
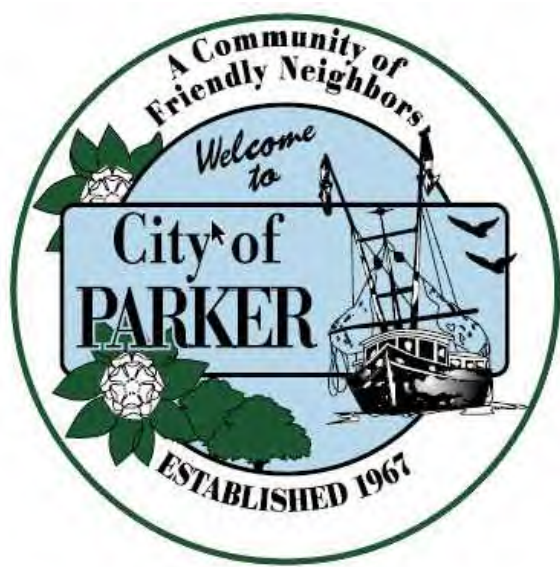


BID PLANS FOR

2025 ROADWAY RESURFACING PROJECTS


PREPARED FOR:
CITY OF PARKER, FLORIDA

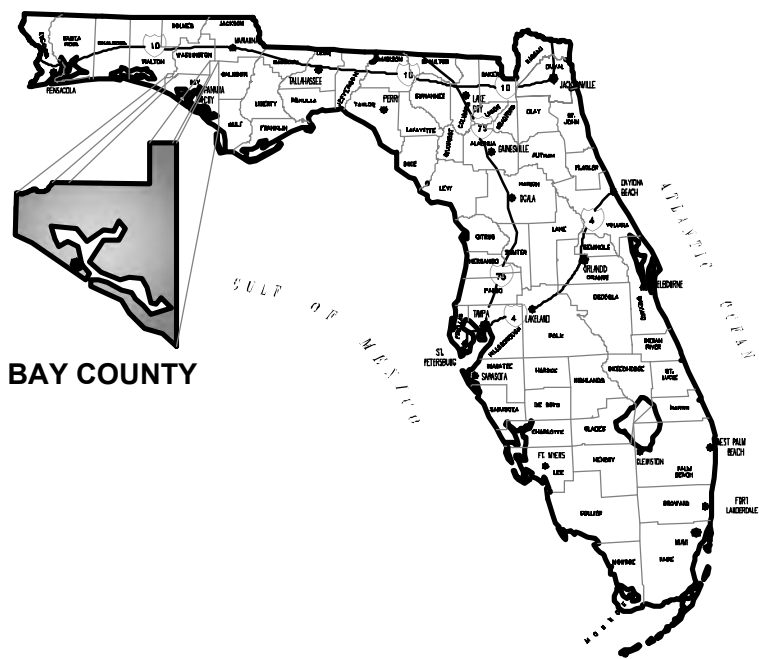

CITY COUNCIL

MAYOR, ANDREW KELLY
COUNCIL MEMBER/MAYOR PRO-TEM, TONYA BARROW
COUNCIL MEMBER, KATY BODIFORD
COUNCIL MEMBER, JOHN HANEY
COUNCIL MEMBER, RON CHAPLE

LOCATION MAP

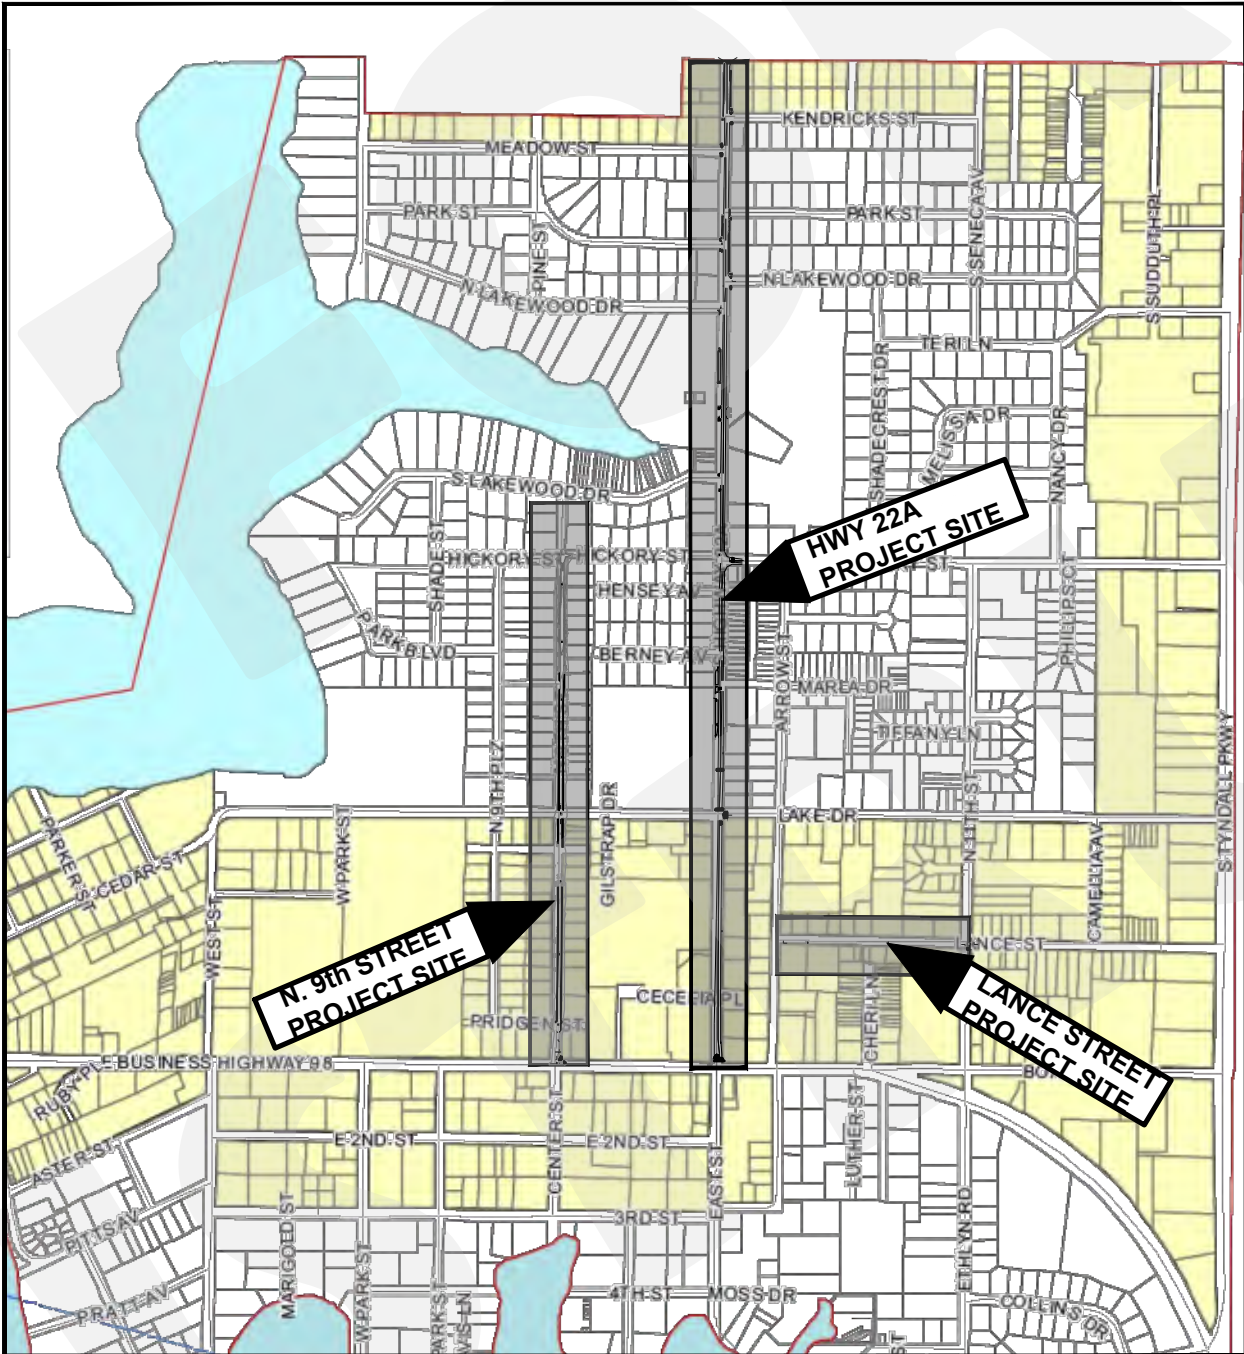

SHEET INDEX


(*) C0.0	COVER SHEET (THIS SHEET)
1 of 12 - 12 of 12	TOPOGRAPHIC SURVEY
(*) C0.1	GENERAL NOTES
(*) C0.2	STORMWATER POLLUTION PREVENTION PLAN
(*) C0.3	SUMMARY OF PAY ITEMS
(*) C0.4	ROADWAY TYPICAL SECTIONS
C0.5	MAINTENANCE OF TRAFFIC
(*) C1.0	IMPROVEMENTS KEY SHEET
(*) C1.1 - C1.2	LANCE DRIVE IMPROVEMENTS PLAN & PROFILE
(*) C1.3 - C1.8	HWY 22A (BOB LITTLE ROAD) IMPROVEMENTS PLAN & PROFILE
(*) C1.9 - C1.11	N. 9th STREET IMPROVEMENTS PLAN & PROFILE
(*) C2.0	LANCE DRIVE SECTIONS
(*) C2.1 - C2.6	HWY 22A (BOB LITTLE ROAD) SECTIONS
(*) C2.7 - C2.9	N. 9th STREET SECTIONS
(*) C3.0 - C3.1	LANCE DRIVE STRIPING & MARKING PLAN
(*) C3.2 - C3.7	HWY 22A (BOB LITTLE ROAD) STRIPING & MARKING PLAN
(*) C3.8 - C3.10	N. 9th STREET STRIPING & MARKING PLAN
(*) C3.11	FDOT PAVEMENT STRIPING AND MARKING STANDARD DETAILS
(*) C4.0	CONSTRUCTION DETAILS

ANCHOR CEI QUALITY CONTROL TRACKING DATA				
QUALITY CONTROL CHECKS	DATE COMPLETED	PERSON COMPLETED BY	DATE CHANGES MADE	DRAFTSMAN
GENERAL NOTES REVIEW	6/3/2026	E. MOORE	6/11/2026	B. SILCOX
PROJECT CHECKLIST REVIEW (PRIOR TO CLIENT REVIEW)	6/3/2026	E. MOORE	6/11/2026	B. SILCOX
SUBMITTED TO CLIENT	6/12/2026	E. MOORE E. THOMASEE	N/A	N/A
PERMITTING COMMENTS	N/A	N/A	N/A	N/A
OVERALL DESIGN TEAM / PM REVIEW	7/11/2026	E. MOORE	7/13/2026	B. SILCOX
BID ADVERTISEMENT	7/16/2026	N/A	N/A	N/A
CONFORMED PLAN REVIEW				

FOR BID ONLY

No.	DATE	DESCRIPTION
△		
△		
△	...	...

DATE: JULY 16, 2026

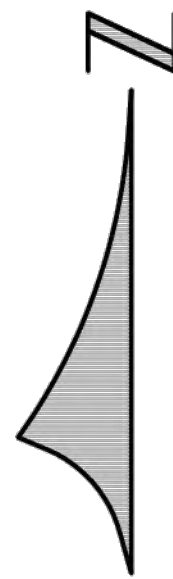

SHEET INDEX
NOT TO SCALE

TOPOGRAPHIC SURVEY OF NORTH 9TH STREET,
SOUTH HIGHWAY 22A AND LANCE STREET
PARKER, FLORIDA



FOR: ANCHOR CEI, INC.

SYMBOLS & ABBREVIATIONS	
N	NORTH
S	SOUTH
E	EAST
W	WEST
°	DEGREES
'	MINUTES OR FEET
"	SECONDS OR INCHES
LB	LAND SURVEYOR BUSINESS
NO.	NUMBER
CONC.	CONCRETE
R.O.W.	RIGHT OF WAY
NAVD	NORTH AMERICAN VERTICAL DATUM
EL	ELEVATION
RCP	REINFORCED CONCRETE PIPE
CPP	CORRUGATED PLASTIC PIPE
PVC	POLYVINYL CHLORIDE
CMP	CORRUGATED METAL PIPE
INV	INVERT
MES	MITERED END SECTION
BFP	BACKFLOW PREVENTER
⌘	SEWER VALVE
•	BOLLARD
⌘	WATER VALVE
⌘	FIRE HYDRANT
⌘	WATER METER
⌘	SEWER MANHOLE
⌘	STORM MANHOLE
⌘	INLET
⌘	MAILBOX
⌘	TELEPHONE PEDESTAL
⌘	WATER MARKER
⌘	POWER POLE
⌘	GUY ANCHOR
⌘	REFLECTOR
⌘	SIGN POLE
⌘	MONITORING WELL
—W—	WATER MAIN
—S—	SANITARY SEWER GRAVITY MAIN
—FM—	SANITARY SEWER FORCE MAIN
—P—	AERIAL UTILITY LINE

ELEVATIONS AND BENCHMARKS SHOWN HEREON ARE BASED ON THE NOTED ELEVATION REFERENCE. USE OF THE BENCHMARKS FOR VERTICAL CONTROL SHOULD BE PERFORMED IN ACCORDANCE WITH STANDARDS OF PRACTICE FOR PROFESSIONAL SURVEYORS AND MAPPERS AS OUTLINED IN RULE 5J-17, FLORIDA ADMINISTRATIVE CODE. PRIOR TO UTILIZING THE BENCHMARKS FOR VERTICAL CONTROL, USER SHALL CHECK PROVIDED BENCHMARKS TO ENSURE THAT THEY HAVE NOT BEEN DISTURBED AND THAT THEY ARE RELATIVE TO EACH OTHER.



THE UNDERGROUND UTILITIES SHOWN HEREON WERE DETERMINED BY ONE OR MORE OF THE FOLLOWING METHODS: FIELD SURVEY INFORMATION COLLECTED, MAPS, GIS, LOCATIONS PROVIDED BY THE UTILITY OWNER AND CONTRACTOR. THE UNDERSIGNED SURVEYOR MAKES NO GUARANTEE THAT THE UNDERGROUND UTILITIES SHOWN COMPRISE ALL UTILITIES THAT EXIST IN THE AREA EITHER IN SERVICE OR ABANDONED. THE SURVEYOR FURTHER DOES NOT WARRANT THAT THE UNDERGROUND UTILITIES SHOWN ARE IN THE EXACT LOCATION INDICATED, ALTHOUGH HE DOES CERTIFY THEY WERE LOCATED AS ACCURATELY AS POSSIBLE FROM THE INFORMATION AVAILABLE. THE SURVEYOR HAS NOT PHYSICALLY EXPOSED THE UNDERGROUND UTILITIES.

BUCHANAN & HARPER, INC.	
ENGINEERING • PLANNING • SURVEYING • LANDSCAPE ARCHITECTURE	
735 WEST 11TH STREET, PANAMA CITY, FLORIDA 32401 • TELEPHONE (850) 763-7427	
THE UNDERSIGNED, <u>W. TODD TINDELL</u> , FLORIDA LAND SURVEYOR NO. <u>4450</u> , HEREBY CERTIFIES THAT THE SURVEY AND/OR INFORMATION SHOWN HEREON CONFORMS TO THE STANDARDS OF PRACTICE FOR PROFESSIONAL SURVEYORS AND MAPPERS AS OUTLINED IN RULE 5J-17, FLORIDA ADMINISTRATIVE CODE.	
PLAT OF	TOPOGRAPHIC SURVEY
SURVEYED	12-5-25
DRAWN	12-8-25
IMPROVEMENTS	VISIBLE AS SHOWN
SCALE	NOT TO SCALE
SOURCE OF INFORMATION	PREVIOUS SURVEY
BEARING REFERENCE	
ELEVATION REFERENCE	N65 BENCHMARK C 440 ~ ELEVATION = 14.71 NAVD 88
F.B.	1219
P.A.	24
JOB NO.	13854
FILE NO.	E 4410
SHEET NO.	1 OF 12

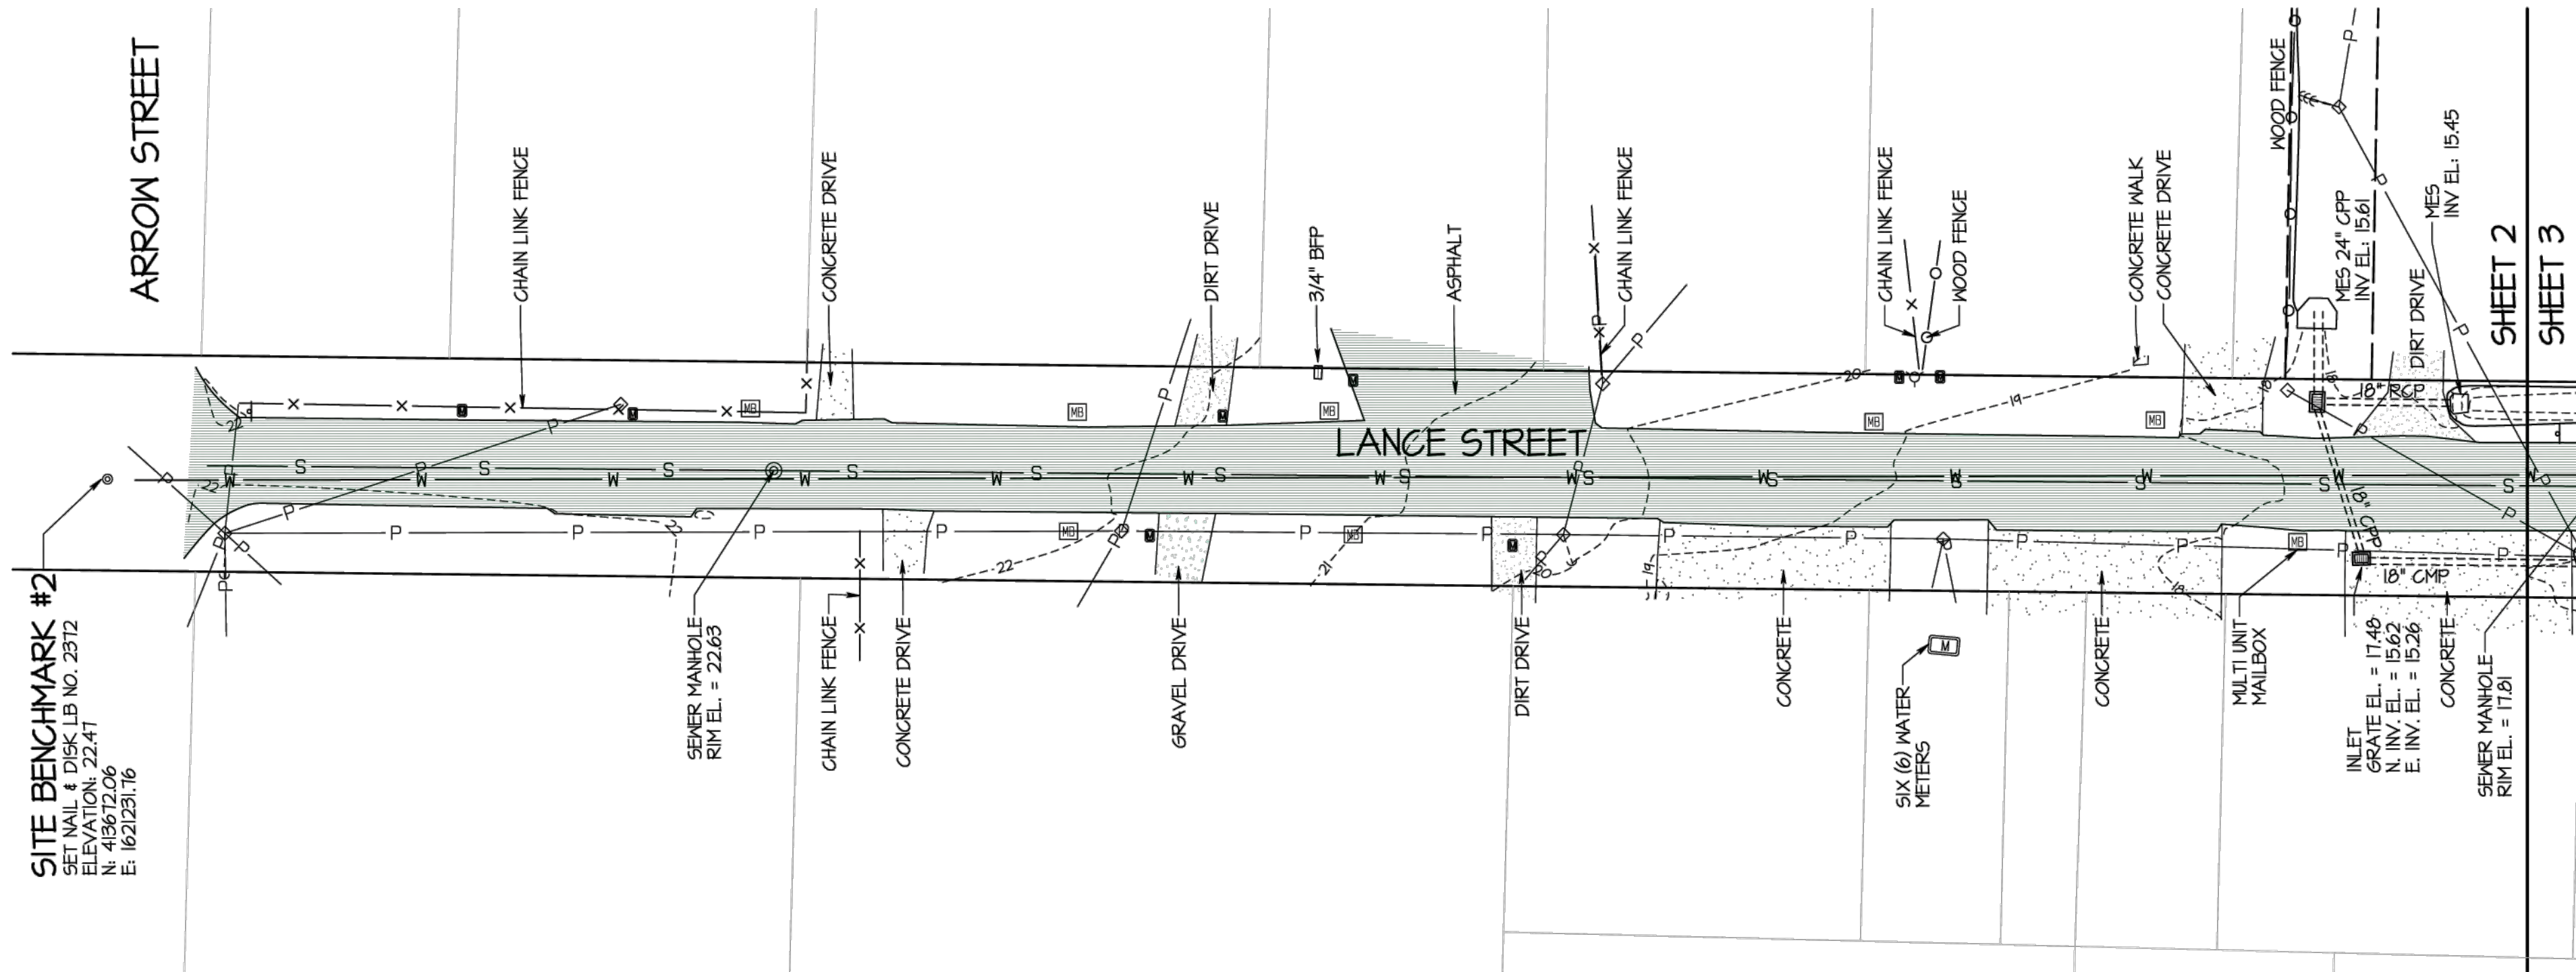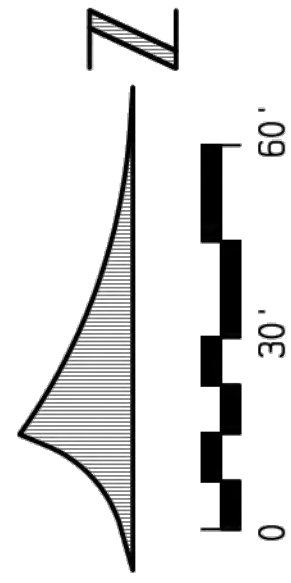

LANCE STREET



BUCHANAN & HARPER, INC. ENGINEERING • PLANNING • SURVEYING • LANDSCAPE ARCHITECTURE 735 WEST 11TH STREET, PANAMA CITY, FLORIDA 32401 • TELEPHONE (850) 763-7427 CERTIFICATE OF AUTHORIZATION NUMBER: 2372	
THE UNDERSIGNED, <u>W. TODD TINDELL</u> , FLORIDA LAND SURVEYOR NO. <u>4450</u> , HEREBY CERTIFIES THAT THE SURVEY AND/OR INFORMATION SHOWN HEREON CONFORMS TO THE STANDARDS OF PRACTICE FOR PROFESSIONAL SURVEYORS AND MAPPERS AS OUTLINED IN RULE 6J-17, FLORIDA ADMINISTRATIVE CODE.	
PLAT OF	TOPOGRAPHIC SURVEY
SURVEYED	12-5-25
DRAWN	12-8-25
IMPROVEMENTS	VISIBLE AS SHOWN
SCALE	1" = 30'
SOURCE OF INFORMATION	PREVIOUS SURVEY
BEARING REFERENCE	
ELEVATION REFERENCE	N65 BENCHMARK C 440 ~ ELEVATION = 14.71 NAVD 88
F.B.	1219
PA.	21
JOB NO.	13854
FILE NO.	E 4410
SHEET NO.	2 OF 12

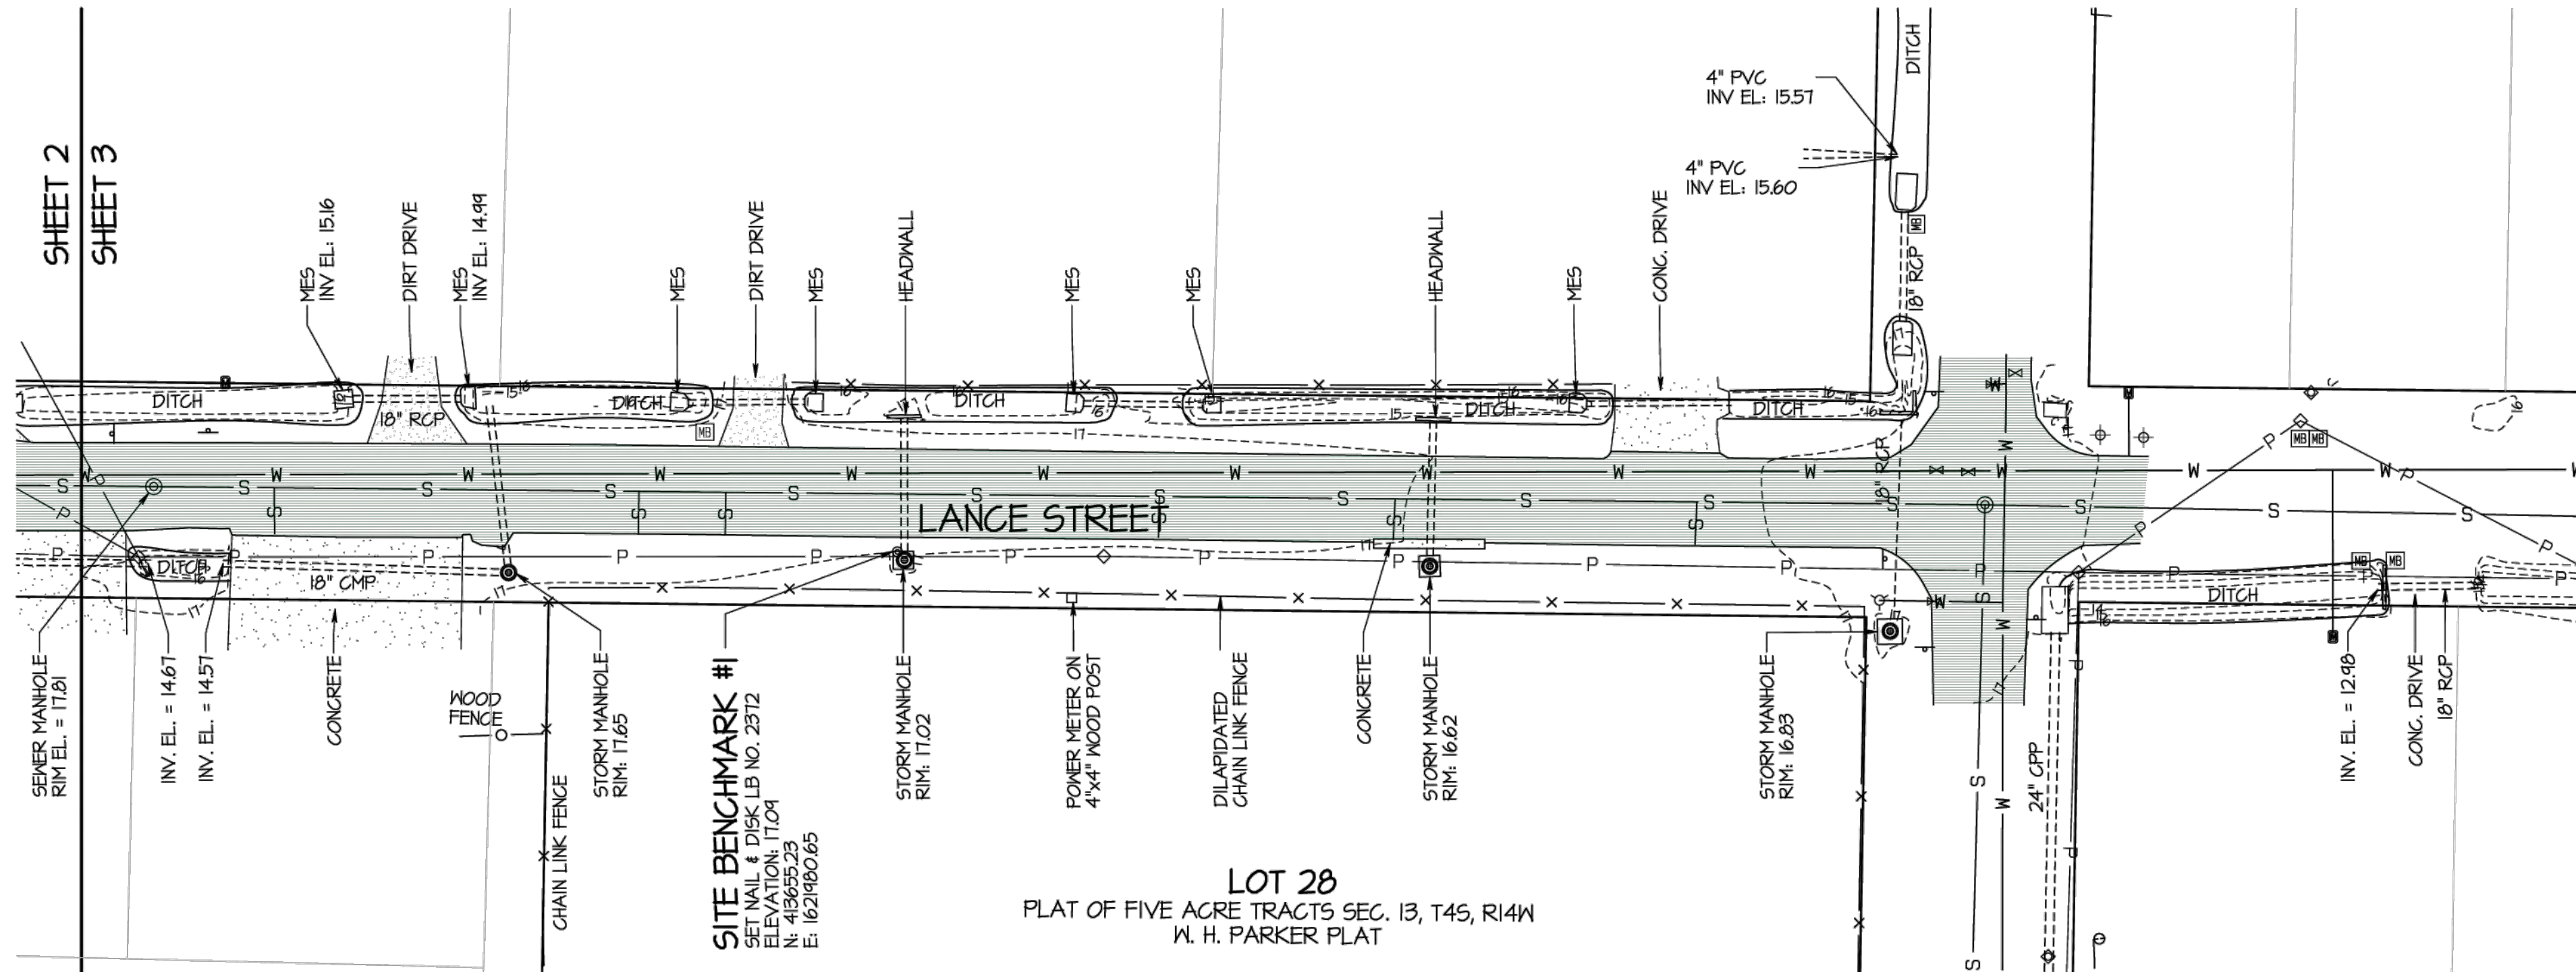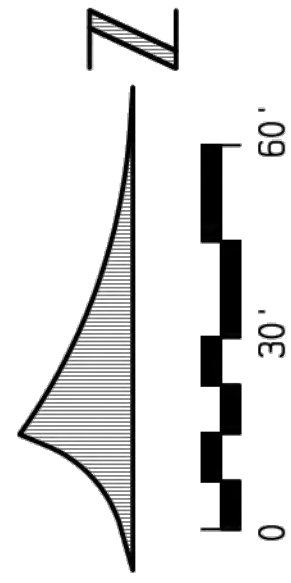

LOT 28
PLAT OF FIVE ACRE TRACTS SEC. 13, T4S, R14W
W. H. PARKER PLAT

LANCE STREET



BUCHANAN & HARPER, INC. ENGINEERING • PLANNING • SURVEYING • LANDSCAPE ARCHITECTURE 735 WEST 11TH STREET, PANAMA CITY, FLORIDA 32401 • TELEPHONE (850) 763-7427	
THE UNDERSIGNED, <u>W. TODD TINDELL</u> , FLORIDA LAND SURVEYOR NO. <u>4450</u> , HEREBY CERTIFIES THAT THE SURVEY AND/OR INFORMATION SHOWN HEREON CONFORMS TO THE STANDARDS OF PRACTICE FOR PROFESSIONAL SURVEYORS AND MAPPERS AS OUTLINED IN RULE 6J-17, FLORIDA ADMINISTRATIVE CODE.	
PLAT OF	TOPOGRAPHIC SURVEY
SURVEYED	12-5-25
DRAWN	12-8-25
IMPROVEMENTS	VISIBLE AS SHOWN
SCALE	1" = 30'
SOURCE OF INFORMATION	PREVIOUS SURVEY
BEARING REFERENCE	N65 BENCHMARK C 440 ~ ELEVATION = 14.71 NAVD 88
ELEVATION REFERENCE	F.B. 1219 PA. 24 JOB NO. 13854 FILE NO. E 4410 SHEET NO. 3 OF 12

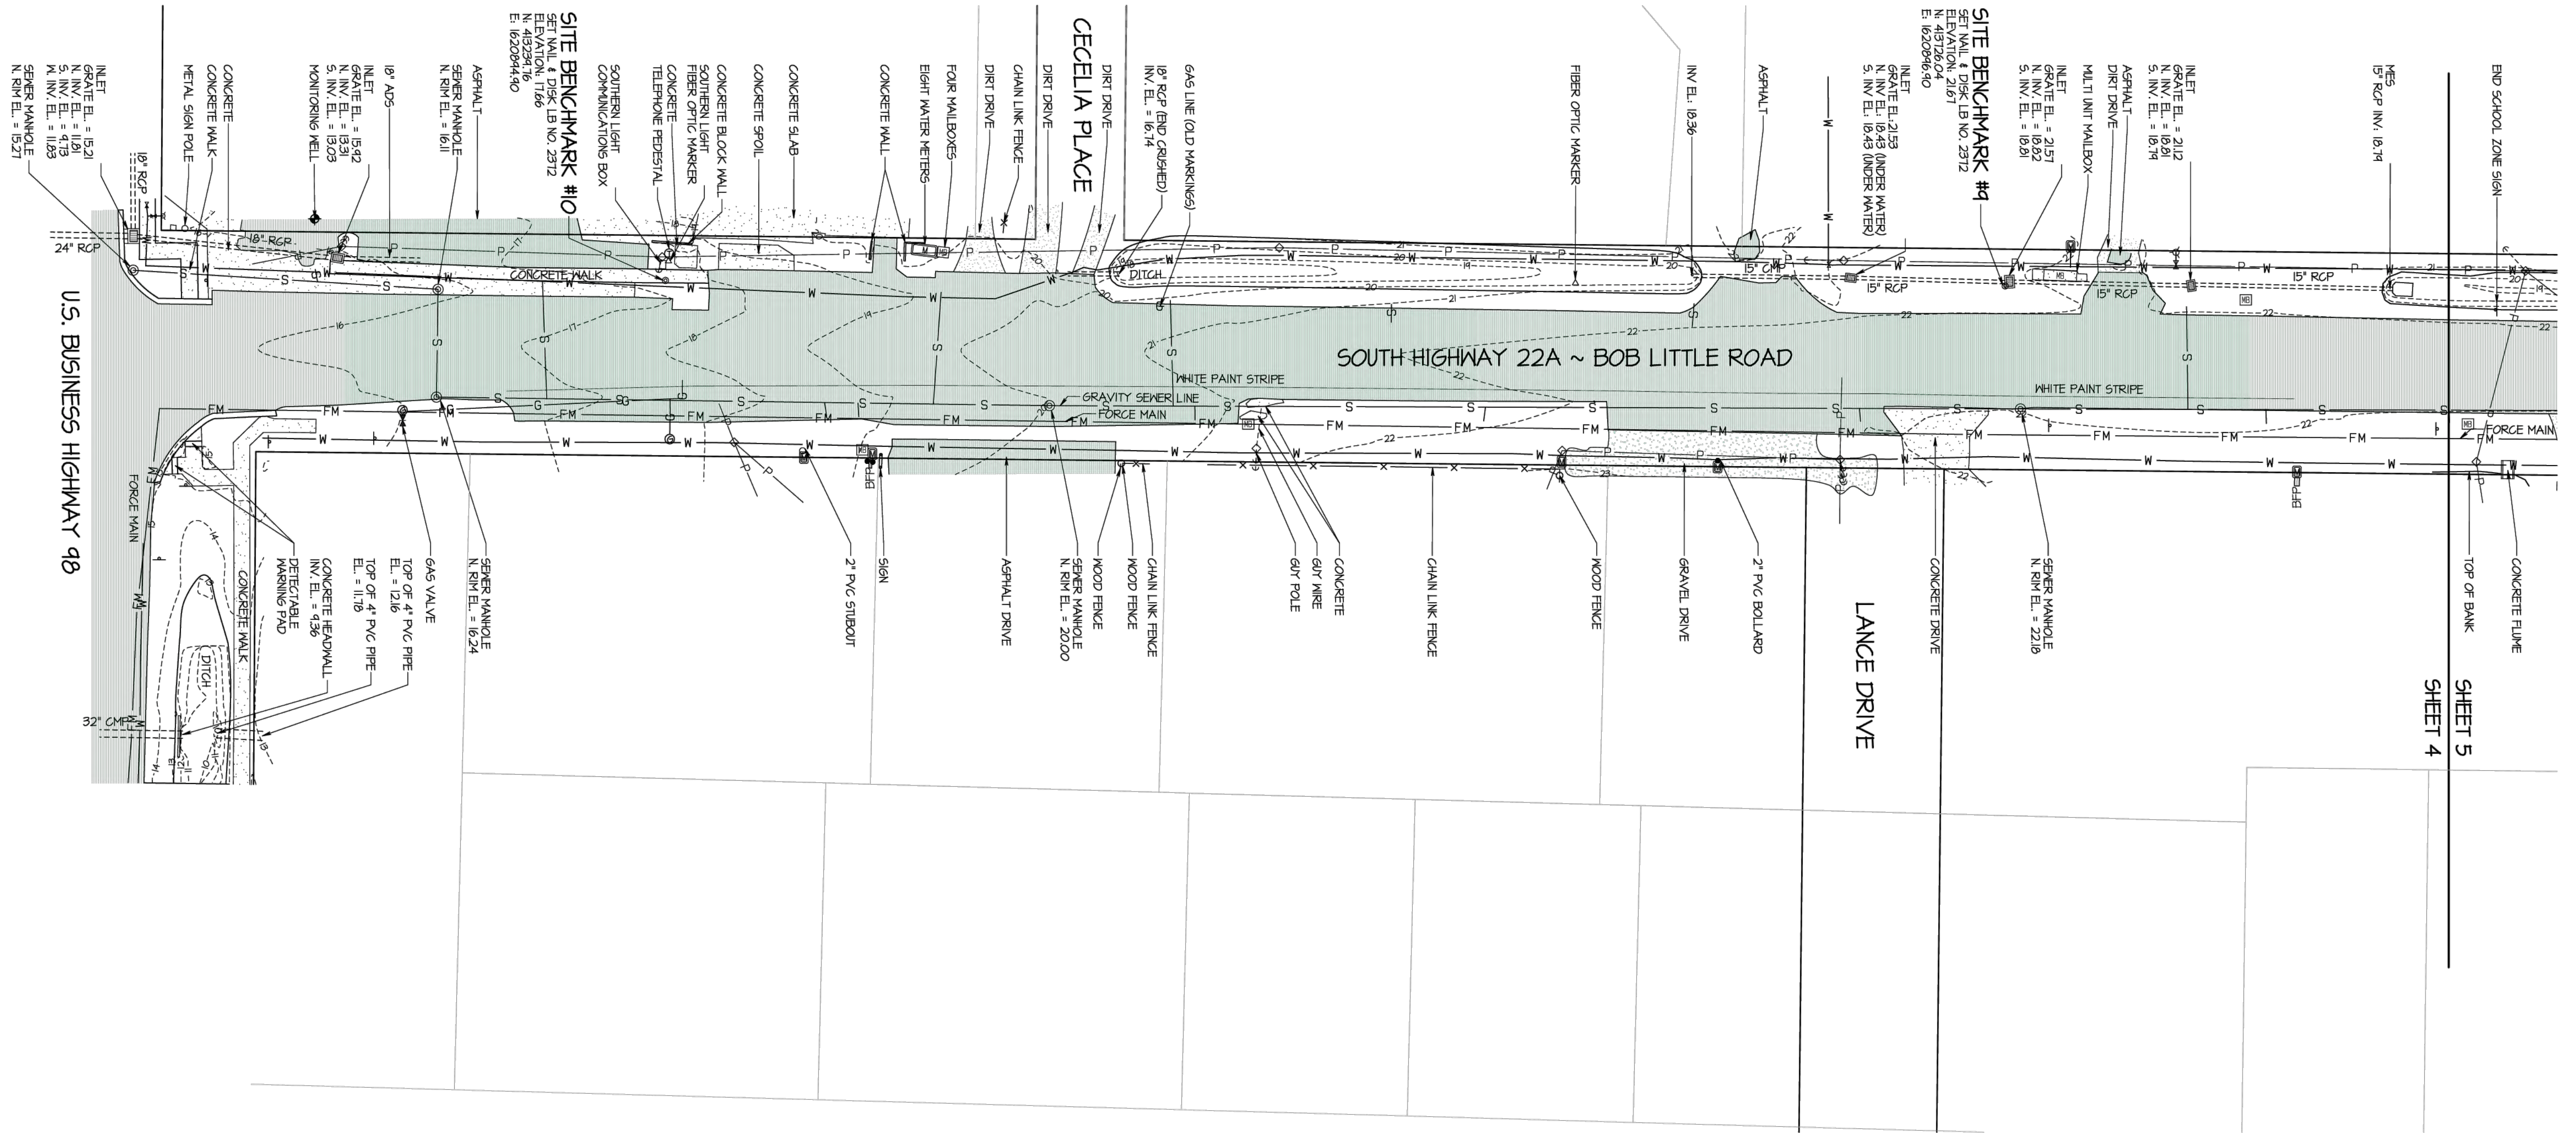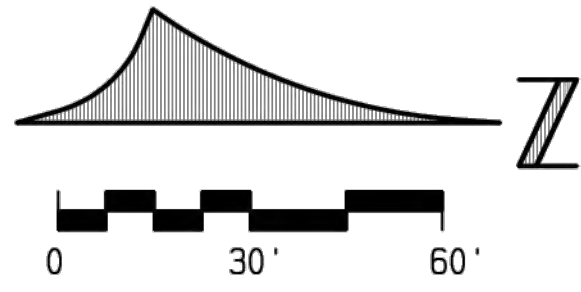

SOUTH HIGHWAY 22A



BUCHANAN & HARPER, INC.	
ENGINEERING • PLANNING • SURVEYING • LANDSCAPE ARCHITECTURE	
735 WEST 11TH STREET, PANAMA CITY, FLORIDA 32401	
TELEPHONE (850) 763-7427	
THE UNDERSIGNED, <u>W. TODD TINDELL</u> , FLORIDA LAND SURVEYOR NO. <u>4450</u> , HEREBY CERTIFIES THAT THE SURVEY AND/OR INFORMATION SHOWN HEREON CONFORMS TO THE STANDARDS OF PRACTICE FOR PROFESSIONAL SURVEYORS AND MAPPERS AS OUTLINED IN RULE 6J-17, FLORIDA ADMINISTRATIVE CODE.	
PLAT OF	TOPOGRAPHIC SURVEY
SURVEYED	12-5-25
DRAWN	12-8-25
IMPROVEMENTS	VISIBLE AS SHOWN
SCALE	1" = 30'
SOURCE OF INFORMATION	PREVIOUS SURVEY
BEARING REFERENCE	N65 BENCHMARK C 440 ~ ELEVATION = 14.71 NAVD 88
ELEVATION REFERENCE	F.B. 1219 PA. 24 JOB NO. 13854 FILE NO. E 4410 SHEET NO. 4 OF 12

THE SEAL APPEARING ON THIS DOCUMENT WAS AUTHORIZED BY W. TODD TINDELL, P.S.M. NO. 4450, ON DATE OF DIGITAL SIGNATURE.

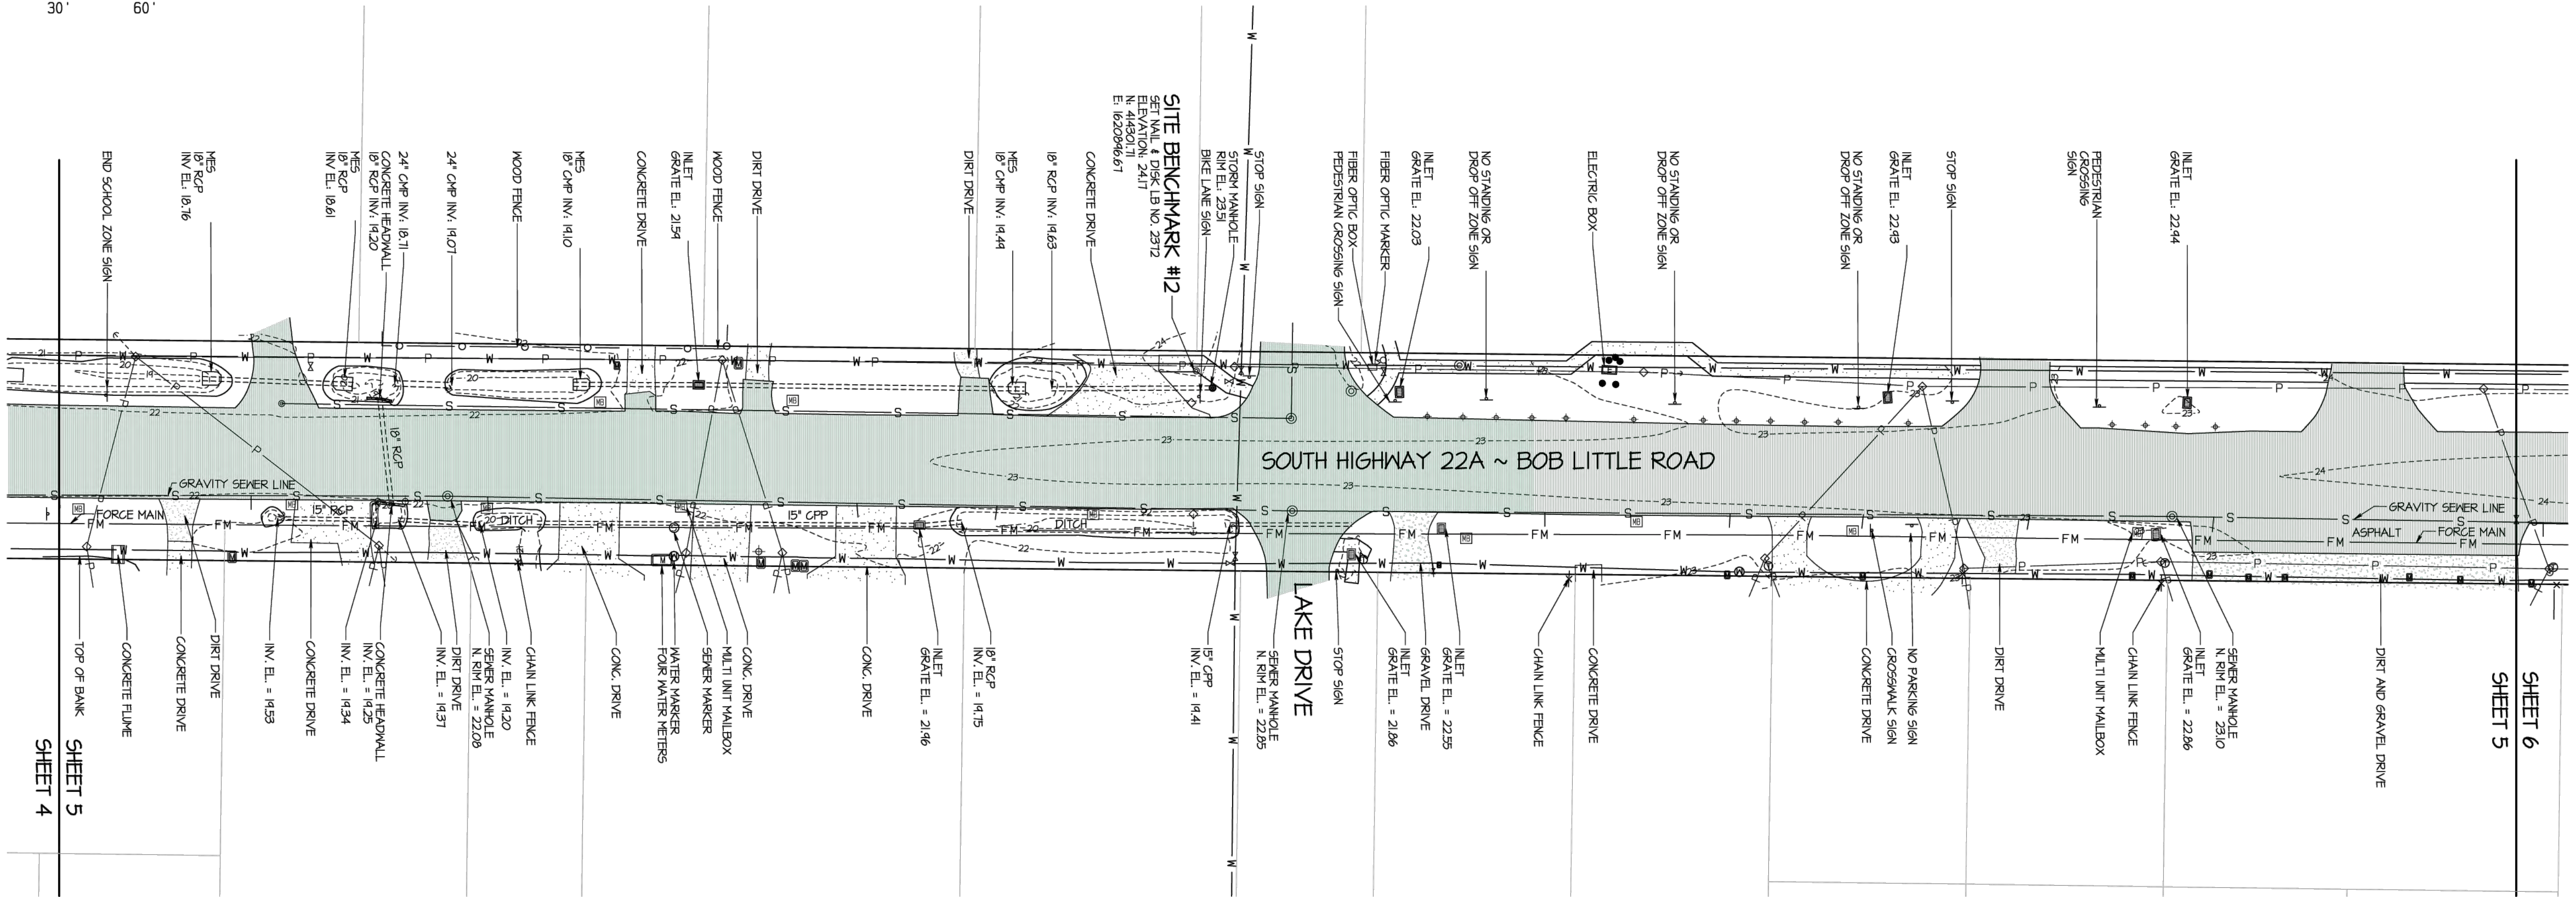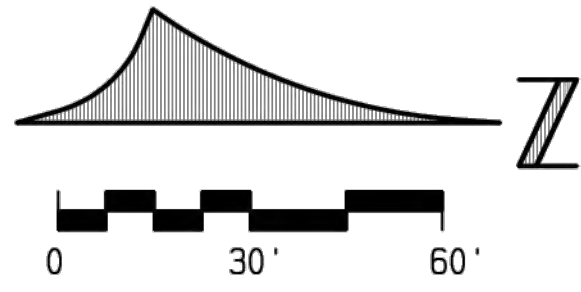



SOUTH HIGHWAY 22A

BUCHANAN & HARPER, INC. ENGINEERING • PLANNING • SURVEYING • LANDSCAPE ARCHITECTURE 735 WEST 11TH STREET • PANAMA CITY, FLORIDA 32401 • TELEPHONE (850) 763-7427	
THE UNDERSIGNED, <u>W. TODD TINDELL</u> , FLORIDA LAND SURVEYOR NO. <u>4450</u> , HEREBY CERTIFIES THAT THE SURVEY AND/OR INFORMATION SHOWN HEREON CONFORMS TO THE STANDARDS OF PRACTICE FOR PROFESSIONAL SURVEYORS AND MAPPERS AS OUTLINED IN RULE 6J-17, FLORIDA ADMINISTRATIVE CODE.	
PLAT OF <u>TOPOGRAPHIC SURVEY</u>	SCALE <u>1" = 30'</u>
SURVEYED <u>12-5-25</u>	DRAWN <u>12-8-25</u>
REVISED	IMPROVEMENTS <u>VISIBLE AS SHOWN</u>
REVISED	
REVISED	
SOURCE OF INFORMATION <u>PREVIOUS SURVEY</u>	
BEARING REFERENCE	
ELEVATION REFERENCE <u>N65 BENCHMARK C 440 ~ ELEVATION = 14.71 NAVD 88</u>	
F.B. <u>1219</u> PA. <u>24</u> JOB NO. <u>13854</u> FILE NO. <u>E 4410</u> SHEET NO. <u>5 OF 12</u>	

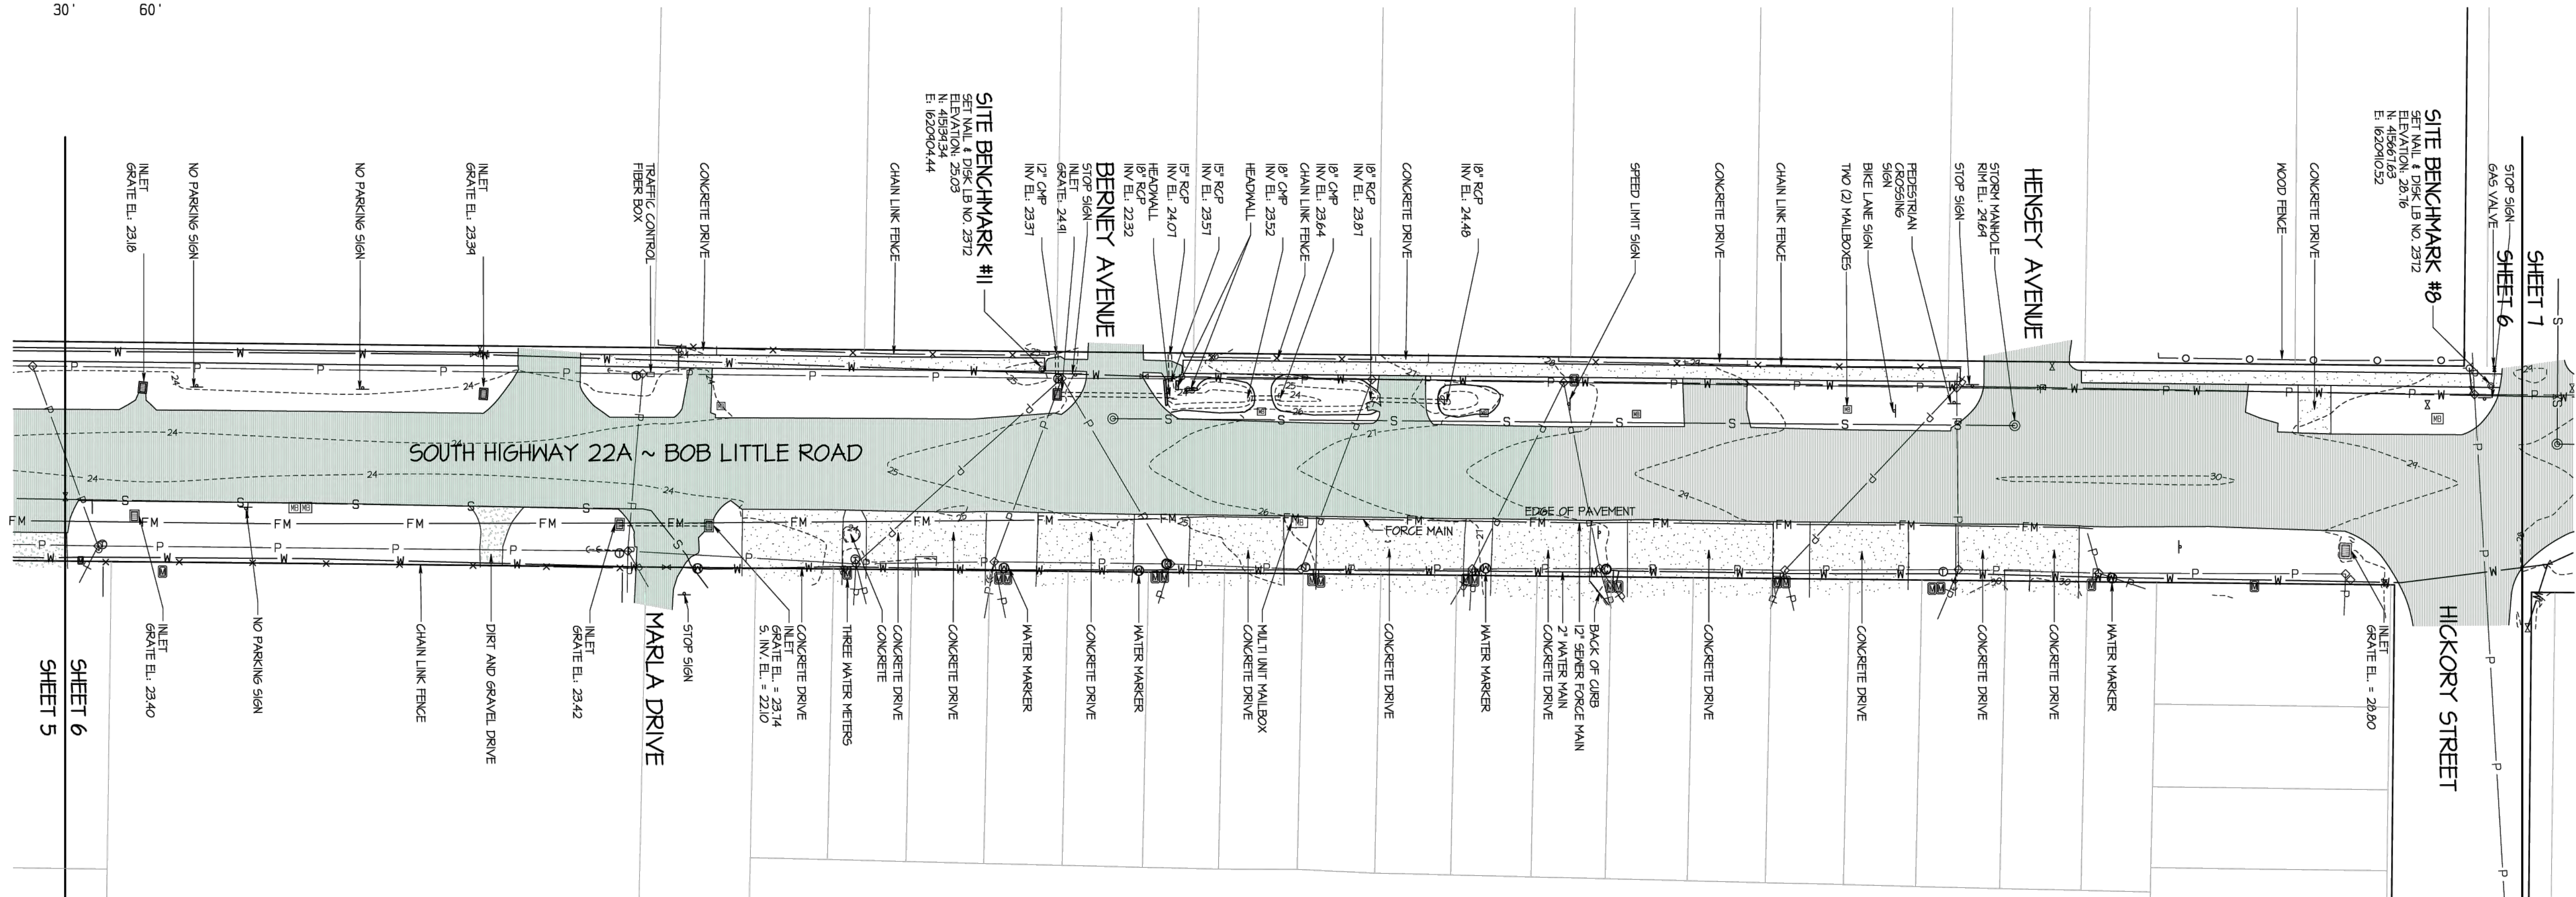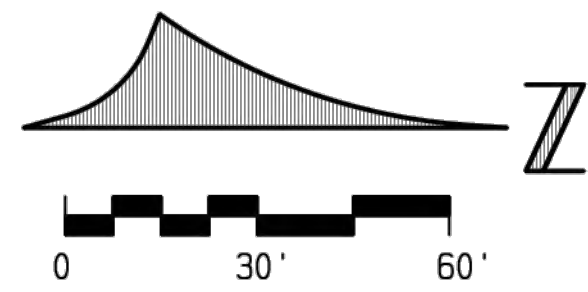



SOUTH HIGHWAY 22A

BUCHANAN & HARPER, INC. ENGINEERING • PLANNING • SURVEYING • LANDSCAPE ARCHITECTURE 735 WEST 11TH STREET • PANAMA CITY, FLORIDA 32401 • TELEPHONE (850) 763-7427	
THE UNDERSIGNED, <u>W. TODD TINDELL</u> , FLORIDA LAND SURVEYOR NO. <u>4450</u> , HEREBY CERTIFIES THAT THE SURVEY AND/OR INFORMATION SHOWN HEREON CONFORMS TO THE STANDARDS OF PRACTICE FOR PROFESSIONAL SURVEYORS AND MAPPERS AS OUTLINED IN RULE 6J-17, FLORIDA ADMINISTRATIVE CODE.	
PLAT OF <u>TOPOGRAPHIC SURVEY</u>	SCALE <u>1" = 30'</u>
SURVEYED <u>12-5-25</u>	DRAWN <u>12-8-25</u> IMPROVEMENTS <u>VISIBLE AS SHOWN</u>
REVISED _____	
REVISED _____	
REVISED _____	
SOURCE OF INFORMATION <u>PREVIOUS SURVEY</u>	
BEARING REFERENCE _____	
ELEVATION REFERENCE <u>N65 BENCHMARK C 440 ~ ELEVATION = 14.71 NAVD 88</u>	
F.B. <u>1219</u> P.A. <u>24</u> JOB NO. <u>13854</u> FILE NO. <u>E 4410</u> SHEET NO. <u>6 OF 12</u>	

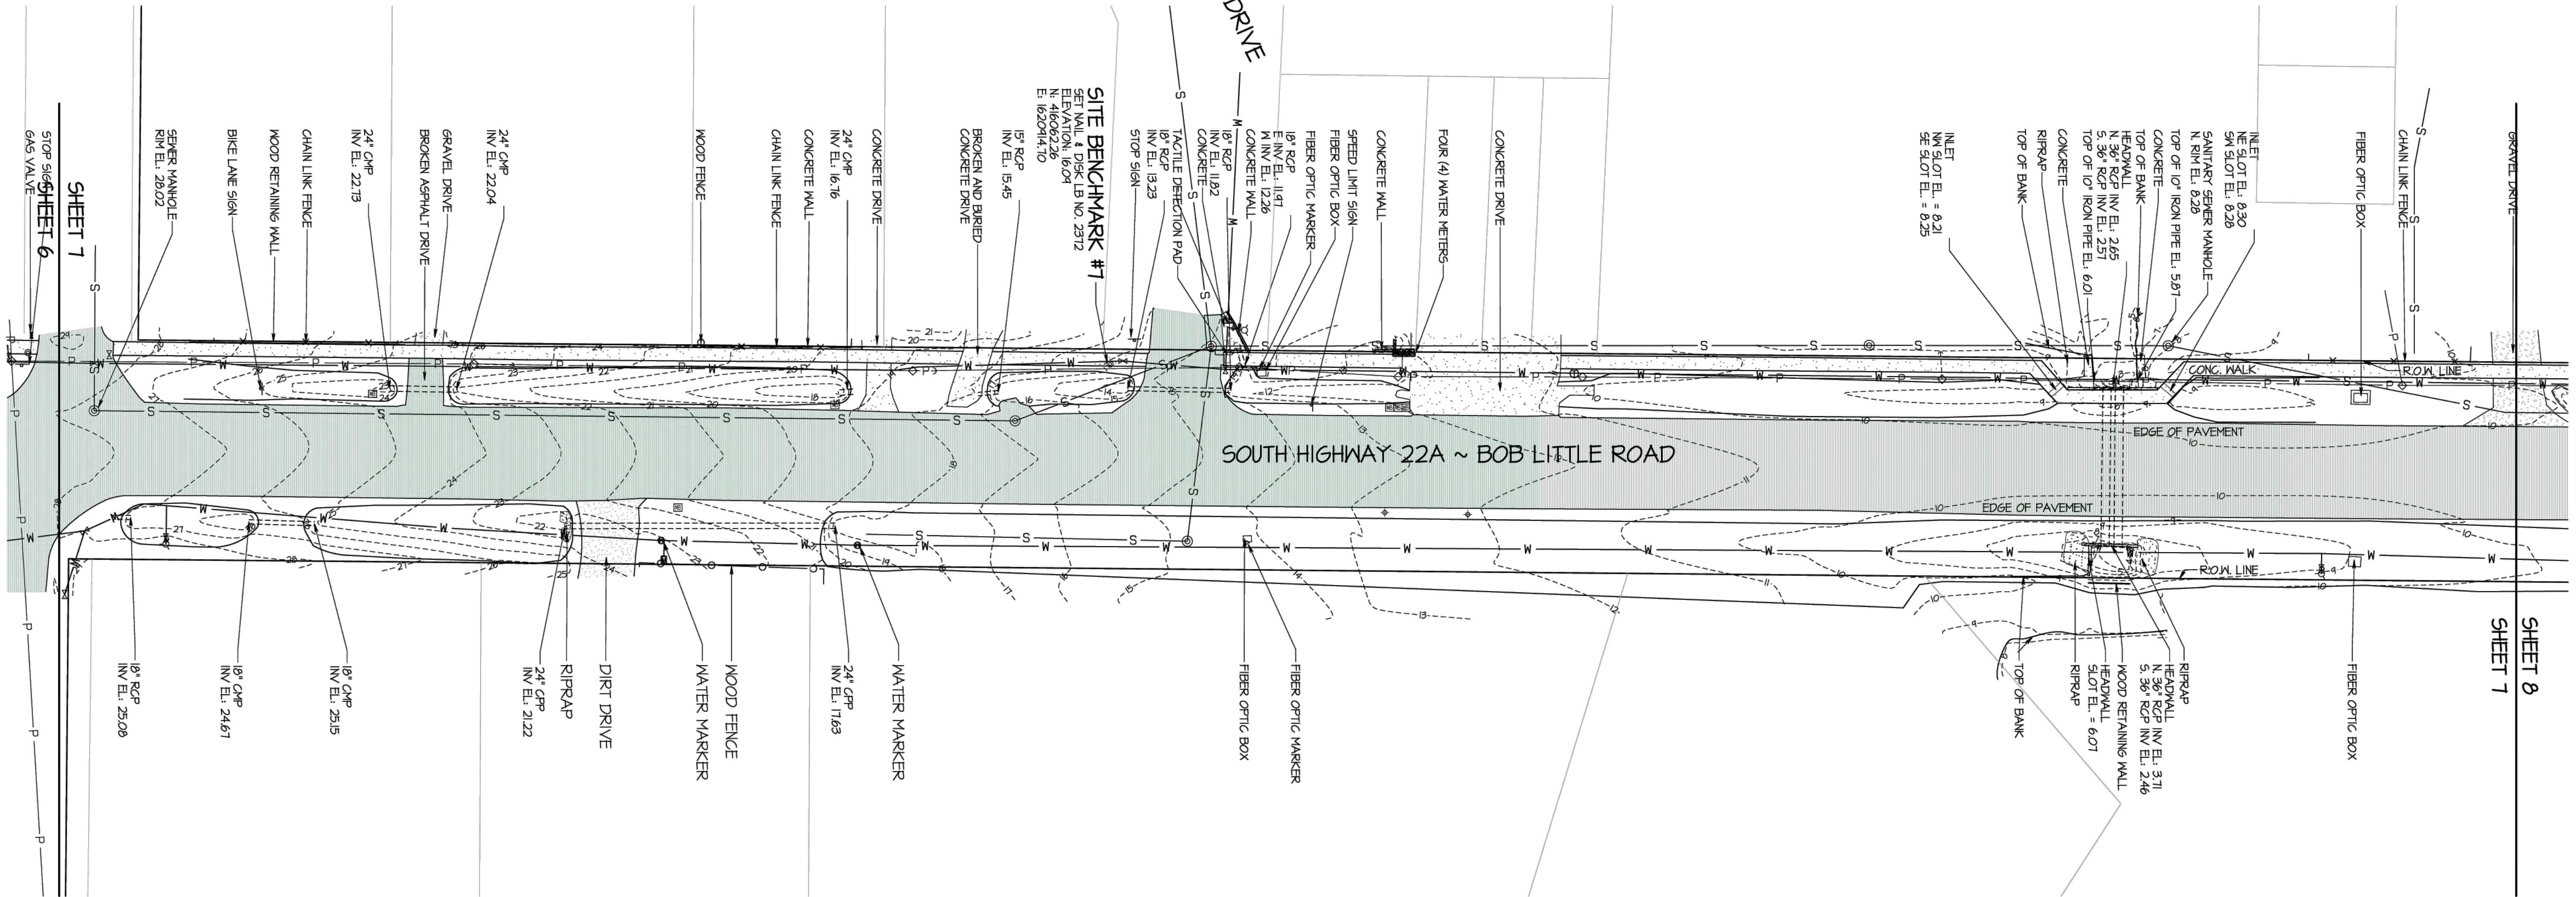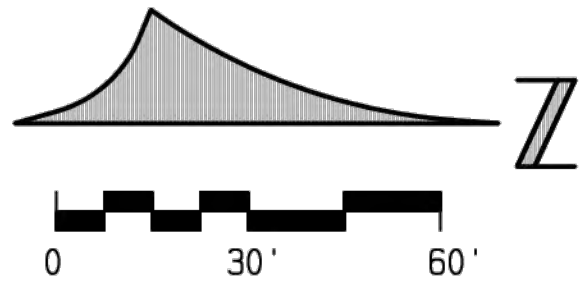


SOUTH HIGHWAY 22A

BUCHANAN & HARPER, INC. ENGINEERING • PLANNING • SURVEYING • LANDSCAPE ARCHITECTURE 735 WEST 11TH STREET • PANAMA CITY, FLORIDA 32401 • TELEPHONE (850) 763-7427	
THE UNDERSIGNED, <u>W. TODD TINDELL</u> , FLORIDA LAND SURVEYOR NO. <u>4450</u> , HEREBY CERTIFIES THAT THE SURVEY AND/OR INFORMATION SHOWN HEREON CONFORMS TO THE STANDARDS OF PRACTICE FOR PROFESSIONAL SURVEYORS AND MAPPERS AS OUTLINED IN RULE 6J-17, FLORIDA ADMINISTRATIVE CODE.	
PLAT OF <u>TOPOGRAPHIC SURVEY</u>	SCALE <u>1" = 30'</u>
SURVEYED <u>12-5-25</u>	DRAWN <u>12-8-25</u> IMPROVEMENTS <u>VISIBLE AS SHOWN</u>
REVISED	
REVISED	
REVISED	
SOURCE OF INFORMATION <u>PREVIOUS SURVEY</u>	
BEARING REFERENCE	
ELEVATION REFERENCE <u>N65 BENCHMARK C 440 ~ ELEVATION = 14.71 NAVD 88</u>	
F.B. <u>1219</u> P.A. <u>24</u> JOB NO. <u>13854</u> FILE NO. <u>E 4410</u> SHEET NO. <u>1 OF 12</u>	

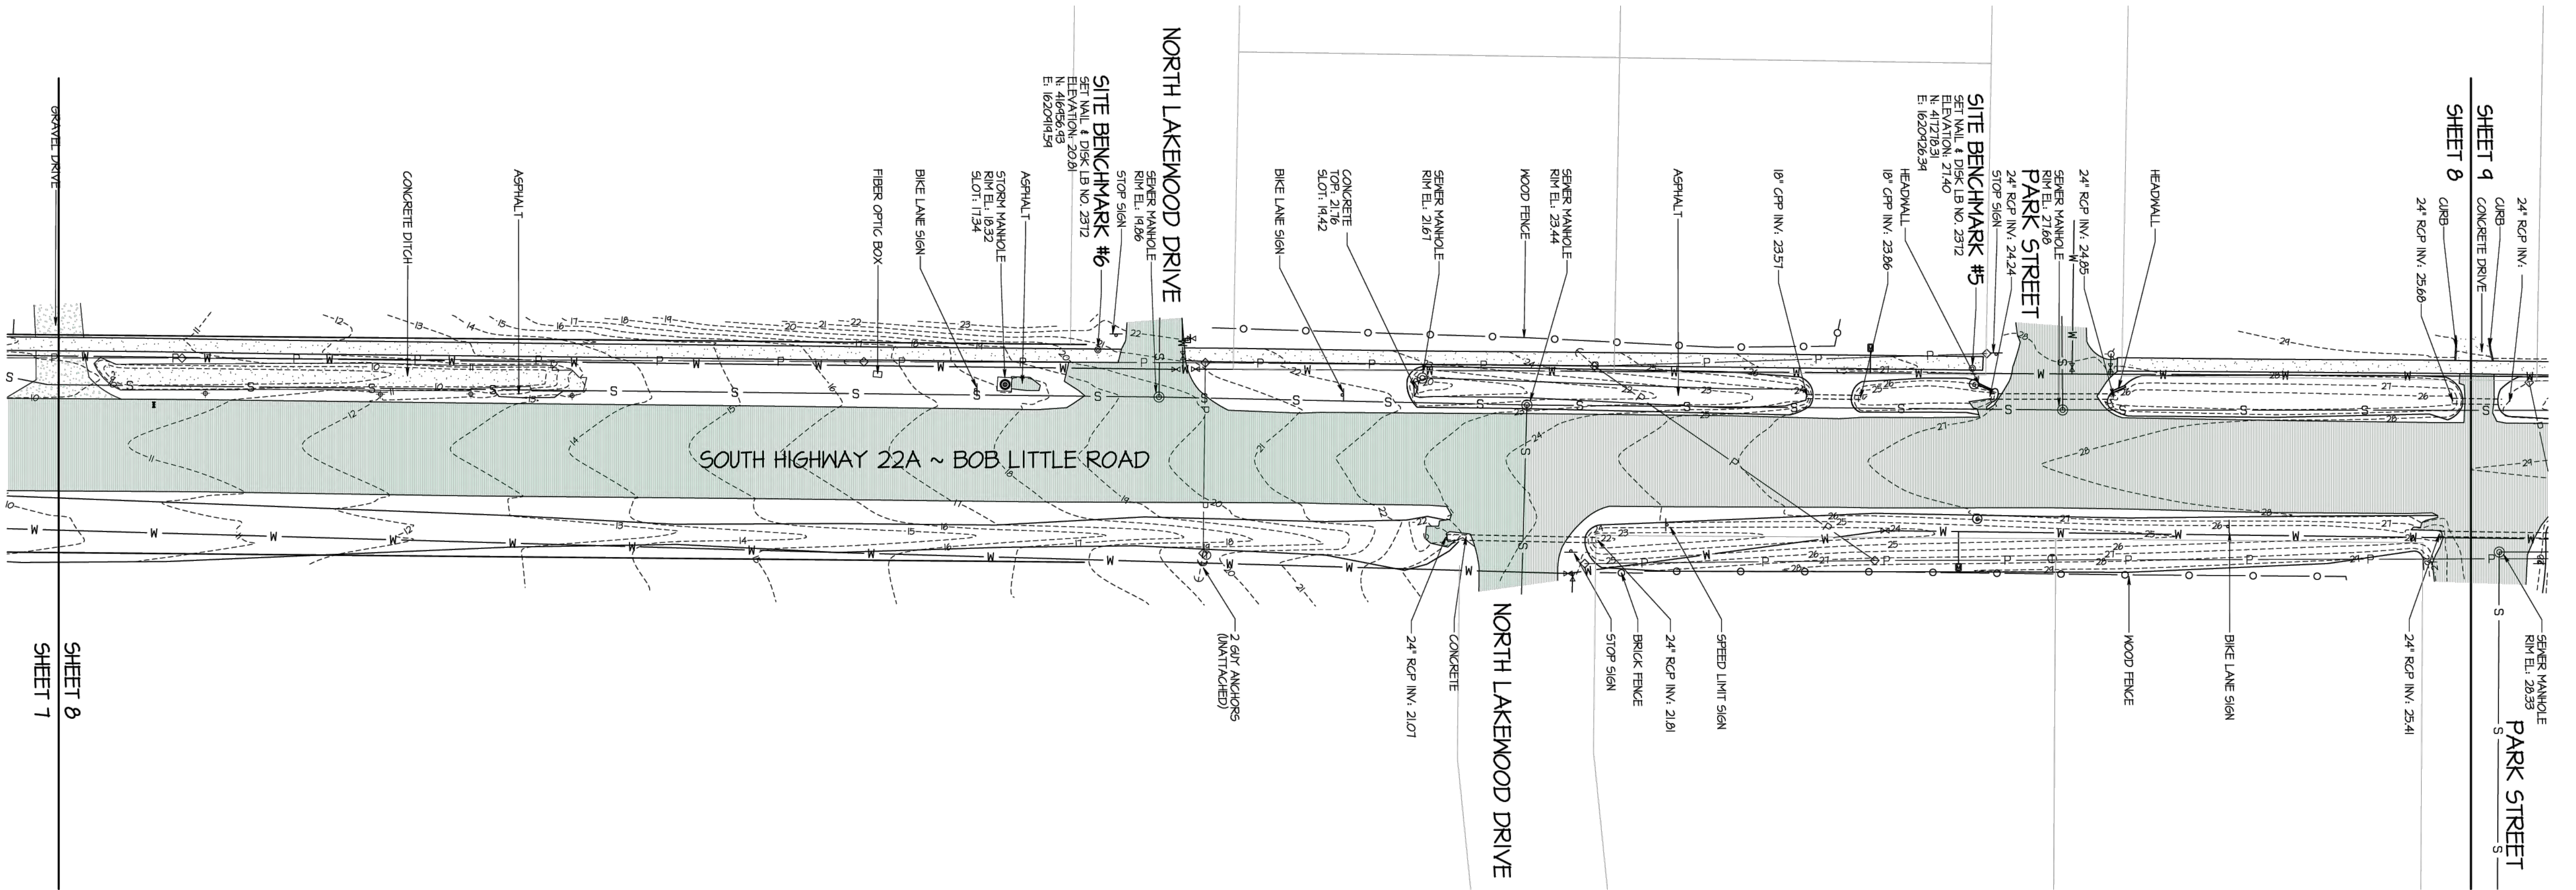
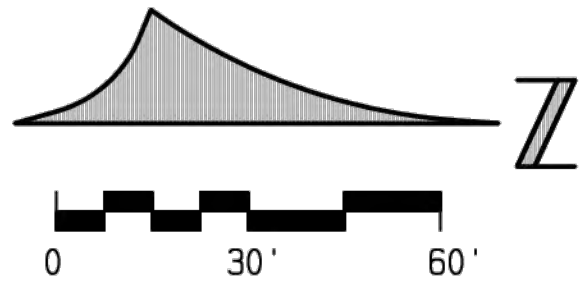


SOUTH HIGHWAY 22A

BUCHANAN & HARPER, INC. ENGINEERING • PLANNING • SURVEYING • LANDSCAPE ARCHITECTURE 735 WEST 11TH STREET, PANAMA CITY, FLORIDA 32401 • TELEPHONE (850) 763-7427	
THE UNDERSIGNED, <u>W. TODD TINDELL</u> , FLORIDA LAND SURVEYOR NO. <u>4450</u> , HEREBY CERTIFIES THAT THE SURVEY AND/OR INFORMATION SHOWN HEREON CONFORMS TO THE STANDARDS OF PRACTICE FOR PROFESSIONAL SURVEYORS AND MAPPERS AS OUTLINED IN RULE 6J-17, FLORIDA ADMINISTRATIVE CODE.	
PLAT OF	TOPOGRAPHIC SURVEY
SURVEYED	12-5-25
DRAWN	12-8-25
IMPROVEMENTS	VISIBLE AS SHOWN
SCALE	1" = 30'
SOURCE OF INFORMATION	PREVIOUS SURVEY
BEARING REFERENCE	
ELEVATION REFERENCE	N65 BENCHMARK C 440 ~ ELEVATION = 14.71 NAVD 88
F.B.	1219
PA.	24
JOB NO.	13854
FILE NO.	E 4410
SHEET NO.	8 OF 12


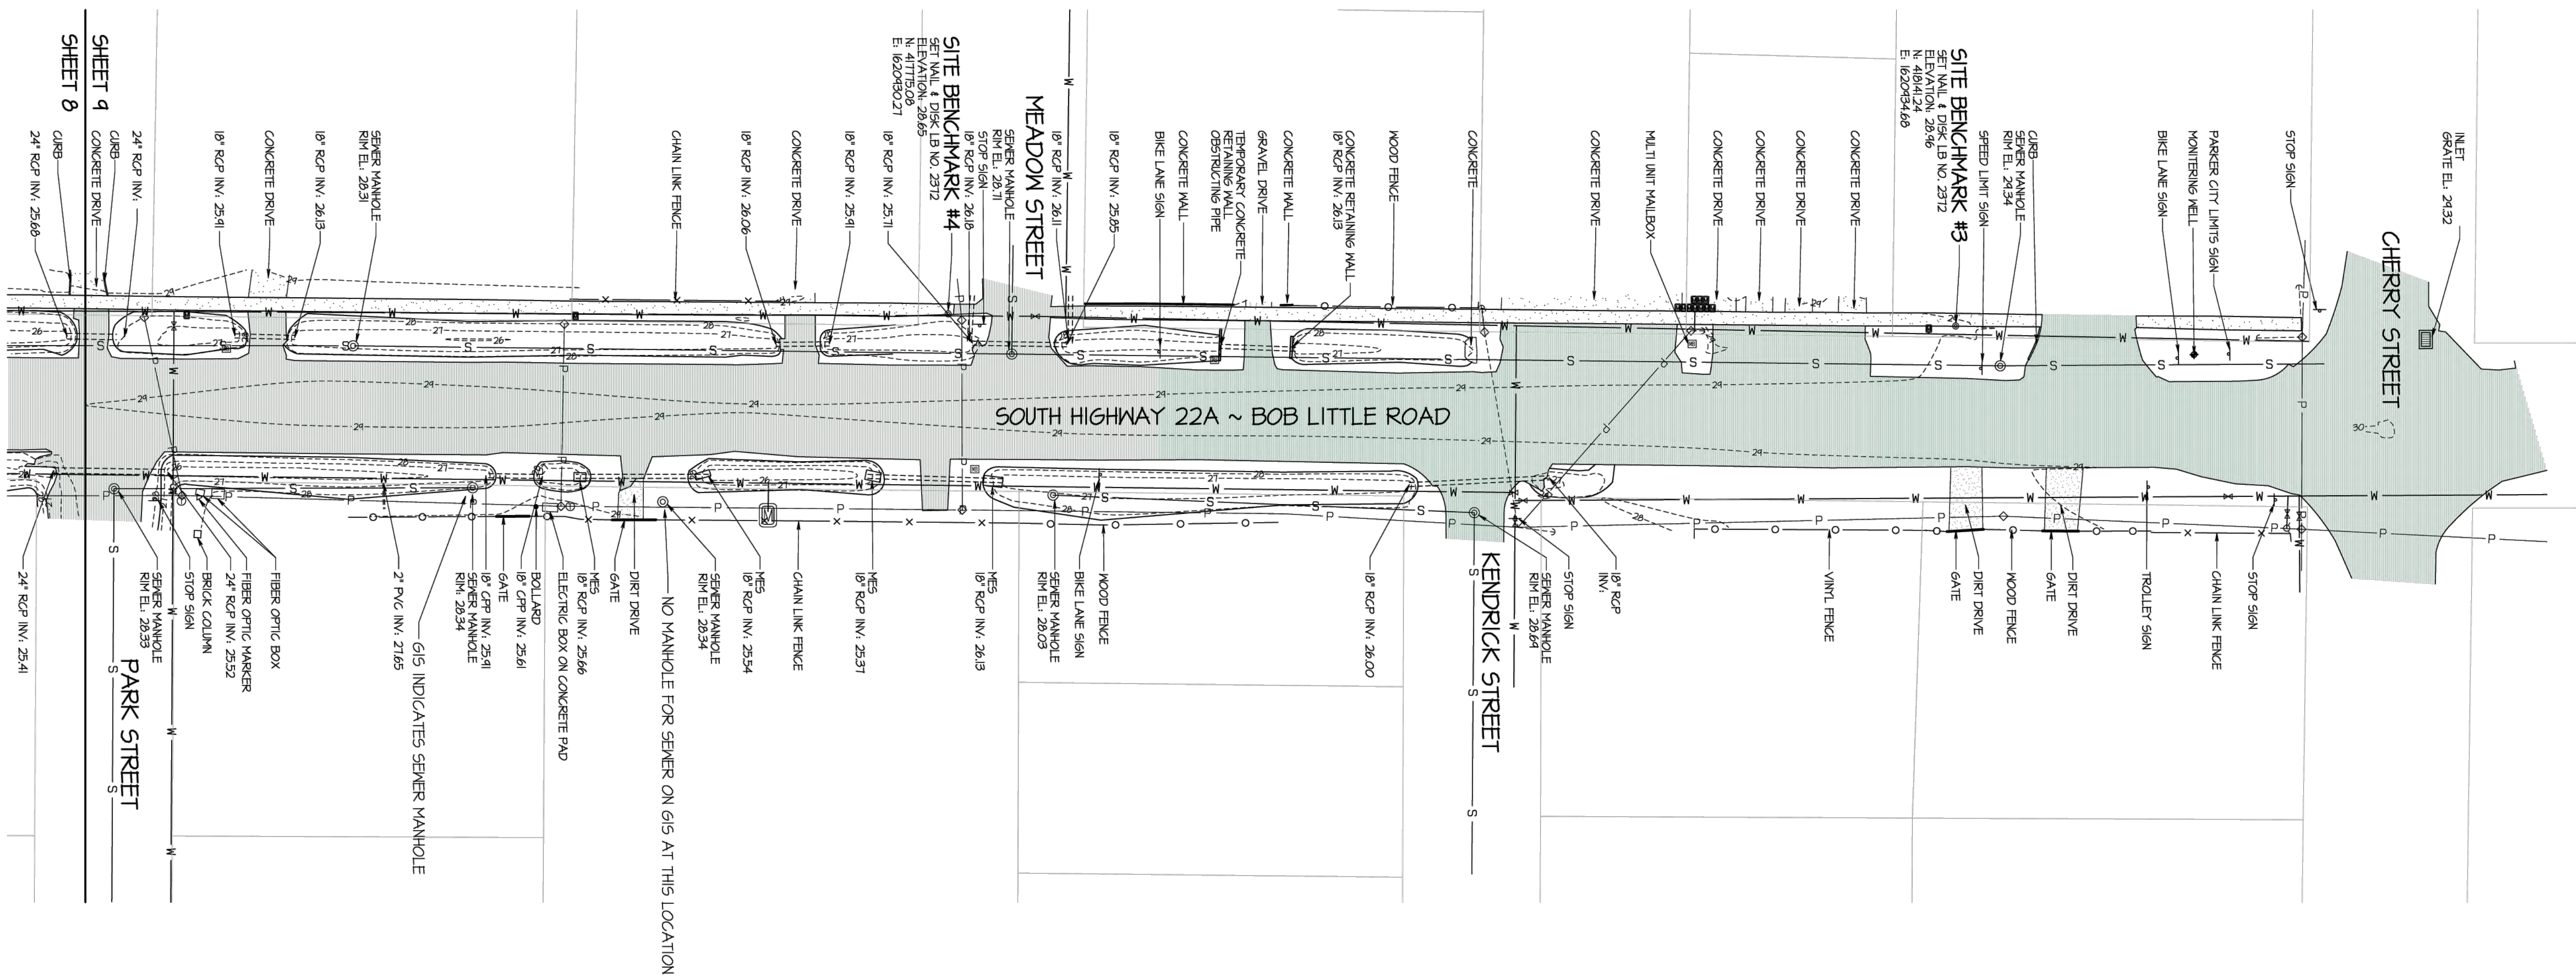


BUCHANAN & HARPER, INC. ENGINEERING • PLANNING • SURVEYING • LANDSCAPE ARCHITECTURE CERTIFICATE OF AUTHORIZATION NUMBER: 2372 735 WEST 11TH STREET — PANAMA CITY, FLORIDA 32401 — TELEPHONE (850) 763-7427			
THE UNDERSIGNED, <u>W. TODD TINDELL</u> , FLORIDA LAND SURVEYOR NO. <u>4450</u> , HEREBY CERTIFIES THAT THE SURVEY AND/OR INFORMATION SHOWN HEREON CONFORMS TO THE STANDARDS OF PRACTICE FOR PROFESSIONAL SURVEYORS AND MAPPERS AS OUTLINED IN RULE 5J-17, FLORIDA ADMINISTRATIVE CODE.			
PLAT OF <u>TOPOGRAPHIC SURVEY</u>	SCALE <u>1" = 30'</u>		
SURVEYED <u>12-5-25</u> DRAIN <u>12-0-25</u> IMPROVEMENTS <u>VISIBLE AS SHOWN</u>			
REVISED _____			
REVISED _____			
REVISED _____			
PREVIOUS SURVEY			
SOURCE OF INFORMATION _____			
BEARING REFERENCE _____			
ELEVATION REFERENCE <u>N65 BENCHMARK C 440 ~ ELEVATION = 14.71 NAVD 88</u>			
F.B. <u>1294</u> P.A. <u>24</u>	JOB NO. <u>19594</u>	FILE NO. <u>E 4410</u>	SHEET NO. <u>9 OF 12</u>

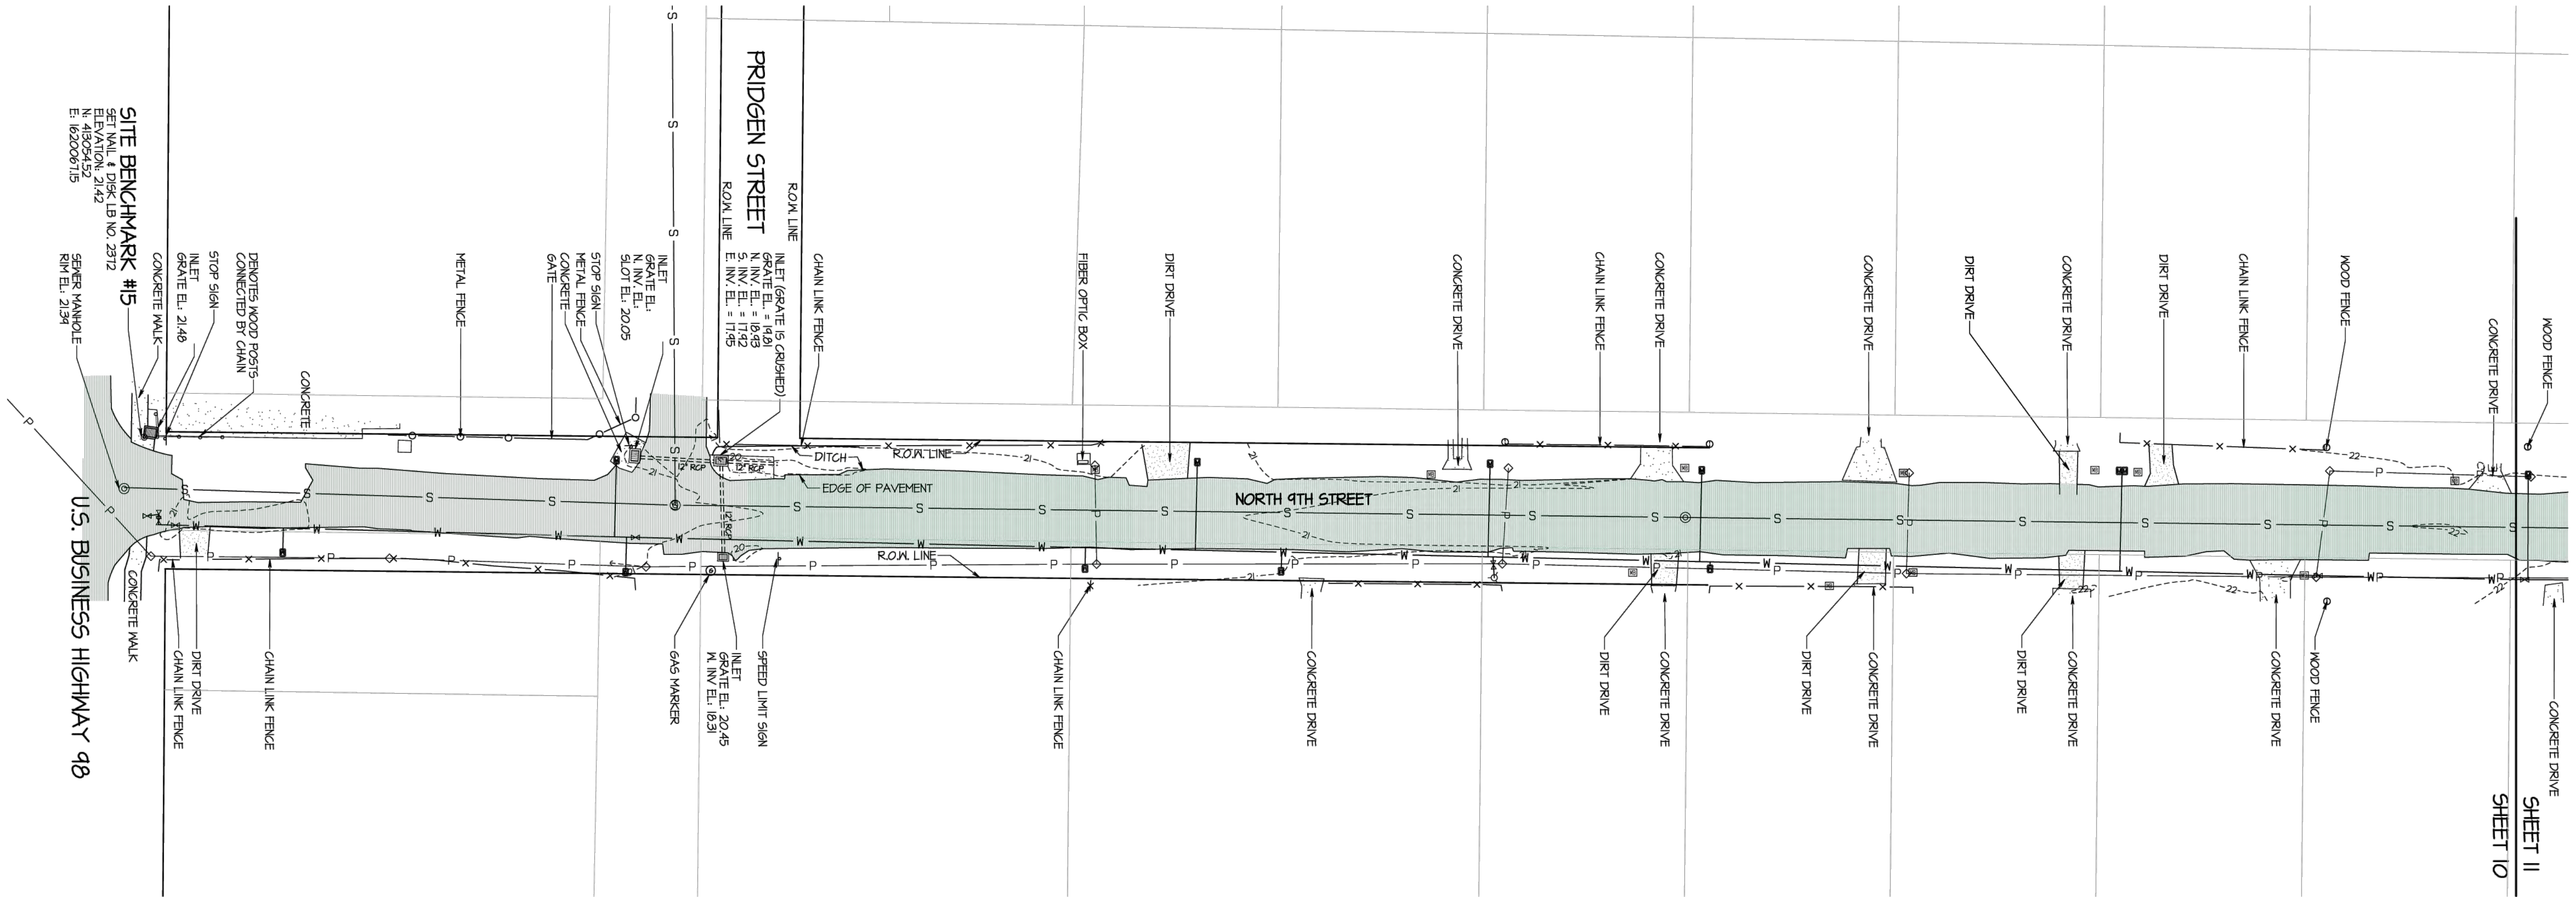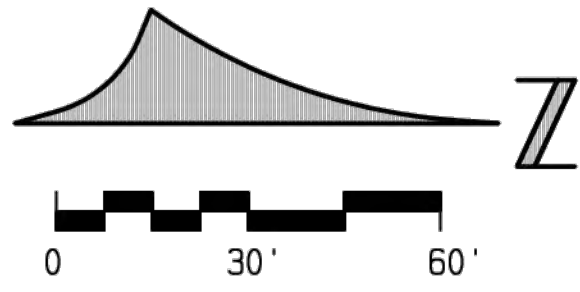

NORTH 9TH STREET

BUCHANAN & HARPER, INC. ENGINEERING • PLANNING • SURVEYING • LANDSCAPE ARCHITECTURE 735 WEST 11TH STREET, PANAMA CITY, FLORIDA 32401 • TELEPHONE (850) 763-7427	
THE UNDERSIGNED, <u>W. TODD TINDELL</u> , FLORIDA LAND SURVEYOR NO. <u>4450</u> , HEREBY CERTIFIES THAT THE SURVEY AND/OR INFORMATION SHOWN HEREON CONFORMS TO THE STANDARDS OF PRACTICE FOR PROFESSIONAL SURVEYORS AND MAPPERS AS OUTLINED IN RULE 6A-17, FLORIDA ADMINISTRATIVE CODE.	
PLAT OF	TOPOGRAPHIC SURVEY
SURVEYED	12-5-25
DRAWN	12-8-25
IMPROVEMENTS	VISIBLE AS SHOWN
SCALE	1" = 30'
SOURCE OF INFORMATION	PREVIOUS SURVEY
BEARING REFERENCE	
ELEVATION REFERENCE	N65 BENCHMARK C 440 ~ ELEVATION = 14.71 NAVD 88
P.B.	1219
PA.	24
JOB NO.	13854
FILE NO.	E 4410
SHEET NO.	10 OF 12

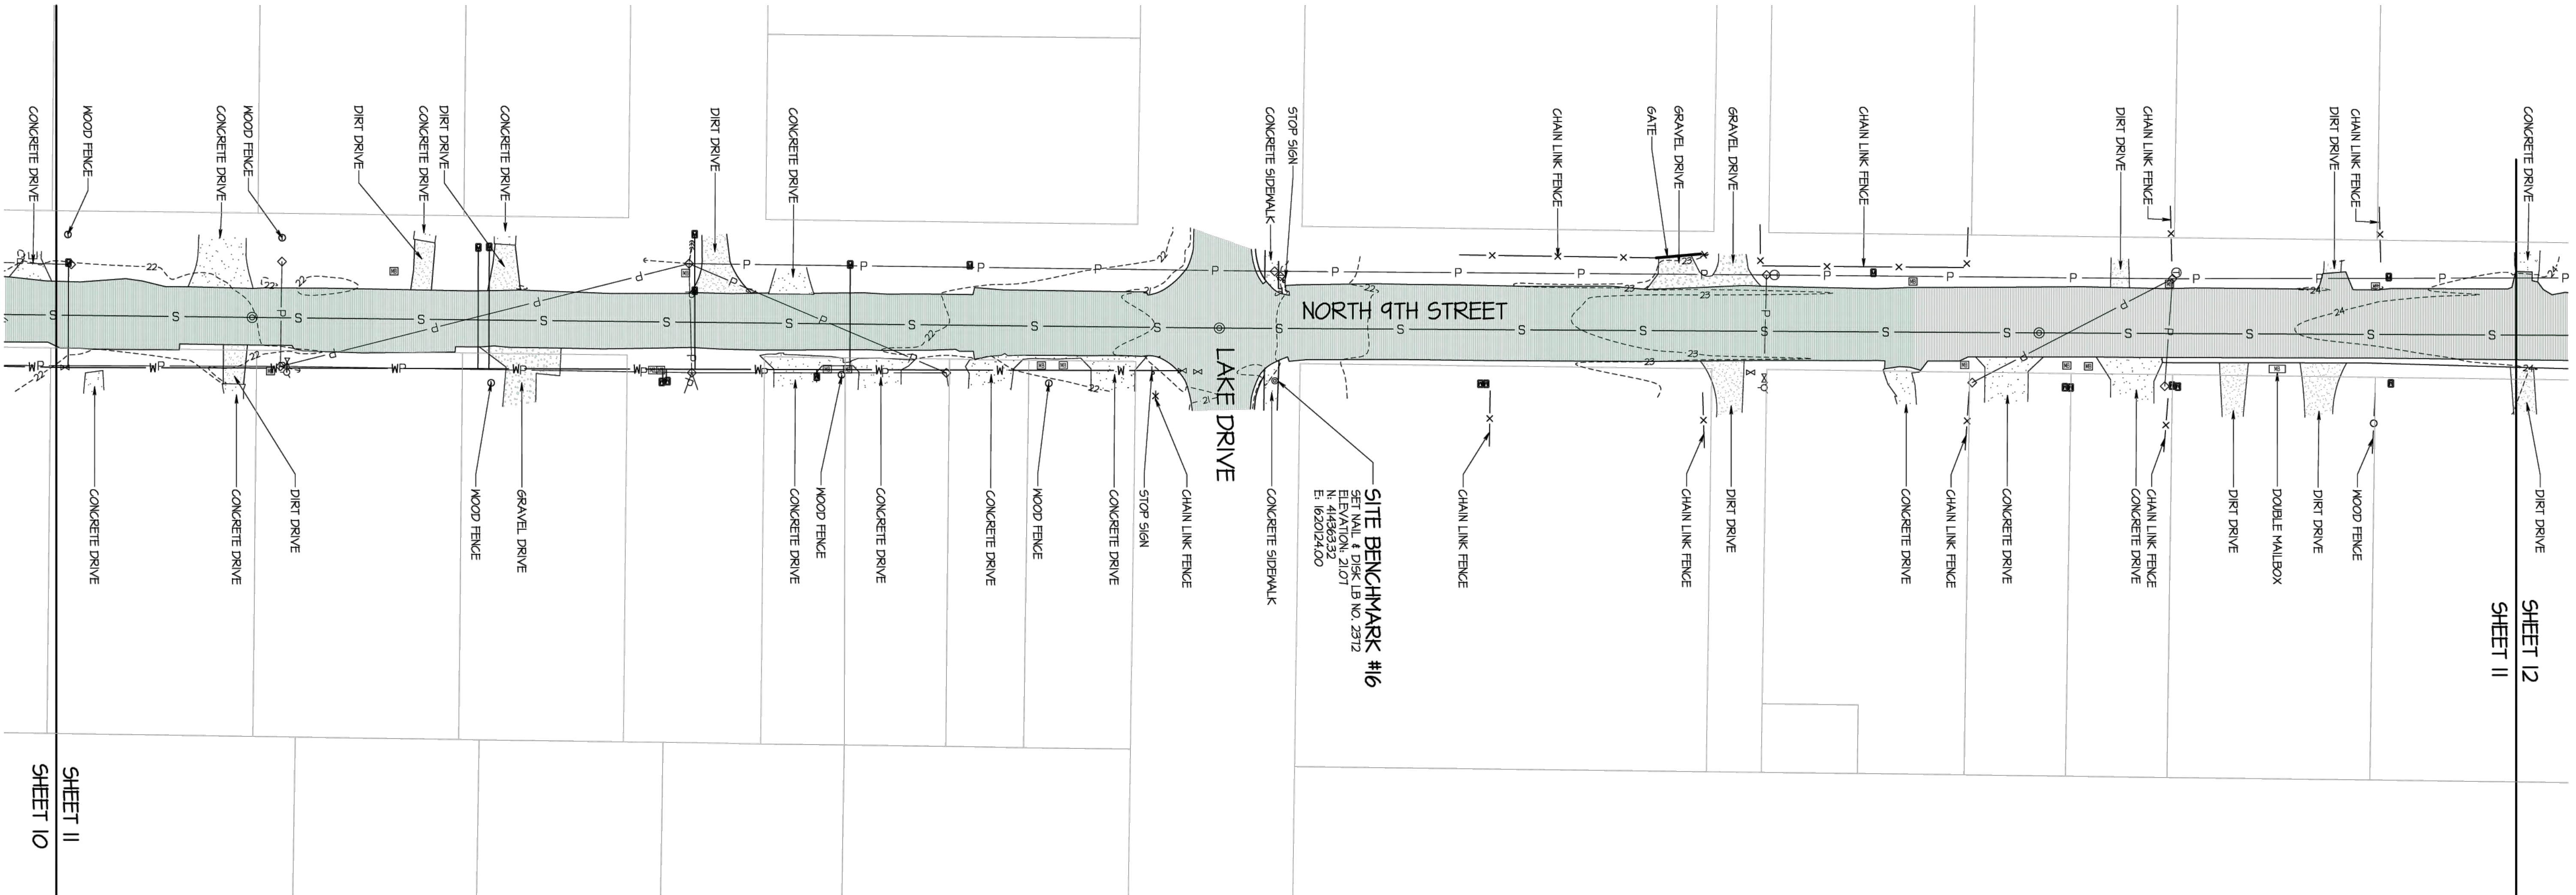
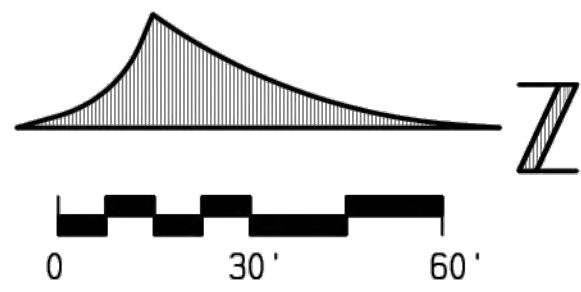


NORTH 9TH STREET

BUCHANAN & HARPER, INC. ENGINEERING • PLANNING • SURVEYING • LANDSCAPE ARCHITECTURE 735 WEST 11TH STREET • PANAMA CITY, FLORIDA 32401 • TELEPHONE (850) 763-7427	
THE UNDERSIGNED, <u>W. TODD TINDELL</u> , FLORIDA LAND SURVEYOR NO. <u>4450</u> , HEREBY CERTIFIES THAT THE SURVEY AND/OR INFORMATION SHOWN HEREON CONFORMS TO THE STANDARDS OF PRACTICE FOR PROFESSIONAL SURVEYORS AND MAPPERS AS OUTLINED IN RULE 6J-17, FLORIDA ADMINISTRATIVE CODE.	
PLAT OF <u>TOPOGRAPHIC SURVEY</u>	SCALE <u>1" = 30'</u>
SURVEYED <u>12-5-25</u>	DRAWN <u>12-8-25</u> IMPROVEMENTS <u>VISIBLE AS SHOWN</u>
REVISED	
REVISED	
REVISED	
SOURCE OF INFORMATION <u>PREVIOUS SURVEY</u>	
BEARING REFERENCE	
ELEVATION REFERENCE <u>N65 BENCHMARK C 440 ~ ELEVATION = 14.71 NAVD 88</u>	
F.B. <u>1219</u> PA. <u>24</u> JOB NO. <u>13854</u> FILE NO. <u>E 4410</u> SHEET NO. <u>11 OF 12</u>	

TERRAMODEL FILE 13854 / LAYER CODE: P5601

THE SEAL APPEARING ON THIS DOCUMENT WAS AUTHORIZED BY W. TODD TINDELL, PSM NO. 4450, ON DATE OF DIGITAL SIGNATURE.

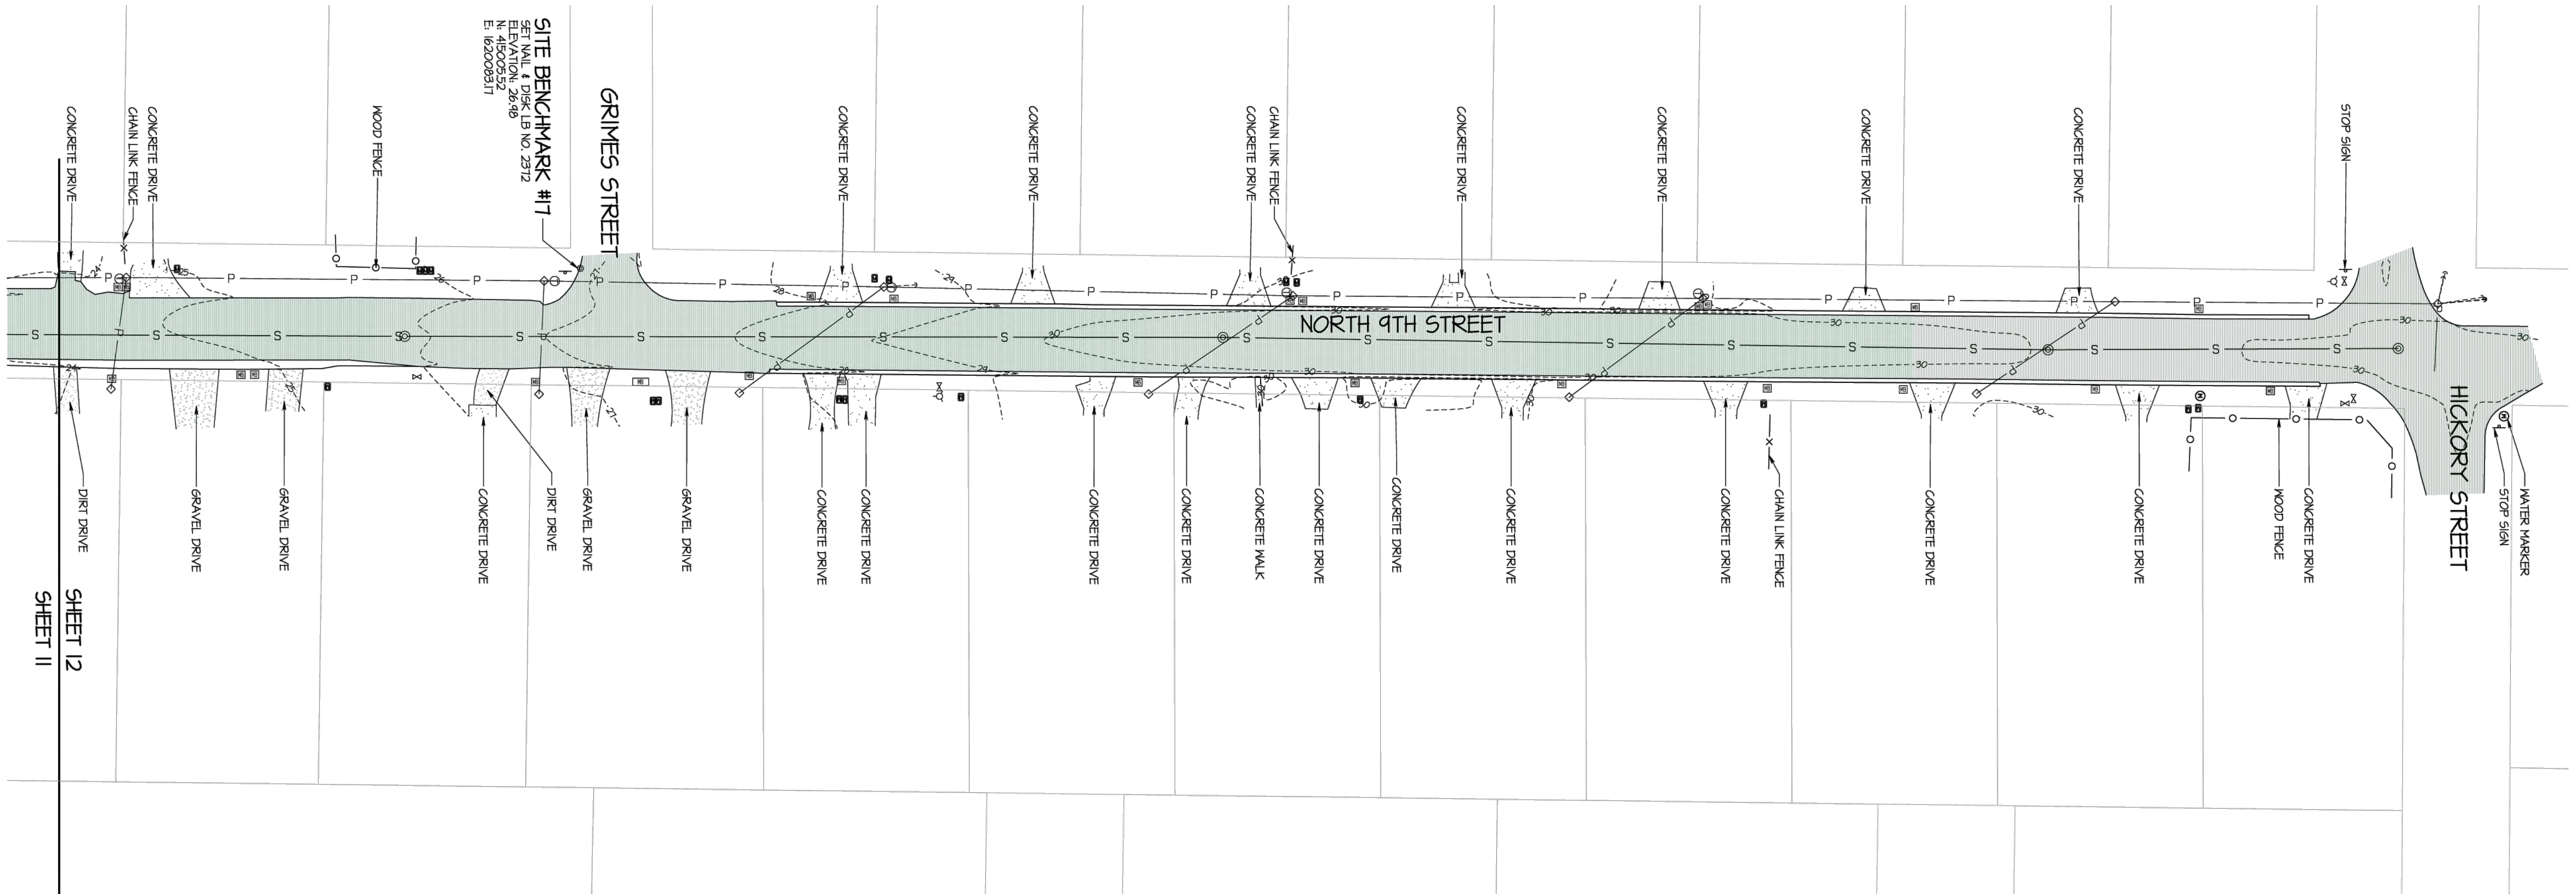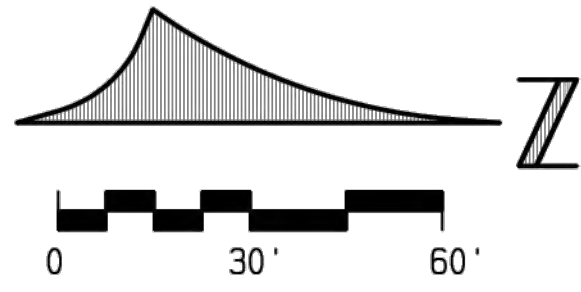

NORTH 9TH STREET

BUCHANAN & HARPER, INC. ENGINEERING • PLANNING • SURVEYING • LANDSCAPE ARCHITECTURE 735 WEST 11TH STREET • PANAMA CITY, FLORIDA 32401 • TELEPHONE (850) 763-7427	
THE UNDERSIGNED, <u>W. TODD TINDELL</u> , FLORIDA LAND SURVEYOR NO. <u>4450</u> , HEREBY CERTIFIES THAT THE SURVEY AND/OR INFORMATION SHOWN HEREON CONFORMS TO THE STANDARDS OF PRACTICE FOR PROFESSIONAL SURVEYORS AND MAPPERS AS OUTLINED IN RULE 6J-17, FLORIDA ADMINISTRATIVE CODE.	
PLAT OF	<u>TOPOGRAPHIC SURVEY</u> SCALE <u>1" = 30'</u>
SURVEYED	<u>12-5-25</u> DRAWN <u>12-8-25</u> IMPROVEMENTS <u>VISIBLE AS SHOWN</u>
REVISED	
REVISED	
REVISED	
SOURCE OF INFORMATION	<u>PREVIOUS SURVEY</u>
BEARING REFERENCE	
ELEVATION REFERENCE	<u>N65 BENCHMARK C 440 ~ ELEVATION = 14.71 NAVD 88</u>
F.B. <u>1219</u> PA. <u>24</u> JOB NO. <u>13854</u> FILE NO. <u>E 4410</u> SHEET NO. <u>12 OF 12</u>	

TERRAMODEL FILE 13854 / LAYER CODE: P5601

THE SEAL APPEARING ON THIS DOCUMENT WAS AUTHORIZED BY W. TODD TINDELL, PSM NO. 6656 ON DATE OF DIGITAL SIGNATURE.

1. N. 9TH STREET ROADWAY IMPROVEMENTS SHALL BE THE PRIORITY PORTION OF THIS PROJECT.

22. CONTRACTOR MUST STOP OPERATION AND NOTIFY THE OWNER FOR PROPER DIRECTION IF ANY ENVIRONMENTAL OR HEALTH RELATED CONTAMINATE IS ENCOUNTERED DURING EXCAVATION.


1. THE CONTRACTOR IS RESPONSIBLE FOR PROVIDING A MAINTENANCE OF TRAFFIC (M.O.T.) PLAN PRIOR TO CONSTRUCTION. THE M.O.T. PLAN SHALL SHOW ALL PROPOSED TRAFFIC CONTROL SIGNS, PAVEMENT MARKINGS, AND BARRICADES, AND SHALL DETAIL ALL PROPOSED CONSTRUCTION SEQUENCING. THE M.O.T. PLAN AND INSTALLED TRAFFIC CONTROL MEASURES SHALL BE APPROVED BY THE ENGINEER, OWNER, AND ROADWAY JURISDICTIONAL AGENCY PRIOR TO CONSTRUCTION. IN GENERAL, ROADWAY AND DRIVEWAY LANE CLOSURES ARE PROHIBITED DURING CONSTRUCTION UNLESS SPECIFICALLY DETAILED ON THESE PLANS. IN THE EVENT IT IS DETERMINED THAT ROADWAY AND DRIVEWAY LANE CLOSURES WILL BE ALLOWED, THE CLOSURES SHALL BE RESTRICTED TO THE HOURS BETWEEN 9:00 A.M. AND 4:00 P.M. UNLESS OTHERWISE AUTHORIZED IN THE APPROVED M.O.T.

9. TYPE I OR TYPE II BARRICADES AT 20-FT CENTERS SHALL BE PLACED AND MAINTAINED ALONG THE EDGE OF THE ROAD WHEREVER DROP-OFFS OR OTHER HAZARDS EXIST AND TO BLOCK ENTRANCE INTO COMPLETED OR PARTIALLY COMPLETED PAVEMENTS UNTIL SUCH PAVEMENTS ARE OPEN TO PUBLIC USE.

1. MATERIALS AND CONSTRUCTION METHODS FOR THE ROADWAY AND PAVING CONSTRUCTION SHALL BE IN ACCORDANCE WITH THE FLORIDA DEPARTMENT OF TRANSPORTATION STANDARD SPECIFICATIONS FOR ROAD AND BRIDGE CONSTRUCTION, LATEST EDITION.
2. ROADWAY PAVING, BASE, AND SUB-GRADE THICKNESS SHALL BE IN ACCORDANCE WITH DETAILS ON THESE DRAWINGS.
3. SIDEWALKS ARE TO BE CONSTRUCTED IN THE AREAS AS SHOWN ON THE CONSTRUCTION PLANS. HANDICAPPED RAMPS SHALL BE PROVIDED AT ALL INTERSECTIONS AND SHALL BE IN ACCORDANCE WITH THE FLORIDA ACCESSIBILITY CODE FOR BUILDING CONSTRUCTION, LATEST EDITION.
4. CURBING SHALL BE CONSTRUCTED WHERE NOTED ON THE CONSTRUCTION PLANS. ALL CURBS SHALL HAVE SAW CUT CONTRACTION JOINTS AND SHALL BE CONSTRUCTED AT INTERVALS NOT TO EXCEED 10'-0" ON CENTER. CONSTRUCTION OF CURBS SHALL BE IN CONFORMANCE WITH FDOT STANDARD SPECIFICATIONS FOR ROAD AND BRIDGE CONSTRUCTION (LATEST EDITION) SECTION 520 AND DETAILS PROVIDED ON THE CONSTRUCTION PLANS.

- GRAB SAMPLES COLLECTED ONCE EVERY 1800 SQUARE YARDS OF ASPHALT DELIVERED TO THE SITE (OR A MINIMUM OF ONCE PER DAY).

1. ALL SIGNS AND PAVEMENT MARKINGS SHALL BE IN ACCORDANCE WITH THE "MANUAL ON UNIFORM TRAFFIC CONTROL DEVICES" AND THE LATEST IMPLEMENTED EDITION OF FDOT ROADWAY AND TRAFFIC DESIGN STANDARDS.
2. ALL PAVEMENT MARKINGS SHALL BE THERMOPLASTIC WITH RAISED PAVEMENT MARKERS (TYPE 911 - 4" X 4"). RAISED PAVEMENT MARKERS ARE TO BE INSTALLED IN ACCORDANCE WITH THESE PLANS AND FDOT INDEX NO. 17352.
3. PARKING STALL PAVEMENT MARKINGS SHALL BE PAINTED. PAINT SHALL MEET THE REQUIREMENTS OF FDOT SPECIFICATION SECTION 971, NON-REFLECTIVE WHITE TRAFFIC PAINT, TWO COATS.
4. ALL ROADWAY TRAFFIC SIGNS SHALL BE MANUFACTURED USING HIGH INTENSITY RETRO-REFLECTIVE MATERIALS. THE BACK OF ALL FINISHED PANELS SHALL BE STENCILED WITH THE DATE OF FABRICATION, THE FABRICATOR'S INITIALS, AND THE NAME OF THE SHEETING IN THREE-INCH LETTERS.
5. INTERNAL SITE TRAFFIC SIGNS ARE NOT REQUIRED TO BE RETRO-REFLECTIVE.
6. THE CONTRACTOR SHALL VERIFY THE REQUIRED LENGTH OF THE SIGN COLUMN SUPPORTS IN THE FIELD PRIOR TO FABRICATION.
7. CONTRACTOR SHALL PROVIDE AND INSTALL ALL SIGNS, BASES, ANCHOR BOLTS, CONDUITS, WIRING, ETC.
8. ALL PAVEMENT MARKINGS REQUIRE LAYOUT APPROVAL IN THE FIELD BY THE ENGINEER PRIOR TO INSTALLATION.
9. PRIOR TO FINAL PAVEMENT MARKING INSTALLATION, A TWO WEEK CURE TIME OF THE ASPHALT IS REQUIRED.

 

Elizabeth S. Moore, PE

△ ₁	
△ ₂	
△ ₃	
△ ₄	
△ ₅	
△ ₆	
△ ₇	
△ ₈	
△ ₉	
△ ₁₀	
△ ₁₁	
△ ₁₂	
△ ₁₃	
△ ₁₄	
△ ₁₅	
△ ₁₆	
△ ₁₇	
△ ₁₈	
△ ₁₉	
△ ₂₀	
△ ₂₁	
△ ₂₂	
△ ₂₃	
△ ₂₄	
△ ₂₅	
△ ₂₆	
△ ₂₇	
△ ₂₈	
△ ₂₉	
△ ₃₀	
△ ₃₁	
△ ₃₂	
△ ₃₃	
△ ₃₄	
△ ₃₅	
△ ₃₆	
△ ₃₇	
△ ₃₈	
△ ₃₉	
△ ₄₀	
△ ₄₁	
△ ₄₂	
△ ₄₃	
△ ₄₄	
△ ₄₅	
△ ₄₆	
△ ₄₇	
△ ₄₈	
△ ₄₉	
△ ₅₀	
△ ₅₁	
△ ₅₂	
△ ₅₃	
△ ₅₄	
△ ₅₅	
△ ₅₆	
△ ₅₇	
△ ₅₈	
△ ₅₉	
△ ₆₀	
△ ₆₁	
△ ₆₂	
△ ₆₃	
△ ₆₄	
△ ₆₅	
△ ₆₆	
△ ₆₇	
△ ₆₈	
△ ₆₉	
△ ₇₀	
△ ₇₁	
△ ₇₂	
△ ₇₃	
△ ₇₄	
△ ₇₅	
△ ₇₆	
△ ₇₇	
△ ₇₈	
△ ₇₉	
△ ₈₀	
△ ₈₁	
△ ₈₂	
△ ₈₃	
△ ₈₄	
△ ₈₅	
△ ₈₆	
△ ₈₇	
△ ₈₈	
△ ₈₉	
△ ₉₀	
△ ₉₁	
△ ₉₂	
△ ₉₃	
△ ₉₄	
△ ₉₅	
△ ₉₆	
△ ₉₇	
△ ₉₈	
△ ₉₉	
△ ₁₀₀	

Checked: E. Moore, P.E.

Job No.: 1620.032

Date: 7/16/2026

[illegible]

**2025 ROADWAY
RESURFACING PROJECTS**
CITY OF PARKER - BAY COUNTY - FLORIDA

THIS SHEET NOT VALID FOR
CONSTRUCTION WITHOUT
COMPLETE SET OF PLANS.

Sheet No. **C0.**

A. THIS NARRATIVE DESCRIPTION
B. THE DOCUMENTS REFERENCED IN THIS NARRATIVE.
C. THE CONTRACTOR'S APPROVED EROSION CONTROL PLAN REQUIRED BY SPECIFICATION SECTION 104.
D. REPORTS OF INSPECTIONS MADE DURING CONSTRUCTION.

THE PROJECT INCLUDES THE MILLING AND RESURFACING AND/OR RECONSTRUCTION OF PORTIONS OF LANCE DRIVE, HWY 22-1 (BOB LITTLE ROAD) AND N. 9th STREET IN PARKER, FLORIDA.

1.B SEQUENCE OF MAJOR SOIL DISTURBING ACTIVITIES:

FOR EACH ROADWAY CONSTRUCTION PHASE, FOR EACH CONSTRUCTION PHASE, INSTALL PERIMETER CONTROLS AFTER CLEARING AND GRUBBING NECESSARY FOR INSTALLATION OF CONTROLS BUT BEFORE BEGINNING OTHER WORK FOR THE CONSTRUCTION PHASE. REMOVE PERIMETER CONTROLS ONLY AFTER ALL UPSTREAM AREAS ARE STABILIZED.

- ### 1.C AREA ESTIMATES:

1.D RUNOFF DATA:

1.E OUTFALL INFORMATION:

- 1.F SITE MAP:

APPROXIMATE SLOPES: THE SLOPES OF THE SITE CAN BE SEEN IN THE CROSS SECTION SHEETS AND THE PLAN-PROFILE SHEETS.

AREAS NOT TO BE DISTURBED: ESSENTIALLY THE WHOLE PROJECT WILL BE DISTURBED DURING CONSTRUCTION.

THESE ARE SHOWN ON THE PLAN SHEETS. TABLES PROVIDING SUMMARIES OF TEMPORARY EROSION AND SEDIMENT CONTROL ITEMS ARE PROVIDED IN THE SUMMARY OF QUANTITY SHEETS.

1.H RECEIVING WATERS:

2.0 CONTROLS:

IN THE SEDIMENT AND EROSION CONTROL PLAN, THE CONTRACTOR SHALL DESCRIBE THE PROPOSED STABILIZATION AND STRUCTURAL PRACTICES BASED ON THE CONTRACTOR'S PROPOSED TEMPORARY TRAFFIC CONTROL (TTC) PLAN. THE FOLLOWING RECOMMENDED GUIDELINES ARE BASED ON THE TEMPORARY TRAFFIC CONTROL PLAN OUTLINED IN THE CONSTRUCTION PLANS, WHERE FOLLOWING THE TEMPORARY TRAFFIC CONTROL PLAN OUTLINED IN THESE CONSTRUCTION PLANS, THE CONTRACTOR MAY CHOOSE TO ACCEPT THE FOLLOWING GUIDELINES OR MODIFY THEM IN THE SEDIMENT AND EROSION CONTROL PLAN, SUBJECT TO APPROVAL BY THE ENGINEER, AS WORK PRACTICES, MATERIALS, EQUIPMENT, AND METHODS MAY VARY DUE TO SEASONAL VARIATION, CHANGES IN CONSTRUCTION ACTIVITIES, AND THE NEED FOR BETTER PRACTICES.

2.A.1 STABILIZATION PRACTICES:

TEMPORARY:

- PERMANENT:**

- ### 2.A.2 STRUCTURAL PRACTICES:

TEMPORARY:

- PERMANENT:**

1. SOD

ALL STORMWATER MANAGEMENT SHALL BE MET IN NEW OR EXISTING ROADSIDE SWALES.

2.C OTHER CONTROLS:

- 2.C.1 WASTE DISPOSAL:**

- PROVIDING LITTER CONTROL AND COLLECTION WITHIN THE PROJECT DURING CONSTRUCTION ACTIVITIES.
- DISPOSING OF ALL FERTILIZER OR OTHER CHEMICAL CONTAINERS ACCORDING TO EPA'S STANDARD PRACTICES AS DETAILED BY THE MANUFACTURER.
- DISPOSING OF SOLID MATERIALS INCLUDING BUILDING AND CONSTRUCTION MATERIALS OFF THE PROJECT SITE BUT NOT IN SURFACE WATERS, OR WETLANDS.

2.C.2 OFF-SITE VEHICLE TRACKING & DUST CONTROL

1. COVERING LOADED HAUL TRUCKS WITH TARPAULINS.
2. REMOVING EXCESS DIRT FROM ROADS DAILY.
3. STABILIZING CONSTRUCTION ENTRANCES.
4. USING ROADWAY SWEEPERS DURING DUST GENERATING ACTIVITIES SUCH AS EXCAVATION AND MILLING OPERATIONS.

- 2.C.3 STATE AND LOCAL REGULATIONS FOR WASTE DISPOSAL, SANITARY SEWER OR SEPTIC TANK REGULATIONS:**

2.C.4 FERTILIZERS AND PESTICIDES

2.C.5 TOXIC SUBSTANCES:

2.D.4 FEDERAL, STATE, AND LOCAL PLANS AND PERMITS:

FDEP RULE CHAPTER 62-330 F.A.C. NPDES PERMIT

3.0 MAINTENANCE:

1. SILT FENCE: MAINTAIN PER FDOT STANDARD PLANS. THE CONTRACTOR SHOULD ANTICIPATE REPLACING SILT FENCE ON 12 MONTH INTERVALS OR AS NEEDED.

2. SEDIMENT BARRIERS: REMOVE SEDIMENT AS PER MANUFACTURER'S RECOMMENDATIONS OR WHEN WATER PONDS IN UNACCEPTABLE AMOUNTS OR AREAS.


4.0 INSPECTIONS:

1. POINTS OF DISCHARGE TO WATERS OF THE UNITED STATES.
2. POINTS OF DISCHARGE TO MUNICIPAL SEPARATE STORM DRAIN SYSTEMS.
3. DISTURBED AREAS OF THE SITE THAT HAVE NOT BEEN FINALLY STABILIZED.
4. AREAS USED FOR STORAGE OF MATERIALS THAT ARE EXPOSED TO PRECIPITATION.
5. STRUCTURAL CONTROLS.
6. STORMWATER MANAGEMENT SYSTEMS.
7. LOCATIONS WHERE VEHICLES ENTER OR EXIT THE SITE.


THE CONTRACTOR SHALL INITIATE REPAIRS WITHIN 24 HOURS OF INSPECTIONS THAT INDICATE ITEMS ARE NOT IN GOOD WORKING ORDER.

5.0 NON-STORMWATER DISCHARGES:

IN THE SECTION 104 EROSION CONTROL PLAN, THE CONTRACTOR SHALL IDENTIFY ALL ANTICIPATED NON-STORMWATER DISCHARGES (EXCEPT FLOWS FROM FIRE FIGHTING ACTIVITIES). THE CONTRACTOR SHALL DESCRIBE THE PROPOSED MEASURES TO PREVENT POLLUTION OF THESE NON-STORMWATER DISCHARGES. IF THE CONTRACTOR ENCOUNTERS CONTAMINATED SOIL OR GROUNDWATER, THE OWNER OR ENGINEER OF RECORD SHALL BE NOTIFIED IMMEDIATELY.

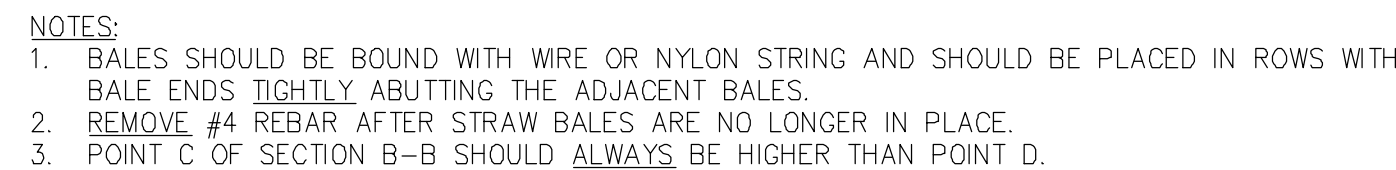

TYPICAL STRAW BALE CHECK DAM

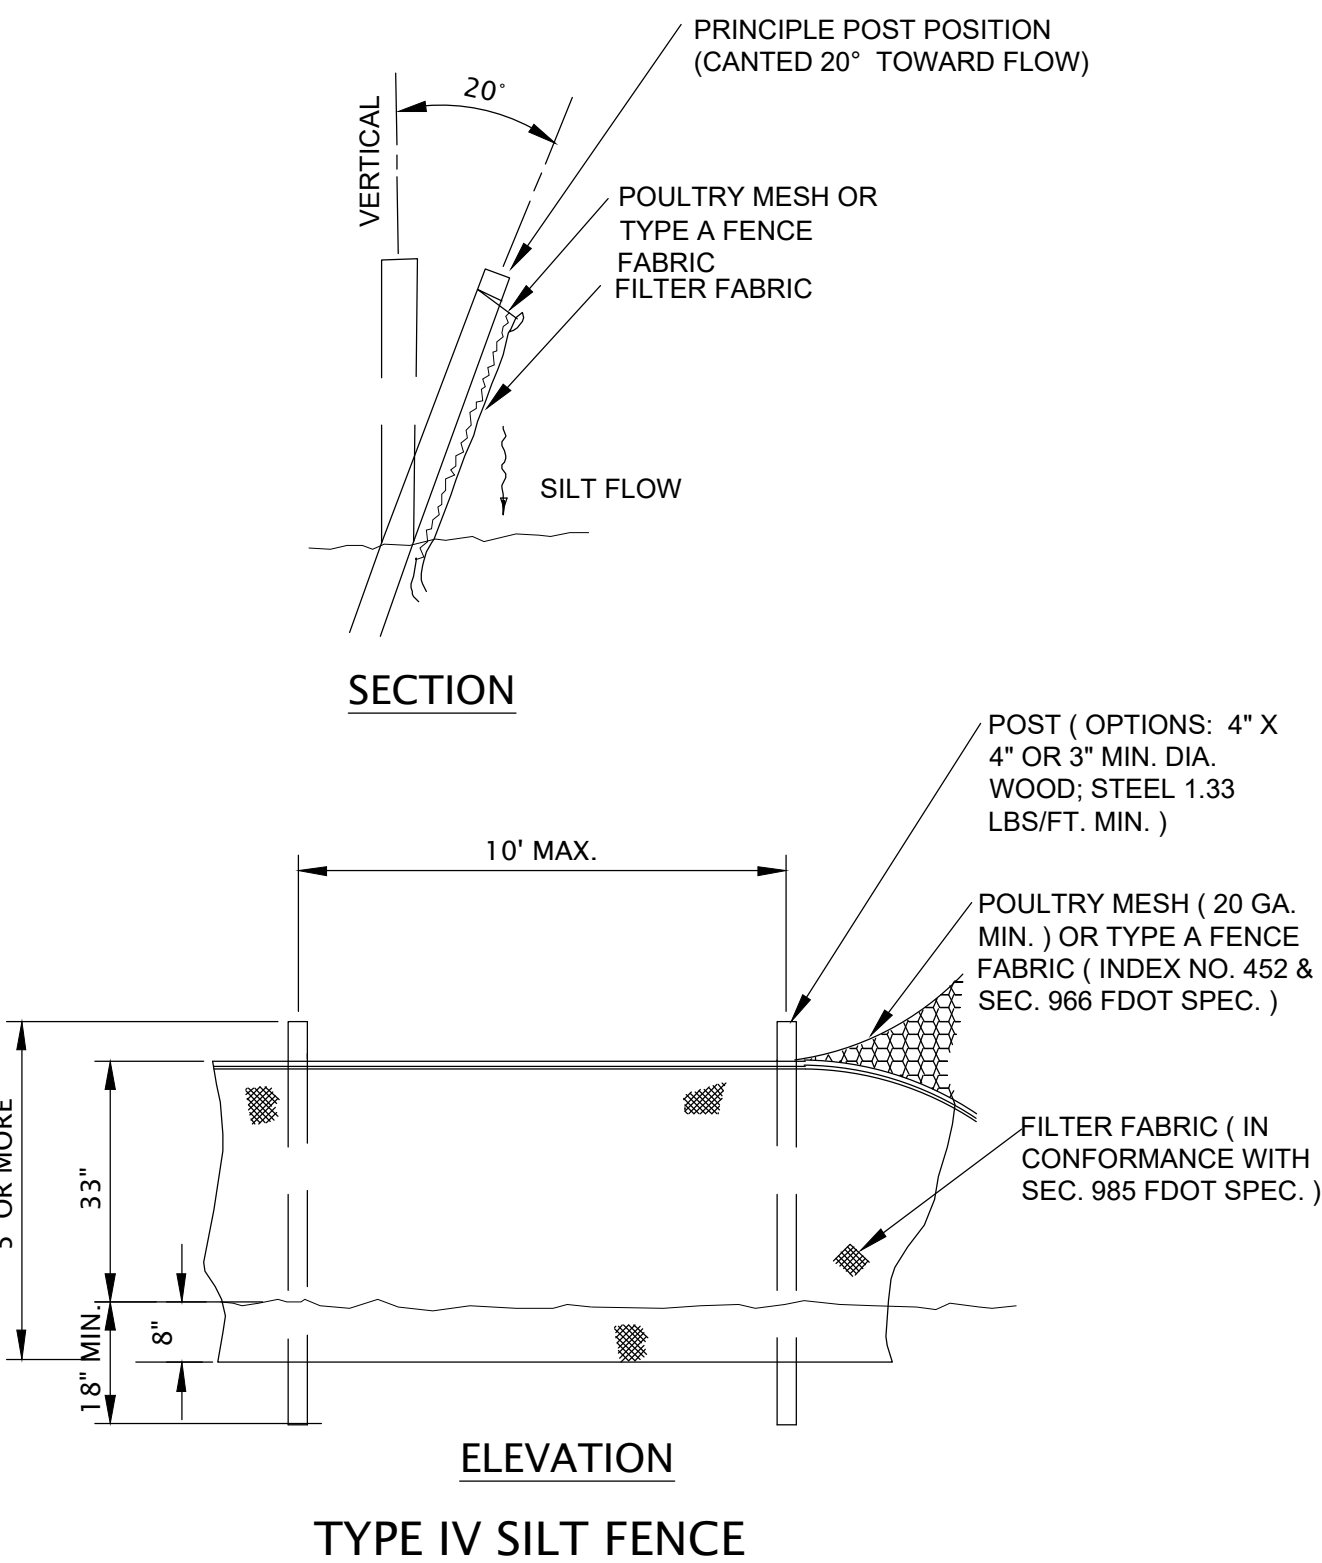




NOTES

CONTRACTOR SHALL REMOVE EXISTING ASPHALT AND BASE TO 22" BELOW EXISTING GRADE.
REFER TO GEOTECHNICAL REPORT FOR EXISTING SUB-GRADE CONDITIONS.




NOTES

CONTRACTOR SHALL REMOVE EXISTING ASPHALT AND BASE TO 22" BELOW EXISTING GRADE.
REFER TO GEOTECHNICAL REPORT FOR EXISTING SUB-GRADE CONDITIONS.

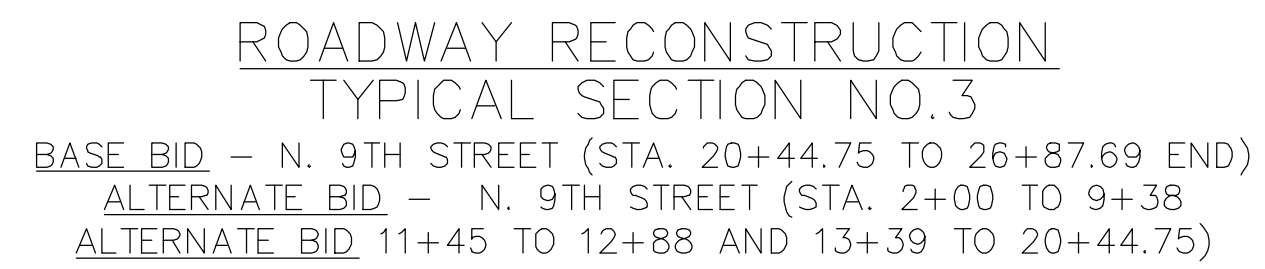


NOTES

CONTRACTOR SHALL REMOVE EXISTING ASPHALT AND BASE TO 22" BELOW EXISTING GRADE.
REFER TO GEOTECHNICAL REPORT FOR EXISTING SUB-GRADE CONDITIONS.

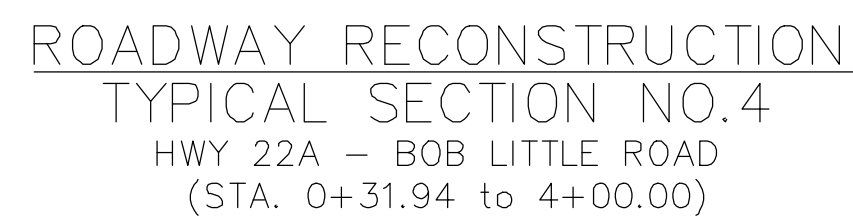

NOTES

CONTRACTOR SHALL REMOVE EXISTING ASPHALT AND BASE TO 22" BELOW EXISTING GRADE.
REFER TO GEOTECHNICAL REPORT FOR EXISTING SUB-GRADE CONDITIONS.

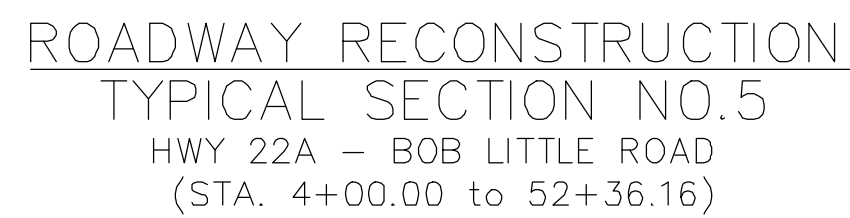

NOTES

CONTRACTOR SHALL REMOVE EXISTING ASPHALT AND BASE TO 22" BELOW EXISTING GRADE.
REFER TO GEOTECHNICAL REPORT FOR EXISTING SUB-GRADE CONDITIONS.



NOTES

CONTRACTOR SHALL REMOVE EXISTING ASPHALT AND BASE TO 22" BELOW EXISTING GRADE.
REFER TO GEOTECHNICAL REPORT FOR EXISTING SUB-GRADE CONDITIONS.

[illegible]

Designed:	B. Silcox
Drawn:	B. Silcox
Checked:	E. Moore, P.E.
Job No.:	1620.032
Date:	7/16/2026


ROADWAY TYPICAL SECTIONS

**2025 ROADWAY
RESURFACING PROJECTS**
CITY OF PARKER - BAY COUNTY - FLORIDA

THIS SHEET NOT VALID FOR
CONSTRUCTION WITHOUT
COMPLETE SET OF PLANS.

Sheet No.
C0.4

Elizabeth S. Moore, PE
FL License No.: 57607

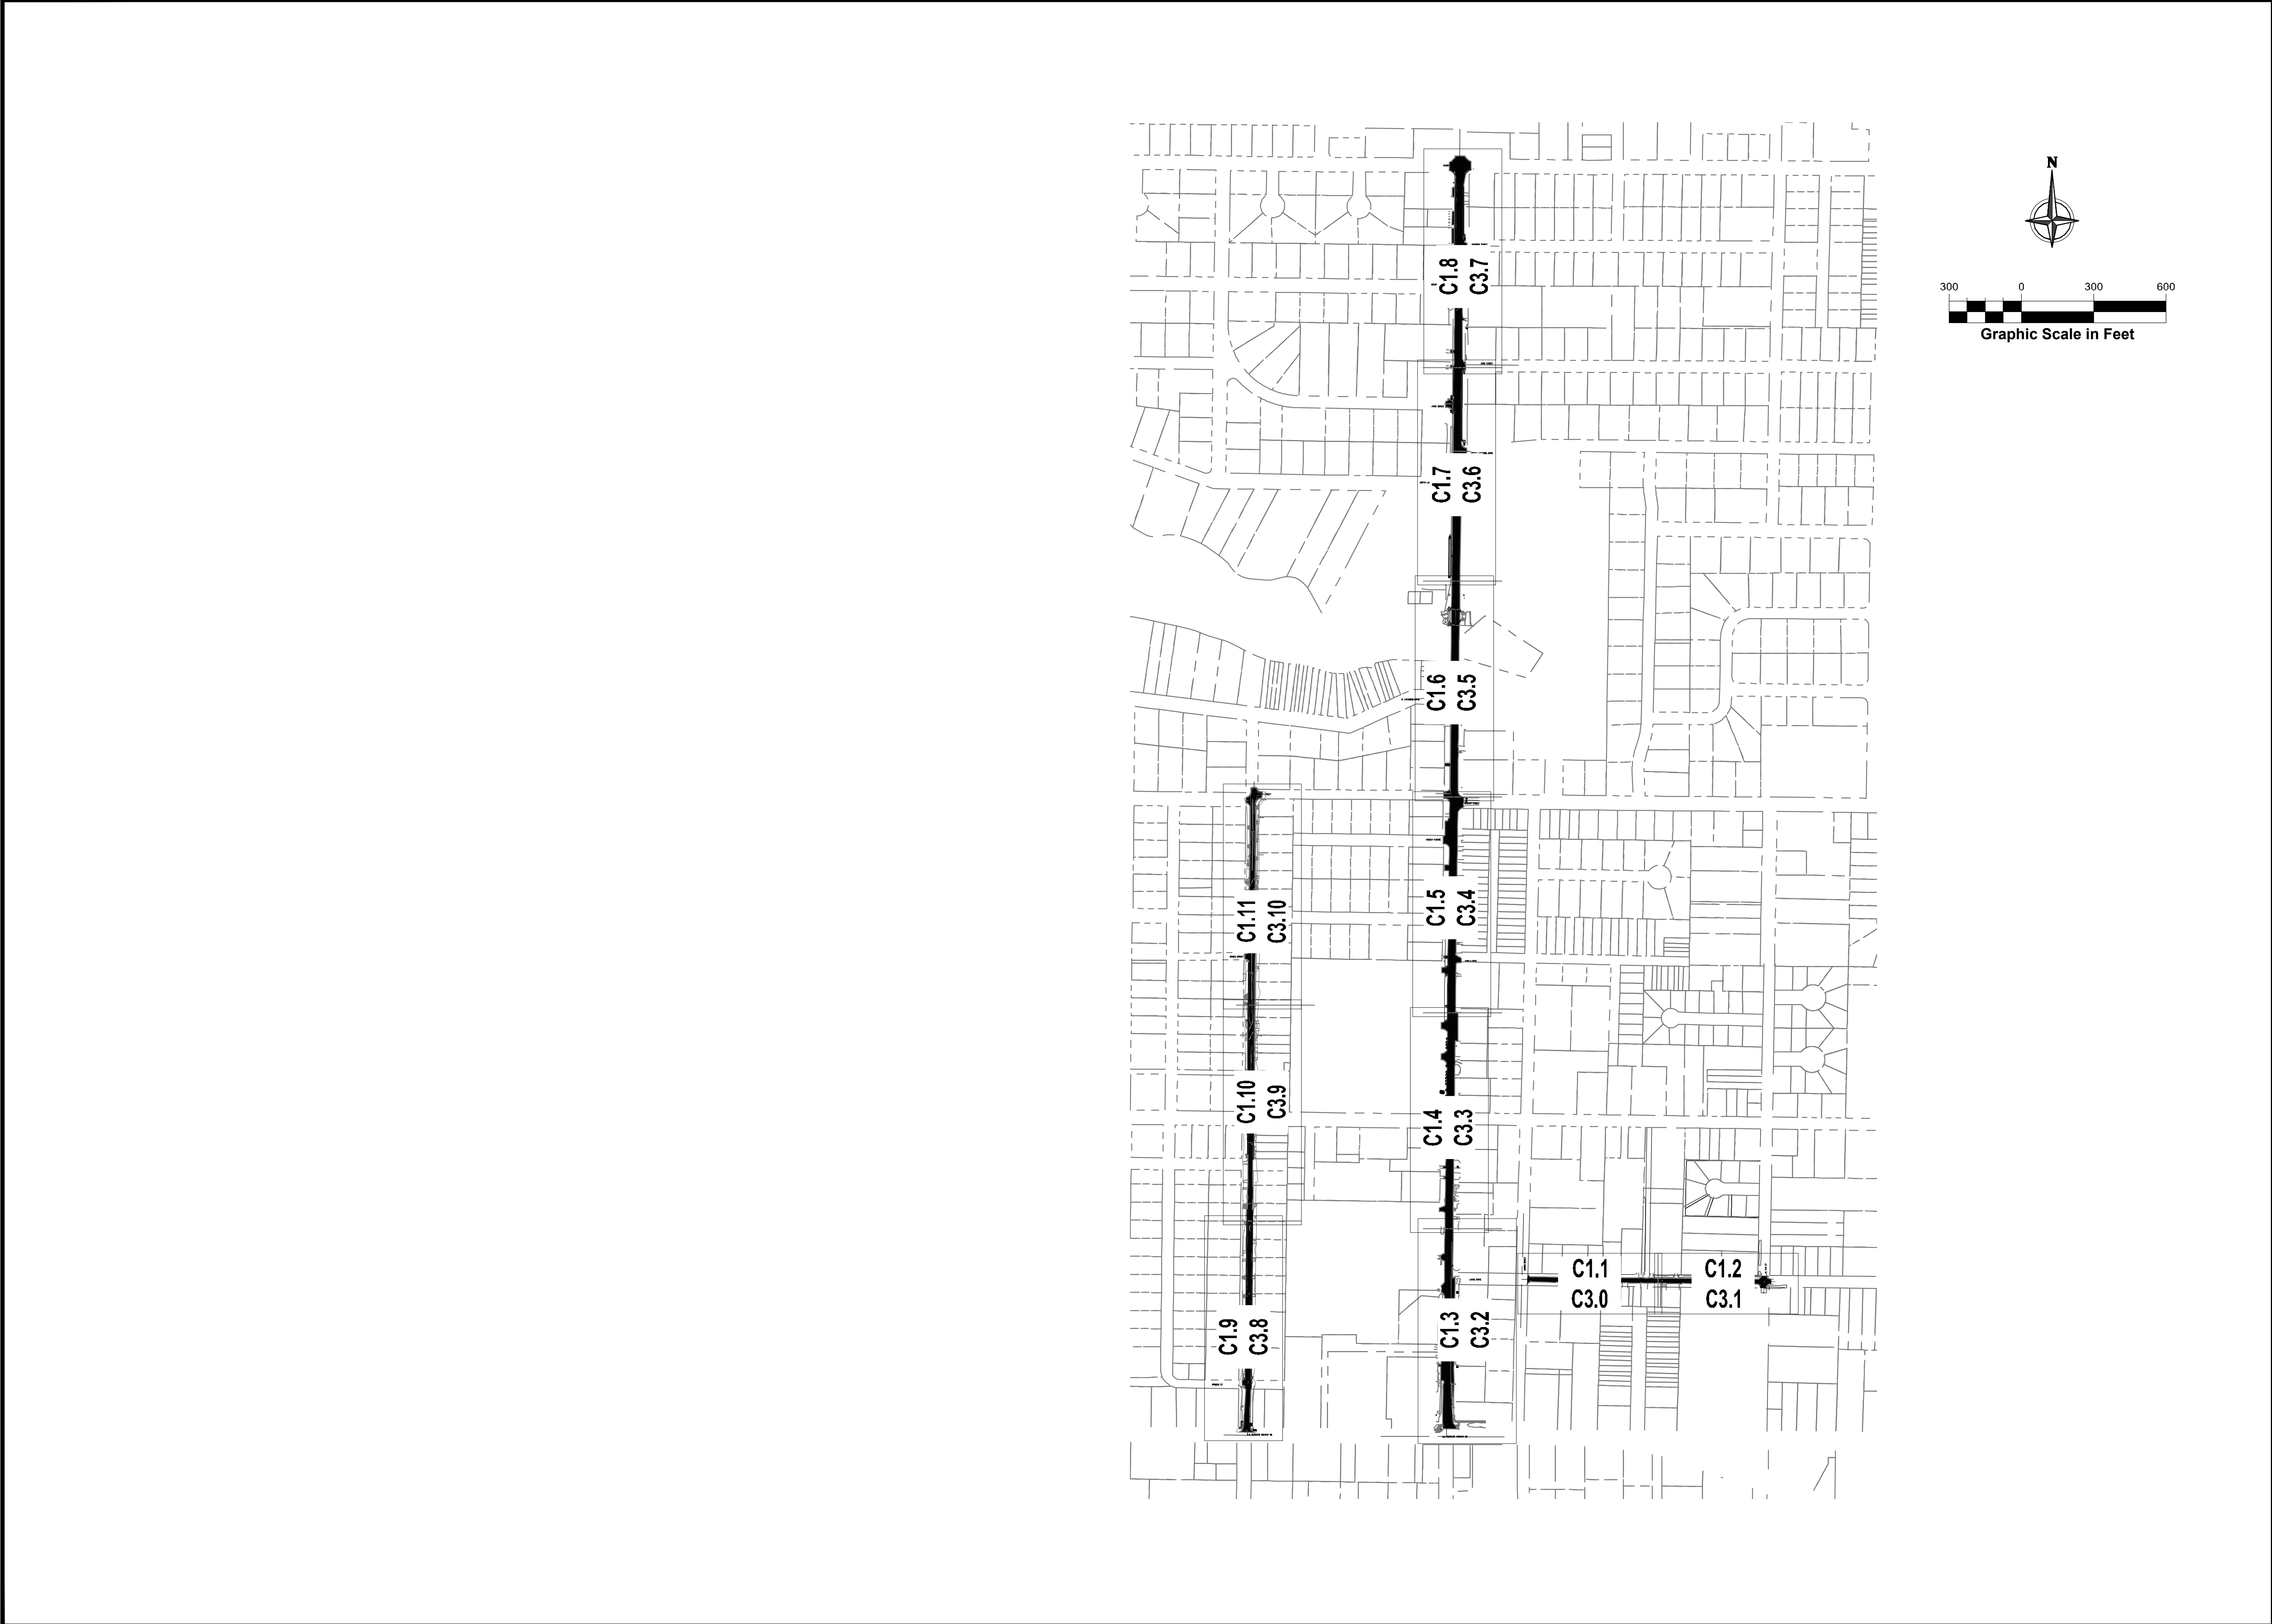

IMPROVEMENTS KEY SHEET

2025 ROADWAY
RESURFACING PROJECTS
CITY OF PARKER - BAY COUNTY - FLORIDA

THIS SHEET NOT VALID FOR
CONSTRUCTION WITHOUT
COMPLETE SET OF PLANS.





Sheet No.
C1.0

△	△	△	△	△	△	△	△	No.	Date	Revision
Designed: B. Silcox										
Drawn: B. Silcox										
Checked: E. Moore, P.E.										
Job No.: 1620.032										
Date: 7/16/2026										

Anchor **CEI**
Engineering that works.

P. 850.215.1286 • F. 850.215.1286
450 Magriddle Avenue, Panama City, FL 32401
CA Number 31422

Elizabeth S. Moore, PE
FL License No.: 57607

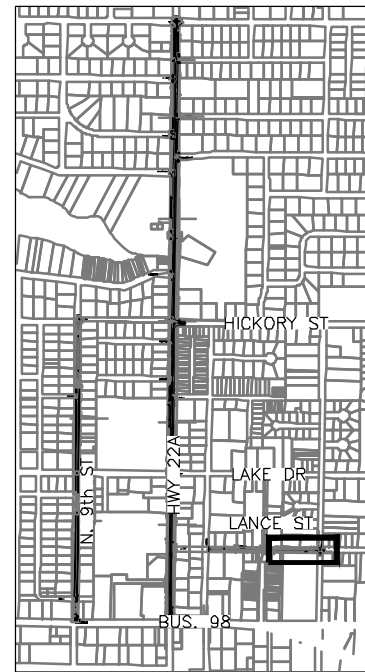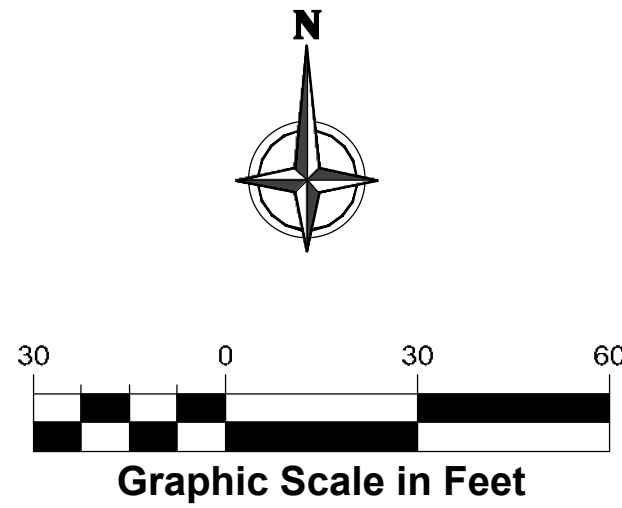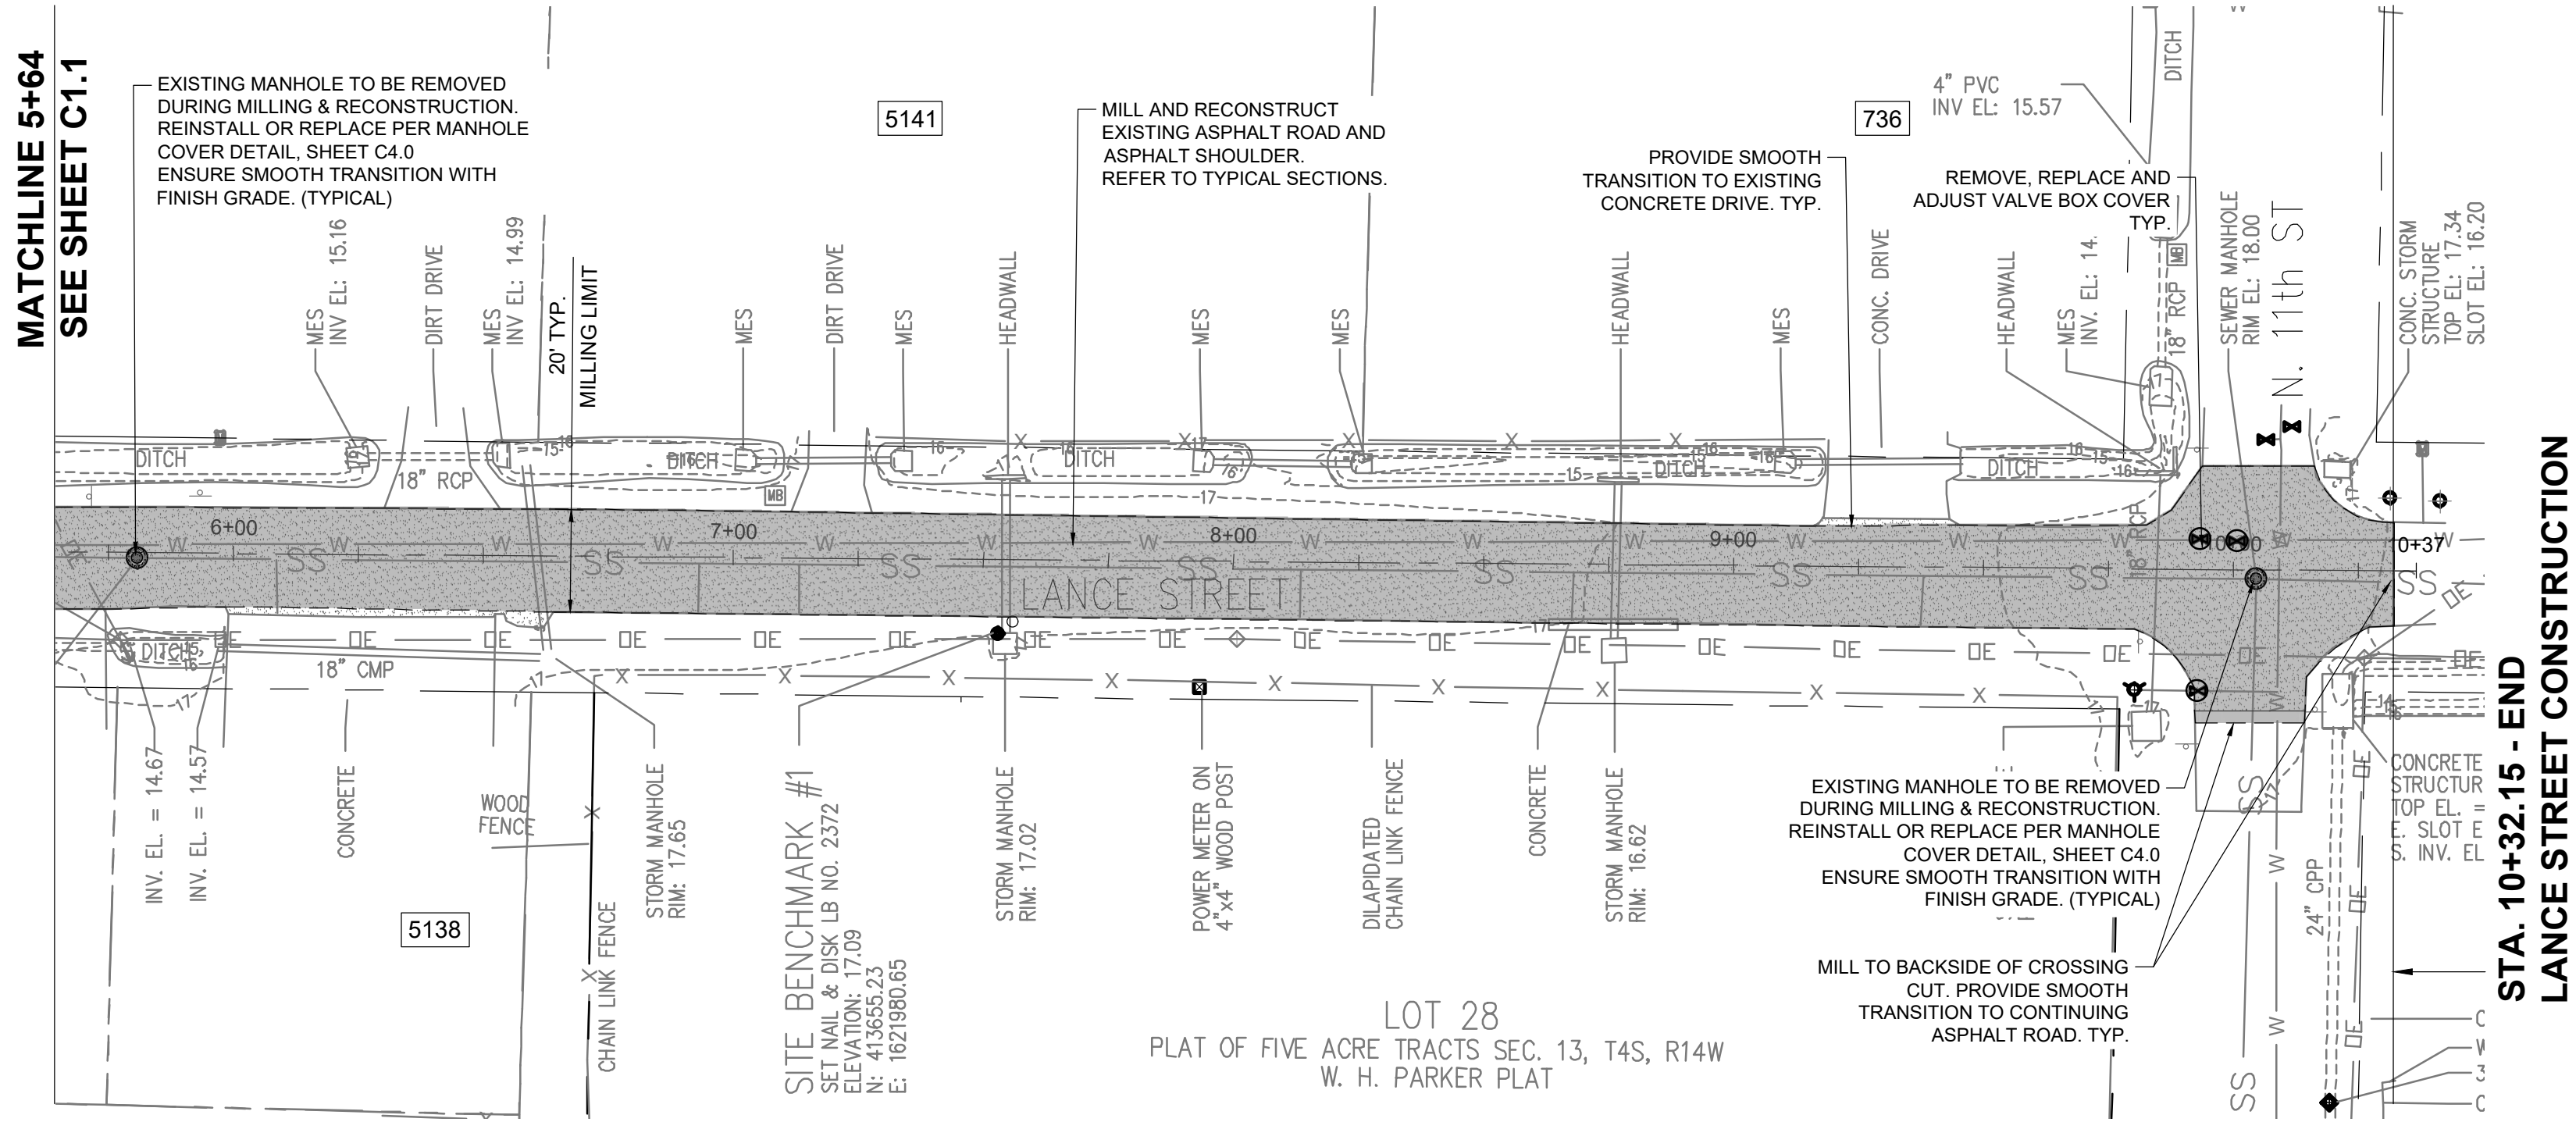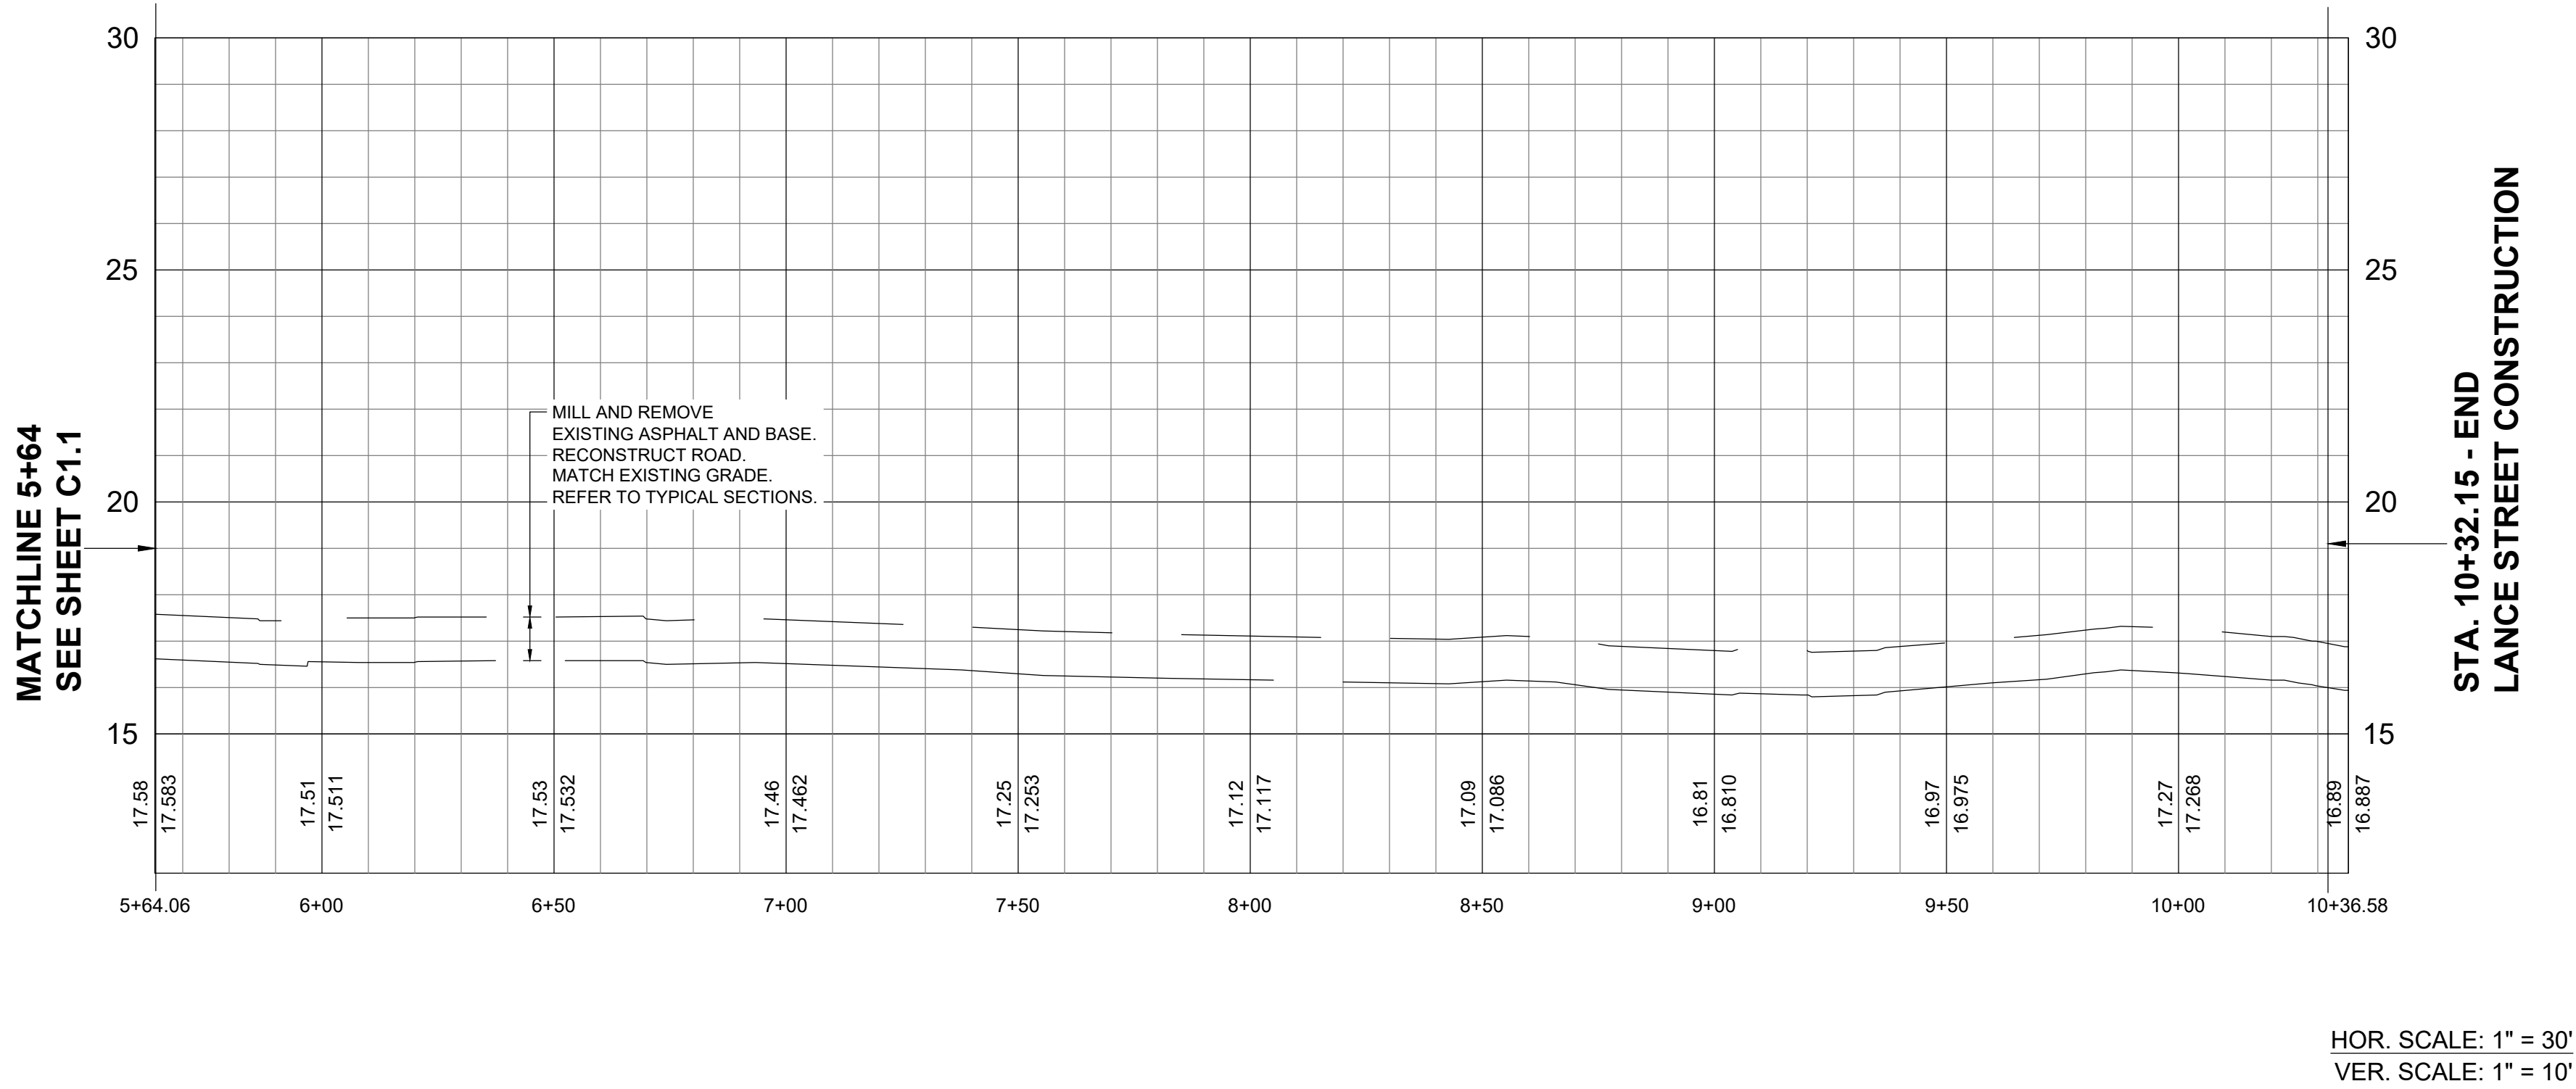

KEY MAP
NOT TO SCALE

LANCE DRIVE IMPROVEMENTS PLAN &
PROFILE

2025 ROADWAY
RESURFACING PROJECTS
CITY OF PARKER - BAY COUNTY - FLORIDA

THIS SHEET NOT VALID FOR
CONSTRUCTION WITHOUT
COMPLETE SET OF PLANS.

Sheet No.
CI.2




BID SET

No.	Date	Revision

Designed: B. Silcox
Drawn: B. Silcox
Checked: E. Moore, P.E.
Job No.: 1620.032
Date: 7/16/2026

Elizabeth S. Moore, PE
FL License No.: 57607

Anchor CEI
Engineering that works.
P. 850.315.1285 • F. 850.315.1286
450 Magnolia Avenue, Panama City, FL 32401
CA Number 31422

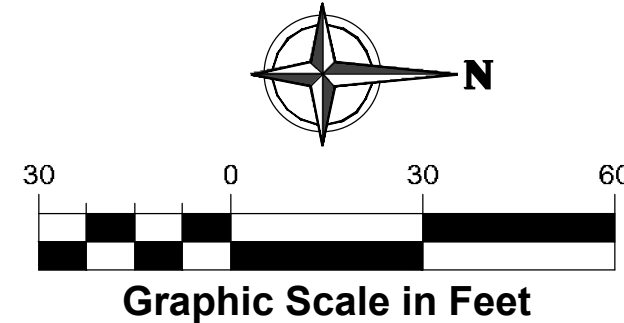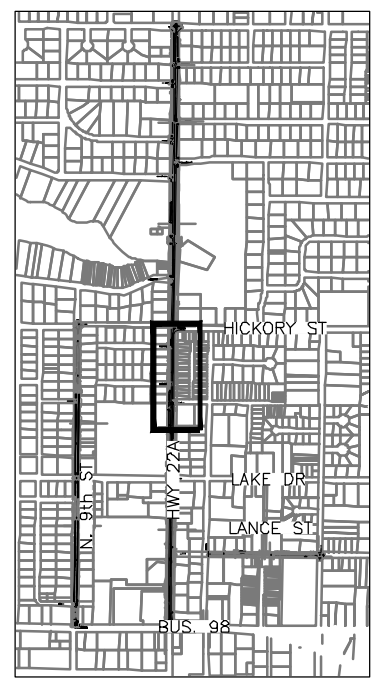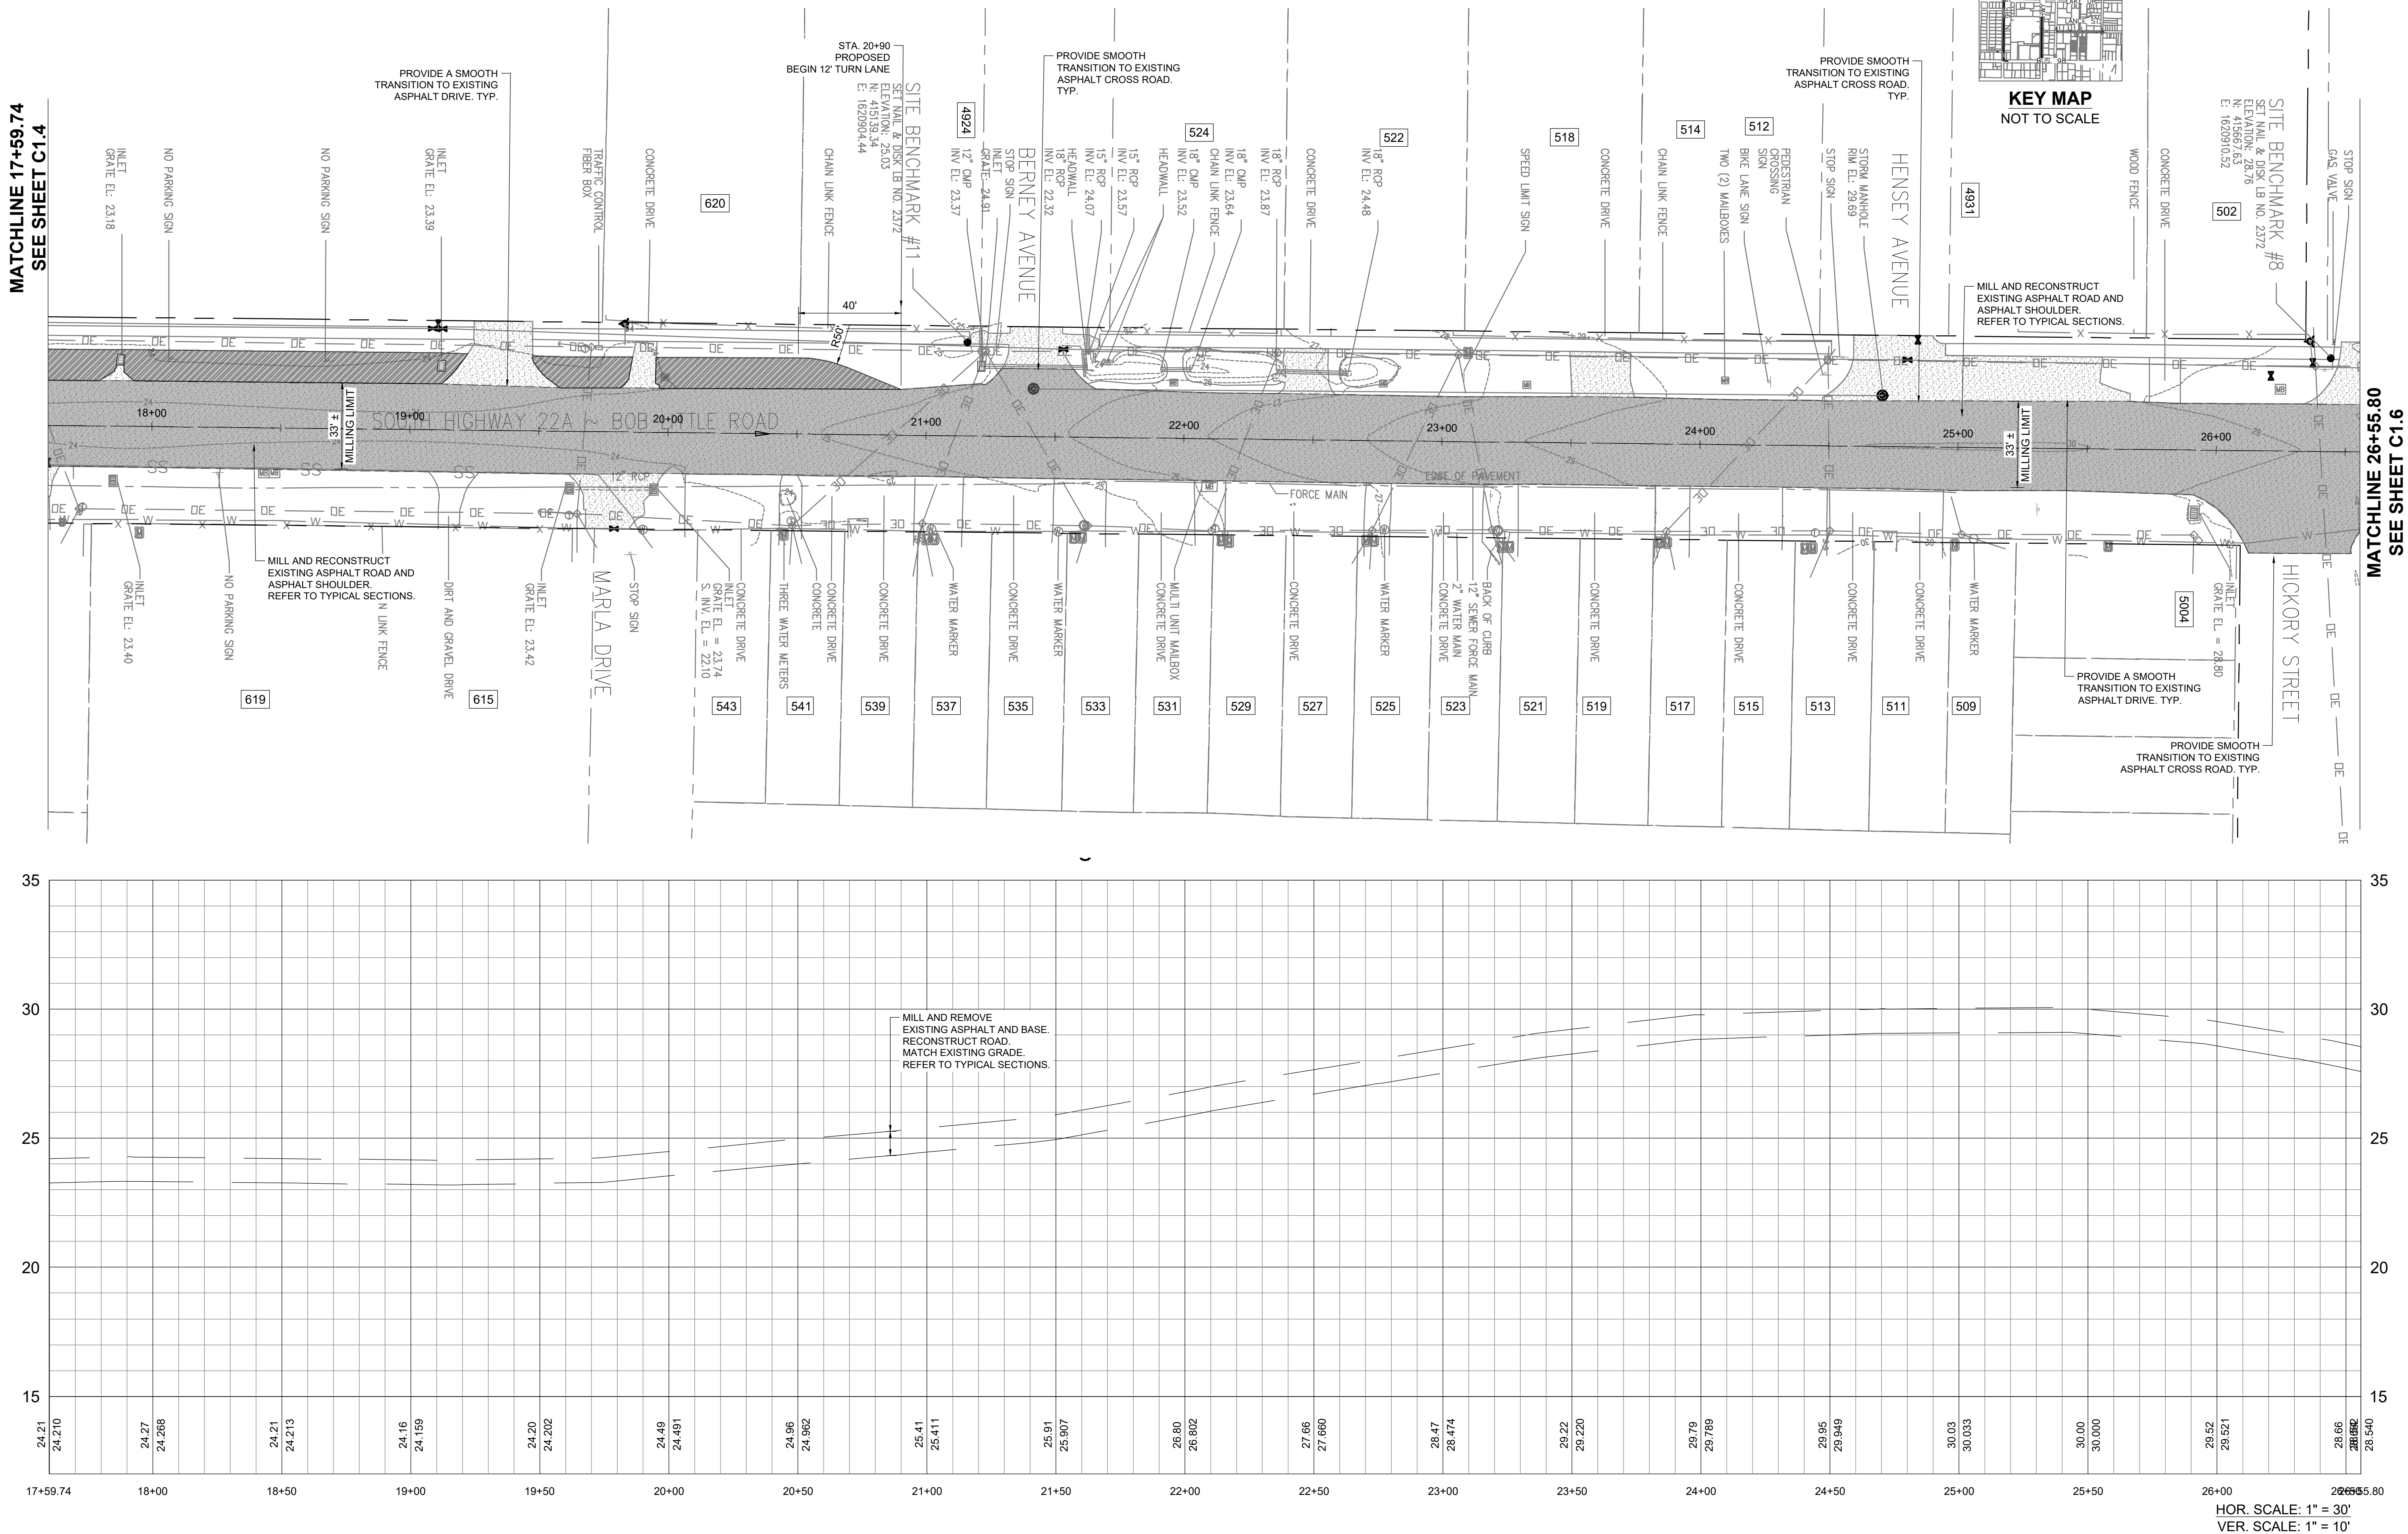

KEY MAP
NOT TO SCALE

SITE BENCHMARK
SET NAIL & DISK LB NO. 2372
ELEVATION: 28.76
N: 415667.63
E: 1620910.52

502

HICKORY STREET

PROVIDE SMOOTH
TRANSITION TO EXISTING
ASPHALT CROSS ROAD. TYP.

**ATCHLINE 26+55.80
SEE SHEET C1.6**

BID SET			
No.	Date	Revision	
1			Designed: B. Silcox
2			Drawn: B. Silcox
3			Checked: E. Moore, P.E.
4			Job No.: 1620.032
5			Date: 7/16/2026

HWY 22A (BOB LITTLE ROAD)
IMPROVEMENTS PLAN & PROFILE


**2025 ROADWAY
RESURFACING PROJECTS**




CITY OF PARKER - BAY COUNTY - FLORIDA

Sheet No.
C1.5

Anchor **CEI**
Engineering that works.
P. 850.215.1265 • F. 850.215.1266
450 Magnolia Avenue, Panama City, FL 32401
CA Number: 31422

Elizabeth S. Moore, PE
FL License No.: 57607

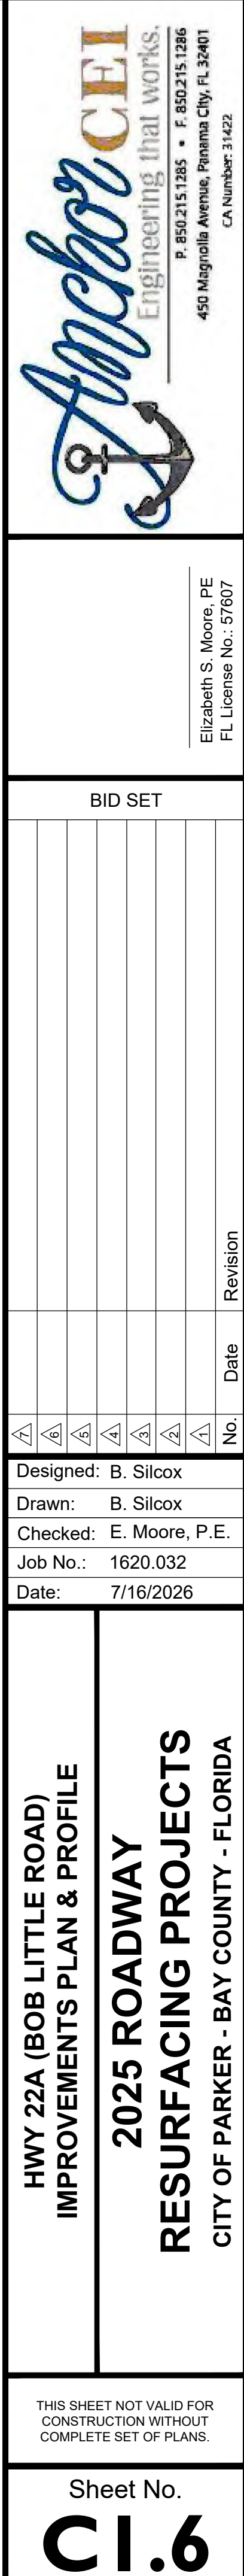

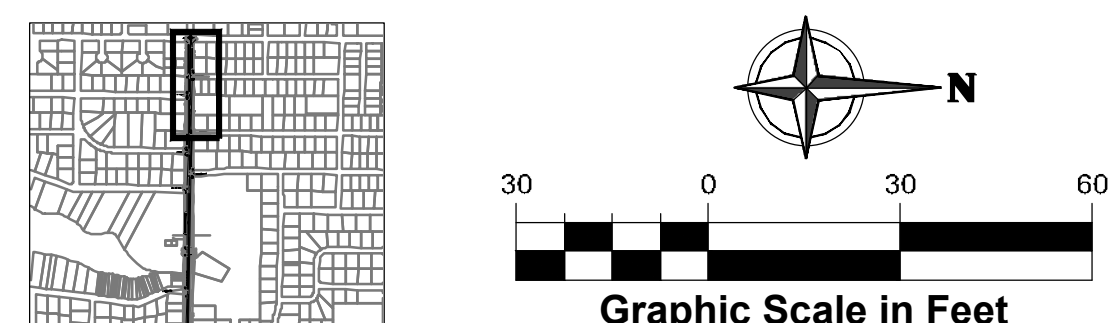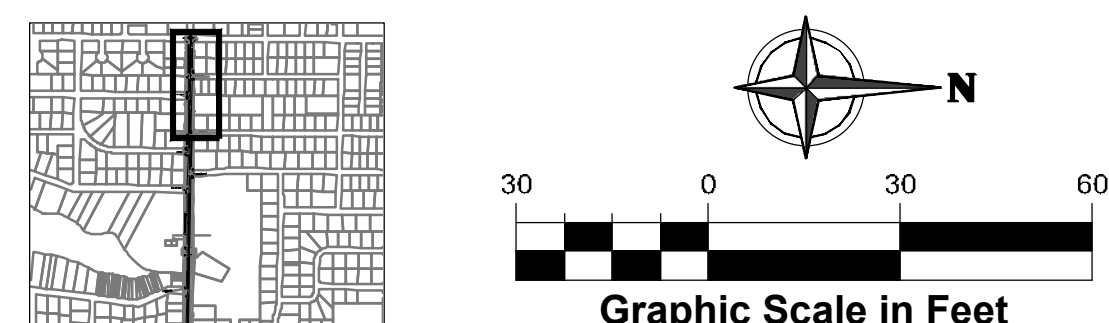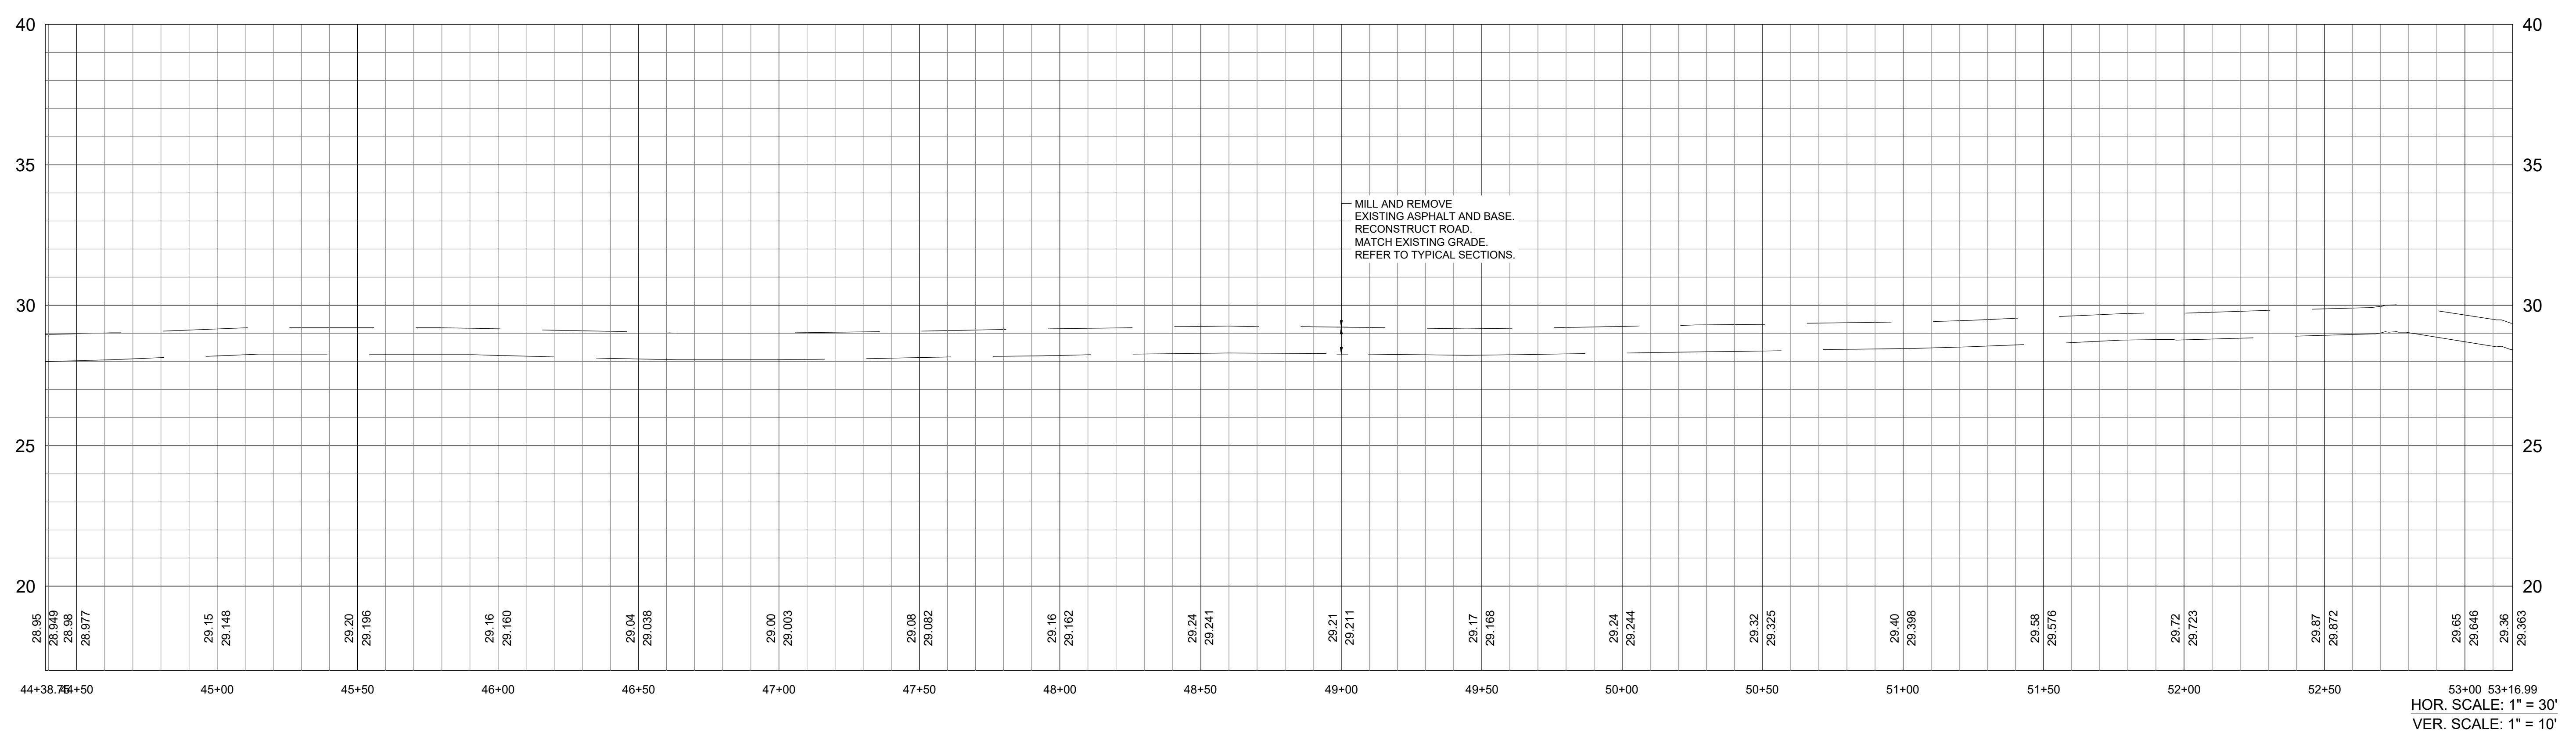

Elizabeth S. Moore, PE
FL License No.: 57607

[illegible]




HWY 22A (BOB LITTLE ROAD)
IMPROVEMENTS PLAN & PROFILE

**2025 ROADWAY
RESURFACING PROJECTS**

CITY OF PARKER - BAY COUNTY - FLORIDA


THIS SHEET NOT VALID FOR
CONSTRUCTION WITHOUT
COMPLETE SET OF PLANS.

Sheet No.
CI.8

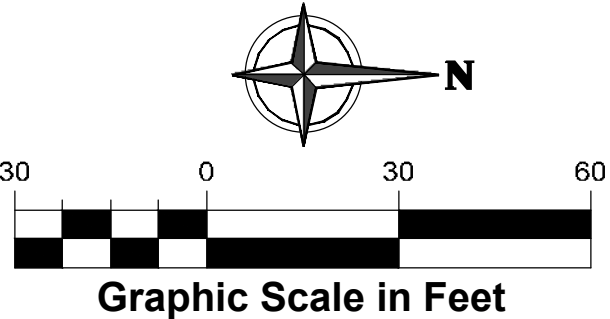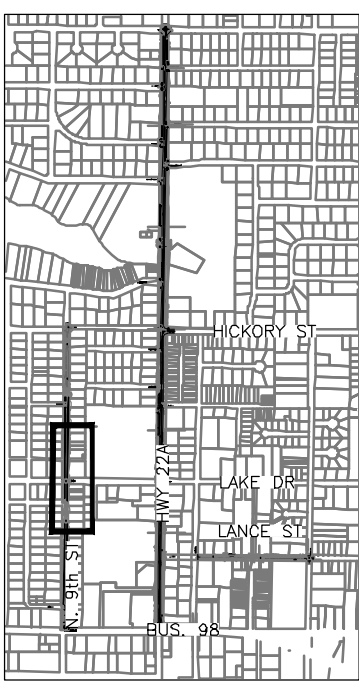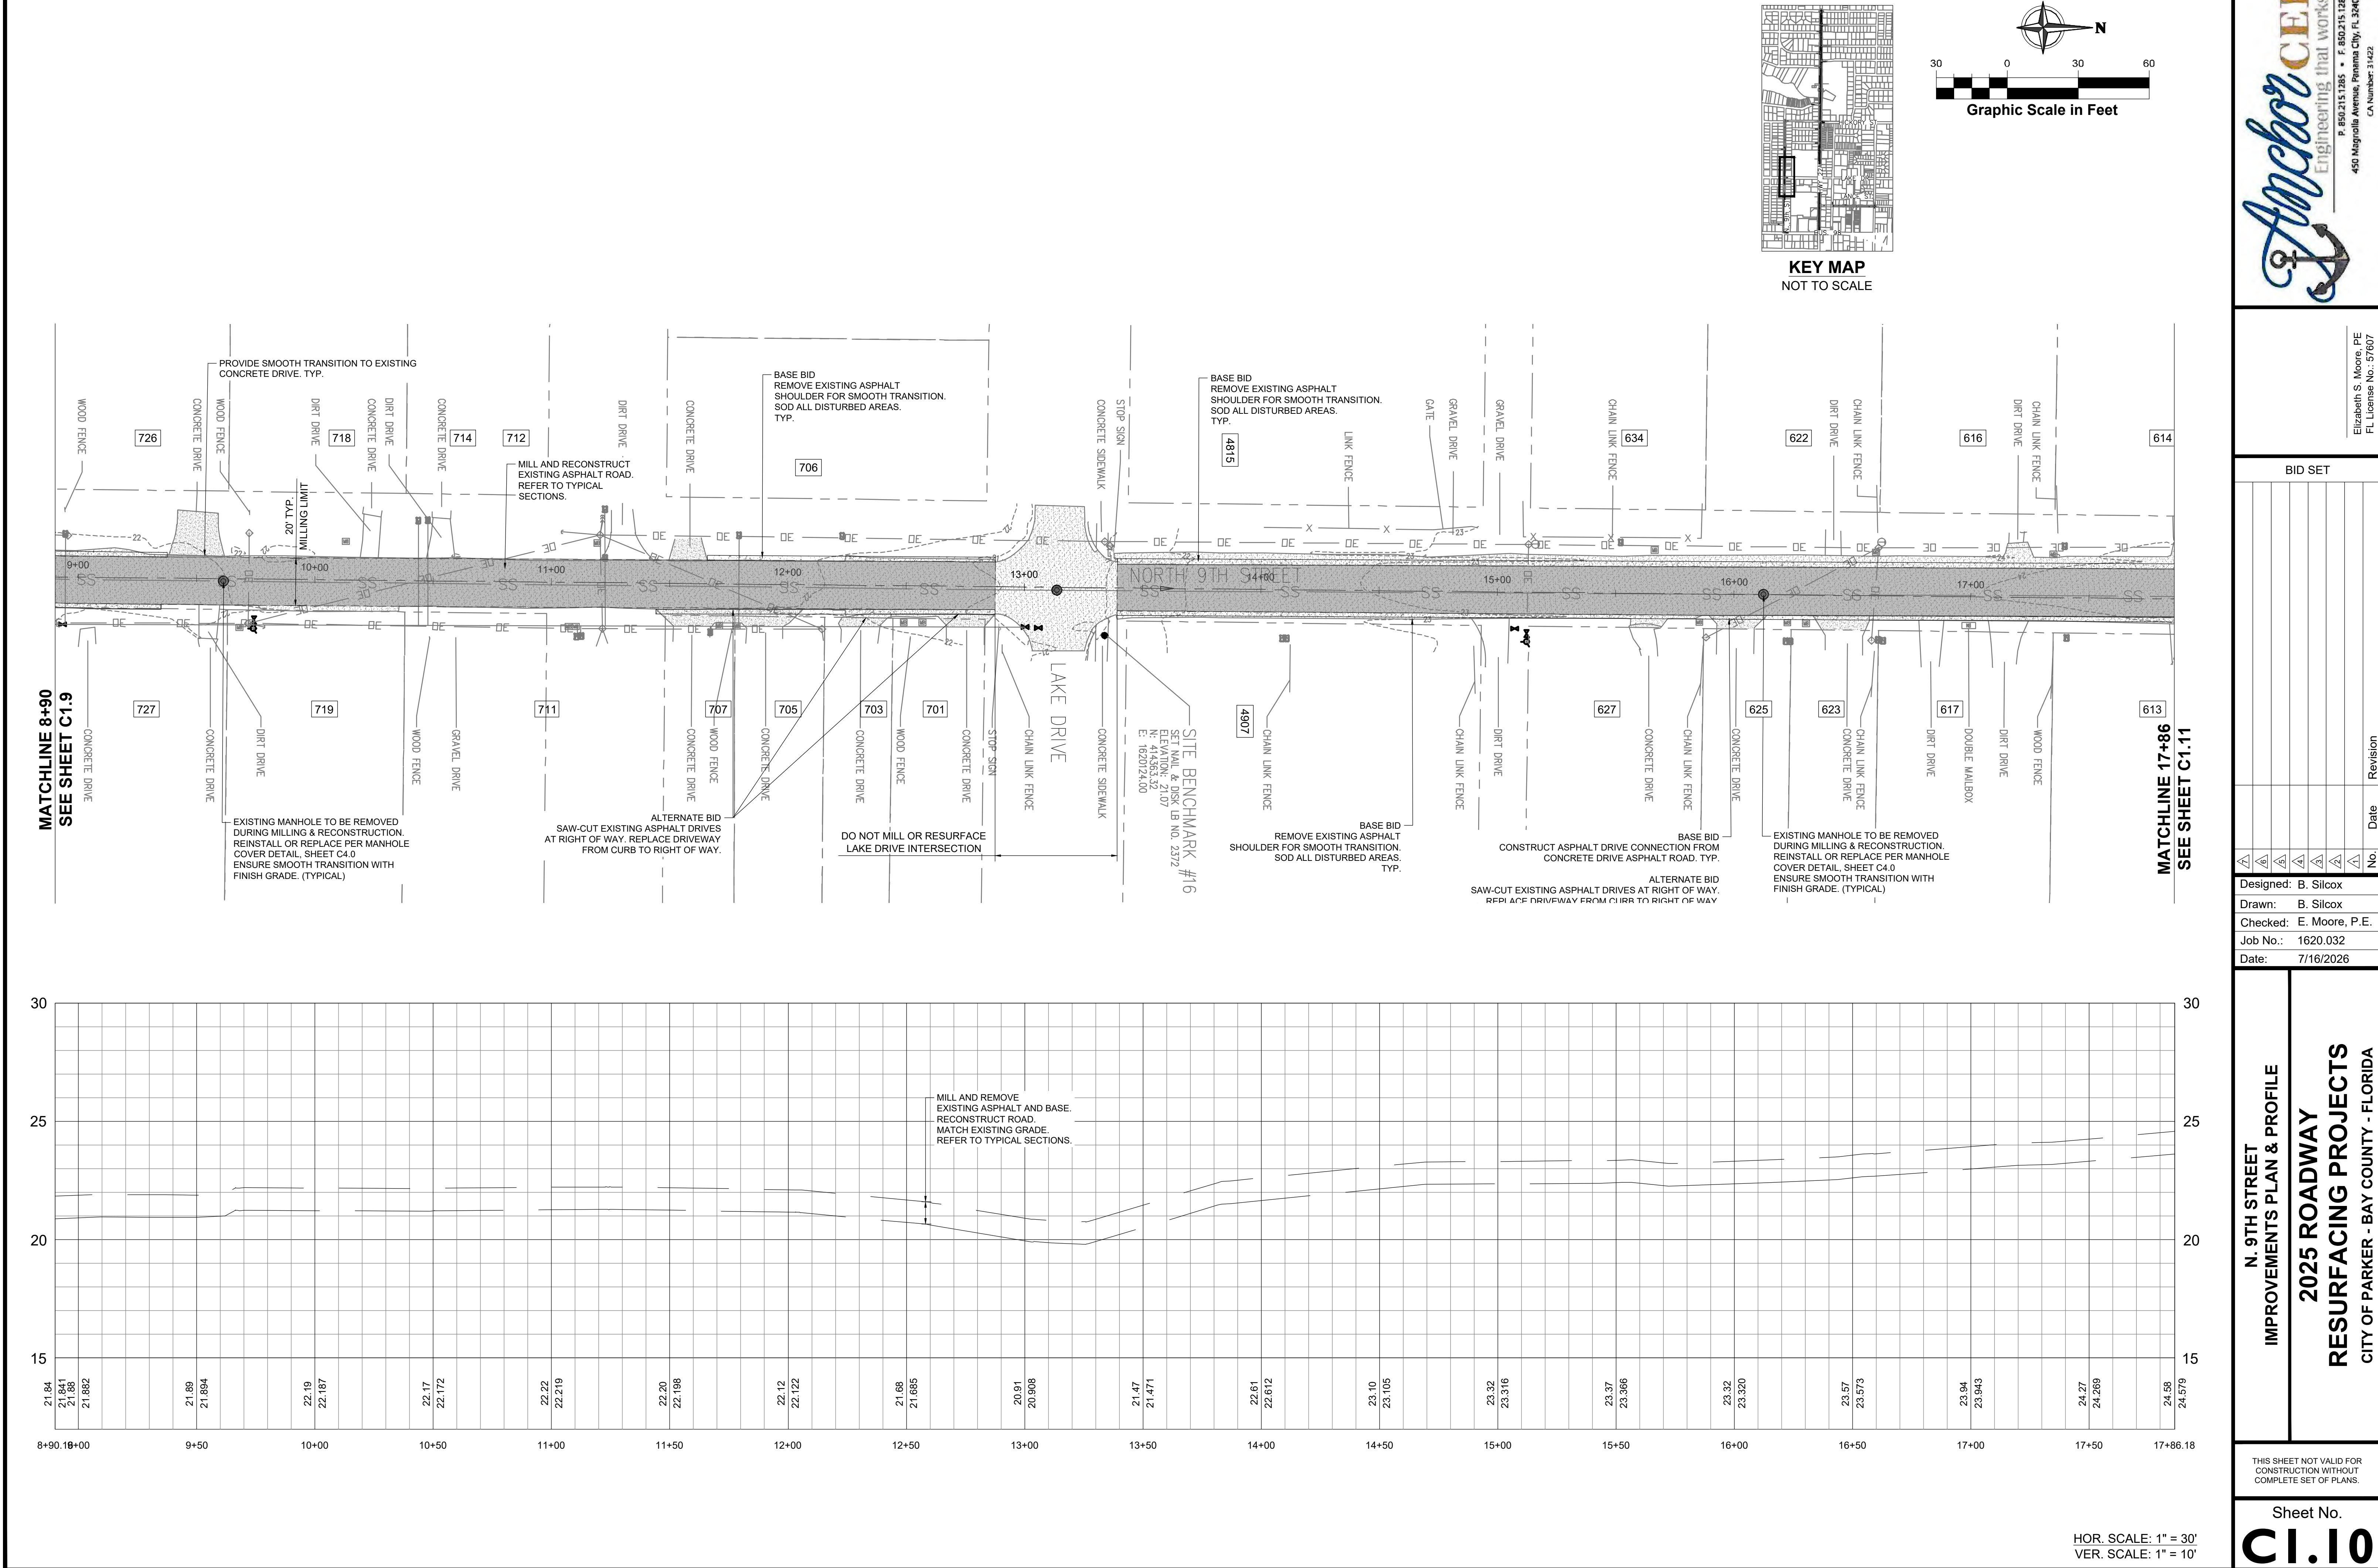

MATCHLINE 8+90
SEE SHEET C1.9

MATCHLINE 17+86
SEE SHEET C1.11

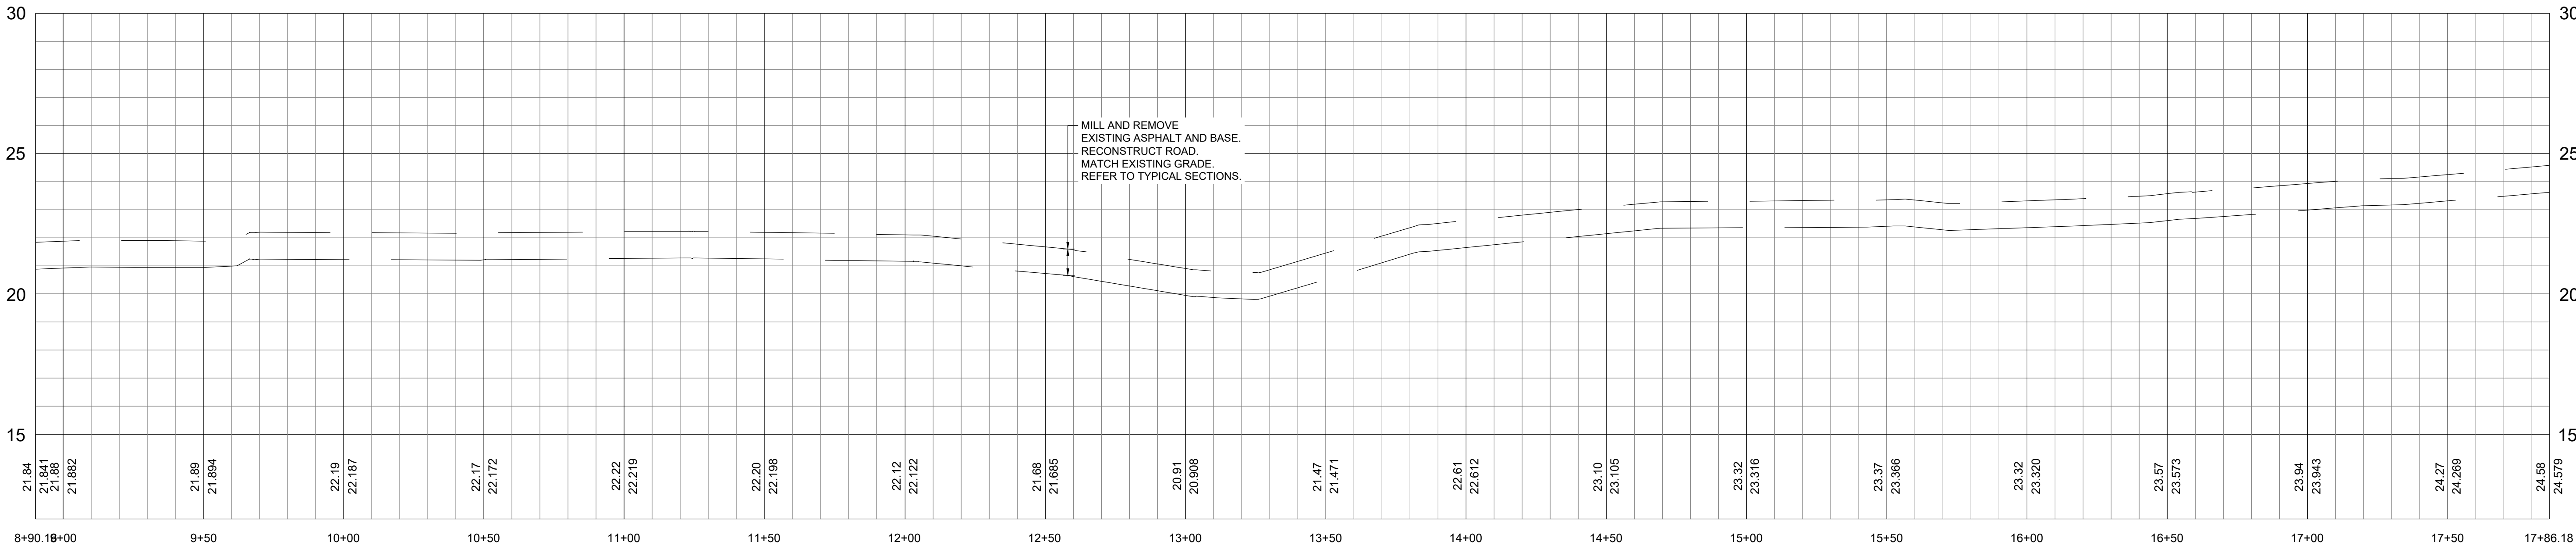

AnchorCEI

Engineering that works.

P. 850.215.1285 • F. 850.215.1286
450 Magnolia Avenue, Panama City, FL 32401
CA Number 13422

Elizabeth S. Moore, PE
FL License No.: 57607

BID SET

No.	Date	Revision
1		
2		
Designed: B. Silcox
Drawn: B. Silcox
Checked: E. Moore, P.E.
Job No.: 1620.032
Date: 7/16/2026

N. 9TH STREET

IMPROVEMENTS PLAN & PROFILE

2025 ROADWAY





















RESURFACING PROJECTS

CITY OF PARKER - BAY COUNTY - FLORIDA

THIS SHEET NOT VALID FOR
CONSTRUCTION WITHOUT
COMPLETE SET OF PLANS.

Sheet No.
CI.10

HOR. SCALE: 1" = 30'
VER. SCALE: 1" = 10'

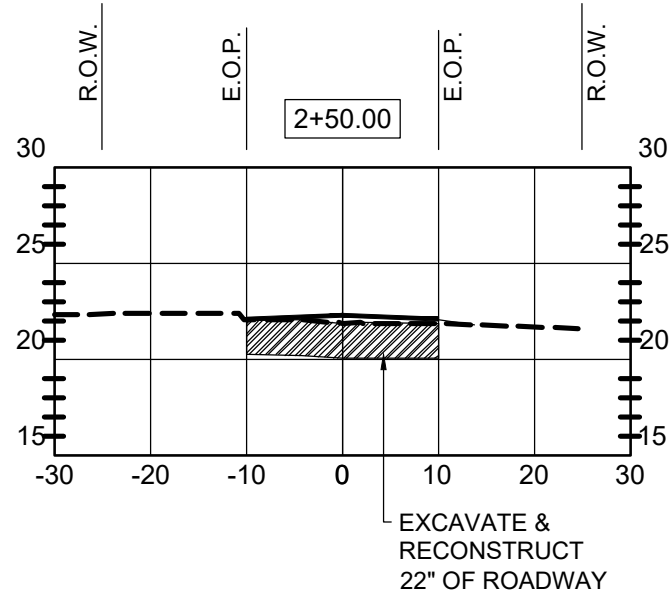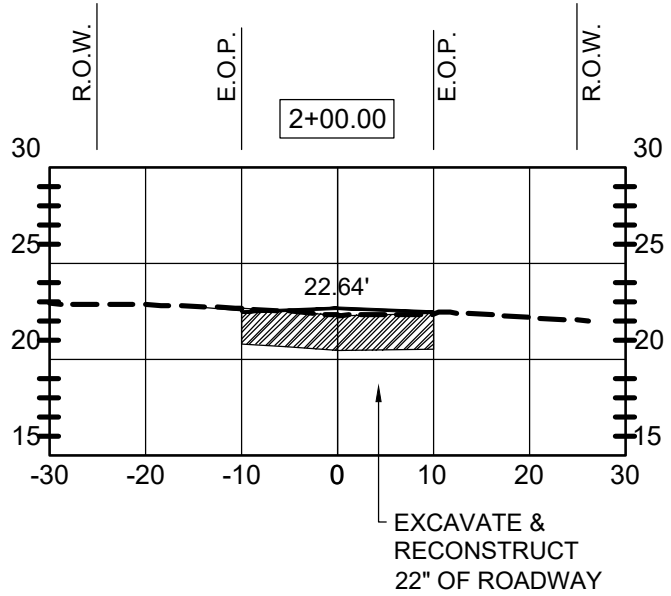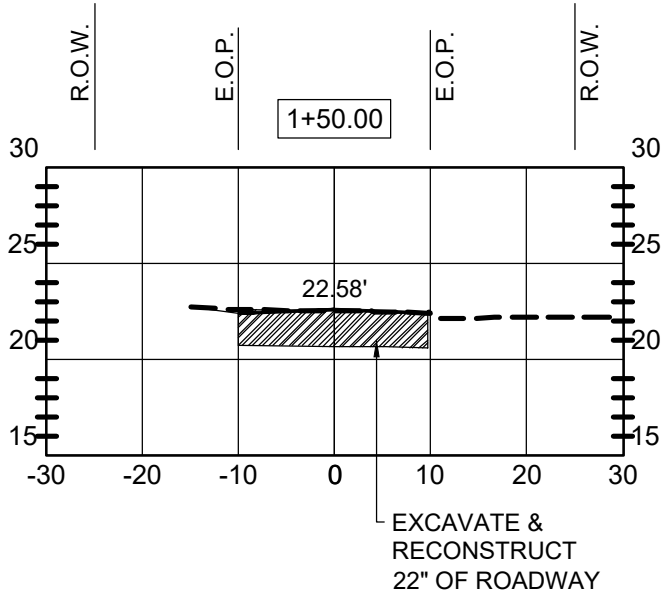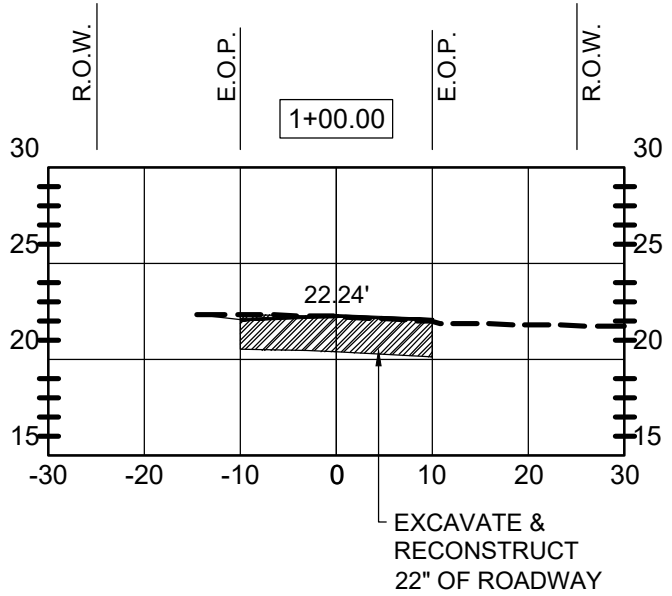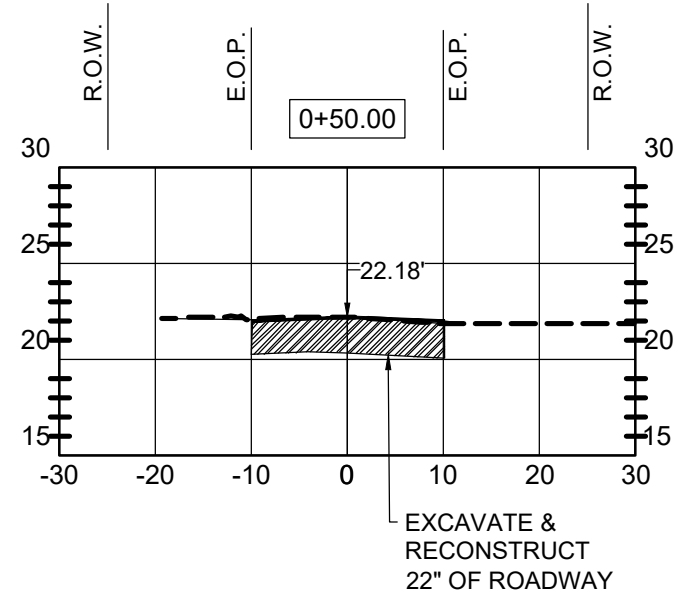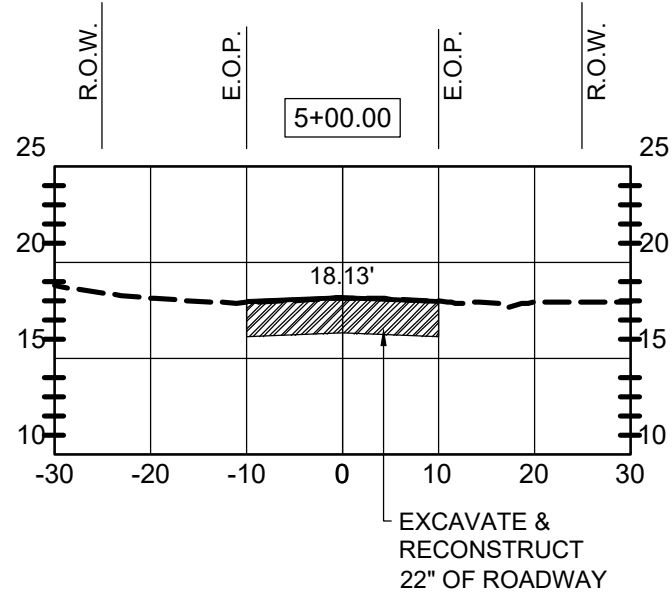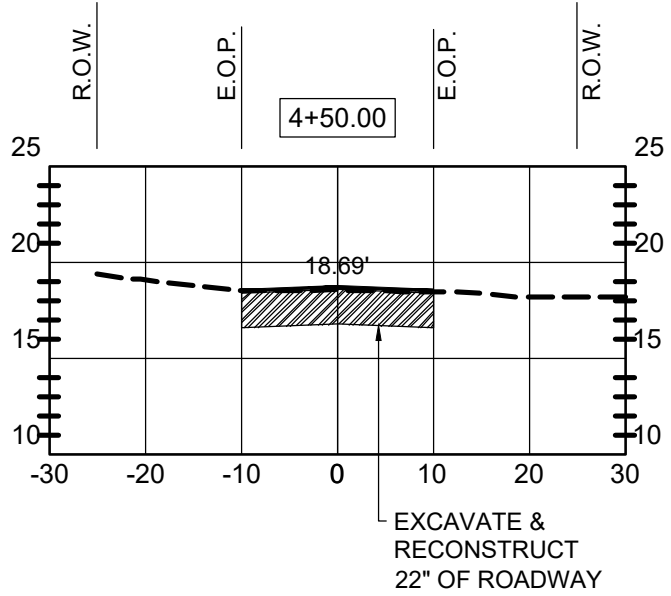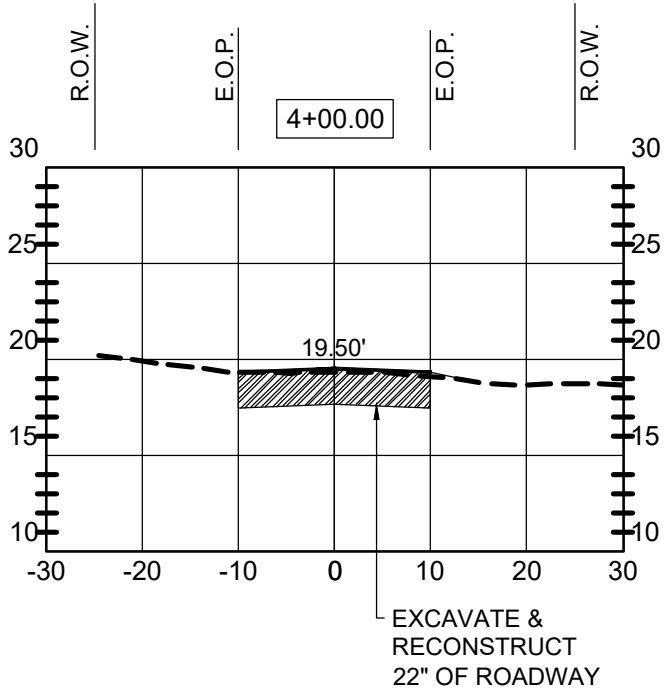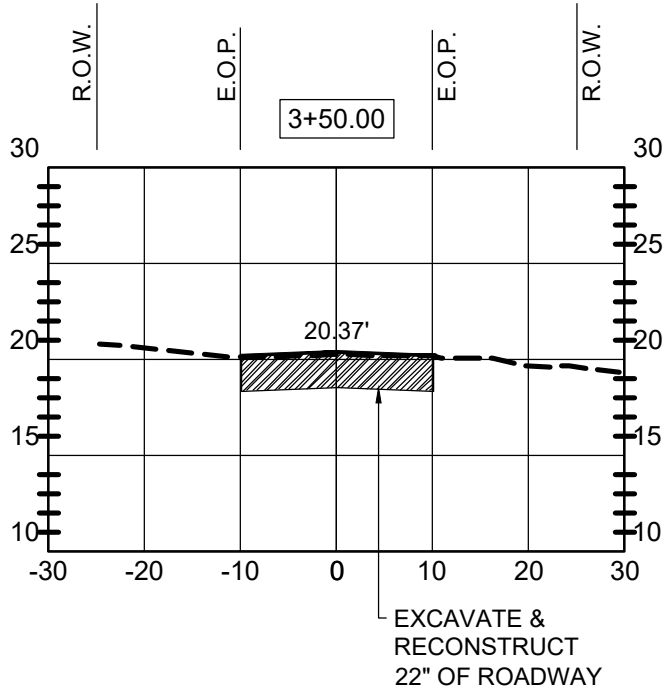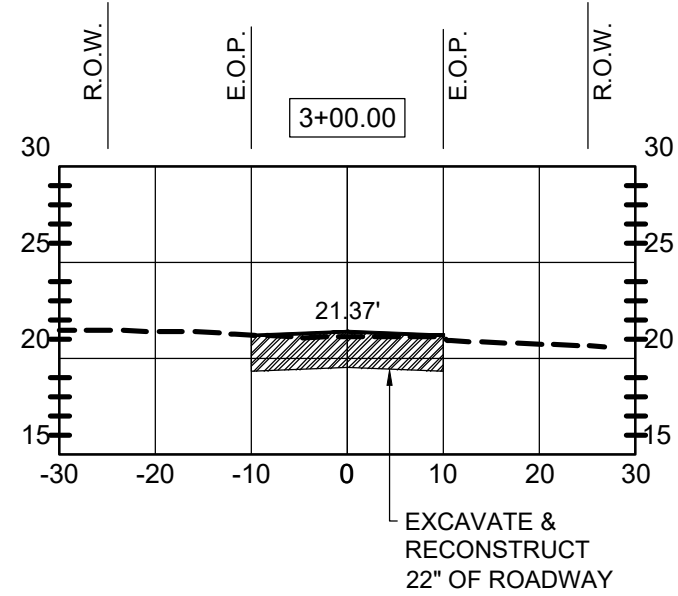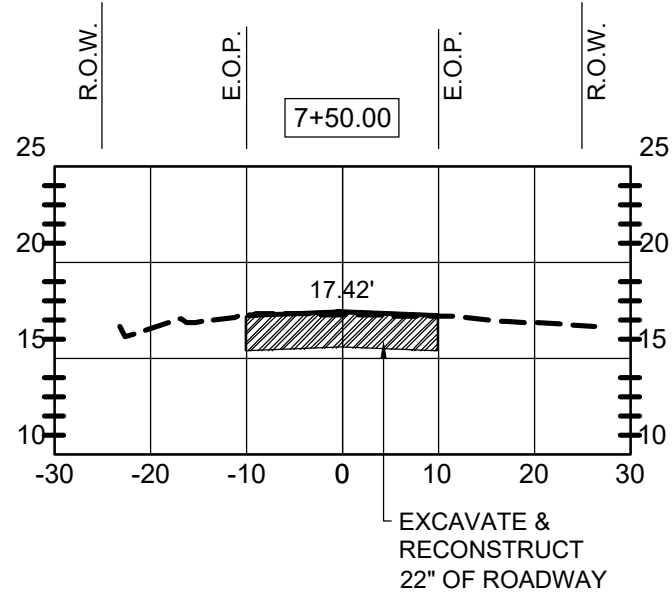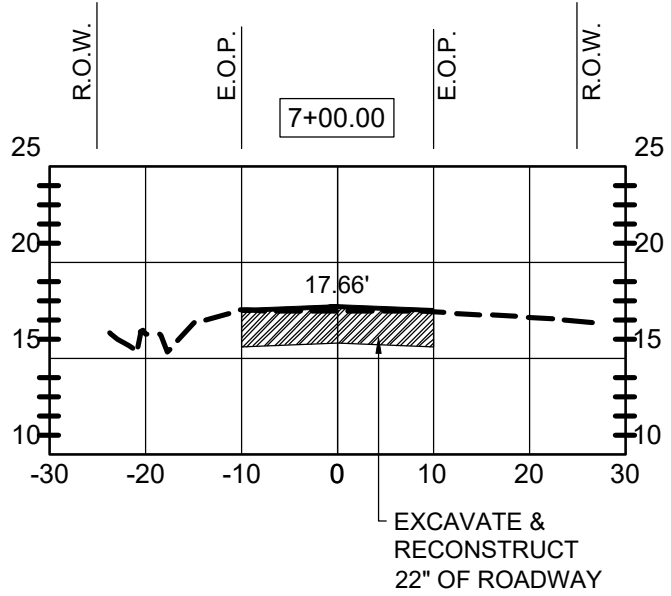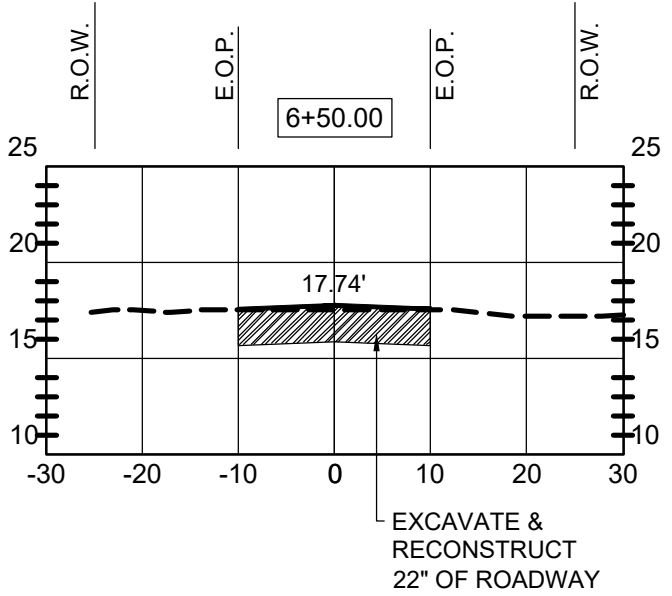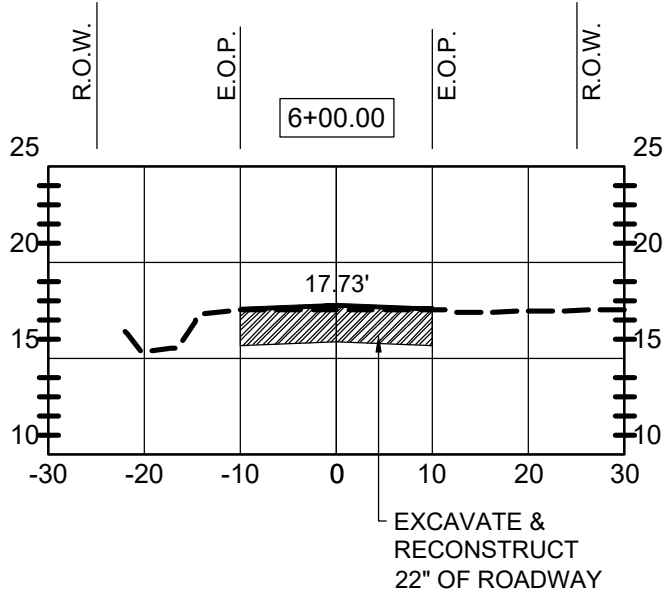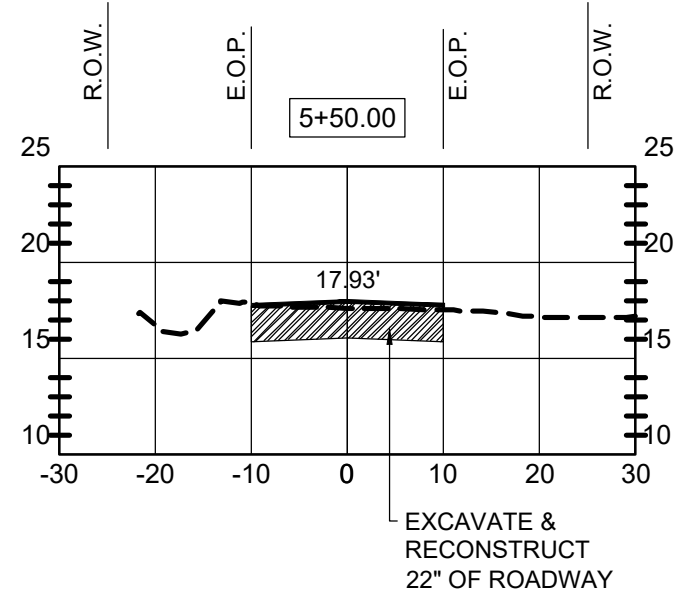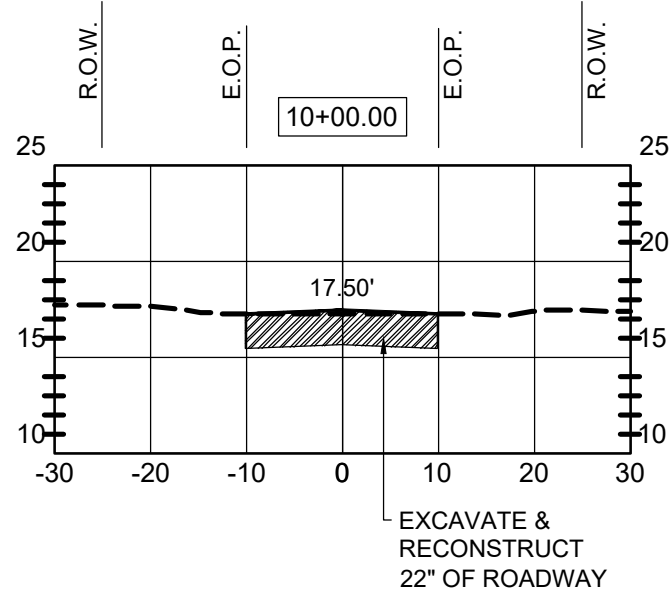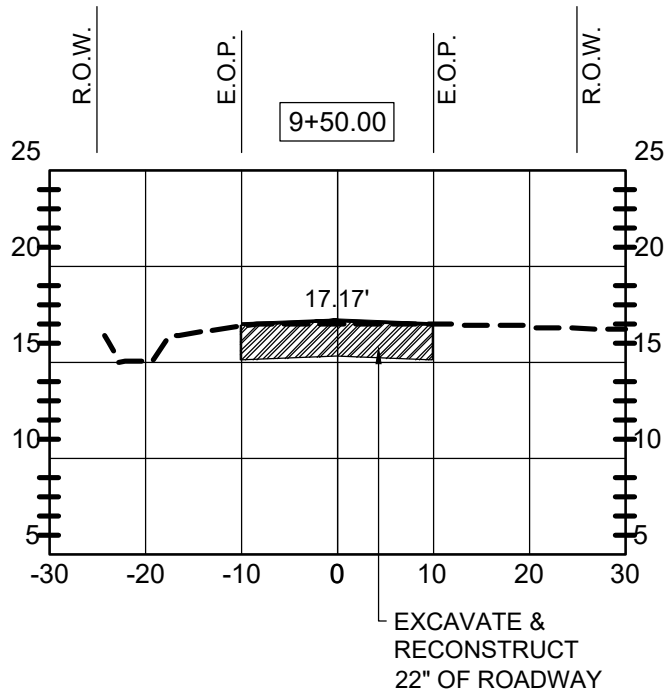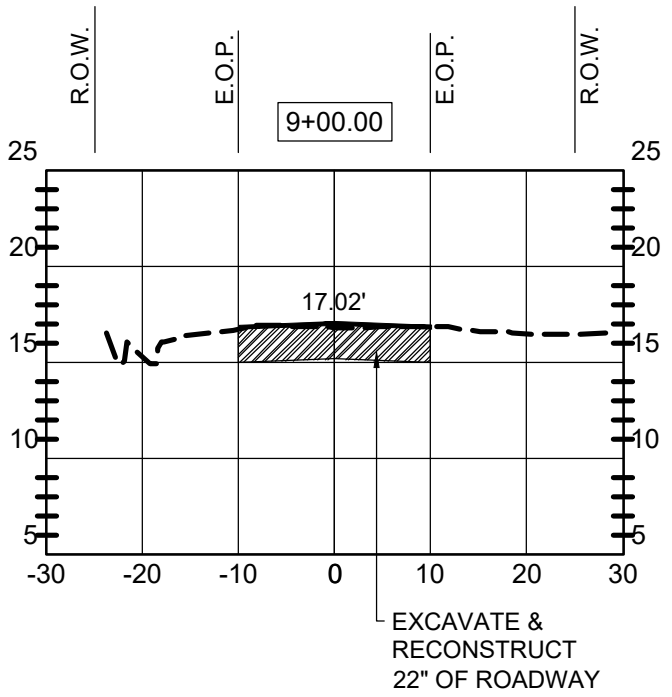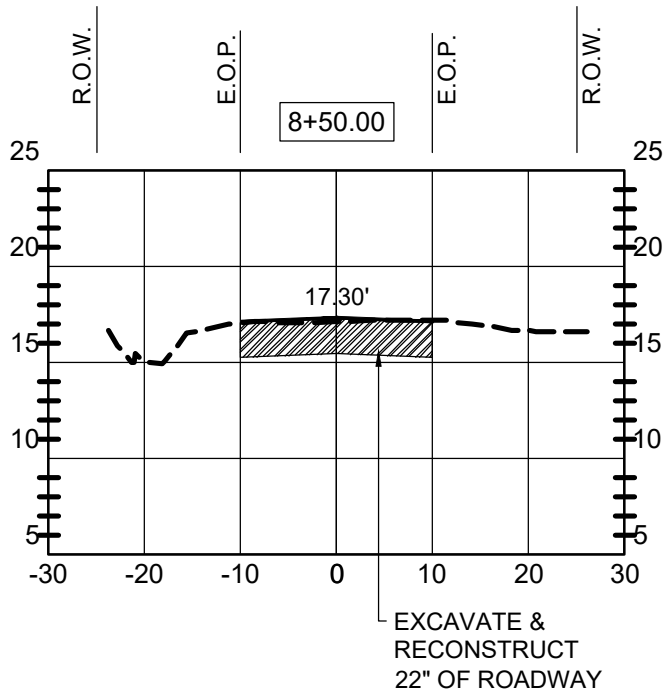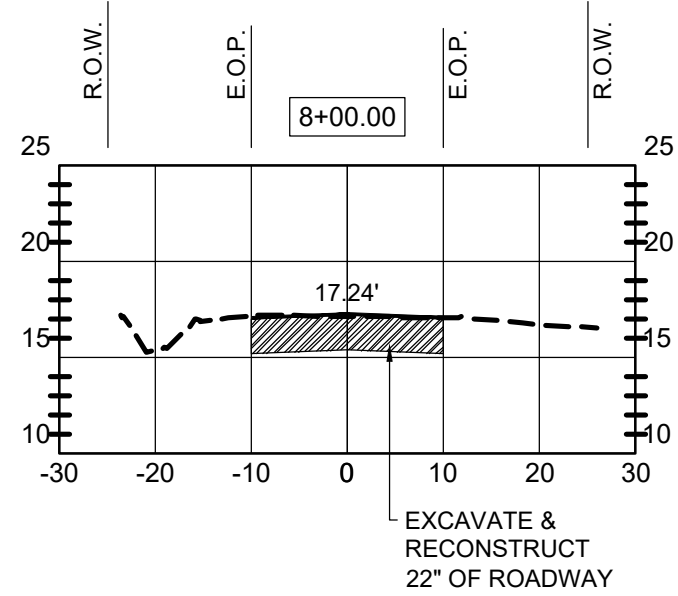

Elizabeth S. Moore, PE
FL License No.: 57607

BID SET

No.	Date	Revision
1		
2		
3		
4		
5		
6		
7		
8		
9		
10		


Designed: B. Silcox
Drawn: B. Silcox
Checked: E. Moore, P.E.
Job No.: 1620.032
Date: 7/16/2026

LANCE DRIVE
SECTIONS
2025 ROADWAY
RESURFACING PROJECTS
CITY OF PARKER - BAY COUNTY - FLORIDA

THIS SHEET NOT VALID FOR
CONSTRUCTION WITHOUT
COMPLETE SET OF PLANS.

Sheet No.
C2.0

HOR. SCALE: 1" = 20'
VER. SCALE: 1" = 10'

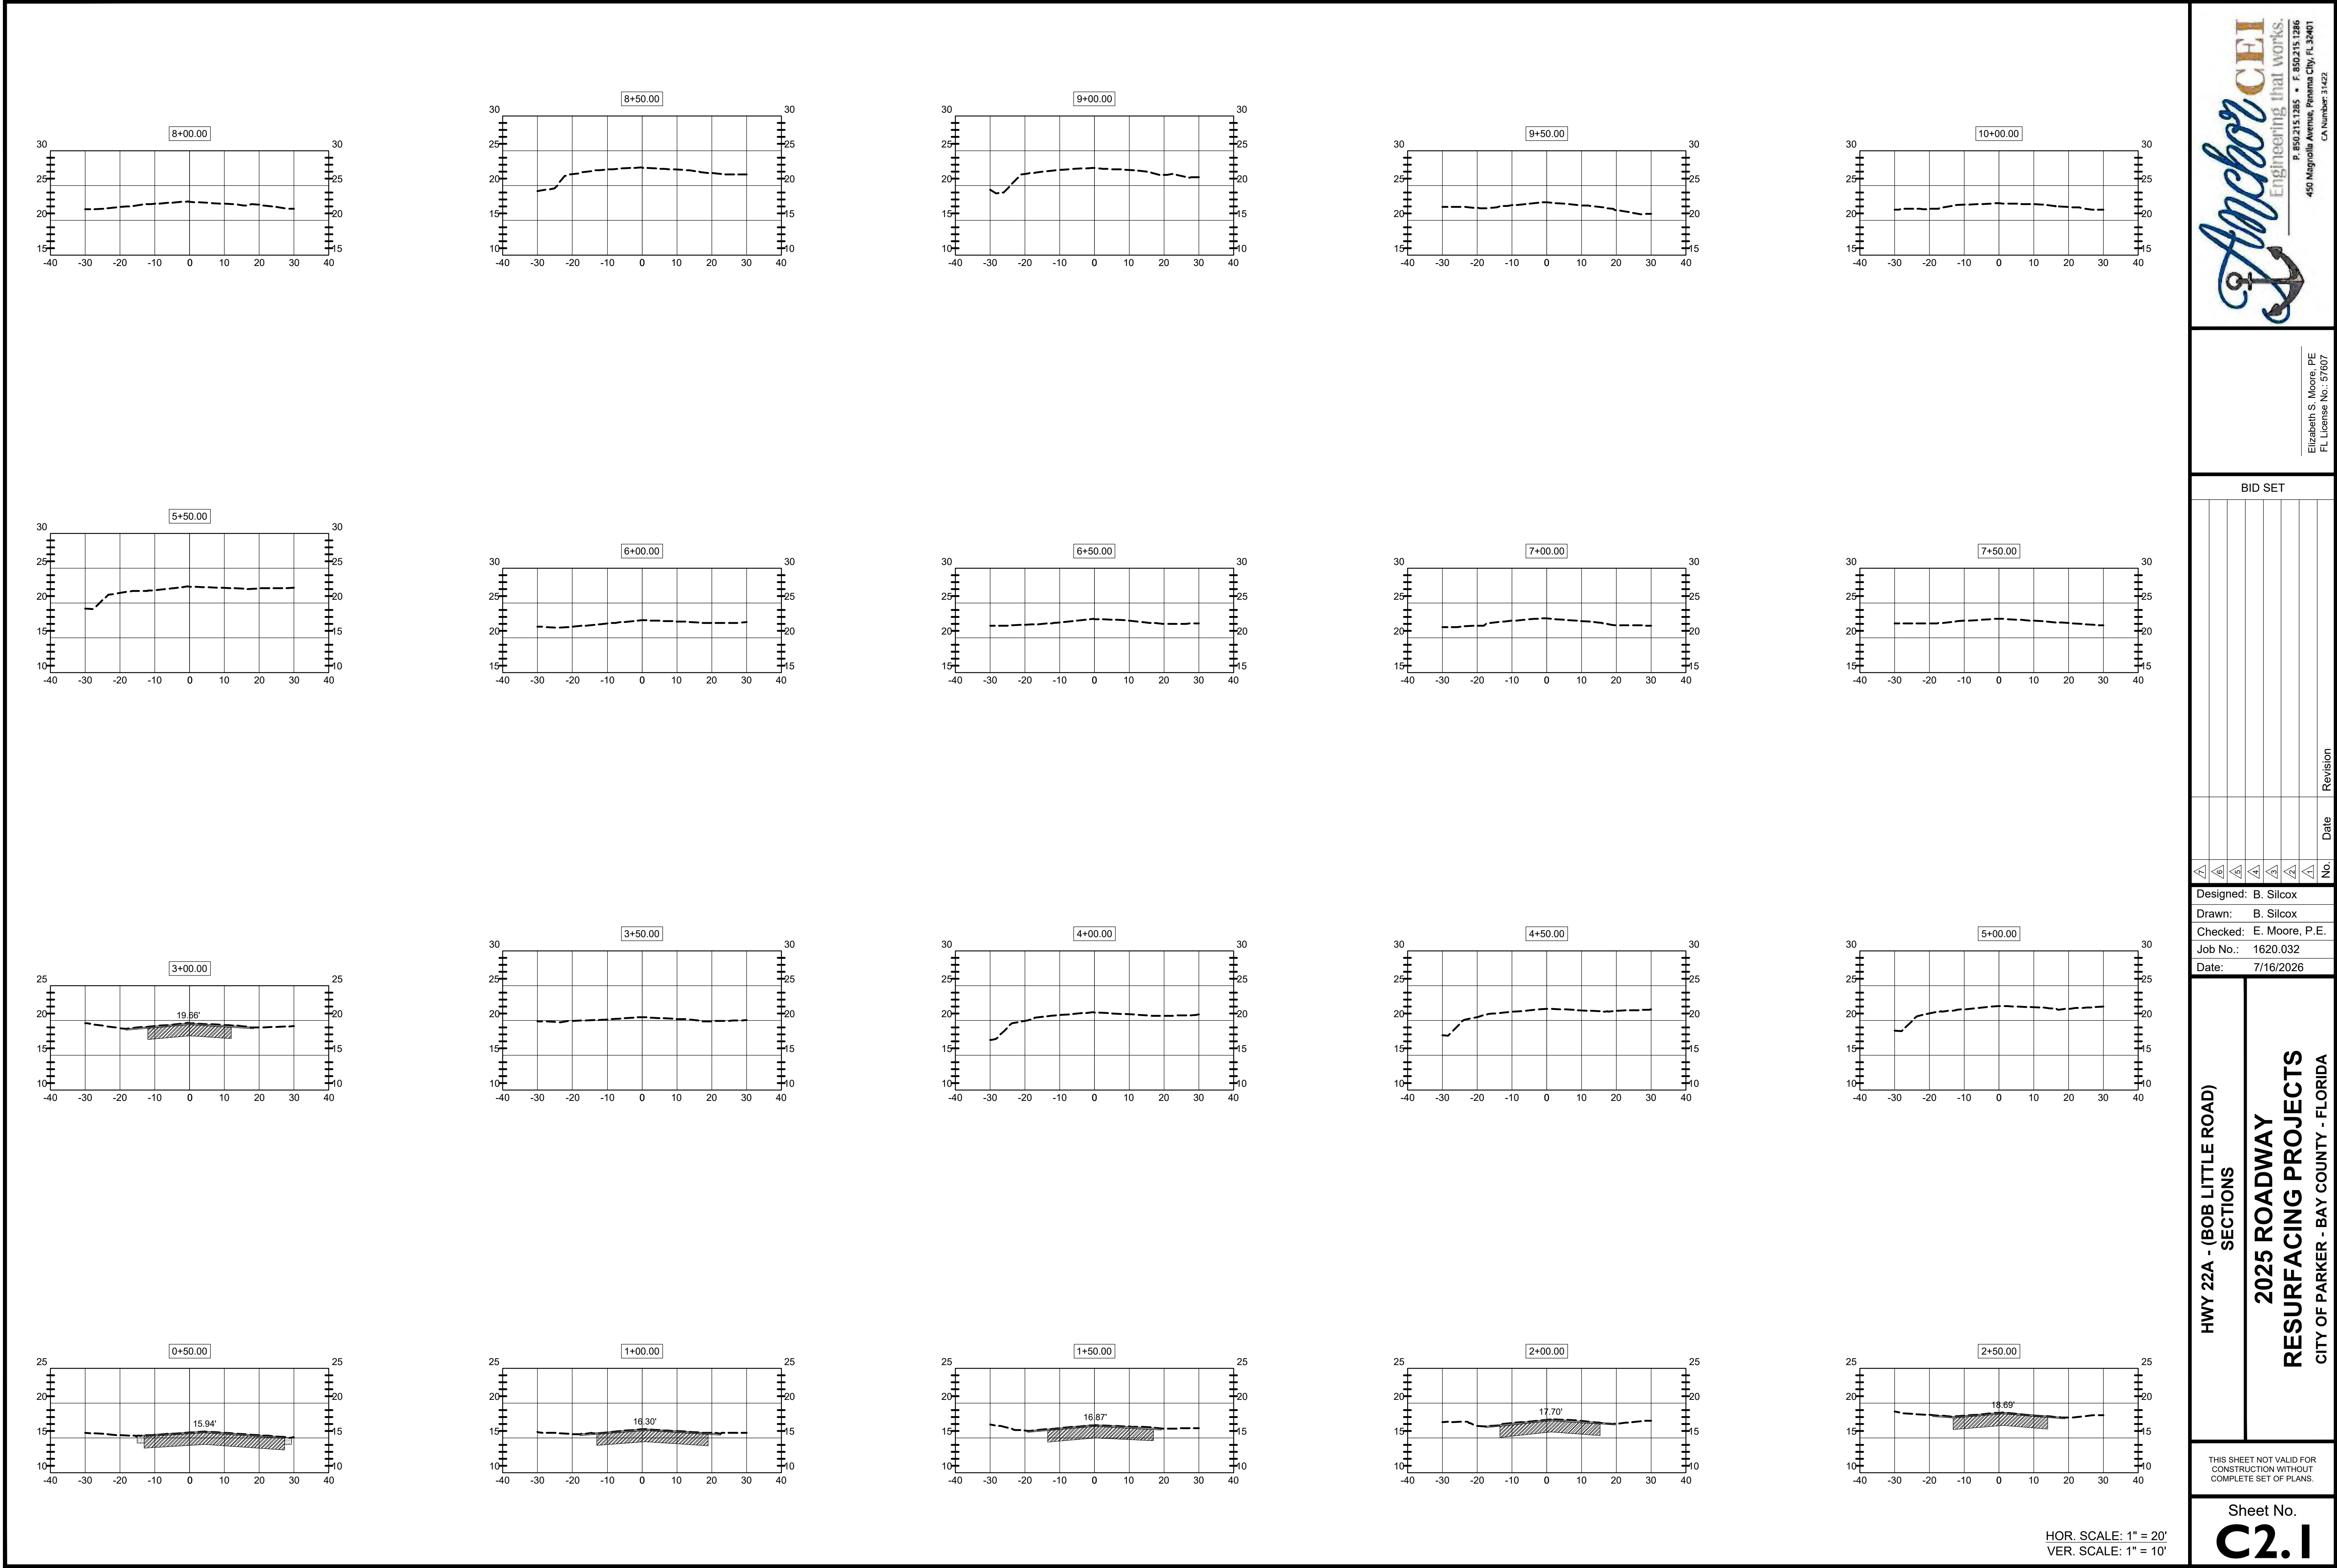

HOR. SCALE: 1" = 20'
VER. SCALE: 1" = 10'



Elizabeth S. Moore, PE
FL License No.: 57607





















BID SET				
No.	Date	Revision		
1				
2				
3				
4				
5				
6				
7				
8				
9				
10				

Designed: B. Silcox
Drawn: B. Silcox
Checked: E. Moore, P.E.
Job No.: 1620.032
Date: 7/16/2026

HWY 22A - (BOB LITTLE ROAD)
SECTIONS
**2025 ROADWAY
RESURFACING PROJECTS**
CITY OF PARKER - BAY COUNTY - FLORIDA

THIS SHEET NOT VALID FOR
CONSTRUCTION WITHOUT
COMPLETE SET OF PLANS.

Sheet No.
C2.1

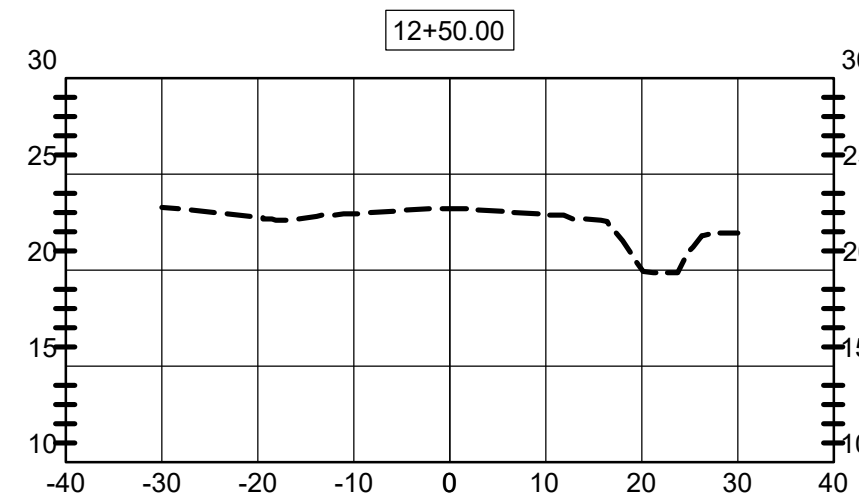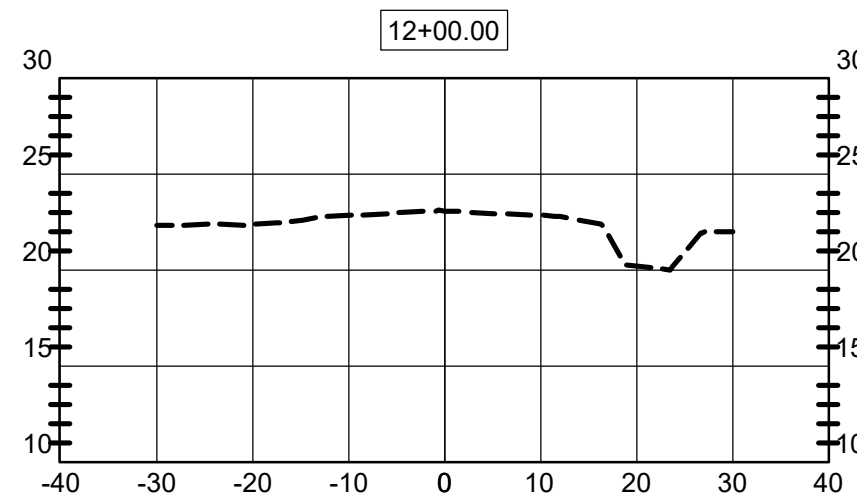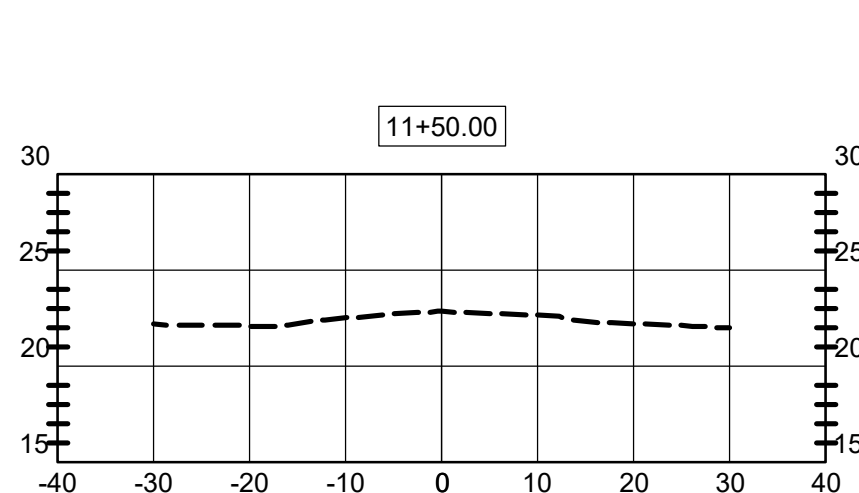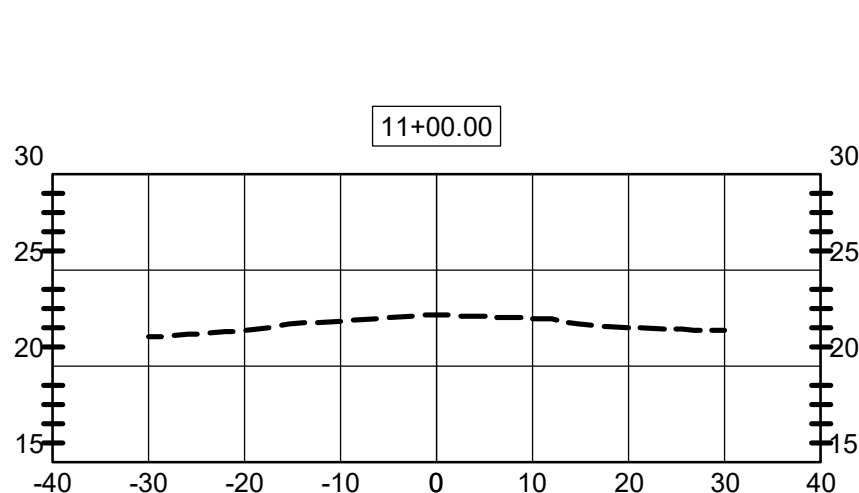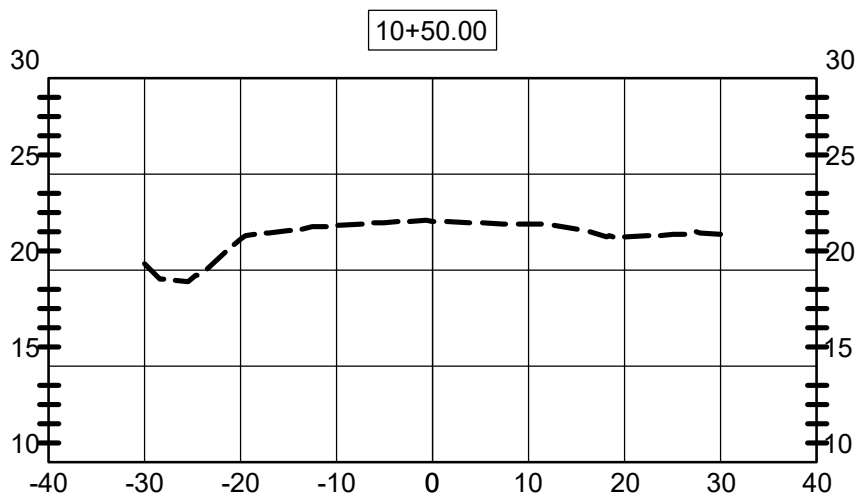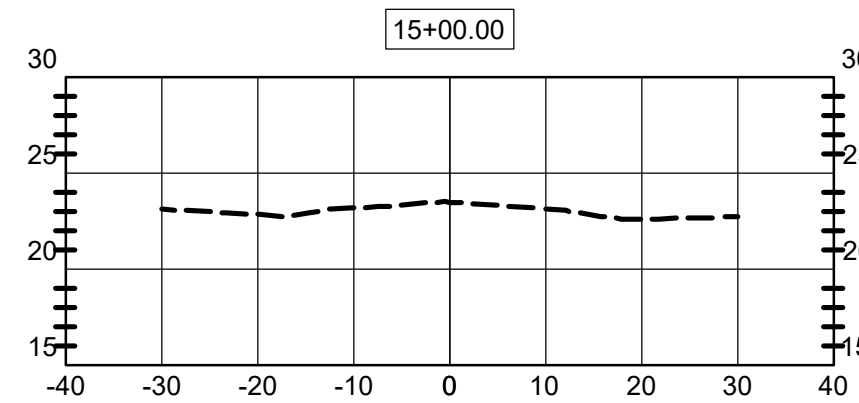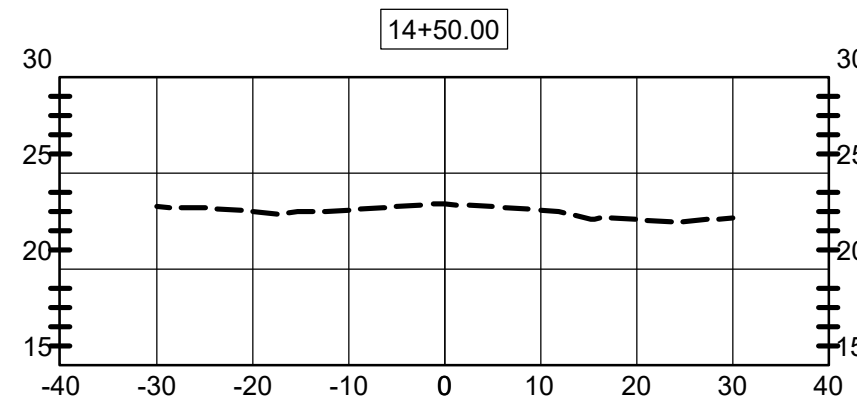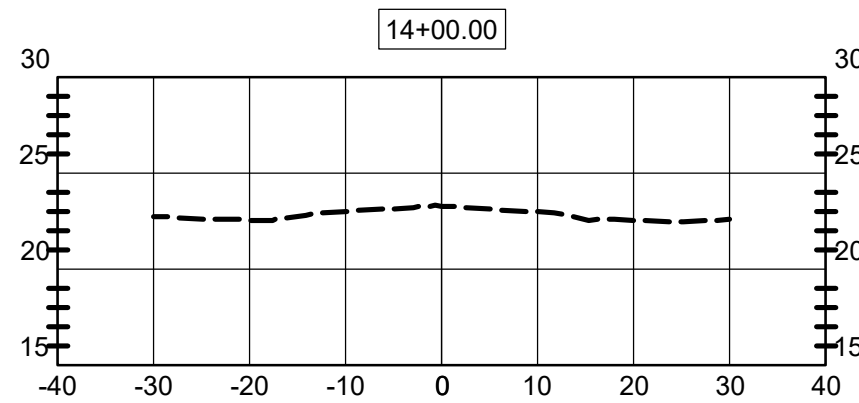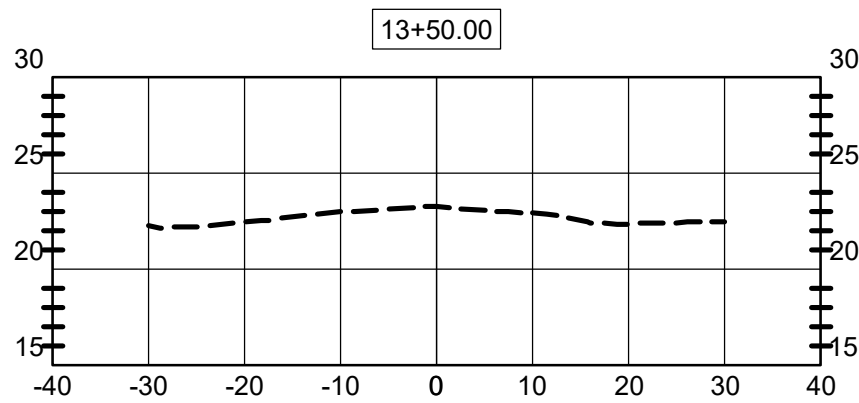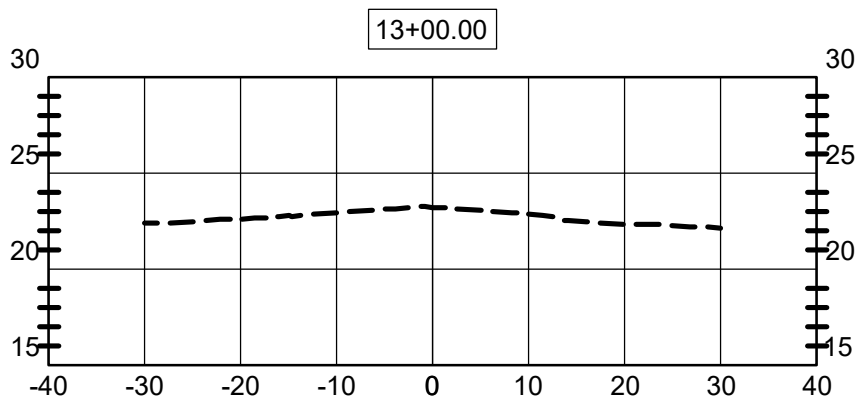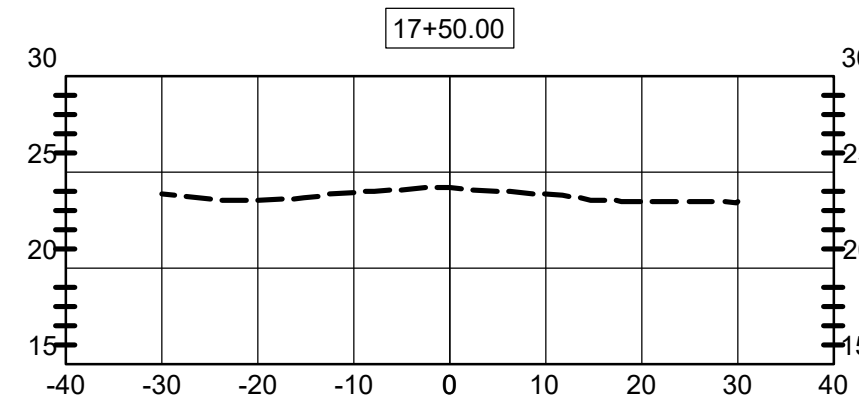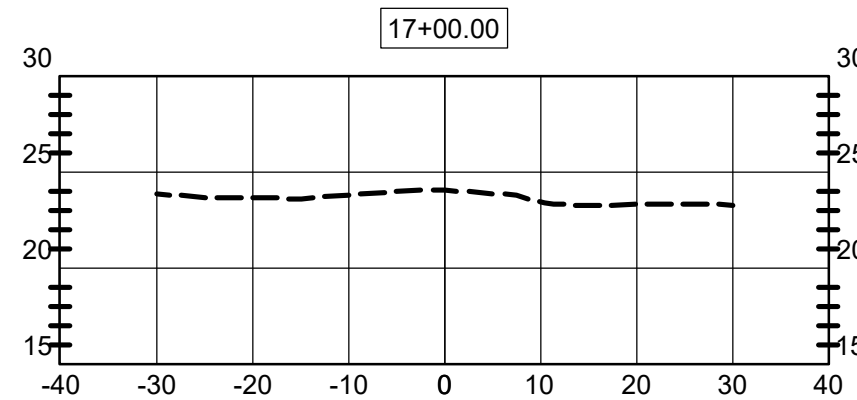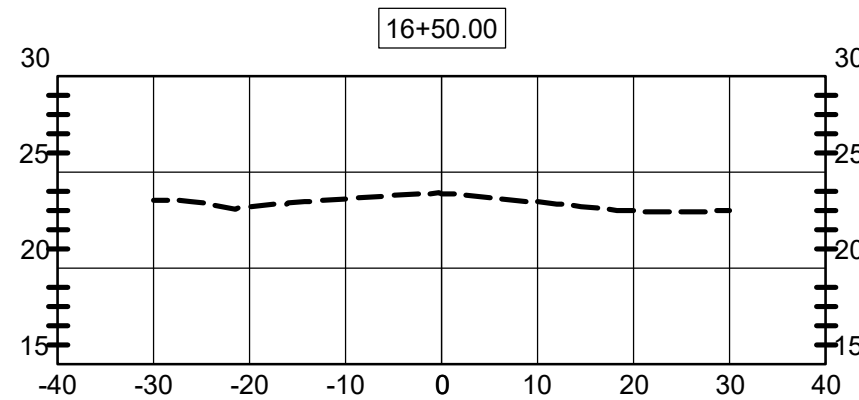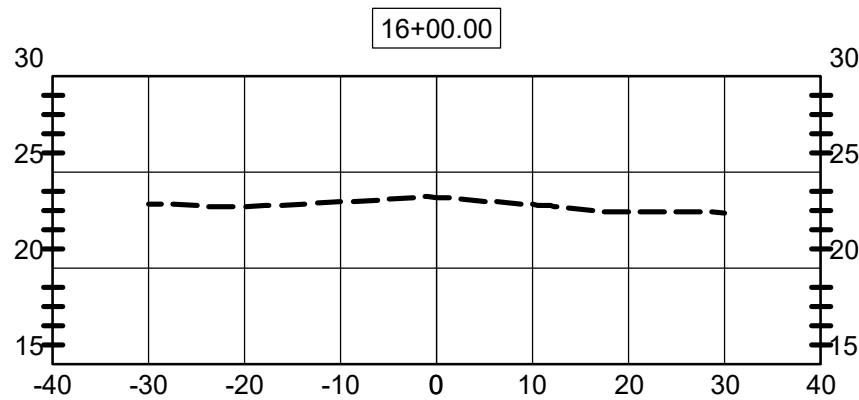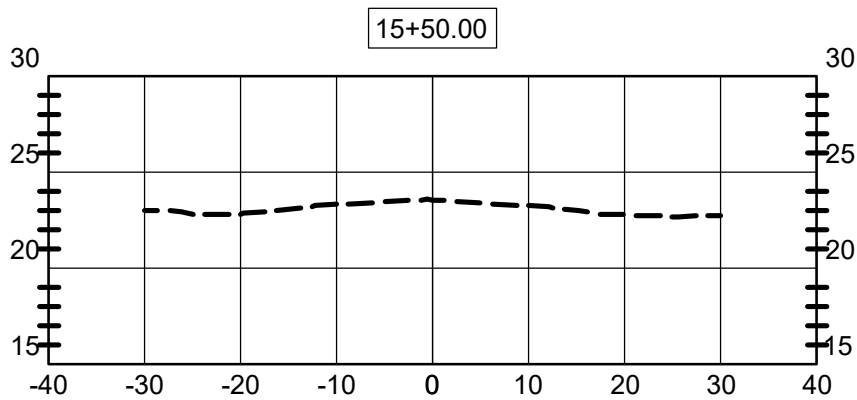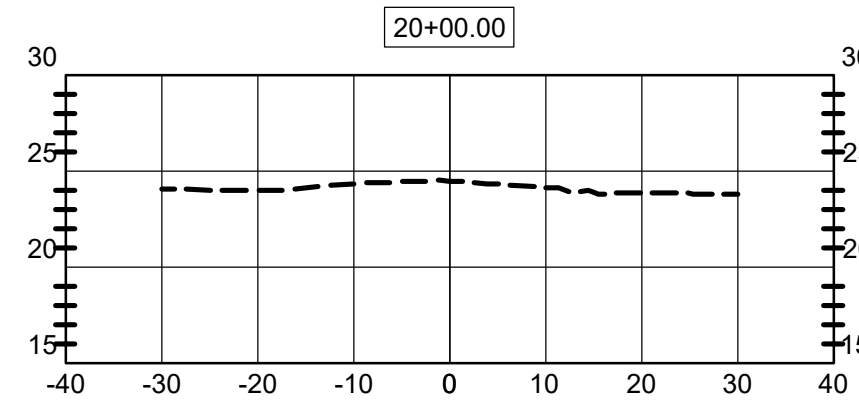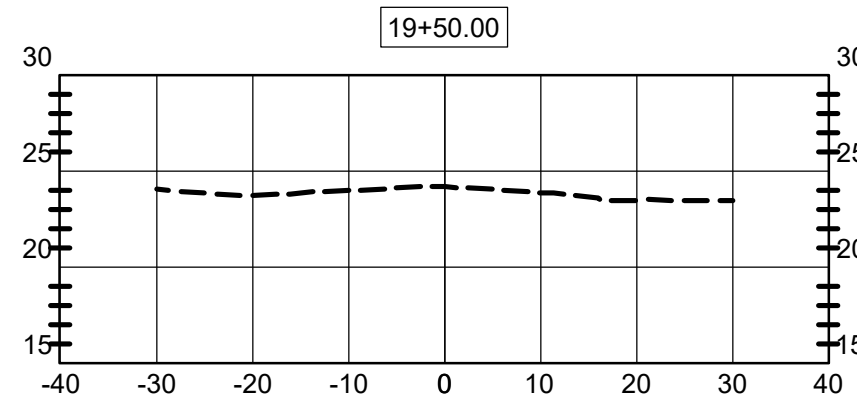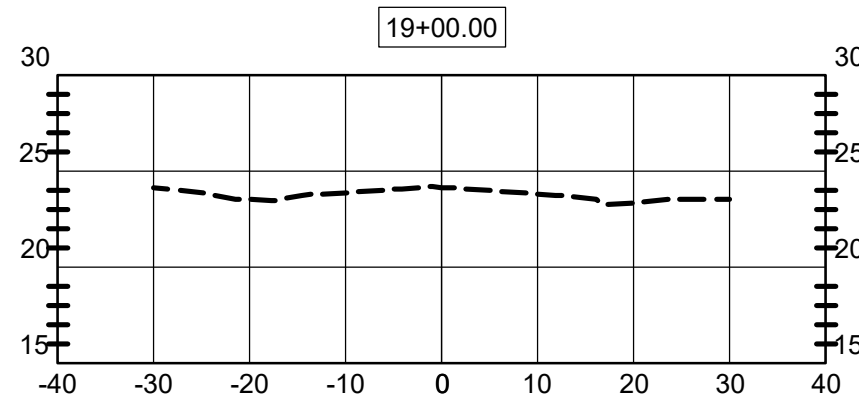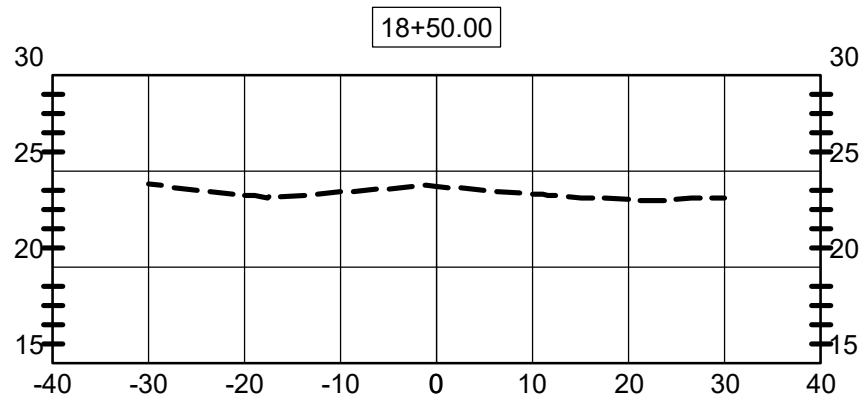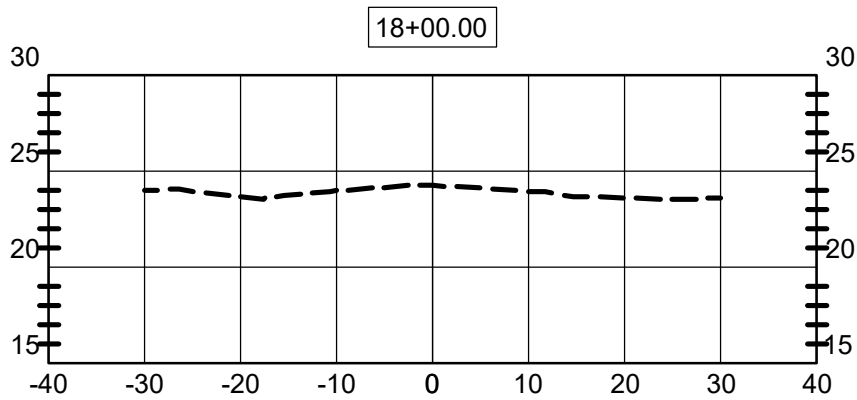

HOR. SCALE: 1" = 20'
VER. SCALE: 1" = 10'



Elizabeth S. Moore, PE
FL License No.: 57607

BID SET				
No.	Date	Revision		
1				
2				
Designed: B. Silcox
Drawn: B. Silcox
Checked: E. Moore, P.E.
Job No.: 1620.032
Date: 7/16/2026

HWY 22A - (BOB LITTLE ROAD)





















SECTIONS

2025 ROADWAY
RESURFACING PROJECTS
CITY OF PARKER - BAY COUNTY - FLORIDA

THIS SHEET NOT VALID FOR
CONSTRUCTION WITHOUT
COMPLETE SET OF PLANS.

Sheet No.

C2.2

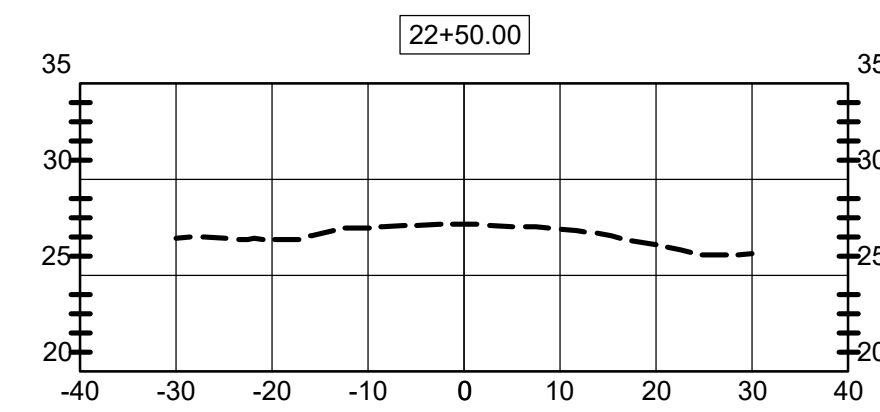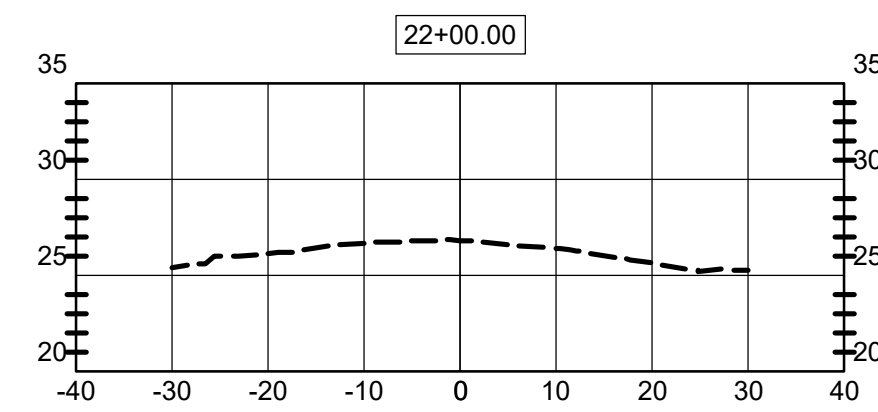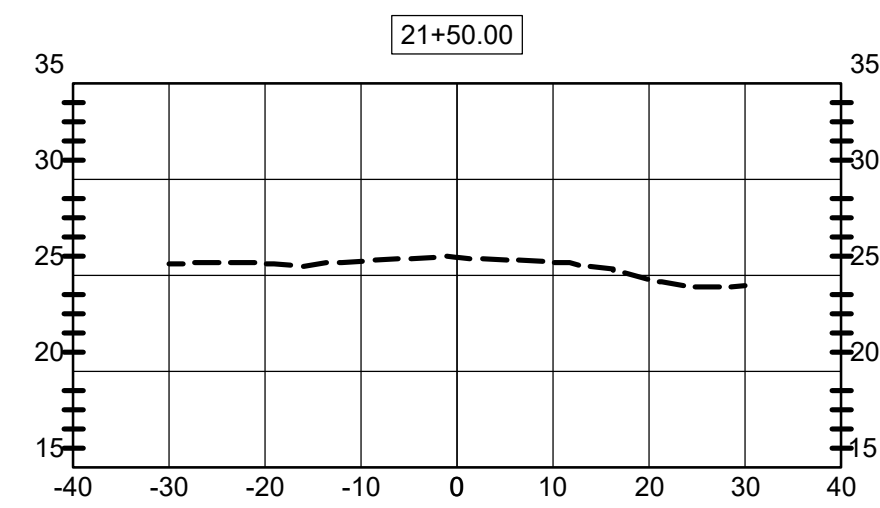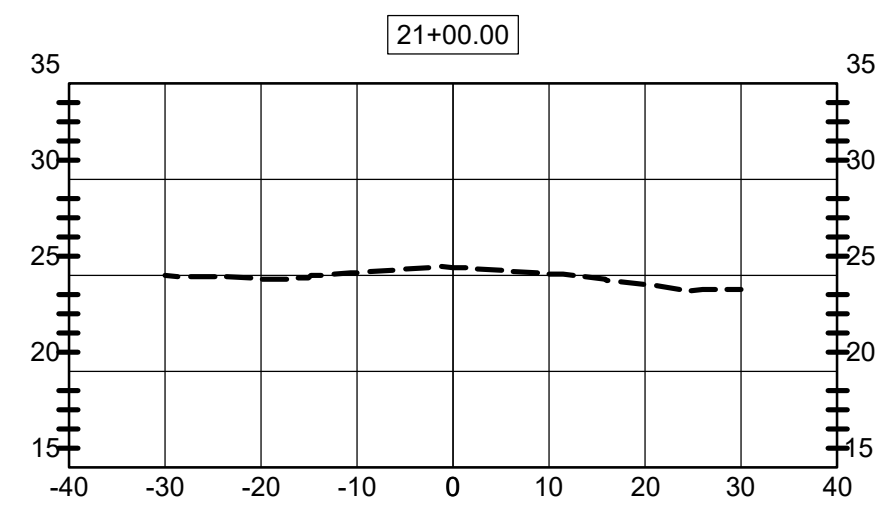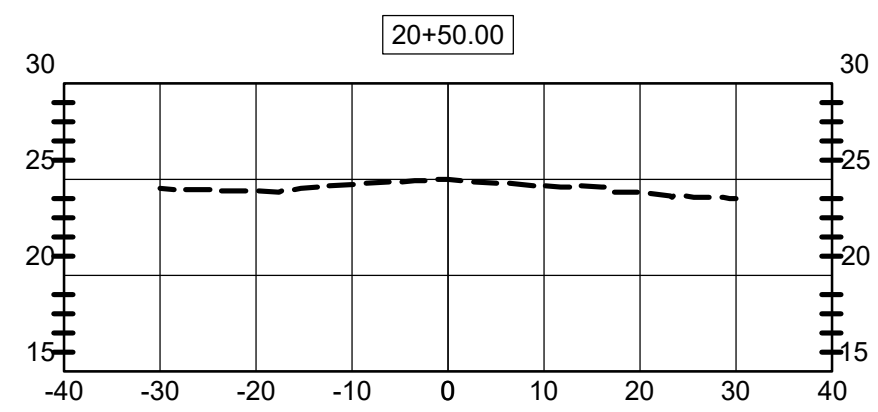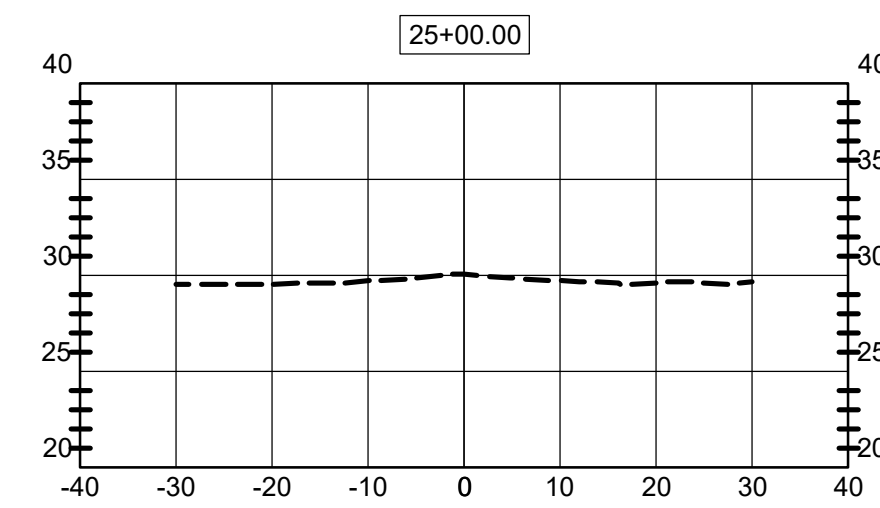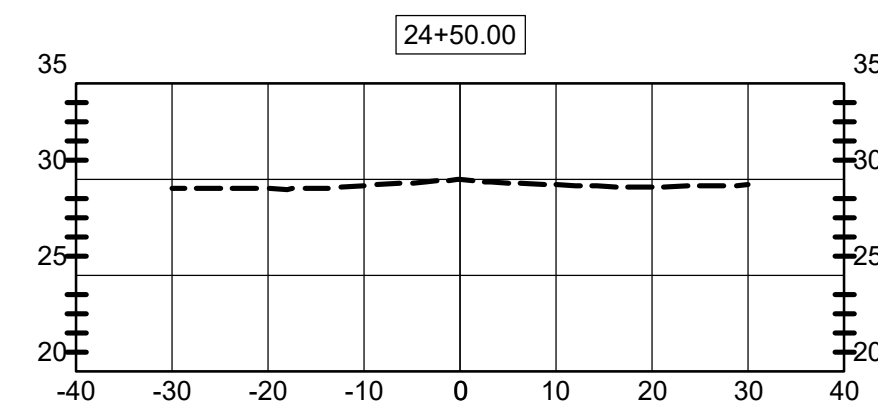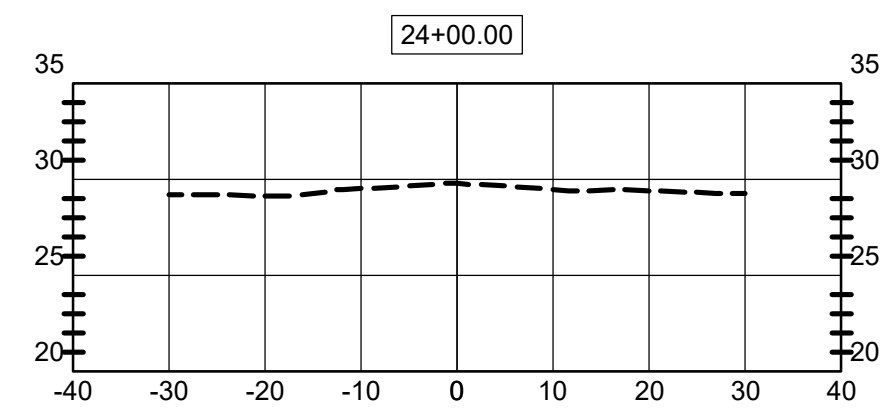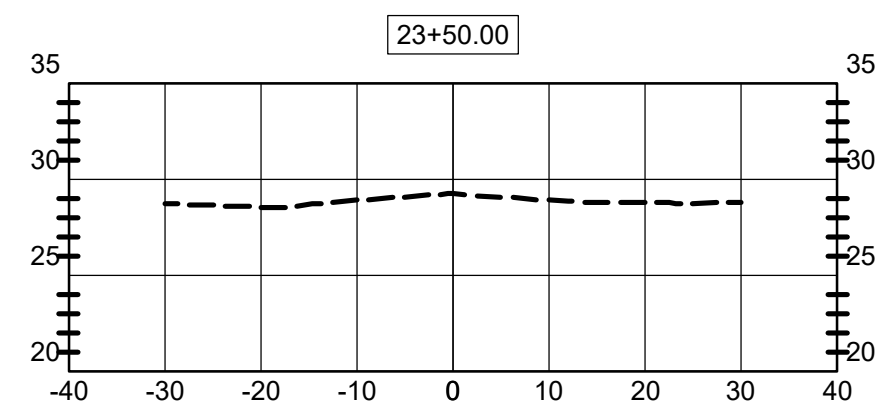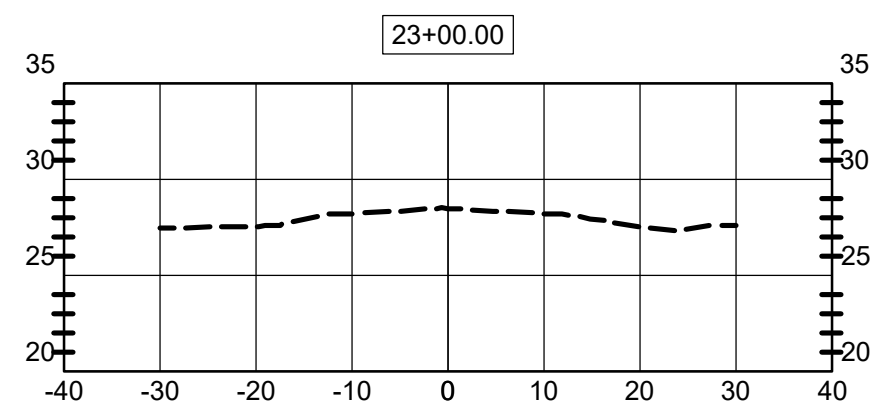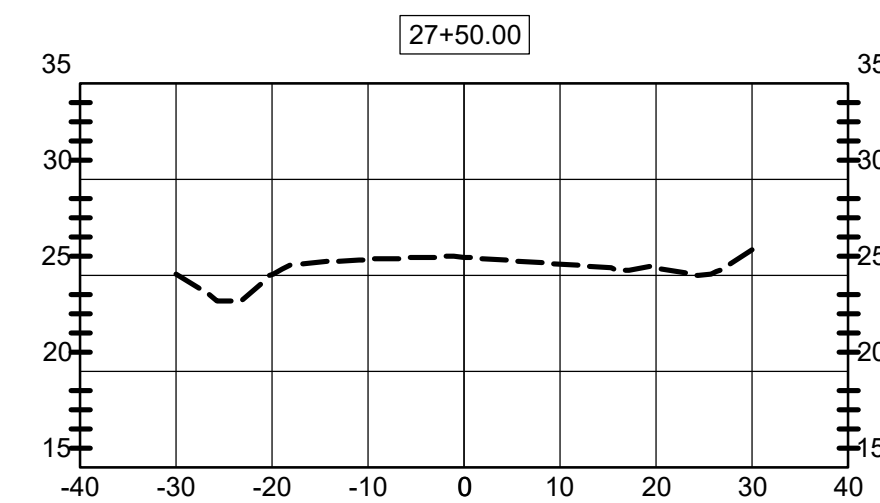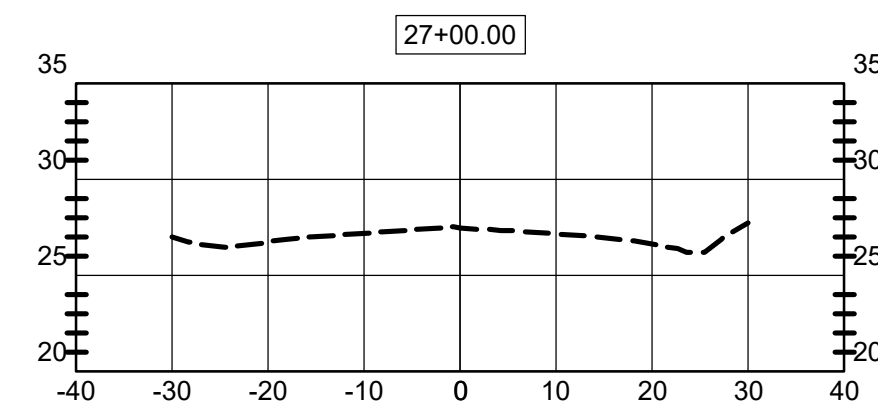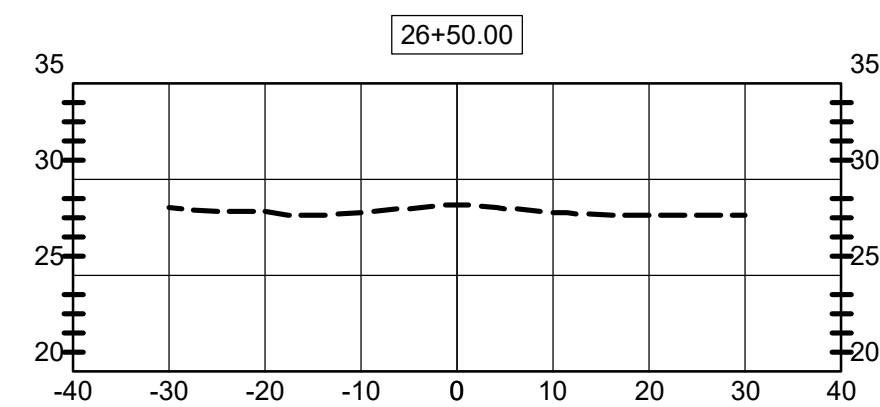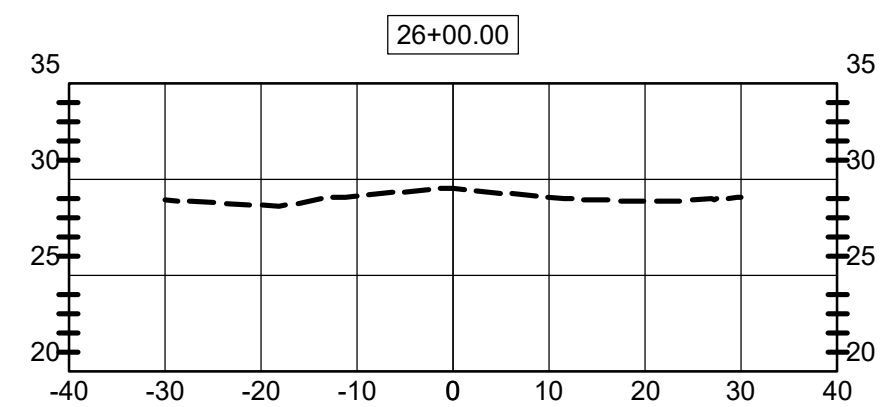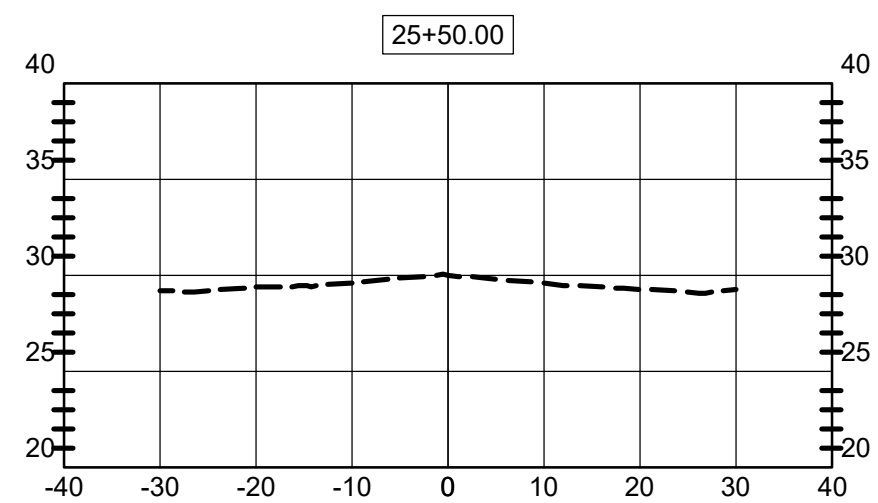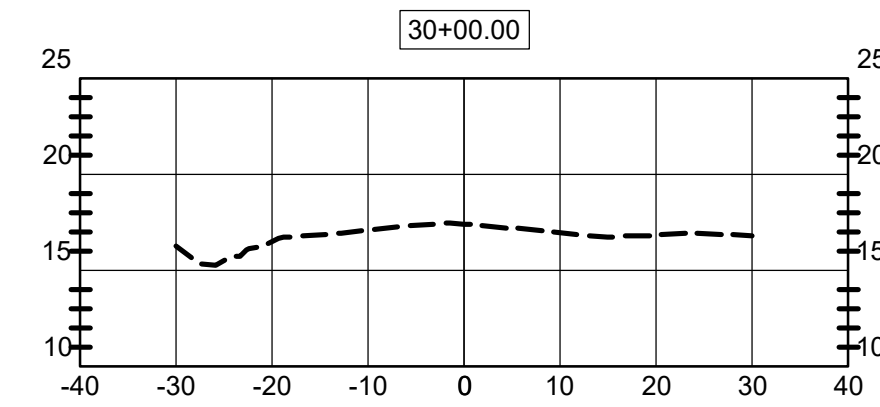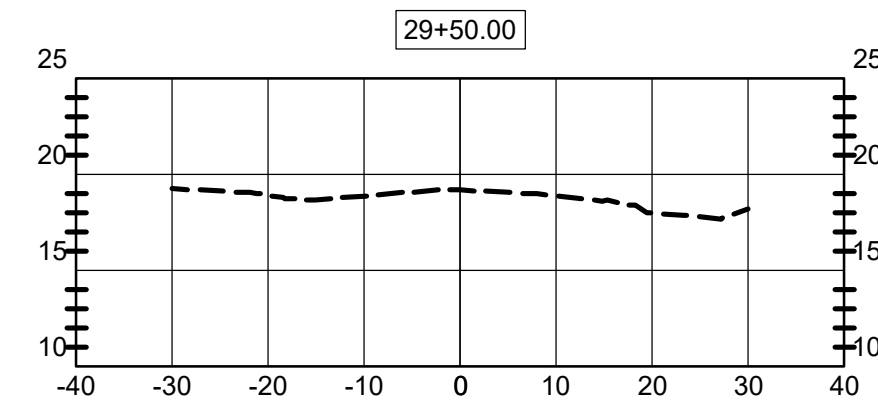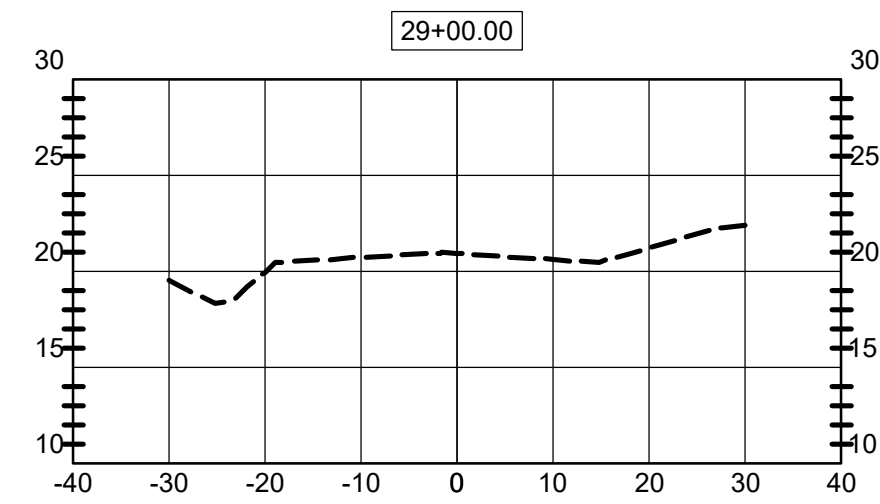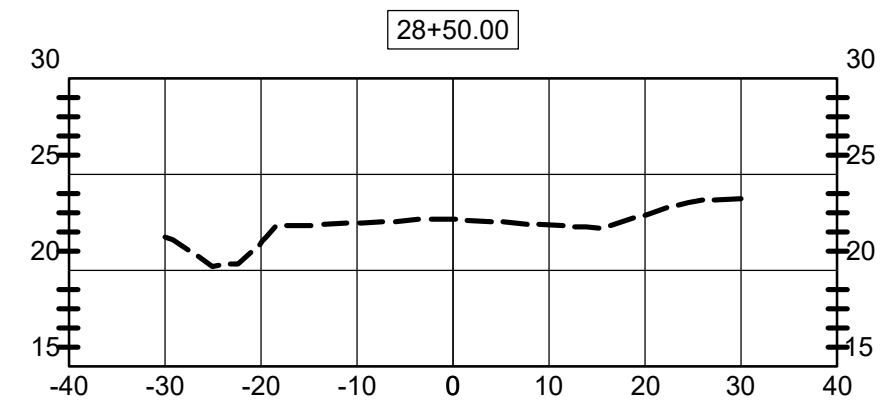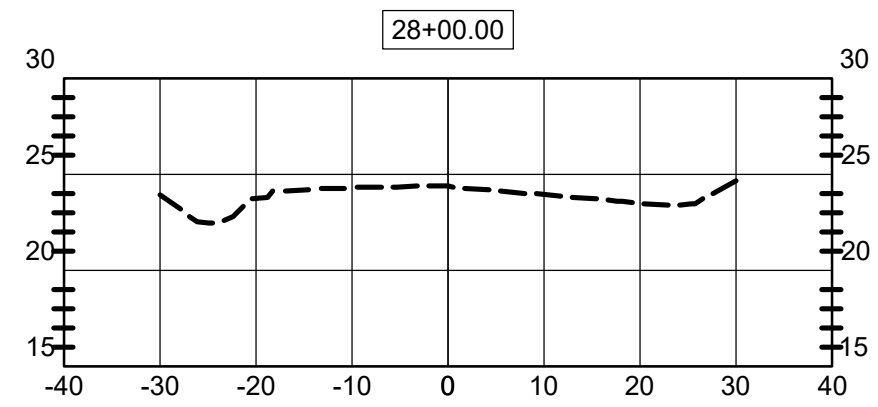

Elizabeth S. Moore, PE
FL License No.: 57607

BID SET

7		
6		
5		
4		
3		
2		
1		
No.	Date	Revision

Designed: B. Silcox

Drawn: B. Silcox

Checked: E. Moore, P.E.

Job No.: 1620.032

Date: 7/16/2026

HWY 22A - (BOB LITTLE ROAD)
















**2025 ROADWAY
RESURFACING PROJECTS**
CITY OF PARKER - BAY COUNTY - FLORIDA

THIS SHEET NOT VALID FOR
CONSTRUCTION WITHOUT
COMPLETE SET OF PLANS.


Sheet No.

C2.3

HOR. SCALE: 1" = 20'
VER. SCALE: 1" = 10'

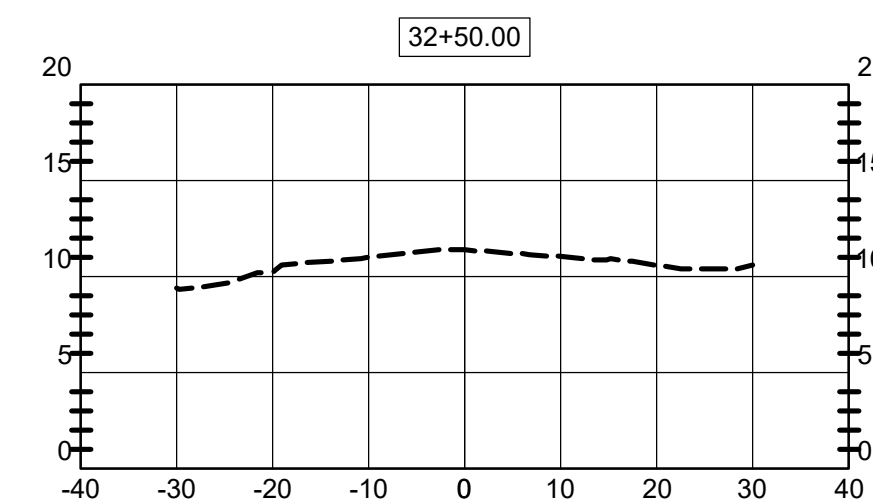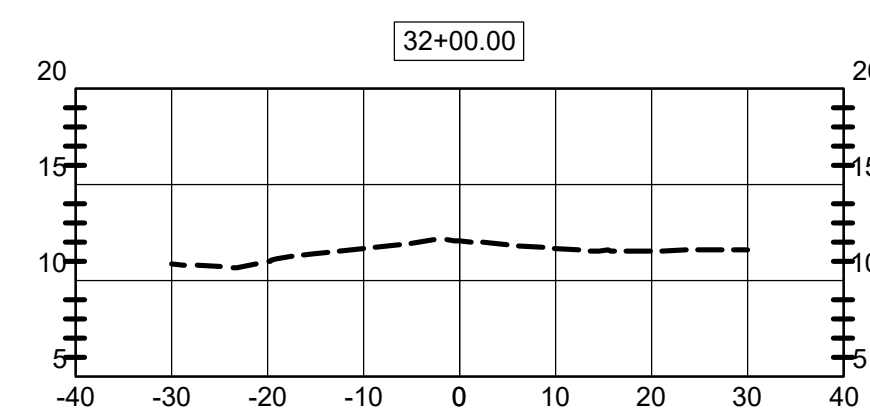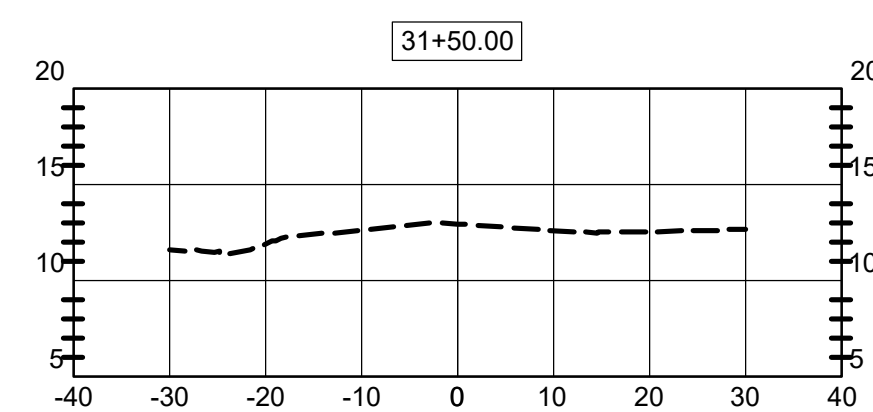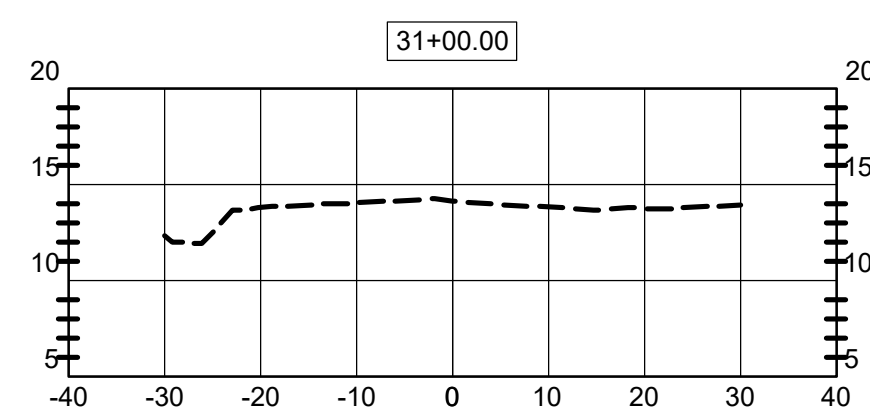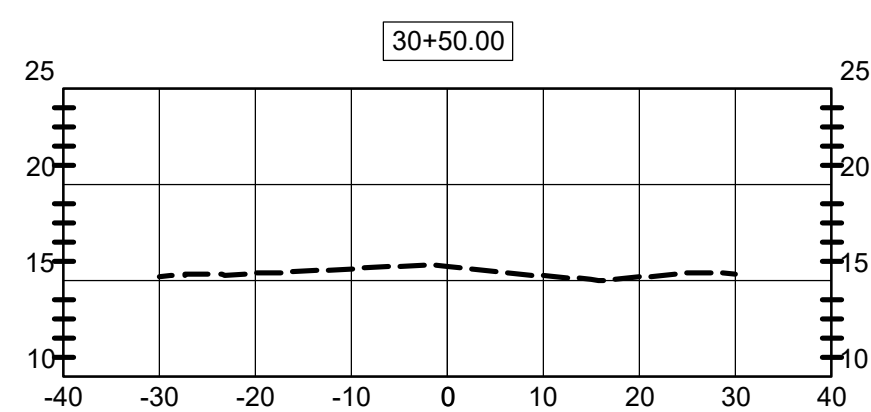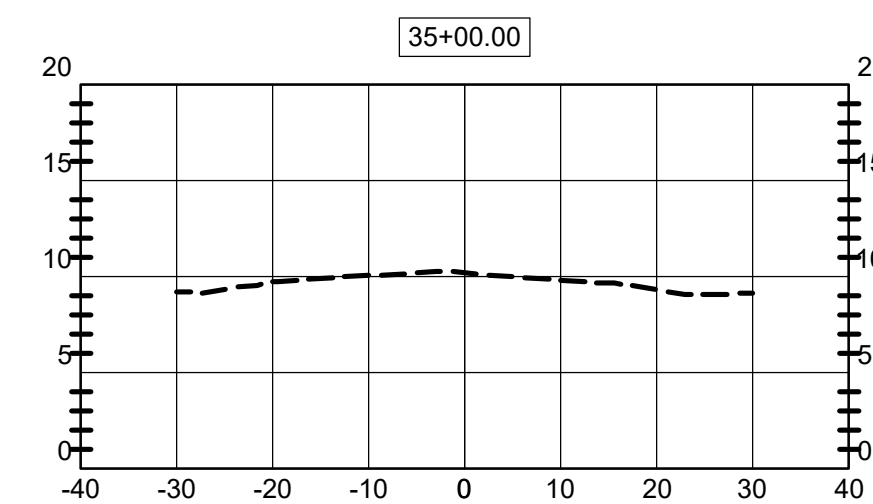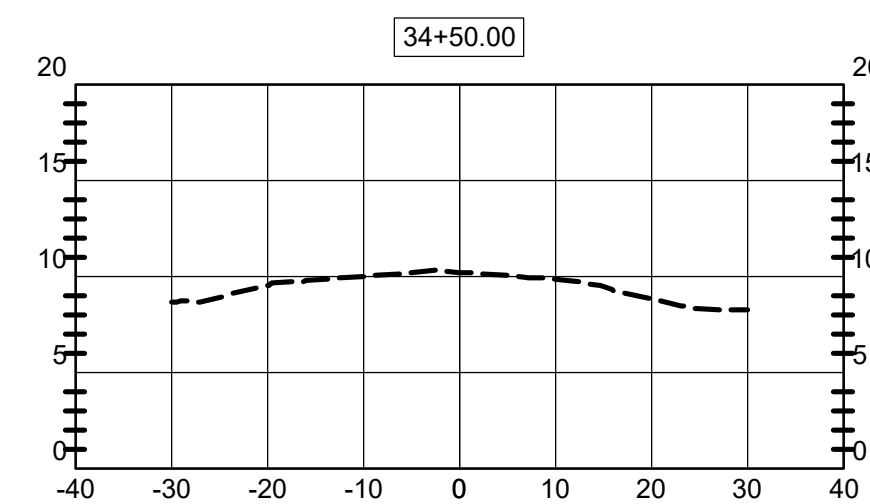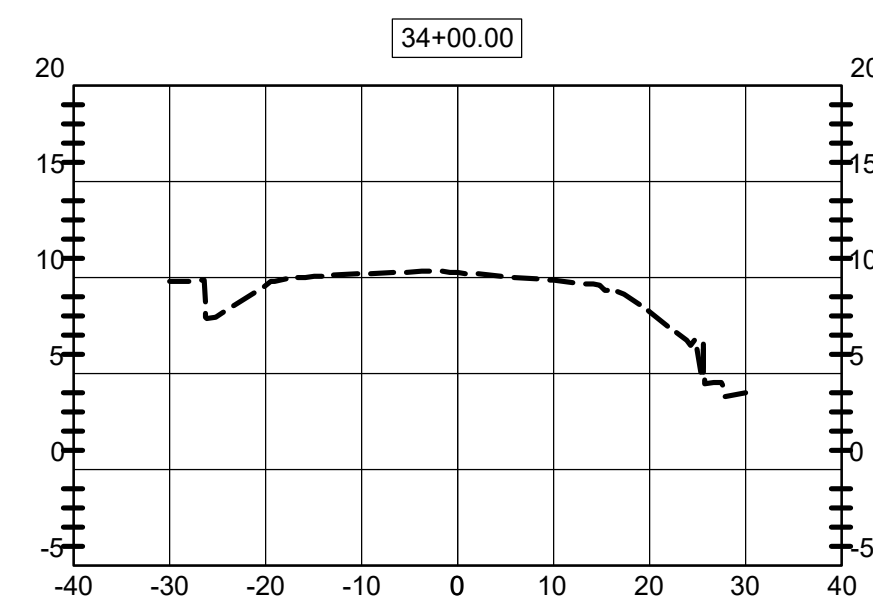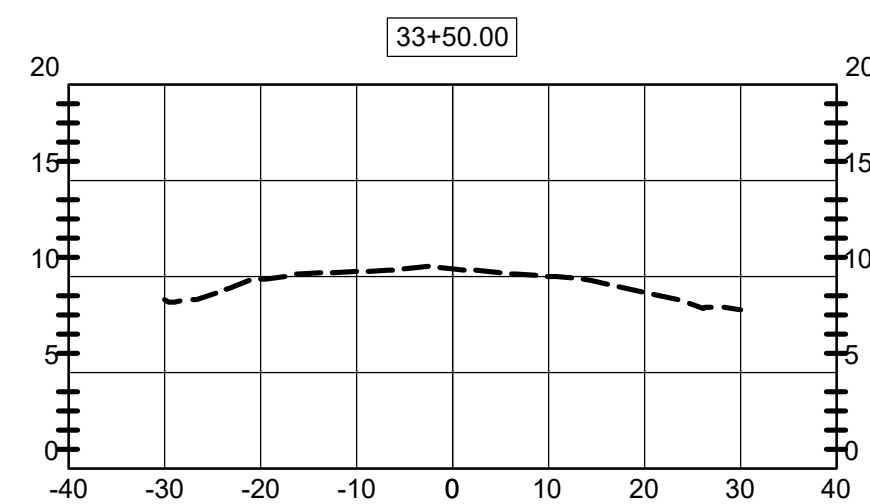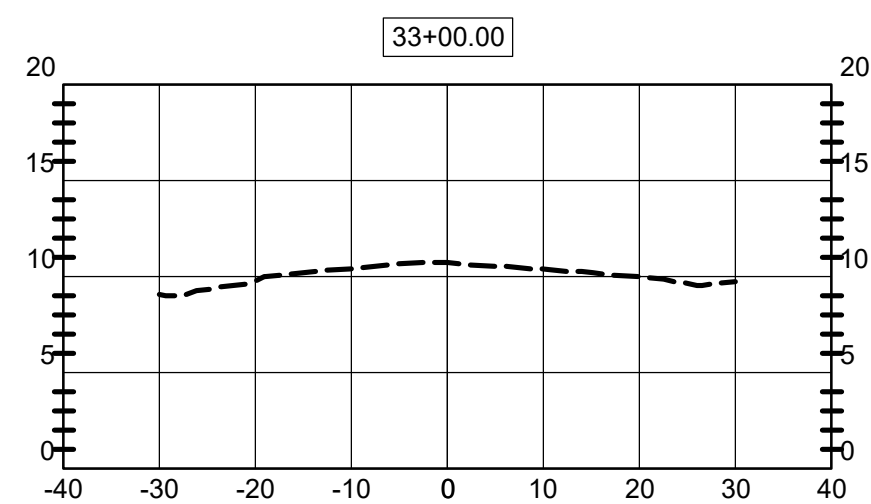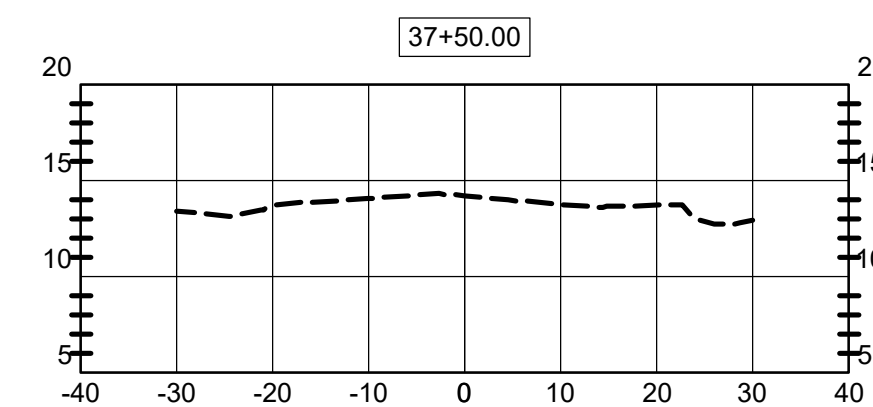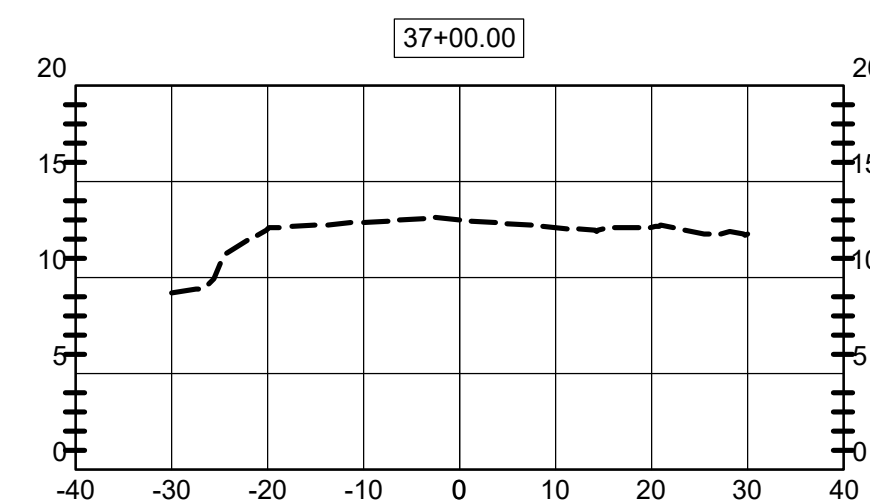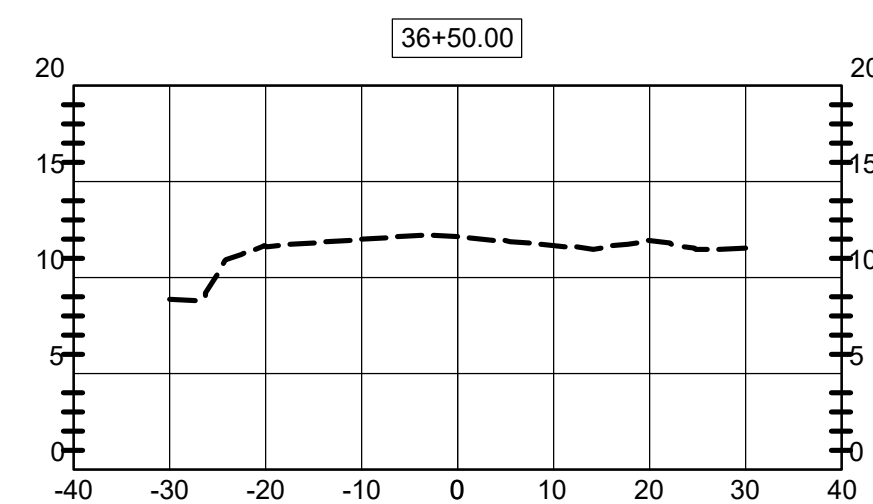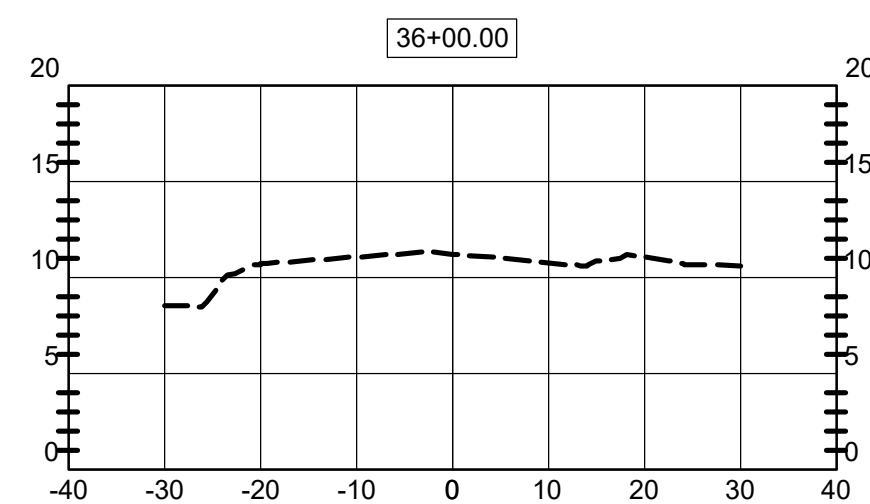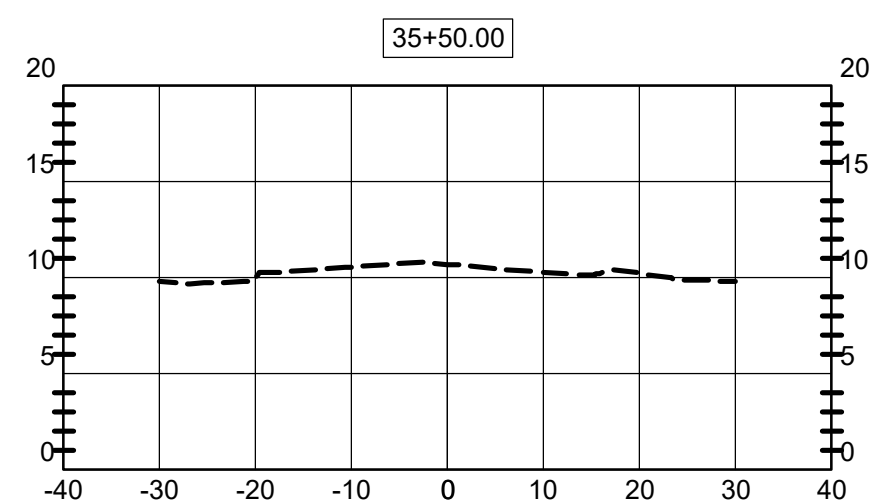

HOR. SCALE: 1" = 20'
VER. SCALE: 1" = 10'

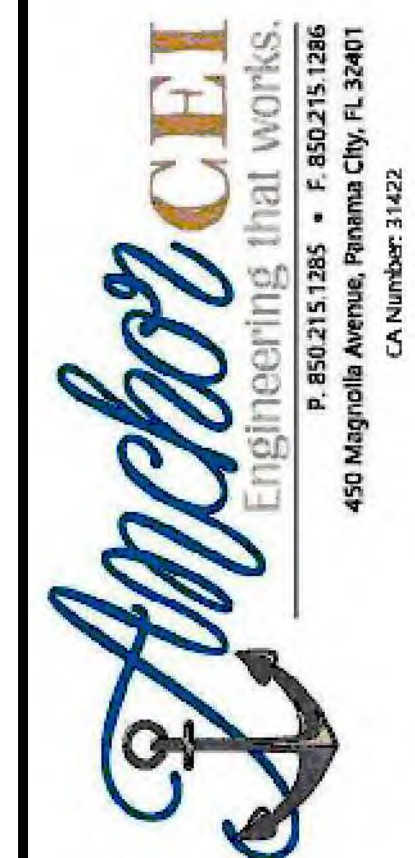

Elizabeth S. Moore, PE
FL License No.: 57607

BID SET

No.	Date	Revision





















Designed:	B. Silcox
Drawn:	B. Silcox
Checked:	E. Moore, P.E.
Job No.:	1620.032
Date:	7/16/2026

HWY 22A - (BOB LITTLE ROAD)
SECTIONS

**2025 ROADWAY
RESURFACING PROJECTS**
CITY OF PARKER - BAY COUNTY - FLORIDA

THIS SHEET NOT VALID FOR
CONSTRUCTION WITHOUT
COMPLETE SET OF PLANS.

Sheet No.
C2.4

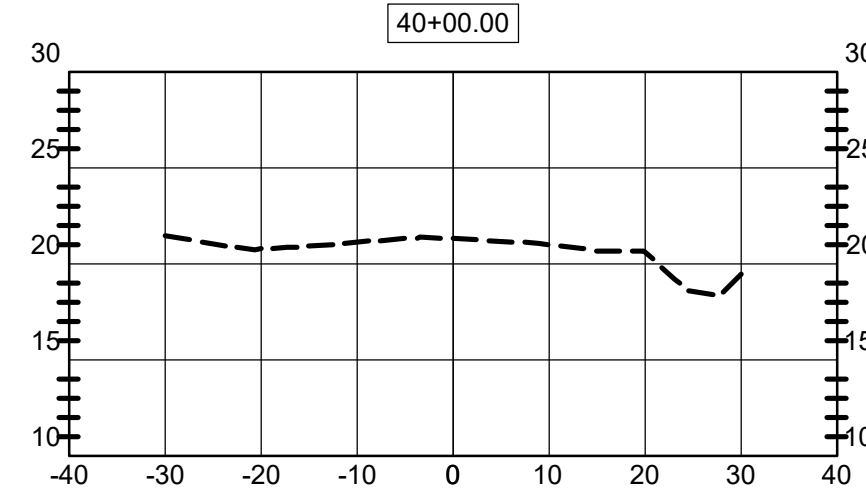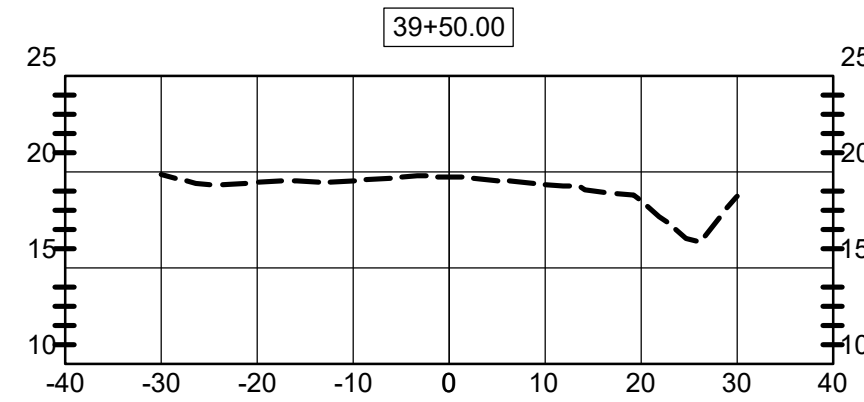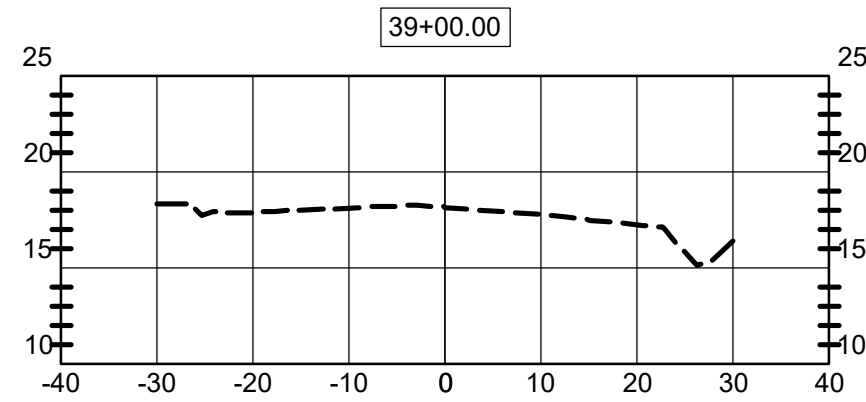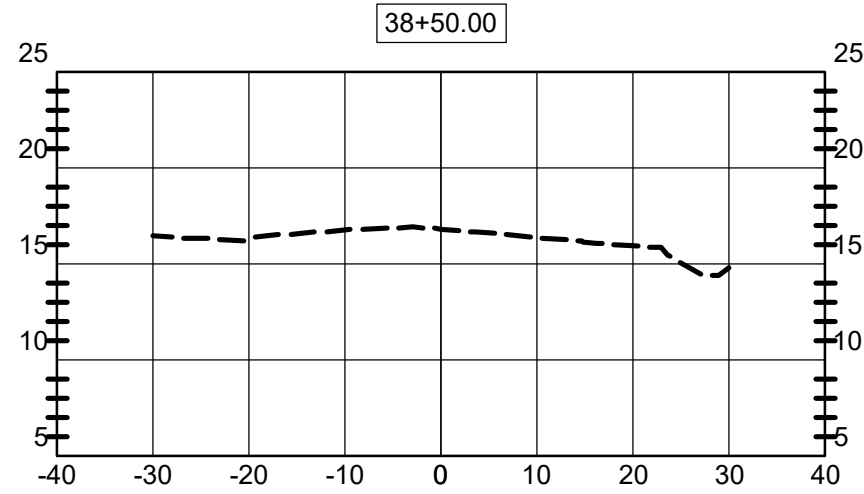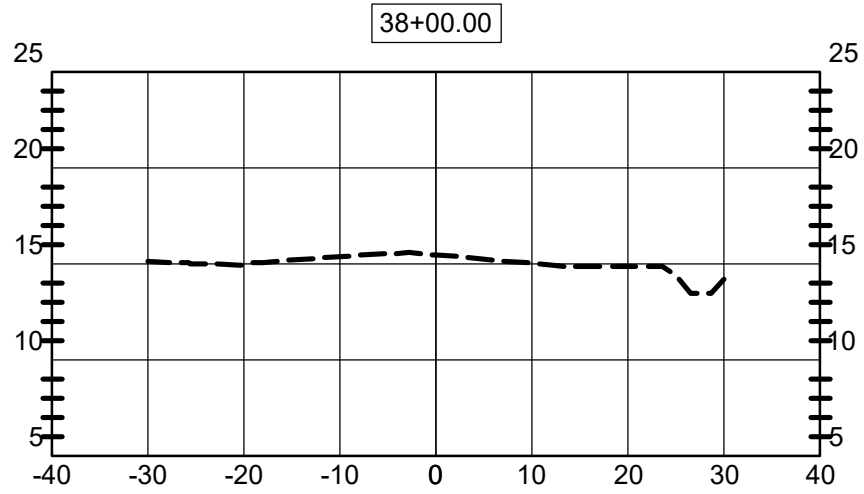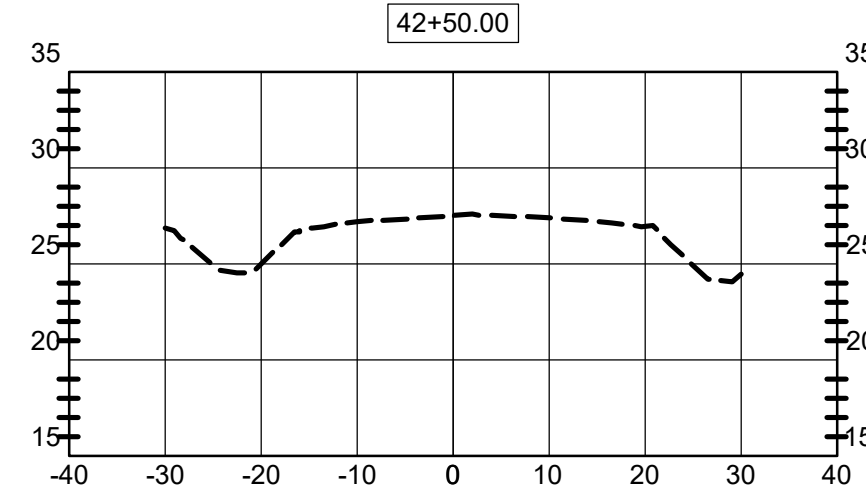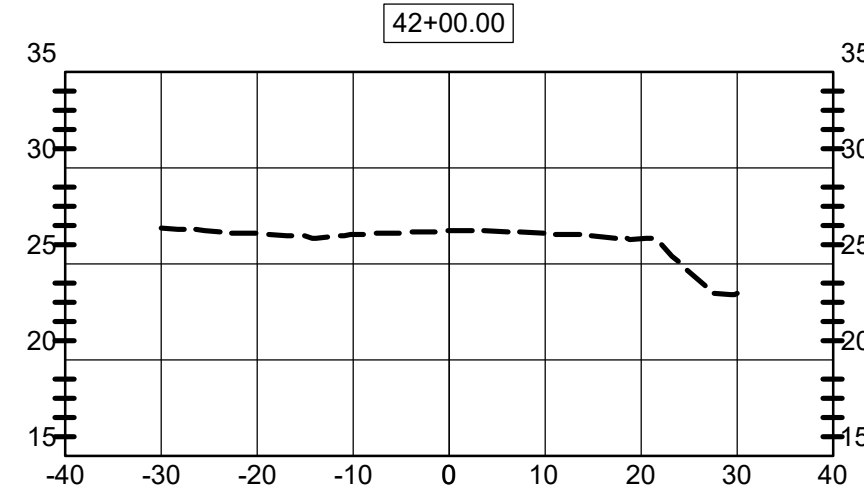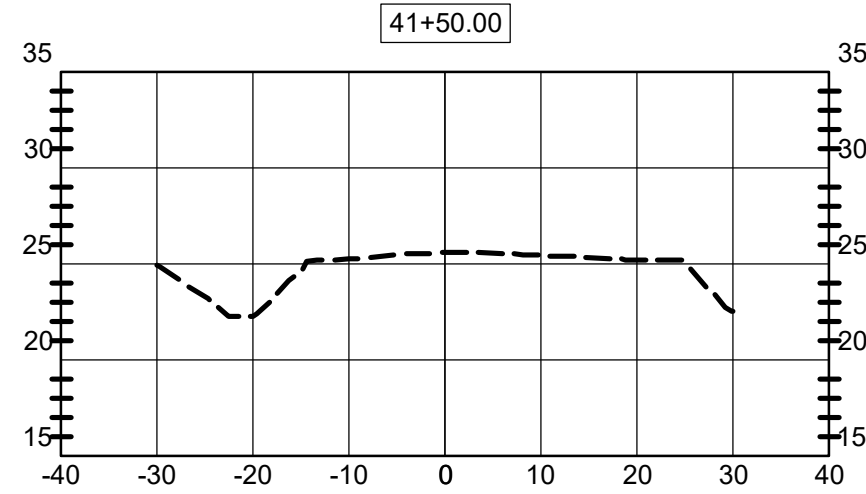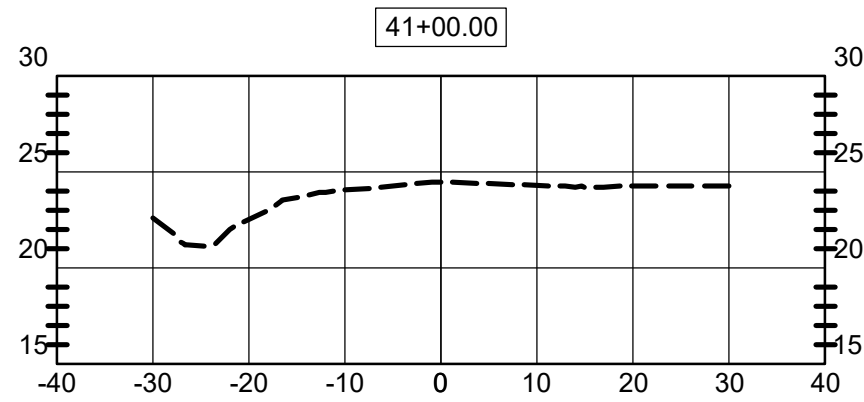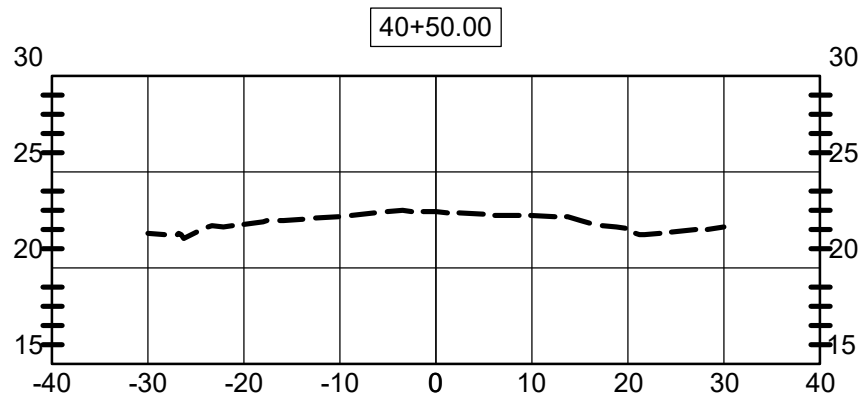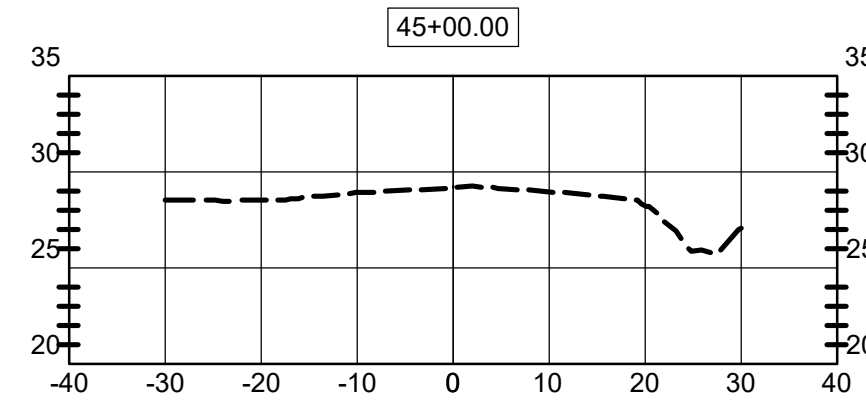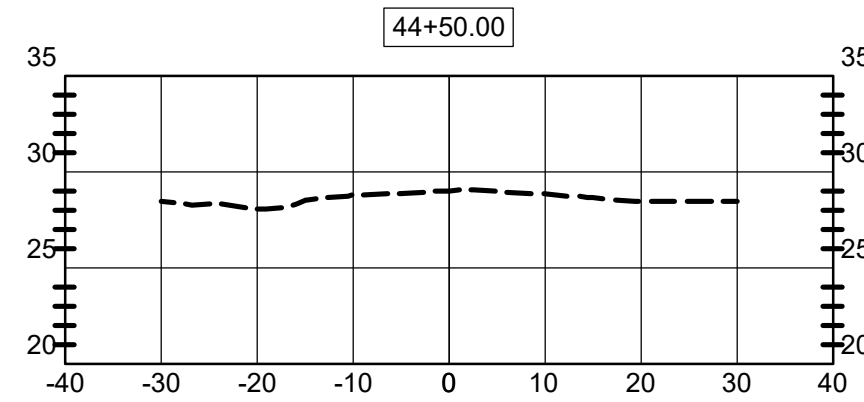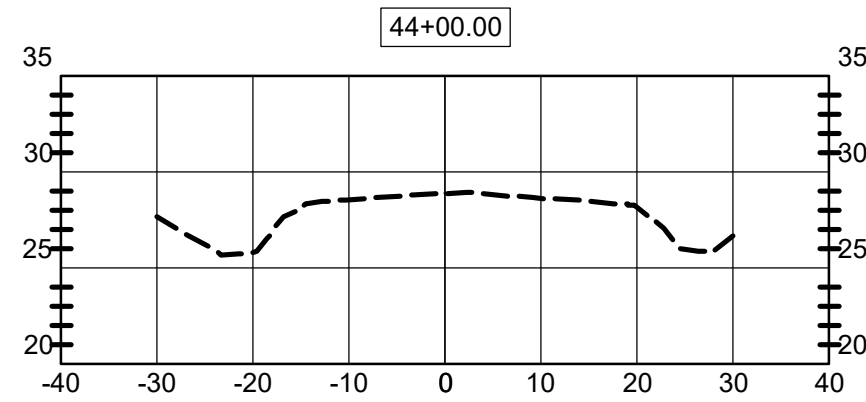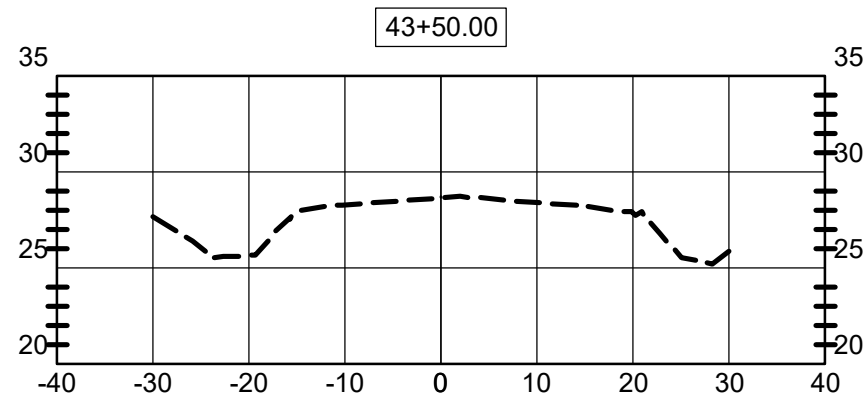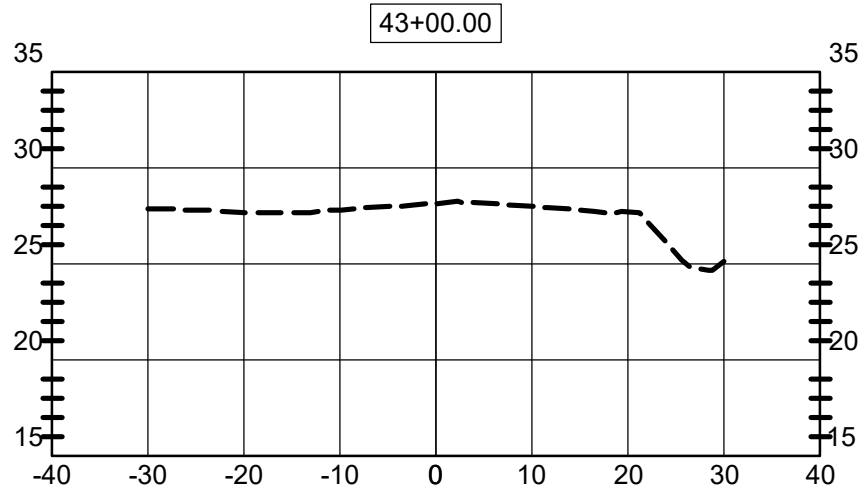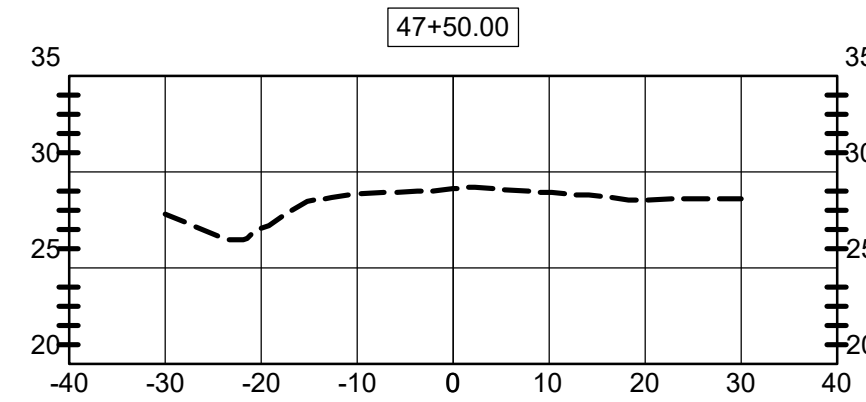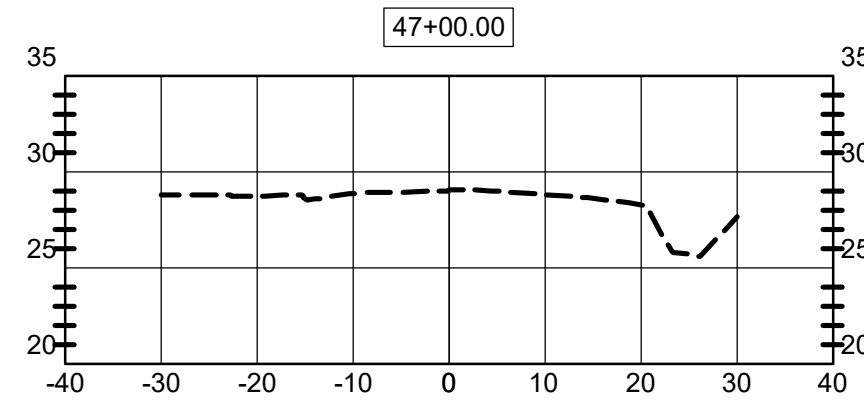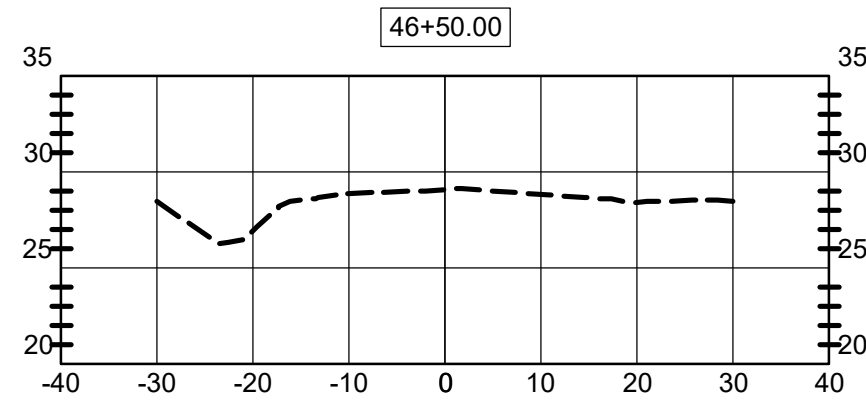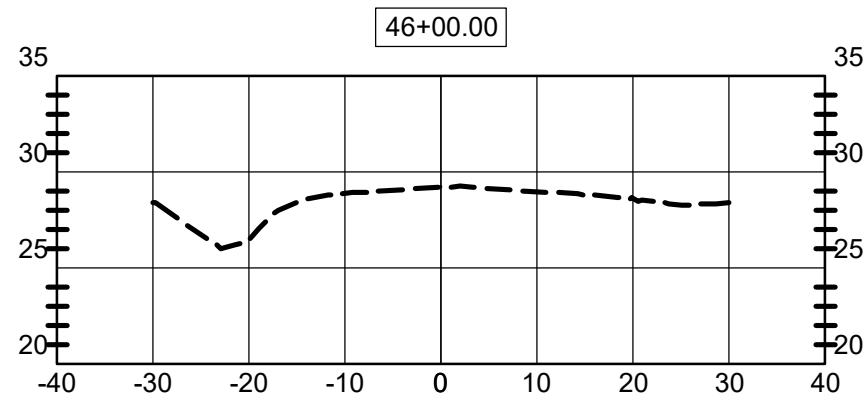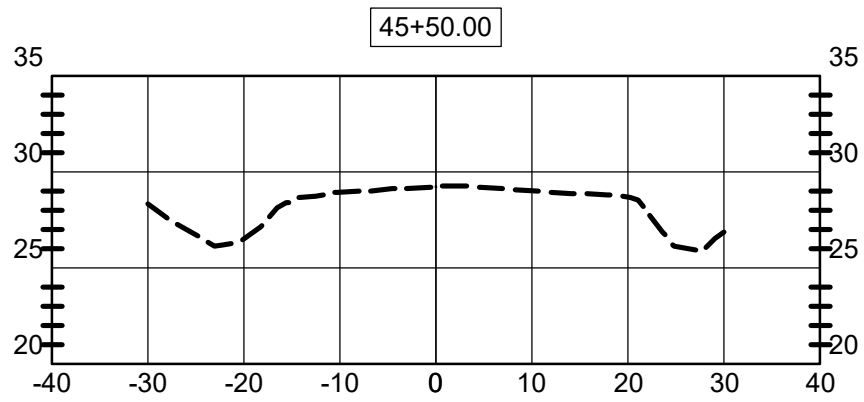

HOR. SCALE: 1" = 20'
VER. SCALE: 1" = 10'



Elizabeth S. Moore, PE
FL License No.: 57607

BID SET				

Designed: B. Silcox
Drawn: B. Silcox
Checked: E. Moore, P.E.
Job No.: 1620.032
Date: 7/16/2026












HWY 22A - (BOB LITTLE ROAD)
SECTIONS

**2025 ROADWAY
RESURFACING PROJECTS**

CITY OF PARKER - BAY COUNTY - FLORIDA

THIS SHEET NOT VALID FOR
CONSTRUCTION WITHOUT
COMPLETE SET OF PLANS.

Sheet No.
C2.5

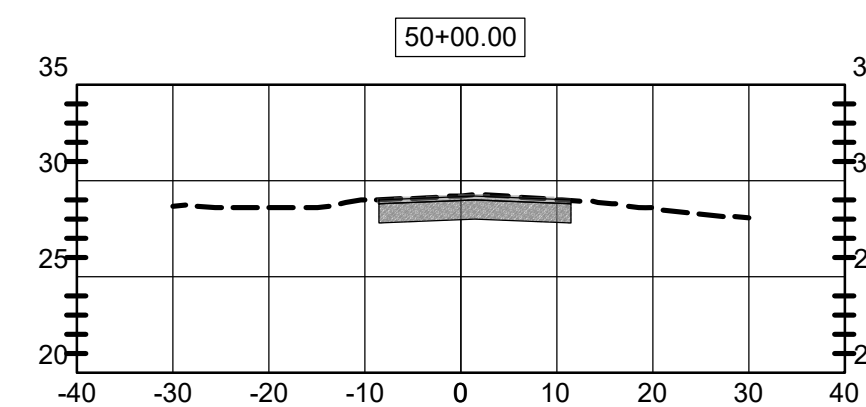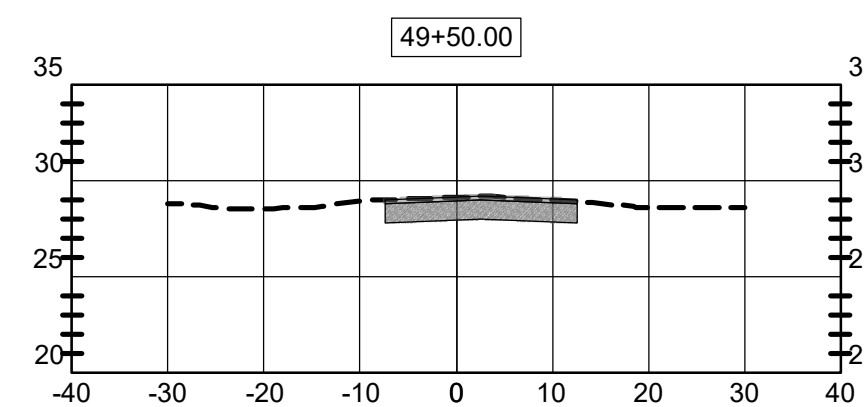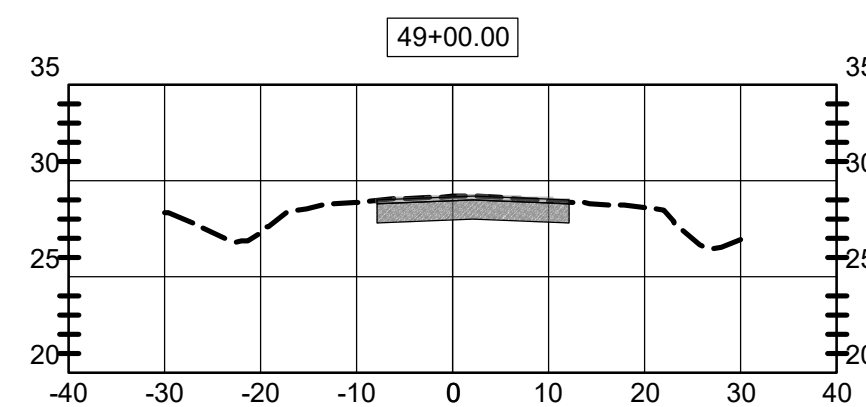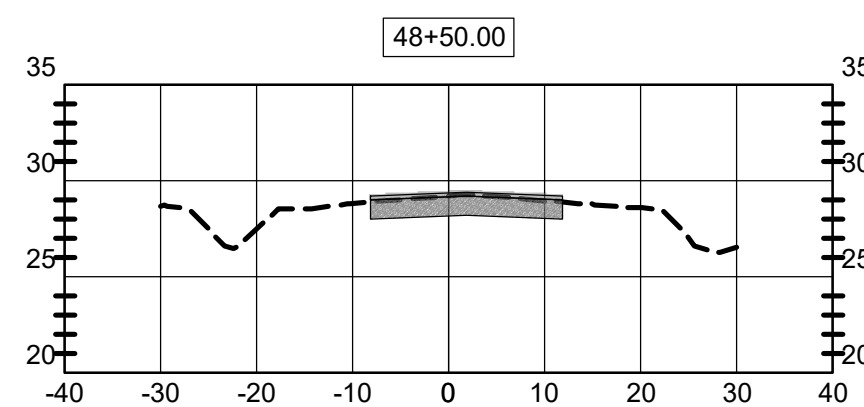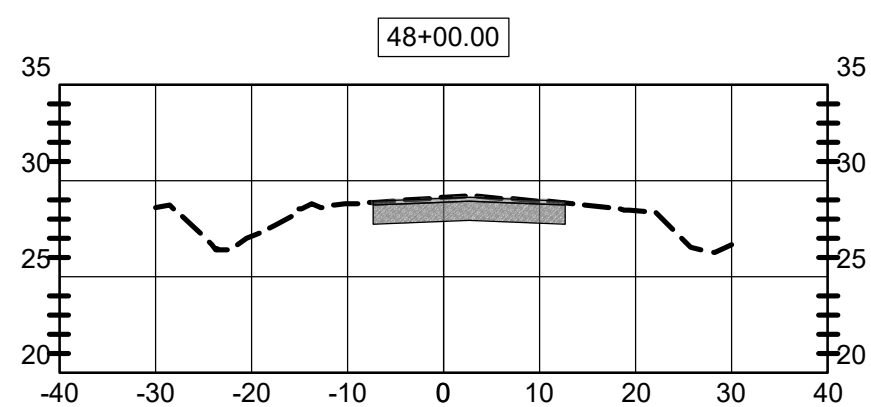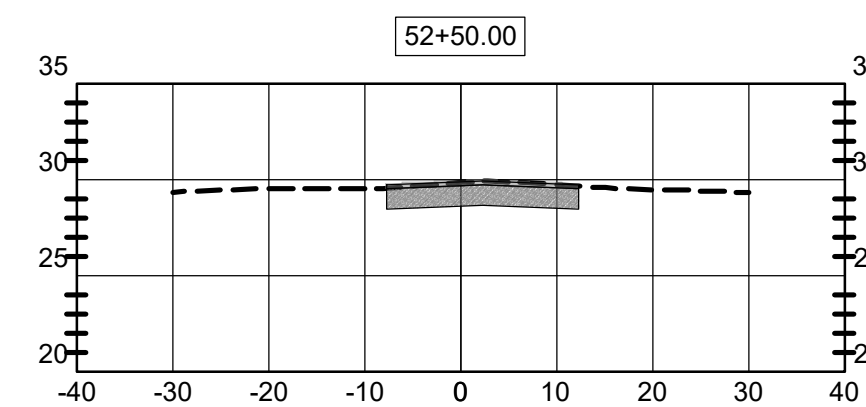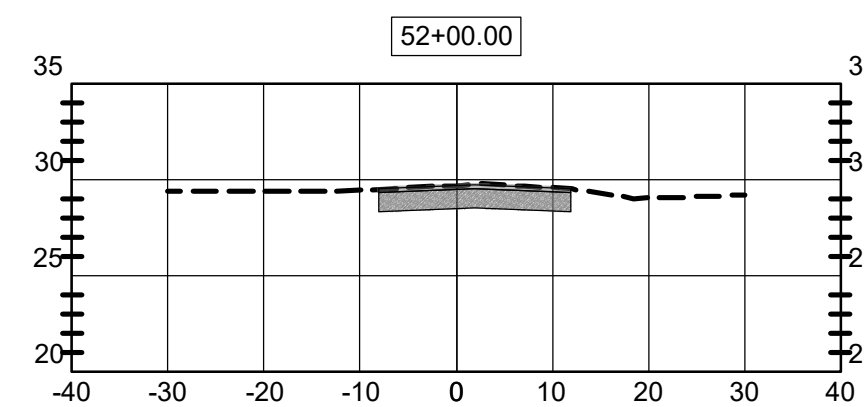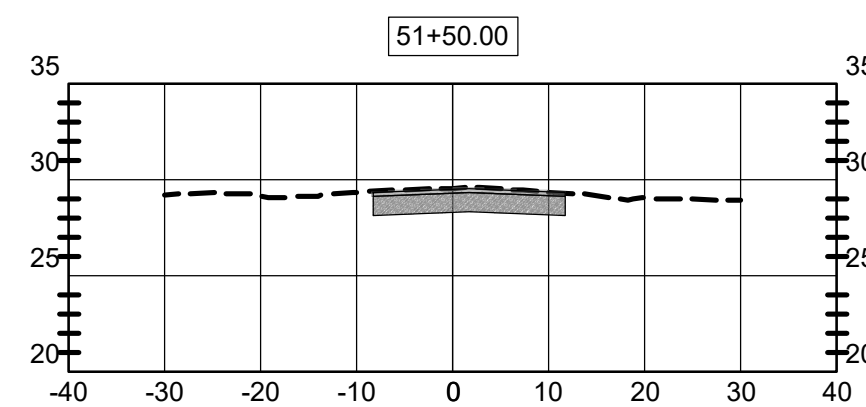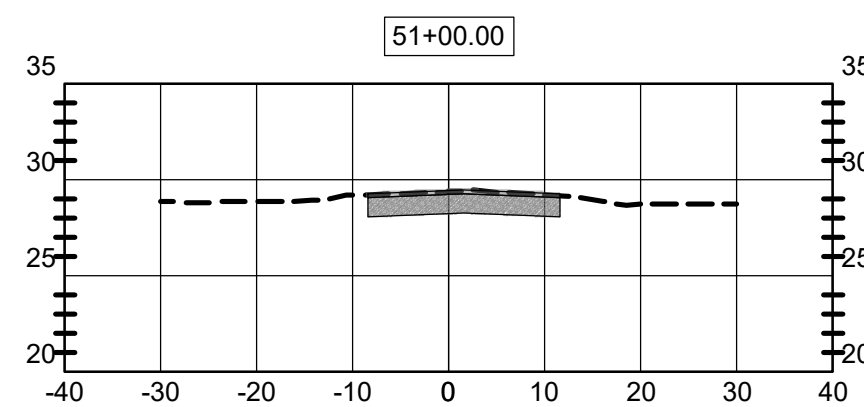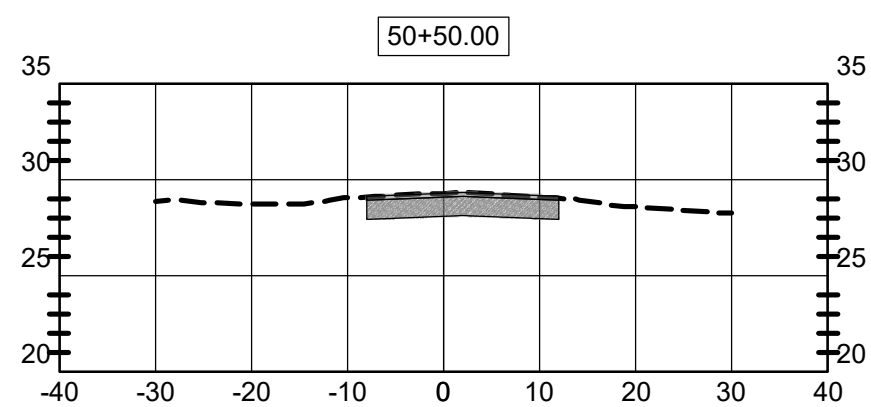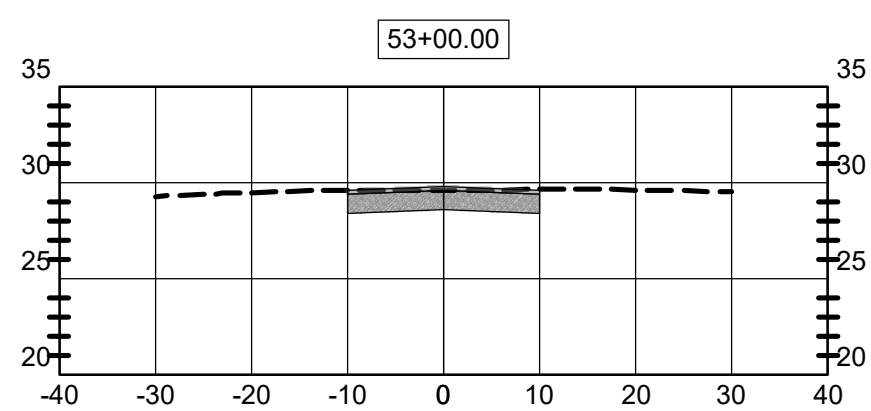

HOR. SCALE: 1" = 20'
VER. SCALE: 1" = 10'

BID SET		
7		
6		
6		
6		
6		
6		
6		
6		
7	Date	Revision

Designed:	B. Silcox
Drawn:	B. Silcox
Checked:	E. Moore, P.E.
Job No.:	1620.032
Date:	7/16/2026

HWY 22A - (BOB LITTLE ROAD)





















SECTIONS

2025 ROADWAY

RESURFACING PROJECTS

CITY OF PARKER - BAY COUNTY - FLORIDA

THIS SHEET NOT VALID FOR
CONSTRUCTION WITHOUT
COMPLETE SET OF PLANS

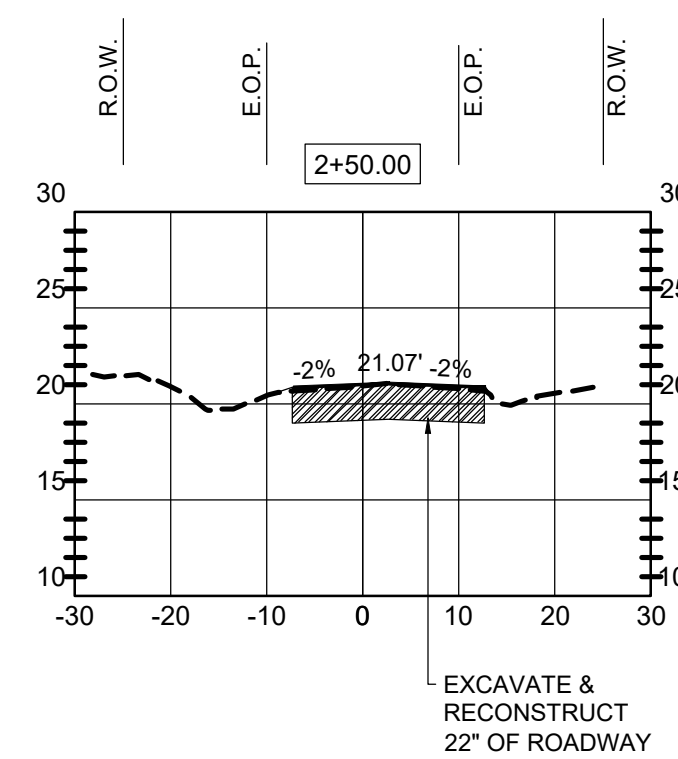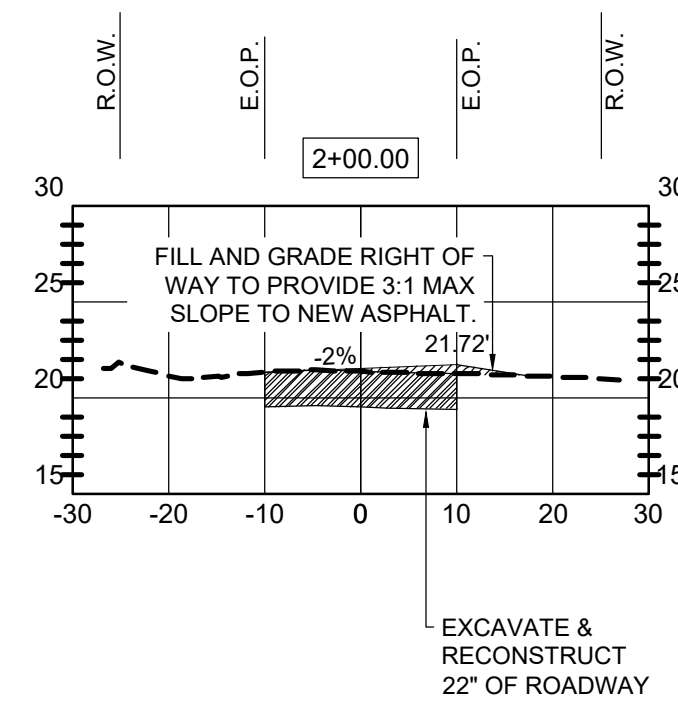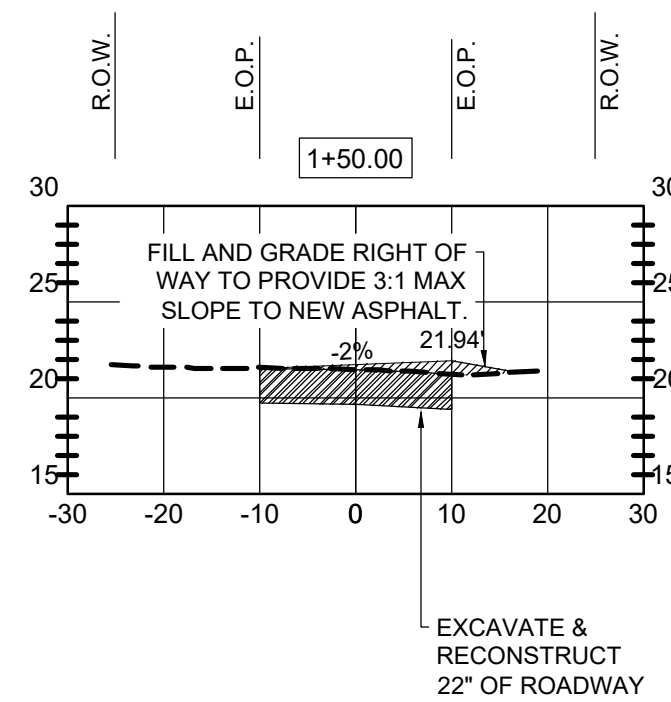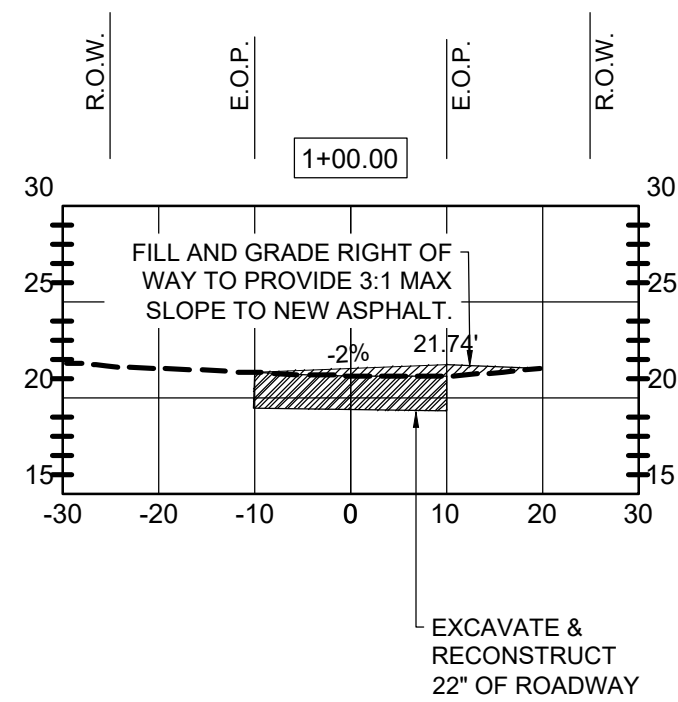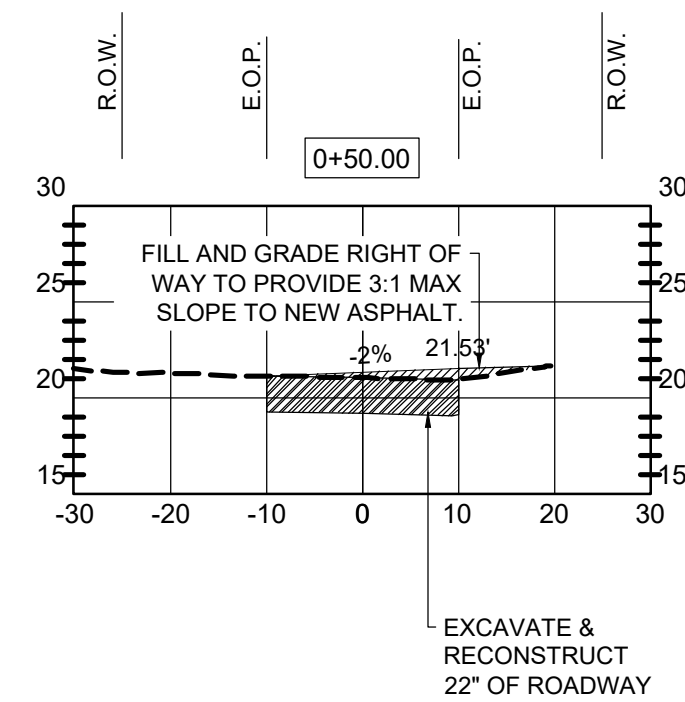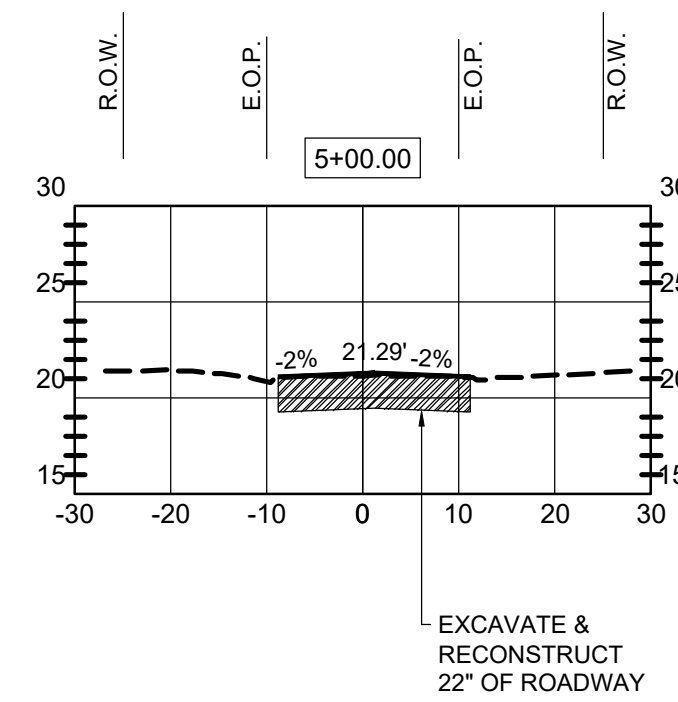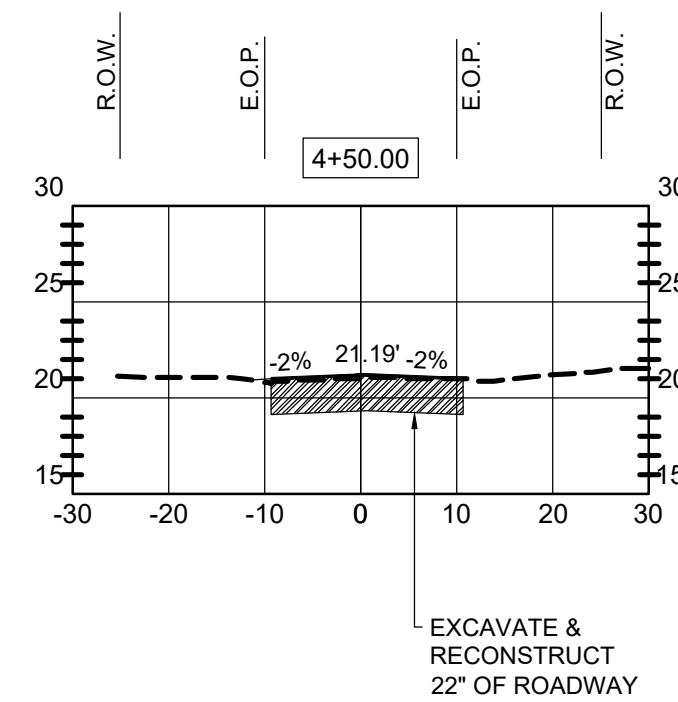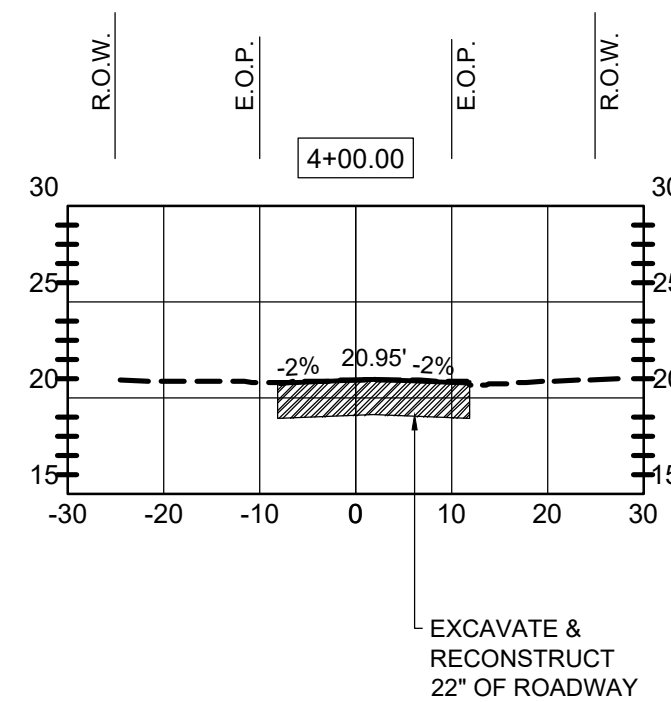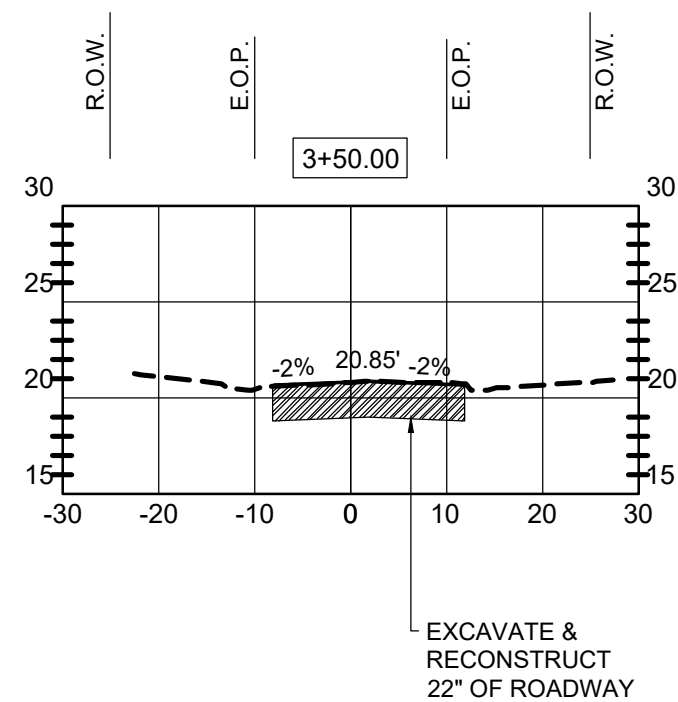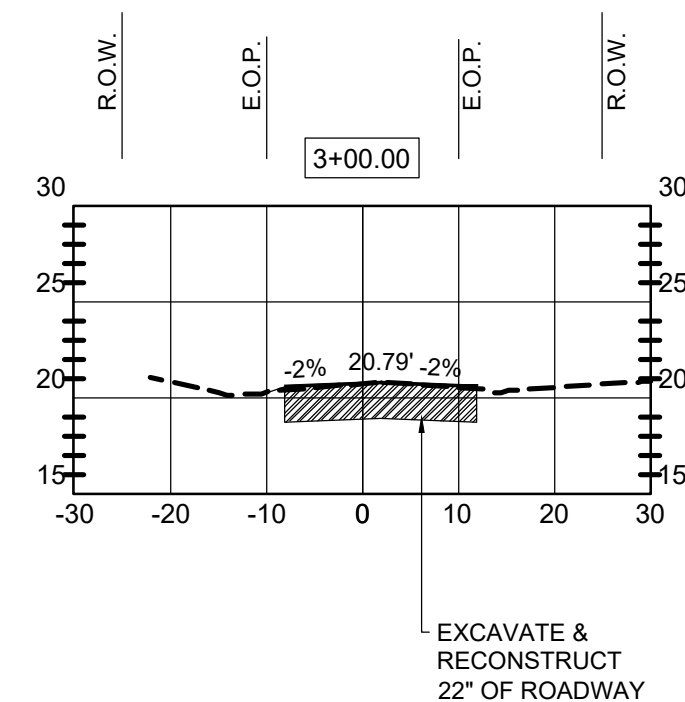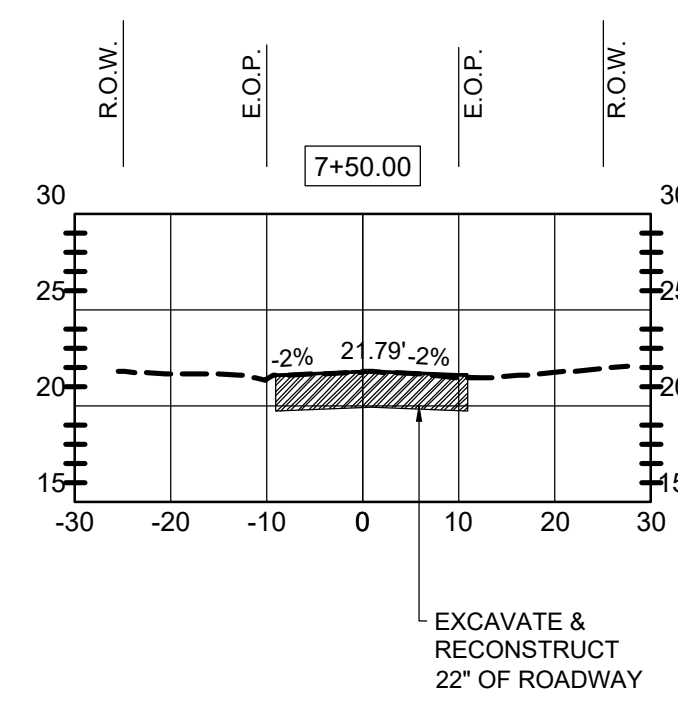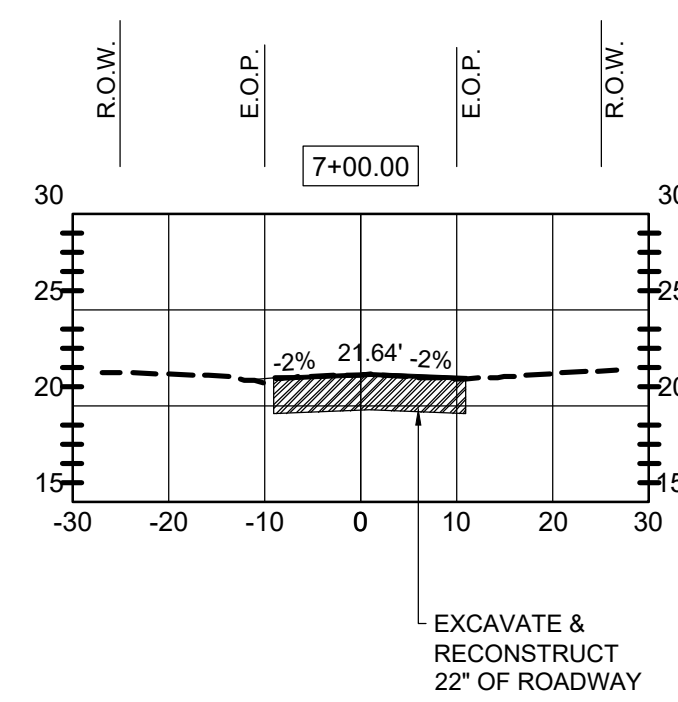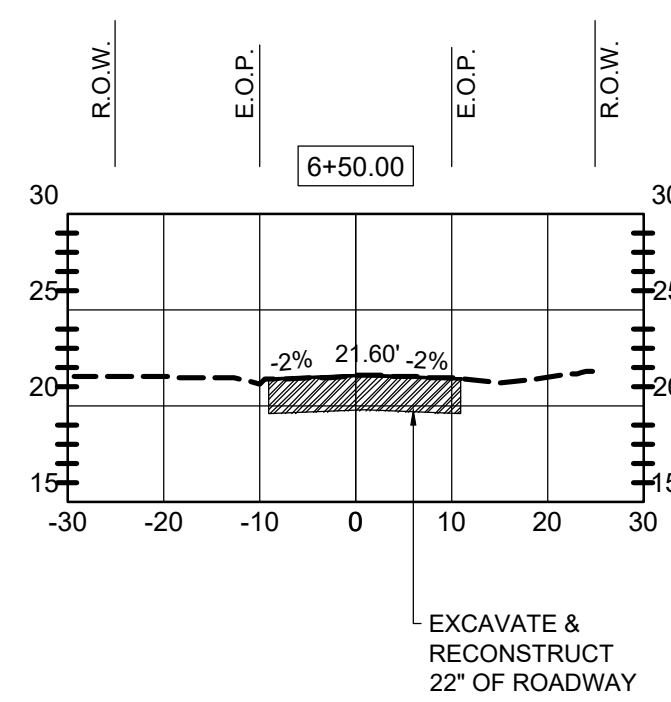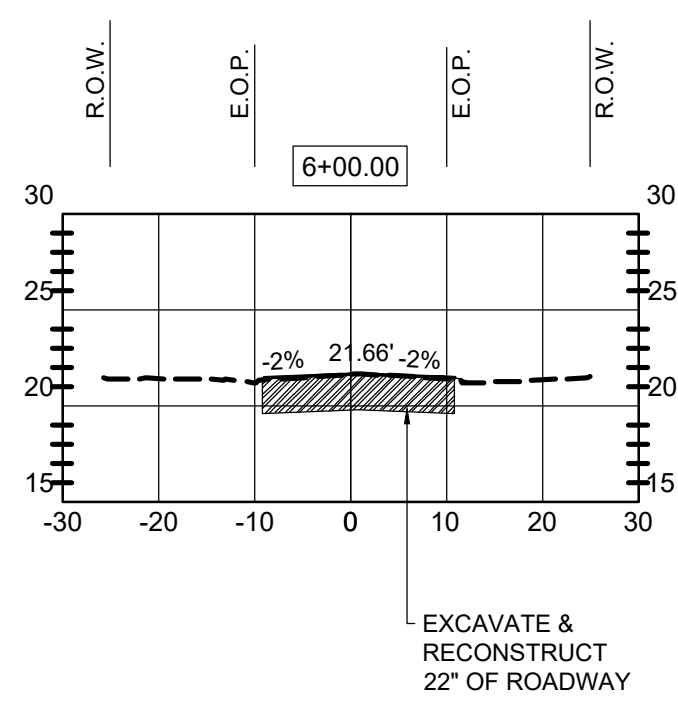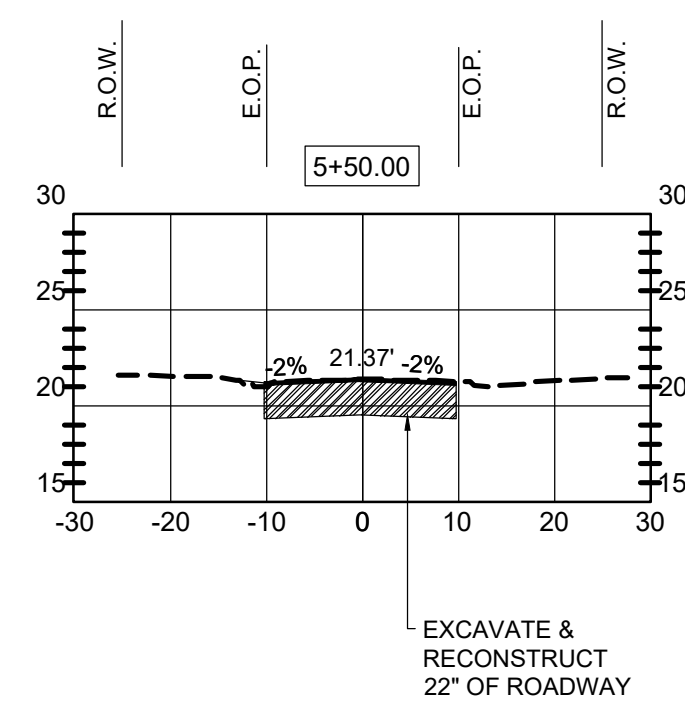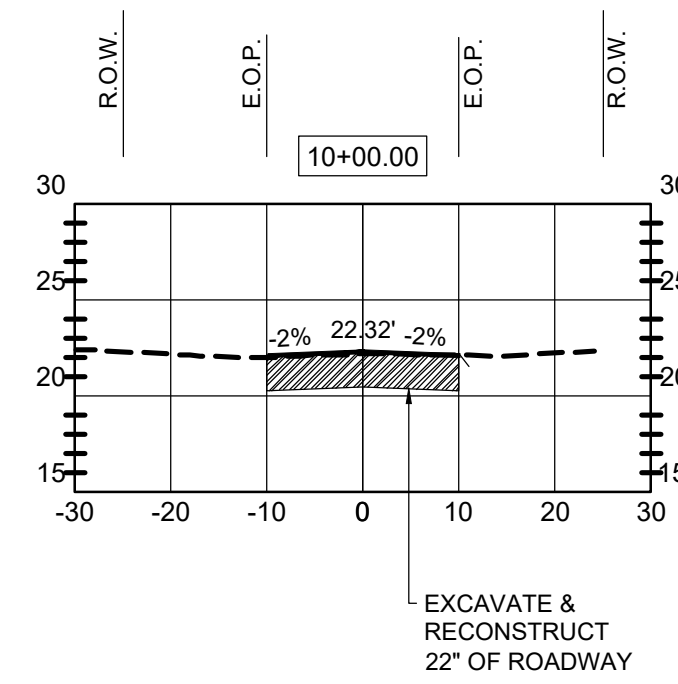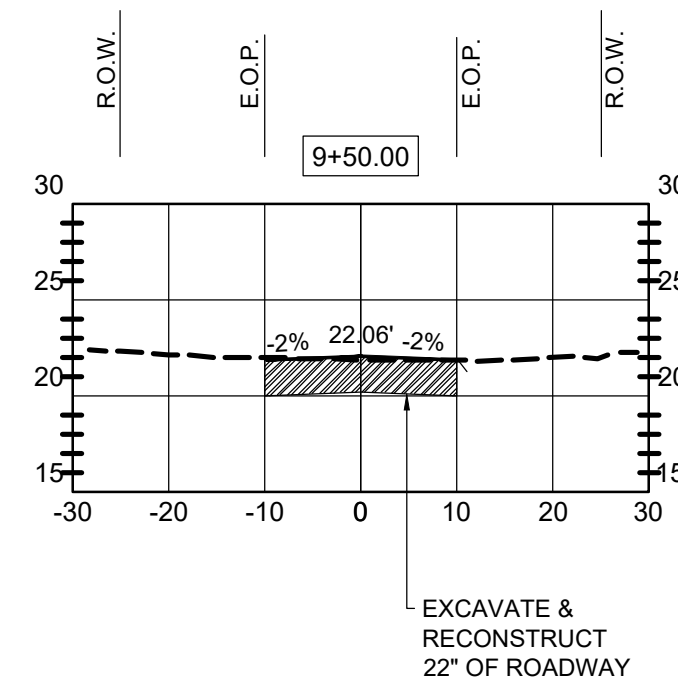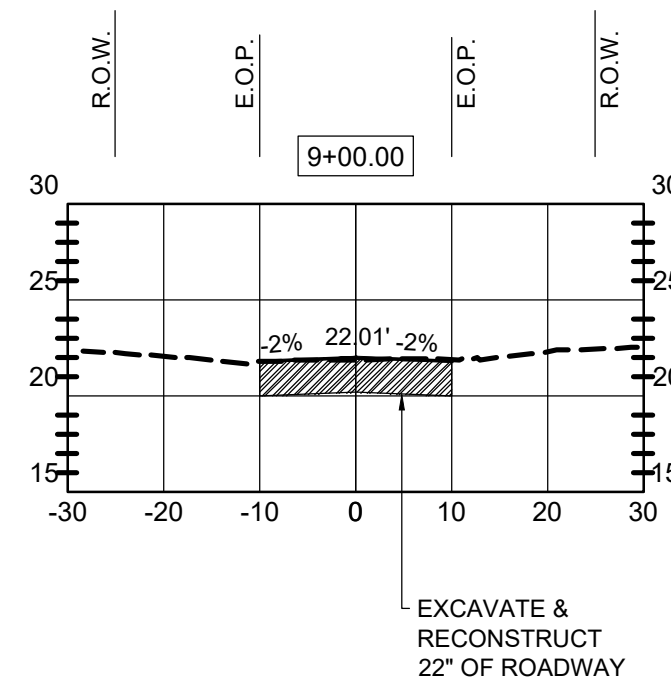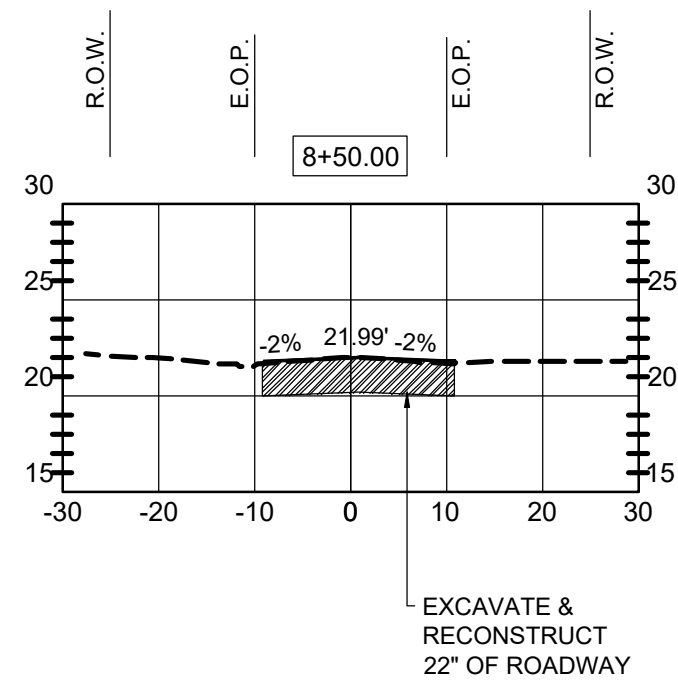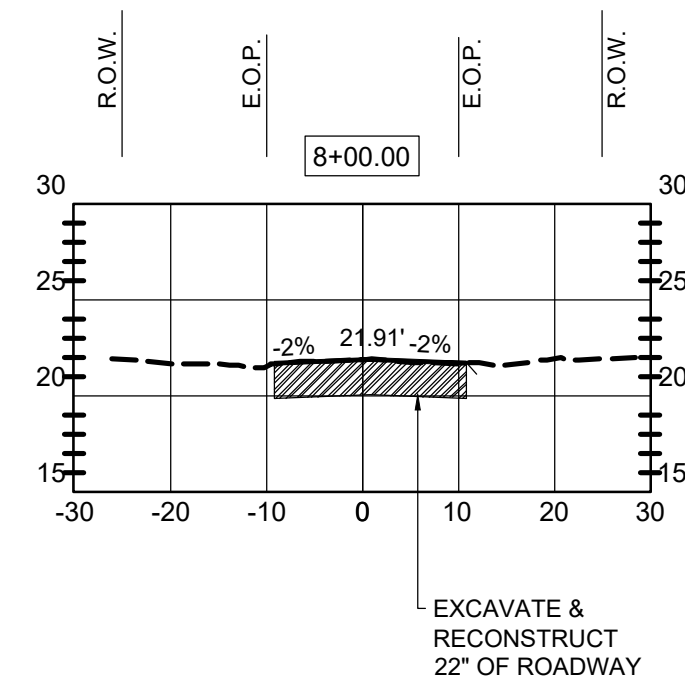

BID SET

[illegible]

Designed:	B. Silcox
Drawn:	B. Silcox
Checked:	E. Moore, P.E.
Job No.:	1620.032
Date:	7/16/2026

**N. 9TH STREET
SECTIONS**
















**2025 ROADWAY
RESURFACING PROJECTS**

CITY OF PARKER - BAY COUNTY - FLORIDA

THIS SHEET NOT VALID FOR
CONSTRUCTION WITHOUT
COMPLETE SET OF PLANS.

Sheet No.
C2.7

HOR. SCALE: 1" = 20'
VER. SCALE: 1" = 10'

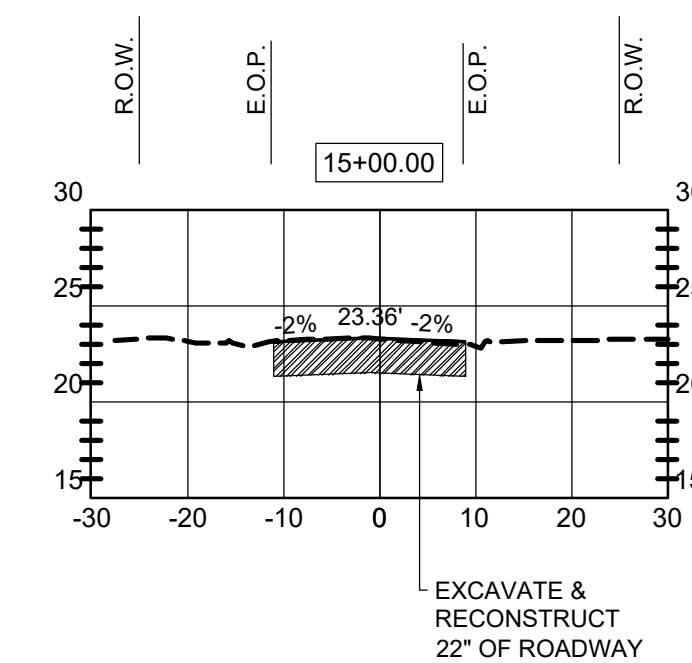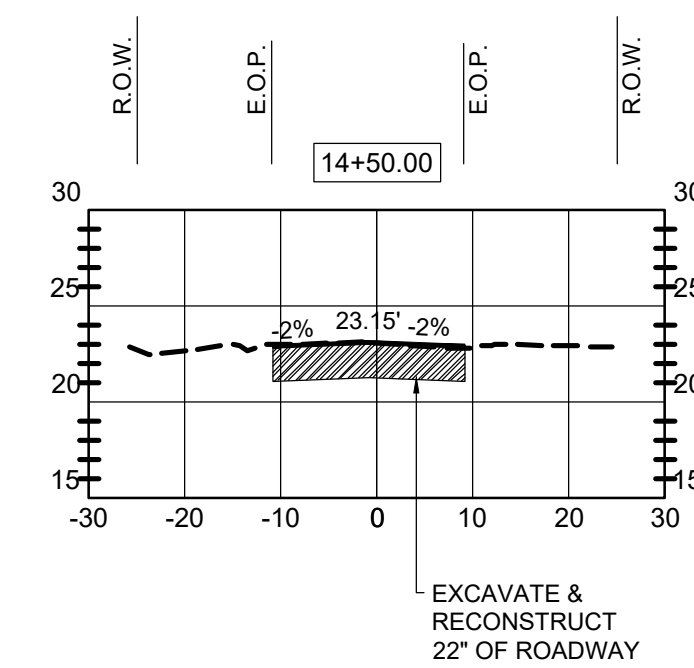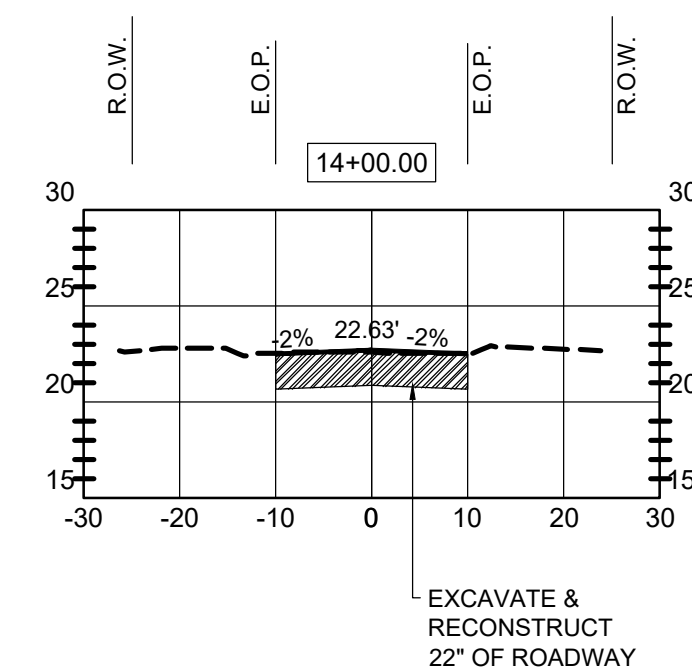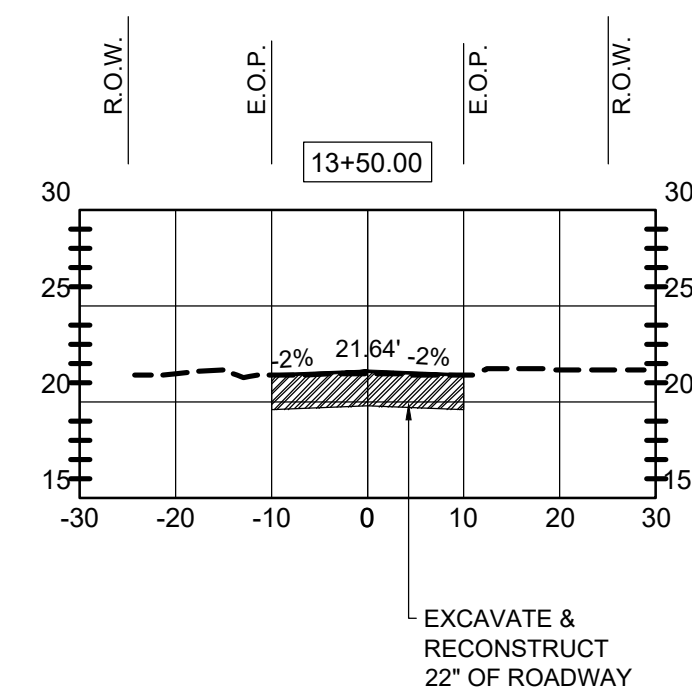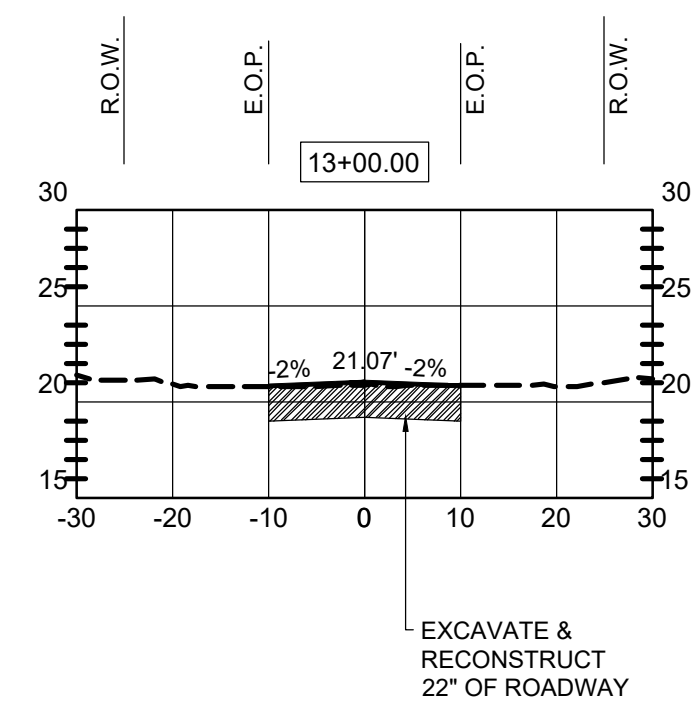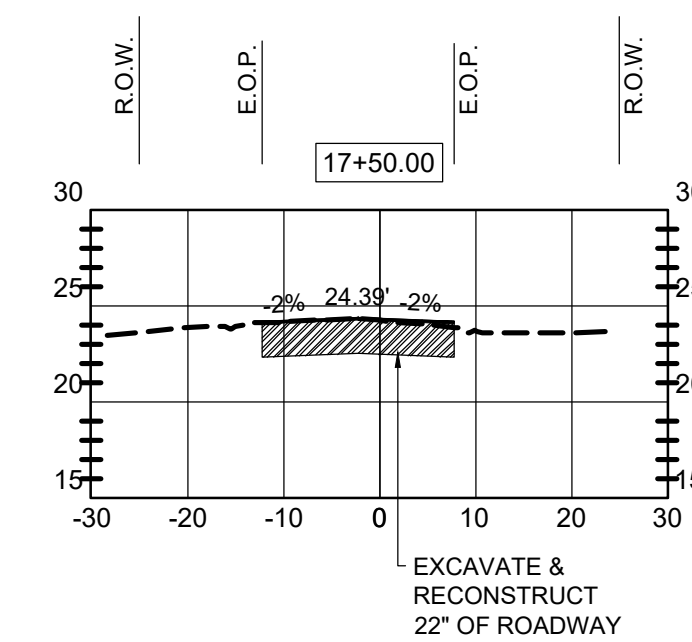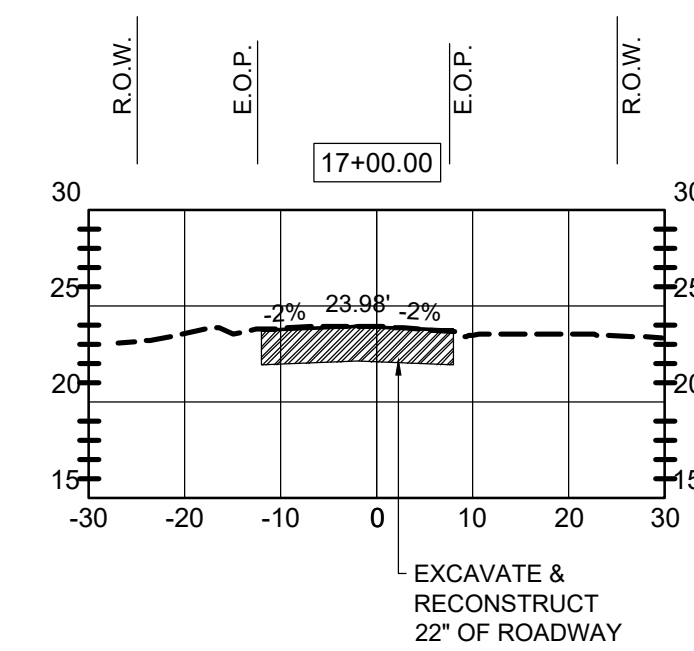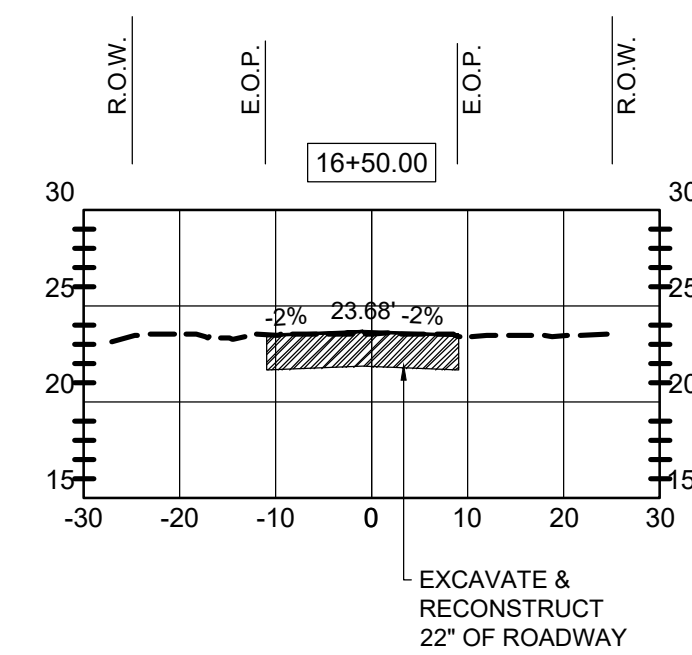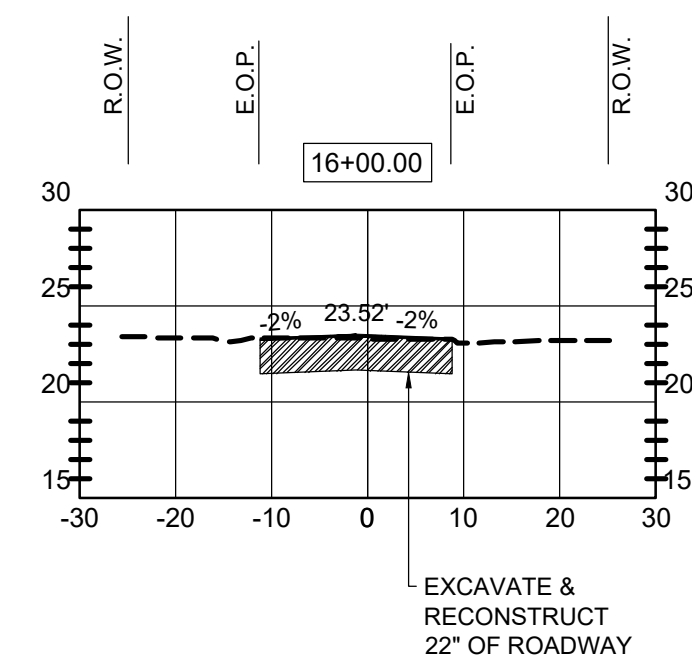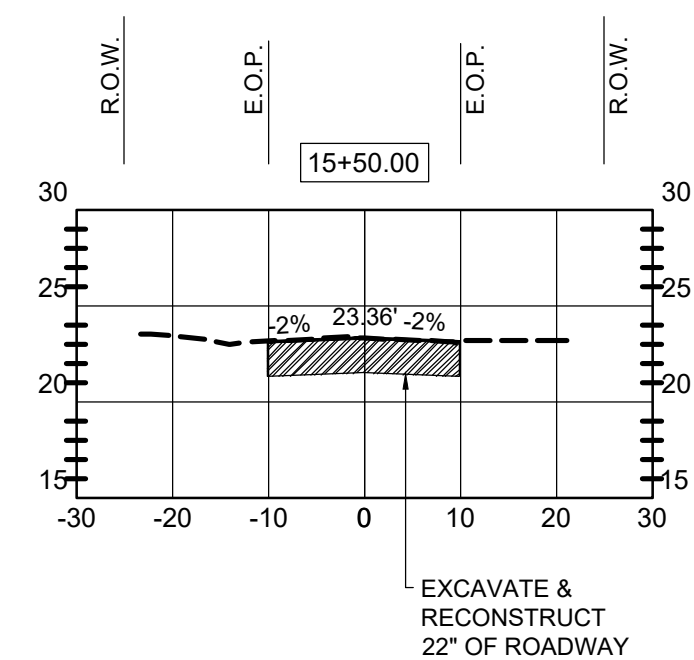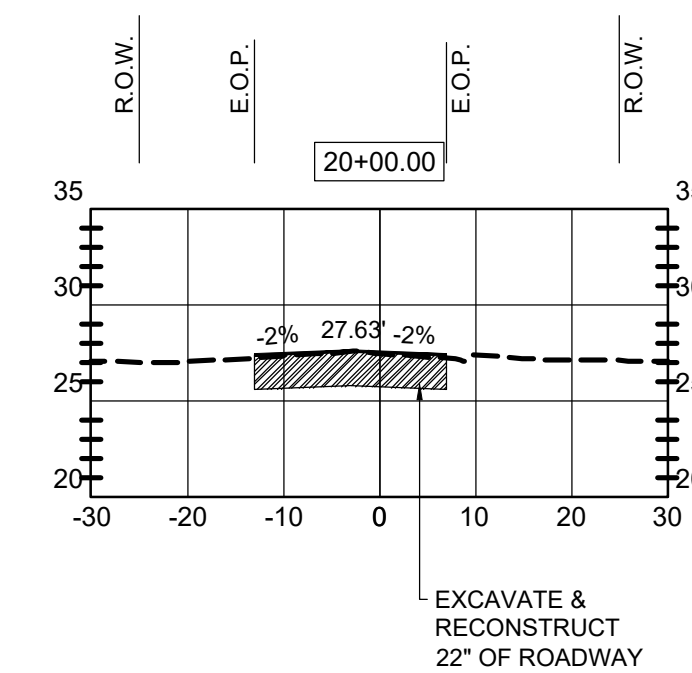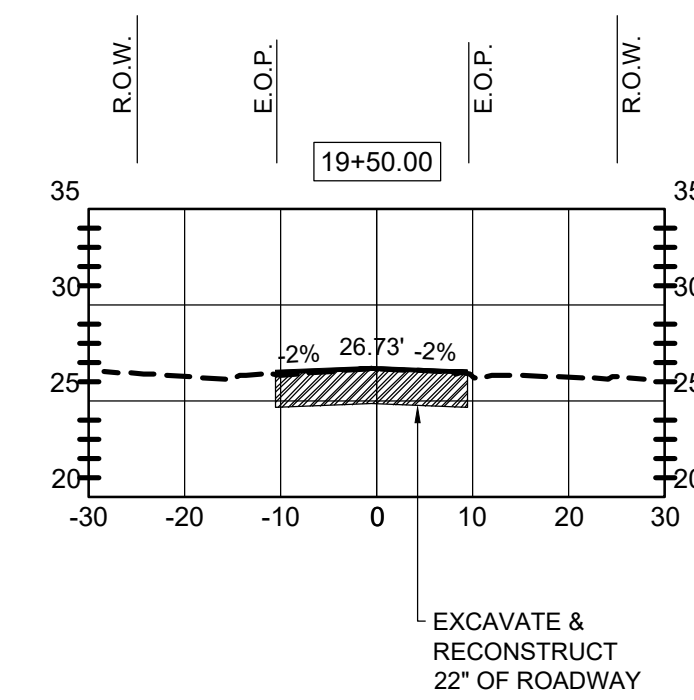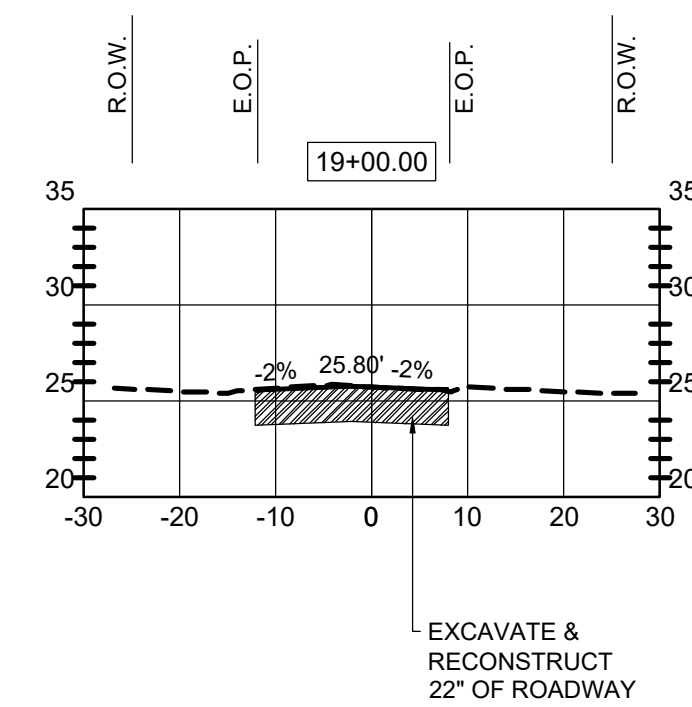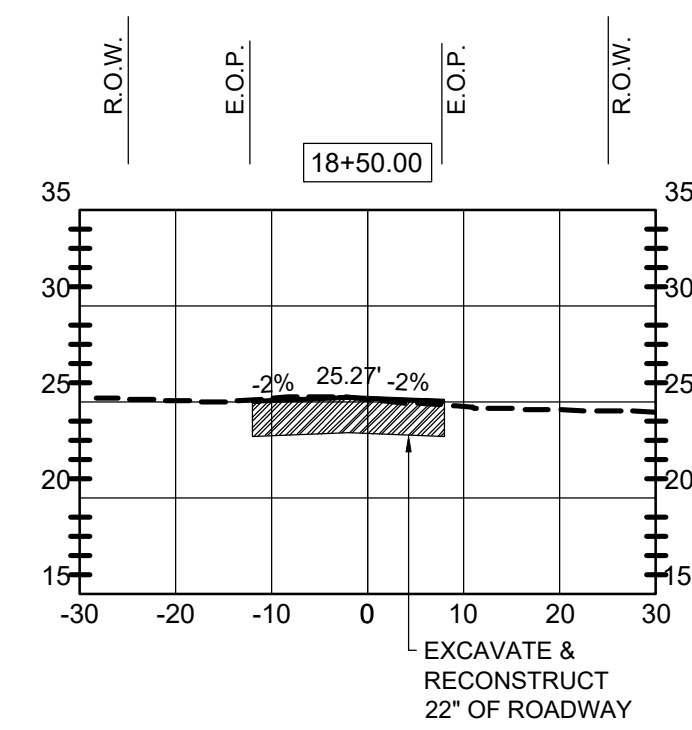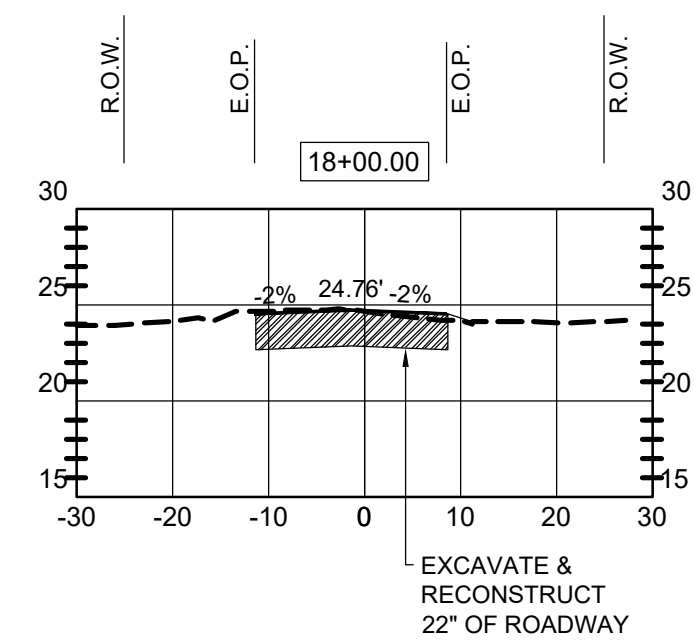[illegible]

Designed:	B. Silcox
Drawn:	B. Silcox
Checked:	E. Moore,
Job No.:	1620.032
Date:	7/16/2026














**N. 9th STREET
SECTIONS**

**2025 ROADWAY
RESURFACING PROJECTS**

CITY OF PARKER - BAY COUNTY - FLORIDA

THIS SHEET NOT VALID FOR
CONSTRUCTION WITHOUT
COMPLETE SET OF PLANS.

Sheet No.
C2.8

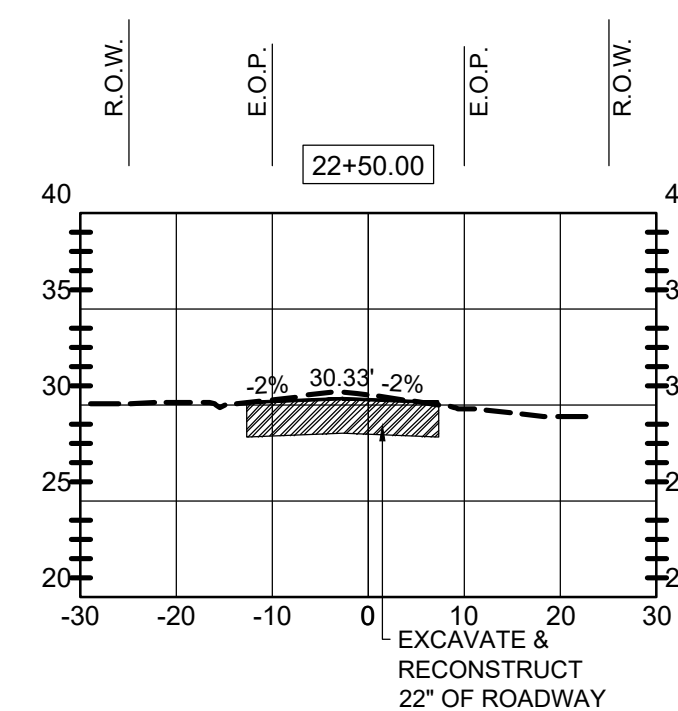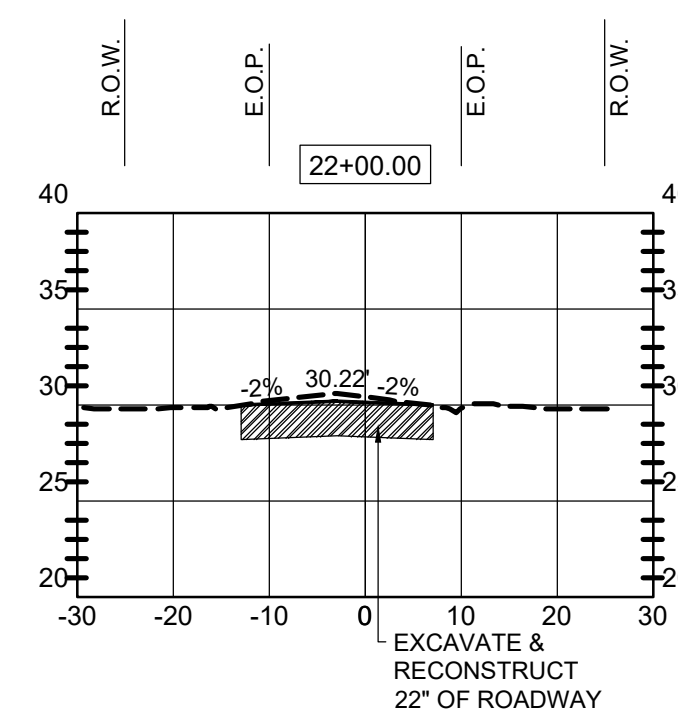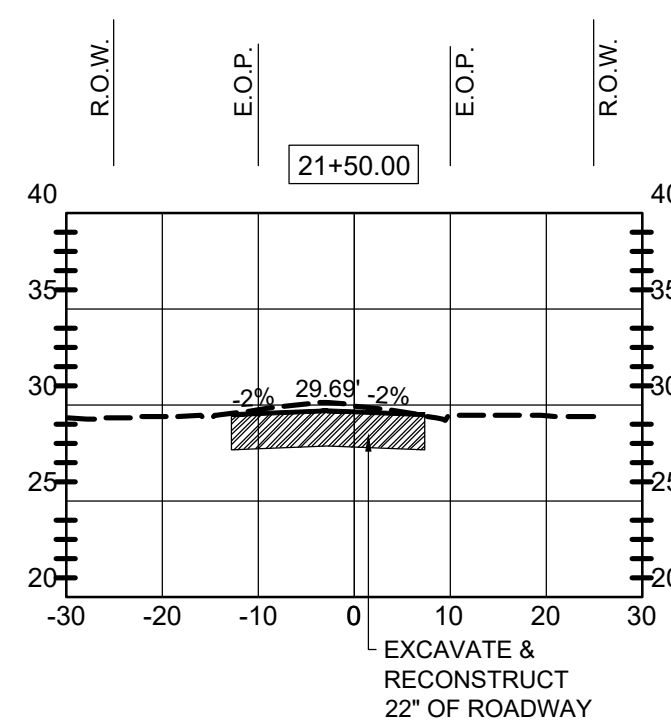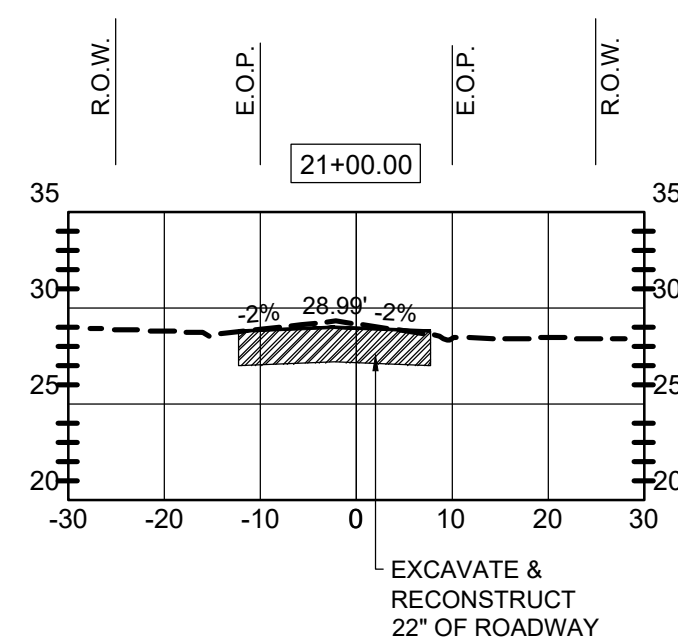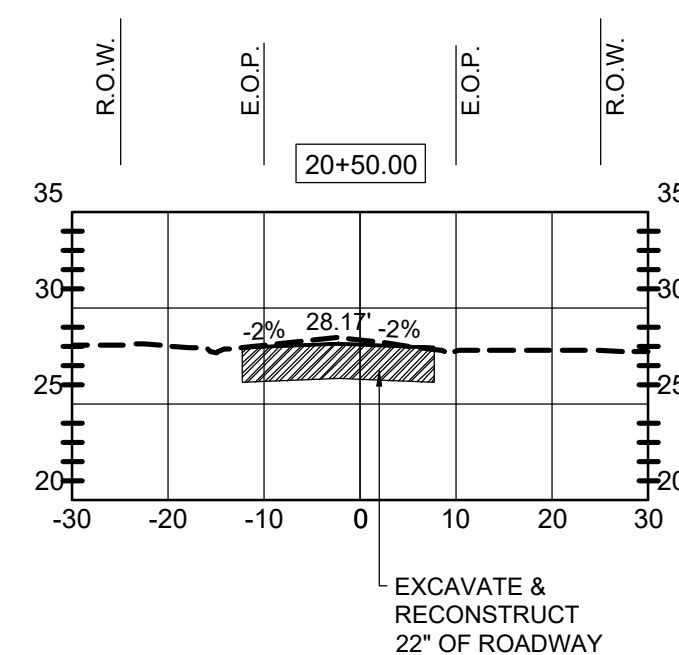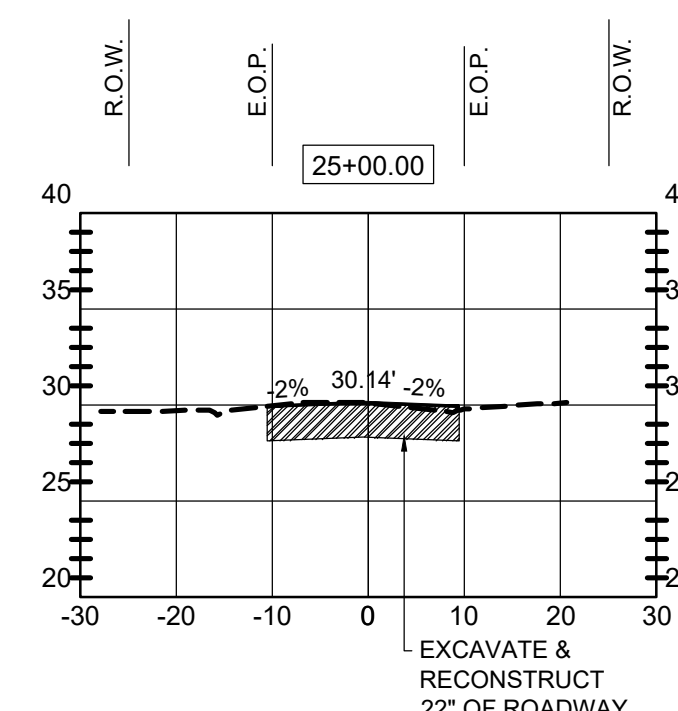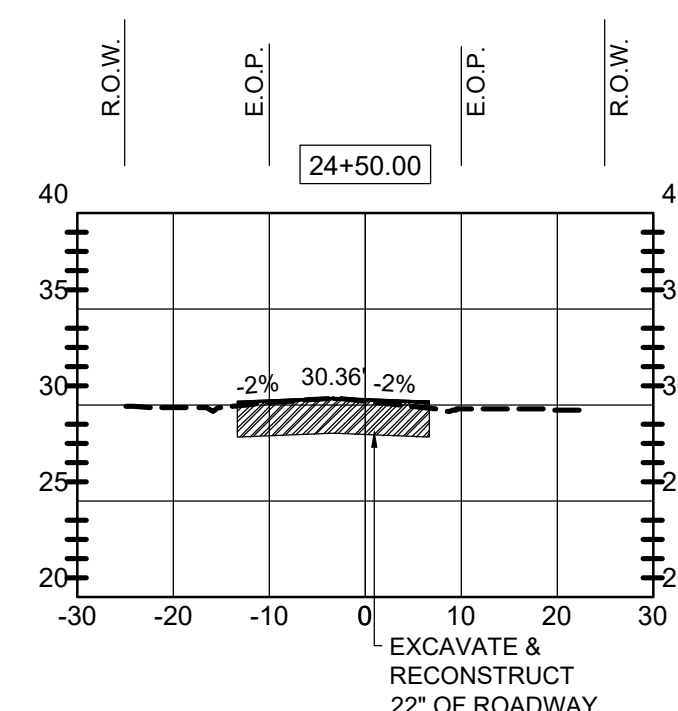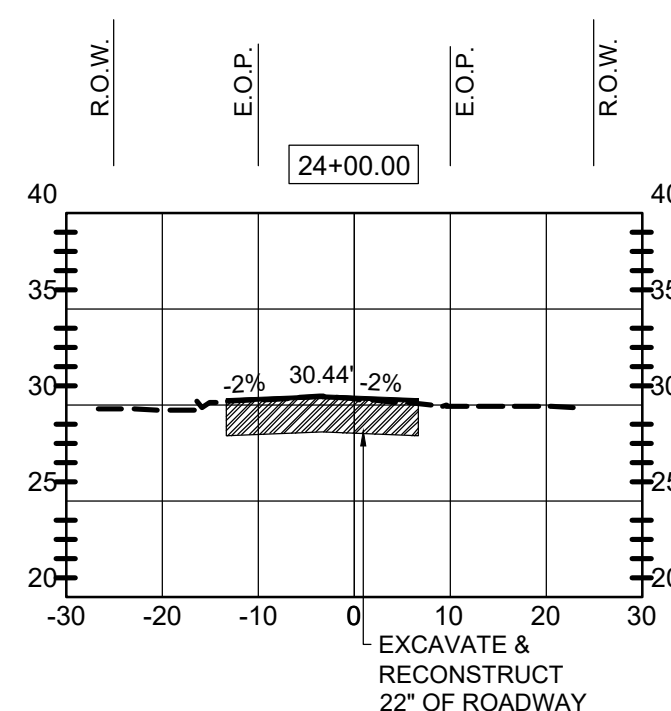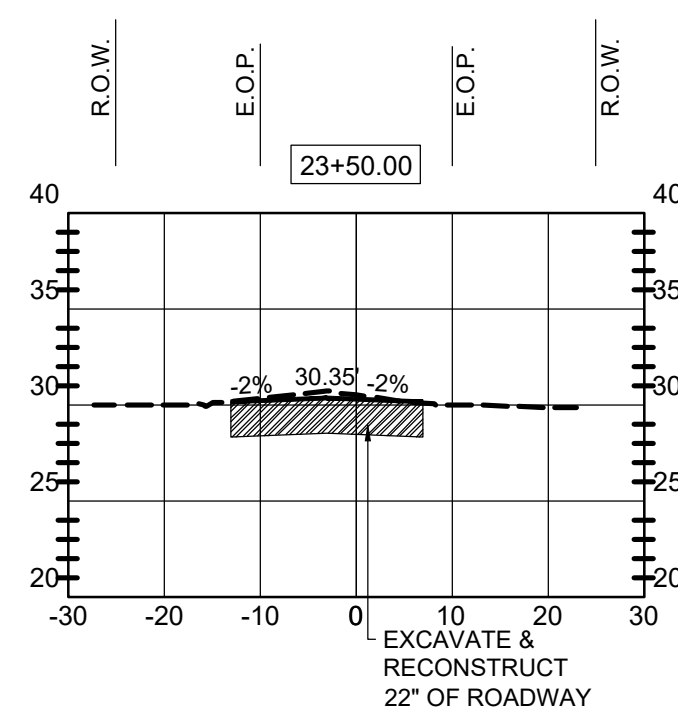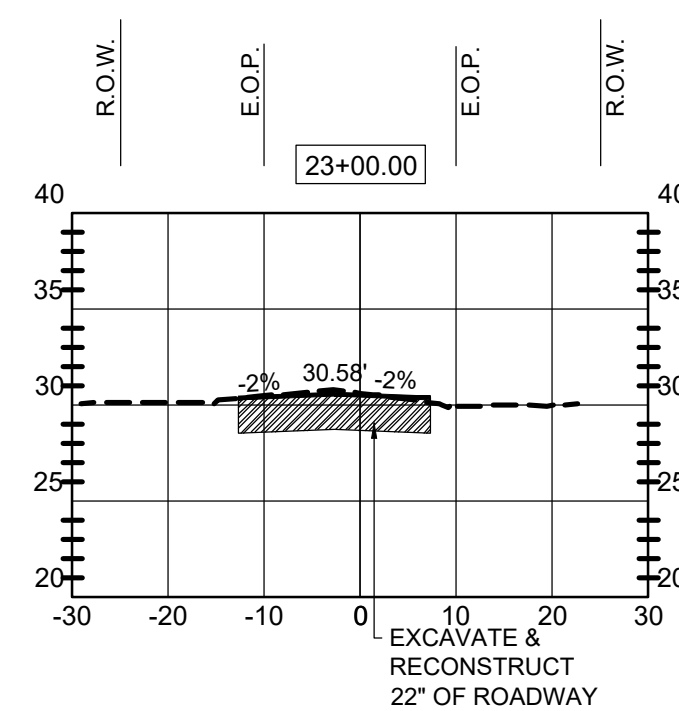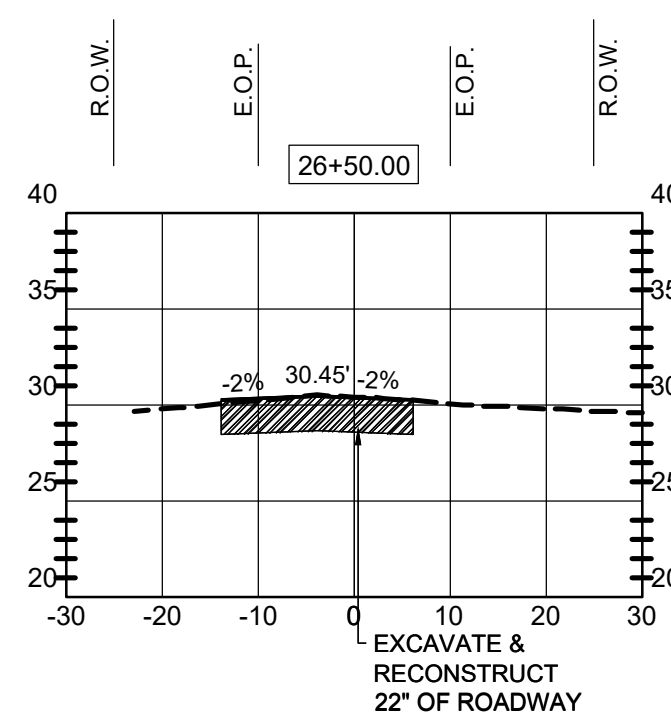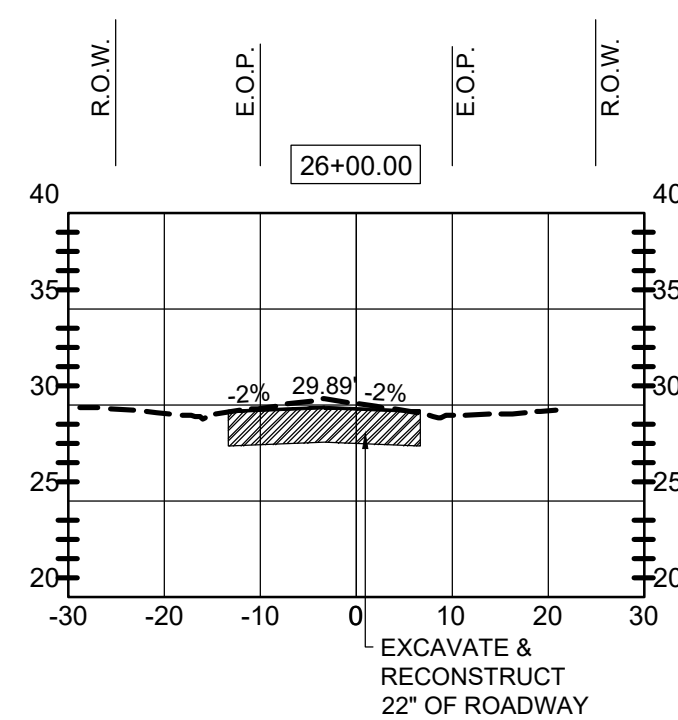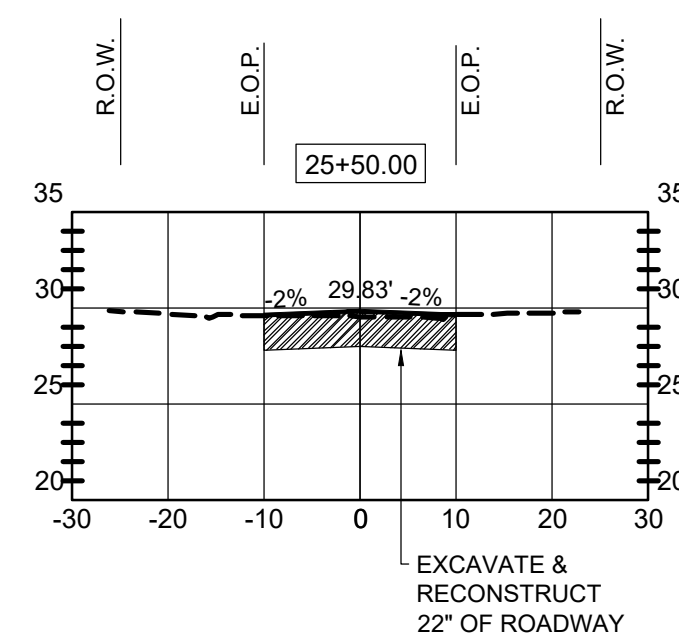

BID SET

No.	Date	Revision
1		
2		
3		
4		
5		
6		
7		
8		
9		
10		

Designed:	B. Silcox
Drawn:	B. Silcox
Checked:	E. Moore, P.E.
Job No.:	1620.032
Date:	7/16/2026



HWY 22A - (BOB LITTLE ROAD)

**2025 ROADWAY
RESURFACING PROJECTS**
CITY OF PARKER - BAY COUNTY - FLORIDA

THIS SHEET NOT VALID FOR
CONSTRUCTION WITHOUT
COMPLETE SET OF PLANS.

Sheet No.
C2.9

HOR. SCALE: 1" = 20'
VER. SCALE: 1" = 10'

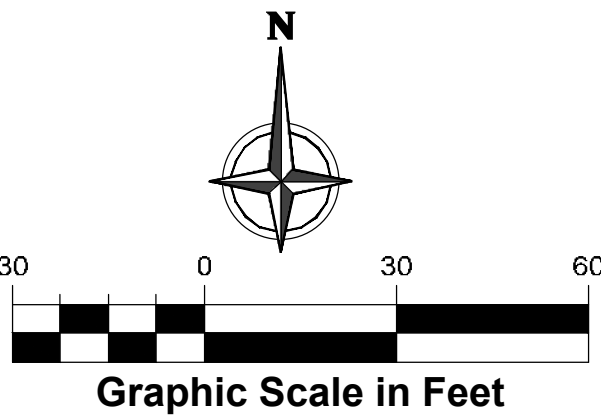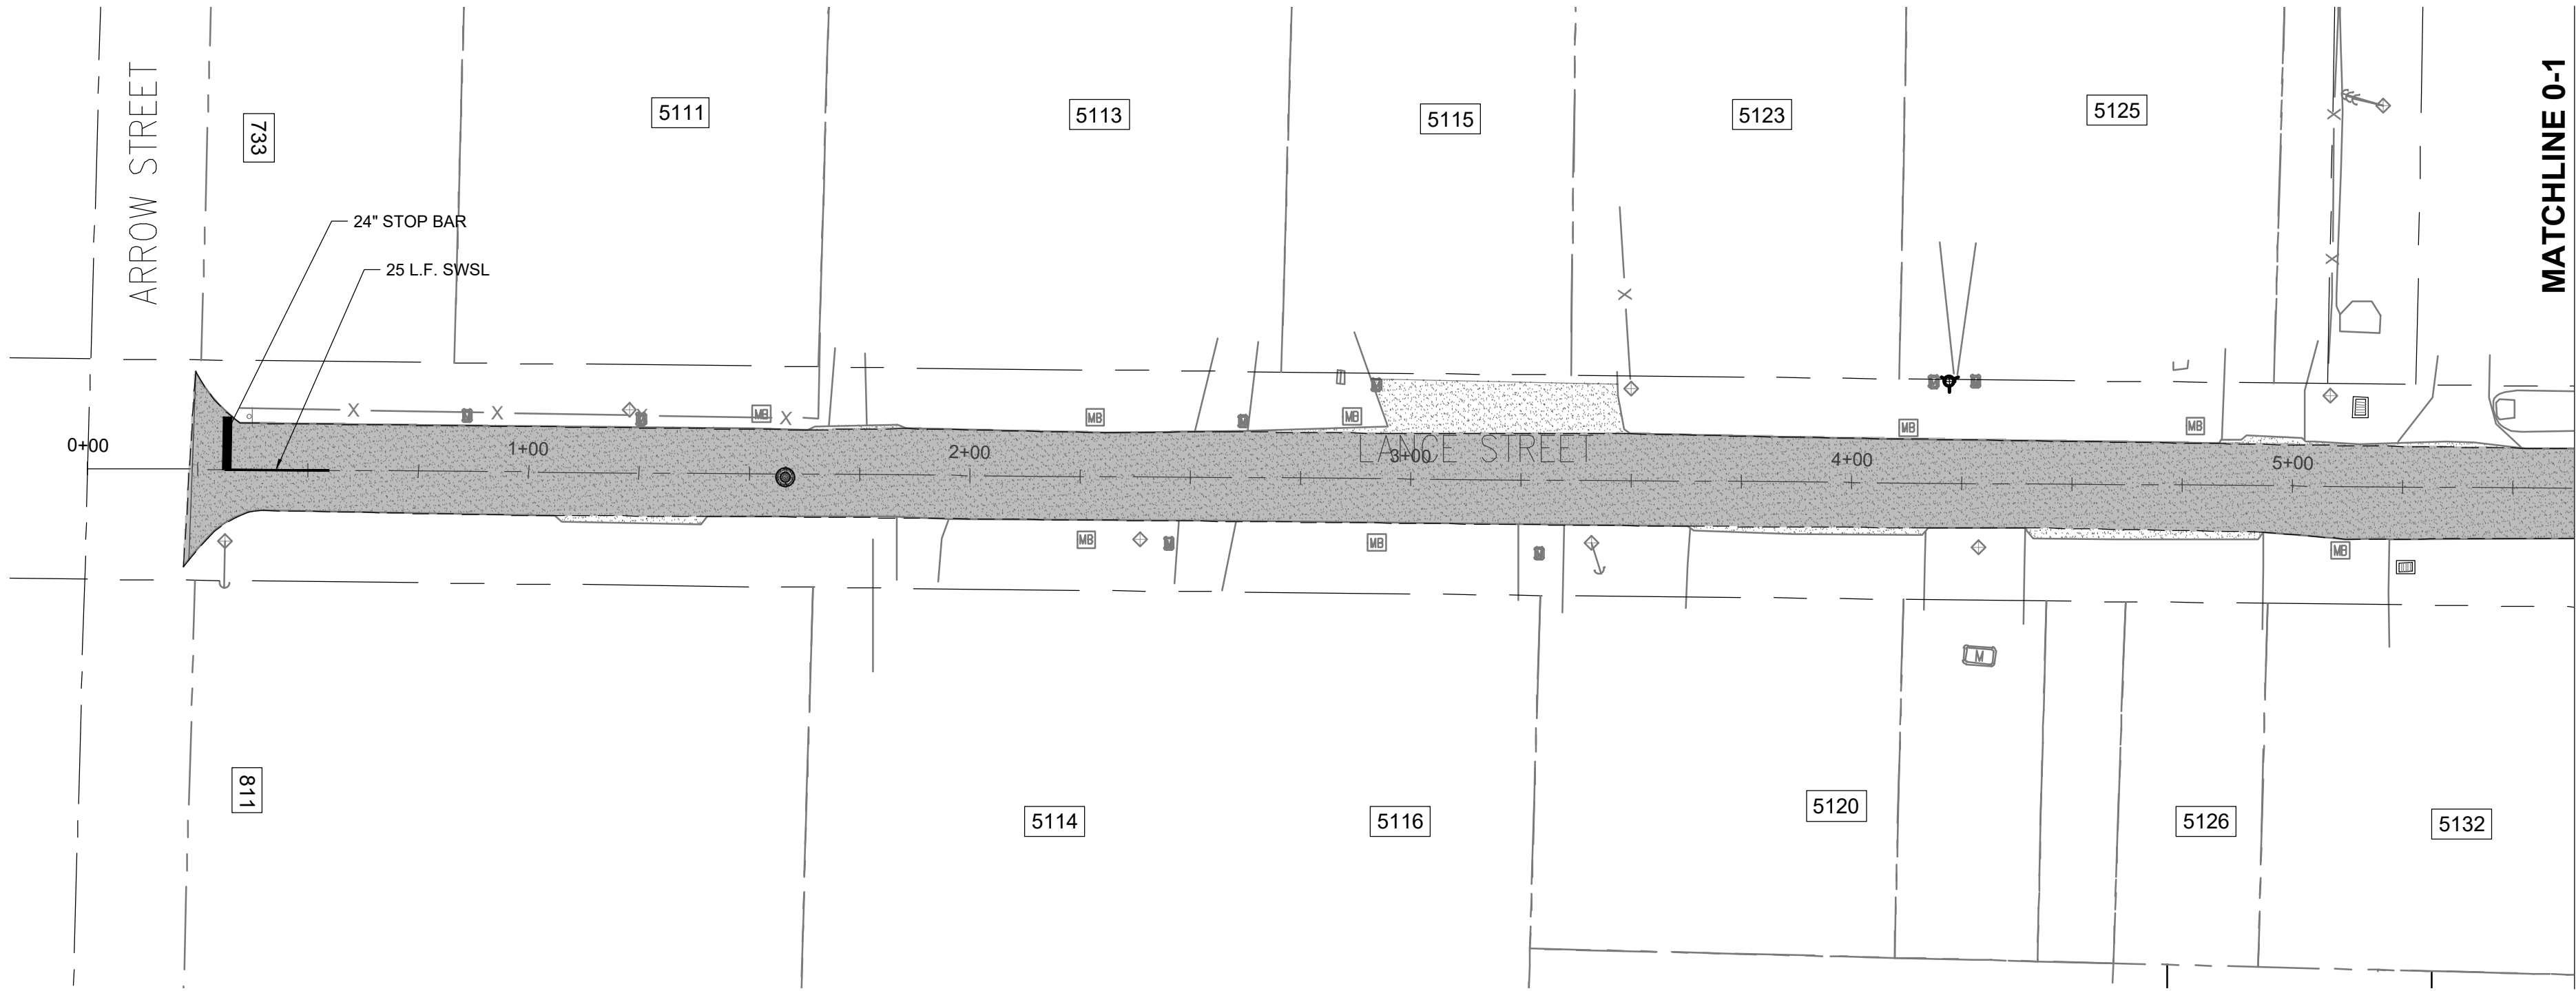

PAINT STRIPING ABBREVIATIONS:

- SWSL - SINGLE WHITE SOLID LINE
- SYSL - SINGLE YELLOW SOLID LINE
- DYSL - DOUBLE YELLOW SOLID LINE
- SWDL - SINGLE WHITE DASHED LINE
- SBYL - SINGLE BROKEN YELLOW LINE

NOTE:
1. PAVEMENT STRIPING AND MARKINGS PER FDOT STANDARD INDEX 711-601. SEE PAVEMENT STRIPING AND MARKING DETAIL SHEET.

BID SET

No.	Date	Revision
1		
2		
3		
4		
5		
6		
7		
8		
9		
10		

Designed: B. Silcox
Drawn: B. Silcox
Checked: E. Moore, P.E.
Job No.: 1620.032
Date: 7/16/2026

LANCE DRIVE PAVEMENT STRIPING & MARKING PLAN


2025 ROADWAY
RESURFACING PROJECTS
CITY OF PARKER - BAY COUNTY - FLORIDA

THIS SHEET NOT VALID FOR CONSTRUCTION WITHOUT COMPLETE SET OF PLANS.


Sheet No.
C3.0



Elizabeth S. Moore, PE
FL License No.: 57607

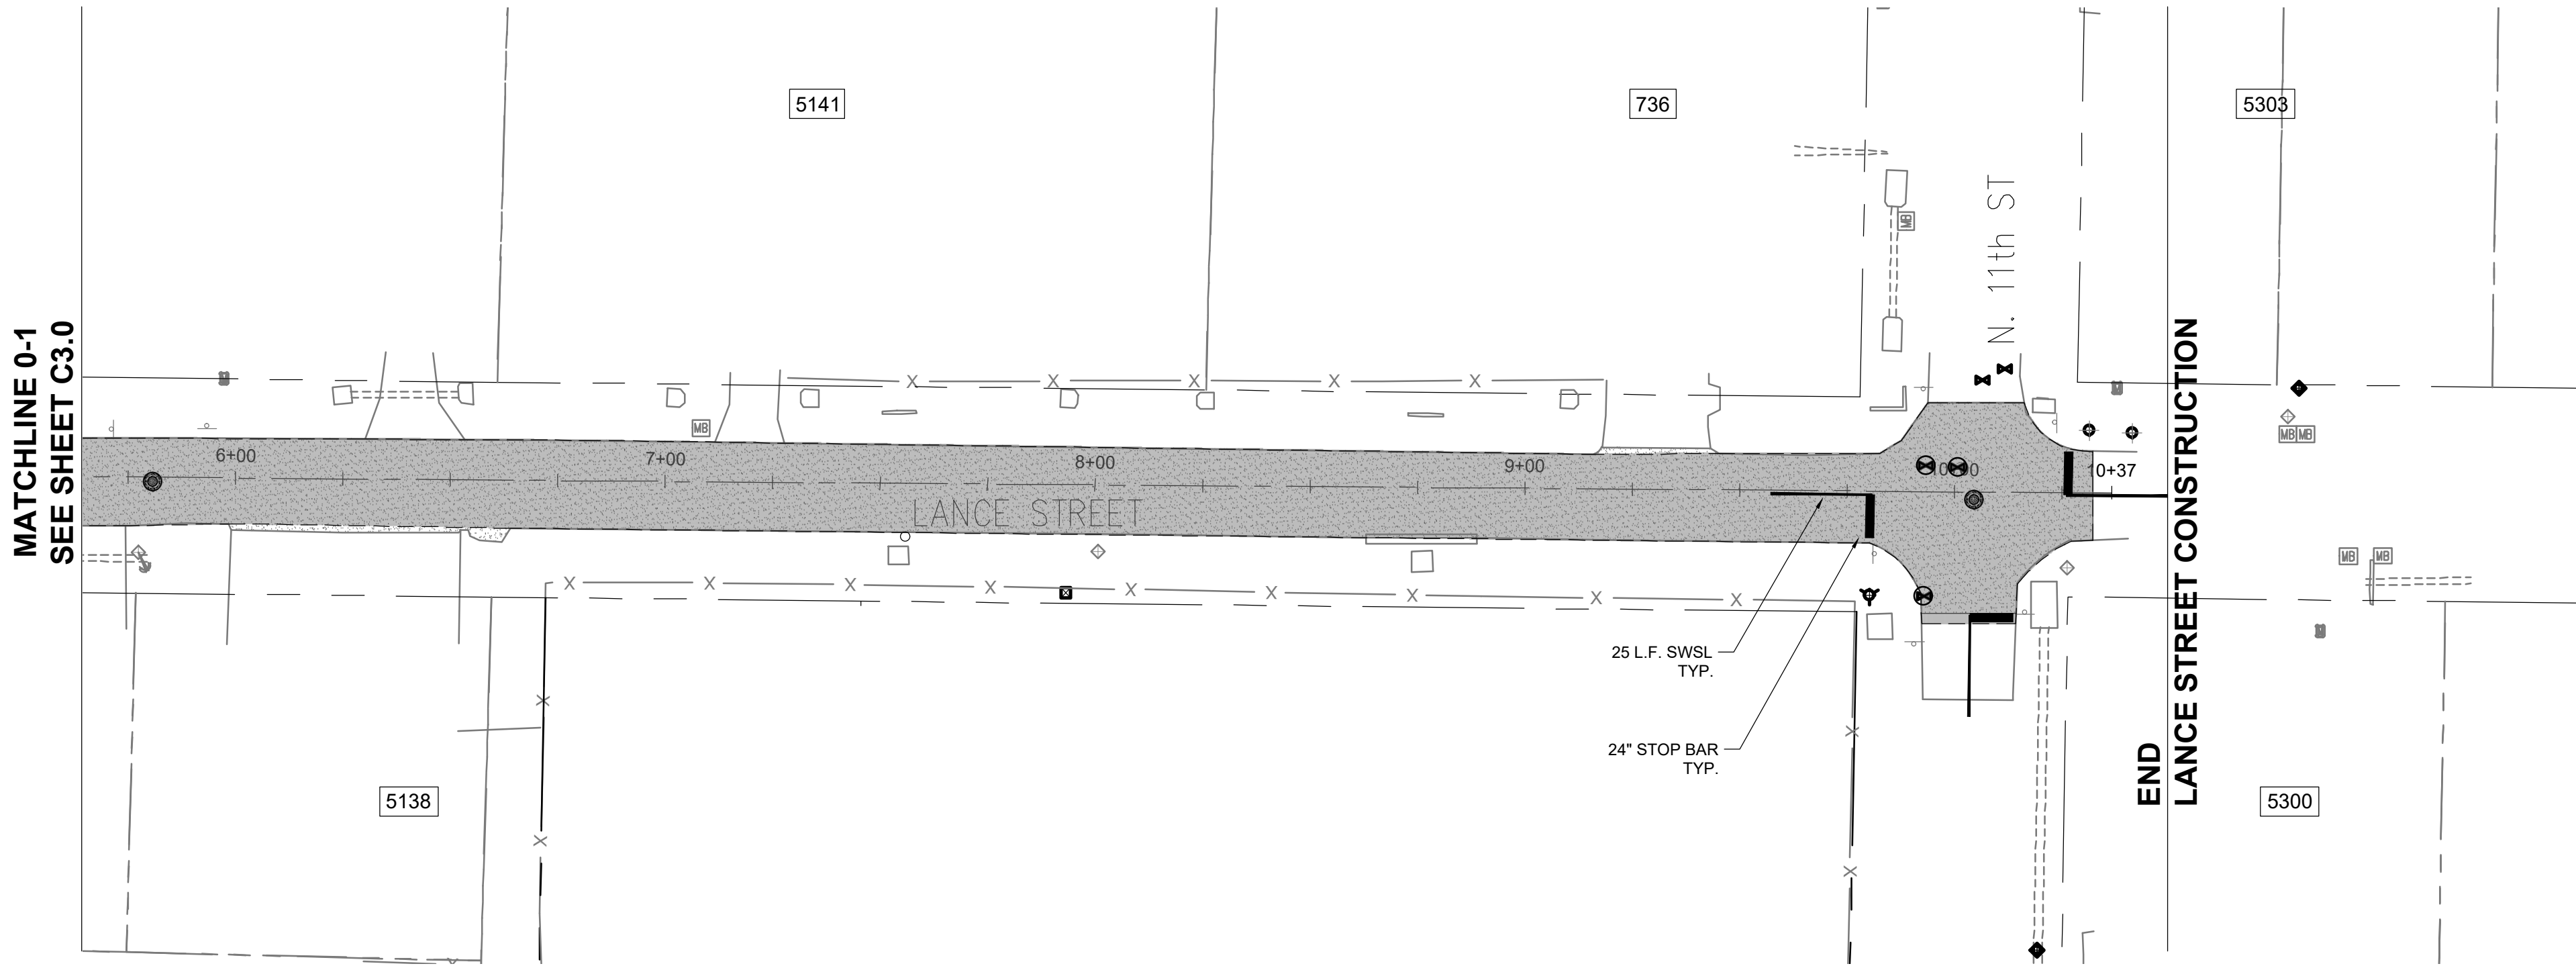

KEY MAP
NOT TO SCALE

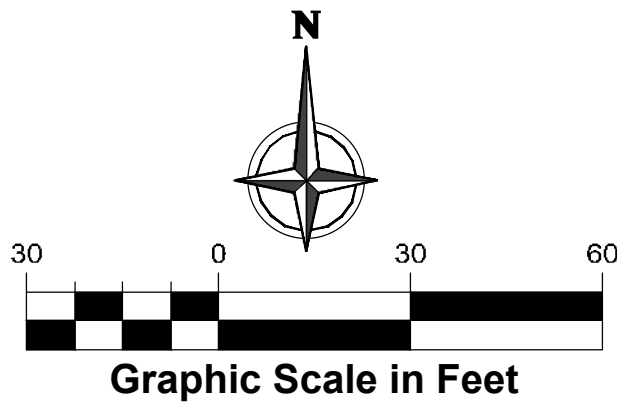

PAINT STRIPING
ABBREVIATIONS:

- | | |
|------|-----------------------------|
| SWSL | - SINGLE WHITE SOLID LINE |
| SYSL | - SINGLE YELLOW SOLID LINE |
| DYSL | - DOUBLE YELLOW SOLID LINE |
| SWDL | - SINGLE WHITE DASHED LINE |
| SBYL | - SINGLE BROKEN YELLOW LINE |

NOTE:
1. PAVEMENT STRIPING AND MARKINGS PER FDOT
STANDARD INDEX 711-001. SEE PAVEMENT STRIPING
AND MARKING DETAIL SHEET.

LANCE DRIVE PAVEMENT STRIPING &
MARKING PLAN

2025 ROADWAY
RESURFACING PROJECTS
CITY OF PARKER - BAY COUNTY - FLORIDA

THIS SHEET NOT VALID FOR
CONSTRUCTION WITHOUT
COMPLETE SET OF PLANS.

Sheet No.
C3.1

BID SET

No.	Date	Revision


Designed: B. Silcox
Drawn: B. Silcox
Checked: E. Moore, P.E.
Job No.: 1620.032
Date: 7/16/2026




Anchor CEI
Engineering that works.

P. 850.215.1286 • F. 850.215.1286
450 Magriddle Avenue, Panama City, FL 32401
CA Number 31422

Elizabeth S. Moore, PE
FL License No.: 57607

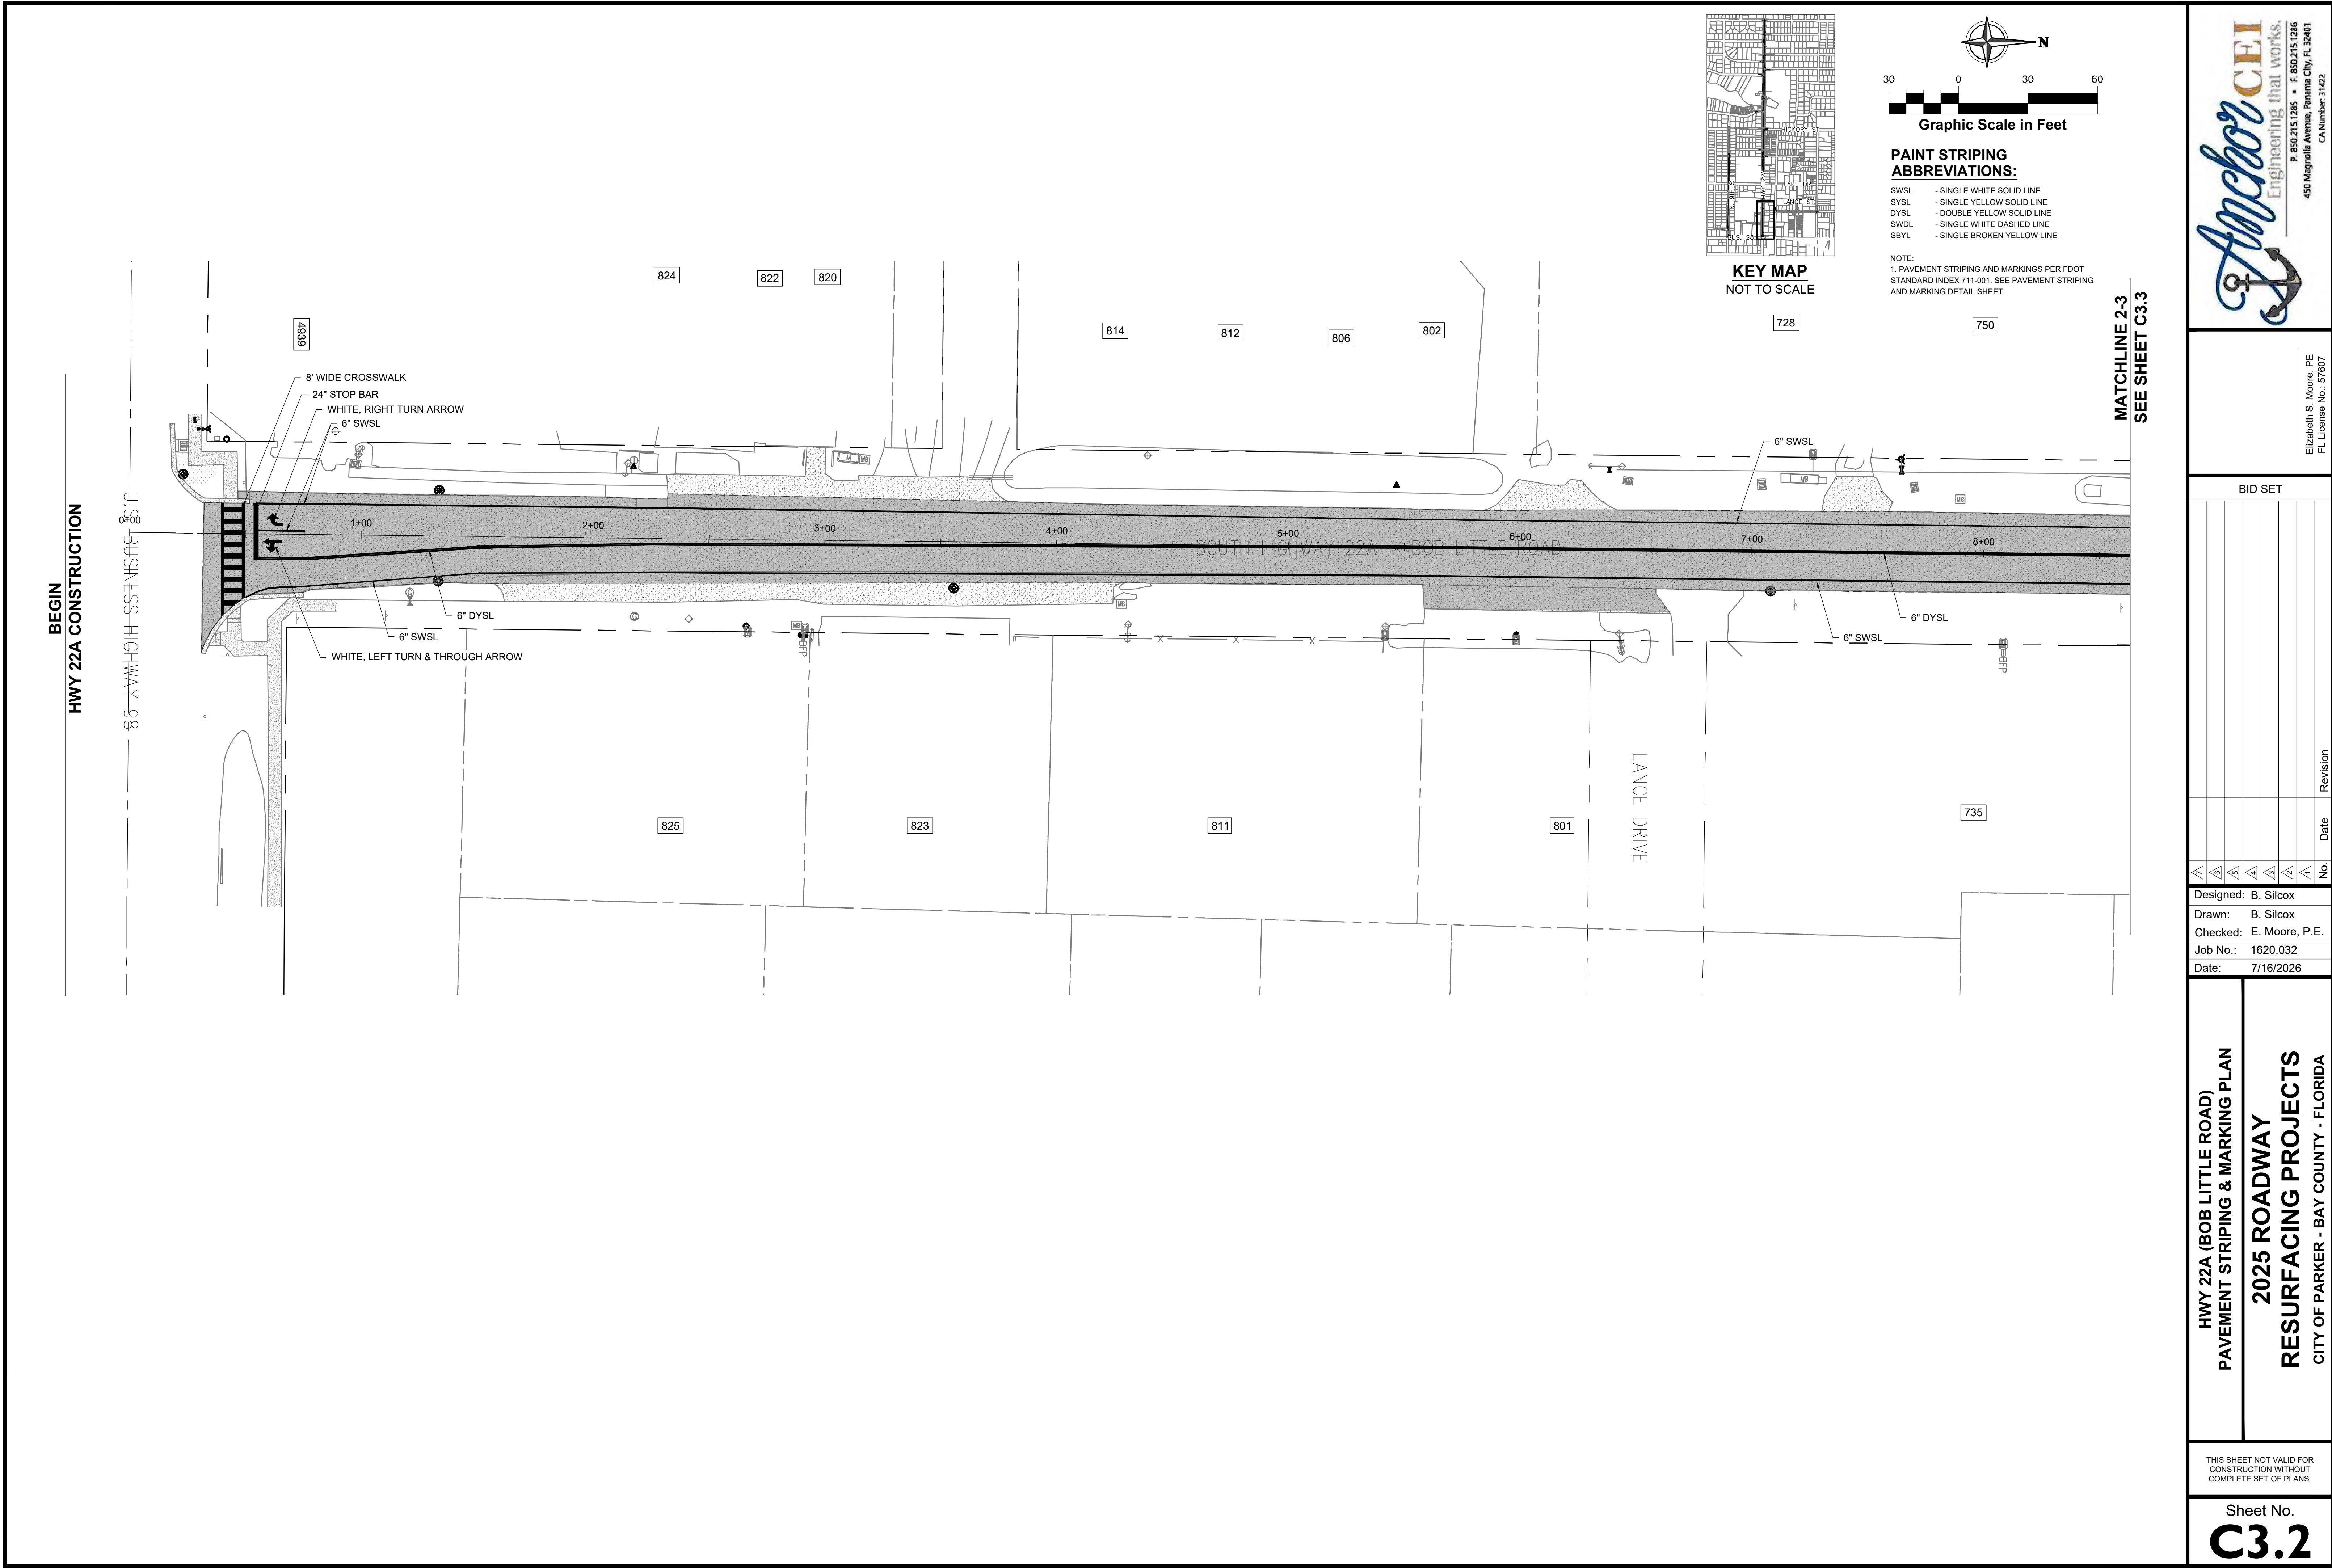

KEY MAP
NOT TO SCALE

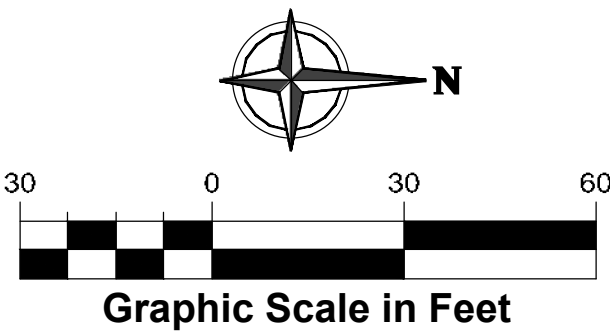

PAINT STRIPING
ABBREVIATIONS:

- SWSL - SINGLE WHITE SOLID LINE
- SYSL - SINGLE YELLOW SOLID LINE
- DYSL - DOUBLE YELLOW SOLID LINE
- SWDL - SINGLE WHITE DASHED LINE
- SBYL - SINGLE BROKEN YELLOW LINE

NOTE:
1. PAVEMENT STRIPING AND MARKINGS PER FOOT
STANDARD INDEX 711-001. SEE PAVEMENT STRIPING
AND MARKING DETAIL SHEET.

MATCHLINE 2-3
SEE SHEET C3.3



Anchor CEI
Engineering that works.
P. 850.215.1285 • F. 850.215.1286
450 Magnolia Avenue, Panama City, FL 32401
CA Number 31422

Elizabeth S. Moore, PE
FL License No.: 57607




BID SET					Revision	
					No.	Date
△	△	△	△	△		
Designed: B. Silcox						
Drawn: B. Silcox						
Checked: E. Moore, P.E.						
Job No.: 1620.032						
Date: 7/16/2026						

HWY 22A (BOB LITTLE ROAD)
PAVEMENT STRIPING & MARKING PLAN

2025 ROADWAY
RESURFACING PROJECTS
CITY OF PARKER - BAY COUNTY - FLORIDA

THIS SHEET NOT VALID FOR
CONSTRUCTION WITHOUT
COMPLETE SET OF PLANS.

Sheet No.
C3.2

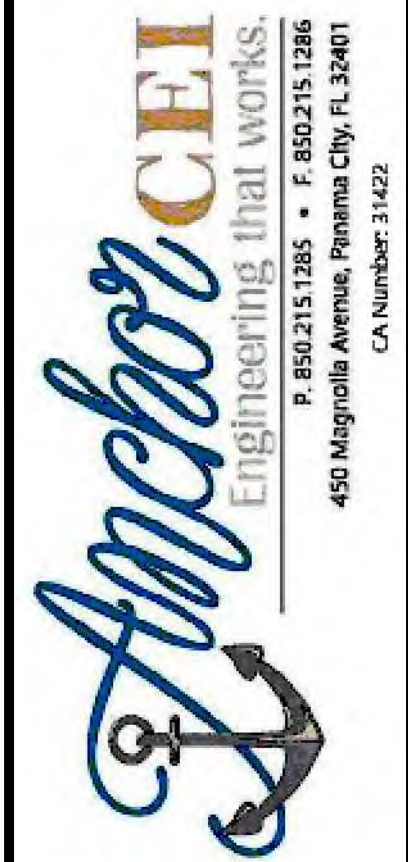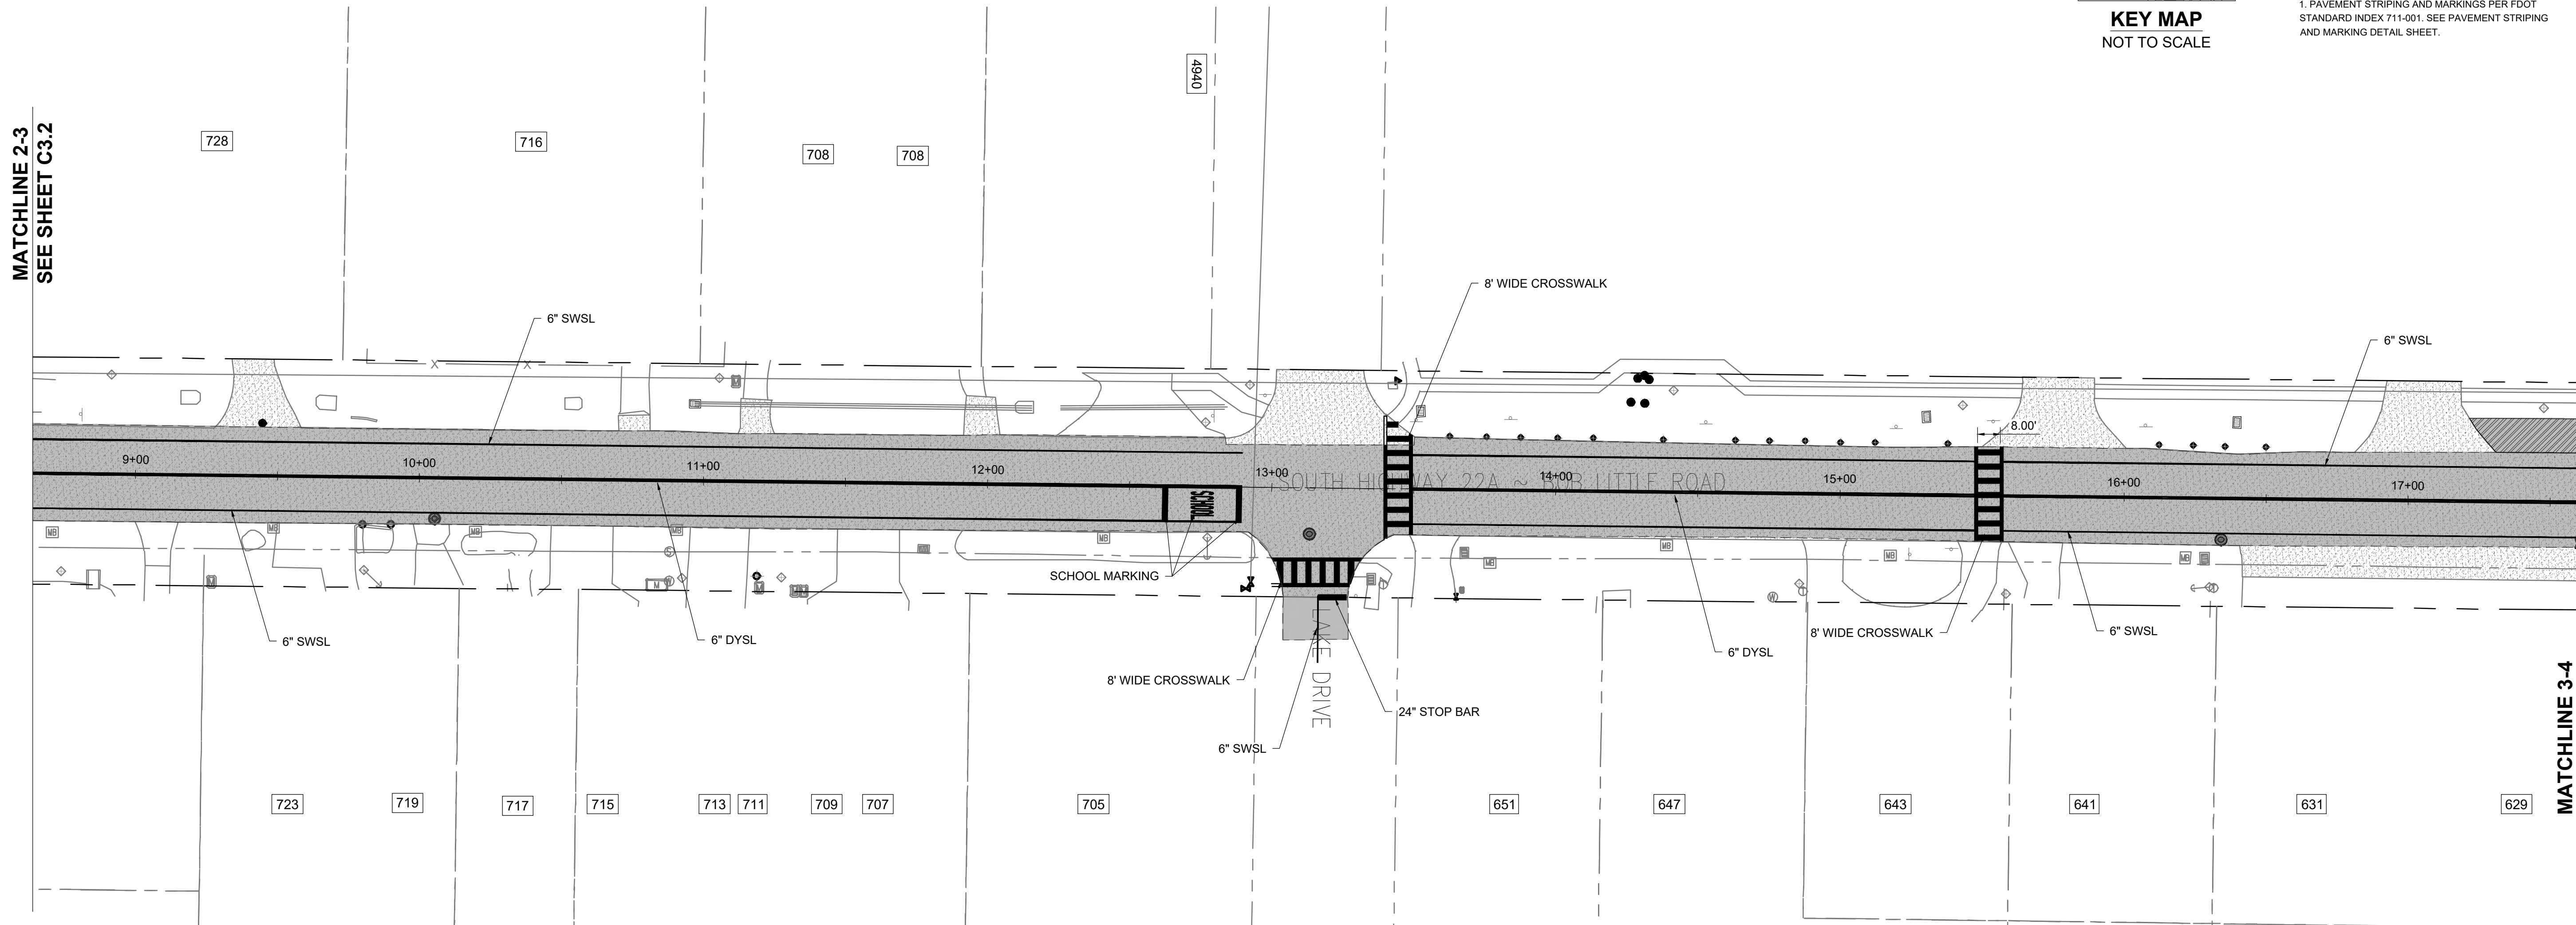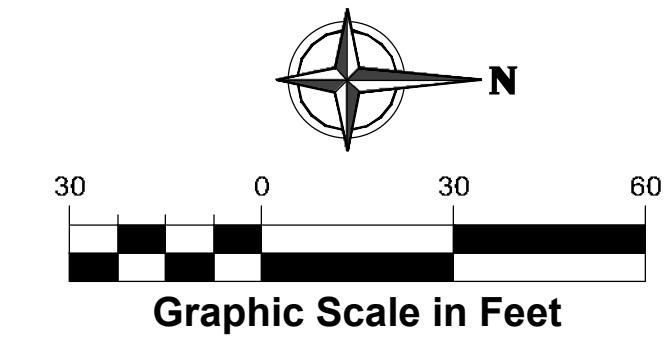

Elizabeth S. Moore, PE
FL License No.: 57607

[illegible]

HWY 22A (BOB LITTLE ROAD)

PAVEMENT STRIPING & MARKING PLAN


2025 ROADWAY RESURFACING PROJECTS

CITY OF PARKER - BAY COUNTY - FLORIDA


THIS SHEET NOT VALID FOR
CONSTRUCTION WITHOUT
COMPLETE SET OF PLANS.

Sheet No.
C3.3


MATCHLINE 3-4
SEE SHEET C3.3

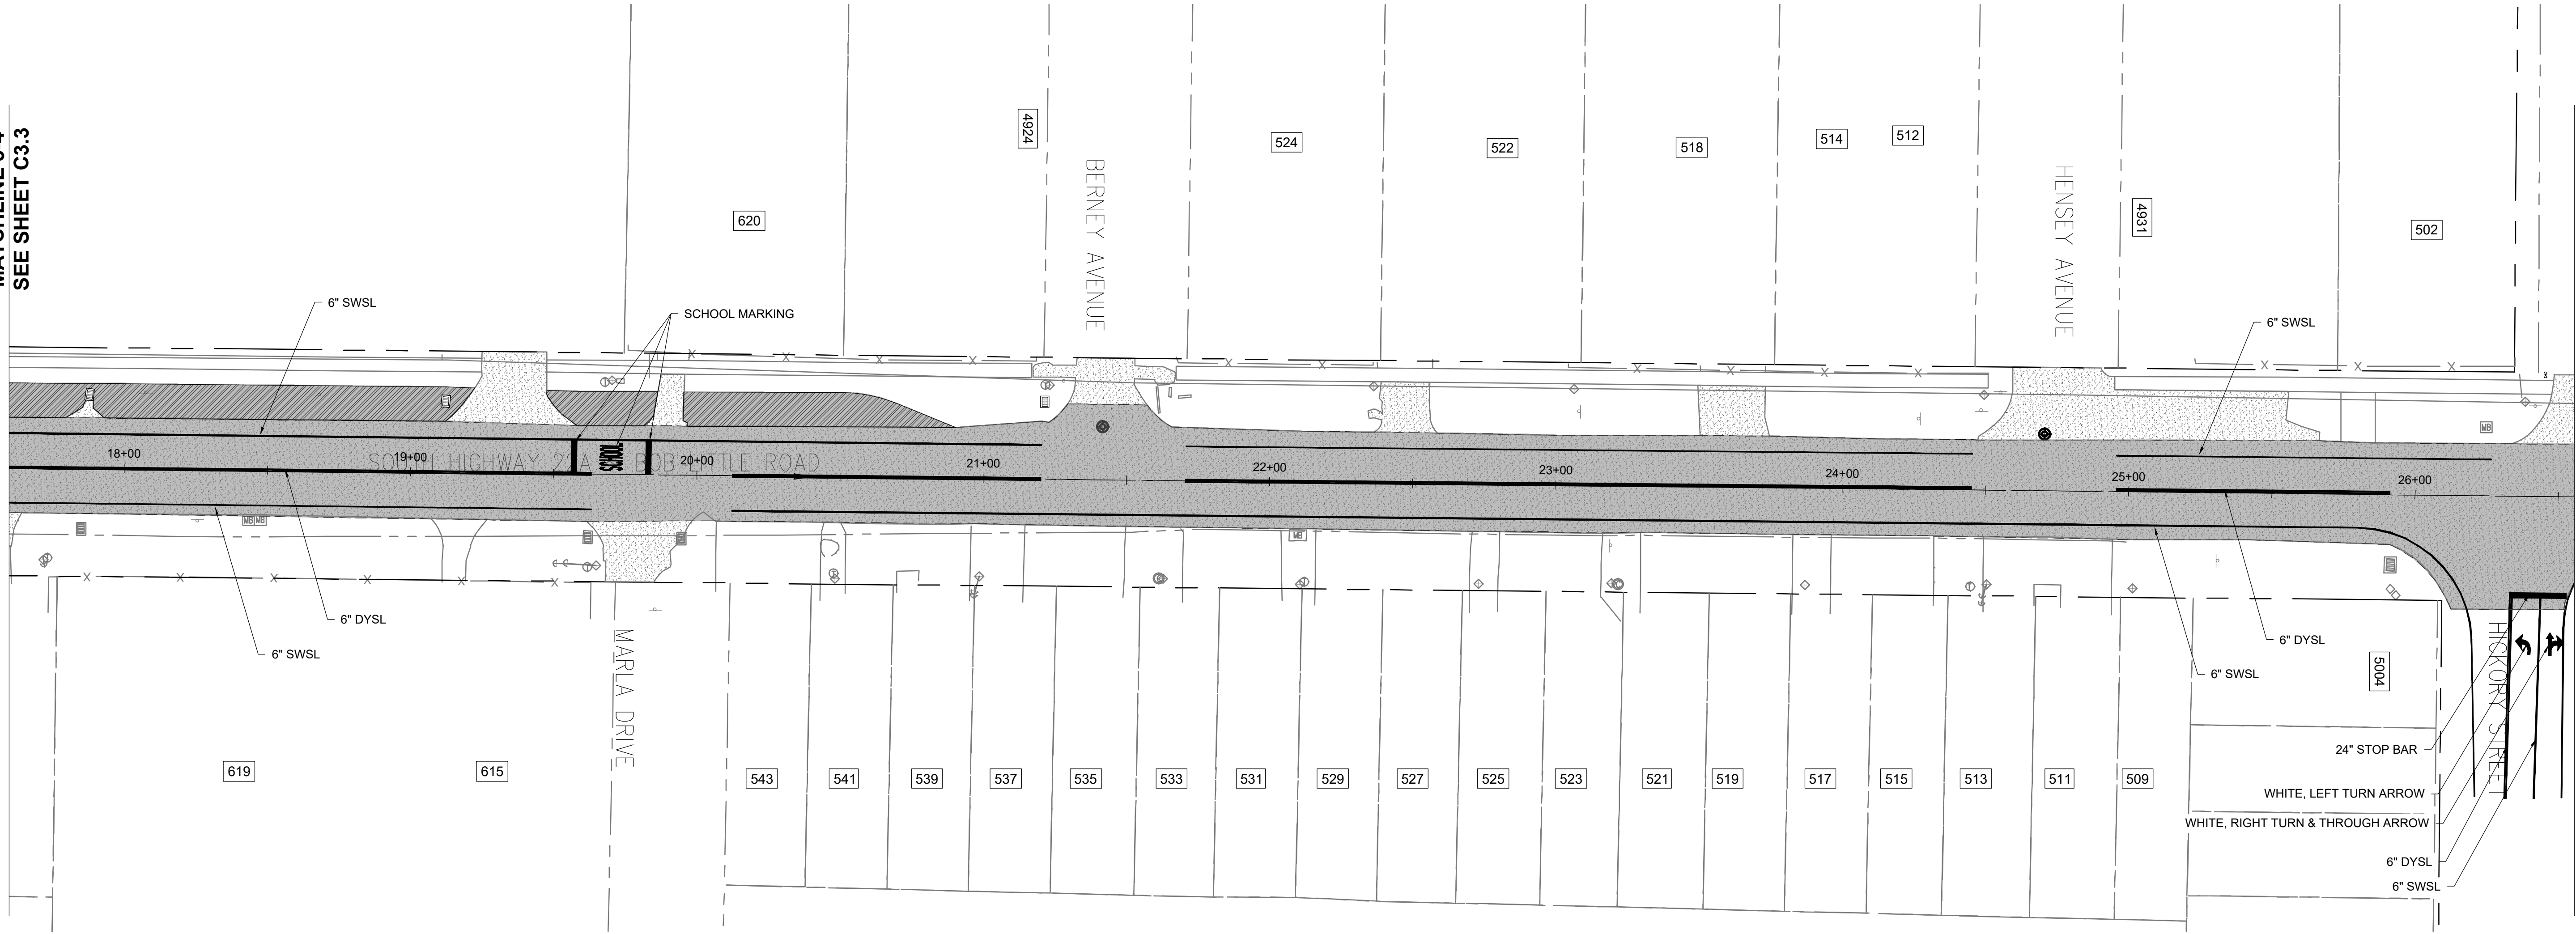

MATCHLINE 4-5
SEE SHEET C3.5

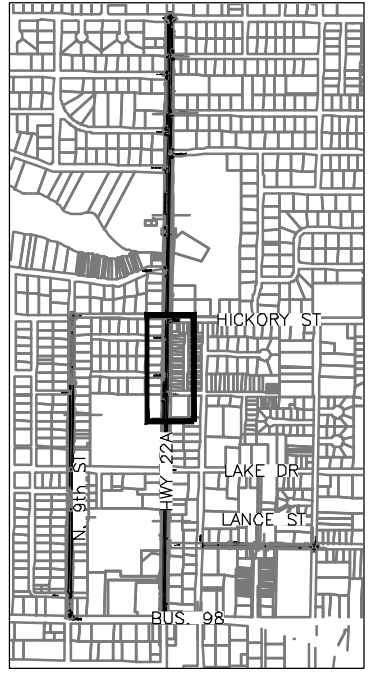

KEY MAP
NOT TO SCALE

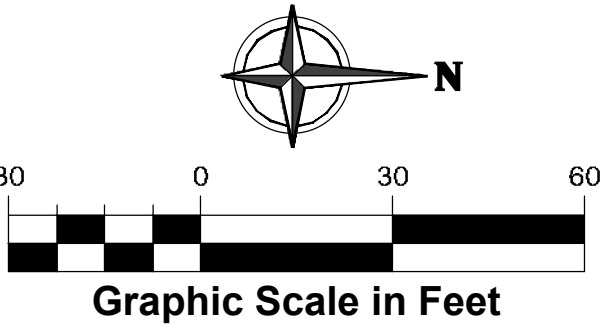

PAINT STRIPING
ABBREVIATIONS:

- SWSL - SINGLE WHITE SOLID LINE
- SYSL - SINGLE YELLOW SOLID LINE
- DYSL - DOUBLE YELLOW SOLID LINE
- SWDL - SINGLE WHITE DASHED LINE
- SBYL - SINGLE BROKEN YELLOW LINE

NOTE:
1. PAVEMENT STRIPING AND MARKINGS PER FDOT
STANDARD INDEX 711-001. SEE PAVEMENT STRIPING
AND MARKING DETAIL SHEET.

HWY 22A (BOB LITTLE ROAD)
PAVEMENT STRIPING & MARKING PLAN

2025 ROADWAY
RESURFACING PROJECTS
CITY OF PARKER - BAY COUNTY - FLORIDA

THIS SHEET NOT VALID FOR
CONSTRUCTION WITHOUT
COMPLETE SET OF PLANS.

Sheet No.
C3.4

BID SET

No.	Date	Revision
1		
2		
3		
4		
5		
6		
7		
8		
9		
10		



Designed: B. Silcox
Drawn: B. Silcox
Checked: E. Moore, P.E.
Job No.: 1620.032
Date: 7/16/2026




Anchor
CEI
Engineering that works.

P. 850.215.1285 • F. 850.215.1286
450 Magnolia Avenue, Panama City, FL 32401
CA Number: 31422

Elizabeth S. Moore, PE
FL License No.: 57607

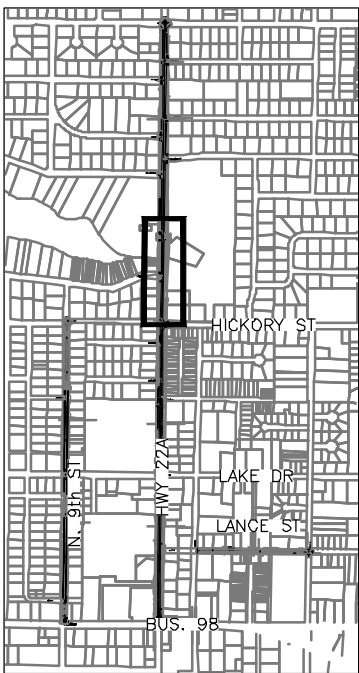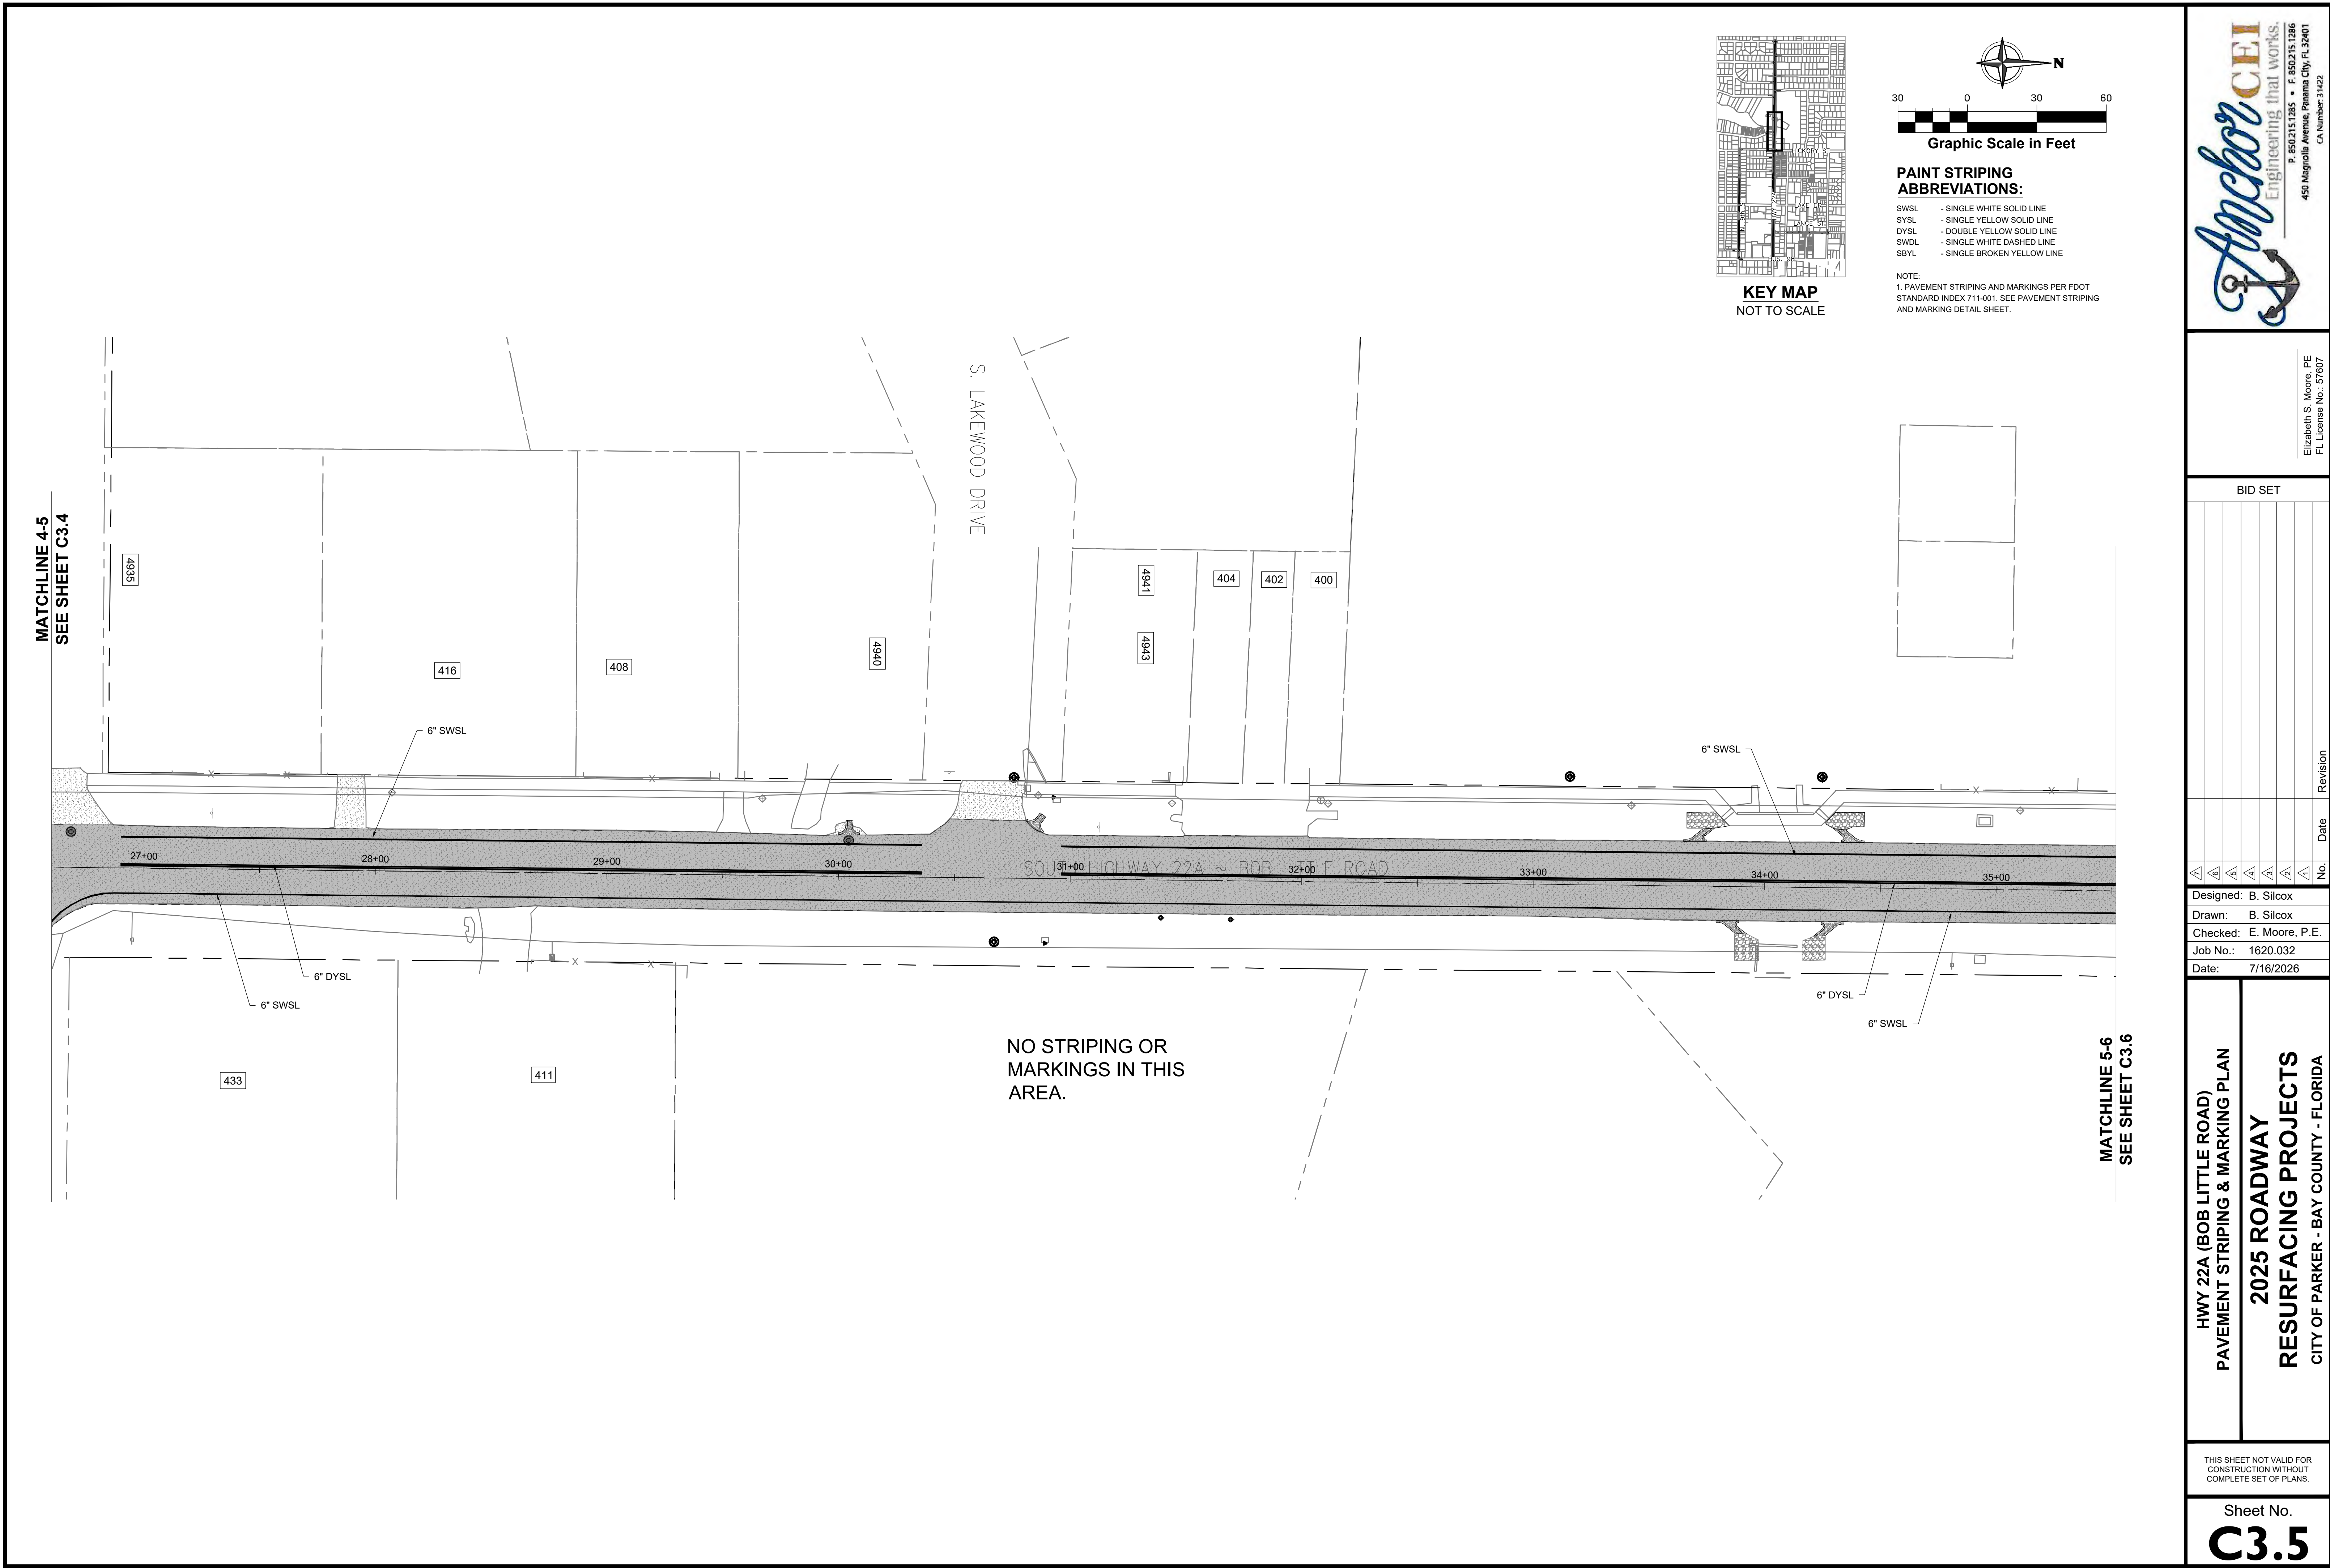

KEY MAP
NOT TO SCALE

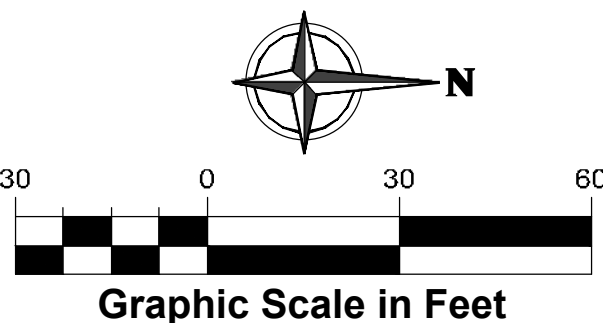

PAINT STRIPING
ABBREVIATIONS:

- SWSL - SINGLE WHITE SOLID LINE
- SYSL - SINGLE YELLOW SOLID LINE
- DYSL - DOUBLE YELLOW SOLID LINE
- SWDL - SINGLE WHITE DASHED LINE
- SBYL - SINGLE BROKEN YELLOW LINE

NOTE:
1. PAVEMENT STRIPING AND MARKINGS PER FDOT
STANDARD INDEX 711-001. SEE PAVEMENT STRIPING
AND MARKING DETAIL SHEET.

BID SET

No.	Date	Revision
1		
2		
3		
4		
5		
6		
7		
8		
9		
10		

Designed: B. Silcox
Drawn: B. Silcox
Checked: E. Moore, P.E.
Job No.: 1620.032
Date: 7/16/2026

HWY 22A (BOB LITTLE ROAD)
PAVEMENT STRIPING & MARKING PLAN

2025 ROADWAY
RESURFACING PROJECTS
CITY OF PARKER - BAY COUNTY - FLORIDA



THIS SHEET NOT VALID FOR
CONSTRUCTION WITHOUT
COMPLETE SET OF PLANS.

Sheet No.
C3.5


Anchor CEI
Engineering that works.

P. 850.215.1285 • F. 850.215.1286
450 Magnolia Avenue, Panama City, FL 32401
CA Number 31422

Elizabeth S. Moore, PE
FL License No.: 57607

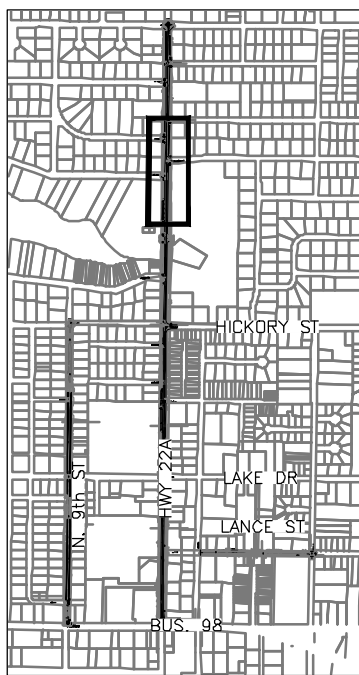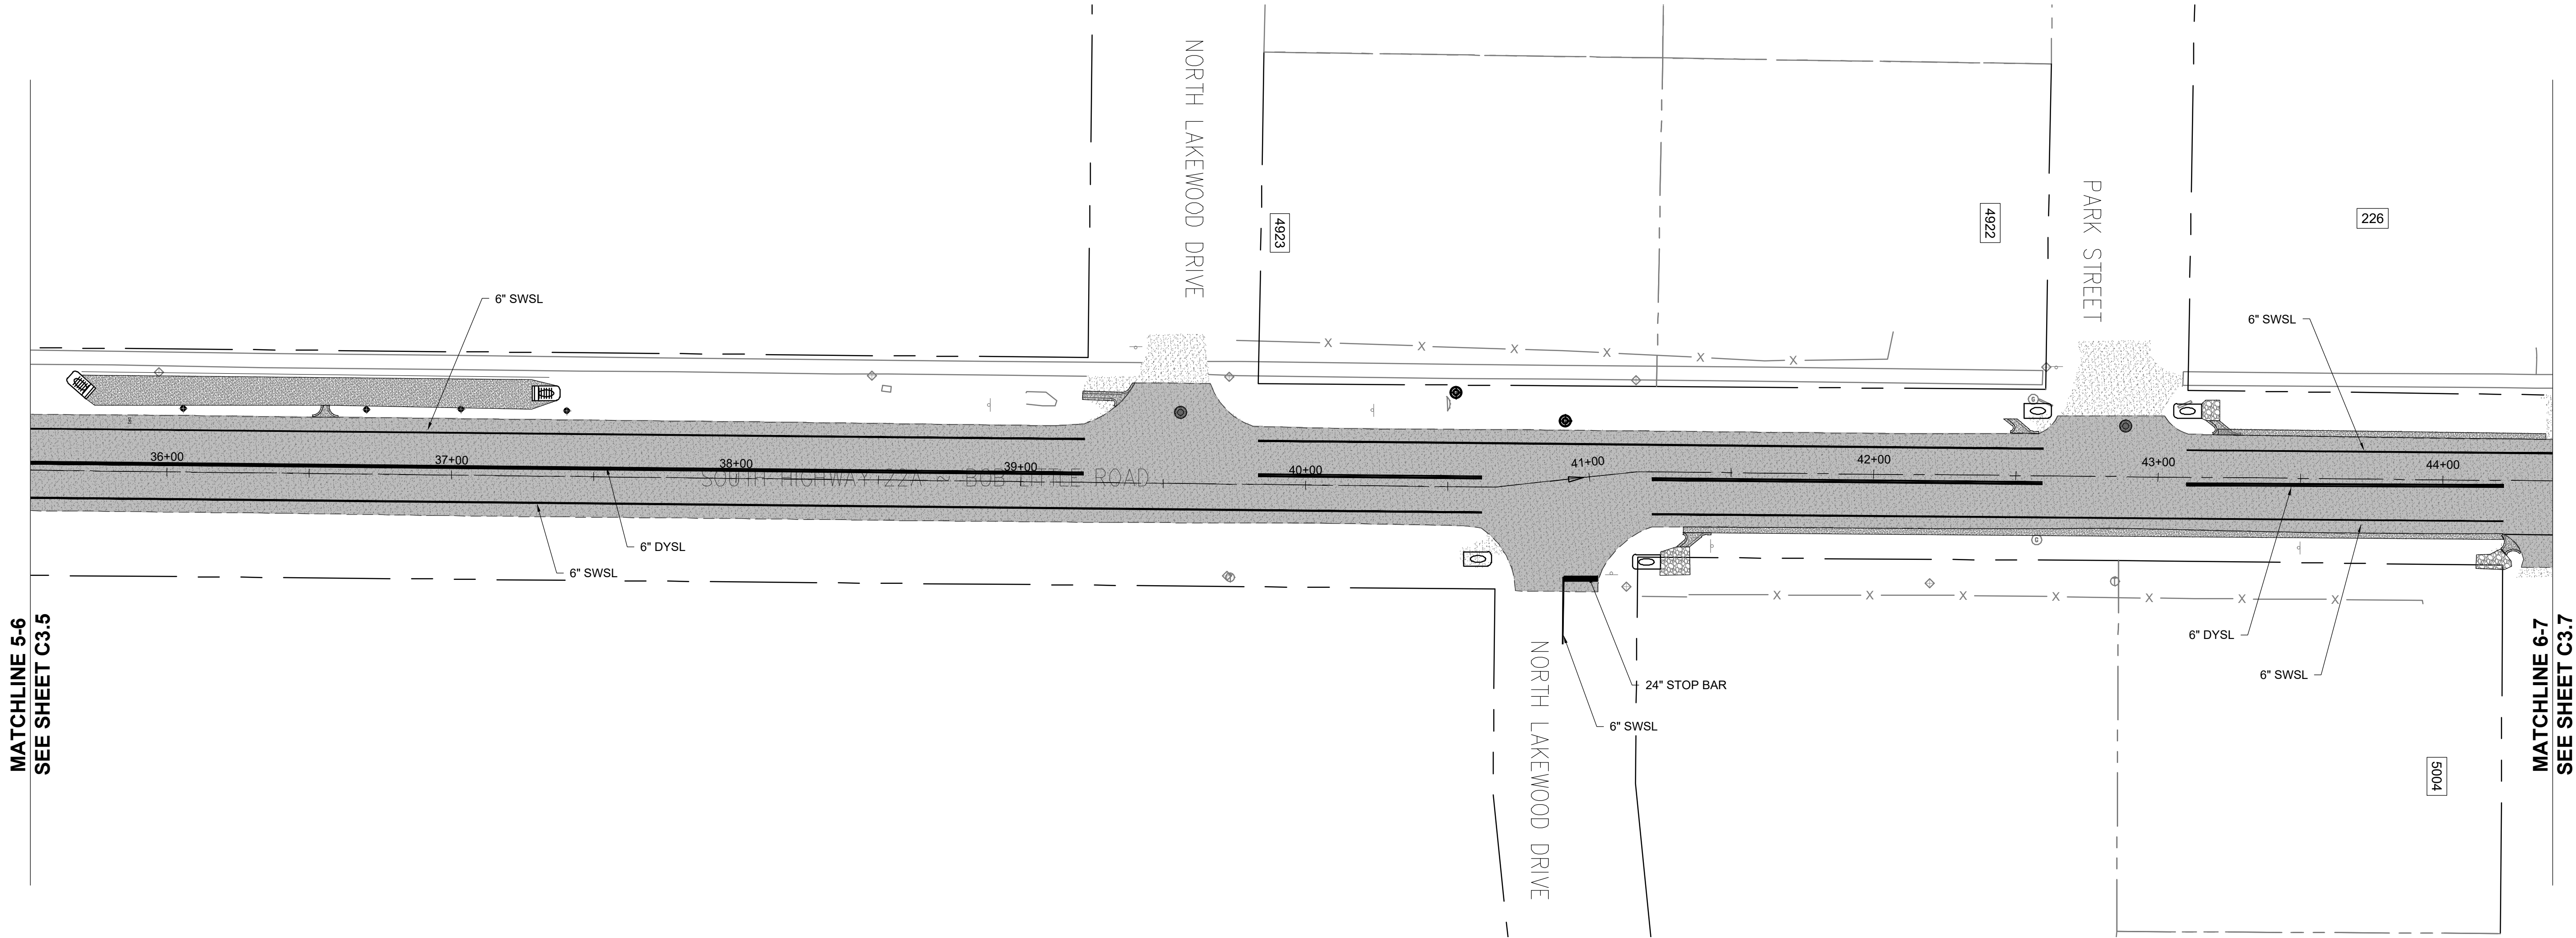

KEY MAP
NOT TO SCALE

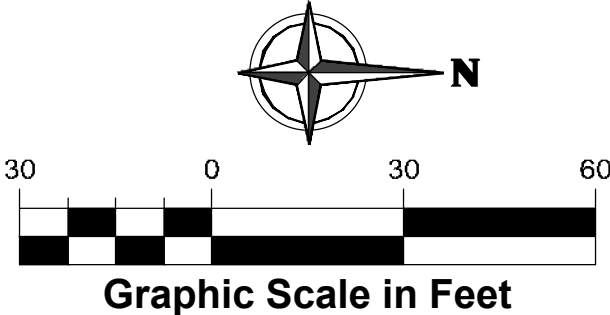

PAINT STRIPING
ABBREVIATIONS:

- | | |
|------|-----------------------------|
| SWSL | - SINGLE WHITE SOLID LINE |
| SYSL | - SINGLE YELLOW SOLID LINE |
| DYSL | - DOUBLE YELLOW SOLID LINE |
| SWDL | - SINGLE WHITE DASHED LINE |
| SBYL | - SINGLE BROKEN YELLOW LINE |

NOTE:
1. PAVEMENT STRIPING AND MARKINGS PER FDOT
STANDARD INDEX 711-001. SEE PAVEMENT STRIPING
AND MARKING DETAIL SHEET.



P. 850.215.1285 • F. 850.215.1286
450 Magnolia Avenue, Panama City, FL 32401
CA Number 31422

Elizabeth S. Moore, PE
FL License No.: 57607

BID SET



No.	Date	Revision
1		
2		
3		
4		
5		
6		
7		
8		
9		
10		

Designed: B. Silcox
Drawn: B. Silcox
Checked: E. Moore, P.E.
Job No.: 1620.032
Date: 7/16/2026


HWY 22A (BOB LITTLE ROAD)
PAVEMENT STRIPING & MARKING PLAN
**2025 ROADWAY
RESURFACING PROJECTS**
CITY OF PARKER - BAY COUNTY - FLORIDA

THIS SHEET NOT VALID FOR
CONSTRUCTION WITHOUT
COMPLETE SET OF PLANS.

Sheet No.
C3.6

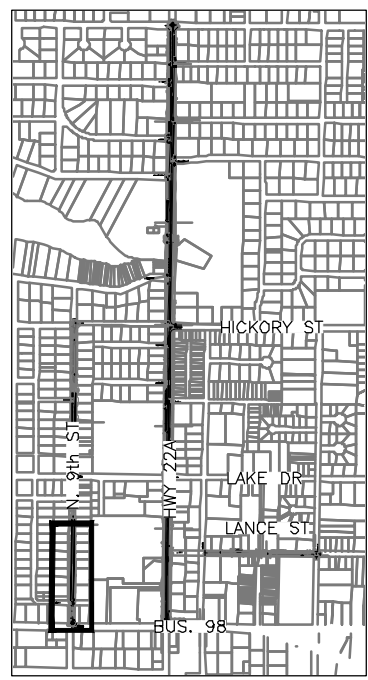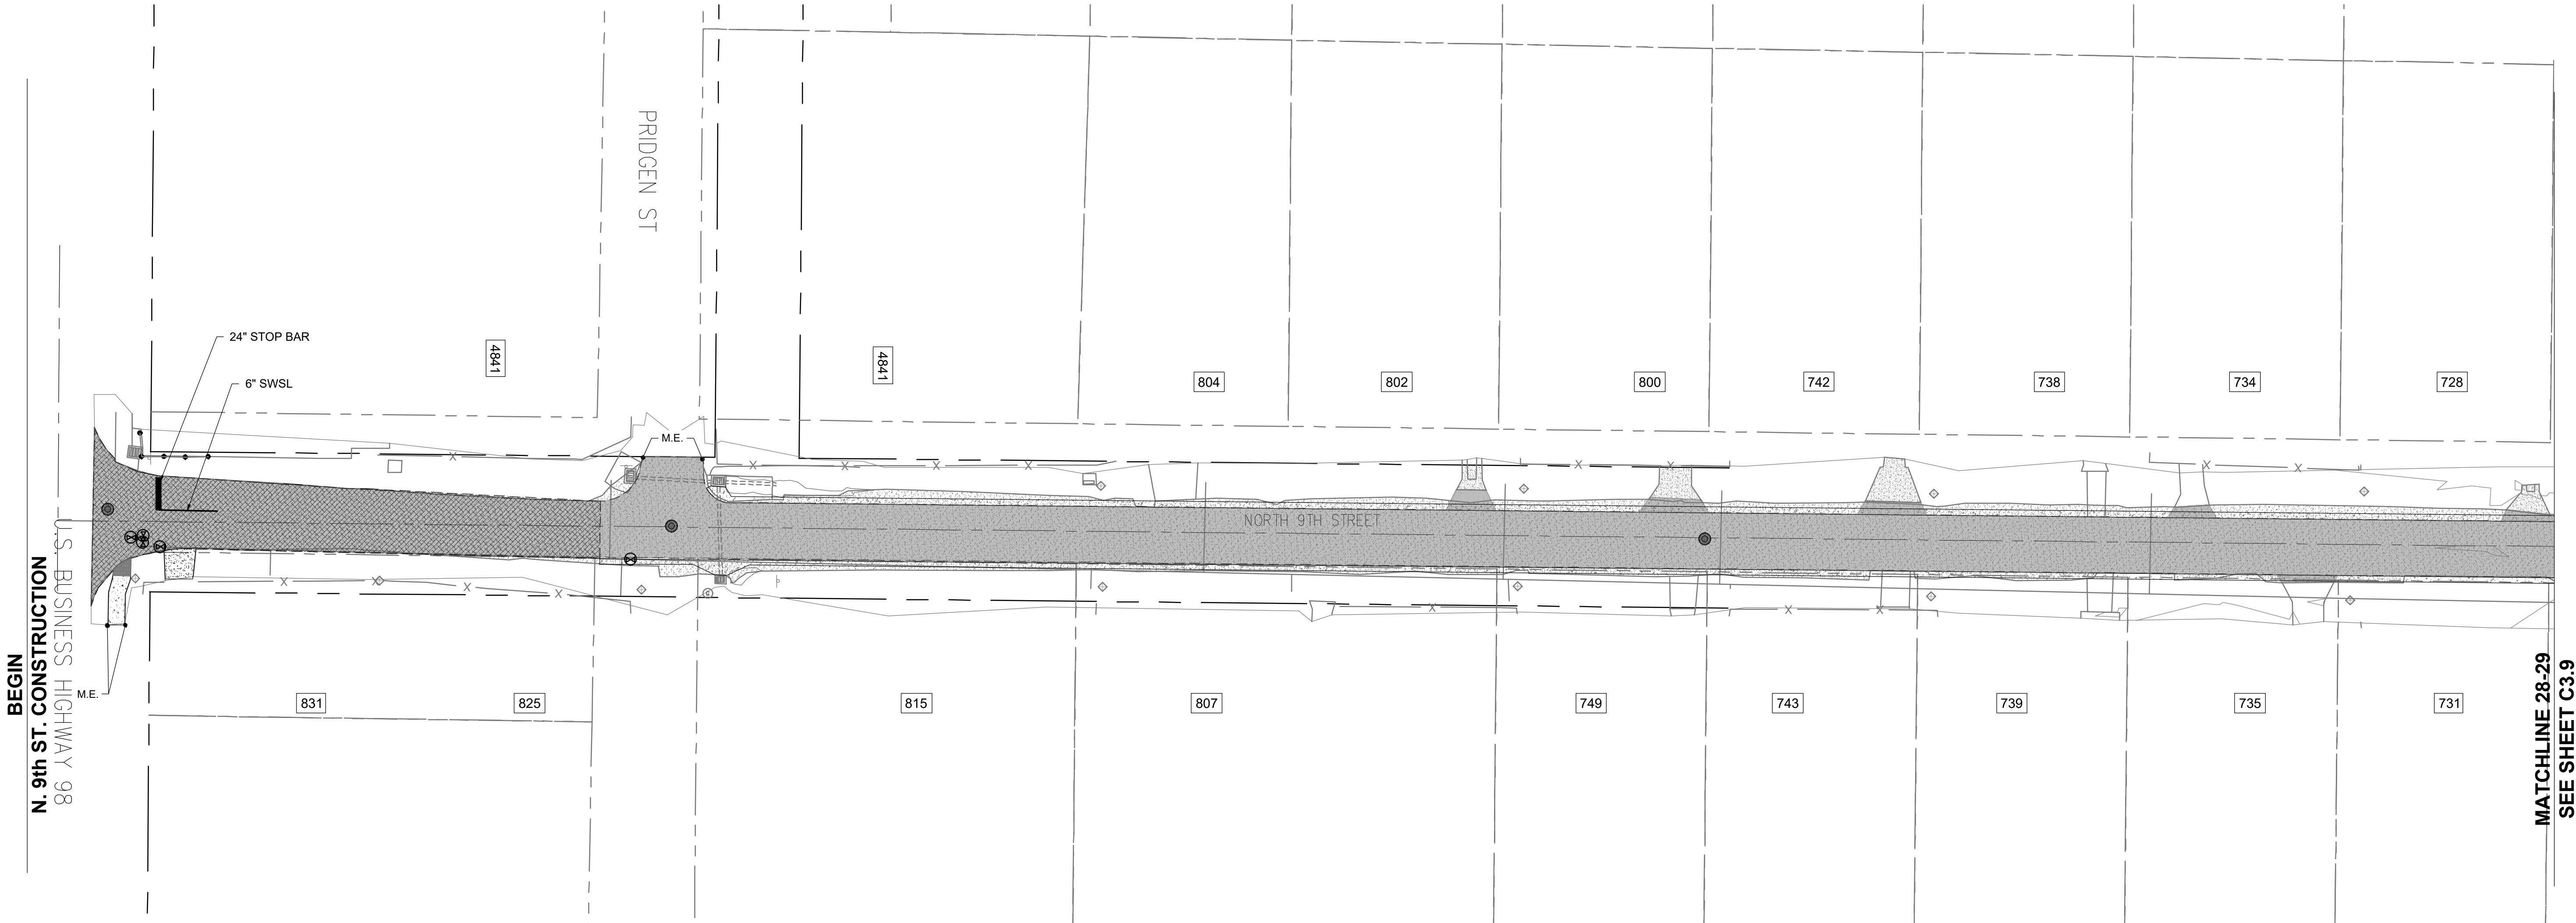

KEY MAP
NOT TO SCALE

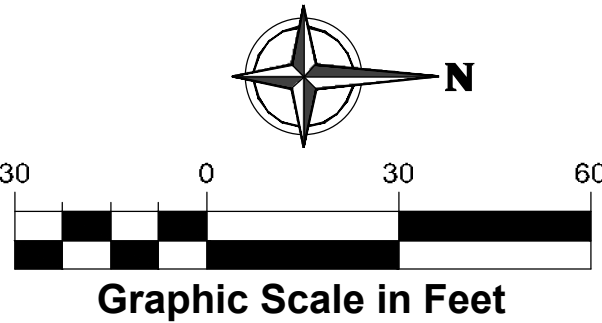

PAINT STRIPING
ABBREVIATIONS:

- SWSL - SINGLE WHITE SOLID LINE
- SYSL - SINGLE YELLOW SOLID LINE
- DYSL - DOUBLE YELLOW SOLID LINE
- SWDL - SINGLE WHITE DASHED LINE
- SBYL - SINGLE BROKEN YELLOW LINE

NOTE:
1. PAVEMENT STRIPING AND MARKINGS PER FDOT
STANDARD INDEX 711-001. SEE PAVEMENT STRIPING
AND MARKING DETAIL SHEET.

N. 9TH STREET
PAVEMENT STRIPING & MARKING PLAN
2025 ROADWAY
RESURFACING PROJECTS
CITY OF PARKER - BAY COUNTY - FLORIDA

THIS SHEET NOT VALID FOR
CONSTRUCTION WITHOUT
COMPLETE SET OF PLANS.

Sheet No.
C3.8



BID SET

No.	Date	Revision

Designed: B. Silcox
Drawn: B. Silcox
Checked: E. Moore, P.E.
Job No.: 1620.032
Date: 7/16/2026

Elizabeth S. Moore, PE
FL License No.: 57607


Anchor CEI
Engineering that works.
P. 850.215.1286 • F. 850.215.1286
450 Magnolia Avenue, Panama City, FL 32401
CA Number 31422

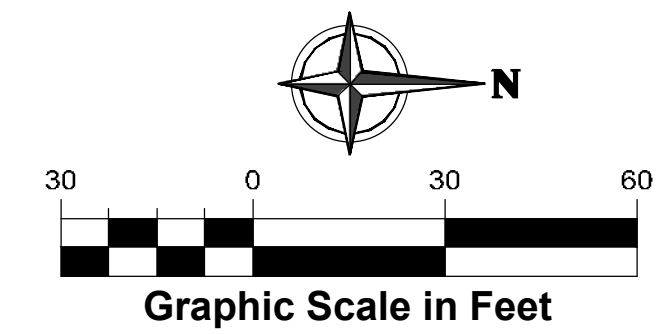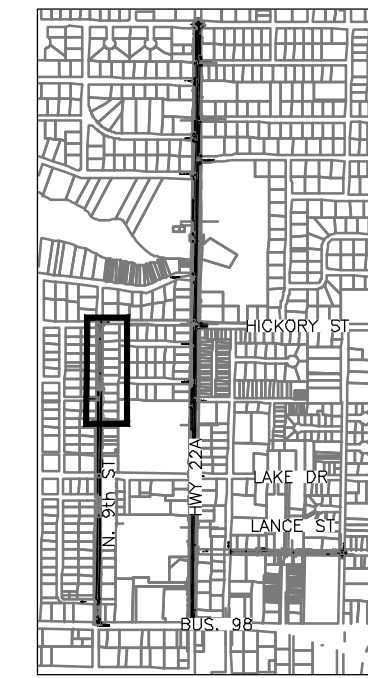

PAINT STRIPING ABBREVIATIONS:

SWSL	- SINGLE WHITE SOLID LINE
SYSL	- SINGLE YELLOW SOLID LINE
DYSL	- DOUBLE YELLOW SOLID LINE
SWDL	- SINGLE WHITE DASHED LINE
SBYL	- SINGLE BROKEN YELLOW LINE

NOTE:
1. PAVEMENT STRIPING AND MARKINGS PER FDOT
STANDARD INDEX 711-001. SEE PAVEMENT STRIPING
AND MARKING DETAIL SHEET.

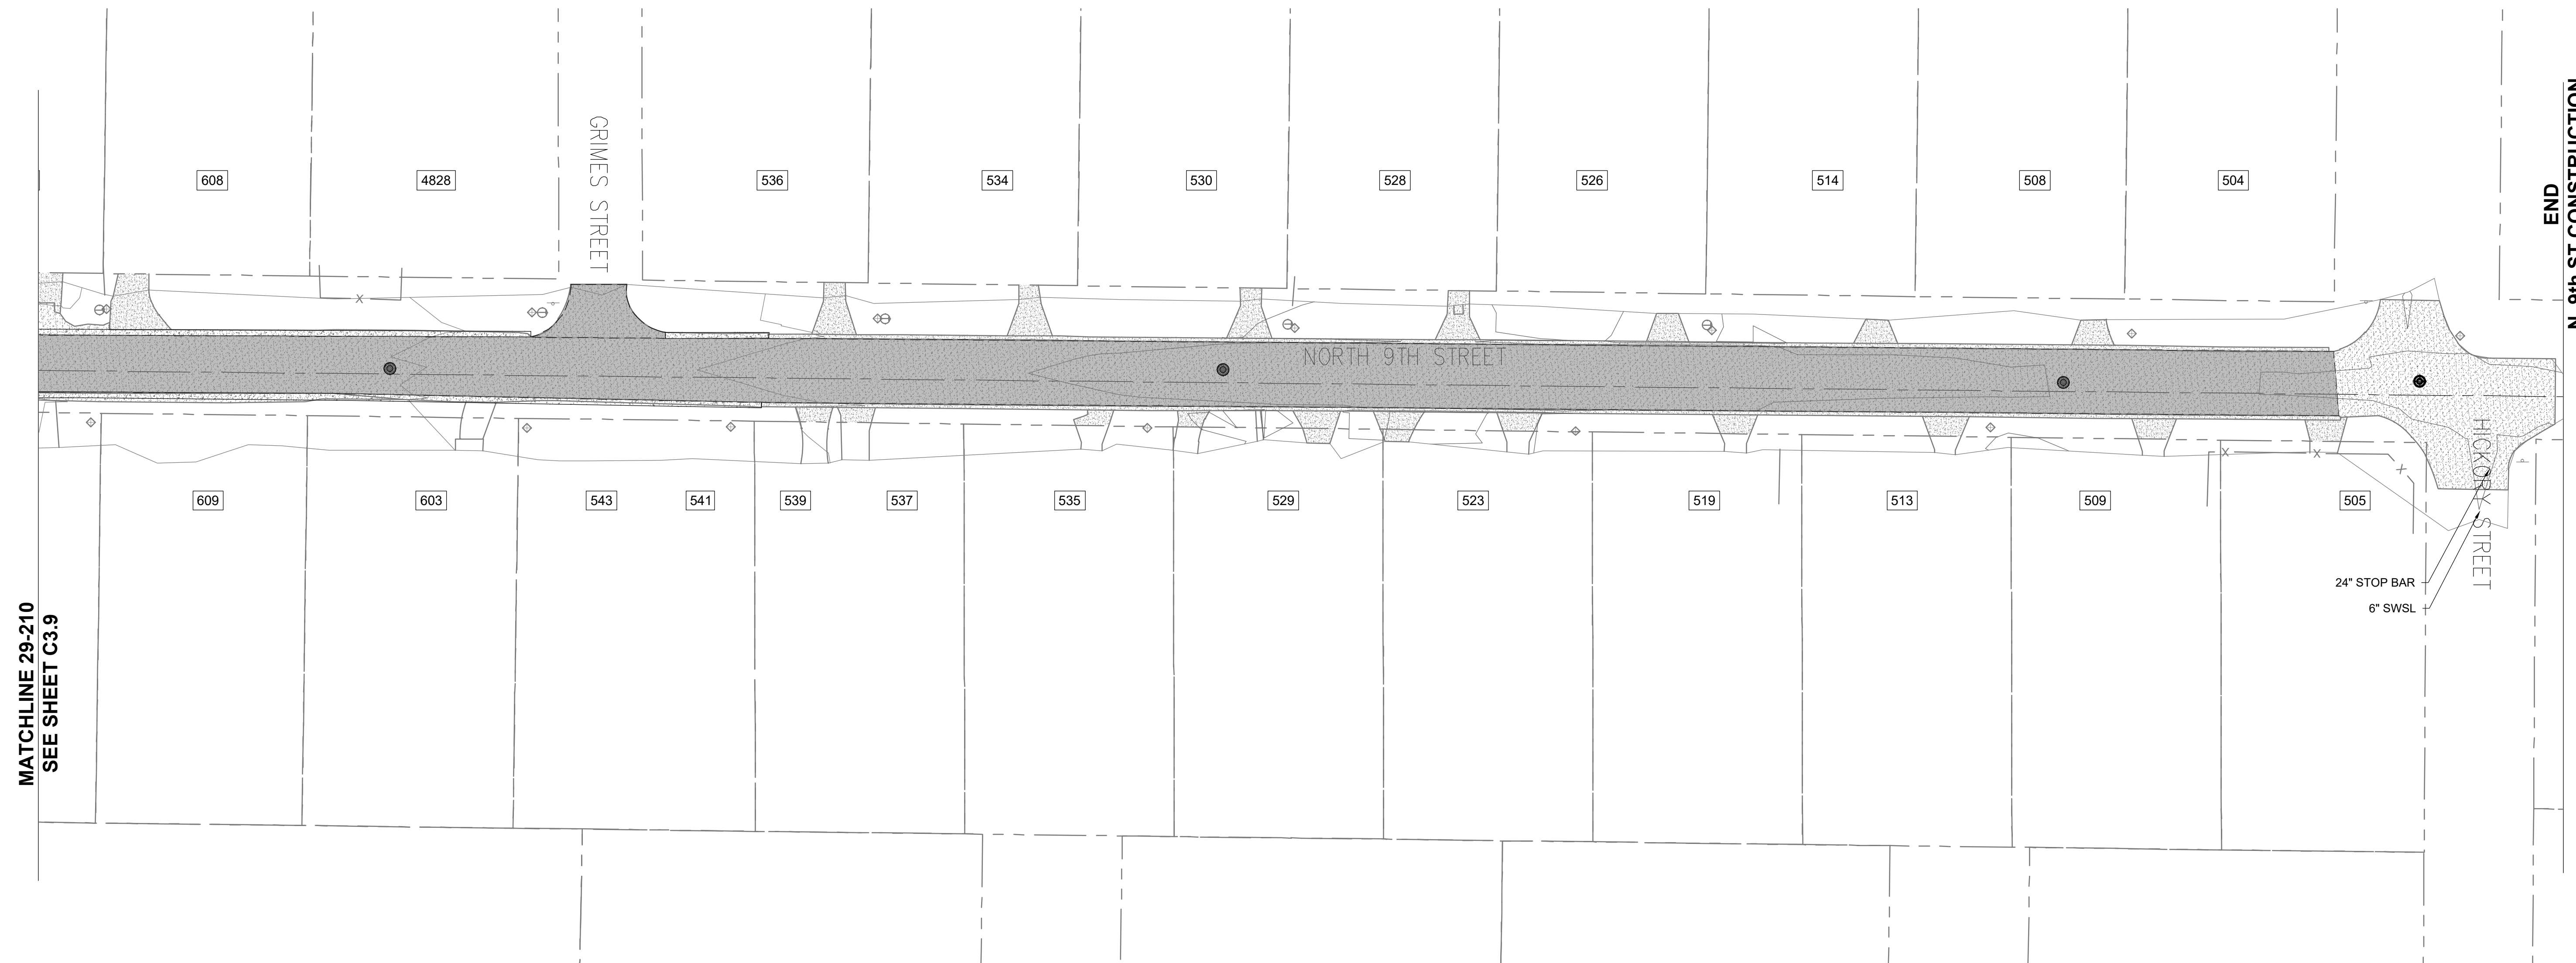[illegible]


Designed:	B. Silcox
Drawn:	B. Silcox
Checked:	E. Moore, P.E.
Job No.:	1620.032
Date:	7/16/2026

HWY 22A (BOB LITTLE ROAD)
PAVEMENT STRIPING & MARKING PLAN

2025 ROADWAY
RESURFACING PROJECTS
CITY OF PARKER - BAY COUNTY - FLORIDA


THIS SHEET NOT VALID FOR
CONSTRUCTION WITHOUT
COMPLETE SET OF PLANS.

Sheet No.
C3.10

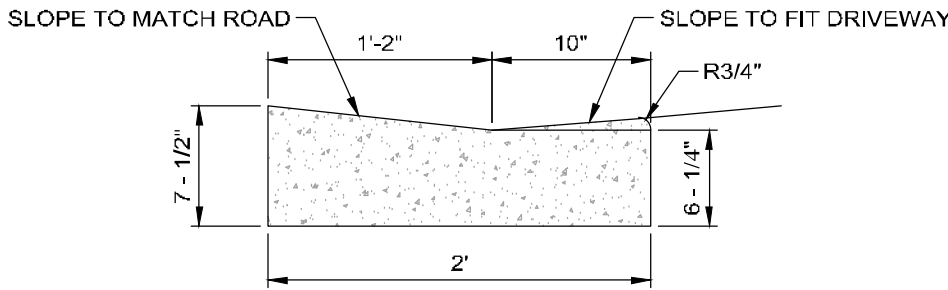


- NOTES
1. THE CONCRETE FOR CURBS SHALL BE DEPARTMENT OF TRANSPORTATION CLASS 1" CONCRETE, AND HAVE A COMPRESSIVE STRENGTH OF 3000 PSI.
 2. ALL CURBS SHALL HAVE CONTRACTION JOINTS AND SHALL BE CONSTRUCTED AT INTERVALS NOT TO EXCEED 10'-0" ON CENTERS FOR ALL CURBS.


CONCRETE DROP CURB
N.T.S.

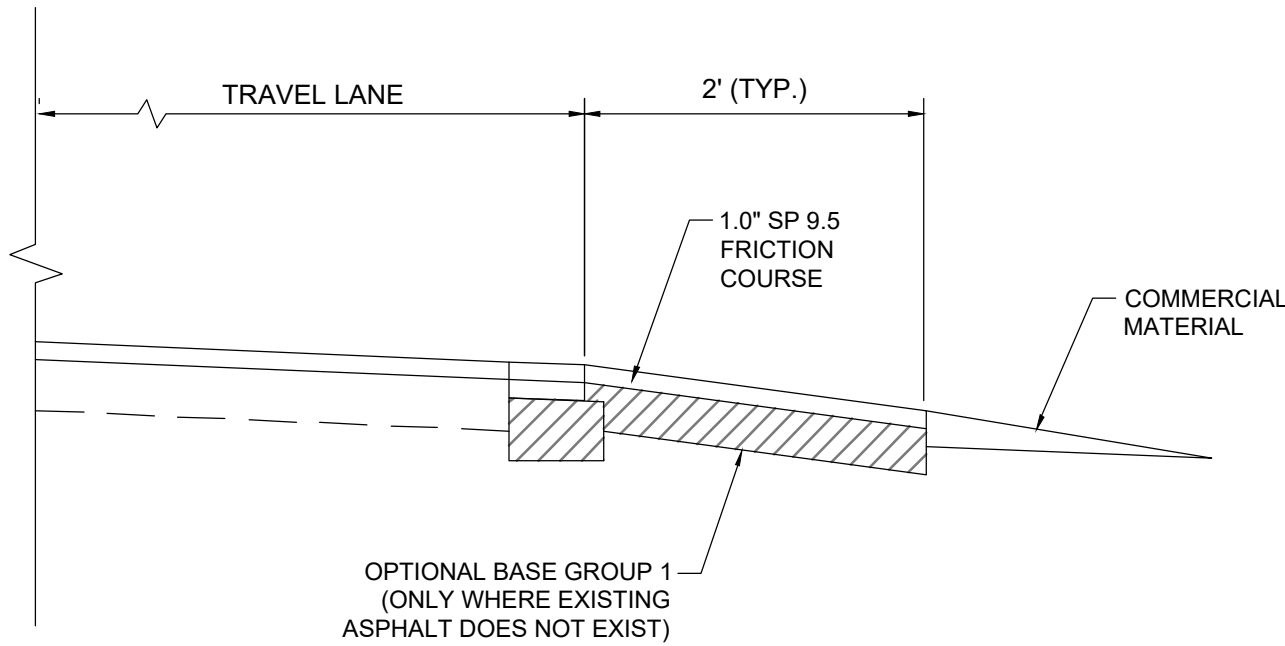


DRIVEWAY TURNOUT DETAIL
SCALE: NOT TO SCALE

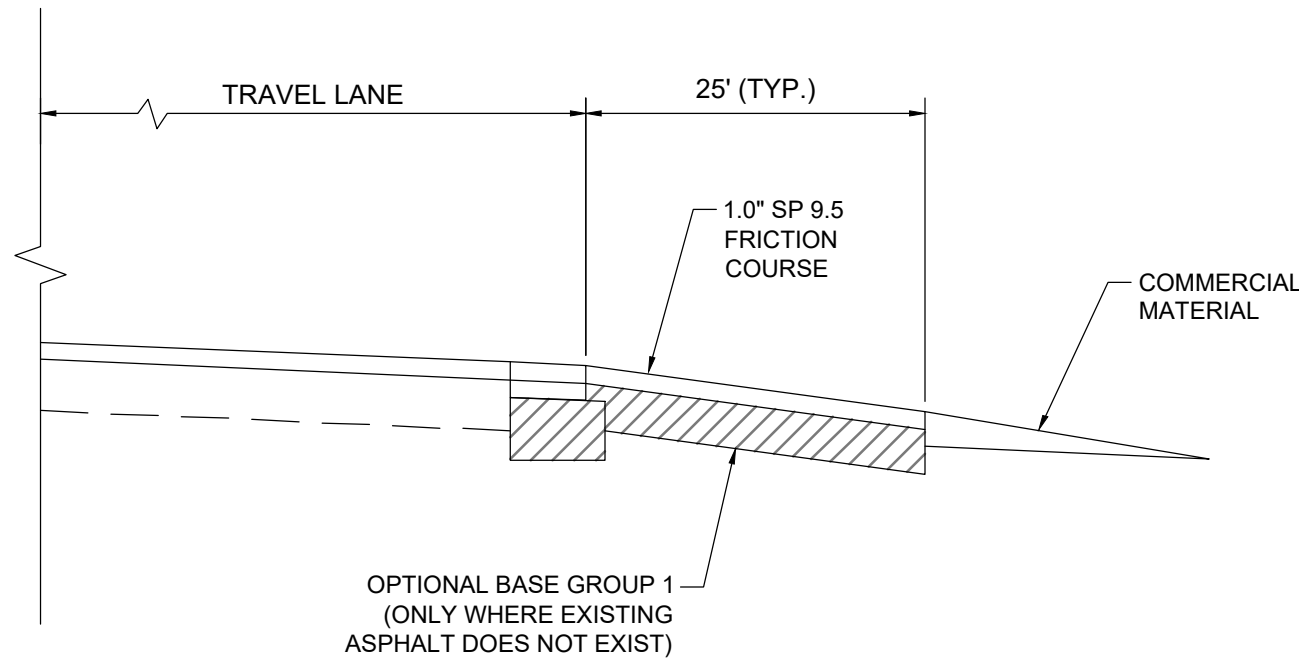


SIDE ROAD TURNOUT DETAIL
SCALE: NOT TO SCALE

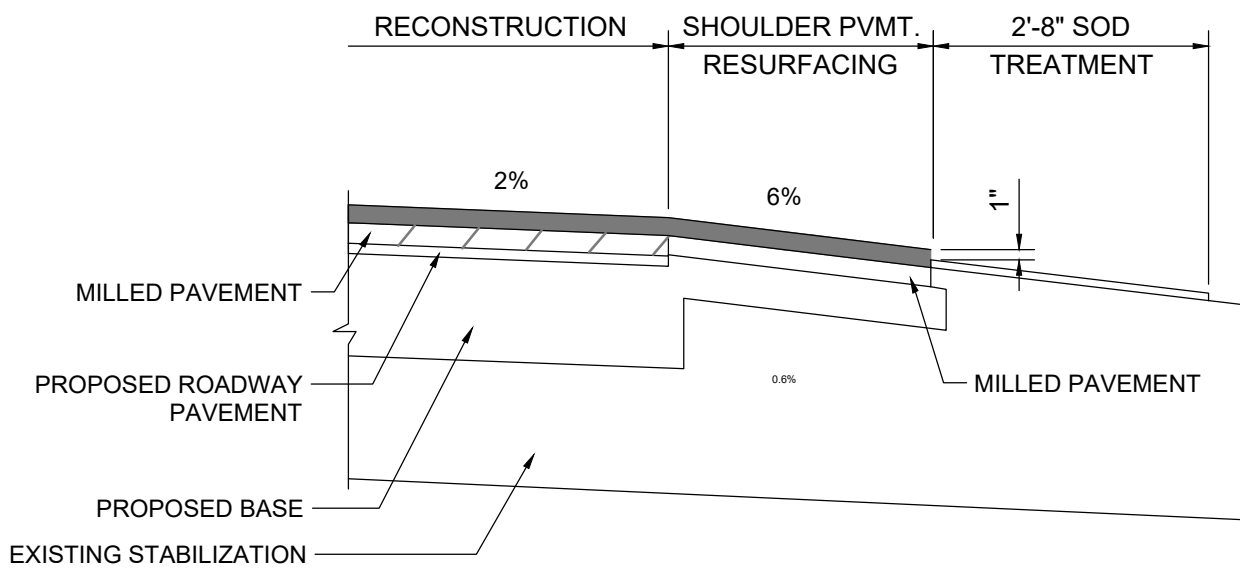

SHOULDER PAVEMENT DETAIL
N.T.S.

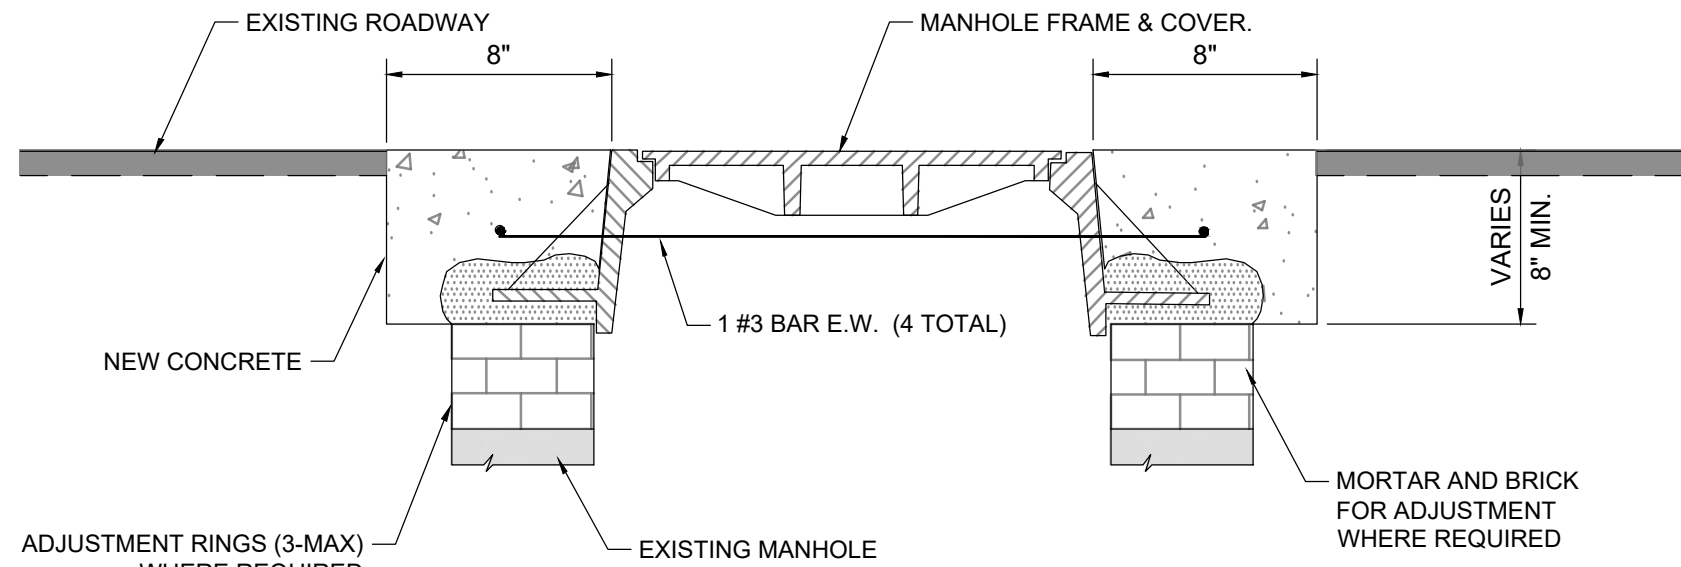


ELEVATION

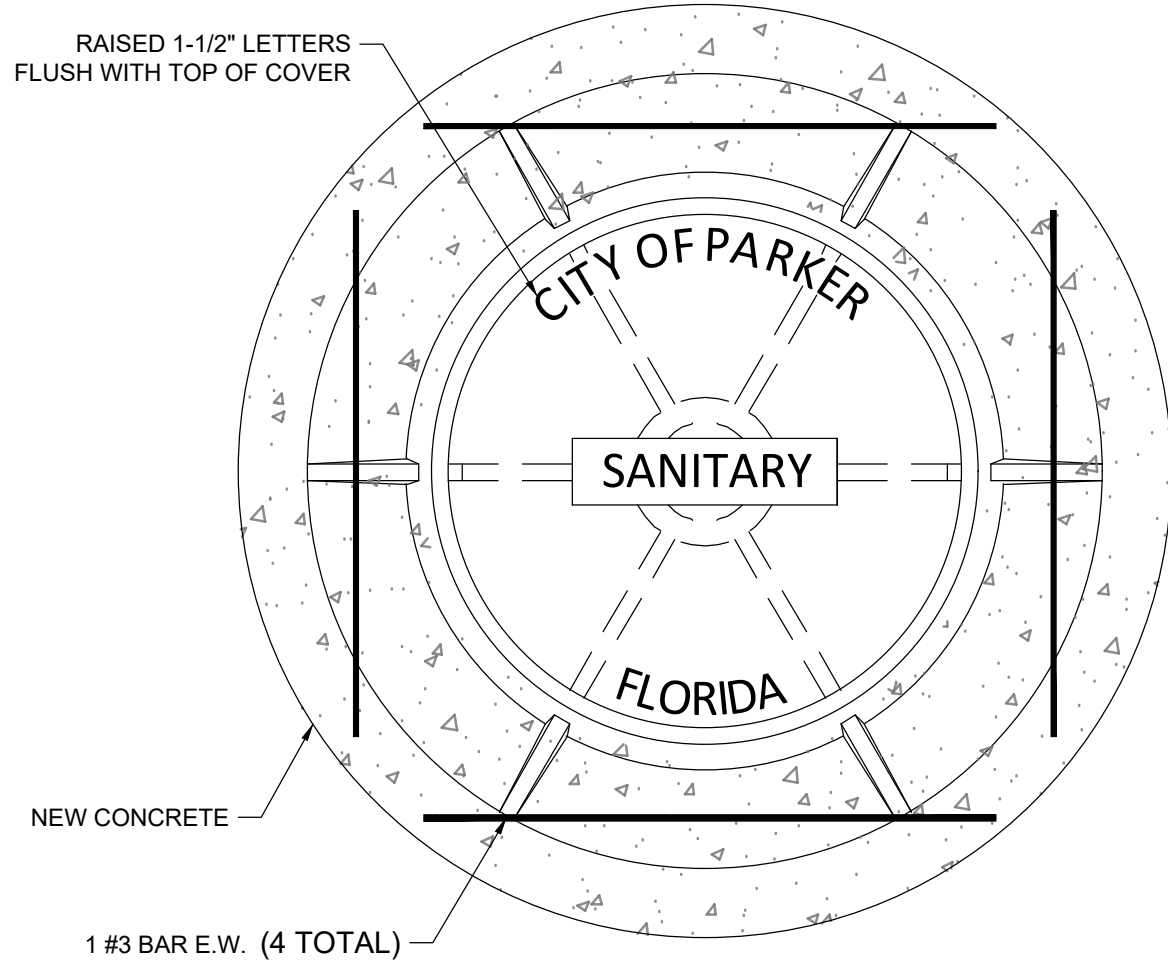

PLAN

- NOTE:
1. FRAME AND COVER TO BE TRAFFIC BEARING U.S. FOUNDRY #227 OR EQUAL.
 2. LID SHALL HAVE NON-PENETRATING PICK HOLES.
 3. THE PORTION OF THE FRAME AND COVER WHICH FORMS THE COVER SEAT SHALL BE MACHINED SO THAT NO ROCKING IS POSSIBLE.
 4. MANHOLES IN PAVED AREAS SHALL BE BROUGHT TO PROPER GRADE AFTER THE PAVING HAS BEEN REPLACED. NEW PAVING SHALL BE CUT AS REQUIRED TO BRING MANHOLE TO GRADE WITH CONCRETE COLLAR TO THE DIMENSIONS SHOWN AND BE ROUND.
 5. ALL MANHOLE FRAMES AND COVERS SHALL BE SET TO GRADE AND IN THE SAME PLANE OF THE PAVED SURFACE (NOT NECESSARILY LEVEL).

MANHOLE FRAME & COVER ADJUSTMENT
N.T.S.

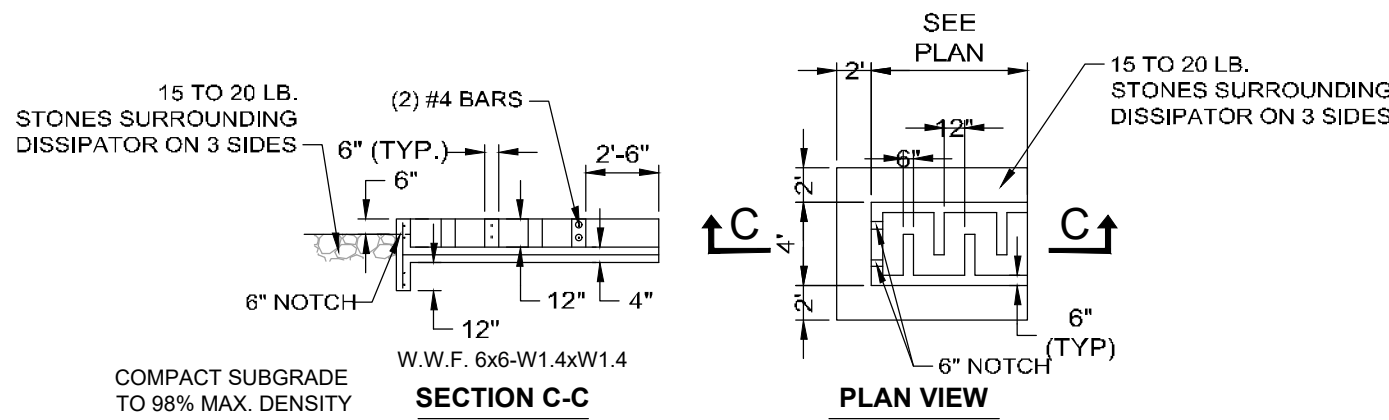


SECTION C-C

PLAN VIEW

ENERGY DISSIPATOR


CONSTRUCTION TO BE 2500 P.S.I. PRECAST OR IN PLACE SHOP DRAWINGS REQUIRED

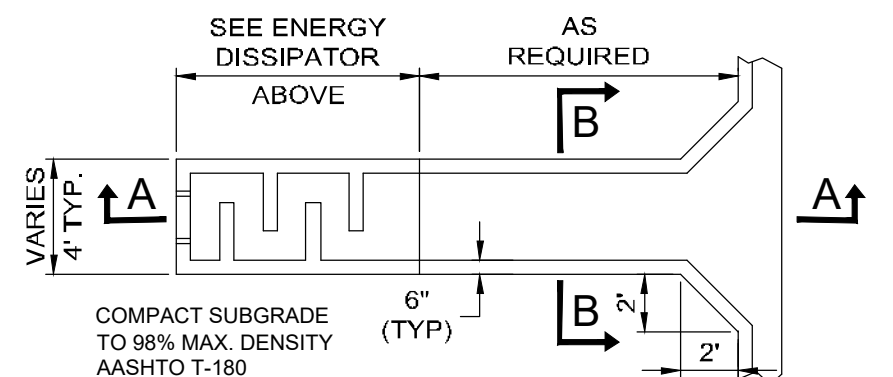


SECTION A-A

PLAN VIEW

CONSTRUCTION TO BE 2500 P.S.I. PRECAST OR IN PLACE SHOP DRAWINGS REQUIRED

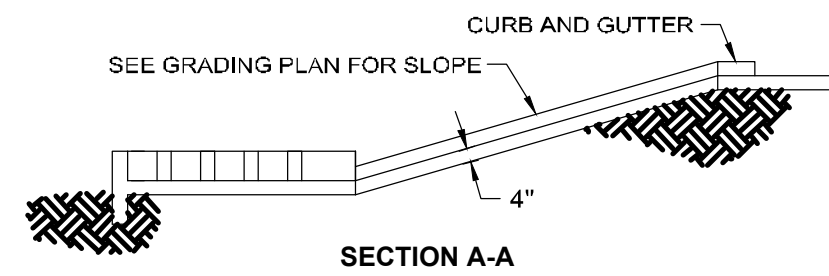

SECTION A-A

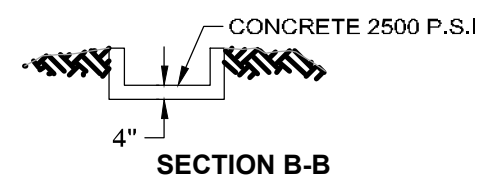

SECTION B-B

CONCRETE FLUME
N.T.S.

BID SET

No.	Date	Revision
1		
2		
3		
4		
5		
6		
7		
8		
9		
10		

Designed: B. Silcox
Drawn: B. Silcox
Checked: E. Moore, P.E.
Job No.: 1620.032
Date: 7/16/2026

CONSTRUCTION DETAILS & SECTIONS

**2025 ROADWAY
RESURFACING PROJECTS**
CITY OF PARKER - BAY COUNTY - FLORIDA

THIS SHEET NOT VALID FOR
CONSTRUCTION WITHOUT
COMPLETE SET OF PLANS.

Sheet No.
C4.0