



INVITATION TO BID 2026-01
CITY OF PARKER
2025 ROADWAY RESURFACING PROJECT

**ADDENDUM NO. 4
NOTICE TO BIDDERS**

Issued September 29, 2026

The Bid Due Date has been extended to Tuesday, October 6, 2026 up until 2:00 p.m. (CDT). Bids will be opened and read aloud at the City's Council meeting on Tuesday, October 6, 2026 starting at 5:30 p.m.

The following documents have been revised within the Contract Documents and Plans:

1. **REMOVE** Bid Form ITB No. 2026-01, in its entirety and **REPLACE** with revised Bid Form attached herein (**Attachment A**). The following modifications have been made:
 - a. Line Item 15 - Earthwork has been **ADDED** to Project C – North 9th Street (STA 0+00 to STA 2+00).
 - b. Line Item D-1-8, Type “B” Stabilization, 12 inches (LBR 40), has been **ADDED** to Project D – North 9th Street Bid Alternate 1.
2. Please **REMOVE** the Bid Drawings in their entirety and **REPLACE** with revised Bid Drawings attached herein (**Attachment B**). The following modifications have been made:
 - a. Sheet C0.3 – Roadway Typical Sections: Note has been **ADDED** to Typical Section No. 3 which states, **“ALTERNATE BID FOR 12 INCHES TYPE “B” STABILIZATION (LBR 40).”**
 - b. Sheets C1.1 and C1.2 – Lance Drive Improvements Plan & Profile: Note has been **ADDED** to Profiles on both sheets which states, **“MILL AND REMOVE EXISTING ASPHALT AND BASE. RECONSTRUCT ROAD. MATCH EXISTING GRADE. REFER TO TYPICAL SECTIONS.”**
 - c. Sheet C1.3 – Hwy 22A (Bob Little Road) Improvements Plan & Profile: Note has been **ADDED** to Profile which states, **“MILL AND REMOVE EXISTING ASPHALT AND BASE. RECONSTRUCT ROAD. MATCH EXISTING GRADE. REFER TO TYPICAL SECTIONS.”**
 - d. Sheets C1.4 through C1.8 – Hwy 22A (Bob Little Road) Improvements Plan & Profile: Note has been **ADDED** to Profile on each sheet which states, **“MILL AND REMOVE EXISTING ASPHALT AND BASE. RECONSTRUCT ROAD. MATCH EXISTING GRADE. REFER TO TYPICAL SECTIONS.”**



INVITATION TO BID 2026-01
CITY OF PARKER
2025 ROADWAY RESURFACING PROJECT

- e. Sheets C1.9 through C1.11 – N. 9th Street Improvements Plan & Profile: Note has been **ADDED** to Profile on each sheet which states, **“MILL AND REMOVE EXISTING ASPHALT AND BASE. RECONSTRUCT ROAD. MATCH EXISTING GRADE. REFER TO TYPICAL SECTIONS.”**
- f. Sheet C1.9 – N. 9th Street Improvements Plan & Profile: Profile was modified and a note has been **ADDED** to the Profile which states, **“REBUILT ROAD IS AREA OF COLLAPSED ASPHALT TO ACHIEVE A SMOOTH SURFACE AND FINISHED GRADE.”**
- g. Sheets C2.0 through C2.1 – Lance Street Sections: Sections have been modified within each sheet and a note has been **ADDED** to each sheet which states, **“CONTRACTOR TO ADD COMPACTED FILL ALONG THE EDGE OF THE ROADWAY IF THE DROPOFF IS MORE THAN 1.0” AND SHALL BE PLACED AT A SLOPE OF 1:4 IN ACCORDANCE WITH 2026 OR CURRENT EDITION OF FDOT STANDARD INDEX 570-010.”**
- h. Sheets C2.2 through C2.10 – Hwy 22A (Bob Little Road) Sections: Sections have been modified within each sheet and a note has been **ADDED** to each sheet which states, **“CONTRACTOR TO ADD COMPACTED FILL ALONG THE EDGE OF THE ROADWAY IF THE DROPOFF IS MORE THAN 1.0” AND SHALL BE PLACED AT A SLOPE OF 1:4 IN ACCORDANCE WITH 2026 OR CURRENT EDITION OF FDOT STANDARD INDEX 570-010.”**
- i. Sheets C2.11 through C2.15– N. 9th Street Sections: Sections have been modified within each sheet and a note has been **ADDED** to each sheet which states, **“CONTRACTOR TO ADD COMPACTED FILL ALONG THE EDGE OF THE ROADWAY IF THE DROPOFF IS MORE THAN 1.0” AND SHALL BE PLACED AT A SLOPE OF 1:4 IN ACCORDANCE WITH 2026 OR CURRENT EDITION OF FDOT STANDARD INDEX 570-010.”**



INVITATION TO BID 2026-01
CITY OF PARKER
2025 ROADWAY RESURFACING PROJECT

ATTACHMENT A

Revised Bid Form (entire section)

BID FORM ITB NO: 2026-01

This proposal of _____, hereinafter called "BIDDER," organized and existing under the laws of the State of _____ doing business as (Insert "a corporation" or "a partnership" or "an individual" as applicable) _____ is hereby submitted to the City of Parker.

In compliance with the ADVERTISEMENT FOR BIDS, BIDDER hereby proposes to perform work associated with the 2025 Roadway Resurfacing Projects at certain locations within the City of Parker as identified in the Instruction to Bidders of this Contract Document and Construction Drawings, as described in this BID, complete in every detail. Please see BID-FORM starting on page 2 to complete BID FORM for each project and bid alternate in detail. BID should include all applicable taxes, shipping charges and fees as applicable. **This Invitation to Bid includes two optional Bid Alternates for Projects A, B, and D in which the City Council retains the sole authority to award neither, either, or both alternates upon contract execution.**

By submission of this BID, each BIDDER certifies, and in the case of a joint BID each party thereto certifies as to its own organization, that this BID has been arrived at independently, without consultation, communication, or agreement as to any matter relating to this BID with any other BIDDER or with any other competitor.

Project A's Unit Base Bid Price is:

(\$ _____)
(Words)

Project A's Bid Alternate No. 1 Bid Price is: \$ _____

Project A's Bid Alternate No. 2 Bid Price is: \$ _____

Project B's Unit Base Bid Price is:

(\$ _____)
(Words)

Project B's Bid Alternate No. 1 Bid Price is: \$ _____

Project B's Bid Alternate No. 2 Bid Price is: \$ _____

Project C's Unit Base Bid Price is:

(\$ _____)
(Words)

Project D's Unit Base Bid Price is:

(\$ _____)
(Words)

Project D's Bid Alternate No. 1 Bid Price is: \$ _____

Project D's Bid Alternate No. 2 Bid Price is: \$ _____

CITY OF PARKER

ITB 2026-01: CITY OF PARKER - 2025 ROADWAY RESURFACING PROJECTS

submitted by:

Name of BIDDER Submitting This BID

BID Prepared By: _____

SEAL: (If BID is by Corporation)

Name of Individual Who Prepared This BID

Contact Email: _____

Address: _____

Phone: _____

Signature of Authorized Representative of BIDDER:

Date: _____

General Notes for the Bid Form:

Each project will include a Base Bid for replacement with a thicker base section; Alternate No. 1 for replacement with a reduced base section and geotextile fabric for stabilization; and Alternate No. 2 for milling and replacement of the asphalt surface only, with no base material replacement. These bid alternatives will apply to all projects identified below, except for the first 200 feet of North 9th Street, which will be fully reconstructed.

It should be noted that the Bid Item for Thermoplastic Pavement Markings shall be in accordance with the MUTCD including edge, center, stop bars, layout, RPMs, and paved side street.

The General Conditions section of the Base Bid applies to the total cost for all projects and alternates.

CITY OF PARKER

ITB 2026-01: CITY OF PARKER - 2025 ROADWAY RESURFACING PROJECTS

GENERAL CONDITIONS BASE BID					
Bid Item	Description	Qty	Unit	Cost	Total
GENERAL CONDITIONS FOR ALL PROJECTS					
1.	Mobilization/Demobilization (Max of 10% of the total Bid Amount for Item A)	1	LS	\$	\$
2.	Bonds and Insurance (Max of 5% of the total Bid Amount for Item A)	1	LS	\$	\$
Base Bid Amount for General Conditions					\$

BASE BID FOR GENERAL CONDITIONS – ALL PROJECTS	\$
---	-----------

PROJECT A – LANCE DRIVE IMPROVEMENTS BASE BID					
Bid Item	Description	Qty	Unit	Cost	Total
ROADWAY DECONSTRUCTION AND RECONSTRUCTION					
1.	Erosion Control	1	LS	\$	\$
2.	Maintenance of Traffic	1	LS	\$	\$
3.	Layout and As-Built by PLS	1	LS	\$	\$
4.	Remove Existing Asphalt & 10 inches of Base	2,381	SY	\$	\$
5.	1-inch Superpave Asphaltic Concrete Traffic B (FC-9.5)	331	TN	\$	\$
6.	2-inch Superpave Asphaltic Concrete Traffic B (SP-12.5)	331	TN	\$	\$
7.	Prime Coat	2,381	SY	\$	\$
8.	10-inch Limerock Base (LBR100)	2,381	SY	\$	\$
SEWER IMPROVEMENTS					
9.	Remove & Replace Existing Manhole Rim & Adjust	3	EA	\$	\$
10.	Remove & Replace Existing Valve Box Cover & Adjust	3	EA	\$	\$
SIGNAGE AND STRIPING IMPROVEMENTS					
11.	Thermoplastic Pavement Markings	1	LS	\$	\$
LANDSCAPING AND OTHER IMPROVEMENTS					
12.	Sod	436	SY	\$	\$
13.	Relocate Existing Mailboxes	8	EA	\$	\$
Base Bid Amount for Bid Item A: Lance Drive Improvements					\$

CITY OF PARKER

ITB 2026-01: CITY OF PARKER - 2025 ROADWAY RESURFACING PROJECTS

PROJECT A – LANCE DRIVE BID ALTERNATES					
Bid Item	Description	Qty	Unit	Cost	Total
BID ALTERNATE 1 – PROJECT A					
A-1-1	Erosion Control	1	LS	\$	\$
A-1-2	Maintenance of Traffic	1	LS	\$	\$
A-1-3	Layout and As-Builts by PLS	1	LS	\$	\$
A-1-4	Remove Existing Asphalt and 8-inch Base	2,381	SY	\$	\$
A-1-5	TENSAR Nx750 Geo-Fabric	2,381	SY	\$	\$
A-1-6	2-inch Superpave Asphalt Concrete Traf B (SP-12.5)	331	TN	\$	\$
A-1-7	Prime Coat	2,381	SY	\$	\$
A-1-8	8-inch Limerock Base (LBR 100)	2,381	SY	\$	\$
A-1-9	Remove & Replace Existing Manhole Rims & Adjust	3	EA	\$	\$
A-1-10	Remove & Replace Existing Valve Box Cover & Adjust	3	EA	\$	\$
A-1-11	Relocate Existing Mailboxes	8	EA	\$	\$
A-1-12	Thermoplastic Pavement Markings	1	LS	\$	\$
A-1-13	Sod	436	SY	\$	\$
Alternate 1 Bid Amount for Project A					\$
Bid Item	Description	Qty	Unit	Cost	Total
BID ALTERNATE 2 – PROJECT A					
A-2-1	Erosion Control	1	LS	\$	\$
A-2-2	Maintenance of Traffic	1	LS	\$	\$
A-2-3	Layout and As-Builts by PLS	1	LS	\$	\$
A-2-4	Mill and Remove 2-inch Existing Asphalt	2,381	SY	\$	\$
A-2-5	1-inch Superpave Asphalt Concrete Traffic B (FC-9.5)	166	TN	\$	\$
A-2-6	1-inch Superpave Asphalt Concrete Traffic B (SP-12.5)	166	TN	\$	\$
A-2-7	Prime Coat	2,381	SY	\$	\$
A-2-8	Remove & Replace Existing Manhole Rim & Adjust	3	EA	\$	\$
A-2-9	Remove & Replace Existing Valve Box Cover & Adjust	3	EA	\$	\$
A-2-10	Thermoplastic Pavement Markings	1	LS	\$	\$
A-2-11	Relocate Existing Mailboxes	8	EA	\$	\$
A-2-12	Sod	436	SY	\$	\$
Alternate 2 Bid Amount for Project A					\$
BASE BID TOTAL FOR PROJECT A					\$
BID ALTERNATE NO. 1 TOTAL FOR PROJECT A					\$
BID ALTERNATE NO. 2 TOTAL FOR PROJECT A					\$

CITY OF PARKER

ITB 2026-01: CITY OF PARKER - 2025 ROADWAY RESURFACING PROJECTS

PROJECT B – HIGHWAY 22A IMPROVEMENTS BASE BID					
Bid Item	Description	Qty	Unit	Cost	Total
ROADWAY DECONSTRUCTION AND RECONSTRUCTION					
3.	Erosion Control	1	LS	\$	\$
4.	Maintenance of Traffic	1	LS	\$	\$
5.	Layout and As-Built by PLS	1	LS	\$	\$
6.	Saw-Cut Demolition and Removal of Existing Asphalt	20,843	SY	\$	\$
7.	Remove Existing 12-inch Base	20,843	SY	\$	\$
8.	1-inch Superpave Asphaltic Concrete Traffic B (FC-9.5)	1,133	TN	\$	\$
9.	2-inch Superpave Asphaltic Concrete Traffic B (SP-12.5)	2,267	TN	\$	\$
10.	Prime Coat	20, 843	SY	\$	\$
11.	12-inch Limerock Base (LBR100)	20, 843	SY	\$	\$
12.	School Turn Lane ¹	1	LS	\$	\$
SIDEWALK AND GUIDERAIL IMPROVEMENTS					
13.	FDOT Aluminum Guide Rail	165	LF	\$	\$
SEWER IMPROVEMENTS					
14.	Remove & Replace Existing Manhole Rim & Adjust	8	EA	\$	\$
DRAINAGE AND CURB/GUTTER IMPROVEMENTS					
15.	FDOT Concrete Drop Curb	900	LF	\$	\$
16.	3 Ft. Wide Concrete Flumes, Length 4-8 Ft.	14	EA	\$	\$
17.	Demo & Remove Existing Concrete Ditch Bottom	176	SY	\$	\$
18.	Concrete Ditch Bottom	176	SY	\$	\$
19.	Type C Inlets with Solid Lids	2	EA	\$	\$
20.	24-inch RCP Mitered End Section with Grates	2	EA	\$	\$
21.	24-inch RCP Mitered End Section	4	EA	\$	\$
22.	18-inch RCP Mitered End Section	4	EA	\$	\$
23.	Rip Rap	5.7	TN	\$	\$
SIGNAGE AND STRIPING IMPROVEMENTS					
24.	Thermoplastic Pavement Markings	1	LS	\$	\$
LANDSCAPING AND OTHER IMPROVEMENTS					
25.	Sod	2,203	SY	\$	\$
26.	Relocate Existing Mailboxes	20	EA	\$	\$
Base Bid Amount for Bid Item B: Highway 22A Improvements					\$

Notes for Project B – Highway 22A Base Bid:

1. School Turn Lane Lump Sum Cost shall include site preparation activities, 2-inch Superpave Asphalt Concrete Traf B (SP-12.5), and pavement markings.

CITY OF PARKER

ITB 2026-01: CITY OF PARKER - 2025 ROADWAY RESURFACING PROJECTS

PROJECT B – HIGHWAY 22A BID ALTERNATES					
Bid Item	Description	Qty	Unit	Cost	Total
BID ALTERNATE 1 – PROJECT B					
B-1-1	Erosion Control	1	LS	\$	\$
B-1-2	Maintenance of Traffic	1	LS	\$	\$
B-1-3	Layout and As-Builts by PLS	1	LS	\$	\$
B-1-4	Saw-Cut Demo and Remove Existing Asphalt	20,843	SY	\$	\$
B-1-5	Remove Existing 8-inch Base	20, 843	SY	\$	\$
B-1-6	2-inch Superpave Asphalt Concrete Traf B (SP-12.5)	2,267	TN	\$	\$
B-1-7	TENSAR Nx750 Geo-Fabric	20, 843	SY	\$	\$
B-1-8	Prime Coat	20, 843	SY	\$	\$
B-1-9	8-inch Limerock Base (LBR 100)	20, 843	SY	\$	\$
B-1-10	Remove & Replace Existing Manhole Rim & Adjust	8	EA	\$	\$
B-1-11	School Turn Lane Improvements ¹	1	LS	\$	\$
B-1-12	3-foot-wide Concrete Flumes, Length 4-8 Feet	14	EA	\$	\$
B-1-13	FDOT Concrete Drop Curb	900	LF	\$	\$
B-1-14	Demo & Remove Existing Concrete Ditch Bottom	176	SY	\$	\$
B-1-15	Concrete Ditch Bottom	176	SY	\$	\$
B-1-16	Type C Inlets with Solid Lids	2	EA	\$	\$
B-1-17	FDOT Aluminum Guide Rail	165	LF	\$	\$
B-1-18	24-inch RCP Mitered End Section with Grates	2	EA	\$	\$
B-1-19	24-inch RCP Mitered End Section	4	EA	\$	\$
B-1-20	18-inch RCP Mitered End Section	4	EA	\$	\$
B-1-21	Rip Rap	5.7	TN	\$	\$
B-1-22	Thermoplastic Pavement Markings	1	LS	\$	\$
B-1-23	Relocate Existing Mailbox	20	EA	\$	\$
B-1-24	Sod	2,203	SY	\$	\$
Alternate 1 Bid Amount for Project B					\$

Notes for Project B – Highway 22A Alternate 1 Bid:

1. School Turn Lane Lump Sum Cost shall include site preparation activities, 2-inch Superpave Asphalt Concrete Traf B (SP-12.5), and pavement markings.

CITY OF PARKER

ITB 2026-01: CITY OF PARKER - 2025 ROADWAY RESURFACING PROJECTS

PROJECT B – HIGHWAY 22A BID ALTERNATES					
Bid Item	Description	Qty	Unit	Cost	Total
BID ALTERNATE 2 – PROJECT B					
B-2-1	Erosion Control	1	LS	\$	\$
B-2-2	Maintenance of Traffic	1	LS	\$	\$
B-2-3	Layout and As-Builts by PLS	1	LS	\$	\$
B-2-4	Mill and Remove 2.5-inch of Existing Asphalt	20,843	SY	\$	\$
B-2-5	1-inch Superpave Asphalt Concrete Traf B (FC-9.5)	1,133	TN	\$	\$
B-2-6	1.5-inch Superpave Asphalt Concrete Traf B (SP-12.5)	1,700	TN	\$	\$
B-2-7	Prime Coat	20,843	SY	\$	\$
B-2-8	Remove & Replace Existing Manhole Rim & Adjust	8	EA	\$	\$
B-2-9	School Turn Lane ¹	1	LS	\$	\$
B-2-10	3-foot-wide Concrete Flumes, Length 4-8 Feet	14	EA	\$	\$
B-2-11	FDOT Concrete Drop Curb	900	LF	\$	\$
B-2-12	Demo & Remove Existing Concrete Ditch Bottom	176	SY	\$	\$
B-2-13	Concrete Ditch Bottom	176	SY	\$	\$
B-2-14	Type C Inlets with Solid Lids	2	EA	\$	\$
B-2-15	FDOT Aluminum Guide Rail	165	LF	\$	\$
B-2-16	24-inch RCP Mitered End Section with Grates	2	EA	\$	\$
B-2-17	24-inch RCP Mitered End Section	4	EA	\$	\$
B-2-18	18-inch RCP Mitered End Section	4	EA	\$	\$
B-2-19	Thermoplastic Pavement Markings	1	LS	\$	\$
B-2-20	Relocate Existing Mailbox	20	EA	\$	\$
B-2-21	Rip Rap	5.7	TN	\$	\$
B-2-22	Sod	2,203	SY	\$	\$
Alternate 2 Bid Amount for Project B					\$

Notes for Project B – Highway 22A Alternate 2 Bid:

1. School Turn Lane Lump Sum Cost shall include site preparation activities, 2-inch Superpave Asphalt Concrete Traf B (SP-12.5), and pavement markings.

BASE BID TOTAL FOR PROJECT B	\$
BID ALTERNATE NO. 1 TOTAL FOR PROJECT B	\$
BID ALTERNATE NO. 2 TOTAL FOR PROJECT B	\$

CITY OF PARKER

ITB 2026-01: CITY OF PARKER - 2025 ROADWAY RESURFACING PROJECTS

PROJECT C – NORTH 9TH STREET IMPROVEMENTS (STA 0+00 TO 2+00) BASE BID					
Bid Item	Description	Qty	Unit	Cost	Total
ROADWAY DECONSTRUCTION AND RECONSTRUCTION					
1.	Erosion Control	1	LS	\$	\$
2.	Maintenance of Traffic	1	LS	\$	\$
3.	Layout and As-Built by PLS	1	LS	\$	\$
4.	Reclaim Top 12 inches of Roadway, Reinstall (Min LBR40)	498	SY	\$	\$
5.	1-inch Superpave Asphaltic Concrete Traffic B (FC-9.5)	30	TN	\$	\$
6.	1-inch Superpave Asphaltic Concrete Traffic B (SP-12.5)	30	TN	\$	\$
7.	Prime Coat	498	SY	\$	\$
8.	6-inch Limerock Base (LBR100)	498	SY	\$	\$
SIDEWALK AND GUIDERAIL IMPROVEMENTS					
9.	Remove & Replace 4-inch Concrete Sidewalk	15	SY	\$	\$
SEWER IMPROVEMENTS					
10.	Remove & Replace Existing Manhole Rim & Adjust	9	EA	\$	\$
11.	Remove & Replace Existing Valve Box Cover & Adjust	5	EA	\$	\$
DRAINAGE AND CURB/GUTTER IMPROVEMENTS					
12.	Remove Existing Asphalt Curb/Gutter	750	SY	\$	\$
SIGNAGE AND STRIPING IMPROVEMENTS					
13.	ADA Detectable Warning	28	SF	\$	\$
14.	Thermoplastic Pavement Markings	1	LS	\$	\$
LANDSCAPING AND OTHER IMPROVEMENTS					
15.	Earthwork	1	LS	\$	\$
16.	Sod	35	SY	\$	\$
17.	Relocate Existing Mailboxes	32	EA	\$	\$
Base Bid Amount for Bid Item C: North 9th Street (STA 0+00 to STA 2+00)					\$

BASE BID TOTAL FOR PROJECT C					\$
-------------------------------------	--	--	--	--	-----------

CITY OF PARKER

ITB 2026-01: CITY OF PARKER - 2025 ROADWAY RESURFACING PROJECTS

PROJECT D – NORTH 9TH STREET IMPROVEMENTS (STA 2+00 TO 20+44.75) BASE BID					
Bid Item	Description	Qty	Unit	Cost	Total
ROADWAY DECONSTRUCTION AND RECONSTRUCTION					
1.	Erosion Control	1	LS	\$	\$
2.	Maintenance of Traffic	1	LS	\$	\$
3.	Layout and As-Builts by PLS	1	LS	\$	\$
4.	Saw-Cut Demolition and Removal of Existing Asphalt	5,530	SY	\$	\$
5.	Remove Existing 10 inches of Base	5,530	SY	\$	\$
6.	1-inch Superpave Asphaltic Concrete Traffic B (FC-9.5)	361	TN	\$	\$
7.	2-inch Superpave Asphaltic Concrete Traffic B (SP-12.5)	722	TN	\$	\$
8.	Prime Coat	5,530	SY	\$	\$
9.	10-inch Limerock Base (LBR100)	5,530	SY	\$	\$
SEWER IMPROVEMENTS					
10.	Remove & Replace Existing Manhole Rim & Adjust	9	EA	\$	\$
11.	Remove & Replace Existing Valve Box Cover & Adjust	5	EA	\$	\$
DRAINAGE AND CURB/GUTTER IMPROVEMENTS					
12.	Remove Existing Asphalt Curb/Gutter	750	SY	\$	\$
SIGNAGE AND STRIPING IMPROVEMENTS					
13.	Thermoplastic Pavement Markings	1	LS	\$	\$
LANDSCAPING AND OTHER IMPROVEMENTS					
14.	Sod	1,000	SY	\$	\$
15.	Relocate Existing Mailboxes	32	EA	\$	\$
Base Bid Amount for Bid Item D: North 9th Street (STA 2+00 TO 20+44.75)					\$

CITY OF PARKER

ITB 2026-01: CITY OF PARKER - 2025 ROADWAY RESURFACING PROJECTS

PROJECT D – NORTH 9TH STREET (STA 2+00 TO 20+44.75)					
BID ALTERNATES					
Bid Item	Description	Qty	Unit	Cost	Total
BID ALTERNATE 1 – PROJECT D					
D-1-1	Erosion Control	1	LS	\$	\$
D-1-2	Maintenance of Traffic	1	LS	\$	\$
D-1-3	Layout and As-Builts by PLS	1	LS	\$	\$
D-1-4	Saw-Cut Demo and Remove Existing Asphalt	5,530	SY	\$	\$
D-1-5	Remove Existing 8-inch Base	5,530	SY	\$	\$
D-1-6	2-inch Superpave Asphalt Concrete Traf B (SP-12.5)	722	TN	\$	\$
D-1-7	Prime Coat	5,530	SY	\$	\$
D-1-8	12 inches of Type “B” Stabilization (LBR 40)	5,530	SY	\$	\$
D-1-9	8-inch Limerock Base (LBR 100)	5,530	SY	\$	\$
D-1-10	TENSAR Nx750 Geo-Fabric	5,530	SY	\$	\$
D-1-11	Remove & Replace Existing Manhole Rim & Adjust	9	EA	\$	\$
D-1-12	Remove & Replace Existing Valve Box Cover & Adjust	5	EA	\$	\$
D-1-13	Remove Existing Asphalt Curb/Gutter	750	SY	\$	\$
D-1-14	Thermoplastic Pavement Markings	1	LS	\$	\$
D-1-15	Sod	1,000	SY	\$	\$
D-1-16	Relocate Existing Mailboxes	32	EA	\$	\$
Alternate 1 Bid Amount for Project D					\$

Bid Item	Description	Qty	Unit	Cost	Total
BID ALTERNATE 2 – PROJECT D					
D-2-1	Erosion Control	1	LS	\$	\$
D-2-2	Maintenance of Traffic	1	LS	\$	\$
D-2-3	Layout and As-Builts by PLS	1	LS	\$	\$
D-2-4	Mill and Remove 2-inch of Existing Asphalt	5,530	SY	\$	\$
D-2-5	1-inch Superpave Asphalt Concrete Traf B (FC-9.5)	361	TN	\$	\$
D-2-6	1-inch Superpave Asphalt Concrete Traf B (SP-12.5)	361	TN	\$	\$
D-2-7	Prime Coat	5,530	SY	\$	\$
D-2-8	Remove & Replace Existing Manhole Rim & Adjust	9	EA	\$	\$

CITY OF PARKER

ITB 2026-01: CITY OF PARKER - 2025 ROADWAY RESURFACING PROJECTS

Bid Item	Description	Qty	Unit	Cost	Total
BID ALTERNATE 2 – PROJECT D					
D-2-9	Remove & Replace Existing Valve Box Cover & Adjust	5	EA	\$	\$
D-2-10	Remove Existing Asphalt Curb/Gutter	750	SY	\$	\$
D-2-11	Thermoplastic Pavement Markings	1	LS	\$	\$
D-2-12	Sod	1,000	SY	\$	\$
D-2-13	Relocate Existing Mailboxes	32	EA	\$	\$
Alternate 2 Bid Amount for Project D					\$

BASE BID TOTAL FOR PROJECT D	\$
BID ALTERNATE NO. 1 TOTAL FOR PROJECT D	\$
BID ALTERNATE NO. 2 TOTAL FOR PROJECT D	\$



INVITATION TO BID 2026-01
CITY OF PARKER
2025 ROADWAY RESURFACING PROJECT



ATTACHMENT B

Revised Bid Drawings (entire set)

BID PLANS FOR

2025 ROADWAY RESURFACING PROJECTS


PREPARED FOR:
CITY OF PARKER, FLORIDA

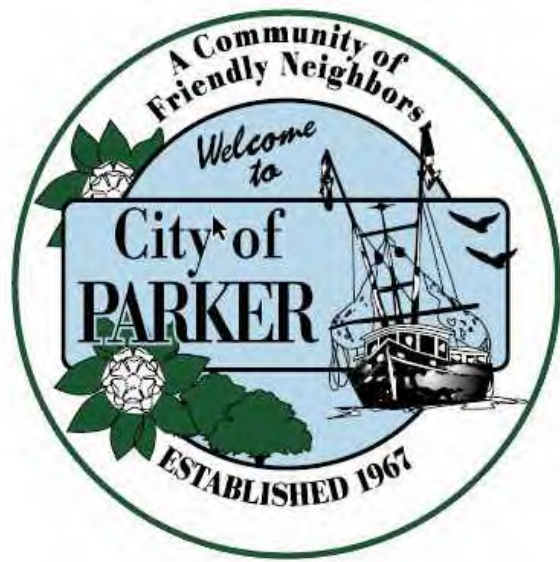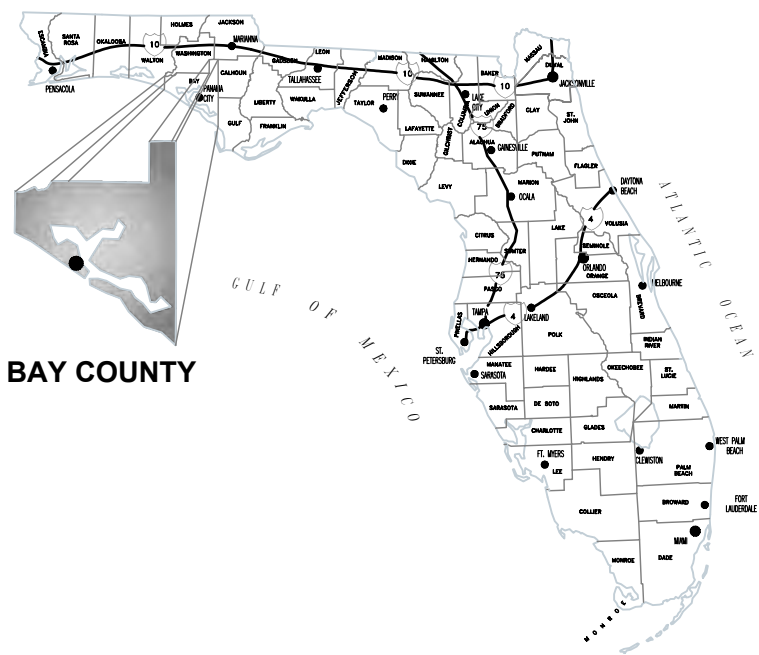

CITY COUNCIL

MAYOR, ANDREW KELLY
COUNCIL MEMBER/MAYOR PRO-TEM, TONYA BARROW
COUNCIL MEMBER, KATY BODIFORD
COUNCIL MEMBER, JOHN HANEY
COUNCIL MEMBER, RON CHAPLE

LOCATION MAP

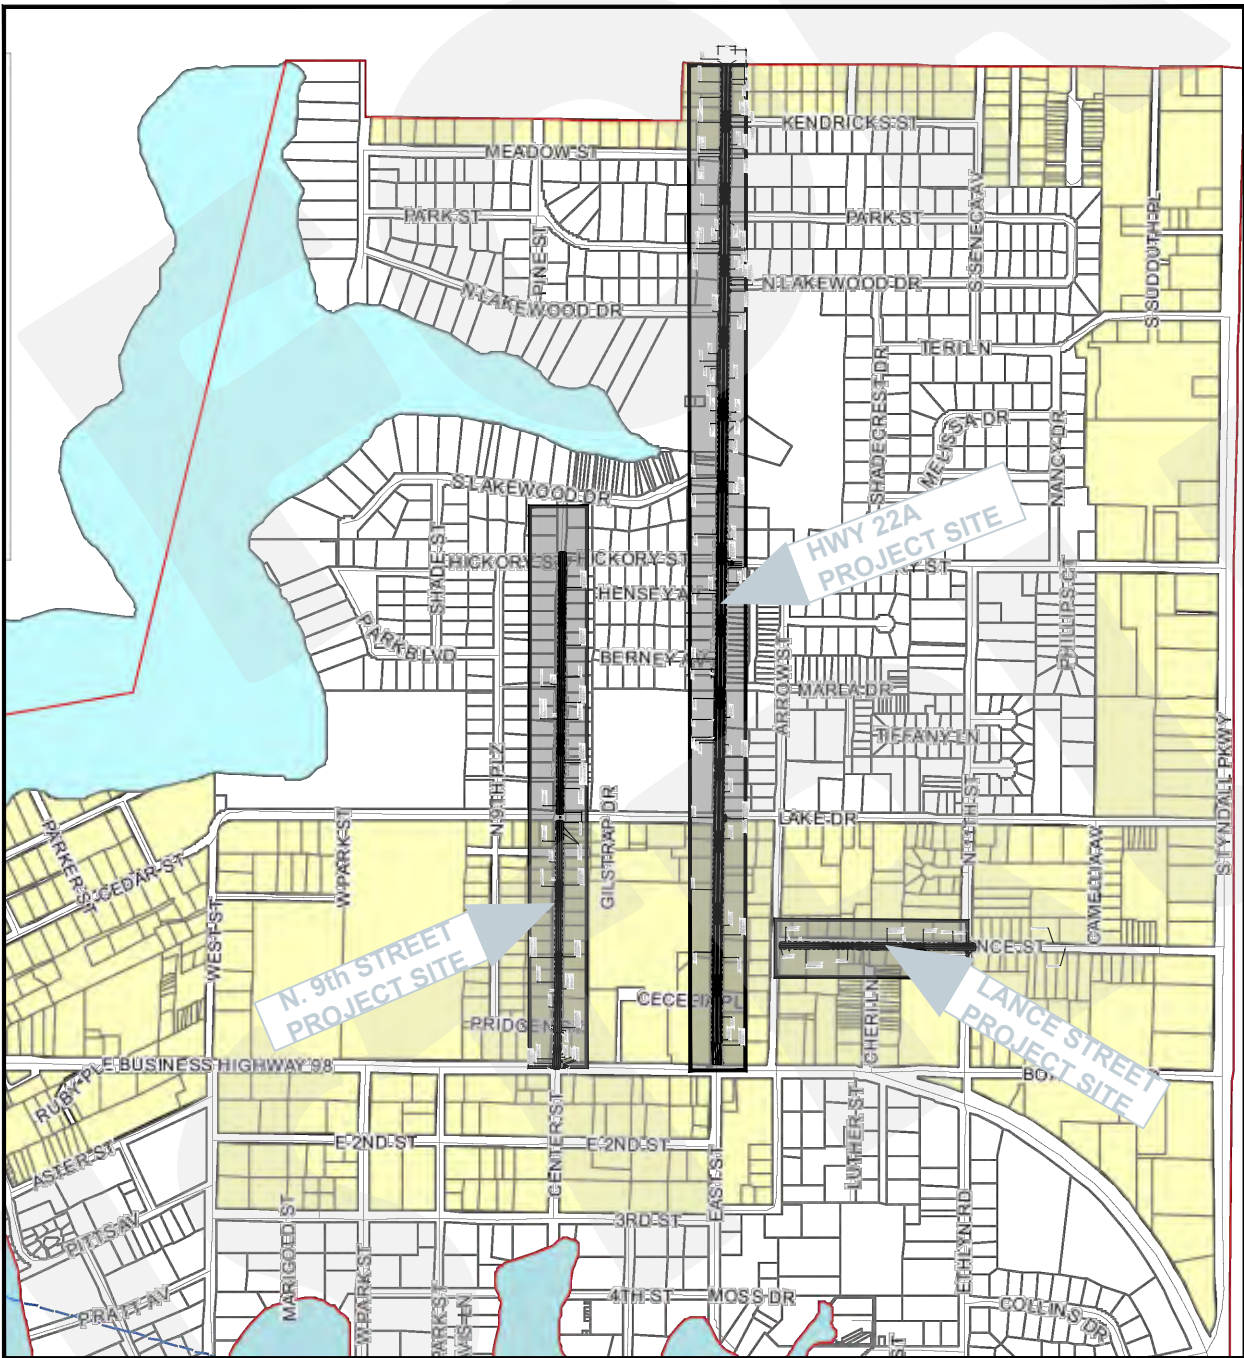

CERTIFICATE OF AUTHORIZATION No.: 31422
ELIZABETH S. MOORE, P.E. No.: 57607

THE ABOVE NAMED PROFESSIONAL ENGINEER SHALL BE RESPONSIBLE FOR THE FOLLOWING SHEETS INDICATED BY (*) IN ACCORDANCE WITH RULE 61G15-23.005, F.A.C.

SHEET INDEX

(*) C0.0	COVER SHEET (THIS SHEET)
1 of 12 - 12 of 12	TOPOGRAPHIC SURVEY
(*) C0.1	GENERAL NOTES
(*) C0.2	STORMWATER POLLUTION PREVENTION PLAN
(*) C0.3	ROADWAY TYPICAL SECTIONS
C0.4	MAINTENANCE OF TRAFFIC
(*) C1.0	IMPROVEMENTS KEY SHEET
(*) C1.1 - C1.2	LANCE DRIVE IMPROVEMENTS PLAN & PROFILE
(*) C1.3 - C1.8	HWY 22A (BOB LITTLE ROAD) IMPROVEMENTS PLAN & PROFILE
(*) C1.9 - C1.11	N. 9th STREET IMPROVEMENTS PLAN & PROFILE
(*) C2.0 - C2.1	LANCE DRIVE SECTIONS
(*) C2.2 - C2.10	HWY 22A (BOB LITTLE ROAD) SECTIONS
(*) C2.11 - C2.15	N. 9th STREET SECTIONS
(*) C3.0 - C3.1	LANCE DRIVE STRIPING & MARKING PLAN
(*) C3.2 - C3.7	HWY 22A (BOB LITTLE ROAD) STRIPING & MARKING PLAN
(*) C3.8 - C3.10	N. 9th STREET STRIPING & MARKING PLAN
(*) C3.11	FDOT PAVEMENT STRIPING AND MARKING STANDARD DETAILS
(*) C4.0	CONSTRUCTION DETAILS

ANCHOR CEI QUALITY CONTROL TRACKING DATA				
QUALITY CONTROL CHECKS	DATE COMPLETED	PERSON COMPLETED BY	DATE CHANGES MADE	DRAFTSMAN
GENERAL NOTES REVIEW	6/3/2026	E. MOORE	6/11/2026	B. SILCOX
PROJECT CHECKLIST REVIEW (PRIOR TO CLIENT REVIEW)	6/3/2026	E. MOORE	6/11/2026	B. SILCOX
SUBMITTED TO CLIENT	6/12/2026	E. MOORE E. THOMASEE	N/A	N/A
PERMITTING COMMENTS	N/A	N/A	N/A	N/A
OVERALL DESIGN TEAM / PM REVIEW	7/11/2026	E. MOORE	7/13/2026	B. SILCOX
BID ADVERTISEMENT	7/16/2026	N/A	N/A	N/A
CONFORMED PLAN REVIEW				


FOR BID ONLY


No.	DATE	DESCRIPTION
3		
2	09/29/26	ADDENDUM 4
1	09/10/26	ADDENDUM 2

DATE: JULY 16, 2026

THIS ITEM HAS BEEN DIGITALLY SIGNED AND SEALED BY:

PRINTED COPIES OF THIS DOCUMENT ARE NOT CONSIDERED SIGNED AND SEALED AND THE SIGNATURE MUST BE VERIFIED ON ANY ELECTRONIC DOCUMENTS.

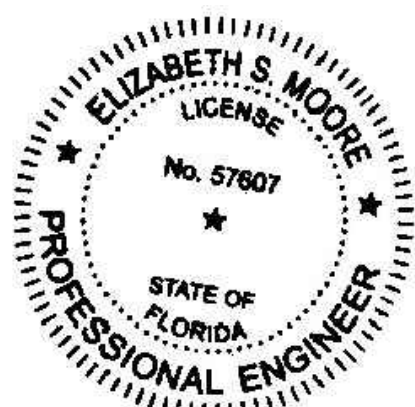

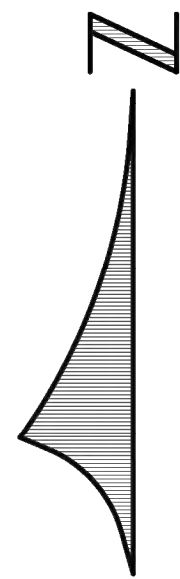

SHEET INDEX
NOT TO SCALE

TOPOGRAPHIC SURVEY OF NORTH 9TH STREET,
SOUTH HIGHWAY 22A AND LANCE STREET
PARKER, FLORIDA



FOR: ANCHOR CEI, INC.

SYMBOLS & ABBREVIATIONS	
N	NORTH
S	SOUTH
E	EAST
W	WEST
'	DEGREES
"	MINUTES OR FEET
LB	SECONDS OR INCHES
NO.	LAND SURVEYOR BUSINESS
CONC.	NUMBER
R.O.W.	CONCRETE
NAVD	RIGHT OF WAY
EL.	NORTH AMERICAN VERTICAL DATUM
RCP	ELEVATION
CPP	REINFORCED CONCRETE PIPE
PVC	CORRUGATED PLASTIC PIPE
CMP	POLYVINYL CHLORIDE
INV	CORRUGATED METAL PIPE
MES	INVERT
BFP	MITERED END SECTION
	BACKFLOW PREVENTER
⋈	SEWER VALVE
•	BOLLARD
⋈	WATER VALVE
▽	FIRE HYDRANT
⊞	WATER METER
⊙	SEWER MANHOLE
⊙	STORM MANHOLE
⊞	INLET
⊞	MAILBOX
⊙	TELEPHONE PEDESTAL
⊙	WATER MARKER
◇	POWER POLE
⋈	GUY ANCHOR
⋈	REFLECTOR
⋈	SIGN POLE
⋈	MONITORING WELL
—W—	WATER MAIN
—S—	SANITARY SEWER GRAVITY MAIN
—FM—	SANITARY SEWER FORCE MAIN
—P—	AERIAL UTILITY LINE

ELEVATIONS AND BENCHMARKS SHOWN HEREON ARE BASED ON THE NOTED ELEVATION REFERENCE. USE OF THE BENCHMARKS FOR VERTICAL CONTROL SHOULD BE PERFORMED IN ACCORDANCE WITH STANDARDS OF PRACTICE FOR PROFESSIONAL SURVEYORS AND MAPPERS AS OUTLINED IN RULE 5J-17, FLORIDA ADMINISTRATIVE CODE. PRIOR TO UTILIZING THE BENCHMARKS FOR VERTICAL CONTROL, USER SHALL CHECK PROVIDED BENCHMARKS TO ENSURE THAT THEY HAVE NOT BEEN DISTURBED AND THAT THEY ARE RELATIVE TO EACH OTHER.



THE UNDERGROUND UTILITIES SHOWN HEREON WERE DETERMINED BY ONE OR MORE OF THE FOLLOWING METHODS: FIELD SURVEY INFORMATION COLLECTED, MAPS, GIS, LOCATIONS PROVIDED BY THE UTILITY OWNER AND CONTRACTOR. THE UNDERSIGNED SURVEYOR MAKES NO GUARANTEE THAT THE UNDERGROUND UTILITIES SHOWN COMPRISE ALL UTILITIES THAT EXIST IN THE AREA, EITHER IN SERVICE OR ABANDONED. THE SURVEYOR FURTHER DOES NOT WARRANT THAT THE UNDERGROUND UTILITIES SHOWN ARE IN THE EXACT LOCATION INDICATED, ALTHOUGH HE DOES CERTIFY THEY WERE LOCATED AS ACCURATELY AS POSSIBLE FROM THE INFORMATION AVAILABLE. THE SURVEYOR HAS NOT PHYSICALLY EXPOSED THE UNDERGROUND UTILITIES.

THE UNDERSIGNED, BUCHANAN & HARPER, INC.	
ENGINEERING • PLANNING • SURVEYING • LANDSCAPE ARCHITECTURE	
735 WEST 11TH STREET, PANAMA CITY, FLORIDA 32401 TELEPHONE (850) 783-7427	
THE UNDERSIGNED, PL TODD TINDELL , FLORIDA LAND SURVEYOR NO. 4450 , HEREBY CERTIFIES THAT THE SURVEY AND/OR INFORMATION SHOWN HEREON CONFORMS TO THE STANDARDS OF PRACTICE FOR PROFESSIONAL SURVEYORS AND MAPPERS AS OUTLINED IN RULE 5J-17, FLORIDA ADMINISTRATIVE CODE.	
PLAT OF TOPOGRAPHIC SURVEY SCALE NOT TO SCALE	
SURVEYED 12-5-25 DRAWN 12-8-25 IMPROVEMENTS VISIBLE AS SHOWN	
REVISED _____	
REVISED _____	
REVISED _____	
SOURCE OF INFORMATION PREVIOUS SURVEY	
BEARING REFERENCE _____	
ELEVATION REFERENCE N65 BENCHMARK C 440 ~ ELEVATION = 14.71 NAVD 88	
F.B. 1219 PA. 24 JOB NO. 13854 FILE NO. E 4410 SHEET NO. 1 OF 12	

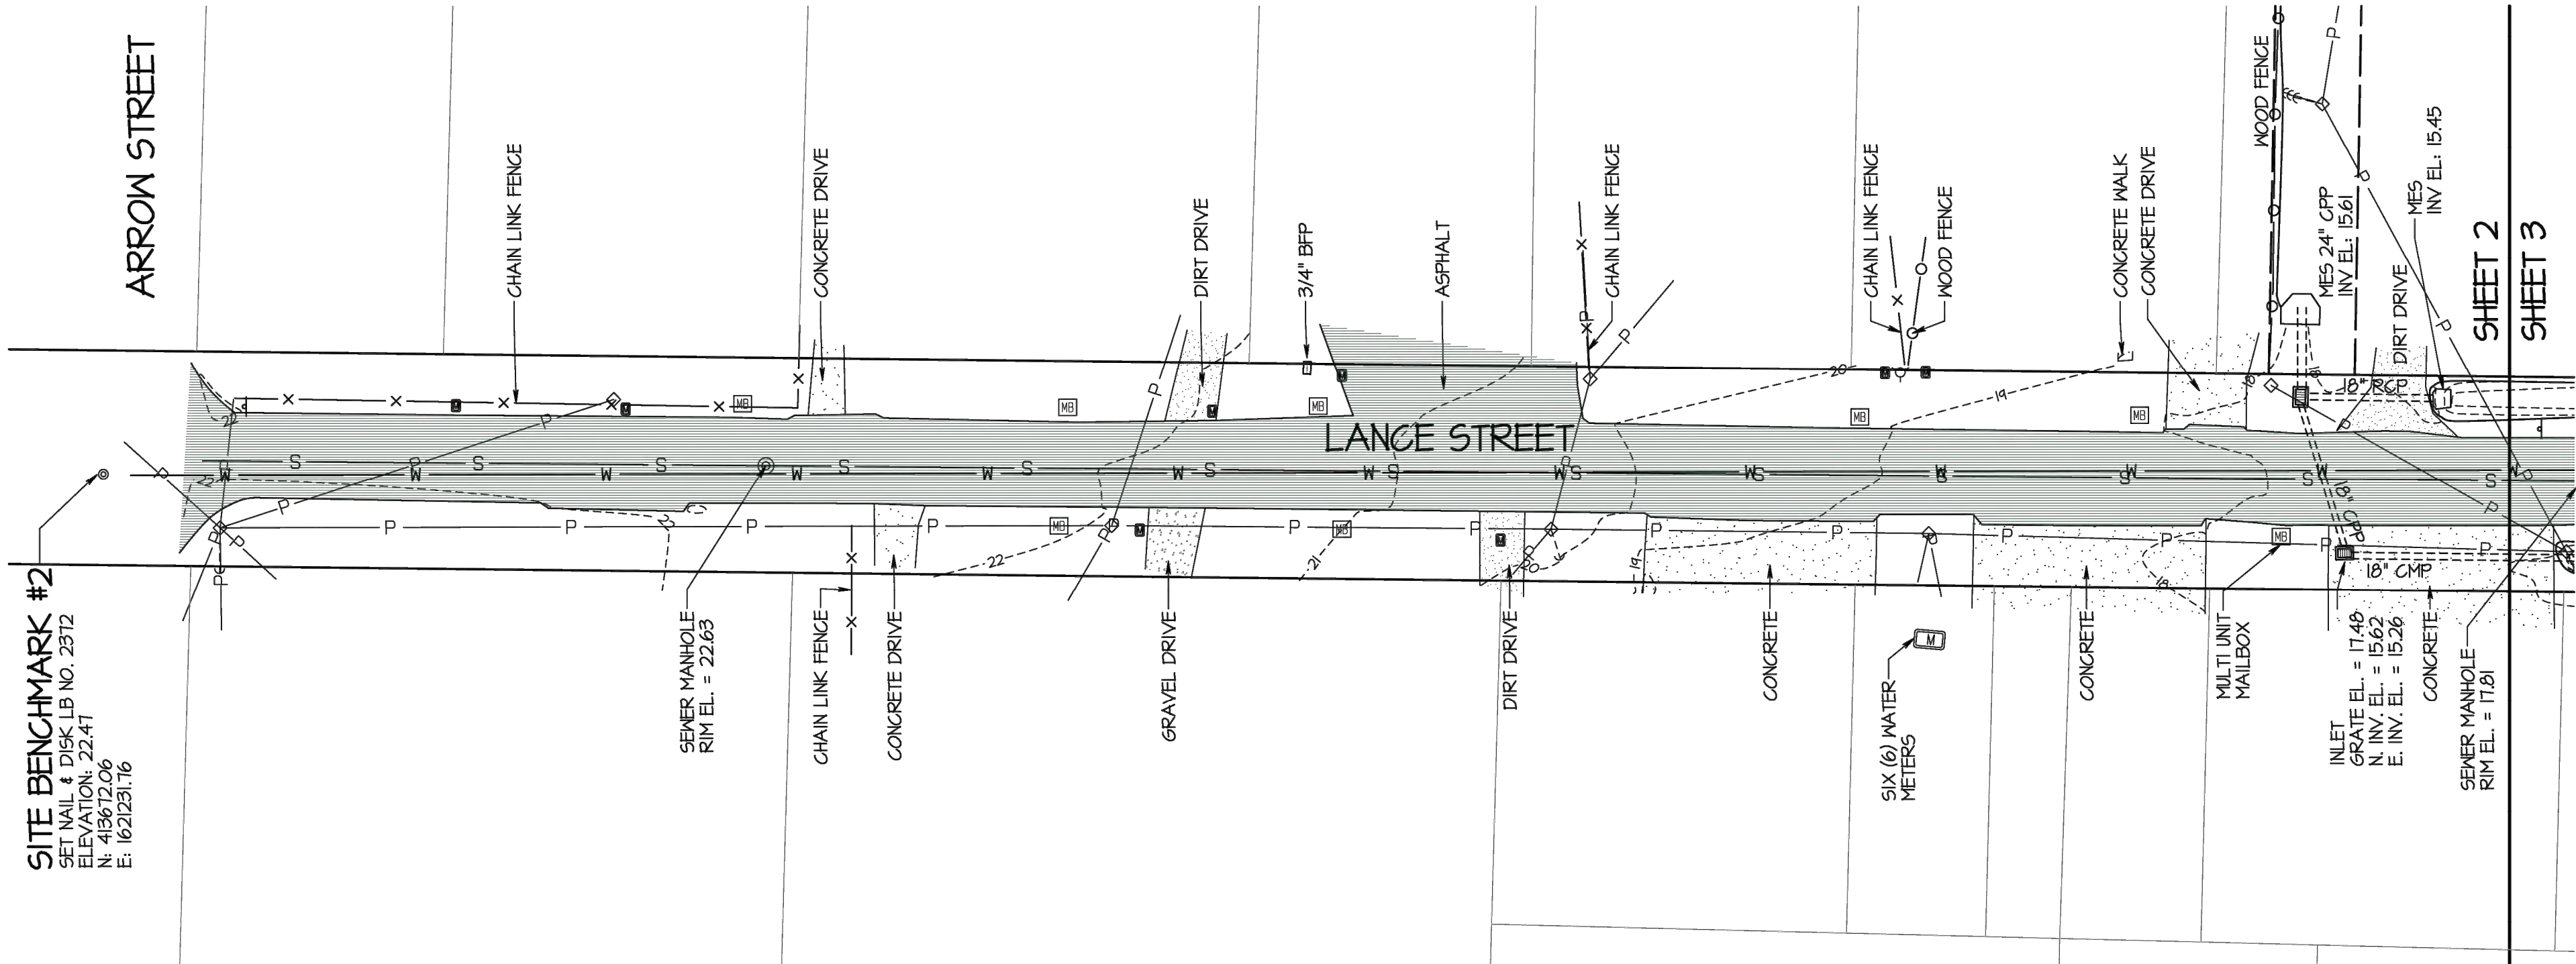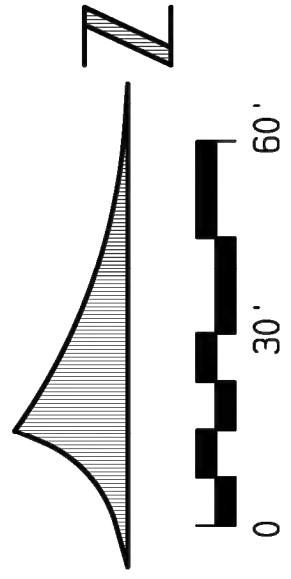



LANCE STREET

BUCHANAN & HARPER, INC. ENGINEERING • PLANNING • SURVEYING • LANDSCAPE ARCHITECTURE 735 WEST 11TH STREET, PANAMA CITY, FLORIDA 32401 • TELEPHONE (850) 783-7427	
THE UNDERSIGNED, <u>AL TODD TINDELL</u> , FLORIDA LAND SURVEYOR NO. <u>4450</u> , HEREBY CERTIFIES THAT THE SURVEY AND/OR INFORMATION SHOWN HEREON CONFORMS TO THE STANDARDS OF PRACTICE FOR PROFESSIONAL SURVEYORS AND MAPPERS AS OUTLINED IN RULE 5J-17, FLORIDA ADMINISTRATIVE CODE.	
PLAT OF	TOPOGRAPHIC SURVEY
SURVEYED	12-5-25
DRAWN	12-8-25
IMPROVEMENTS	VISIBLE AS SHOWN
SCALE	1" = 30'
SOURCE OF INFORMATION	PREVIOUS SURVEY
BEARING REFERENCE	
ELEVATION REFERENCE	N65 BENCHMARK C 440 ~ ELEVATION = 14.71 NAVD 88
F.B.	1219
PA.	24
JOB NO.	13854
FILE NO.	E 4410
SHEET NO.	2 OF 12

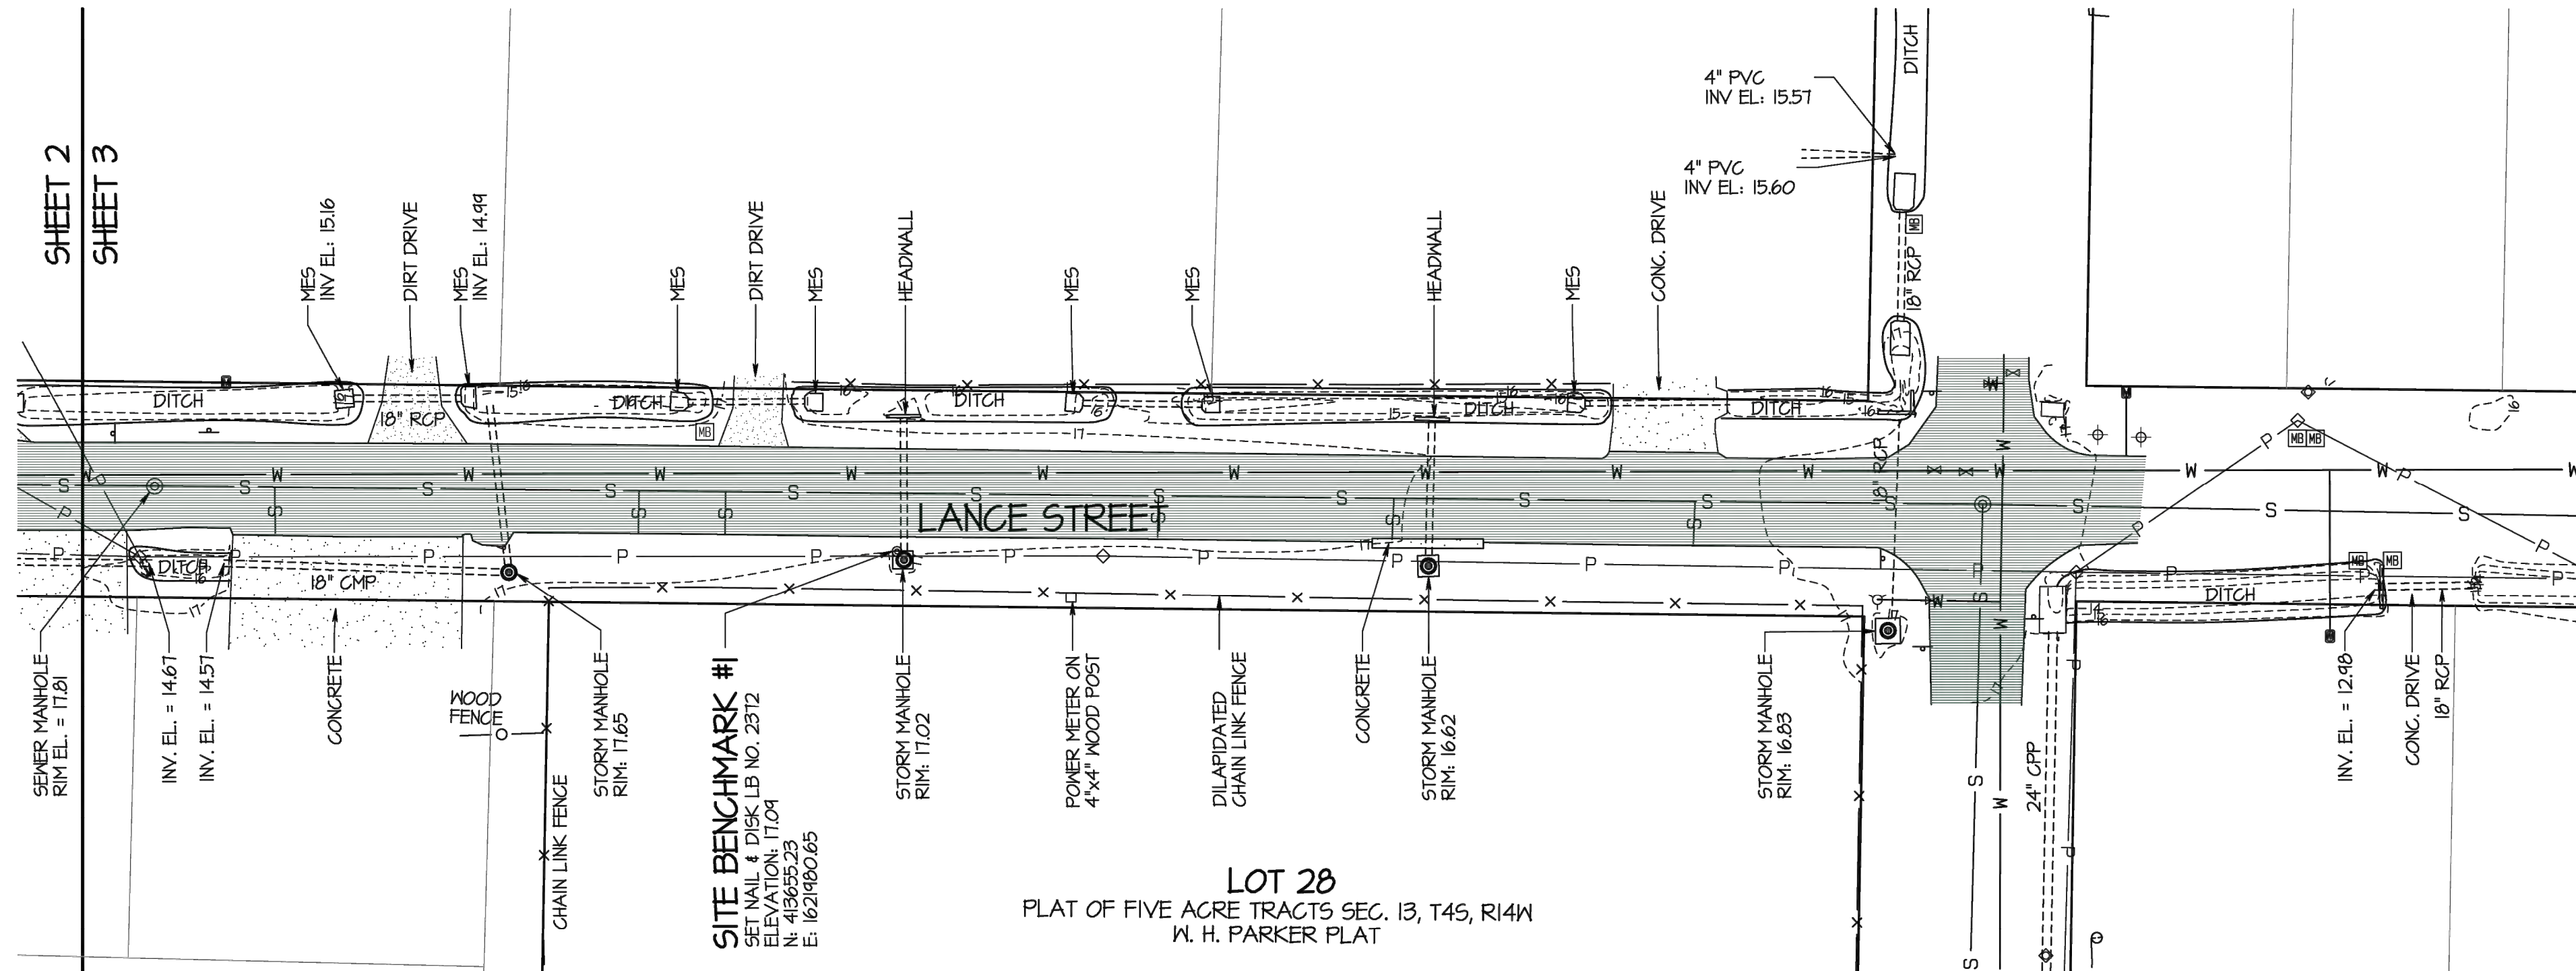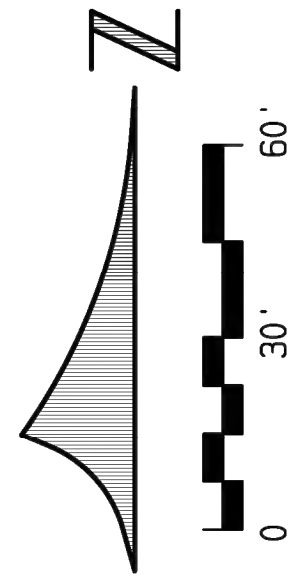


LANCE STREET

BUCHANAN & HARPER, INC. ENGINEERING • PLANNING • SURVEYING • LANDSCAPE ARCHITECTURE 735 WEST 11TH STREET, PANAMA CITY, FLORIDA 32401 • TELEPHONE (850) 783-7427	
THE UNDERSIGNED, <u>N. TODD TINDELL</u> , FLORIDA LAND SURVEYOR NO. <u>4450</u> , HEREBY CERTIFIES THAT THE SURVEY AND/OR INFORMATION SHOWN HEREON CONFORMS TO THE STANDARDS OF PRACTICE FOR PROFESSIONAL SURVEYORS AND MAPPERS AS OUTLINED IN RULE 5J-17, FLORIDA ADMINISTRATIVE CODE.	
PLAT OF <u>TOPOGRAPHIC SURVEY</u>	SCALE <u>1" = 30'</u>
SURVEYED <u>12-5-25</u>	DRAWN <u>12-8-25</u> IMPROVEMENTS <u>VISIBLE AS SHOWN</u>
REVISED _____	
REVISED _____	
REVISED _____	
SOURCE OF INFORMATION <u>PREVIOUS SURVEY</u>	
BEARING REFERENCE _____	
ELEVATION REFERENCE <u>N65 BENCHMARK C 440 ~ ELEVATION = 14.71 NAVD 88</u>	
F.B. <u>1219</u> PA. <u>24</u> JOB NO. <u>13854</u> FILE NO. <u>E 4410</u> SHEET NO. <u>3 OF 12</u>	

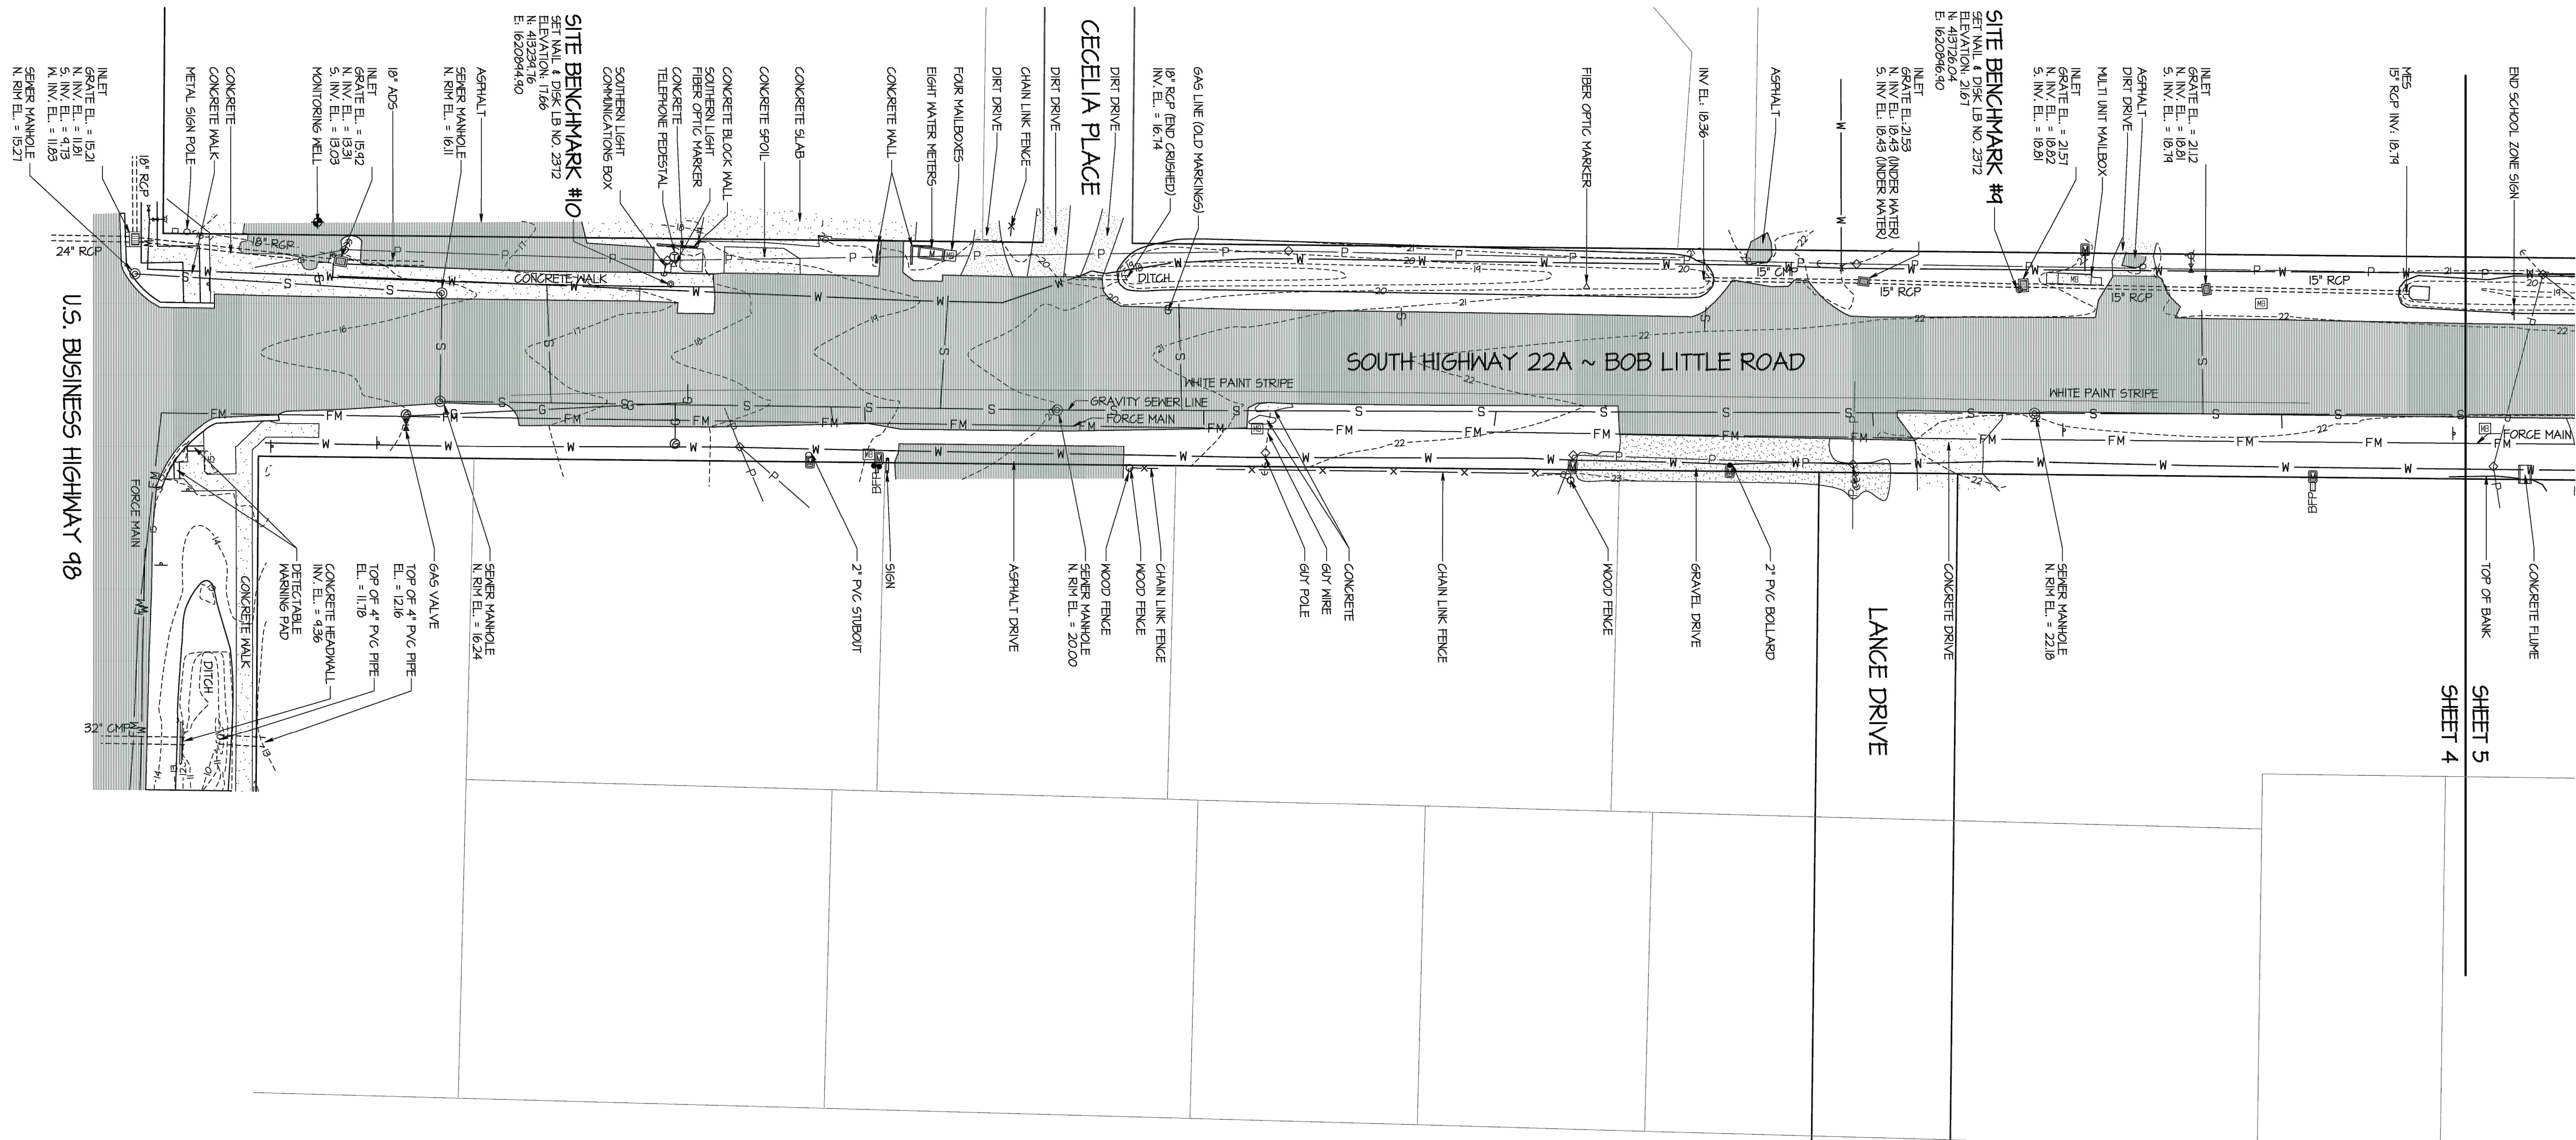
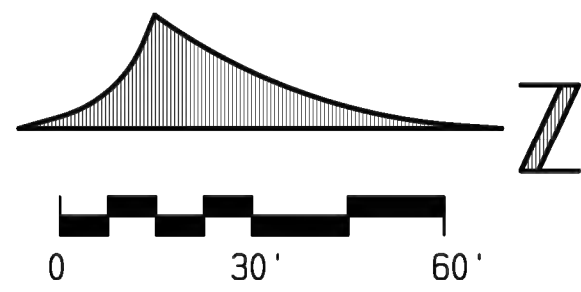


SOUTH HIGHWAY 22A

BUCHANAN & HARPER, INC. ENGINEERING • PLANNING • SURVEYING • LANDSCAPE ARCHITECTURE 735 WEST 11TH STREET, PANAMA CITY, FLORIDA 32401 TELEPHONE (850) 783-7427	
THE UNDERSIGNED, <u>W. TODD TINDELL</u> , FLORIDA LAND SURVEYOR NO. <u>4450</u> , HEREBY CERTIFIES THAT THE SURVEY AND/OR INFORMATION SHOWN HEREON CONFORMS TO THE STANDARDS OF PRACTICE FOR PROFESSIONAL SURVEYORS AND MAPPERS AS OUTLINED IN RULE 5J-17, FLORIDA ADMINISTRATIVE CODE.	
PLAT OF <u>TOPOGRAPHIC SURVEY</u>	SCALE <u>1" = 30'</u>
SURVEYED <u>12-5-25</u>	DRAWN <u>12-8-25</u> IMPROVEMENTS <u>VISIBLE AS SHOWN</u>
REVISED	
REVISED	
REVISED	
SOURCE OF INFORMATION <u>PREVIOUS SURVEY</u>	
BEARING REFERENCE <u>N65 BENCHMARK C 440 ~ ELEVATION = 14.71 NAVD 80</u>	
ELEVATION REFERENCE <u>F.B. 1219 PA. 24 JOB NO. 13854 FILE NO. E 4410 SHEET NO. 4 OF 12</u>	


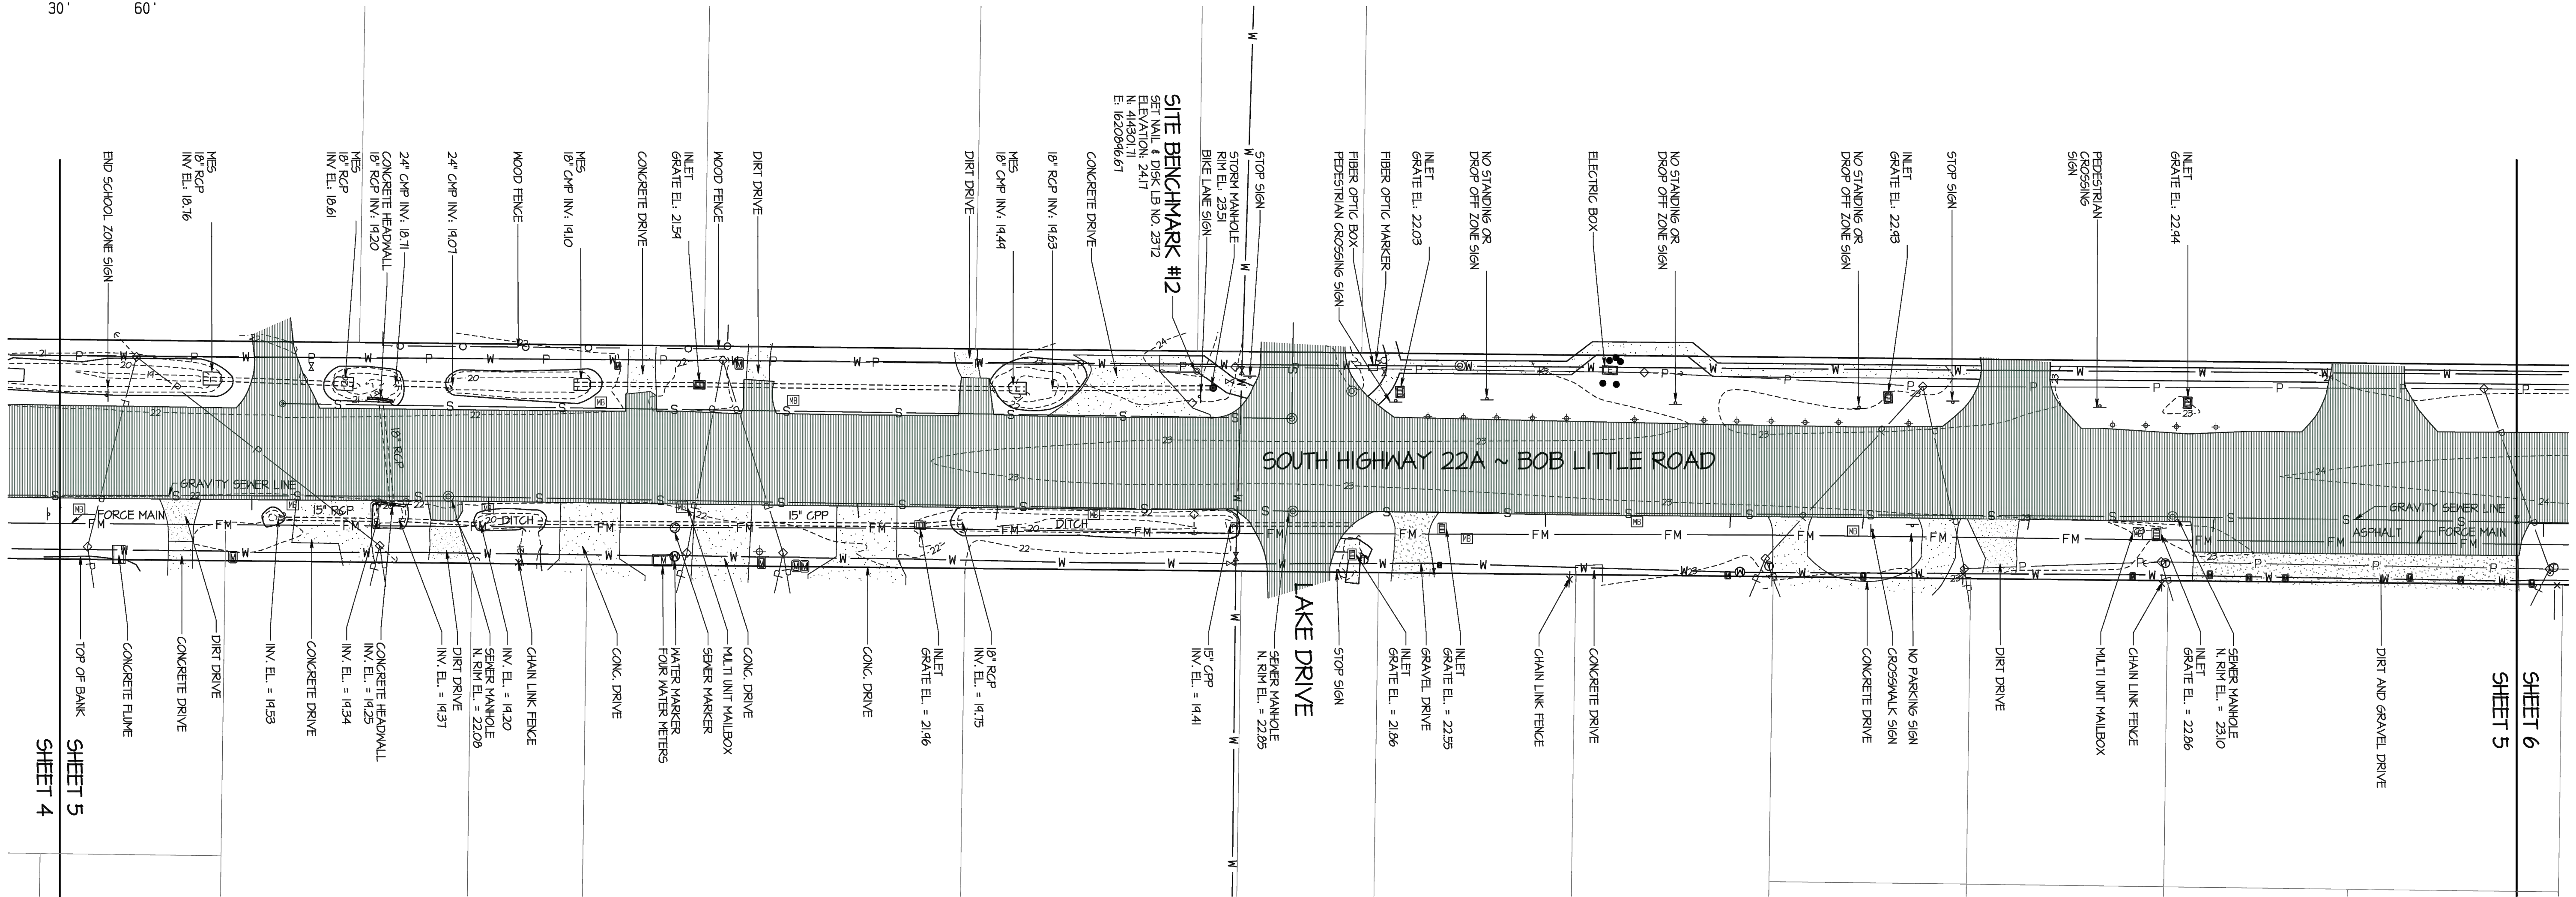


BUCHANAN & HARPER, INC. ENGINEERING • PLANNING • SURVEYING • LANDSCAPE ARCHITECTURE CERTIFICATE OF AUTHORIZATION NUMBER: 2372 735 WEST 11TH STREET — PANAMA CITY, FLORIDA 32401 — TELEPHONE (850) 763-7427			
THE UNDERSIGNED, <u>M. TODD TINNELL</u> , FLORIDA LAND SURVEYOR NO. <u>4458</u> , HEREBY CERTIFIES THAT THE SURVEY AND/OR INFORMATION SHOWN HEREON CONFORMS TO THE STANDARDS OF PRACTICE FOR PROFESSIONAL SURVEYORS AND MAPPERS AS OUTLINED IN RULE 5J-17, FLORIDA ADMINISTRATIVE CODE.			
PLAT OF <u>TOPOGRAPHIC SURVEY</u>	SCALE <u>1" = 30'</u>		
SURVEYED <u>12-5-25</u>	DRAWN <u>12-8-25</u>	IMPROVEMENTS <u>VISIBLE AS SHOWN</u>	
REVISED _____			
REVISED _____			
REVISED _____			
SOURCE OF INFORMATION <u>PREVIOUS SURVEY</u>			
BEARING REFERENCE _____			
ELEVATION REFERENCE <u>N65° BENCHMARK C 440 — ELEVATION = 14.71 MTD 08</u>			
F.B. <u>1214</u>	P.A. <u>24</u>	JOB NO. <u>1889</u>	FILE NO. <u>E 4410</u>
		SHEET NO. <u>5</u>	OF <u>12</u>

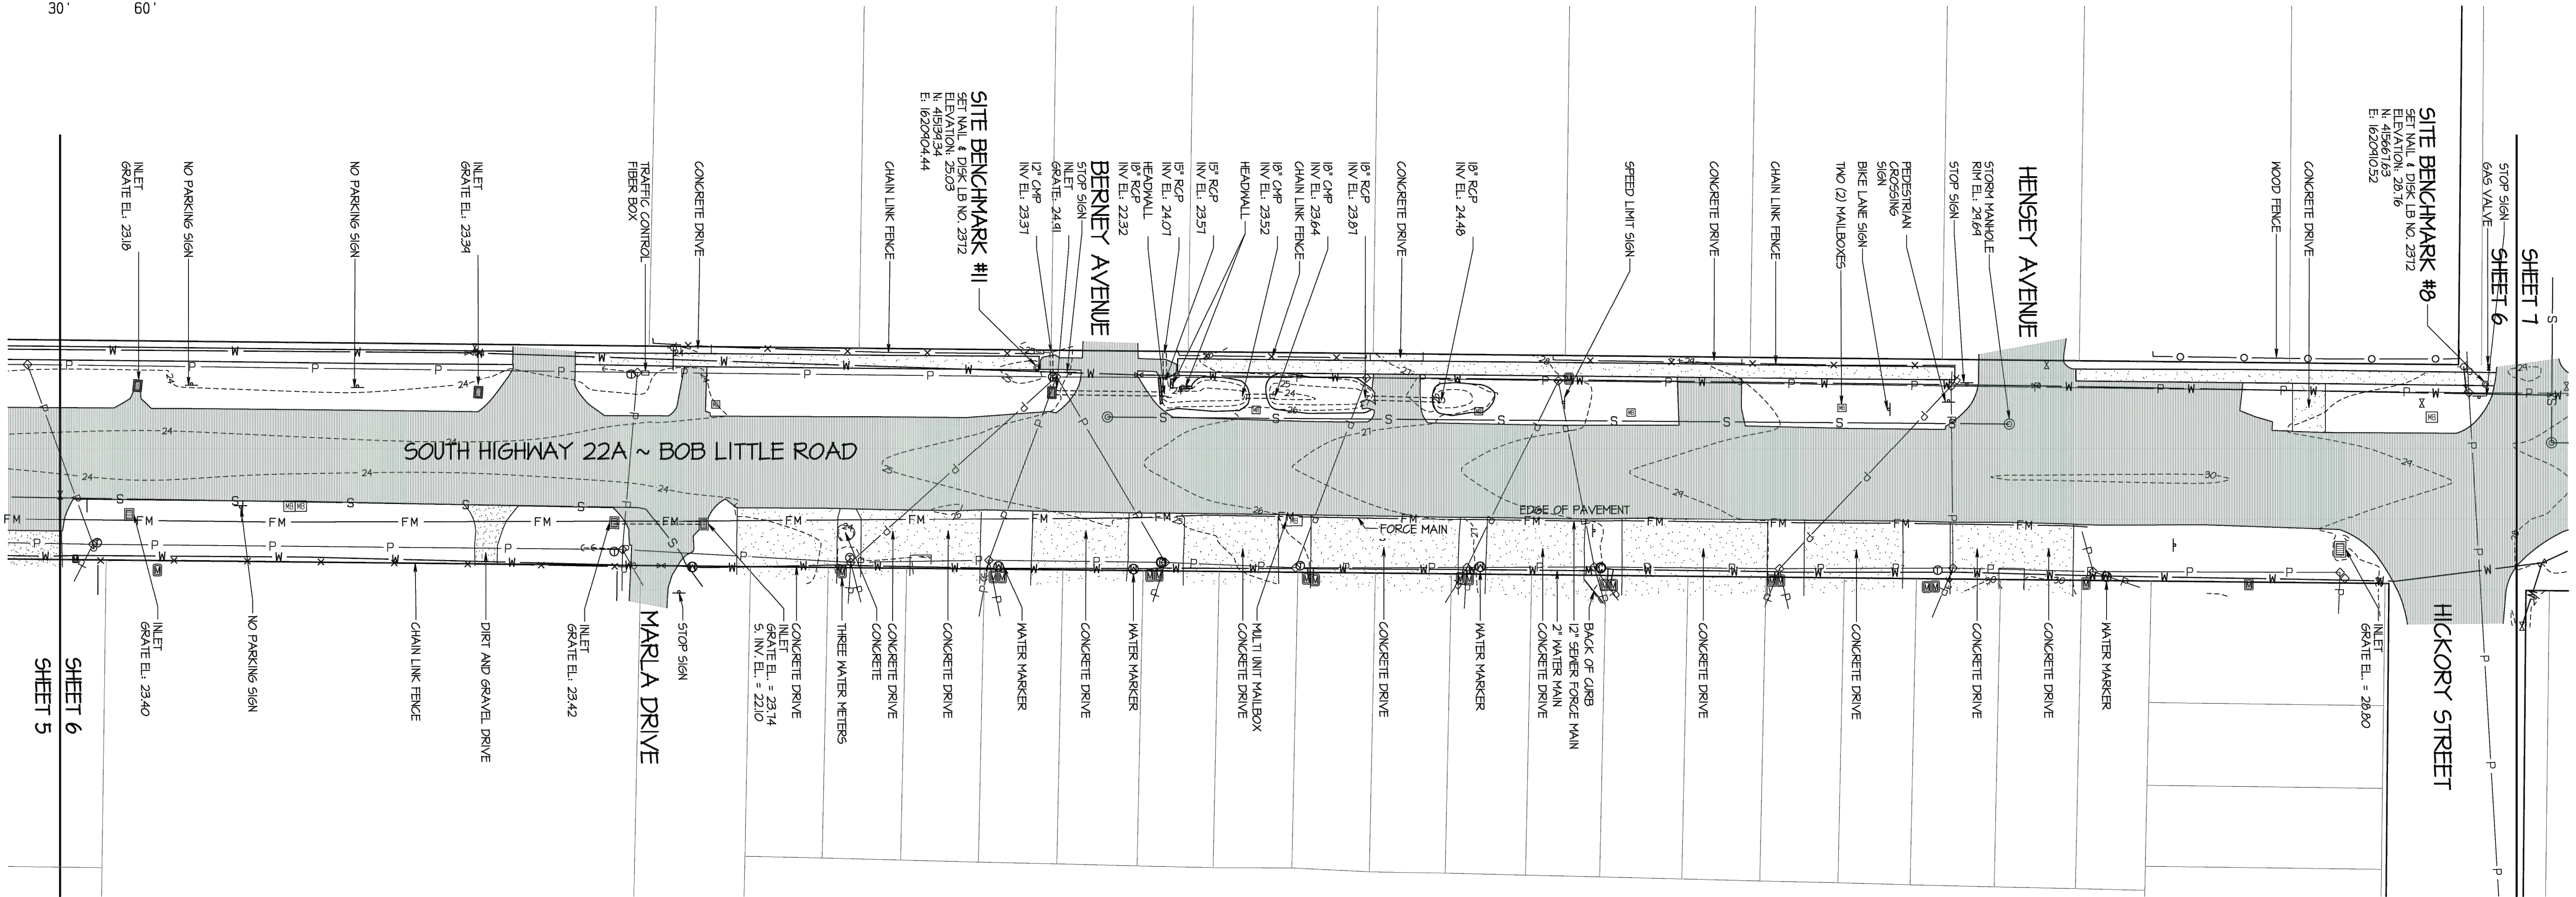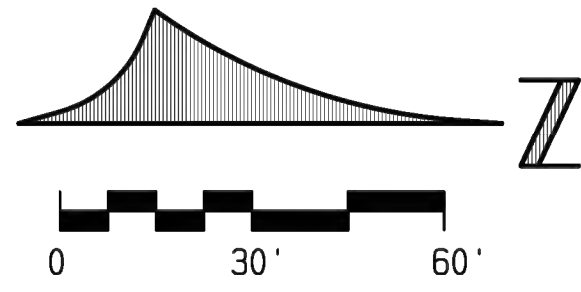



SOUTH HIGHWAY 22A

BUCHANAN & HARPER, INC. ENGINEERING • PLANNING • SURVEYING • LANDSCAPE ARCHITECTURE 735 WEST 11TH STREET • PANAMA CITY, FLORIDA 32401 • TELEPHONE (850) 763-7427	
THE UNDERSIGNED, <u>AL TODD TINDELL</u> , FLORIDA LAND SURVEYOR NO. <u>4450</u> , HEREBY CERTIFIES THAT THE SURVEY AND/OR INFORMATION SHOWN HEREON CONFORMS TO THE STANDARDS OF PRACTICE FOR PROFESSIONAL SURVEYORS AND MAPPERS AS OUTLINED IN RULE 5J-17, FLORIDA ADMINISTRATIVE CODE.	
PLAT OF <u>TOPOGRAPHIC SURVEY</u>	SCALE <u>1" = 30'</u>
SURVEYED <u>12-5-25</u>	DRAWN <u>12-8-25</u> IMPROVEMENTS <u>VISIBLE AS SHOWN</u>
REVISED _____	
REVISED _____	
REVISED _____	
SOURCE OF INFORMATION <u>PREVIOUS SURVEY</u>	
BEARING REFERENCE _____	
ELEVATION REFERENCE <u>N65 BENCHMARK C 440 ~ ELEVATION = 14.71 NAVD 80</u>	
F.B. <u>1219</u> PA. <u>24</u> JOB NO. <u>13854</u> FILE NO. <u>E 4410</u> SHEET NO. <u>6 OF 12</u>	

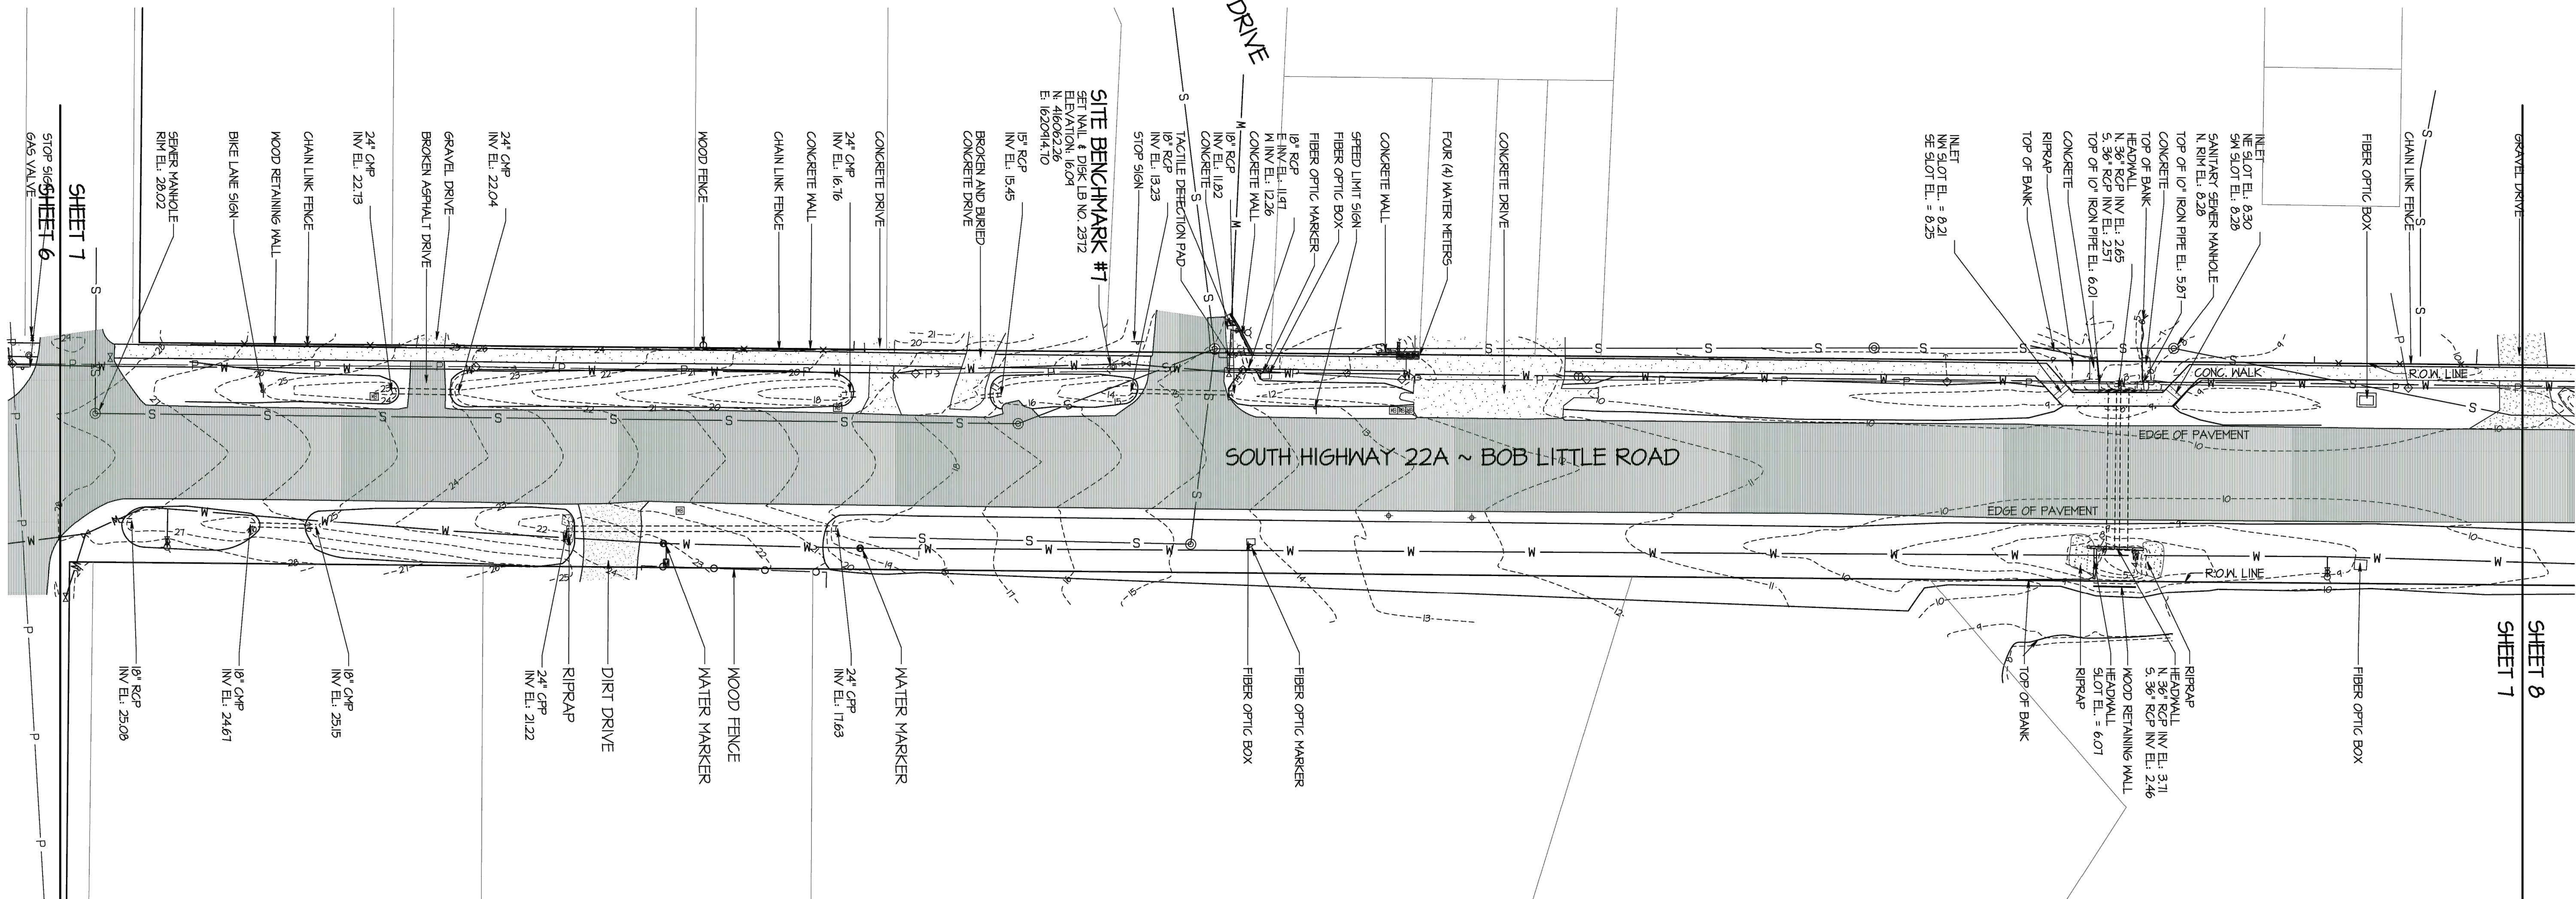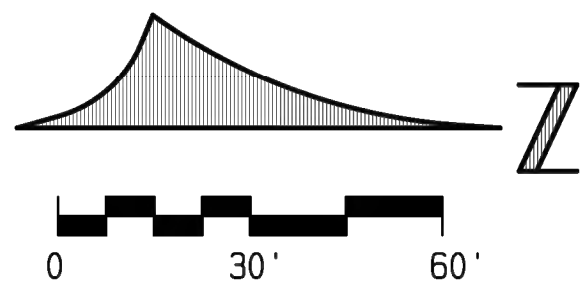


SOUTH HIGHWAY 22A

BUCHANAN & HARPER, INC. ENGINEERING • PLANNING • SURVEYING • LANDSCAPE ARCHITECTURE 735 WEST 11TH STREET • PANAMA CITY, FLORIDA 32401 • TELEPHONE (850) 783-7427	
THE UNDERSIGNED, <u>W. TODD TINDELL</u> , FLORIDA LAND SURVEYOR NO. <u>4450</u> , HEREBY CERTIFIES THAT THE SURVEY AND/OR INFORMATION SHOWN HEREON CONFORMS TO THE STANDARDS OF PRACTICE FOR PROFESSIONAL SURVEYORS AND MAPPERS AS OUTLINED IN RULE 5J-17, FLORIDA ADMINISTRATIVE CODE.	
PLAT OF <u>TOPOGRAPHIC SURVEY</u>	SCALE <u>1" = 30'</u>
SURVEYED <u>12-5-25</u>	DRAWN <u>12-8-25</u> IMPROVEMENTS <u>VISIBLE AS SHOWN</u>
REVISED	
REVISED	
REVISED	
SOURCE OF INFORMATION <u>PREVIOUS SURVEY</u>	
BEARING REFERENCE	
ELEVATION REFERENCE <u>N65 BENCHMARK C 440 ~ ELEVATION = 14.71 NAVD 80</u>	
F.B. <u>1219</u> PA. <u>24</u> JOB NO. <u>13854</u> FILE NO. <u>E 4410</u> SHEET NO. <u>T OF 12</u>	

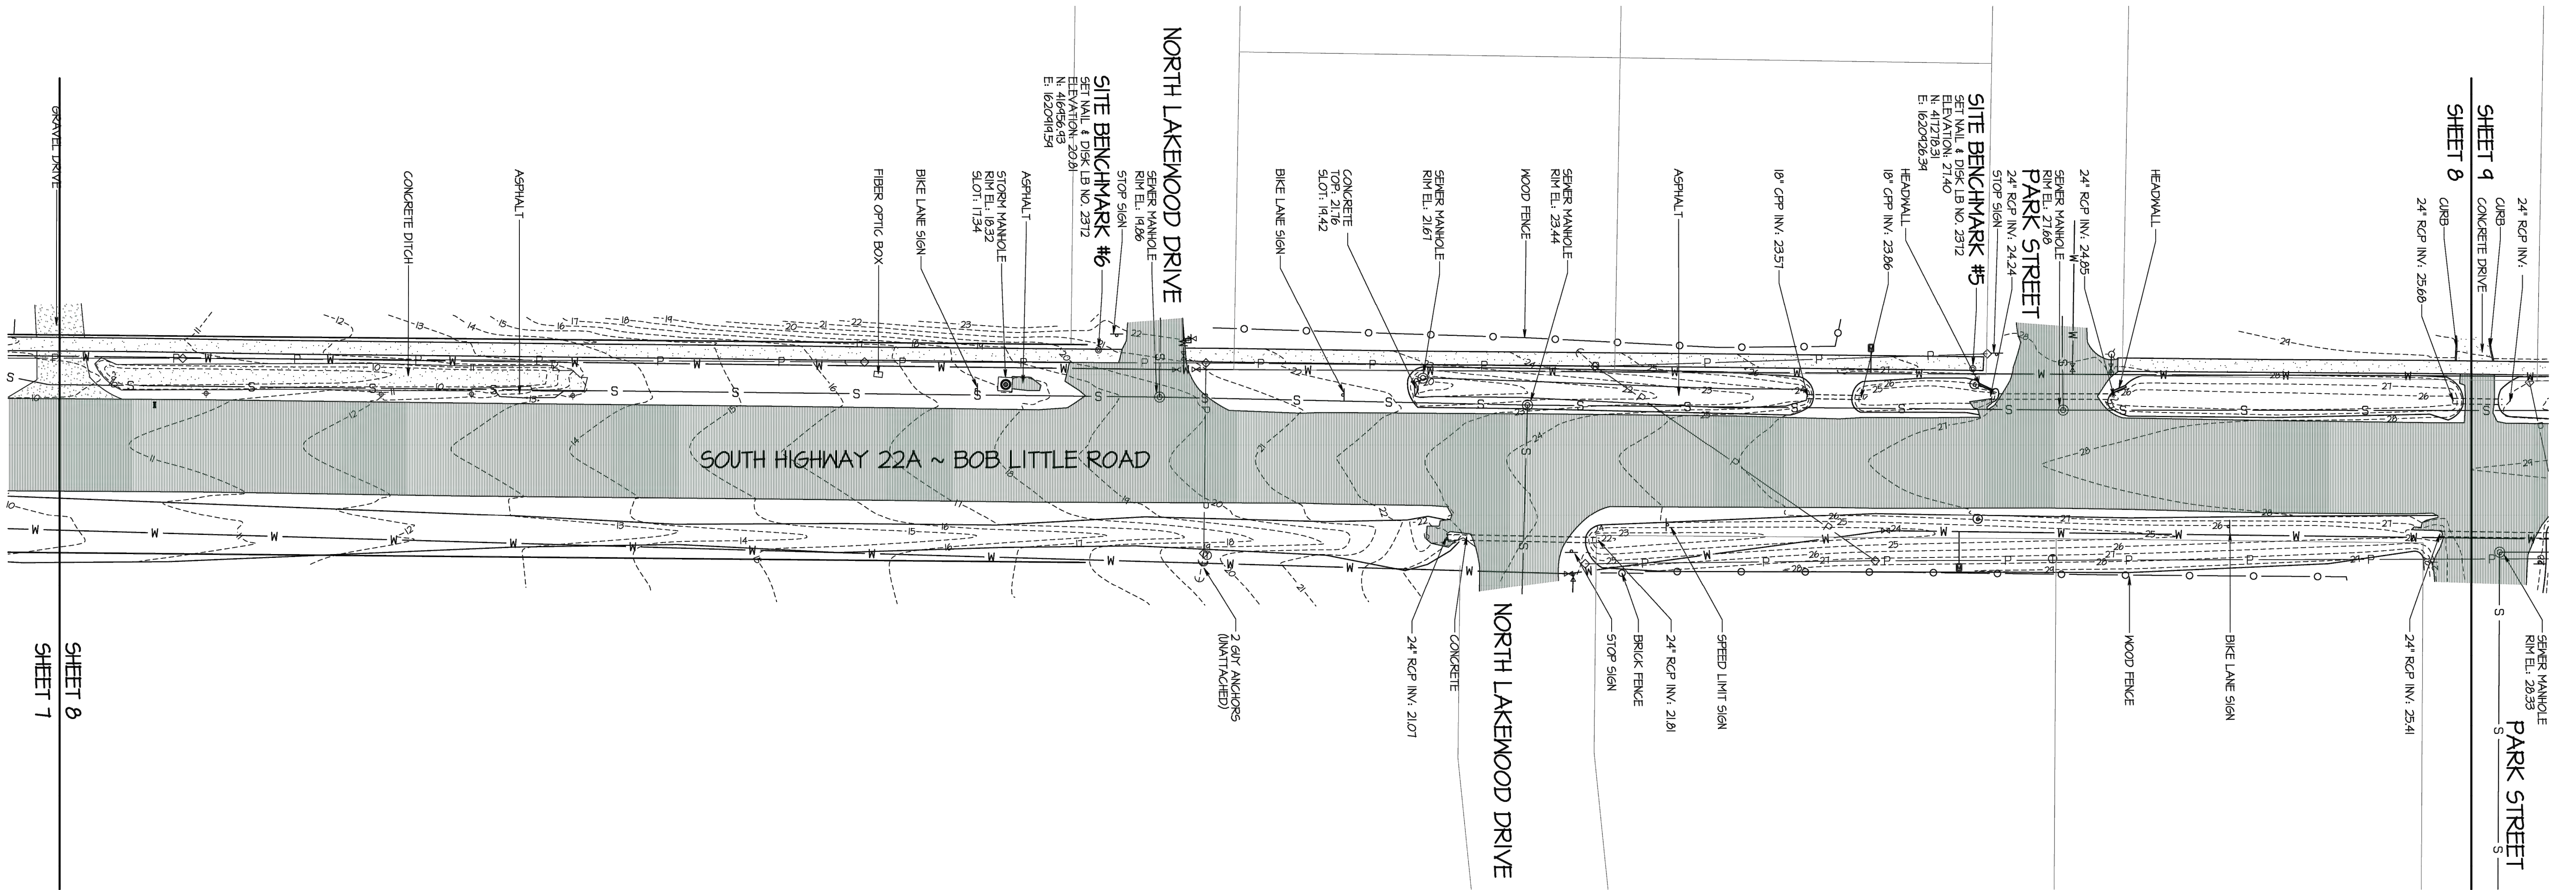
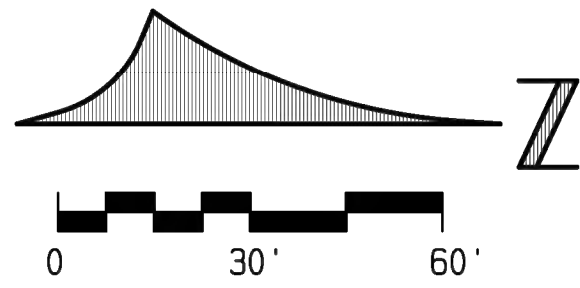


SOUTH HIGHWAY 22A

BUCHANAN & HARPER, INC. ENGINEERING • PLANNING • SURVEYING • LANDSCAPE ARCHITECTURE 735 WEST 11TH STREET, PANAMA CITY, FLORIDA 32401 TELEPHONE (850) 763-7427	
THE UNDERSIGNED, <u>N. TODD TINDELL</u> , FLORIDA LAND SURVEYOR NO. <u>4450</u> , HEREBY CERTIFIES THAT THE SURVEY AND/OR INFORMATION SHOWN HEREON CONFORMS TO THE STANDARDS OF PRACTICE FOR PROFESSIONAL SURVEYORS AND MAPPERS AS OUTLINED IN RULE 5J-17, FLORIDA ADMINISTRATIVE CODE.	
PLAT OF <u>TOPOGRAPHIC SURVEY</u>	SCALE <u>1" = 30'</u>
SURVEYED <u>12-5-25</u>	DRAWN <u>12-8-25</u> IMPROVEMENTS <u>VISIBLE AS SHOWN</u>
REVISED	
REVISED	
REVISED	
SOURCE OF INFORMATION <u>PREVIOUS SURVEY</u>	
BEARING REFERENCE	
ELEVATION REFERENCE <u>N65 BENCHMARK C 440 ~ ELEVATION = 14.71 NAVD 80</u>	
F.B. <u>1219</u> PA. <u>24</u> JOB NO. <u>13854</u> FILE NO. <u>E 4410</u> SHEET NO. <u>8 OF 12</u>	

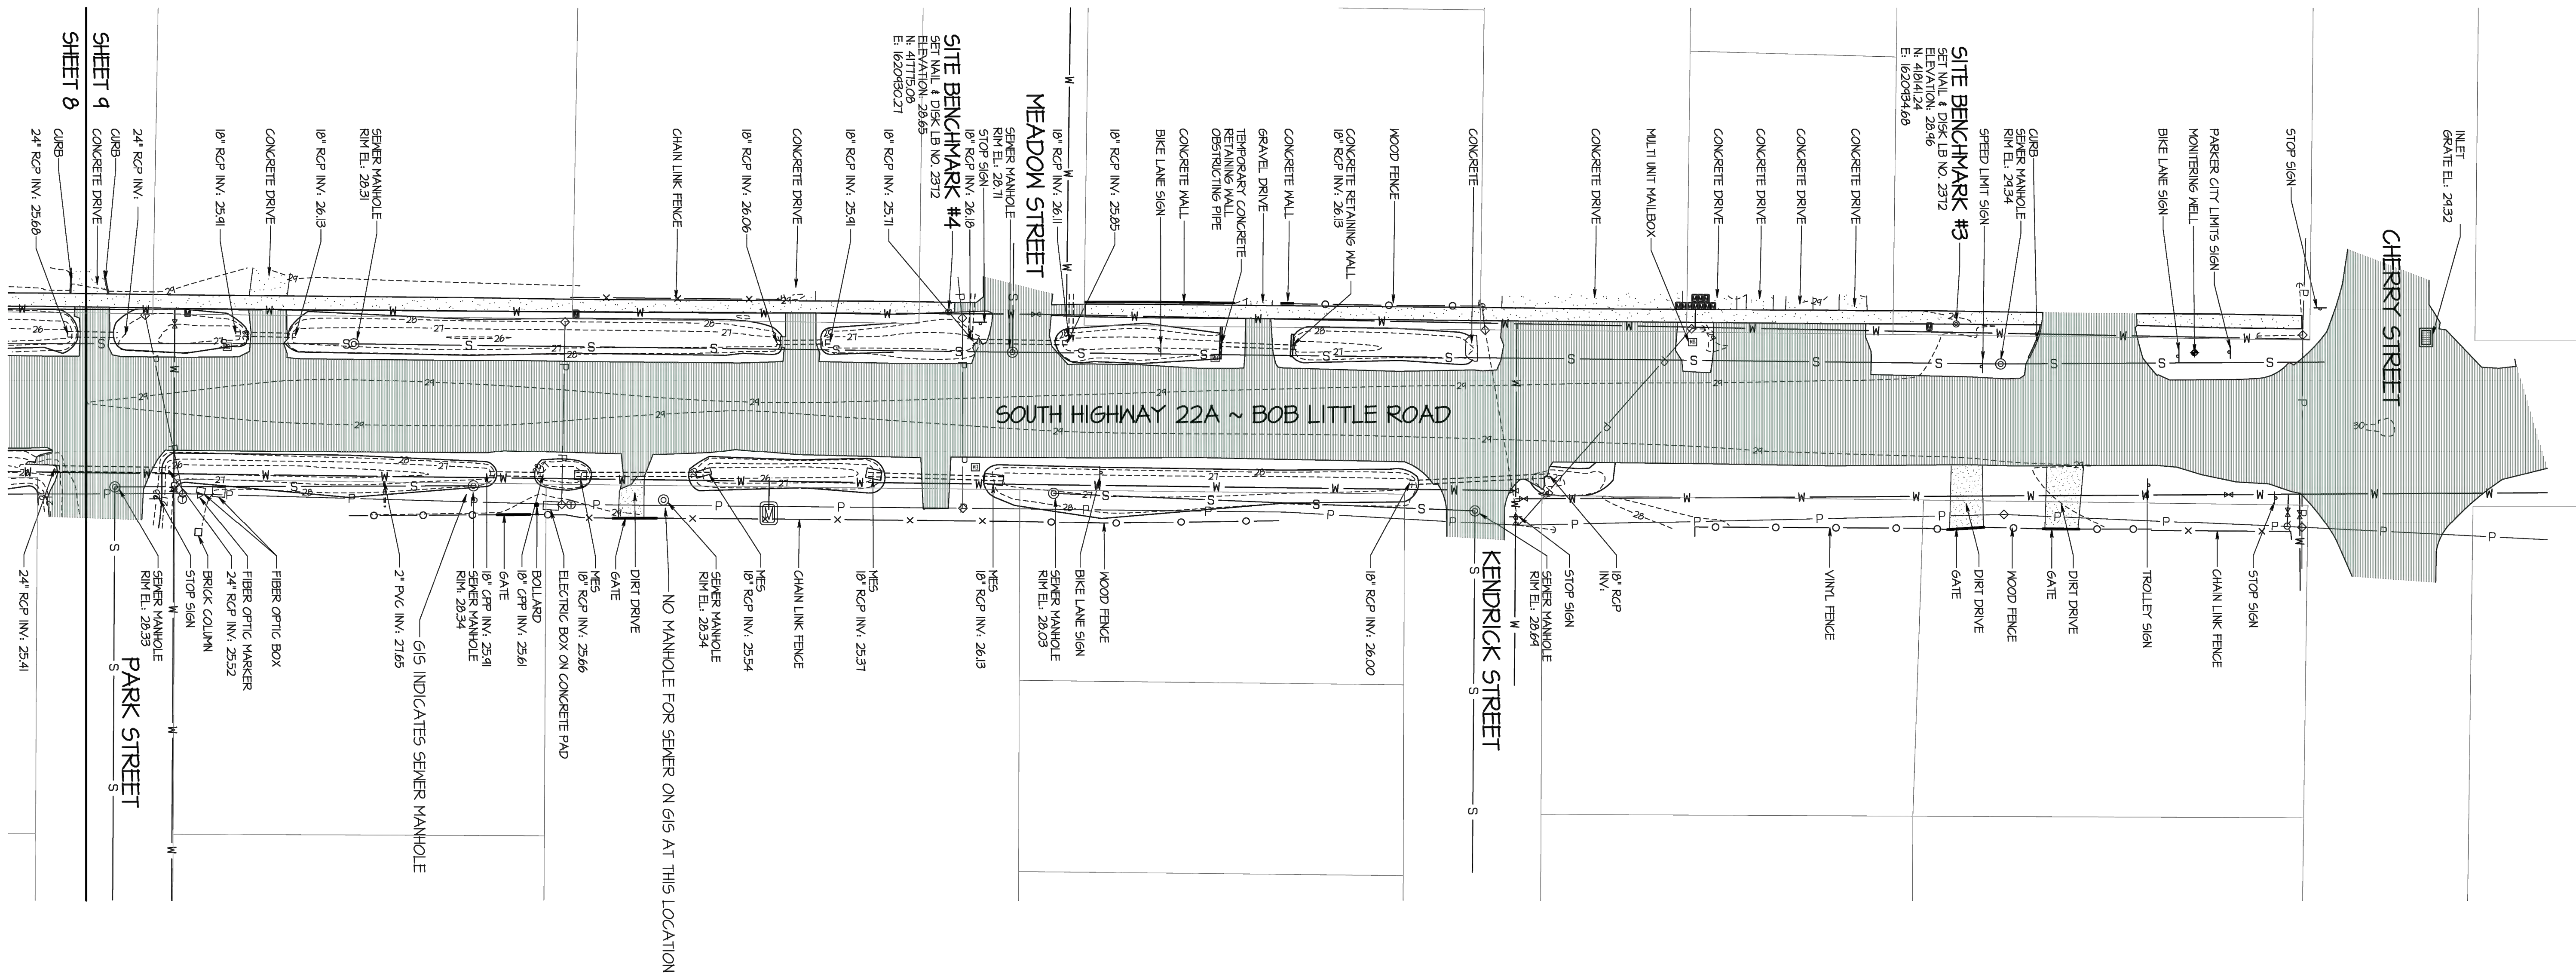


BUCHANAN & HARPER, INC. ENGINEERING • PLANNING • SURVEYING • LANDSCAPE ARCHITECTURE CERTIFICATE OF AUTHORIZATION NUMBER: 2372 735 WEST 11TH STREET — PANAMA CITY, FLORIDA 32401 — TELEPHONE (850) 763-7427			
THE UNDERSIGNED, <u>M. TODD TINDELL</u> , FLORIDA LAND SURVEYOR NO. <u>4456</u> , HEREBY CERTIFIES THAT THE SURVEY AND/OR INFORMATION SHOWN HEREON CONFORMS TO THE STANDARDS OF PRACTICE FOR PROFESSIONAL SURVEYORS AND MAPPERS AS OUTLINED IN RULE SJ-17, FLORIDA ADMINISTRATIVE CODE.			
PLAT OF	<u>TOPOGRAPHIC SURVEY</u>	SCALE	<u>1" = 30'</u>
SURVEYED	<u>12-5-25</u> DRAIN <u>12-8-25</u> IMPROVEMENTS	VISIBLE AS SHOWN	
REVISED			
REVISED			
REVISED			
SOURCE OF INFORMATION	<u>PREVIOUS SURVEY</u>		
BEARING REFERENCE			
ELEVATION REFERENCE	<u>N65 BENCHMARK C 440 ~ ELEVATION = 14.71 NAVD 88</u>		
F.B. <u>1214</u> P.A. <u>24</u>	JOB NO. <u>10594</u>	FILE NO. <u>E 4410</u>	SHEET NO. <u>4 OF 12</u>

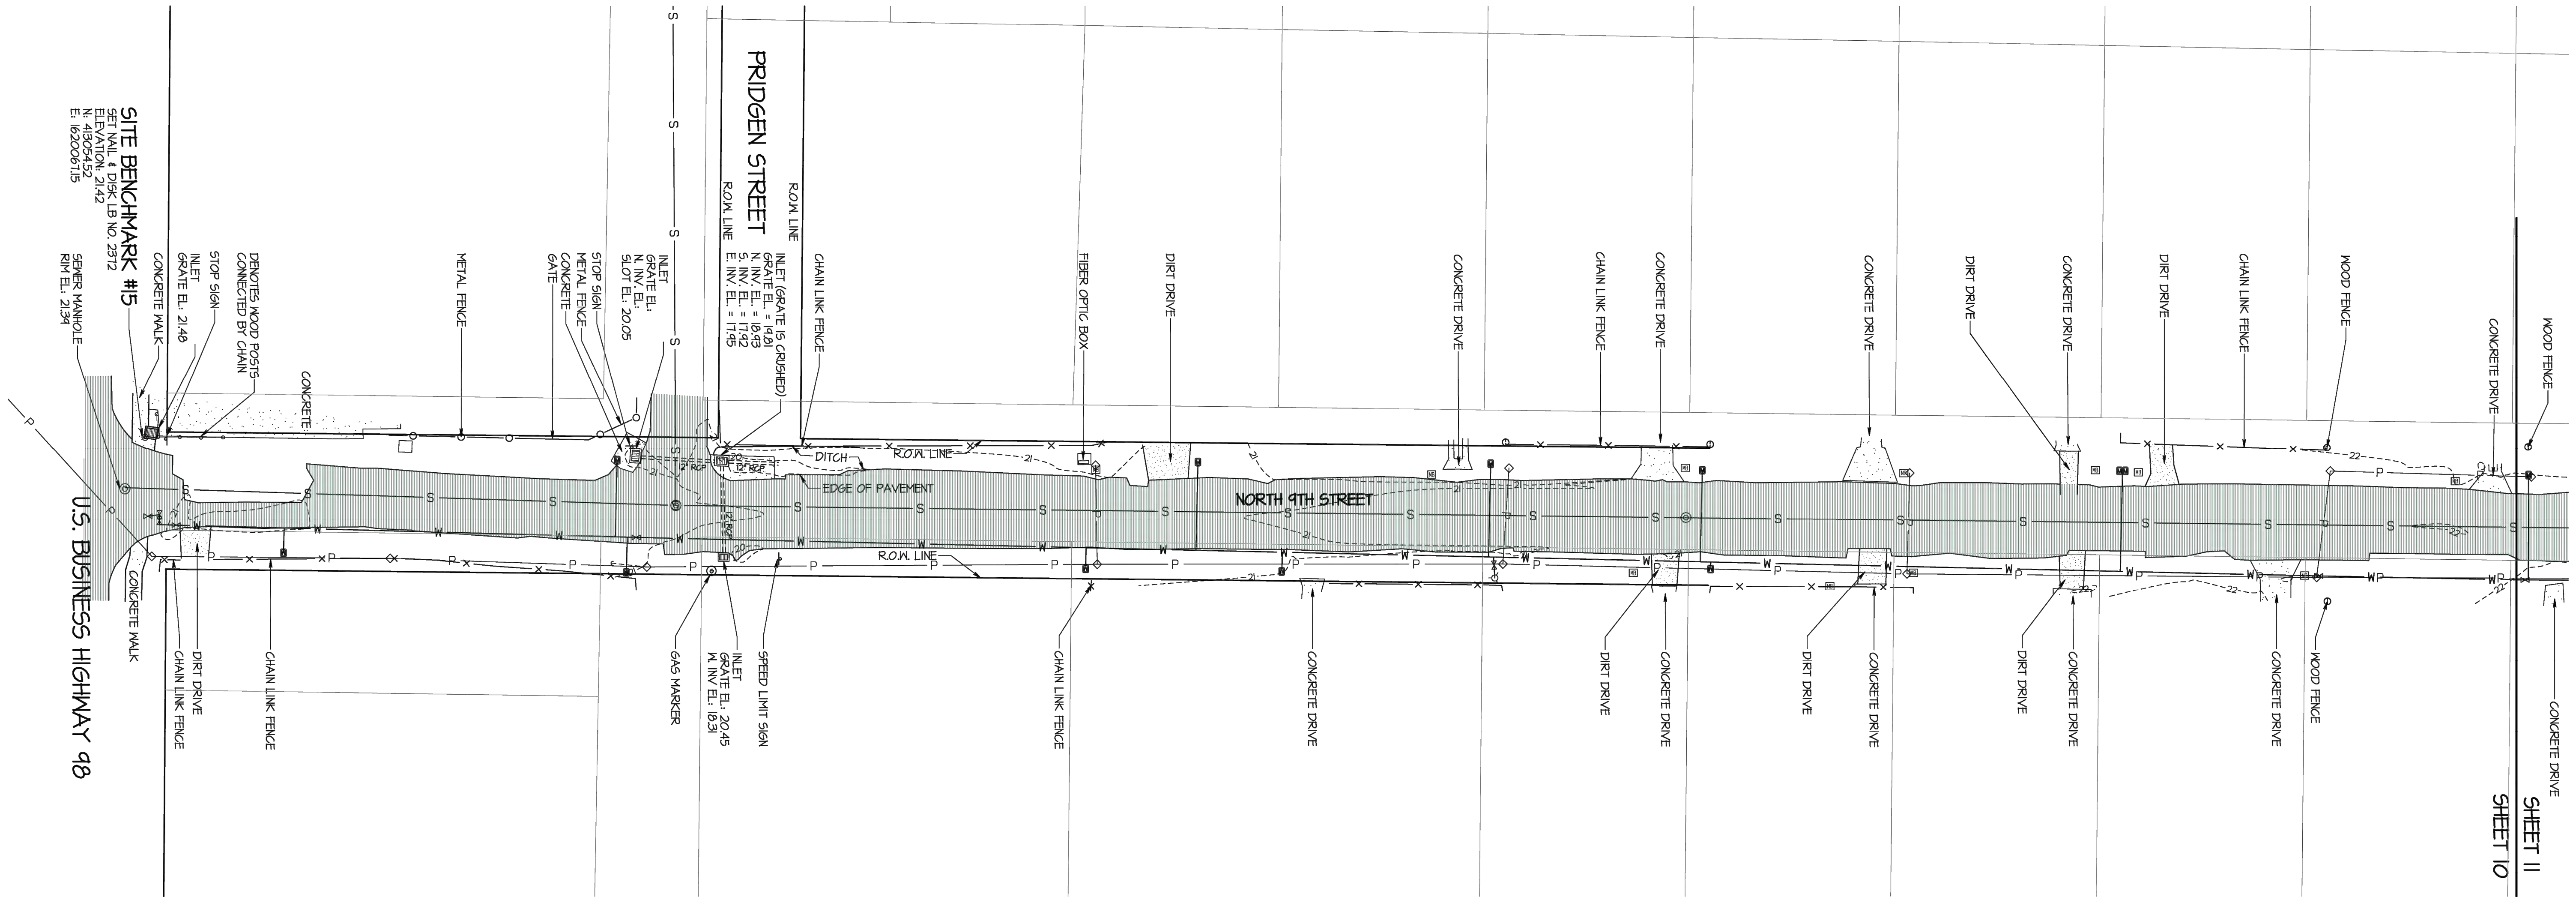
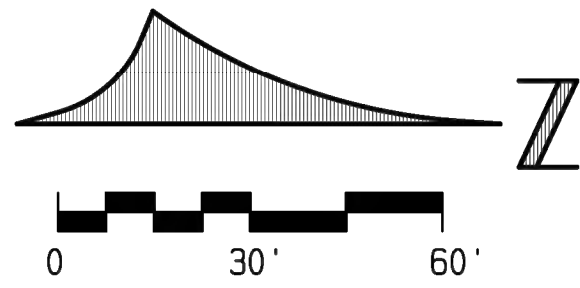


NORTH 9TH STREET

BUCHANAN & HARPER, INC. ENGINEERING • PLANNING • SURVEYING • LANDSCAPE ARCHITECTURE 735 WEST 11TH STREET • PANAMA CITY, FLORIDA 32401 • TELEPHONE (850) 763-7427	
THE UNDERSIGNED, <u>AL TODD TINDELL</u> , FLORIDA LAND SURVEYOR NO. <u>4450</u> , HEREBY CERTIFIES THAT THE SURVEY AND/OR INFORMATION SHOWN HEREON CONFORMS TO THE STANDARDS OF PRACTICE FOR PROFESSIONAL SURVEYORS AND MAPPERS AS OUTLINED IN RULE 5J-17, FLORIDA ADMINISTRATIVE CODE.	
PLAT OF <u>TOPOGRAPHIC SURVEY</u>	SCALE <u>1" = 30'</u>
SURVEYED <u>12-5-25</u>	DRAWN <u>12-8-25</u> IMPROVEMENTS <u>VISIBLE AS SHOWN</u>
REVISED _____	
REVISED _____	
REVISED _____	
SOURCE OF INFORMATION <u>PREVIOUS SURVEY</u>	
BEARING REFERENCE _____	
ELEVATION REFERENCE <u>N65 BENCHMARK C 440 ~ ELEVATION = 14.71 NAVD 88</u>	
F.B. <u>1219</u> PA. <u>24</u> JOB NO. <u>13854</u> FILE NO. <u>E 4410</u> SHEET NO. <u>10 OF 12</u>	

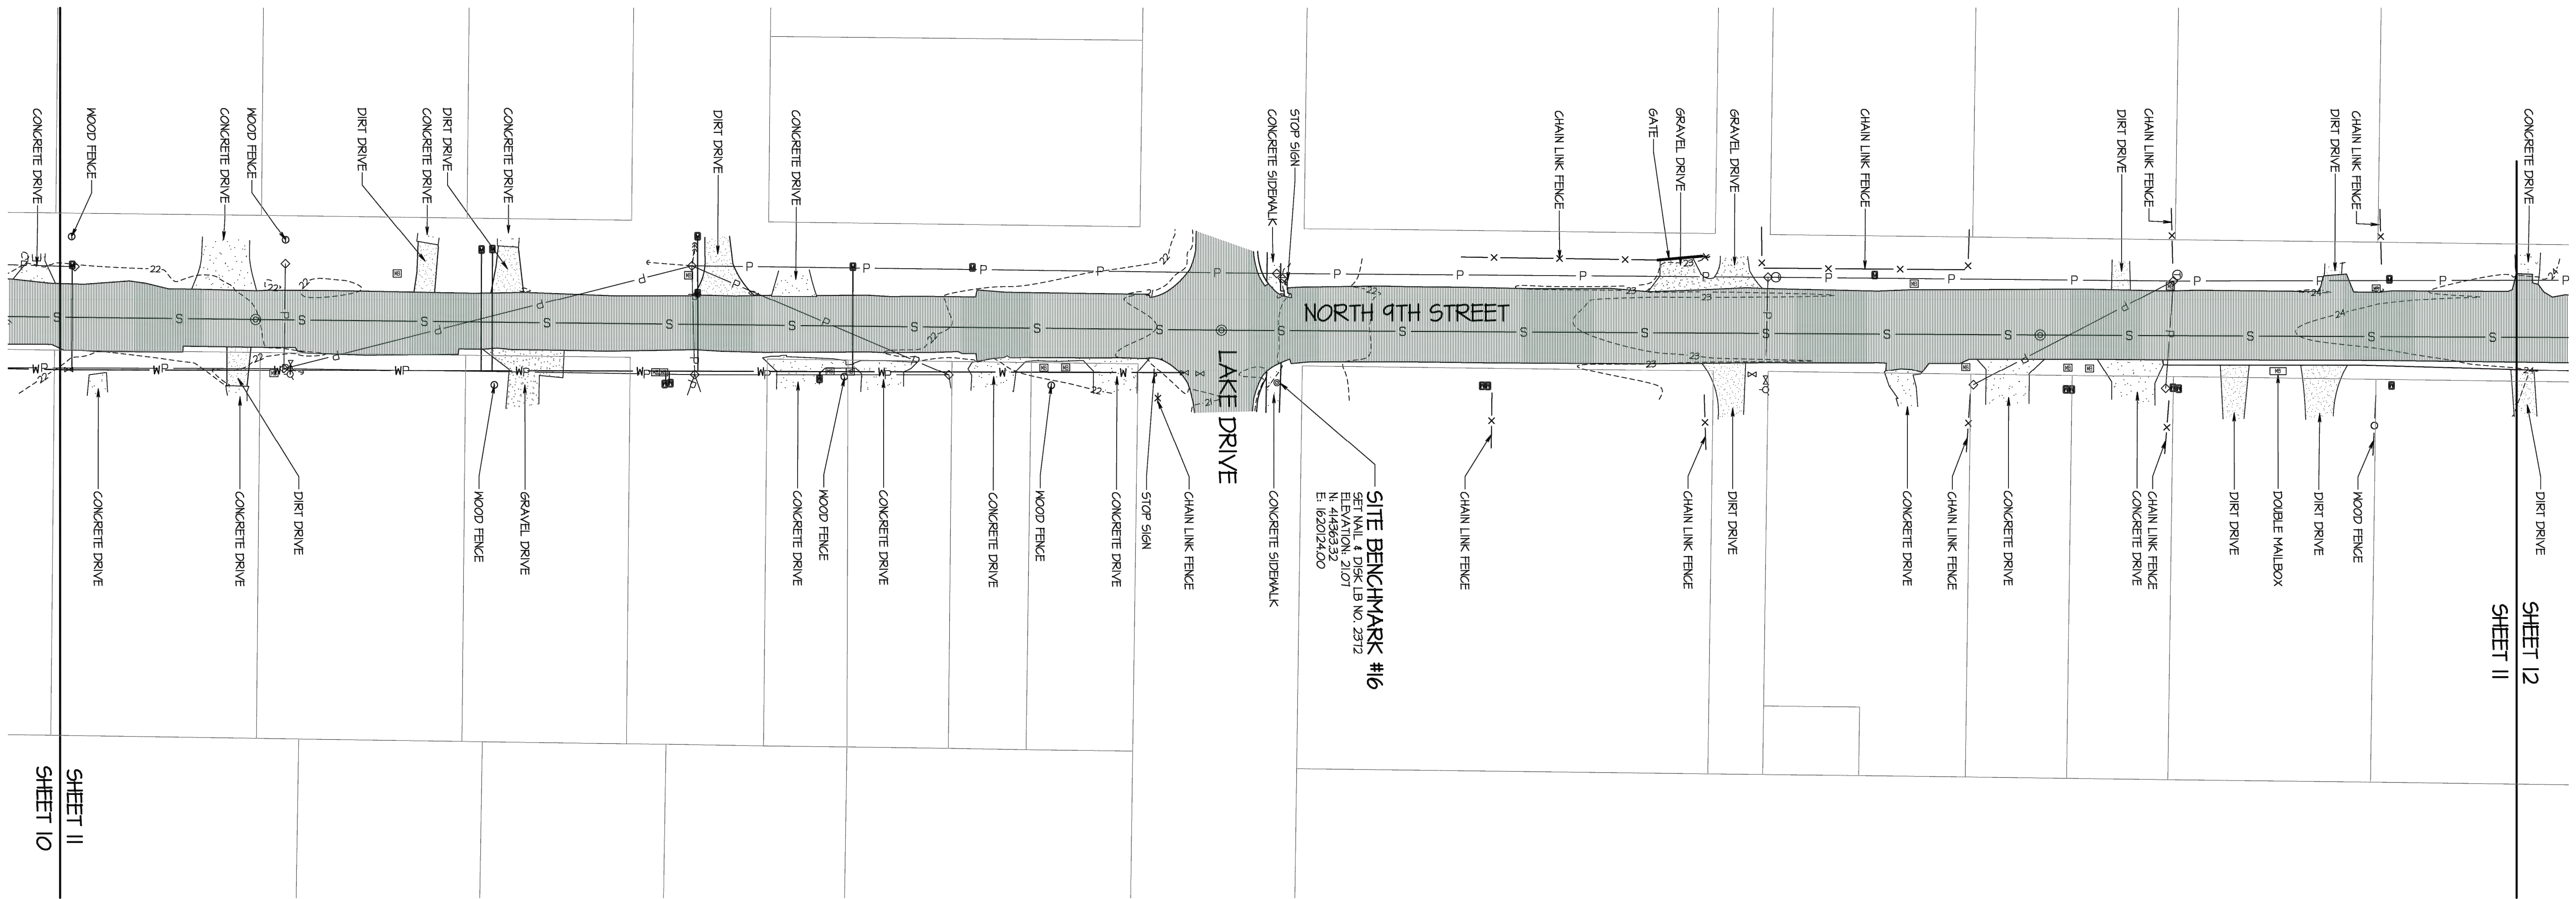

BUCHANAN & HARPER, INC. ENGINEERING • PLANNING • SURVEYING • LANDSCAPE ARCHITECTURE			
CERTIFICATE OF AUTHORIZATION NUMBER: 2372 735 WEST 11TH STREET — PANAMA CITY, FLORIDA 32401 — TELEPHONE (850) 763-7427			
THE UNDERSIGNED, <u>PAUL TODD TINDLE</u> , FLORIDA LAND SURVEYOR NO. <u>4496</u> , HEREBY CERTIFIES THAT THE SURVEY AND/OR INFORMATION SHOWN HEREON CONFORMS TO THE STANDARDS OF PRACTICE FOR PROFESSIONAL SURVEYORS AND MAPPERS AS OUTLINED IN RULE SJ-17, FLORIDA ADMINISTRATIVE CODE.			
PLAT OF <u>TOPOGRAPHIC SURVEY</u>	SCALE <u>1" = 30'</u>		
SURVEYED <u>12-5-25</u> DRAIN <u>12-0-25</u> IMPROVEMENTS <u>VISIBLE AS SHOWN</u>			
REVISED _____			
REVISED _____			
REVISED _____			
SOURCE OF INFORMATION <u>PREVIOUS SURVEY</u>			
BEARING REFERENCE _____			
ELEVATION REFERENCE <u>N65 BENCHMARK C 440 ~ ELEVATION = 14.71 NAVD 80</u>			
F.B. <u>1214</u> P.A. <u>24</u> JOB NO. <u>10594</u> FILE NO. <u>E 4410</u> SHEET NO. <u>11 OF 12</u>			





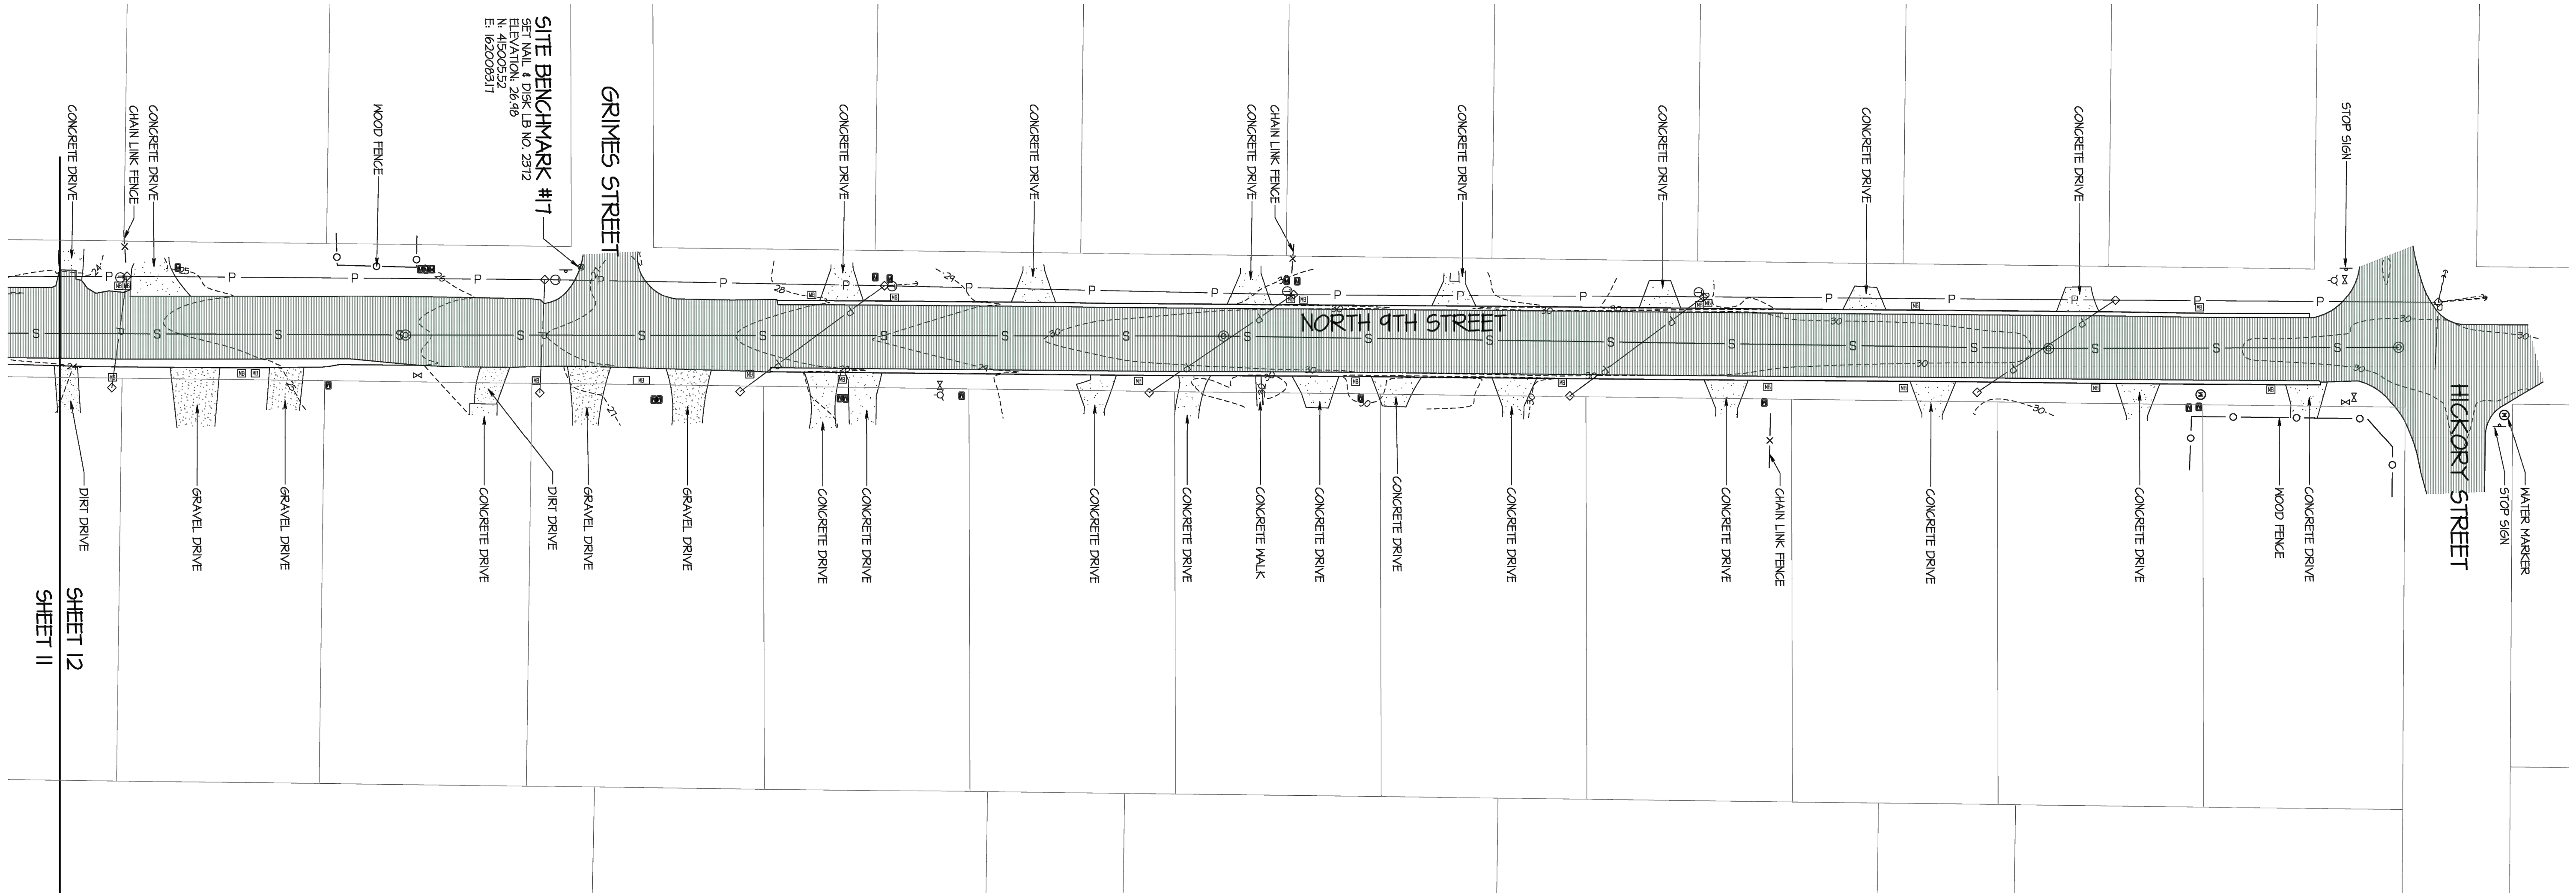
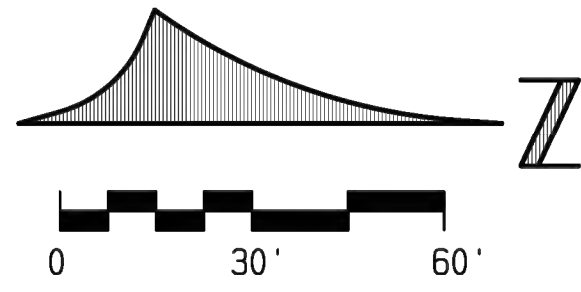


NORTH 9TH STREET


BUCHANAN & HARPER, INC. ENGINEERING • PLANNING • SURVEYING • LANDSCAPE ARCHITECTURE 735 WEST 11TH STREET, PANAMA CITY, FLORIDA 32401 • TELEPHONE (850) 763-7427	
THE UNDERSIGNED, T. TODD TINDELL , FLORIDA LAND SURVEYOR NO. 4450 , HEREBY CERTIFIES THAT THE SURVEY AND/OR INFORMATION SHOWN HEREON CONFORMS TO THE STANDARDS OF PRACTICE FOR PROFESSIONAL SURVEYORS AND MAPPERS AS OUTLINED IN RULE 5J-17, FLORIDA ADMINISTRATIVE CODE.	
PLAT OF	TOPOGRAPHIC SURVEY SCALE 1" = 30'
SURVEYED	12-5-25 DRAWN 12-8-25 IMPROVEMENTS VISIBLE AS SHOWN
REVISED	
REVISED	
REVISED	
SOURCE OF INFORMATION	PREVIOUS SURVEY
BEARING REFERENCE	
ELEVATION REFERENCE	N65 BENCHMARK C 440 ~ ELEVATION = 14.71 NAVD 80
F.B.	1219 PA. 24 JOB NO. 13854 FILE NO. E 4410 SHEET NO. 12 OF 12

TERRAMODEL FILE 13854 / LAYER CODE: P5001

THE SEAL APPEARING ON THIS DOCUMENT WAS AUTHORIZED BY T. TODD TINDELL, P.S.M. NO. 4450, ON DATE OF DIGITAL SIGNATURE.

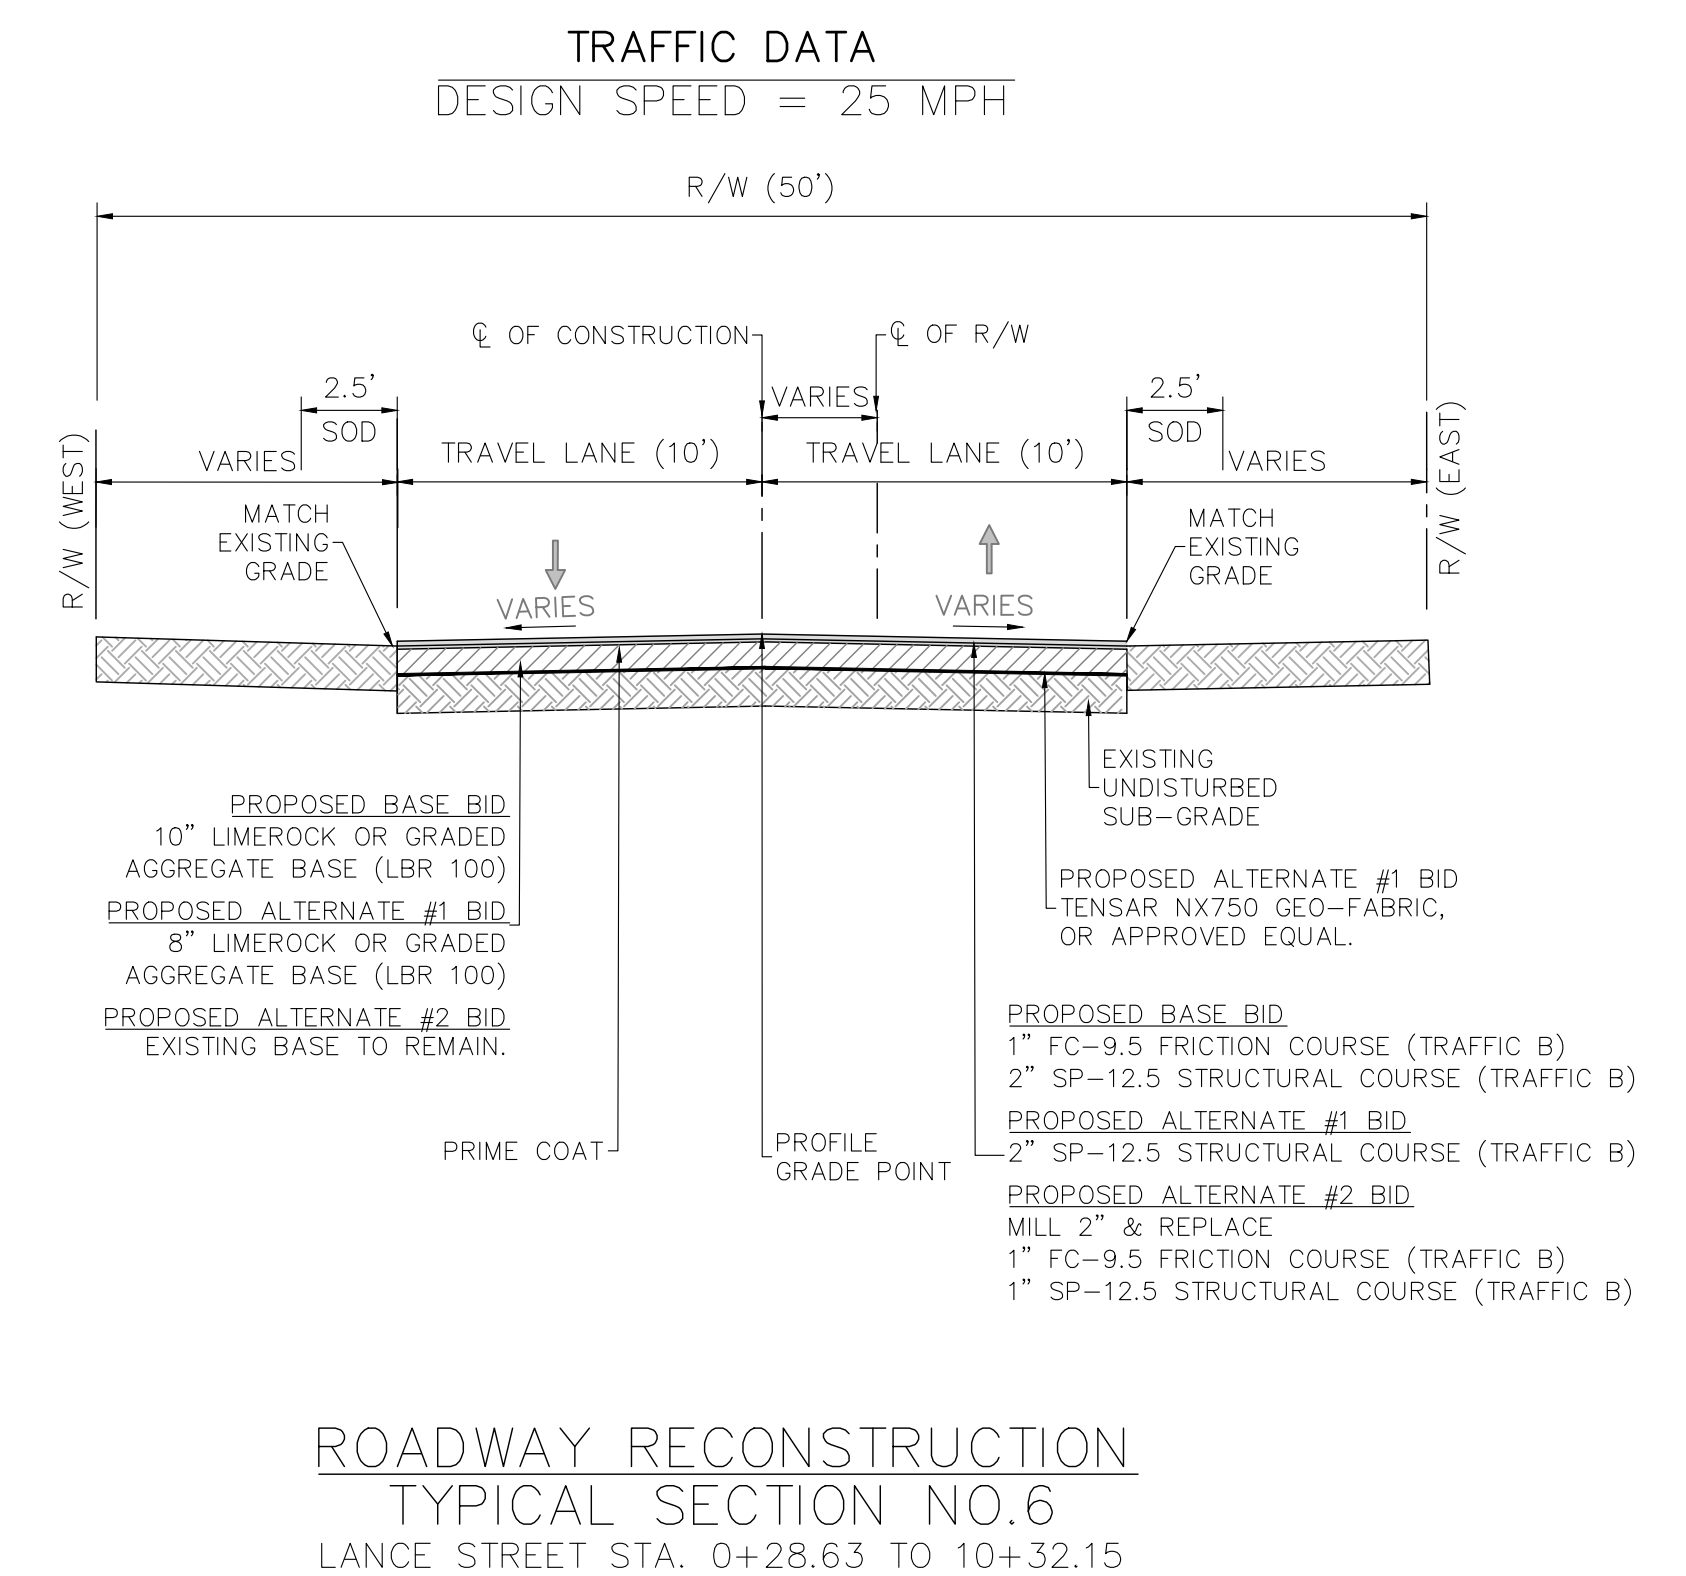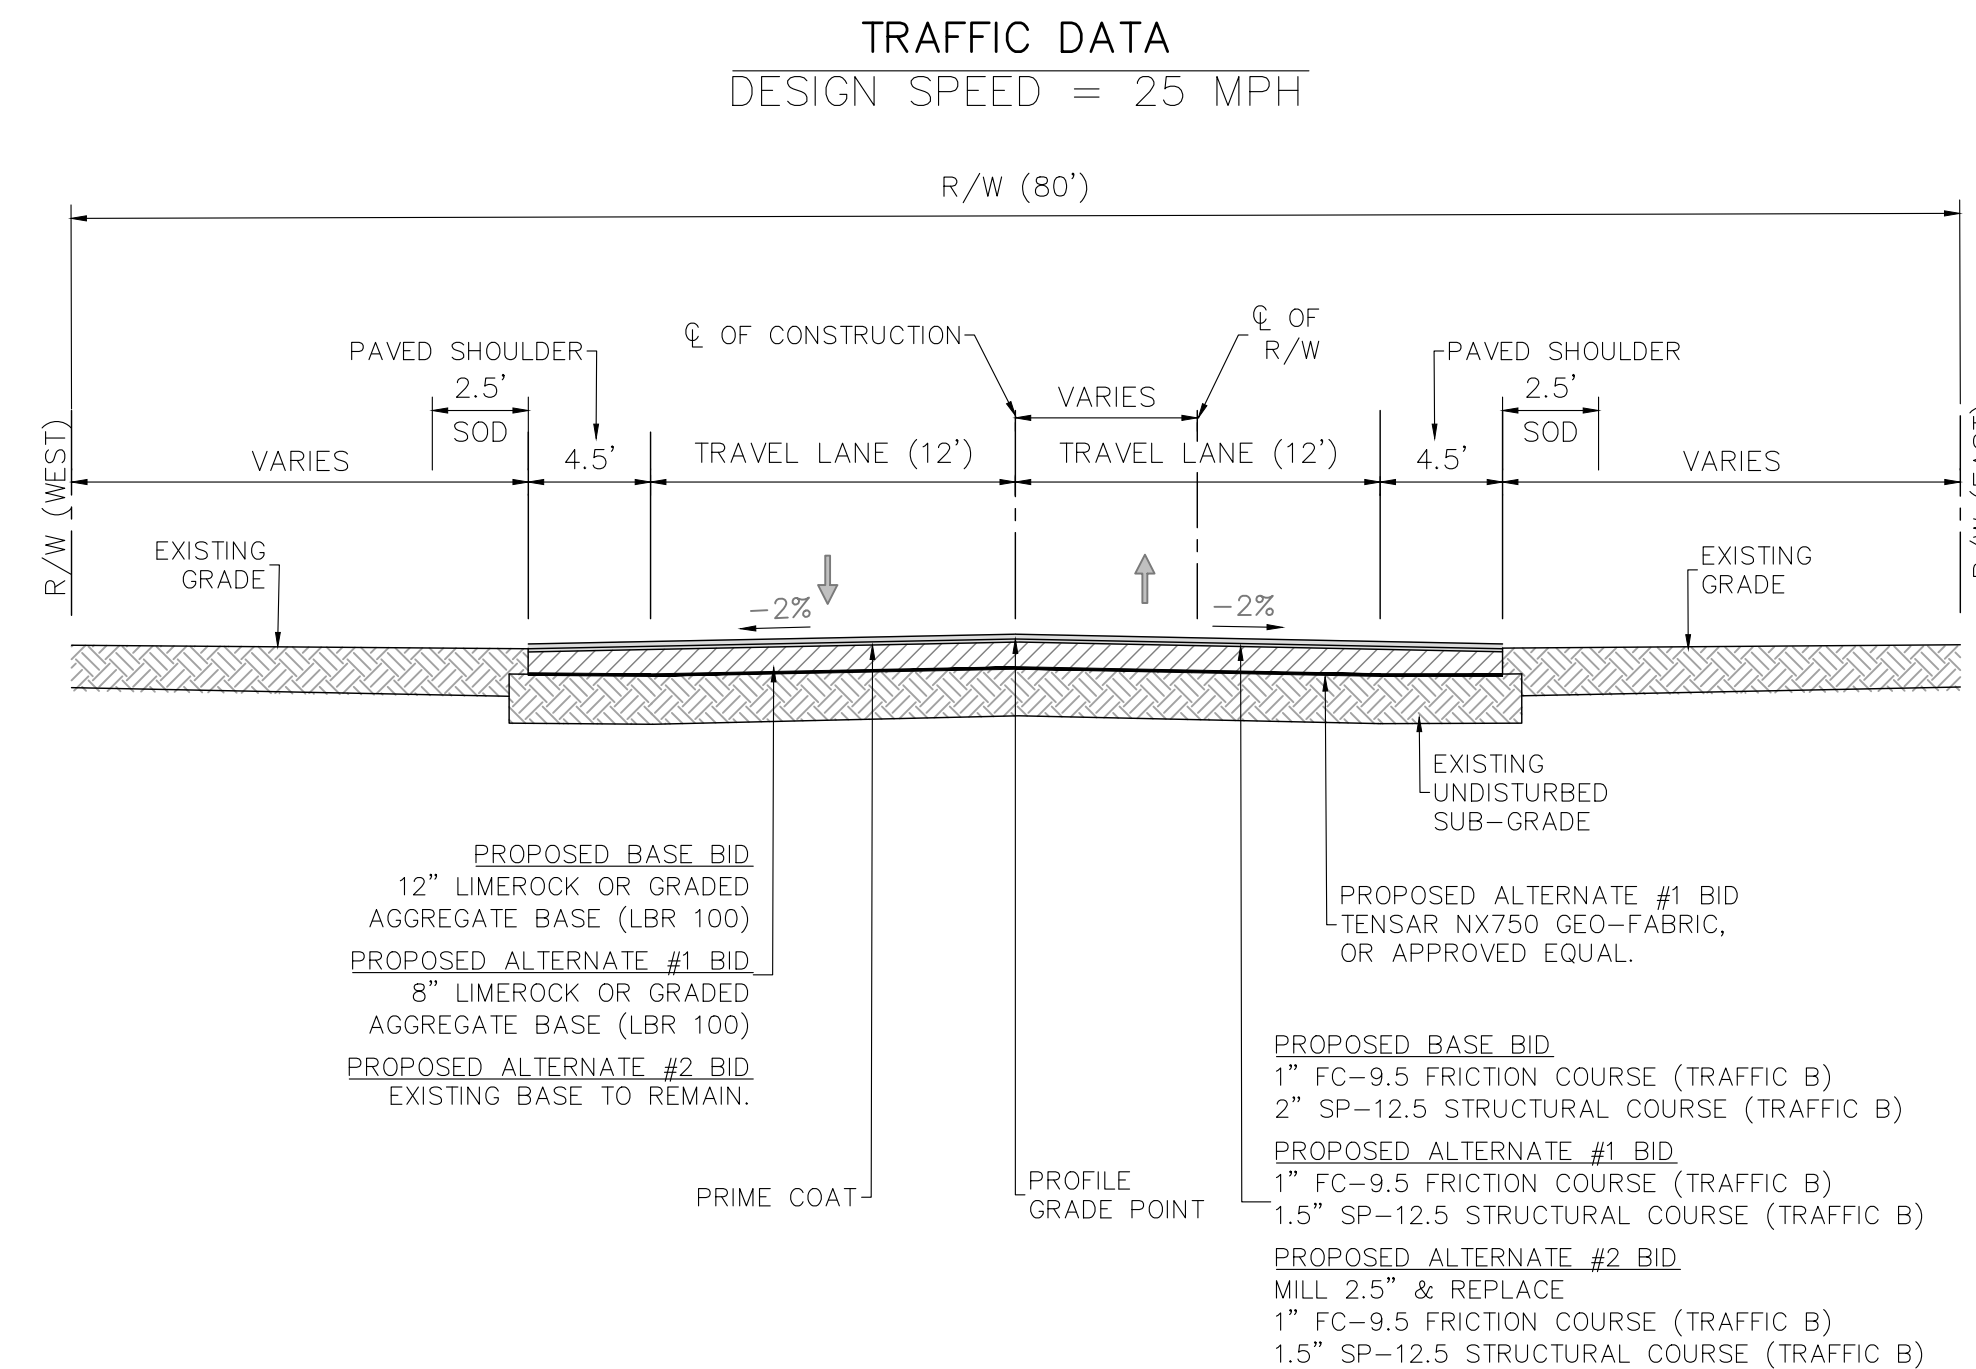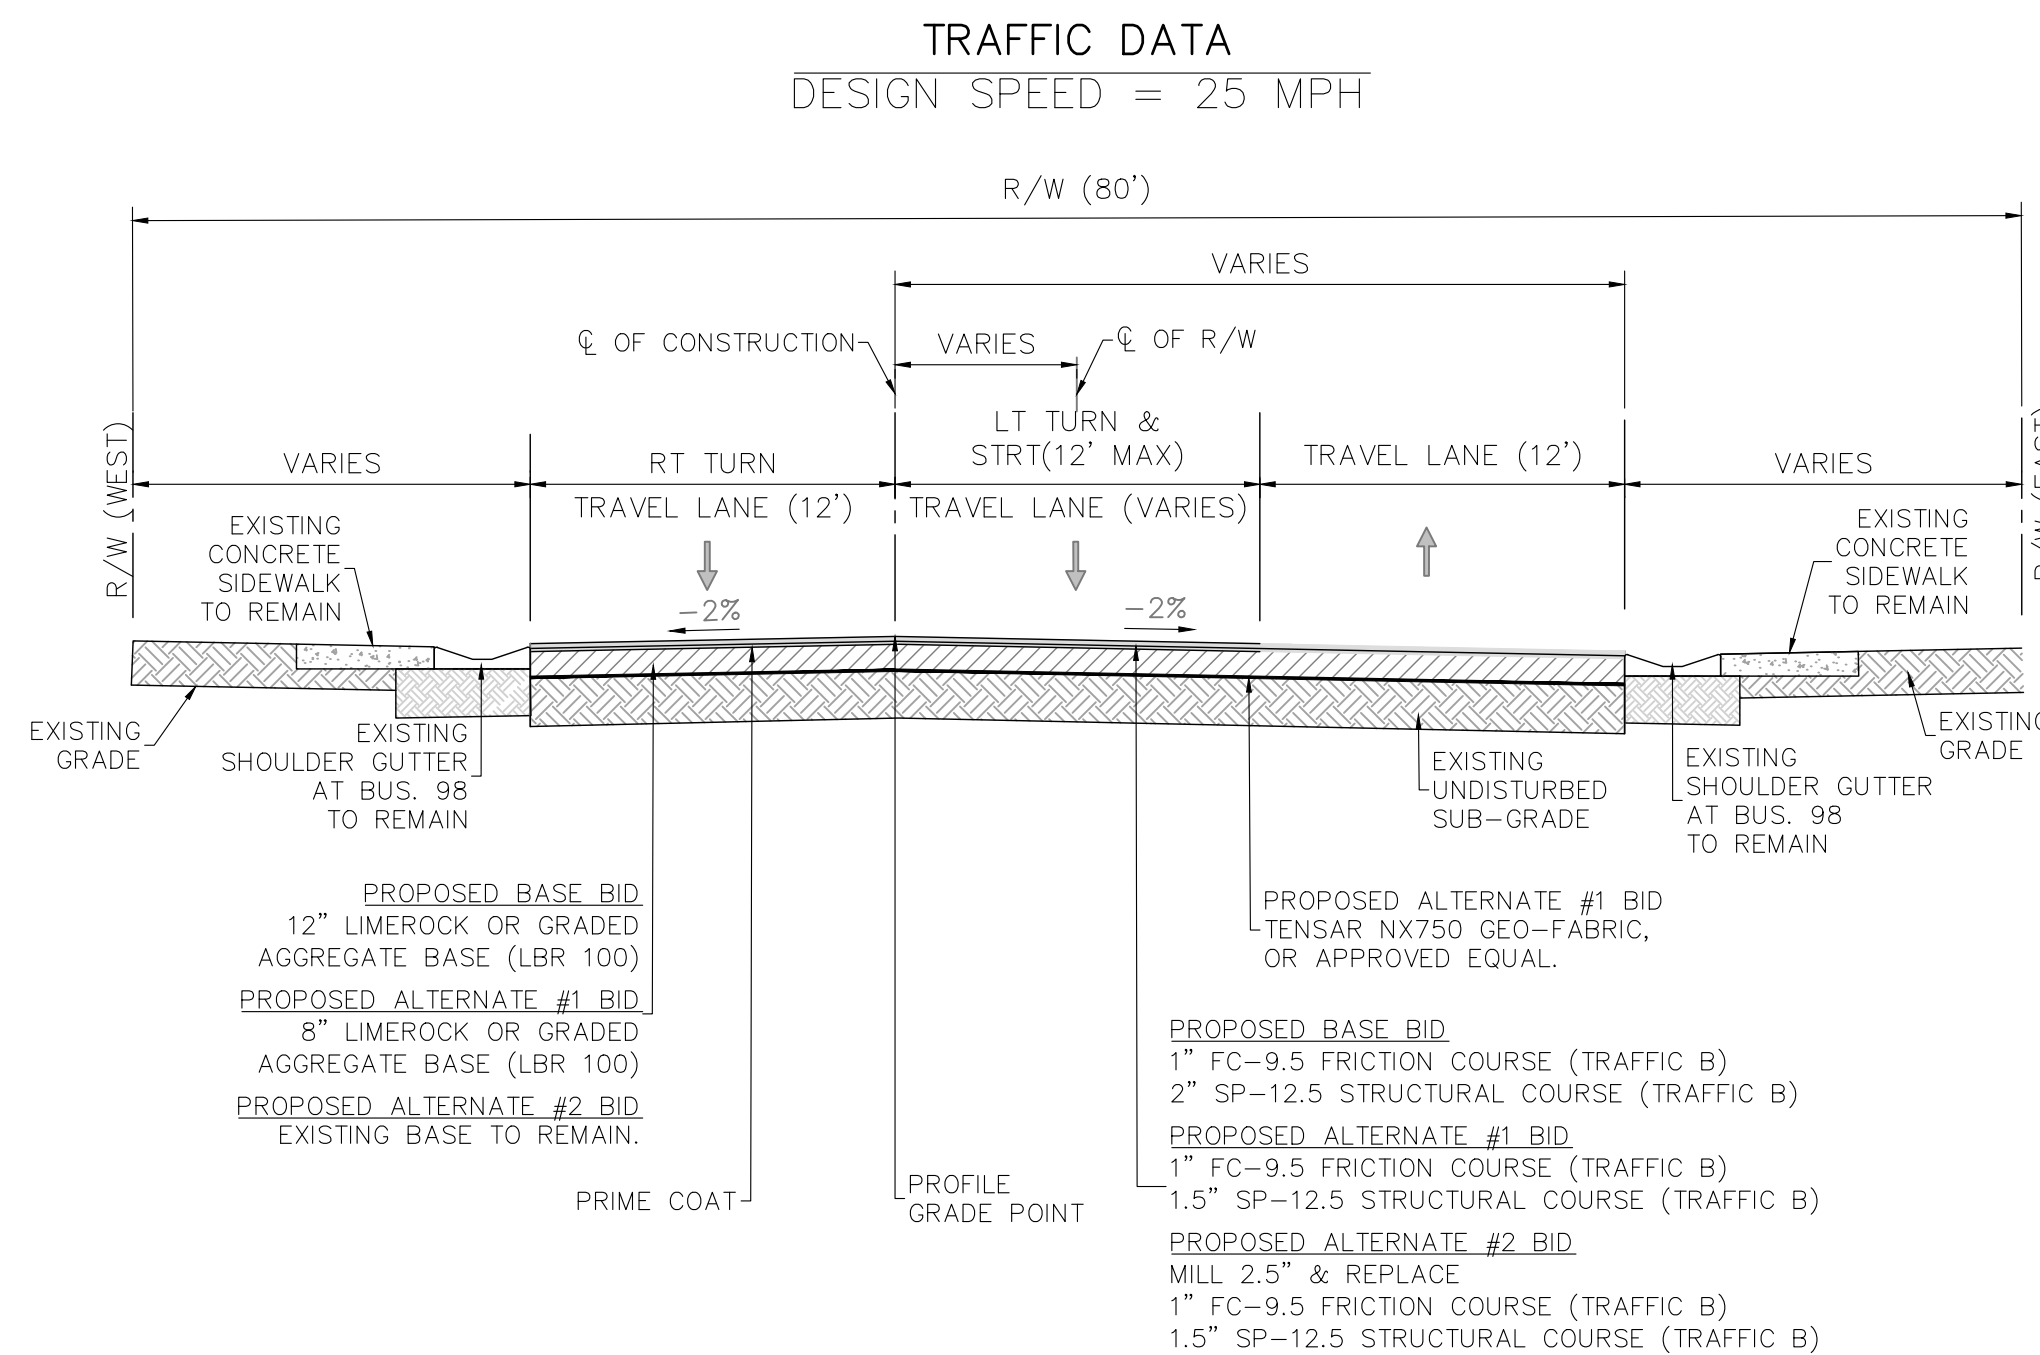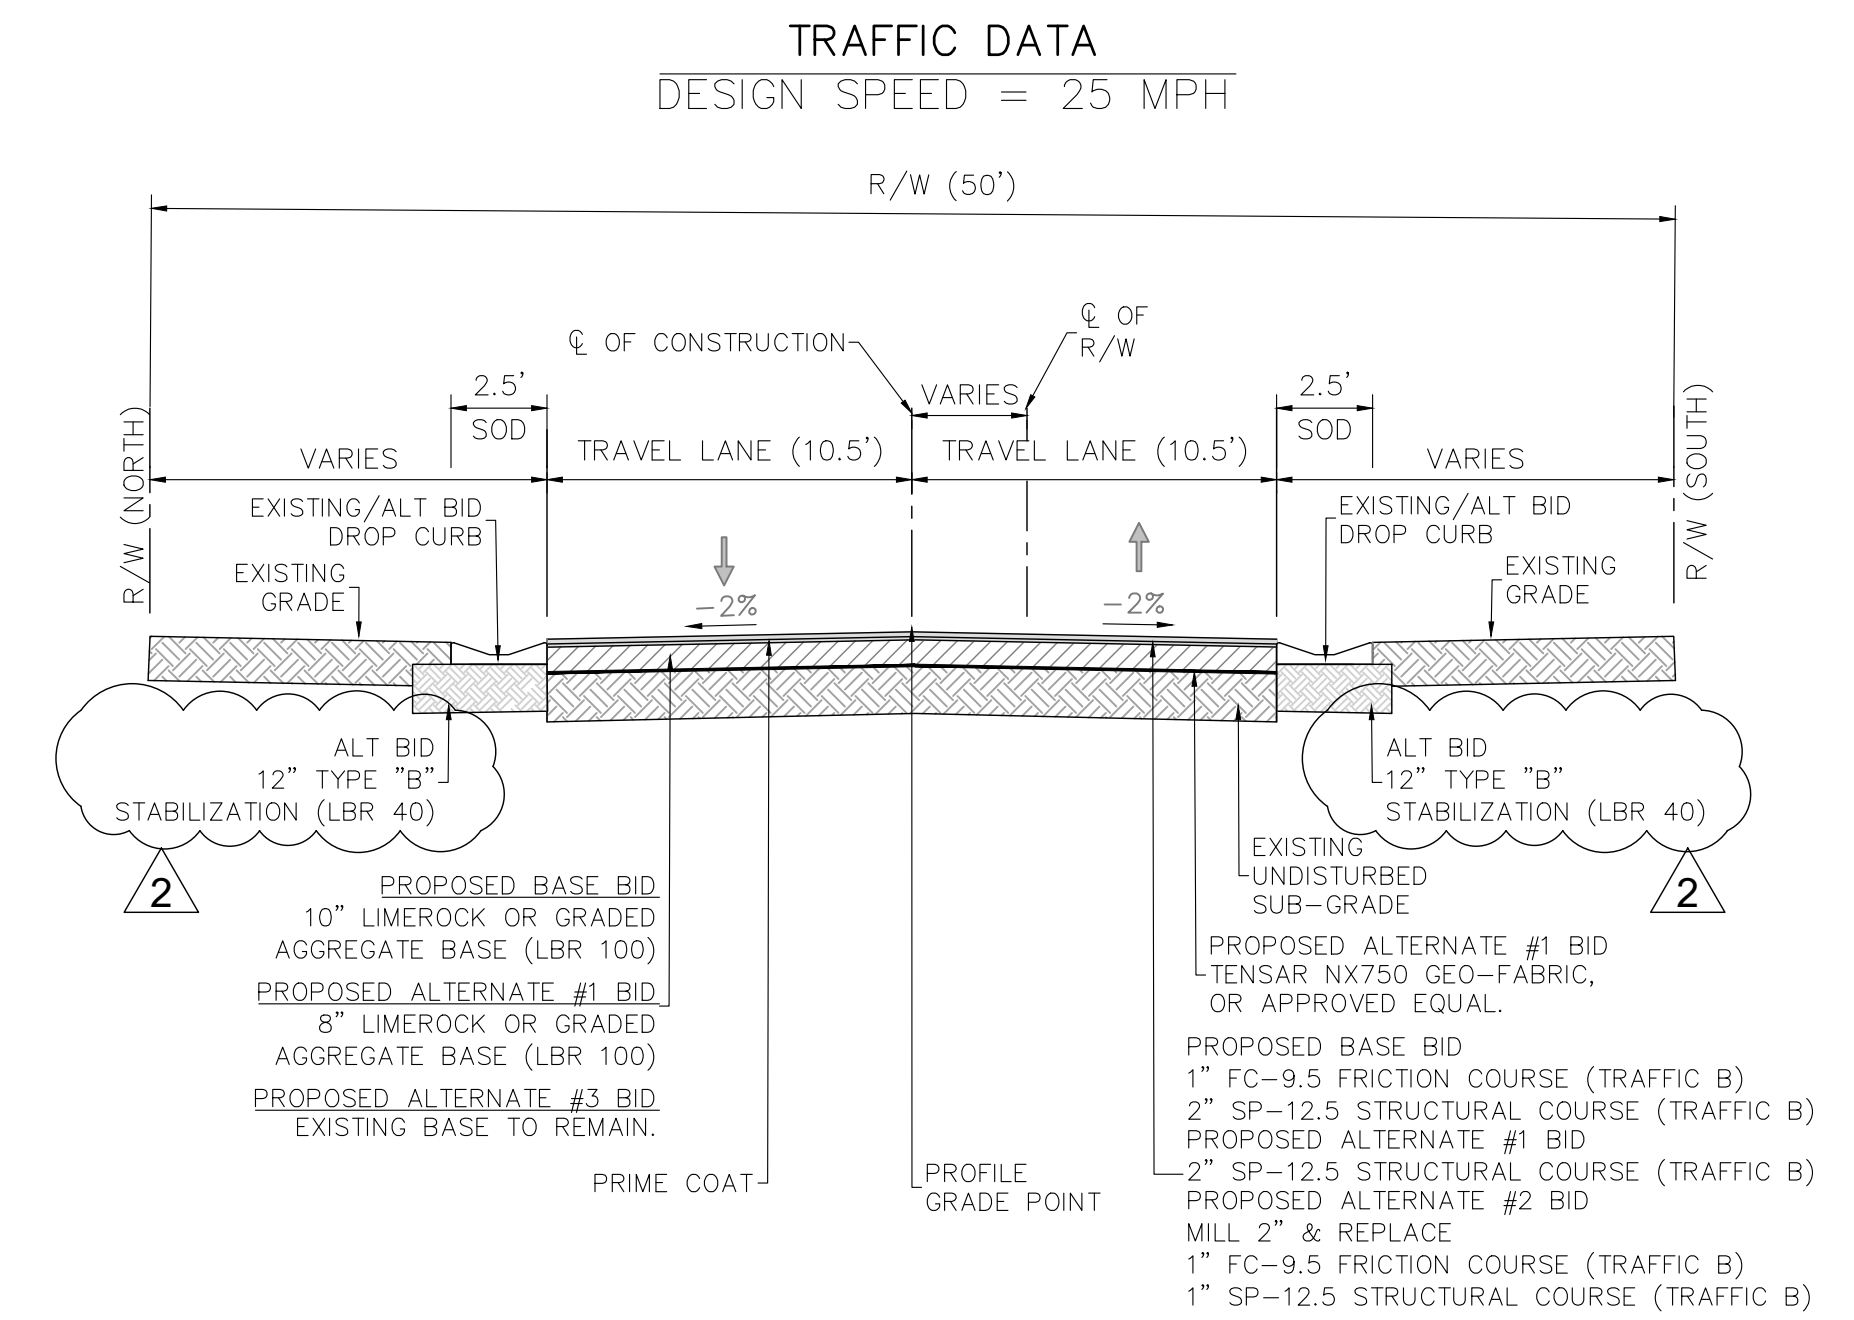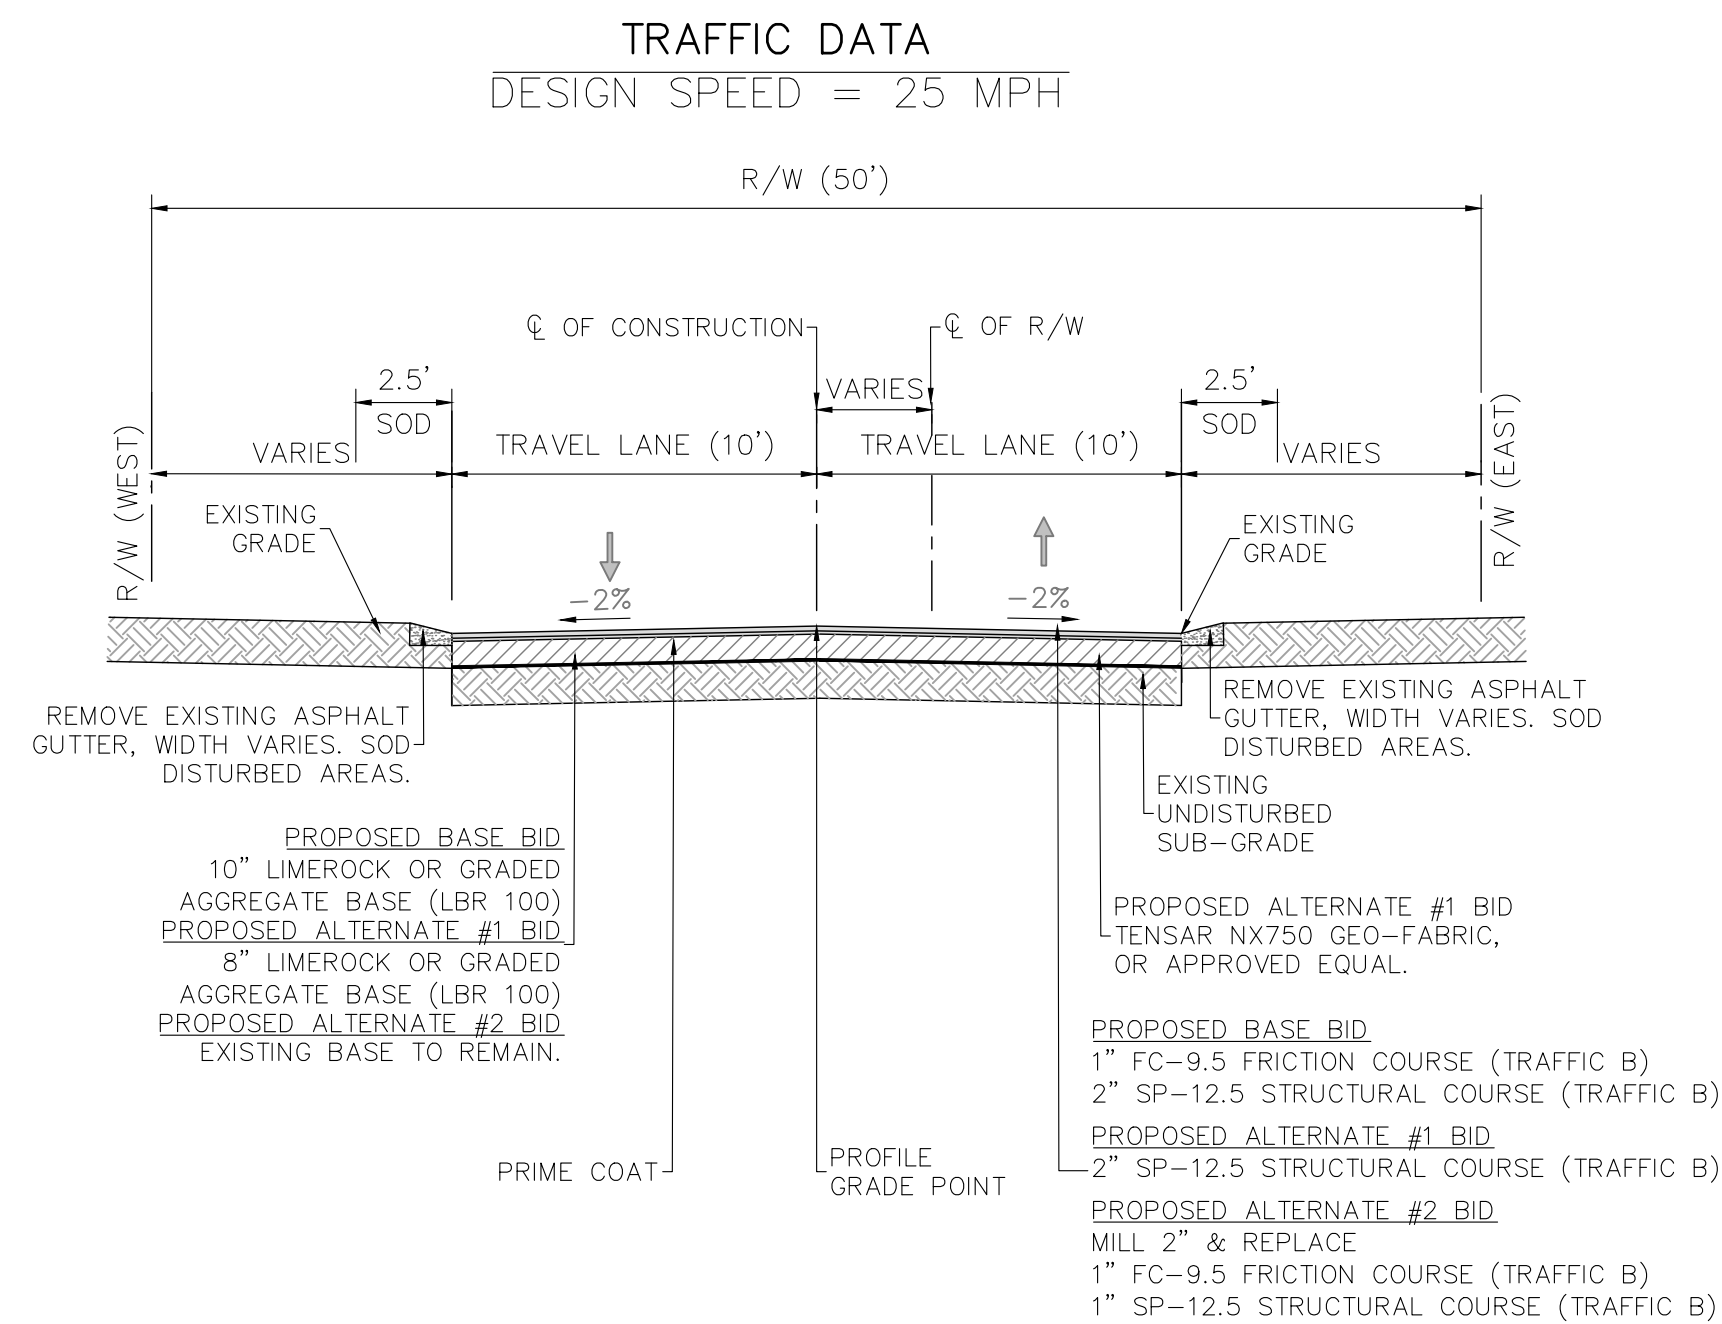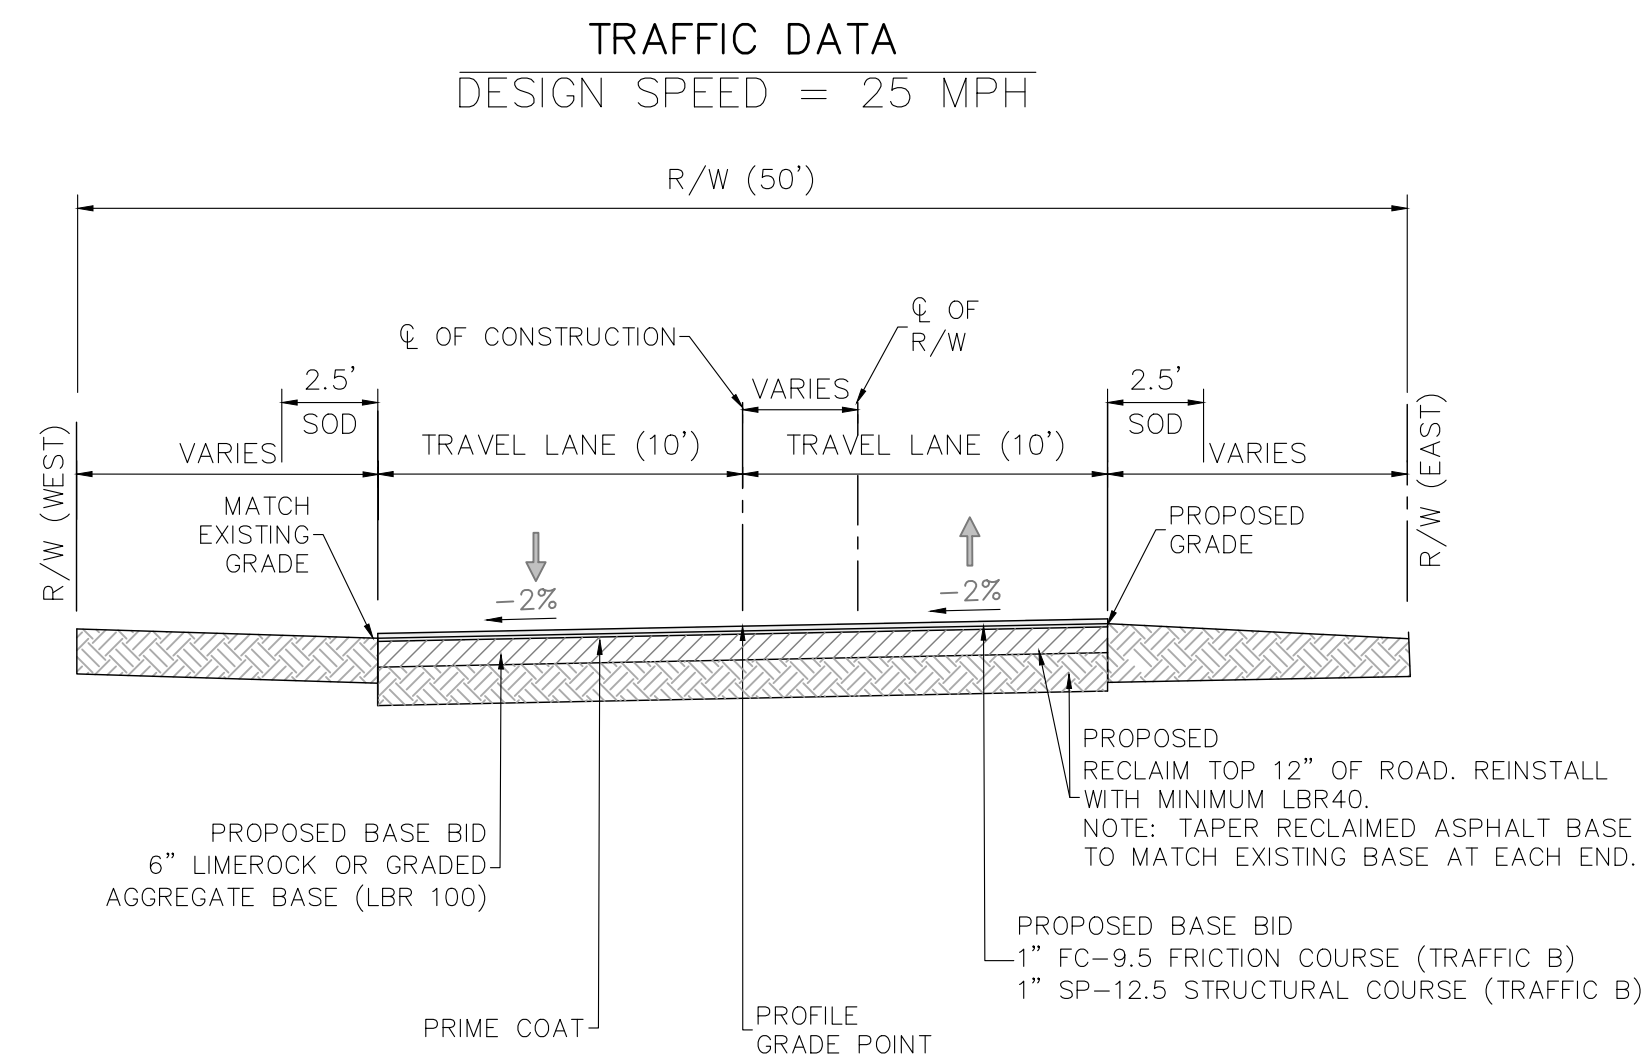

No.	Date	Revision
④	09/29/26	ADDENDUM 4
③	09/10/26	ADDENDUM 2
②		
①		
①		
①		

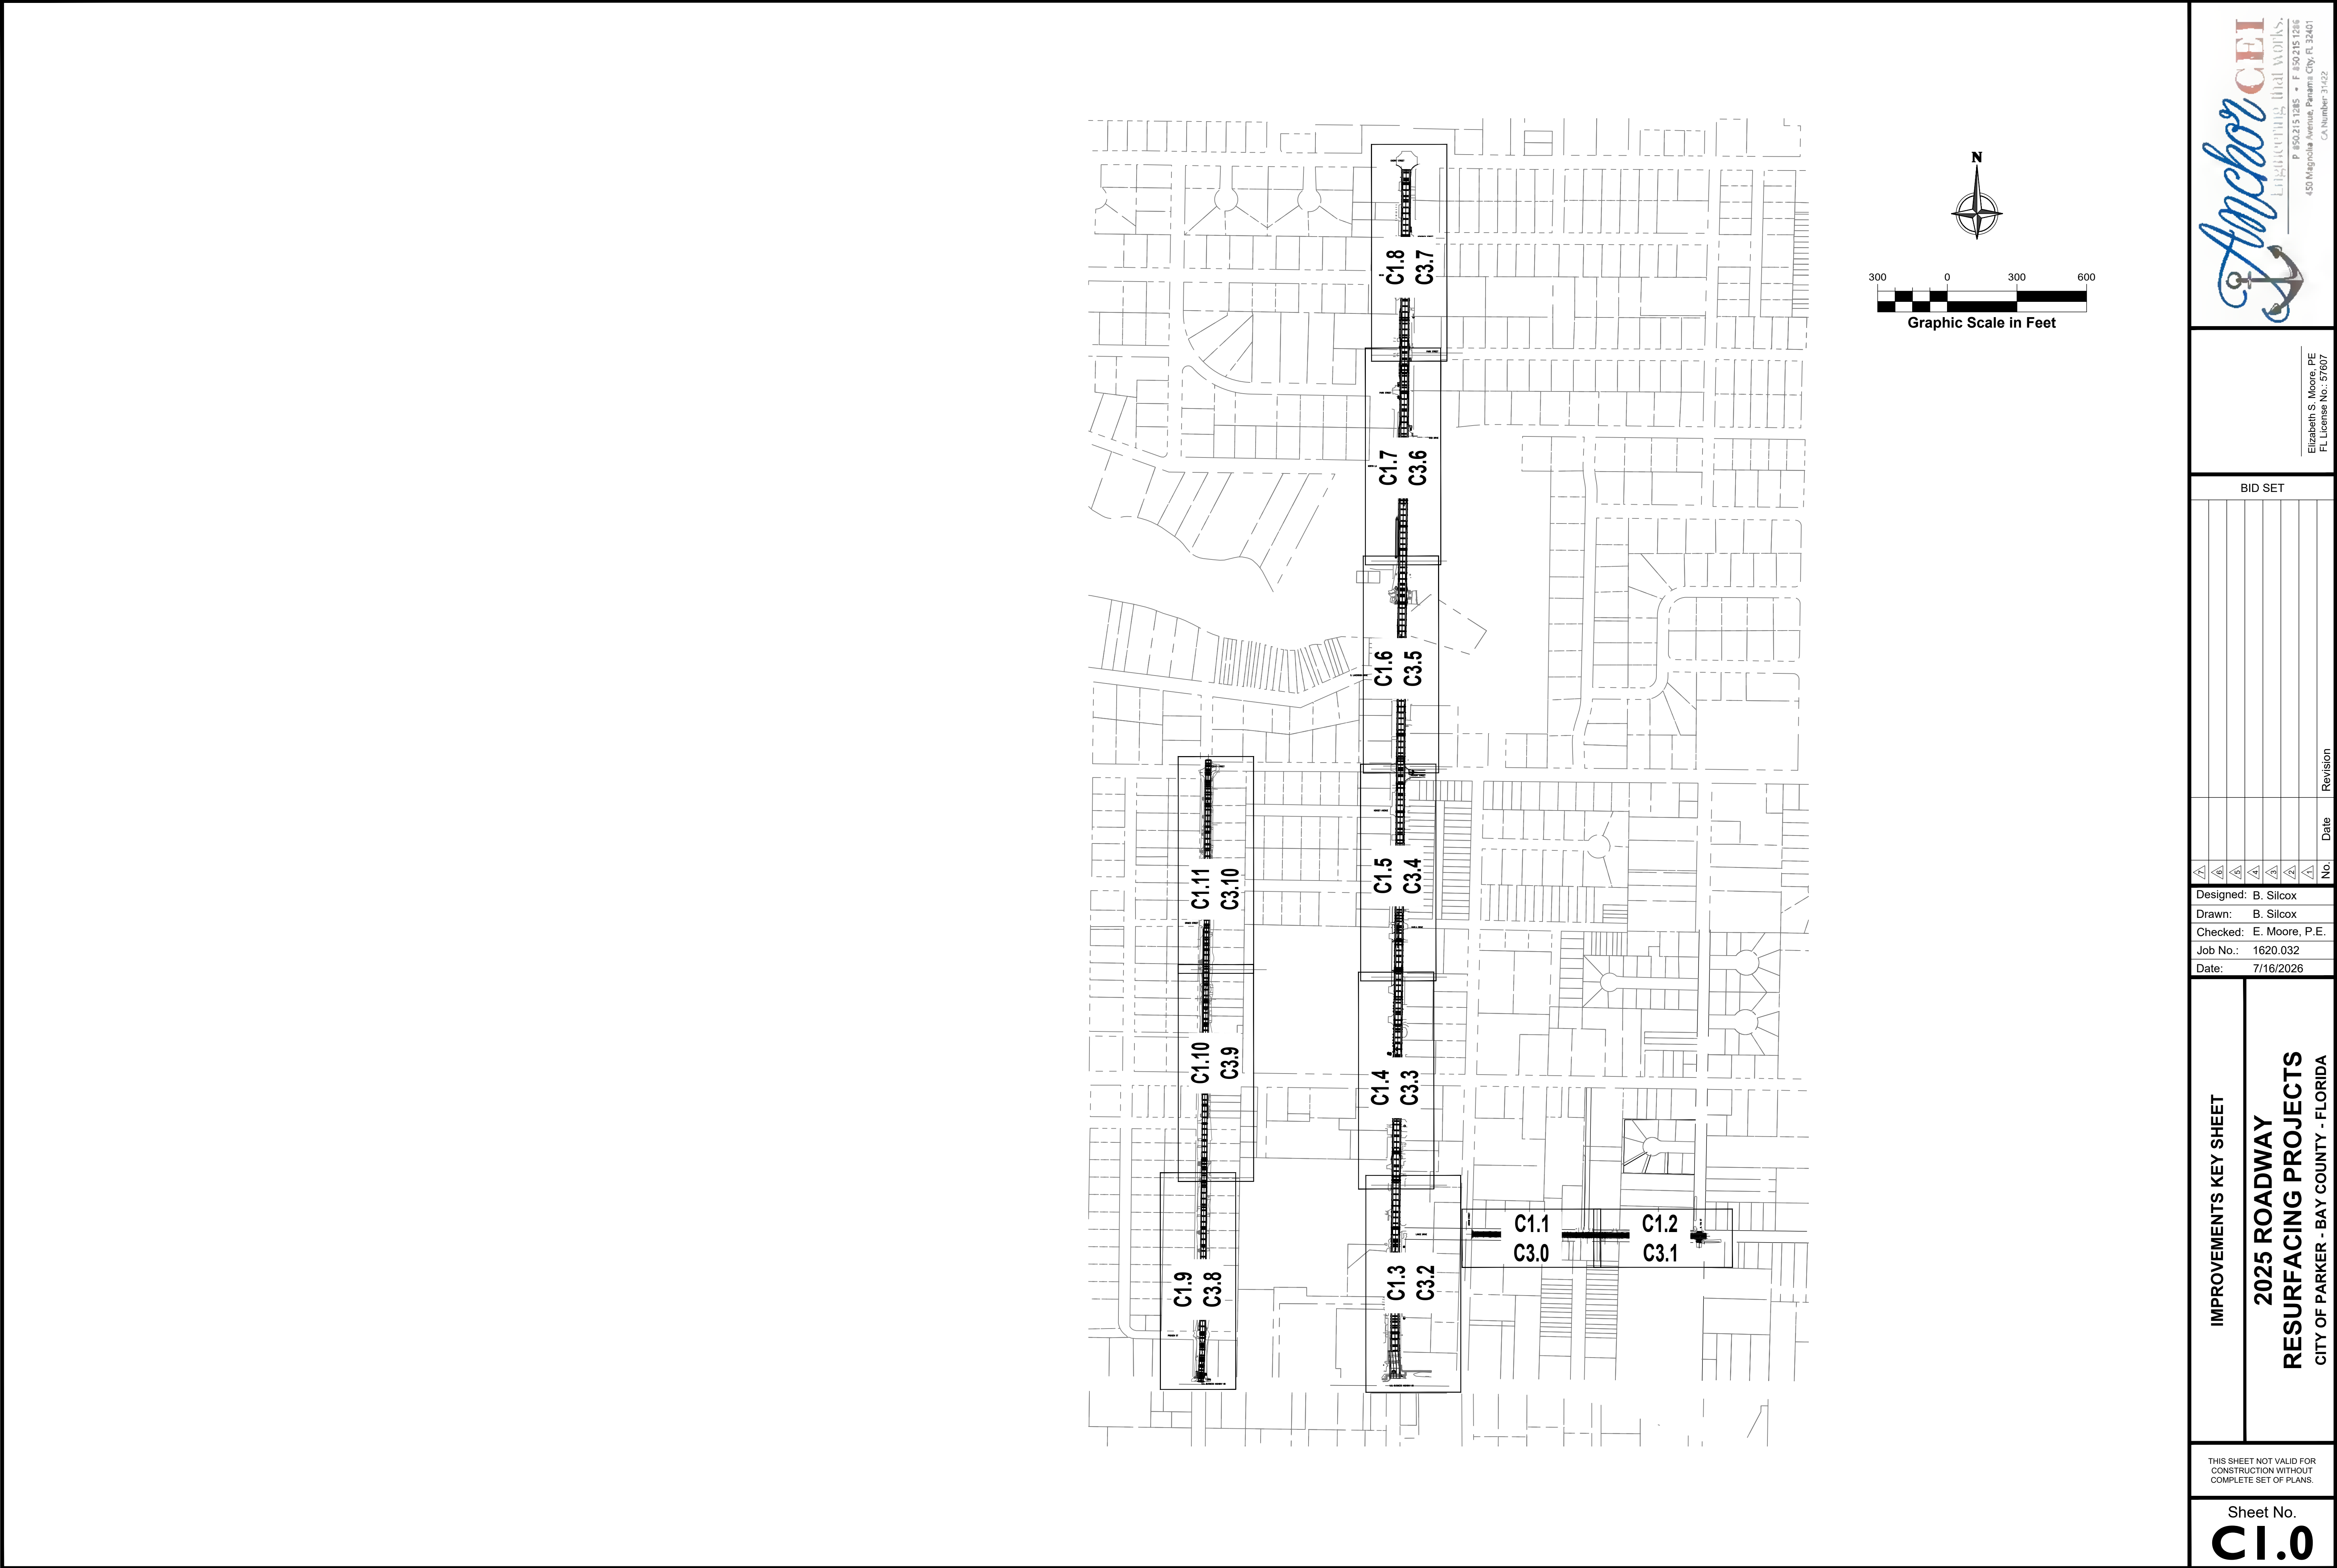

IMPROVEMENTS KEY SHEET

2025 ROADWAY
RESURFACING PROJECTS
CITY OF PARKER - BAY COUNTY - FLORIDA

THIS SHEET NOT VALID FOR
CONSTRUCTION WITHOUT
COMPLETE SET OF PLANS.

Sheet No.
C1.0



Designed:	B. Silcox
Drawn:	B. Silcox
Checked:	E. Moore, P.E.
Job No.:	1620.032
Date:	7/16/2026

No.	Date	Revision
1		
2		
Elizabeth S. Moore, PE
FL License No.: 57607

**Anchor CEI**
Engineering and Works.

P #502151285 • F #502151286
450 Magnolia Avenue, Panama City, FL 32401
CA Number 31422

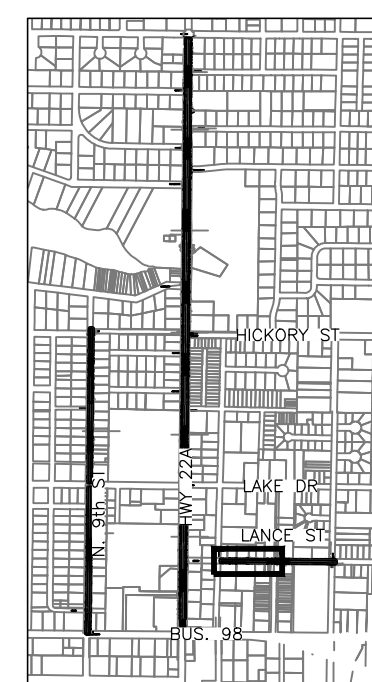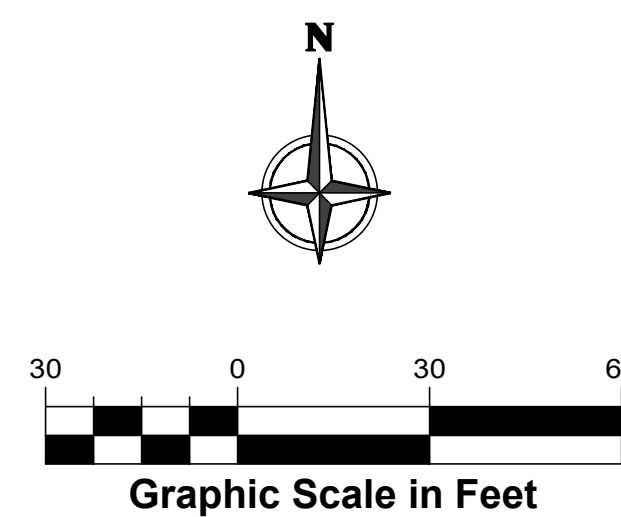

BID SET	
△	
△	
△	
△	
△	
△	
09/29/26	ADDENDUM 4
09/10/26	ADDENDUM 2
No.	Revision
Date:	Date
Designed: B. Silcox	
Drawn: B. Silcox	
Checked: E. Moore, P.E.	
Job No.: 1620.032	
Date: 7/16/2026	

**LANCANCE DRIVE IMPROVEMENTS PLAN &
PROFILE**



**2025 ROADWAY
RESURFACING PROJECTS**

CITY OF PARKER - BAY COUNTY - FLORIDA


THIS SHEET NOT VALID FOR
CONSTRUCTION WITHOUT
COMPLETE SET OF PLANS.

Sheet No.
CI.1


MATCHLINE 17+59.74
SEE SHEET C1.4

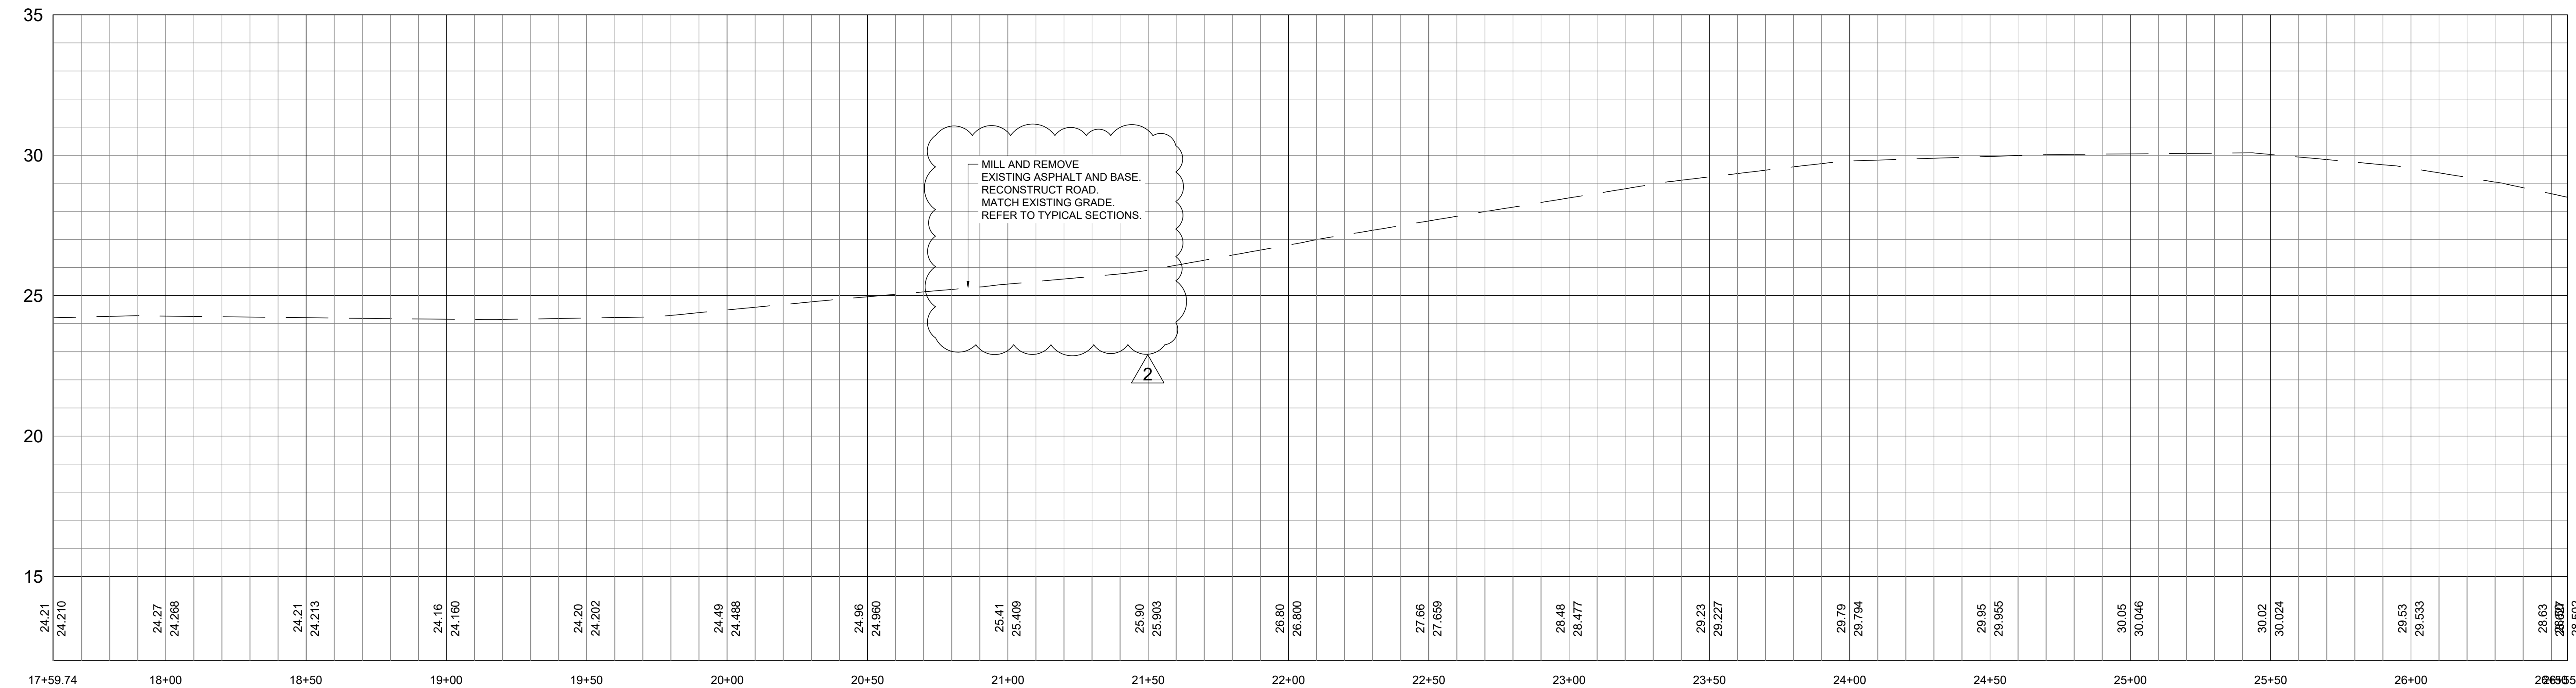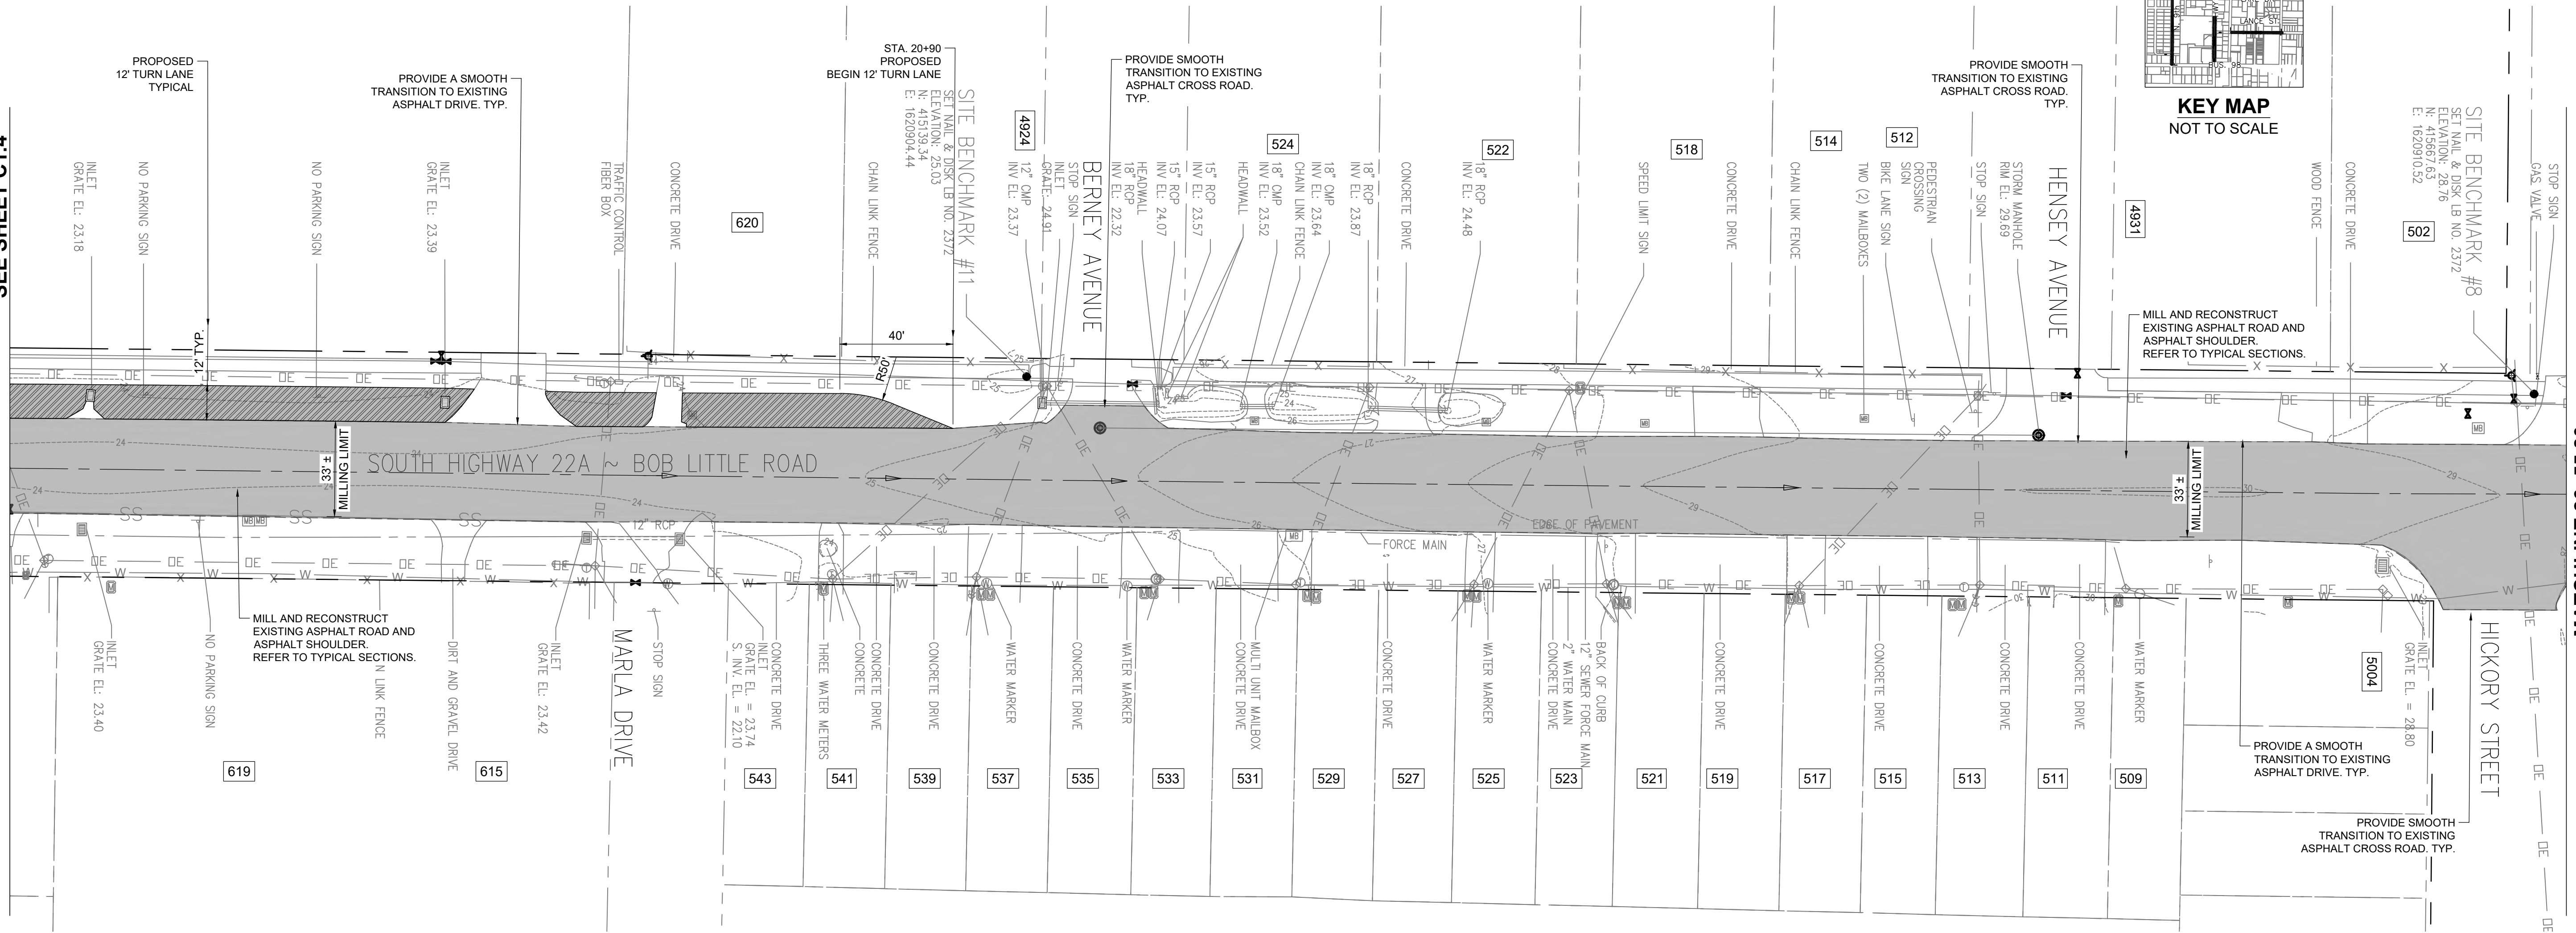

HOR. SCALE: 1" = 30'
VER. SCALE: 1" = 10'

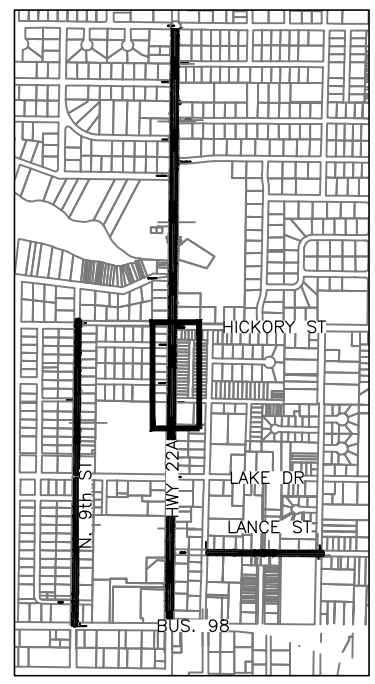

KEY MAP
NOT TO SCALE

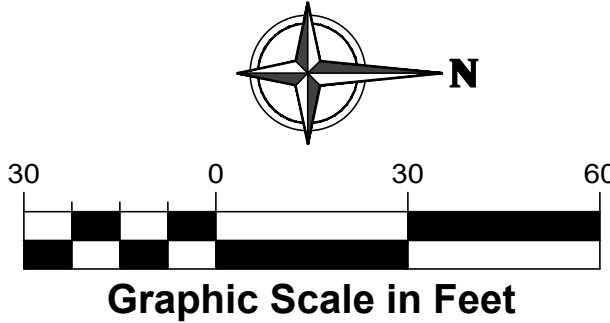

Elizabeth S. Moore, PE
FL License No.: 57607


BID SET

No.	Date	Revision
1	09/29/26	ADDENDUM 4
2	09/10/26	ADDENDUM 2

Designed: B. Silcox
Drawn: B. Silcox
Checked: E. Moore, P.E.
Job No.: 1620.032
Date: 7/16/2026

HWY 22A (BOB LITTLE ROAD)
IMPROVEMENTS PLAN & PROFILE
2025 ROADWAY
RESURFACING PROJECTS
CITY OF PARKER - BAY COUNTY - FLORIDA

THIS SHEET NOT VALID FOR
CONSTRUCTION WITHOUT
COMPLETE SET OF PLANS.
Sheet No.
C1.5

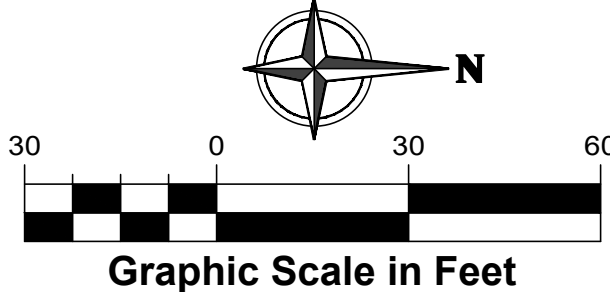

KEY MAP
NOT TO SCALE

**MATCHLINE 35+51.86
SEE SHEET C1.7**

[illegible]

**HWY 22A (BOB LITTLE ROAD)
IMPROVEMENTS PLAN & PROFILE**



**2025 ROADWAY
RESURFACING PROJECTS**

CITY OF PARKER - BAY COUNTY - FLORIDA

THIS SHEET NOT VALID FOR
CONSTRUCTION WITHOUT
COMPLETE SET OF PLANS.

Sheet No.
CI.6

Anchor **CEI**
 ENGINEERING THAT WORKS.
 P 850.215 1285 • F 850.215 1216
 450 Magnolia Avenue, Panama City, FL 32401
 CA Number 11422

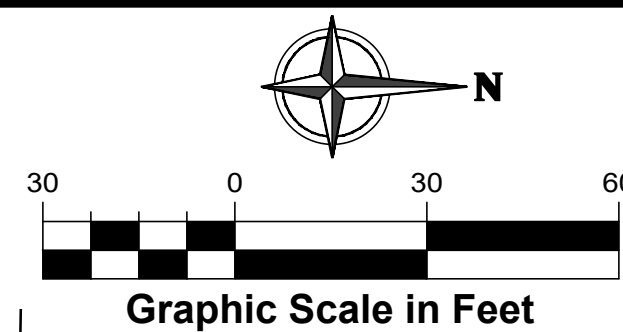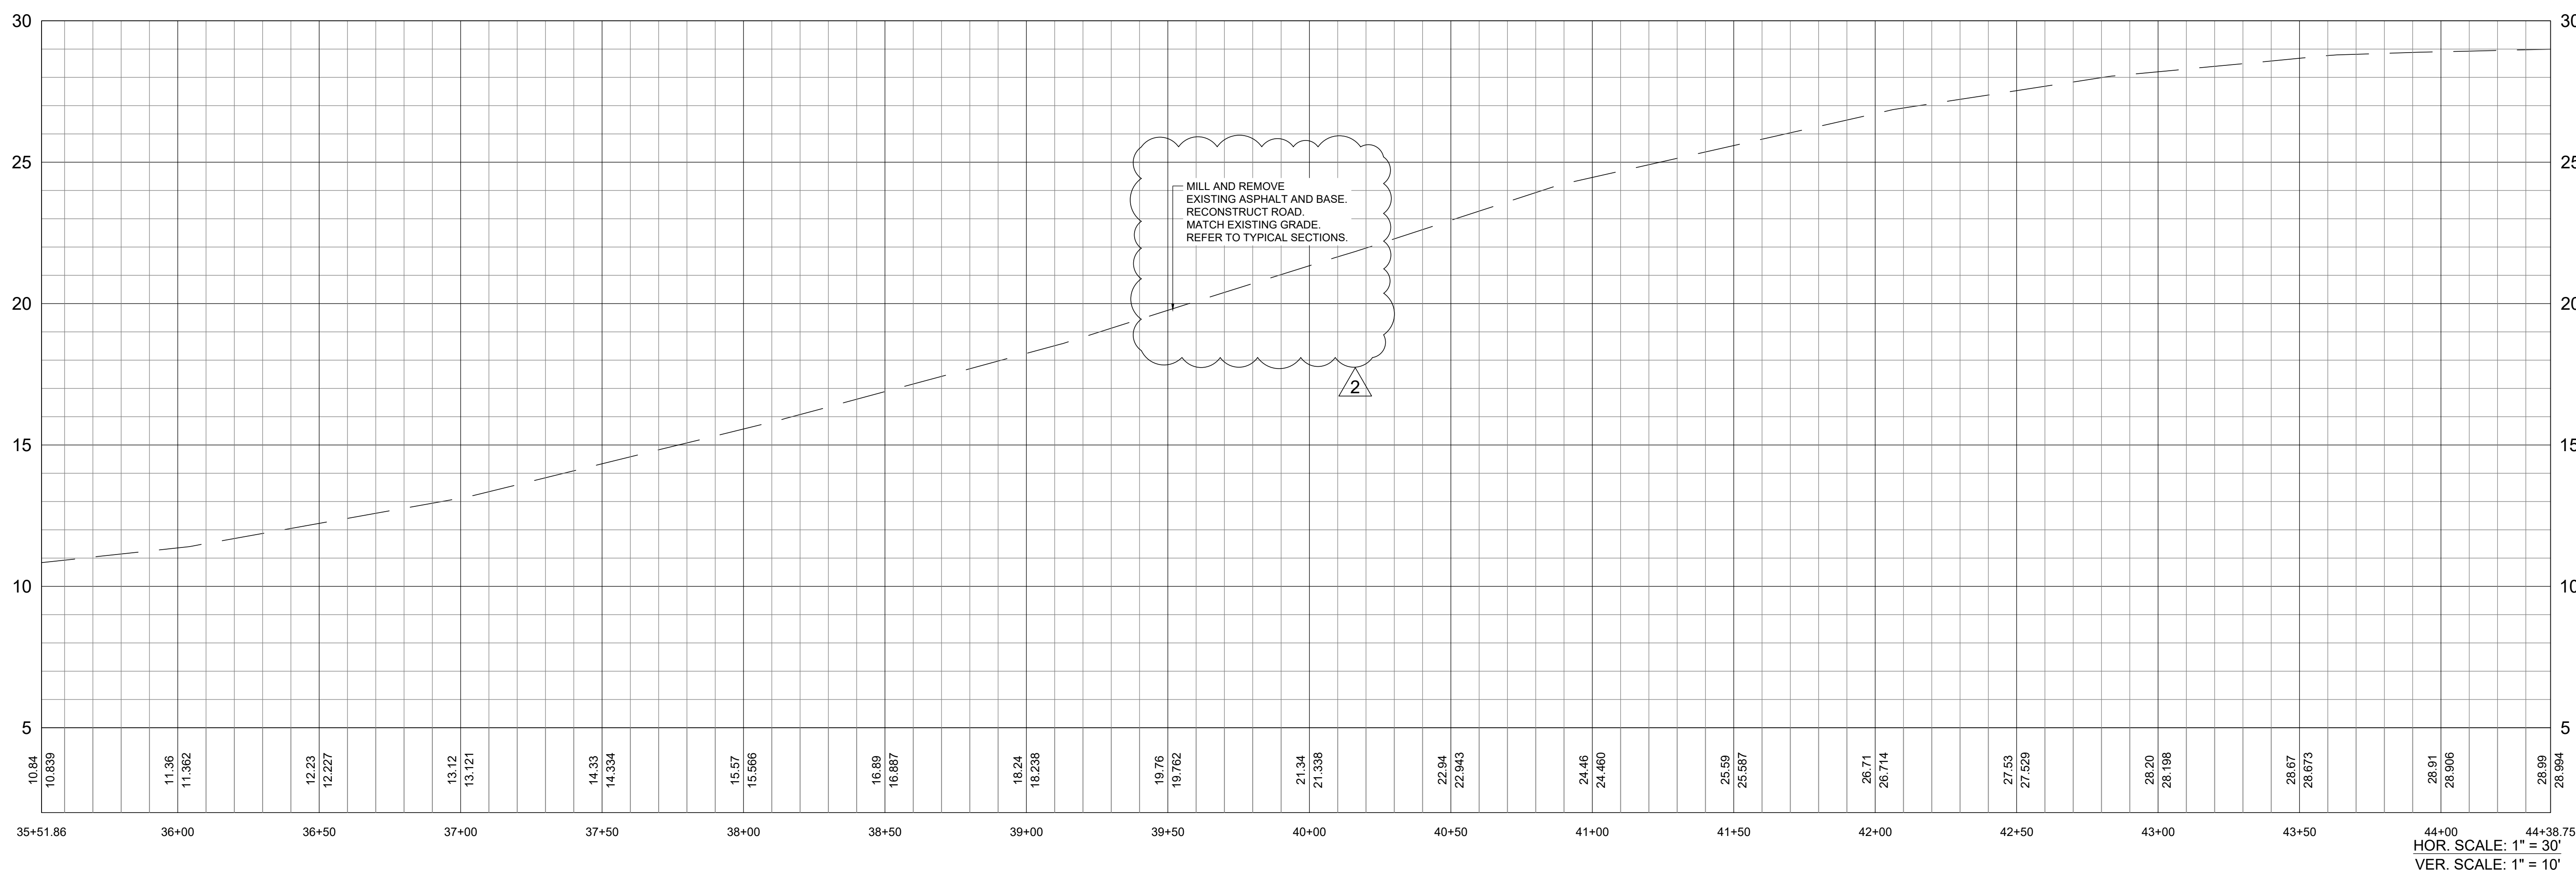

Anchor **CELL**
Logistics that works.
P. 850.215.1285 • F. 850.215.1286
450 Magnolia Avenue, Panama City, FL 32401
CA Number 31422

Elizabeth S. Moore, PE
FL License No.: 57607

[illegible]



HWY 22A (BOB LITTLE ROAD)
IMPROVEMENTS PLAN & PROFILE

**2025 ROADWAY
RESURFACING PROJECTS**

CITY OF PARKER - BAY COUNTY - FLORIDA

THIS SHEET NOT VALID FOR
CONSTRUCTION WITHOUT
COMPLETE SET OF PLANS.

Sheet No.
CI.7

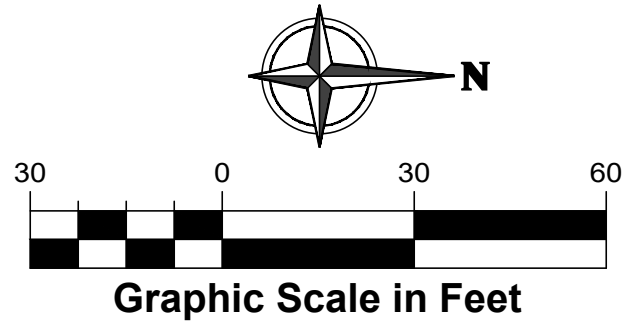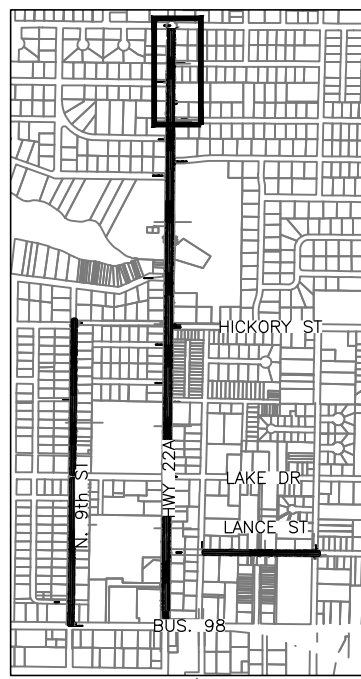

KEY MAP
NOT TO SCALE

PROVIDE A SMOOTH
TRANSITION TO EXISTING
ASPHALT DRIVE. TYP.

PROPOSED
TYPE "C" JUNCTION BOX
W. INV. = 26.18
N. INV. = 25.71
S. INV. = 25.70
PER FDOT STD. INDEX 425-052

SITE BENCHMARK #4
SET NAIL & DISK LB NO. 2372
N. 41775.08
E. 1620930.27

PROVIDE SMOOTH TRANSITION TO EXISTING
ASPHALT CROSS ROAD. TYP.

PROPOSED
TYPE "C" JUNCTION BOX
W. INV. = 26.11
N. INV. = 25.90
S. INV. = 25.85
PER FDOT STD. INDEX 425-052


PROPOSED
3' WIDE CONC. FLUME OPENING
PER FDOT INDEX 520-10.
SEE DETAIL SHEETS.
0.4 TON RIP RAP

PROPOSED
287 L.F. CONC. DROP CURB
SEE DETAIL SHEET C4.0.

SITE BENCHMARK #3
SET NAIL & DISK LB NO. 2372
N. 41841.28
E. 1620934.68

SAW-CUT EXISTING ASPHALT DRIVES
AT RIGHT OF WAY. REPLACE DRIVEWAY
FROM CURB TO RIGHT OF WAY. TYP.


PROVIDE SMOOTH
TRANSITION TO
EXISTING
ASPHALT CROSS
ROAD. TYP.

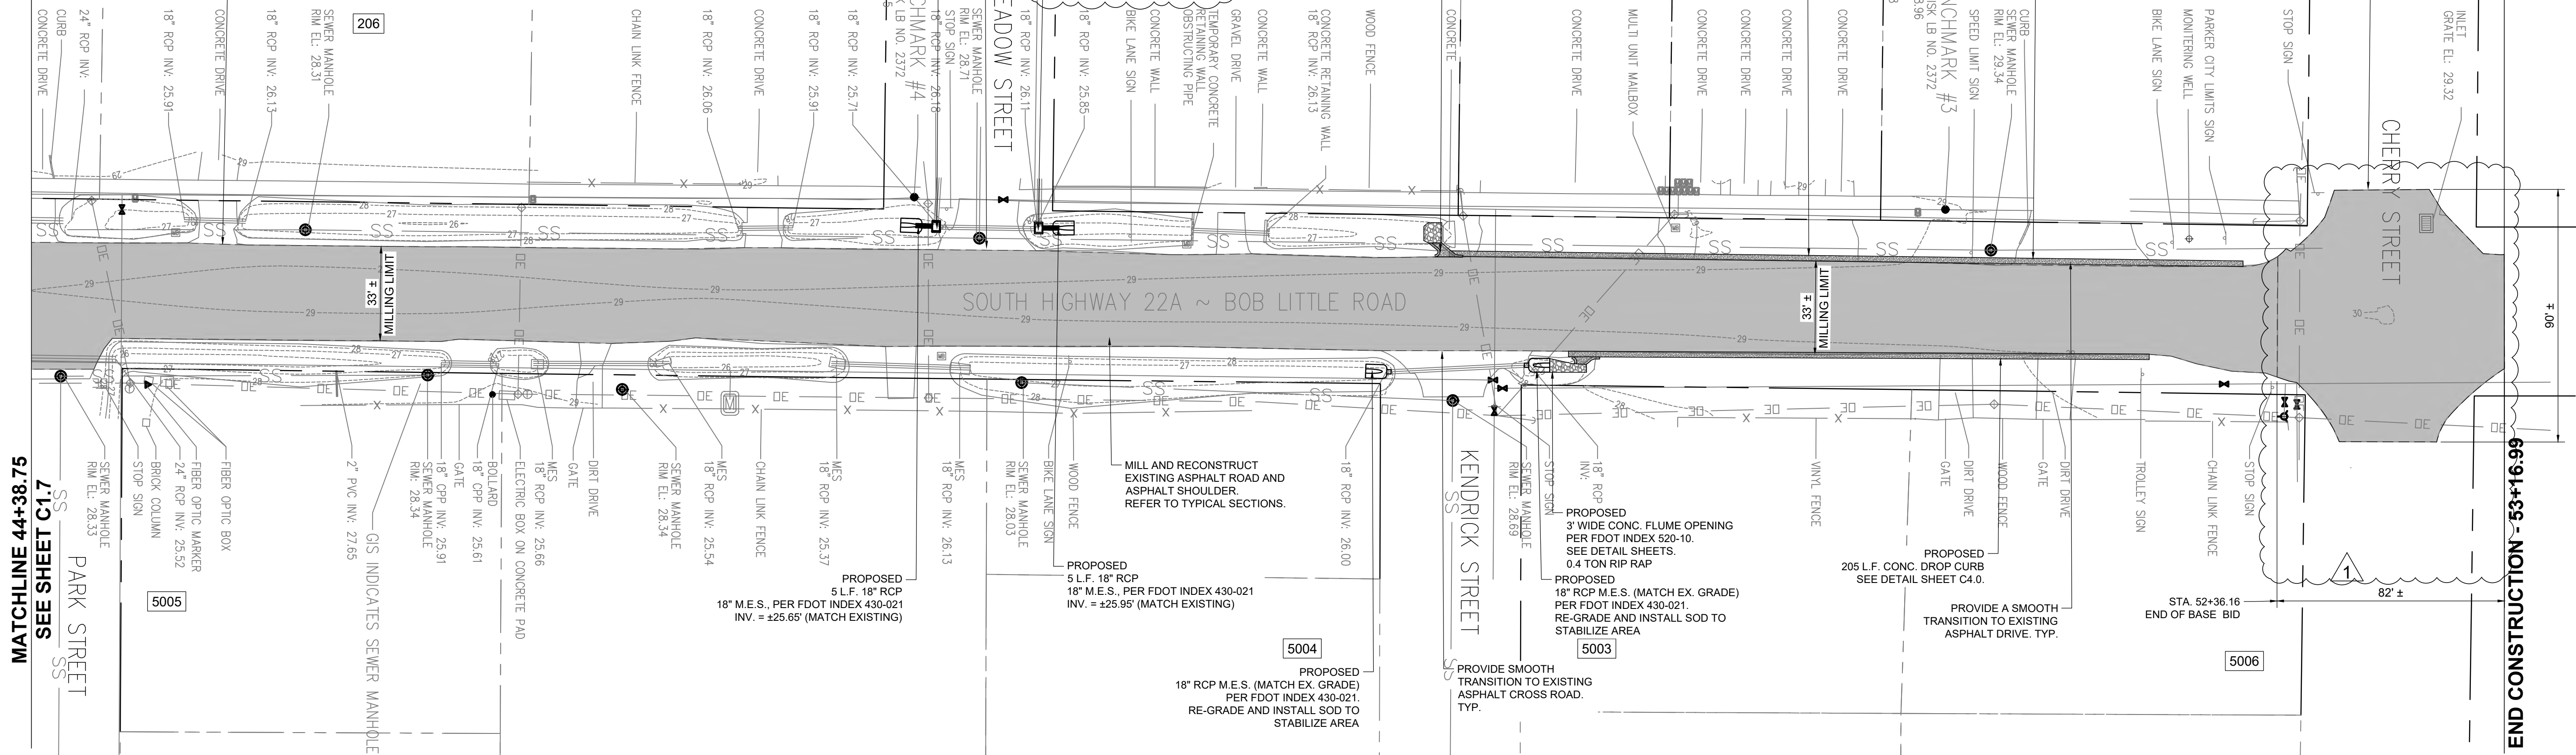

MATCHLINE 44+38.75
SEE SHEET C1.7

PARK STREET

END CONSTRUCTION - 53+16.99

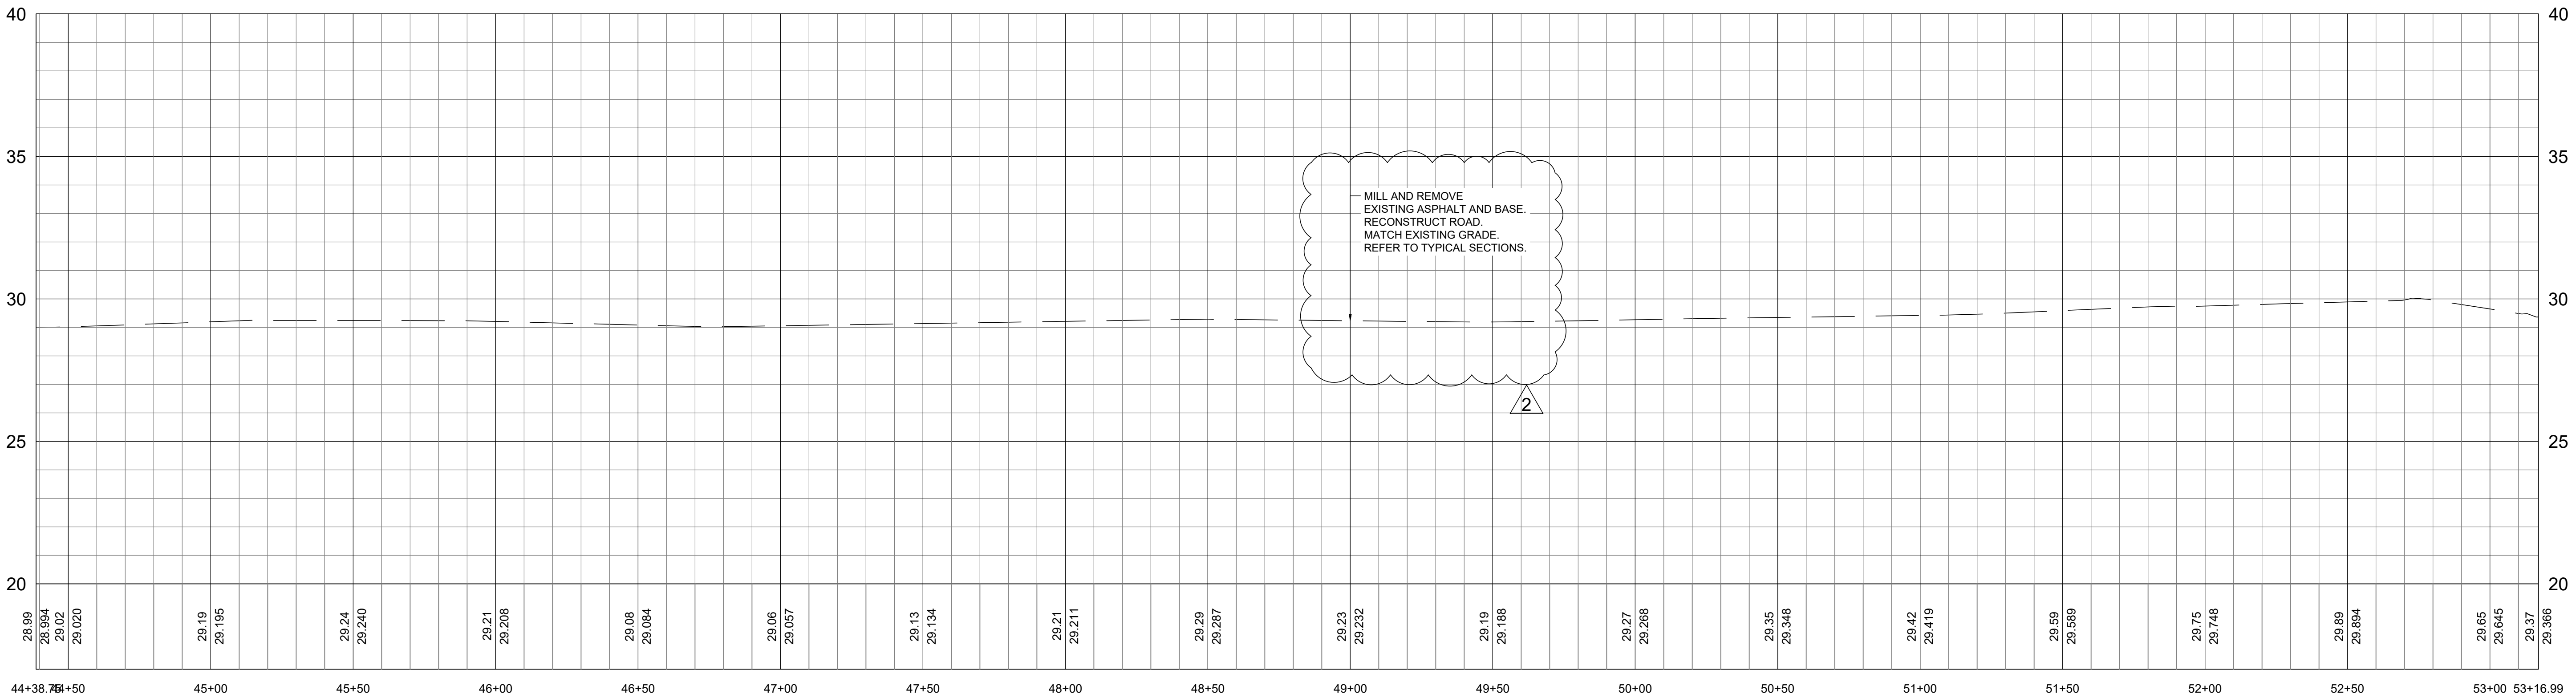

MILL AND REMOVE
EXISTING ASPHALT AND BASE.
RECONSTRUCT ROAD.
MATCH EXISTING GRADE.
REFER TO TYPICAL SECTIONS.

HOR. SCALE: 1" = 30'
VER. SCALE: 1" = 10'



Elizabeth S. Moore, PE
FL License No.: 57607

BID SET			
No.	Date	Revision	
1	09/29/26	ADDENDUM 4	
2	09/10/26	ADDENDUM 2	
Designed: B. Silcox			
Drawn: B. Silcox			
Checked: E. Moore, P.E.			
Job No.: 1620.032			
Date: 7/16/2026			





HWY 22A (BOB LITTLE ROAD)
IMPROVEMENTS PLAN & PROFILE

2025 ROADWAY
RESURFACING PROJECTS

CITY OF PARKER - BAY COUNTY - FLORIDA

THIS SHEET NOT VALID FOR
CONSTRUCTION WITHOUT
COMPLETE SET OF PLANS.

Sheet No.
C1.8

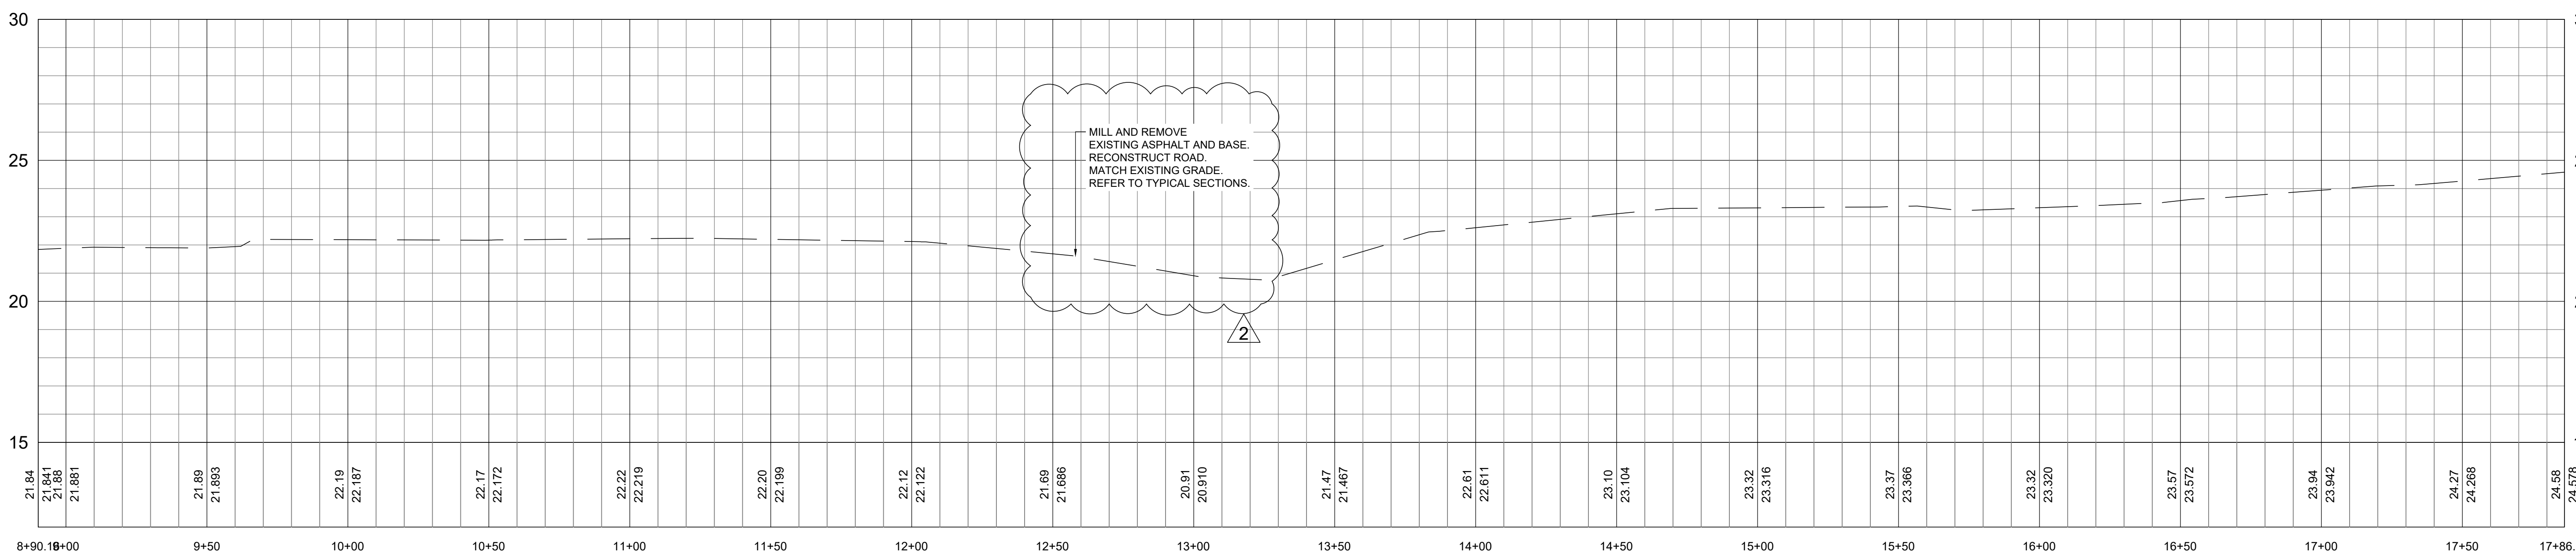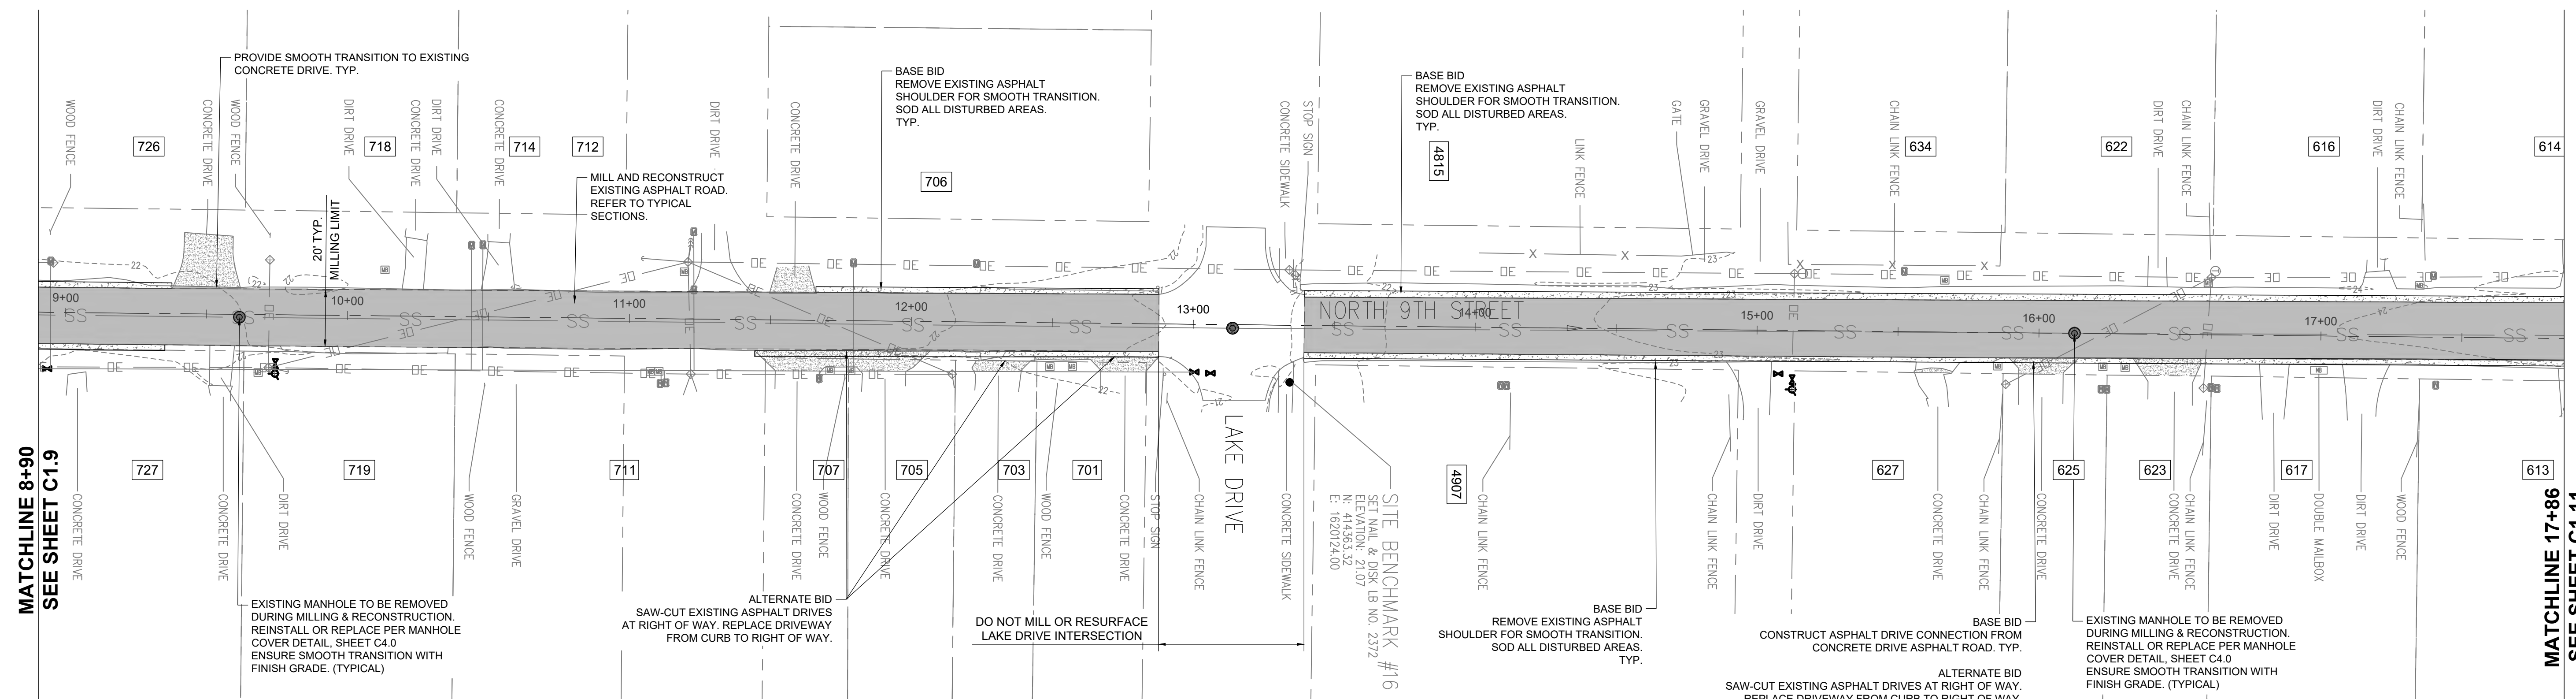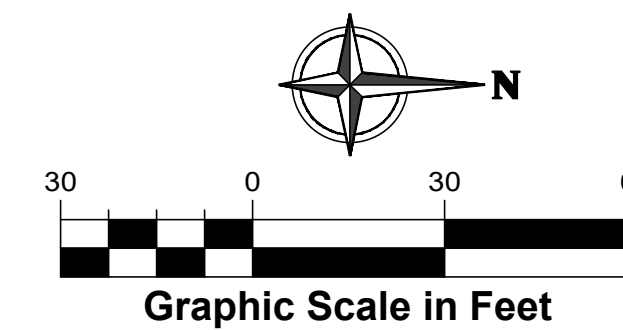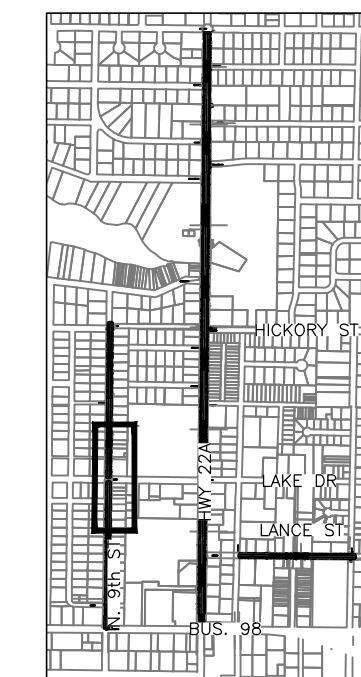

HOR. SCALE: 1" = 3'

VER. SCALE: 1" = 1'




[illegible]

**N. 9TH STREET
IMPROVEMENTS PLAN & PROFILE**


**2025 ROADWAY
RESURFACING PROJECTS**

CITY OF PARKER - BAY COUNTY - FLORIDA

MATCHLINE 17+86.18
SEE SHEET C1.10

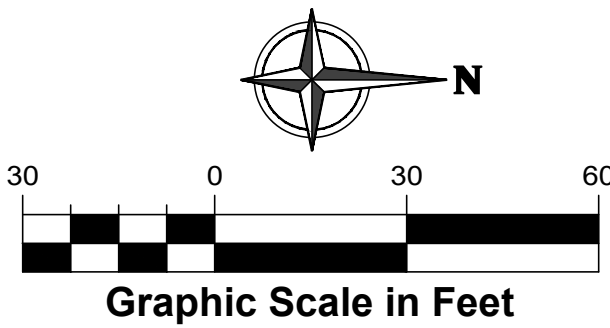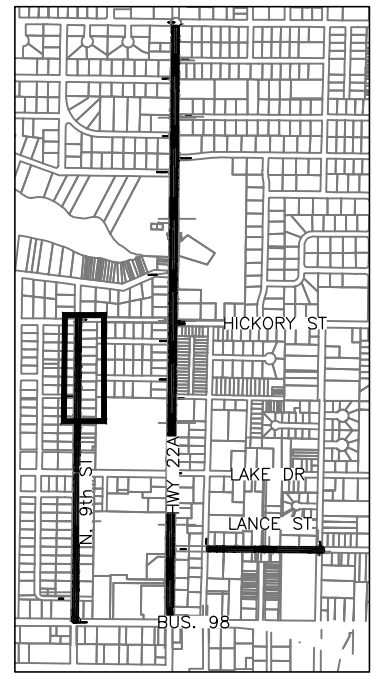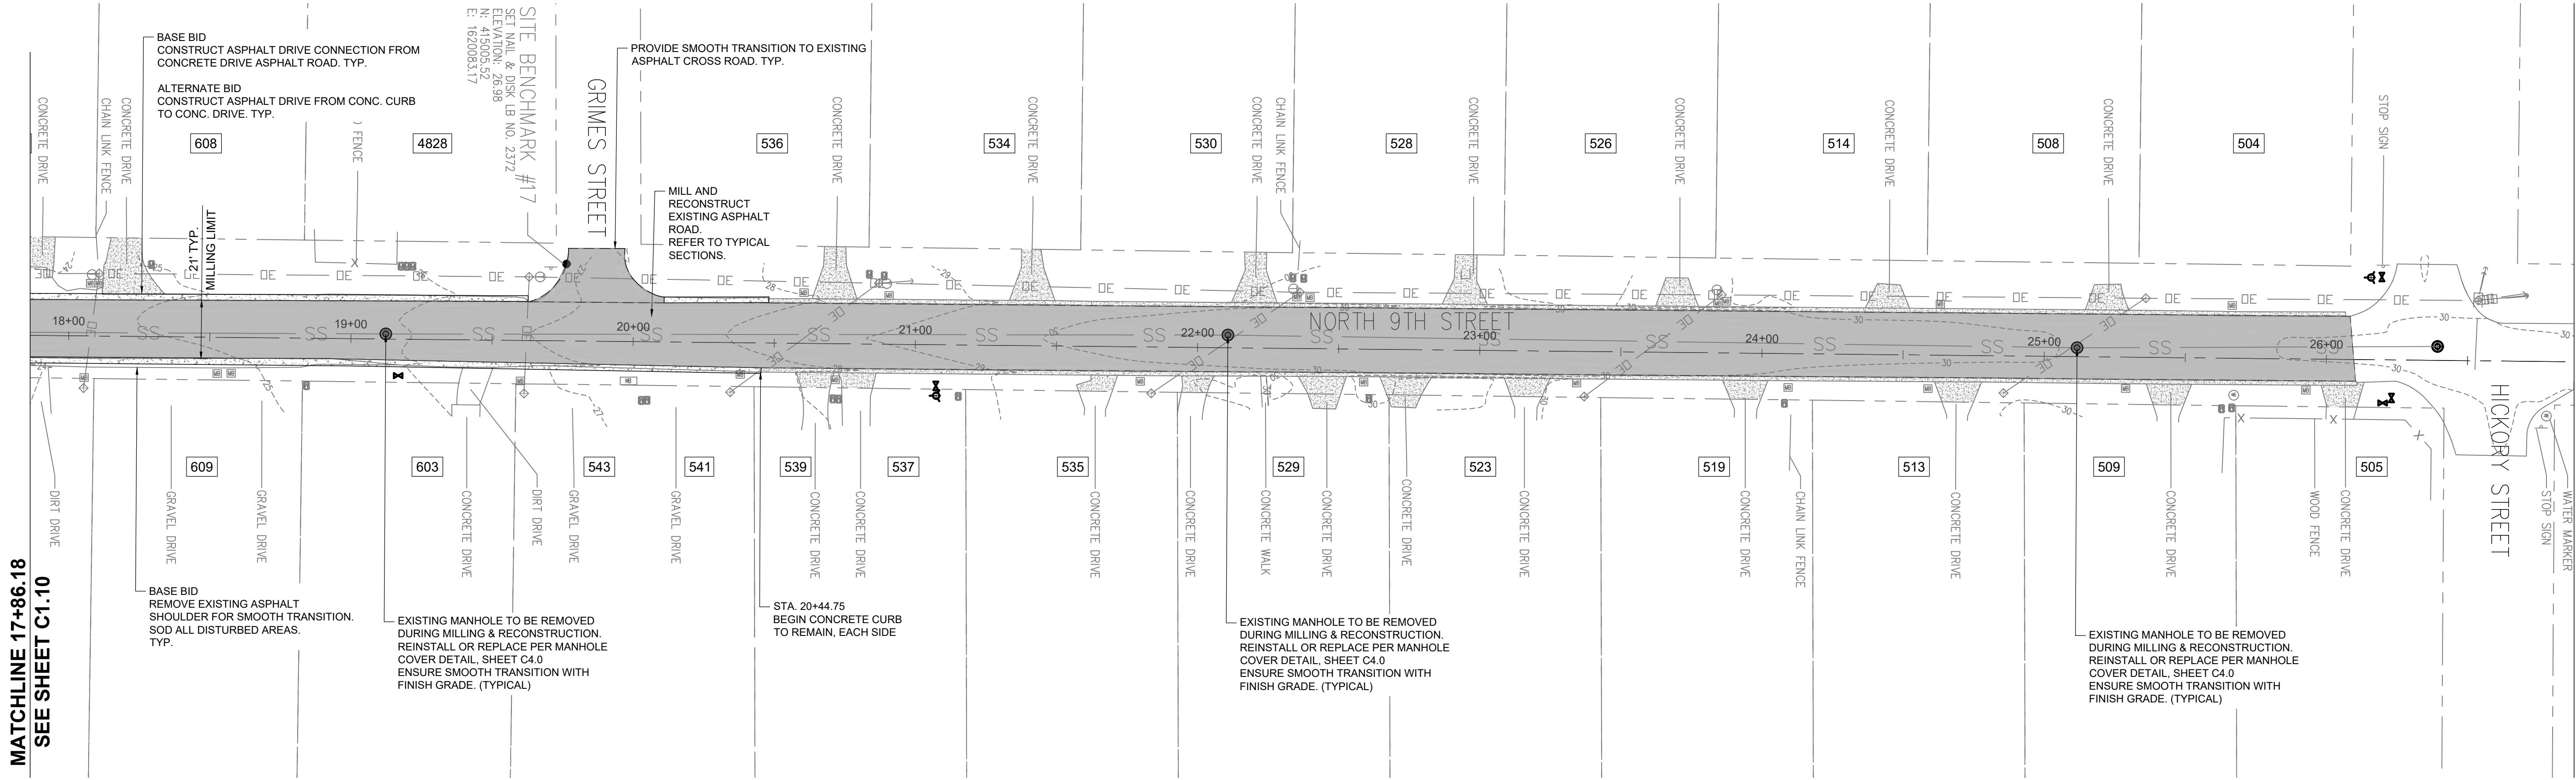

END CONSTRUCTION - STA. 26+87.69

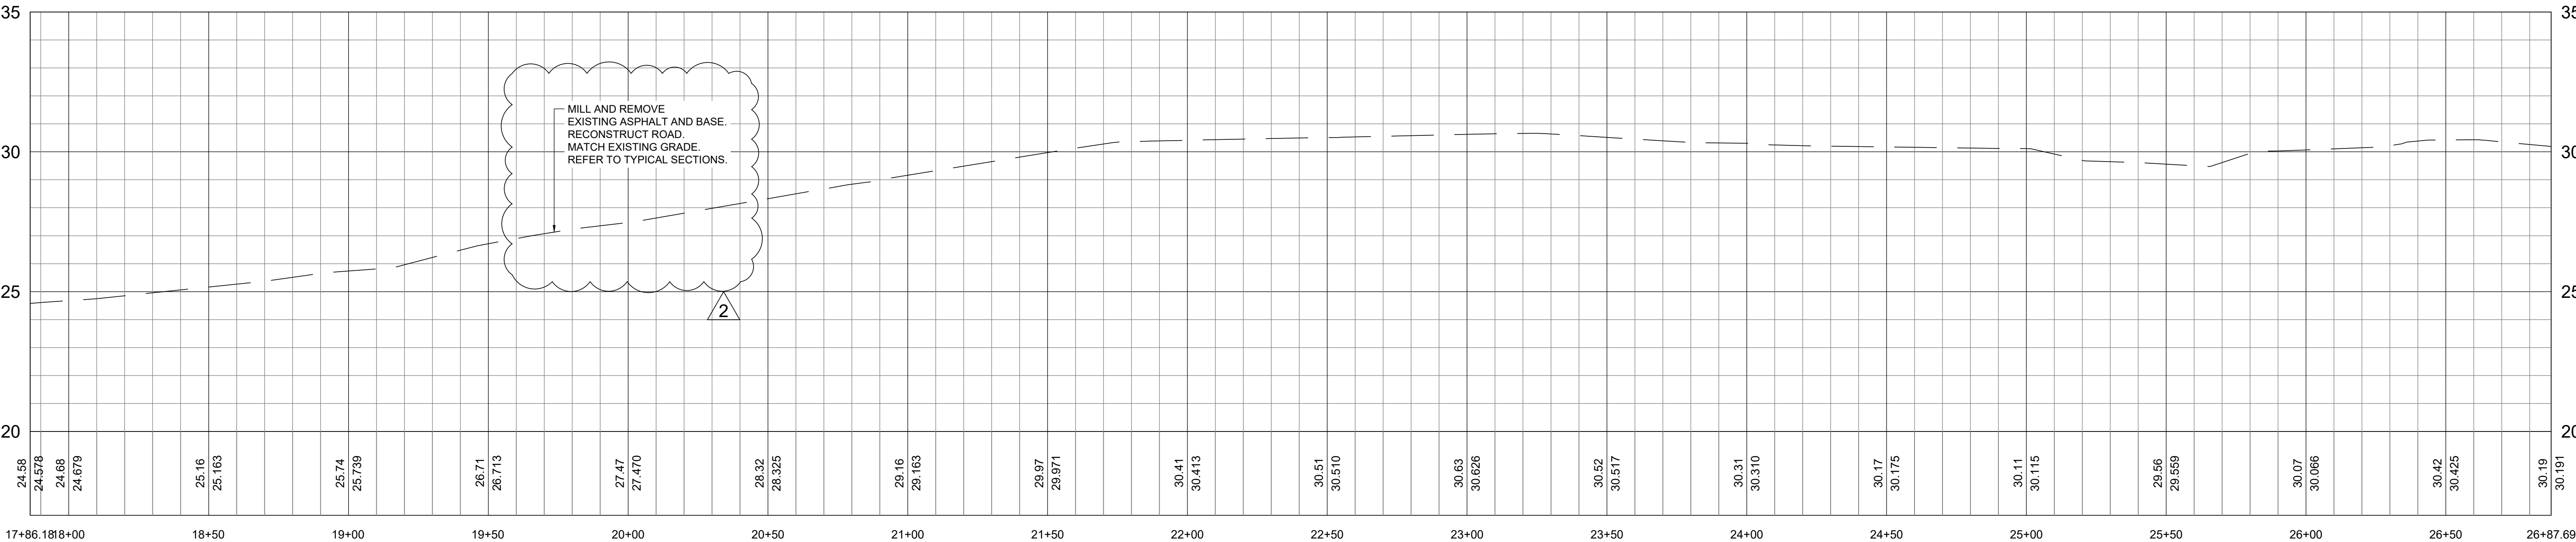

N. 9TH STREET
IMPROVEMENTS PLAN & PROFILE
2025 ROADWAY
RESURFACING PROJECTS
CITY OF PARKER - BAY COUNTY - FLORIDA

THIS SHEET NOT VALID FOR
CONSTRUCTION WITHOUT
COMPLETE SET OF PLANS.

Sheet No.
CI.11

HOR. SCALE: 1" = 30'
VER. SCALE: 1" = 10'

BID SET













No.	Date	Revision
1	09/29/26	ADDENDUM 4
2	09/10/26	ADDENDUM 2

Designed: B. Silcox
Drawn: B. Silcox
Checked: E. Moore, P.E.
Job No.: 1620.032
Date: 7/16/2026

Anchor CEI
Engineering and Construction
P: 850.215.1285 • F: 850.215.1286
450 Magnolia Avenue, Panama City, FL 32401
CA Number: 31422

Elizabeth S. Moore, PE
FL License No.: 57607

NOTES:
CONTRACTOR TO ADD COMPACTED FILL ALONG THE
EDGE OF THE ROADWAY IF THE DROPOFF IS MORE
THAN 1.0' AND SHALL BE PLACED AT A SLOPE OF 1:4
IN ACCORDANCE WITH 2026 OR CURRENT EDITION
OF FDOT STANDARD INDEX 570-010.

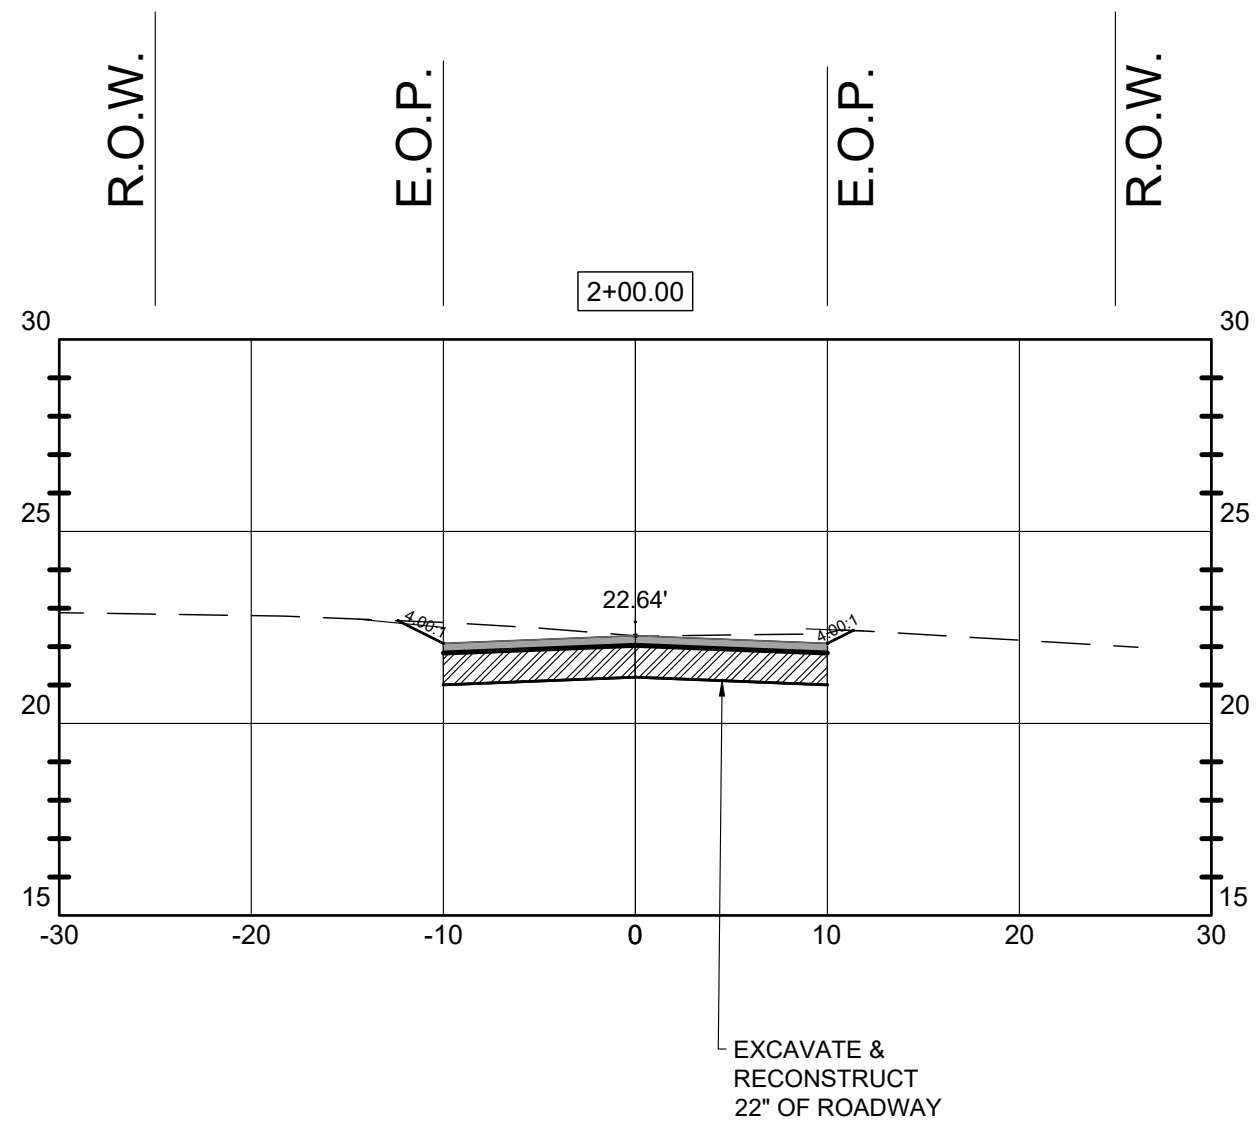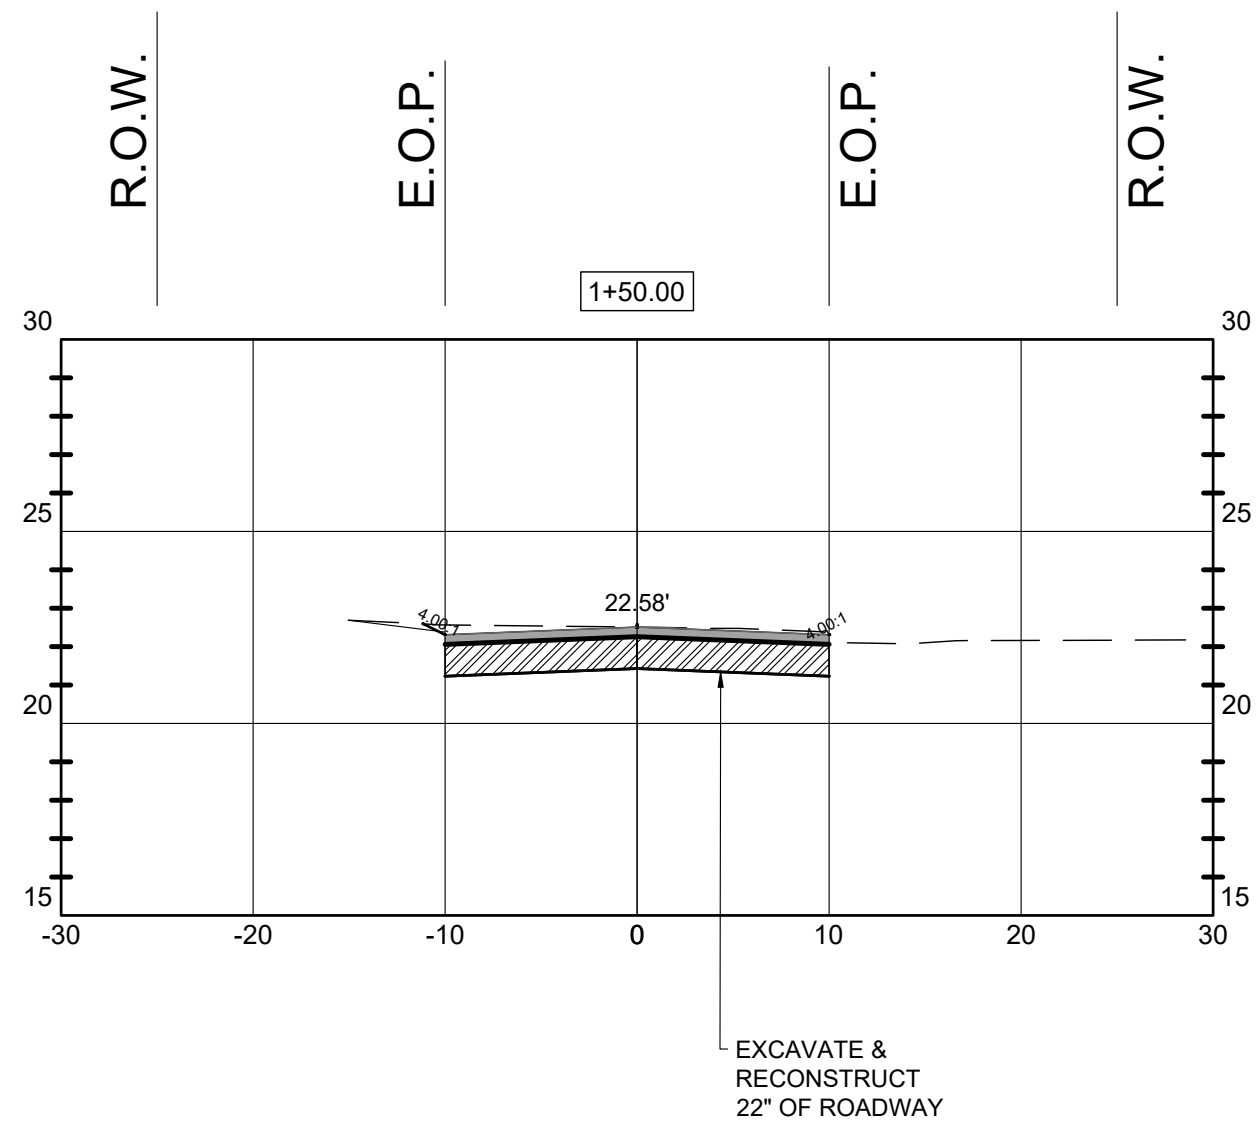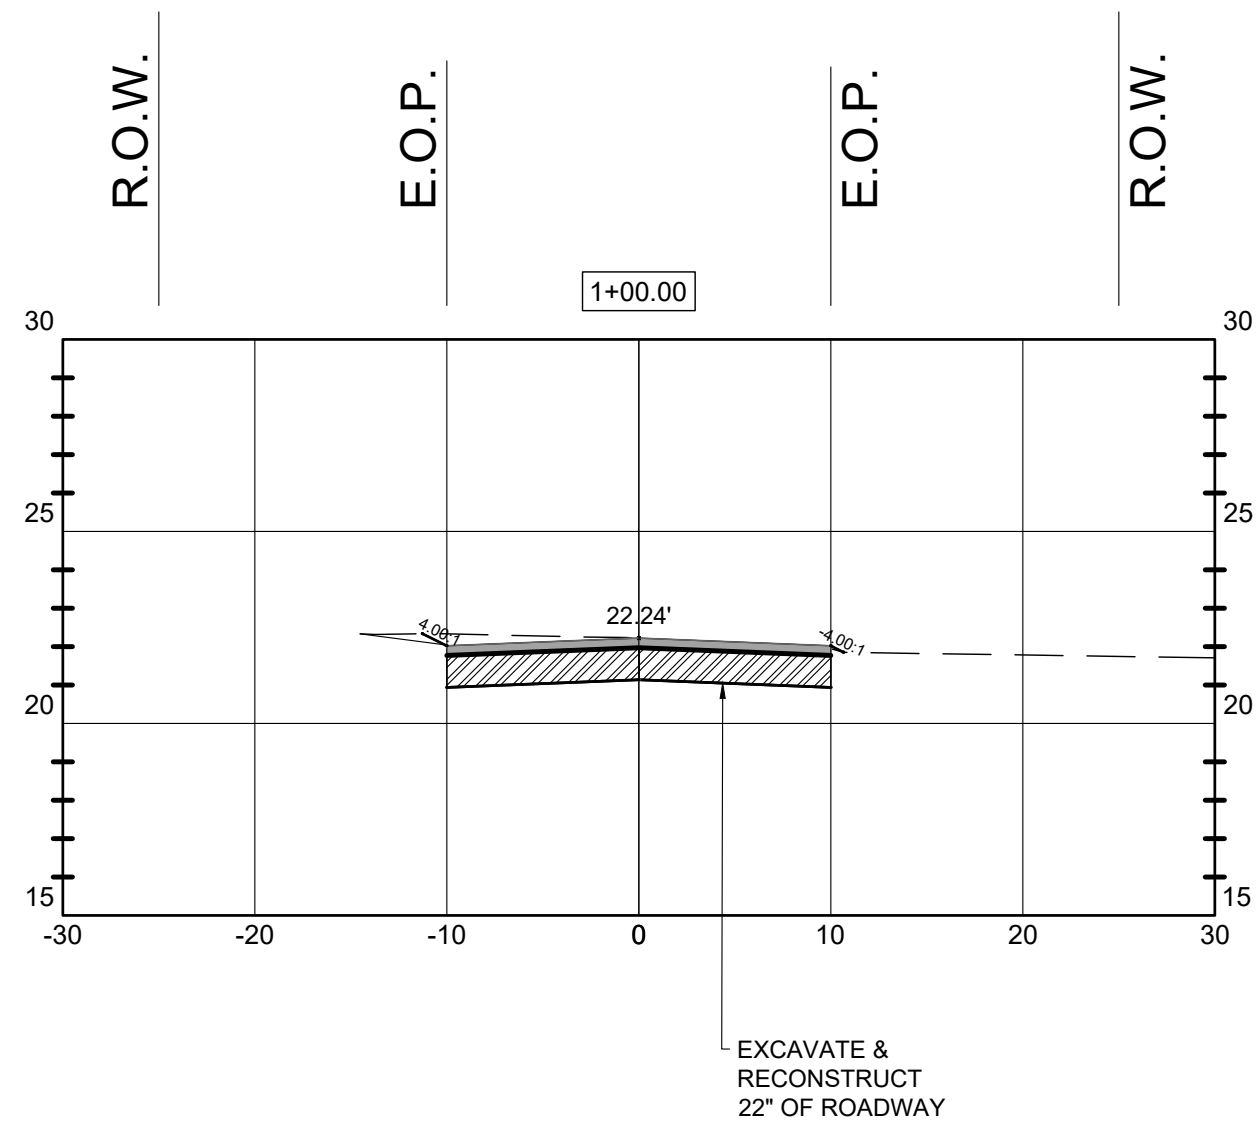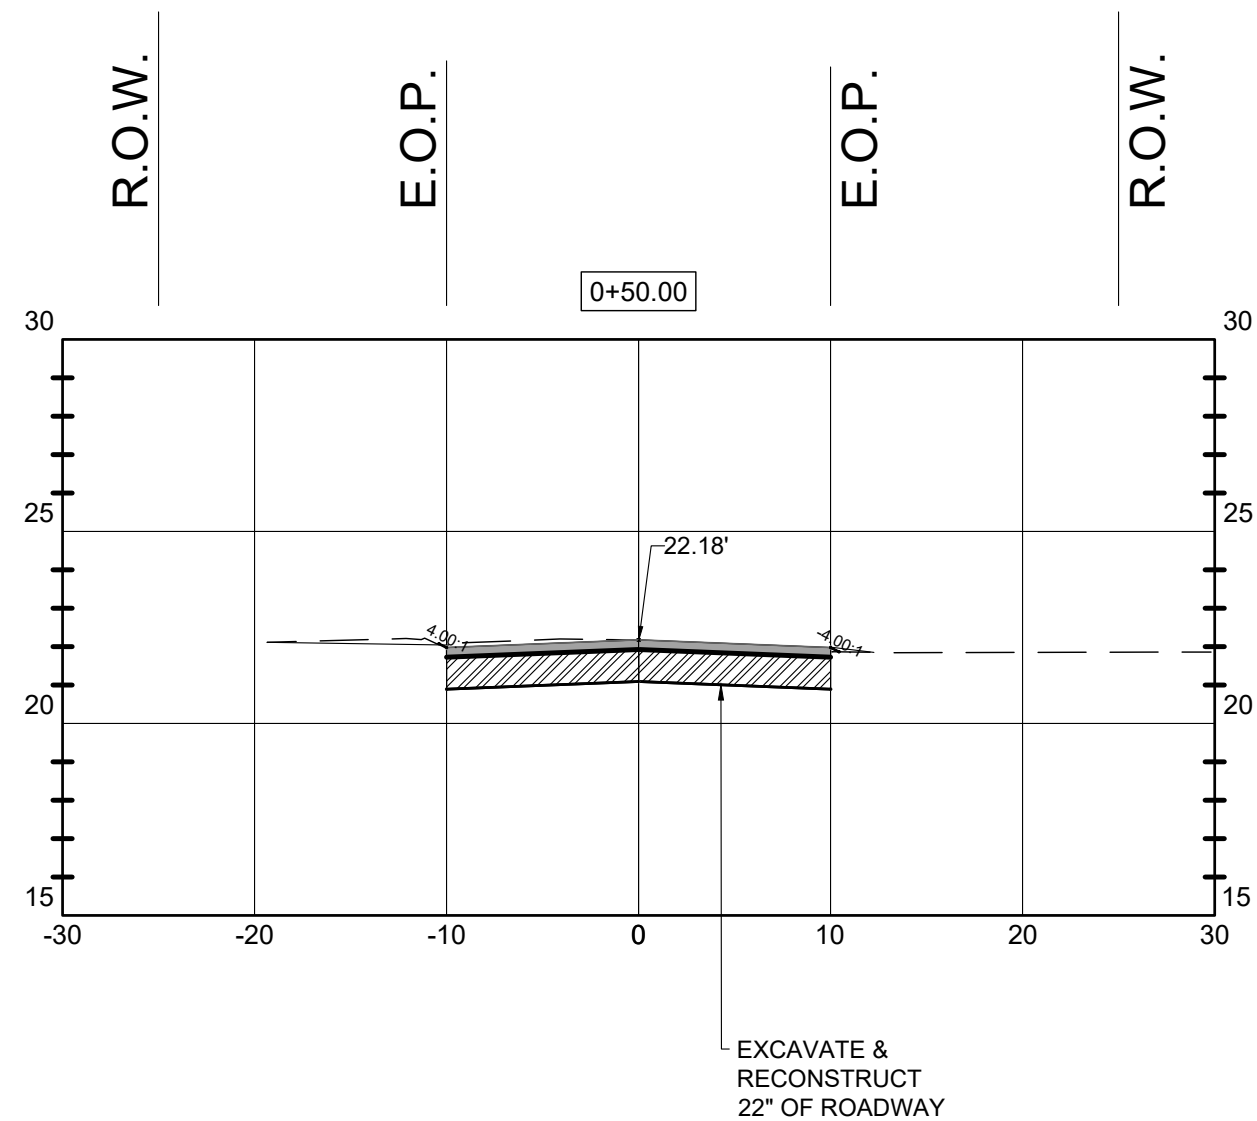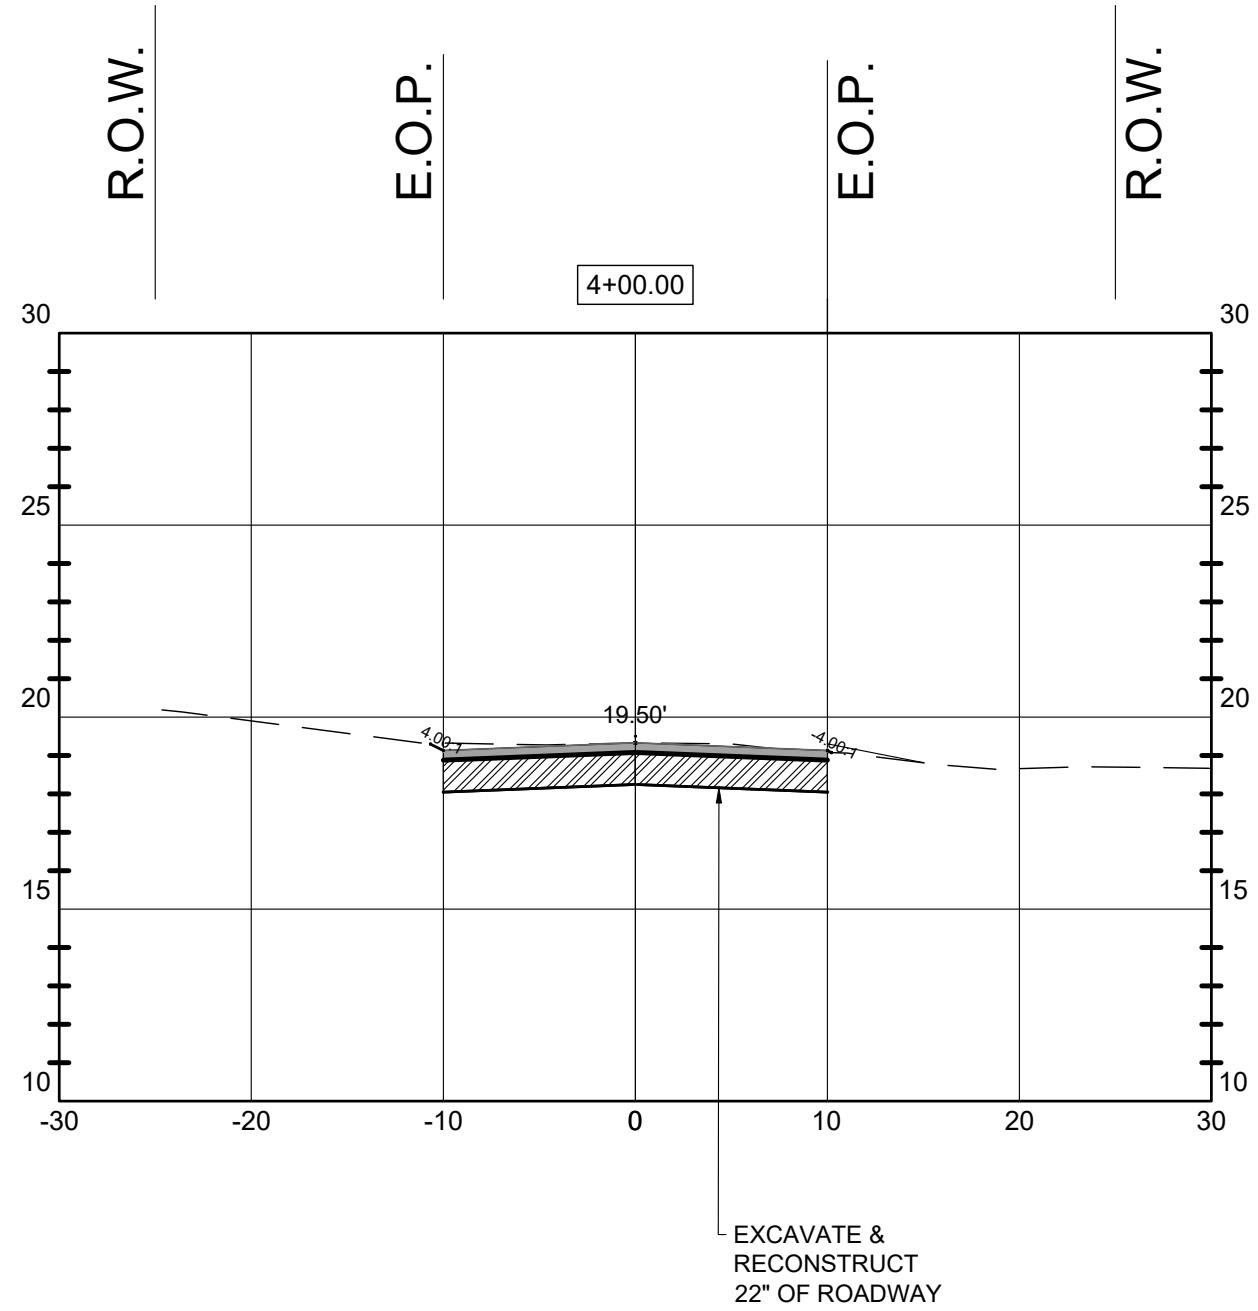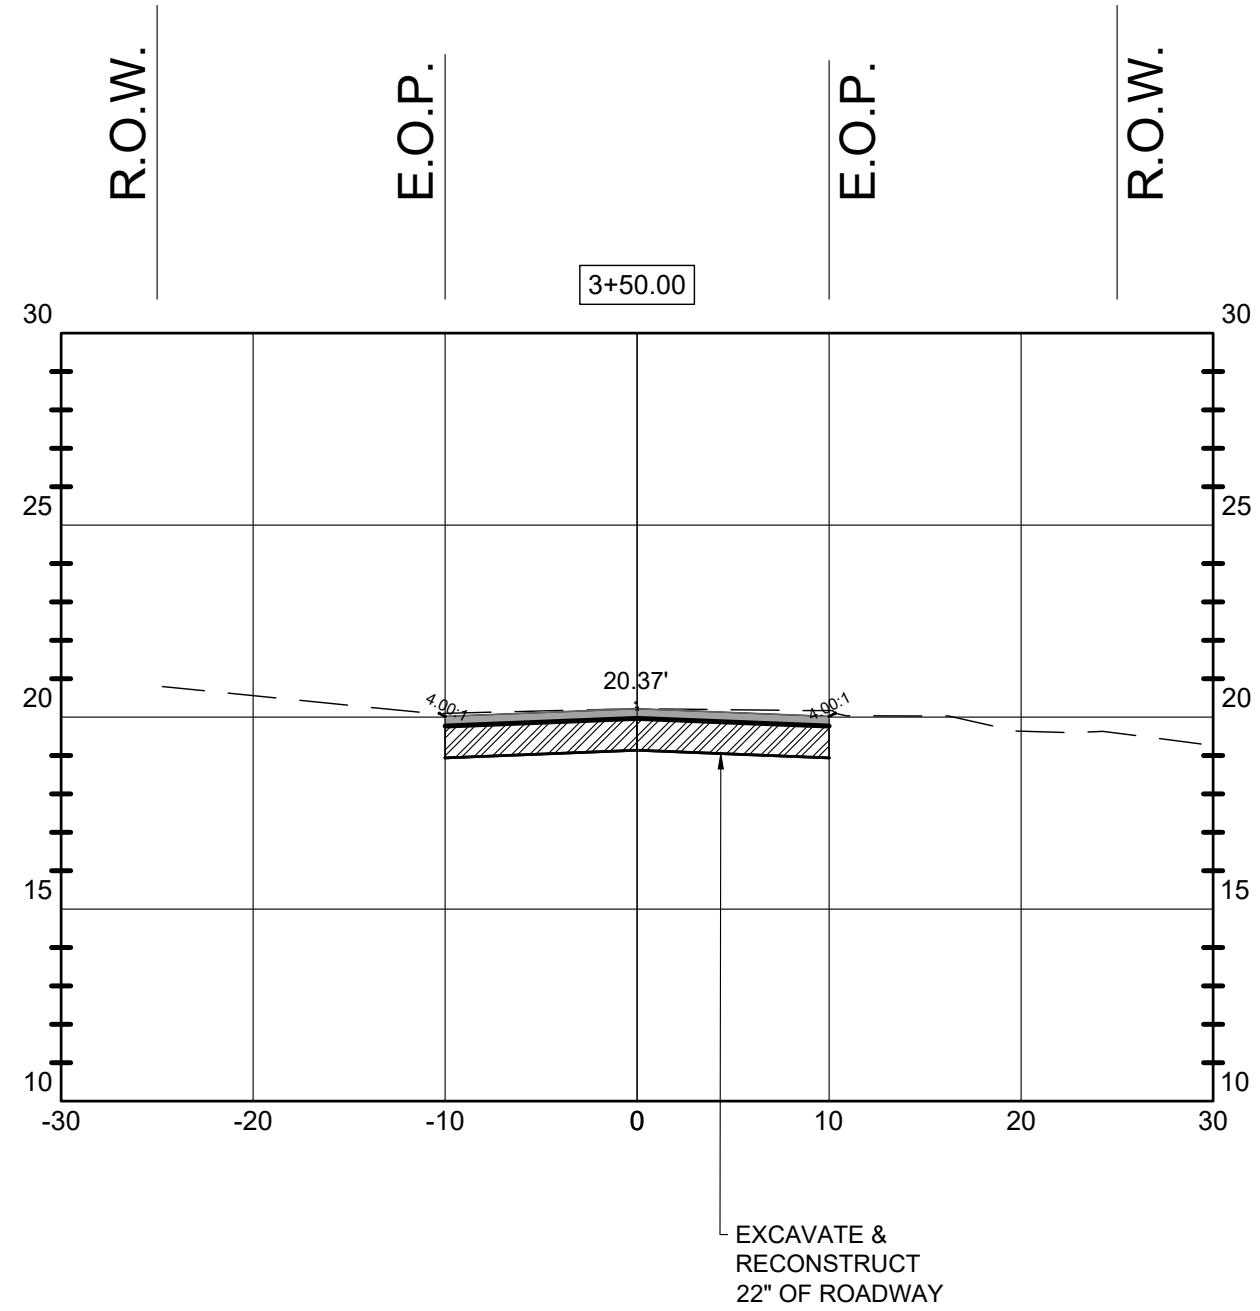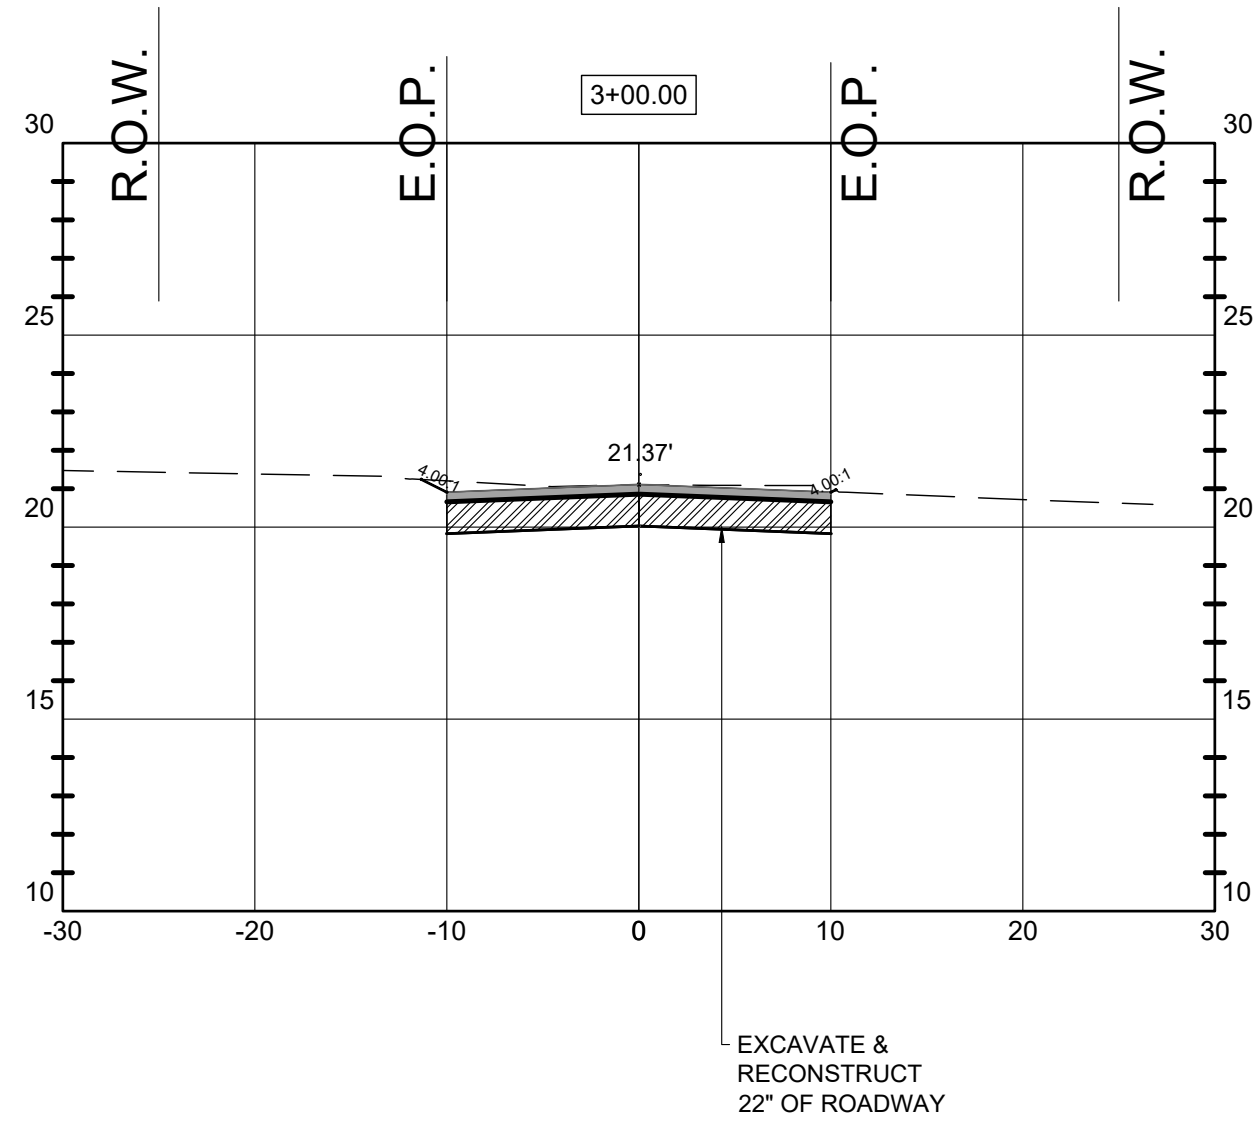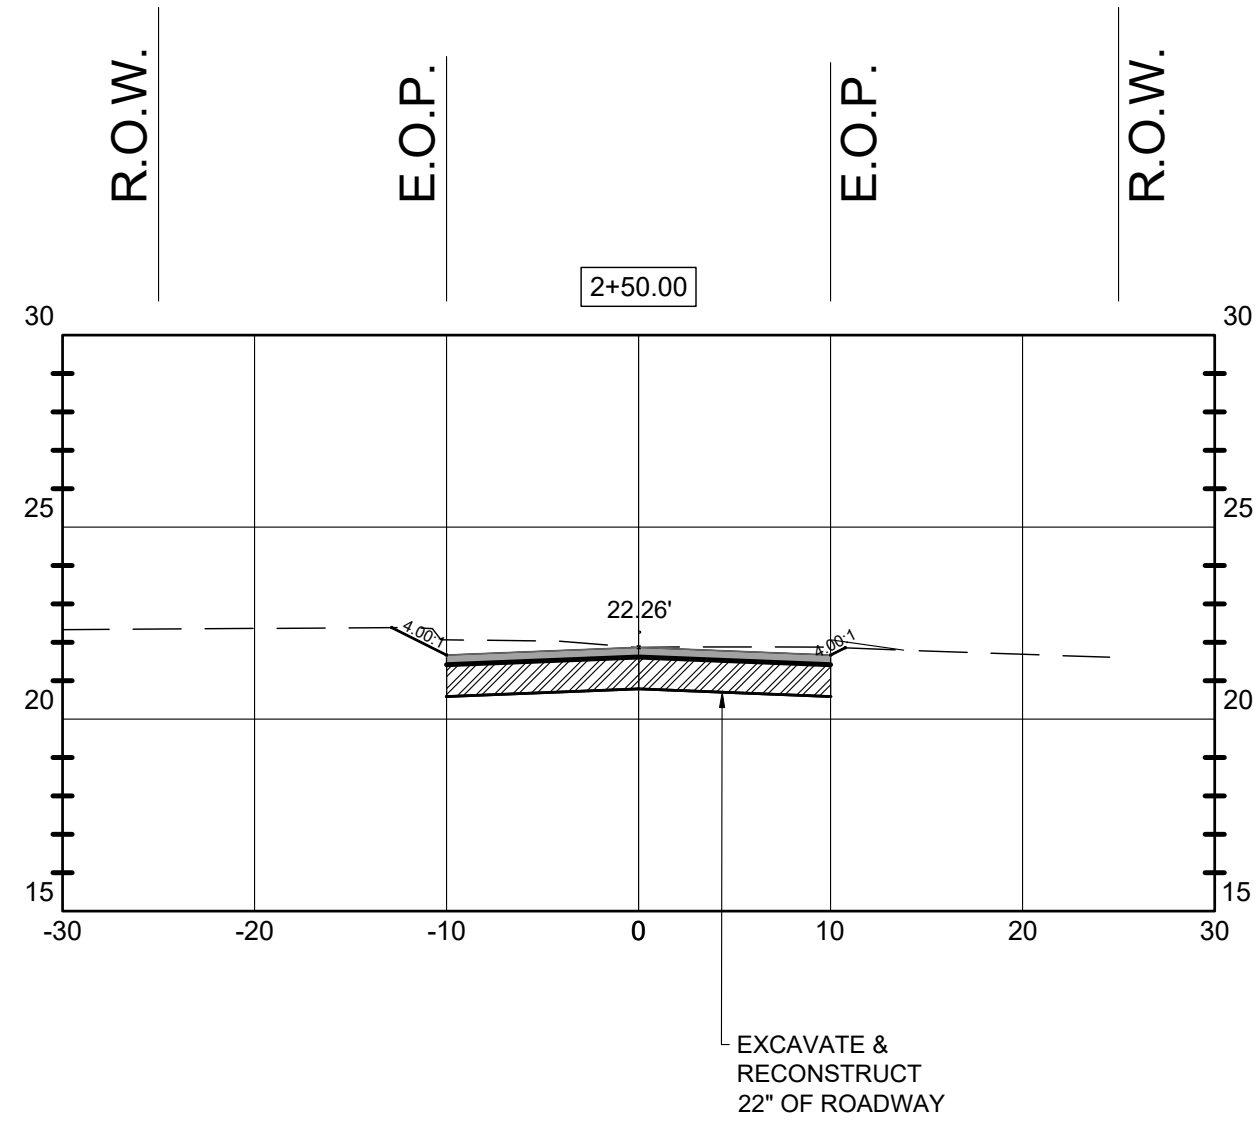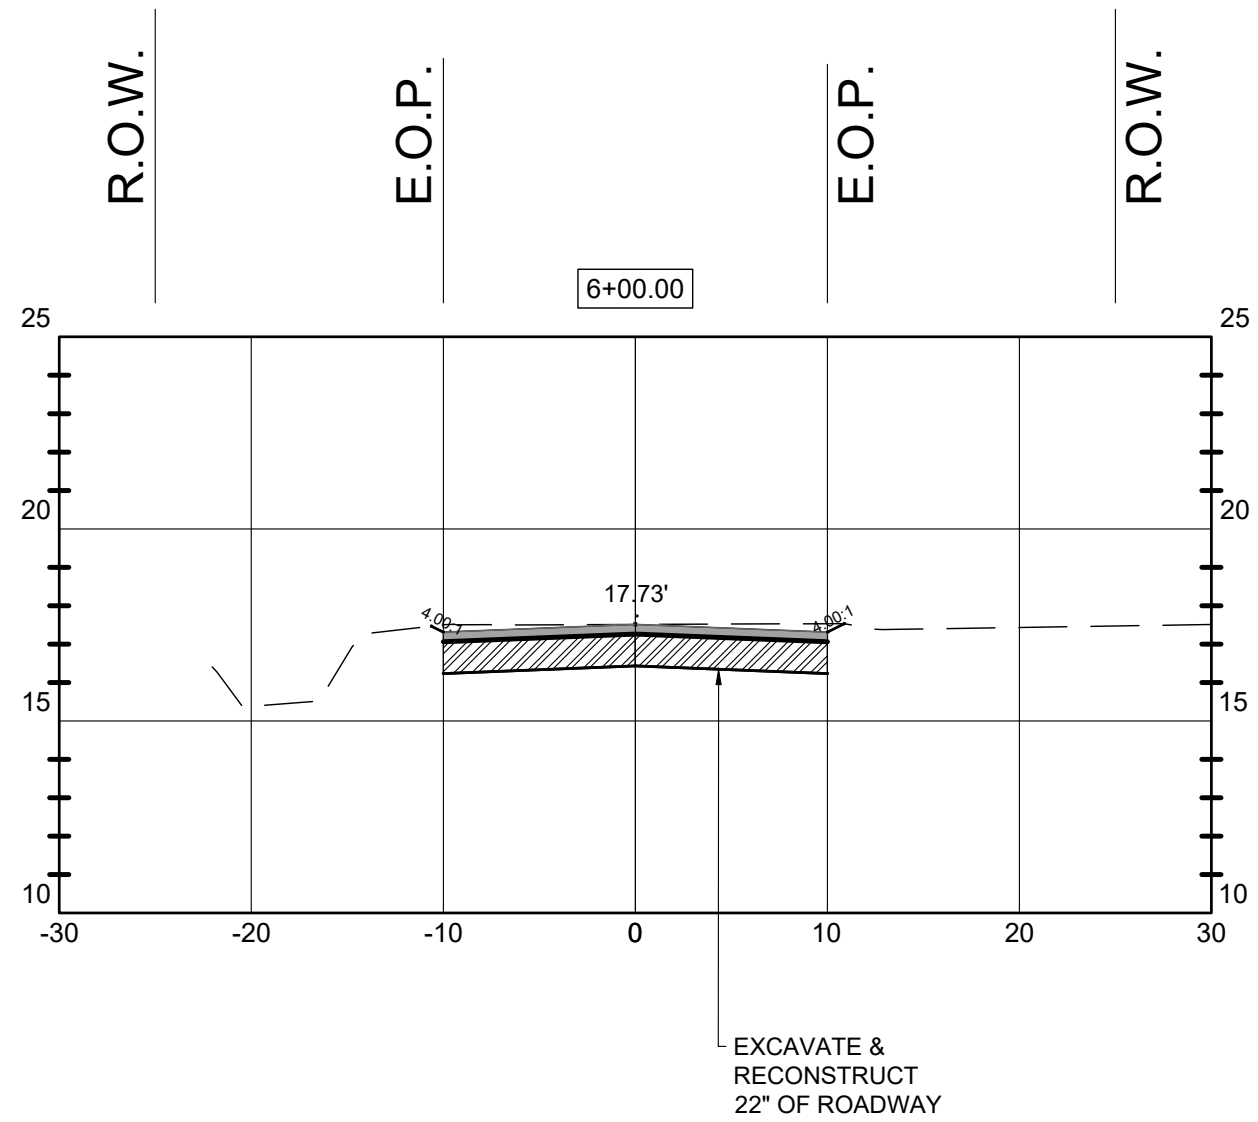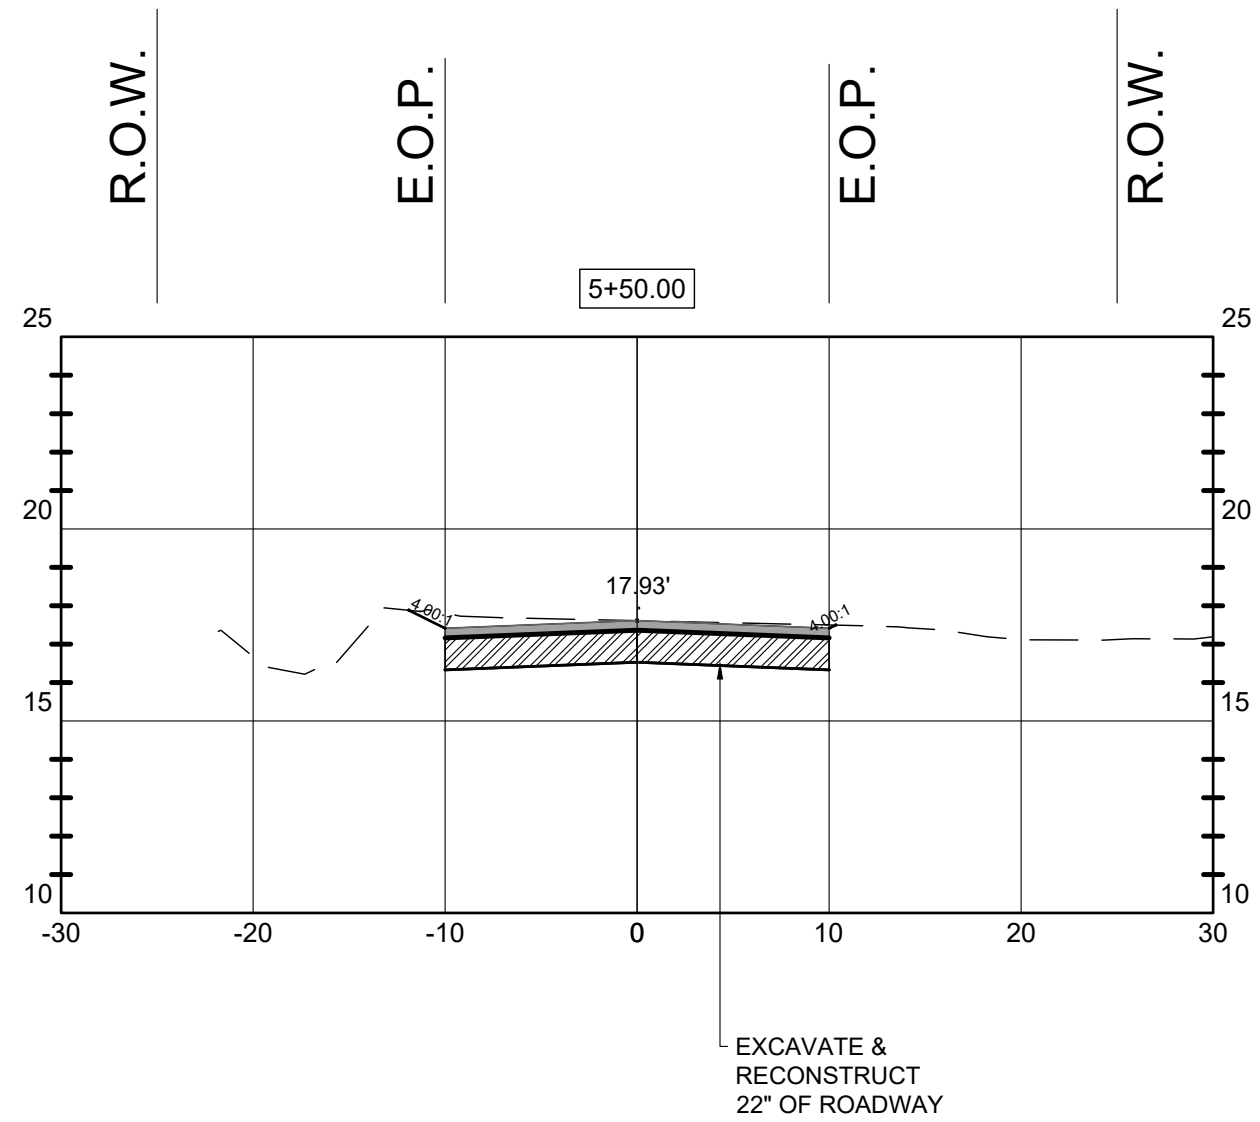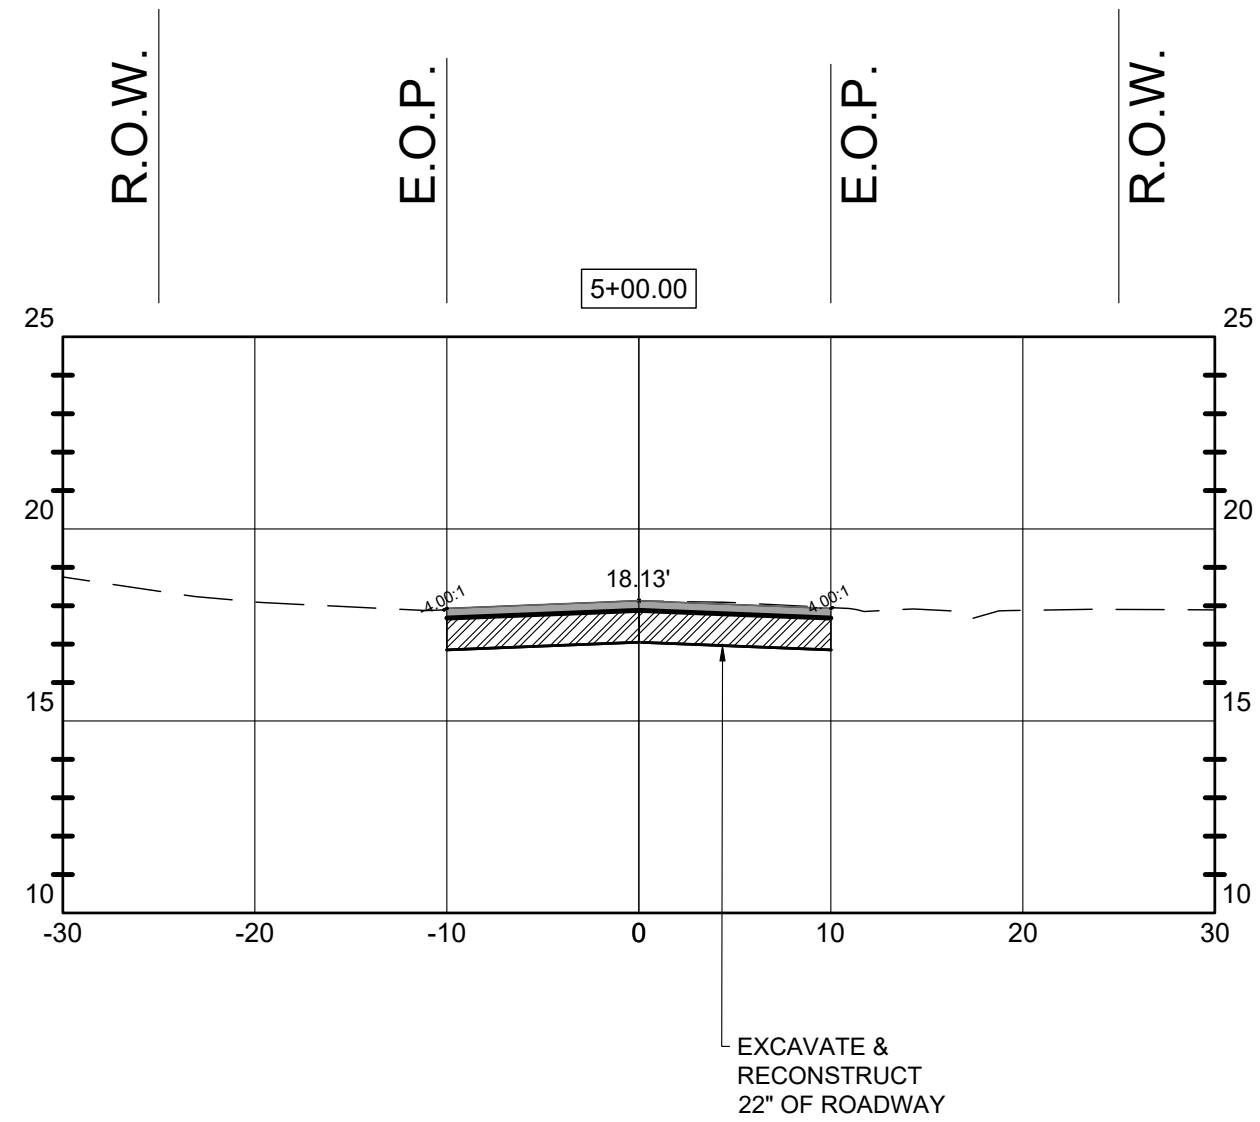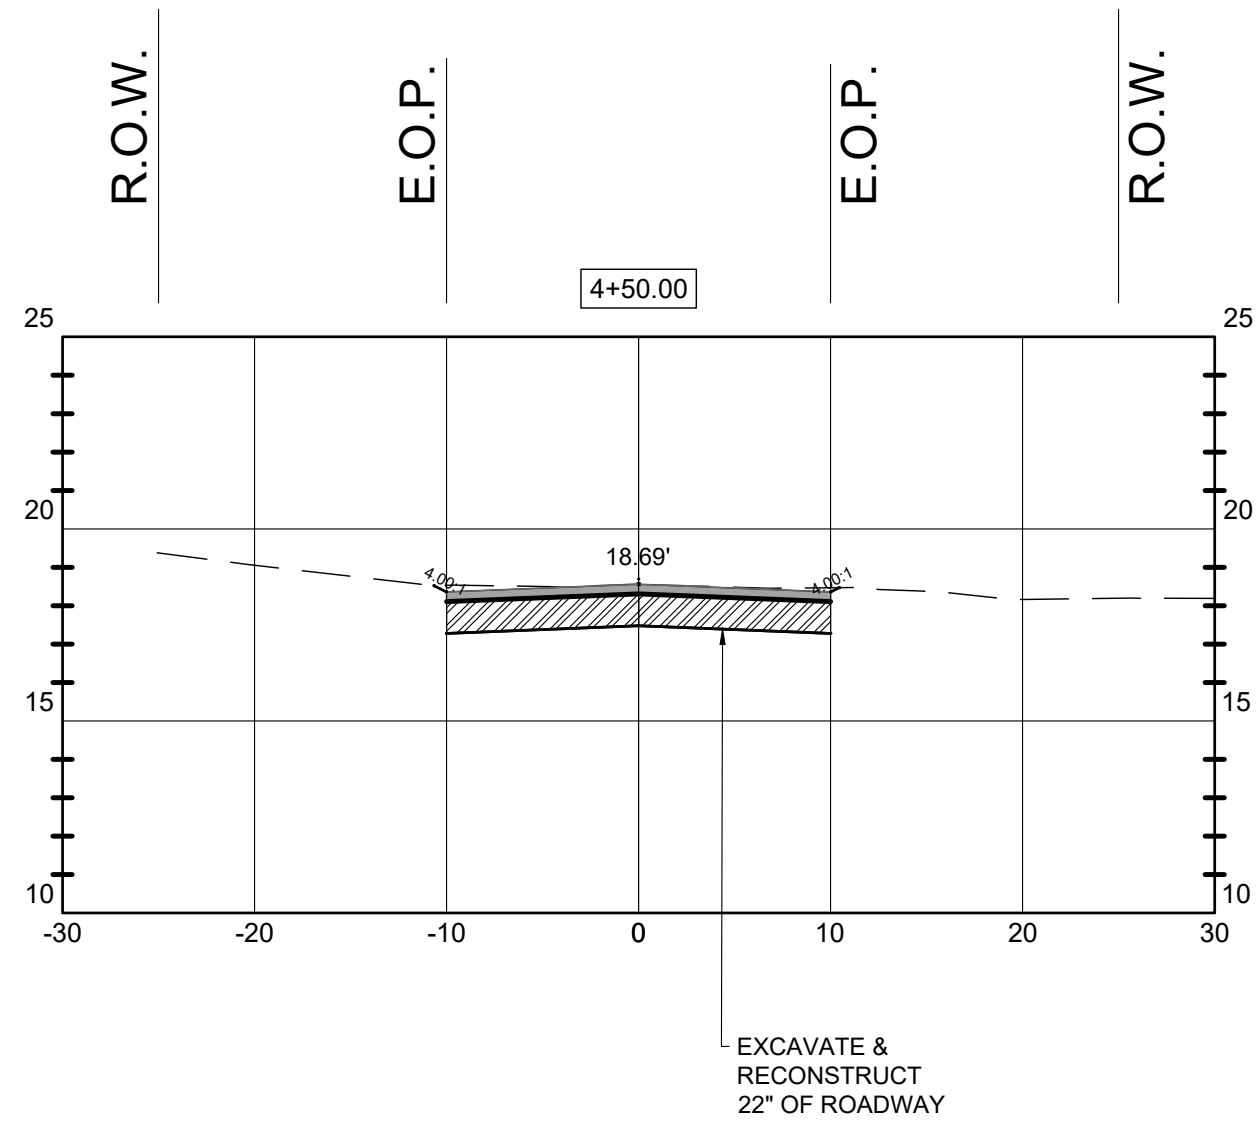

HOR. SCALE: 1" = 20'
VER. SCALE: 1" = 10'



Elizabeth S. Moore, PE
FL License No.: 57607

BID SET

No.	Date	Revision
1	09/29/26	ADDENDUM 4
2	09/10/26	ADDENDUM 2









Designed: B. Silcox
Drawn: B. Silcox
Checked: E. Moore, P.E.
Job No.: 1620.032
Date: 7/16/2026

LANCE DRIVE
SECTIONS
2025 ROADWAY
RESURFACING PROJECTS
CITY OF PARKER - BAY COUNTY - FLORIDA

THIS SHEET NOT VALID FOR
CONSTRUCTION WITHOUT
COMPLETE SET OF PLANS.

Sheet No.
C2.0

NOTES:
CONTRACTOR TO ADD COMPACTED FILL ALONG THE
EDGE OF THE ROADWAY IF THE DROPOFF IS MORE
THAN 1.0' AND SHALL BE PLACED AT A SLOPE OF 1:4
IN ACCORDANCE WITH 2026 OR CURRENT EDITION
OF FDOT STANDARD INDEX 570-010.

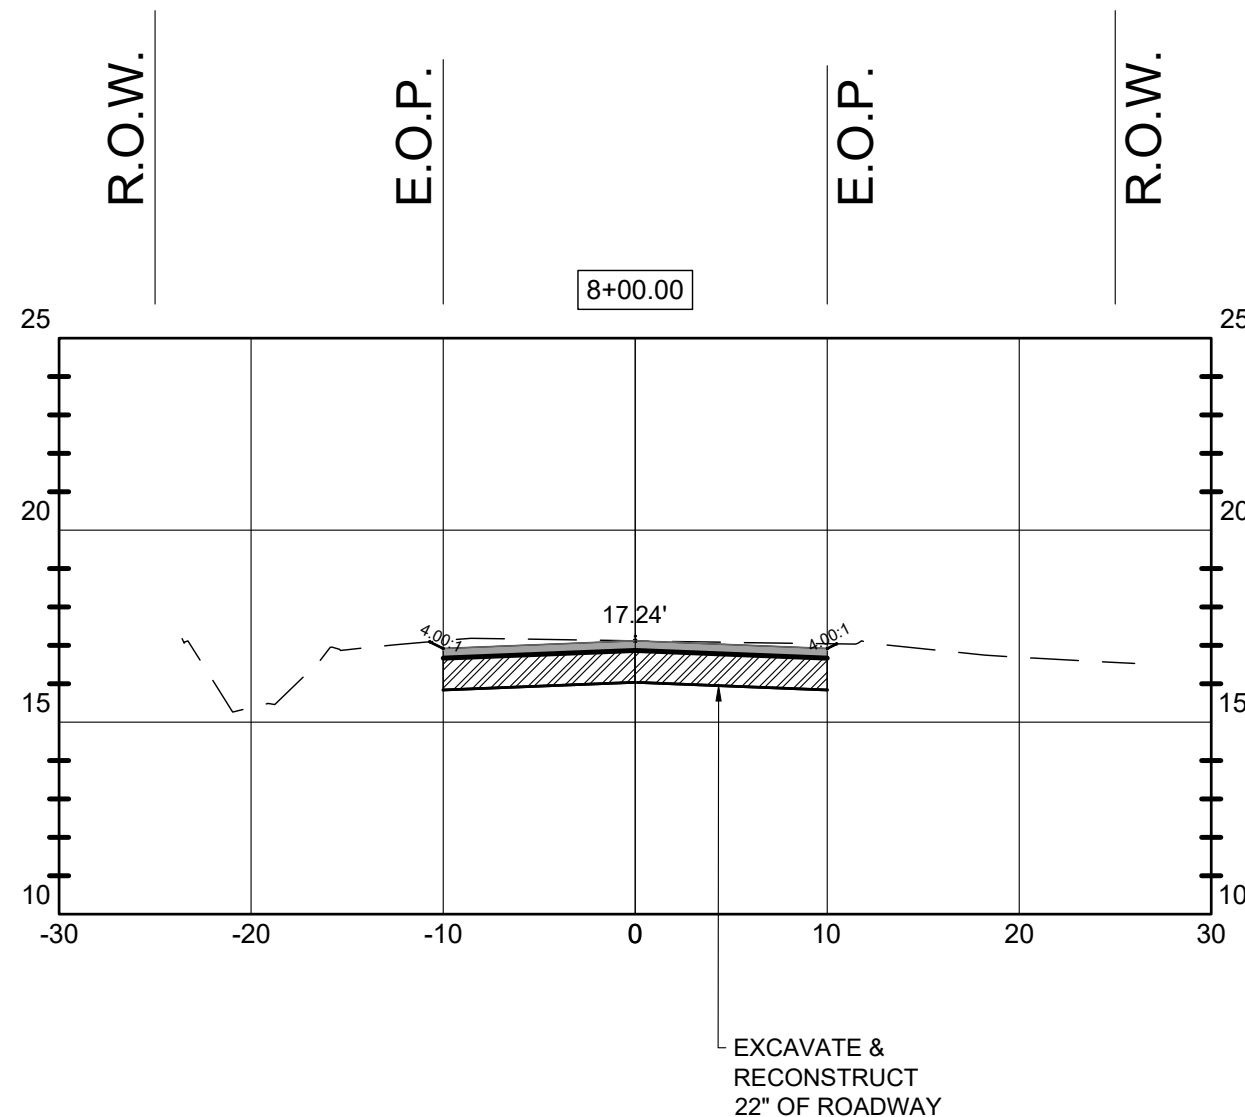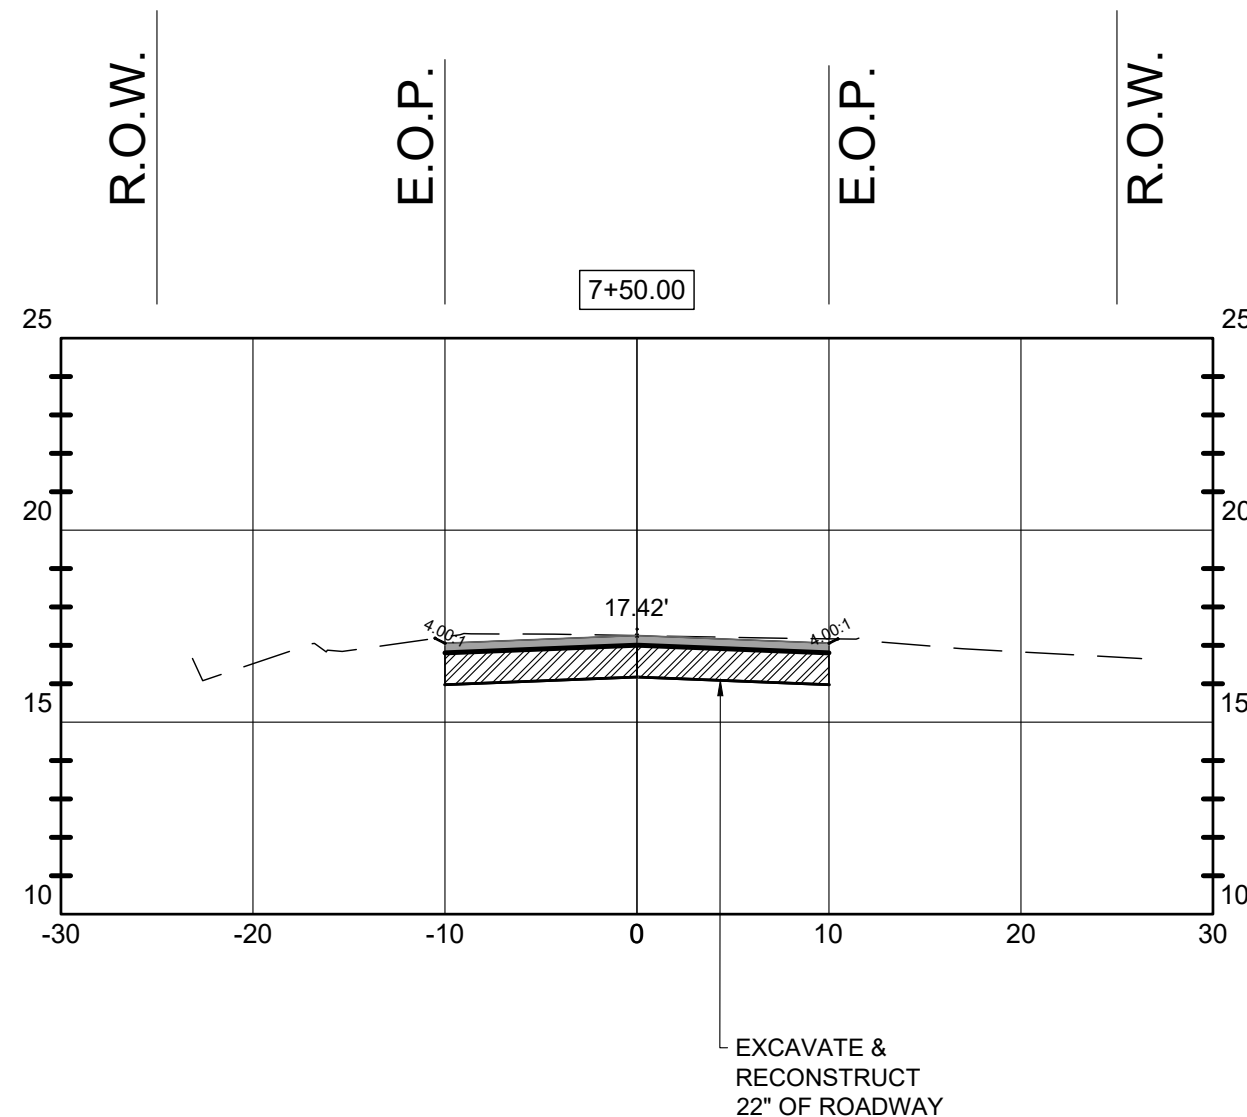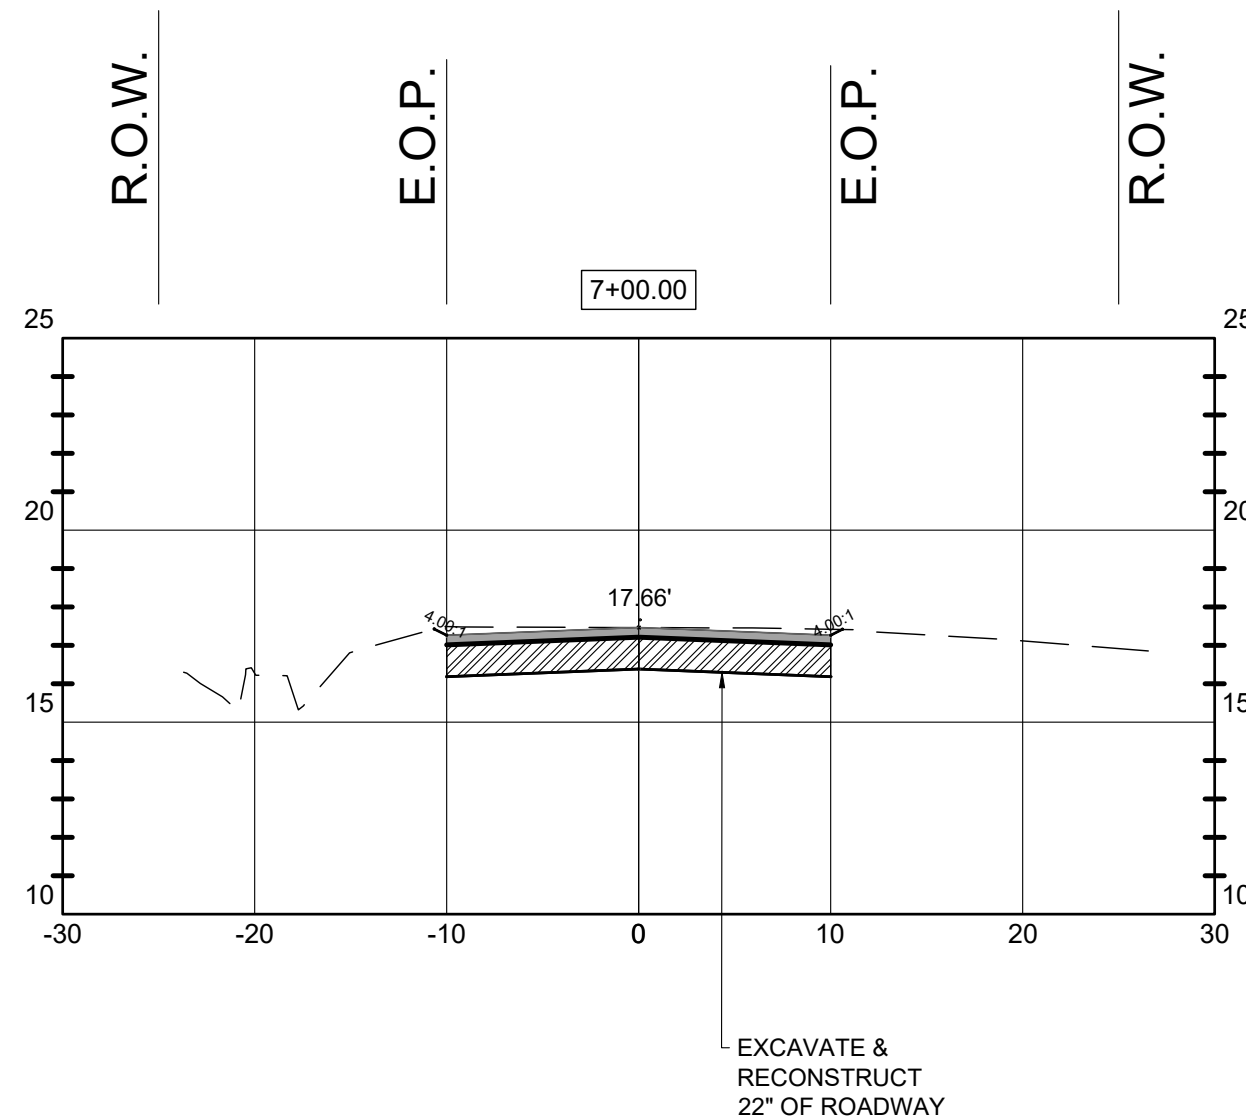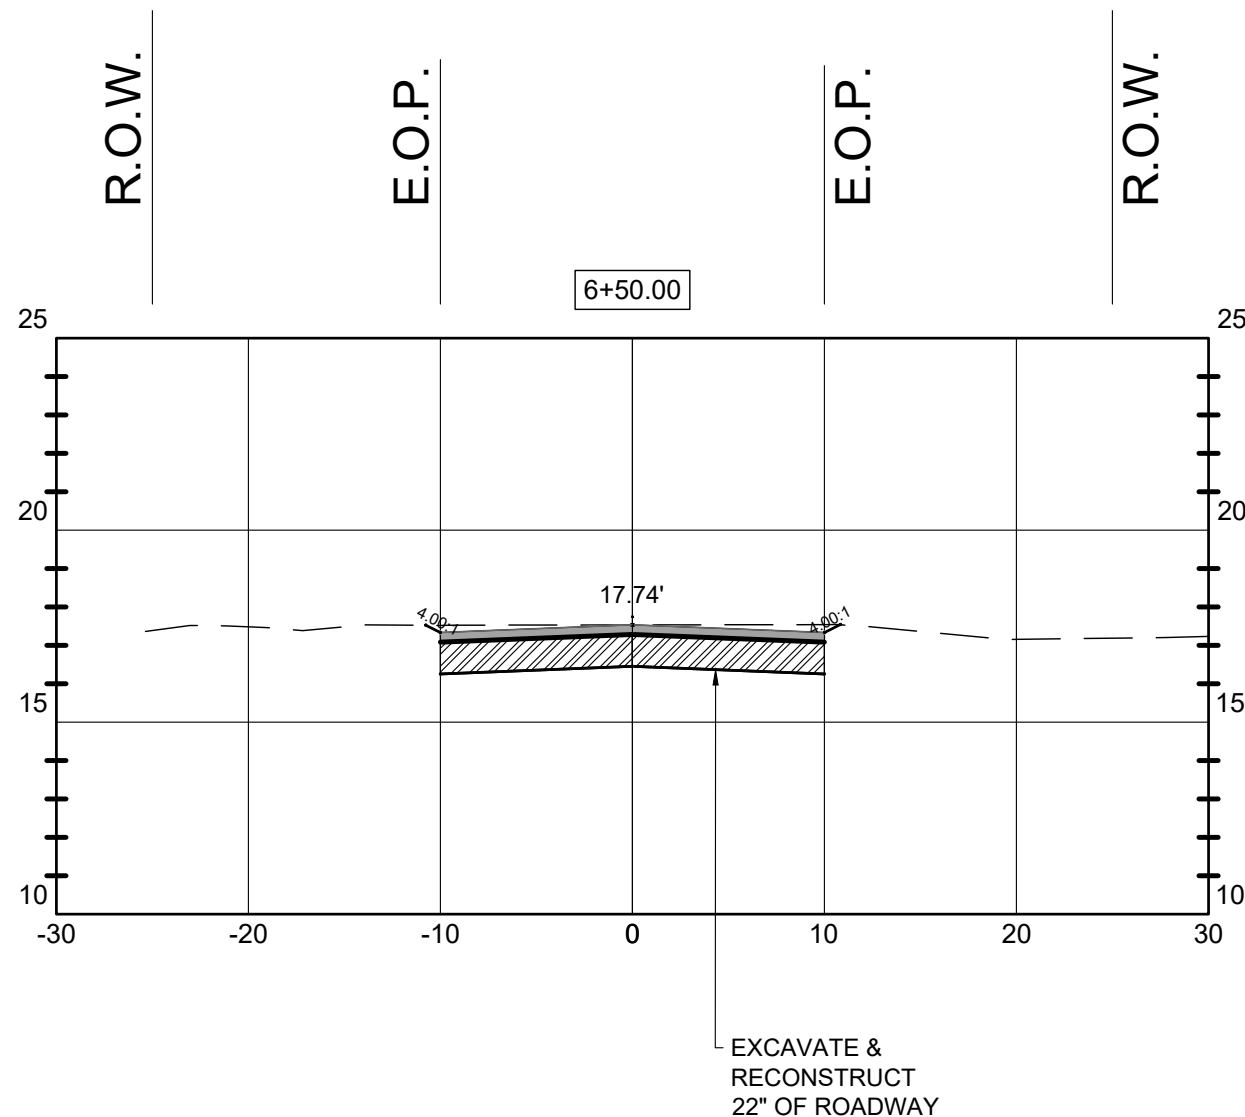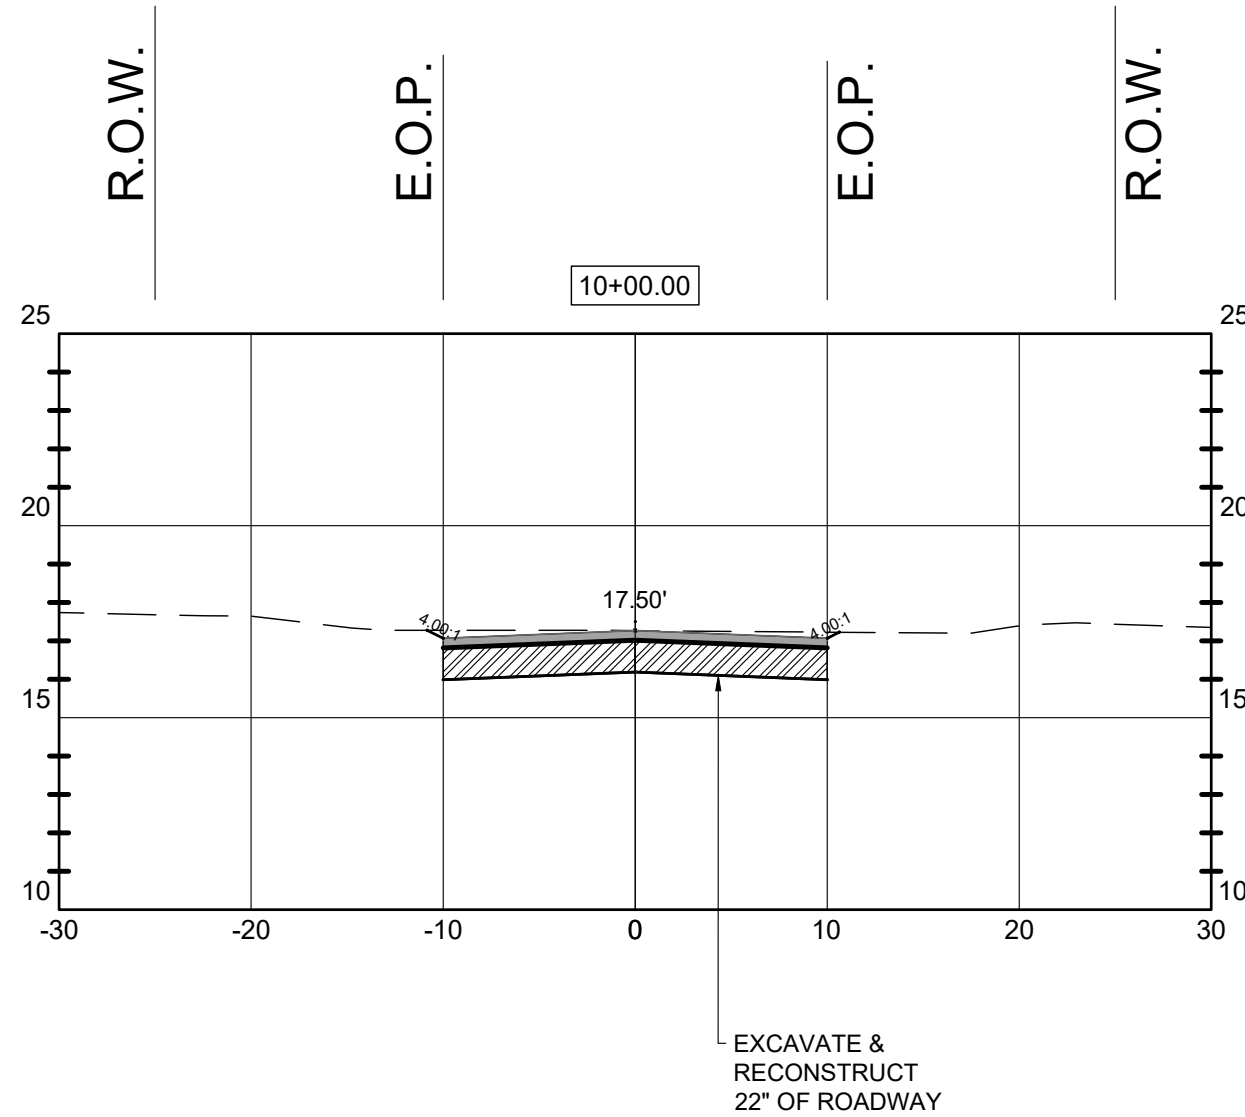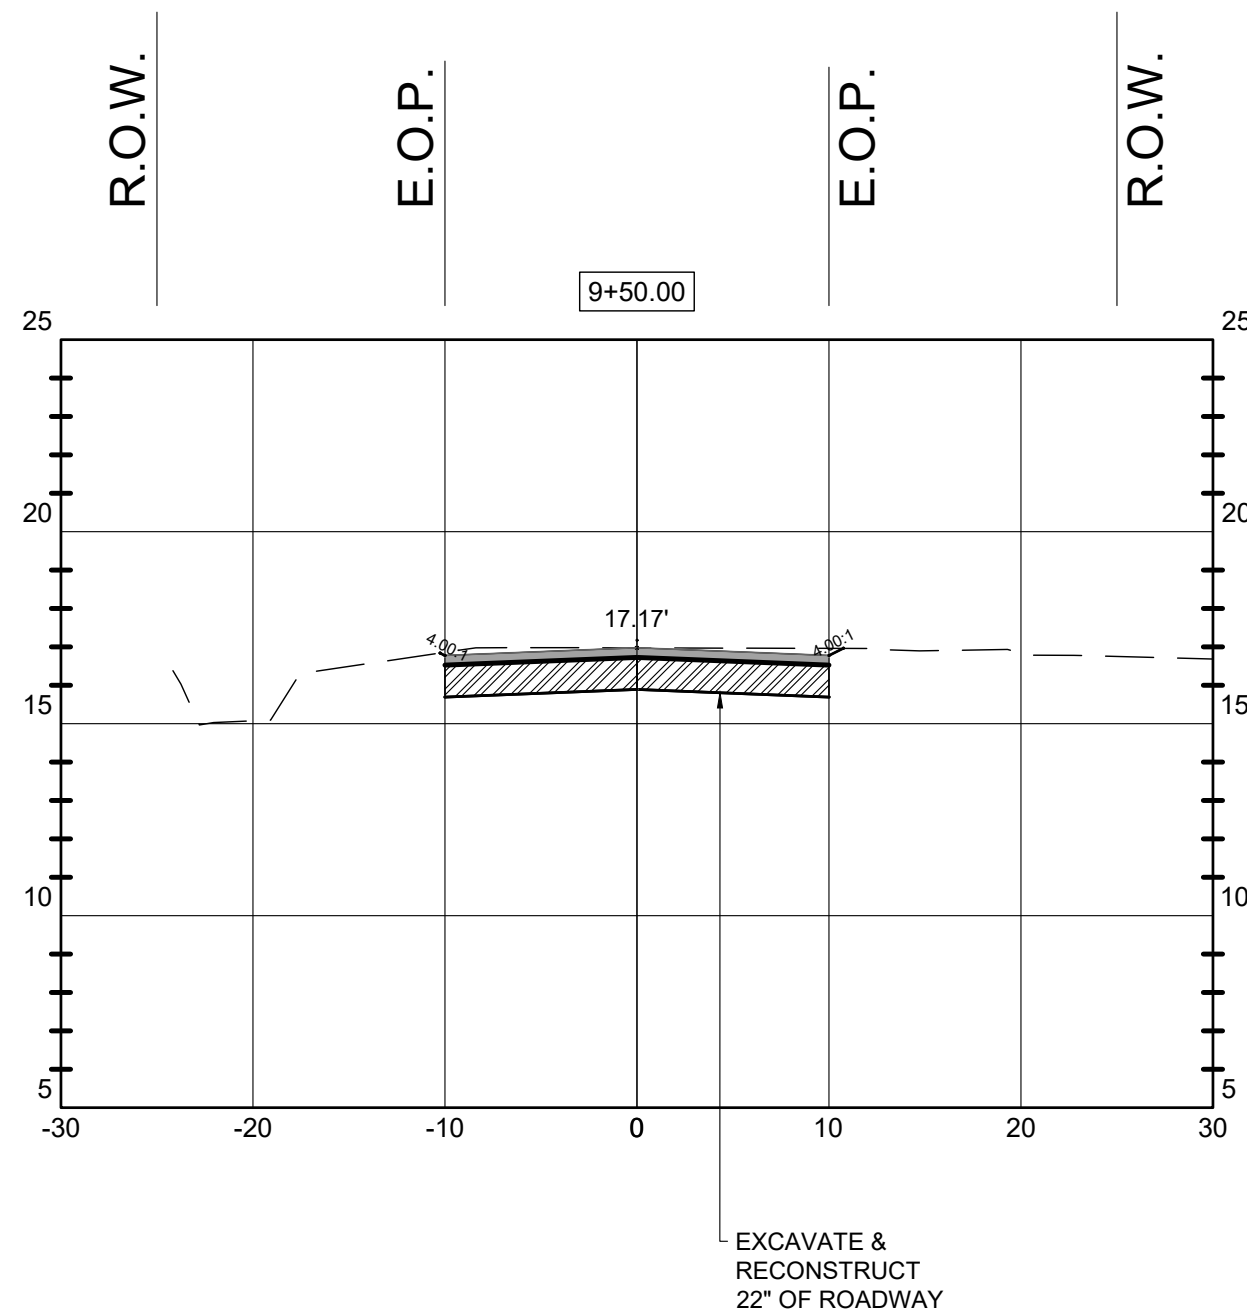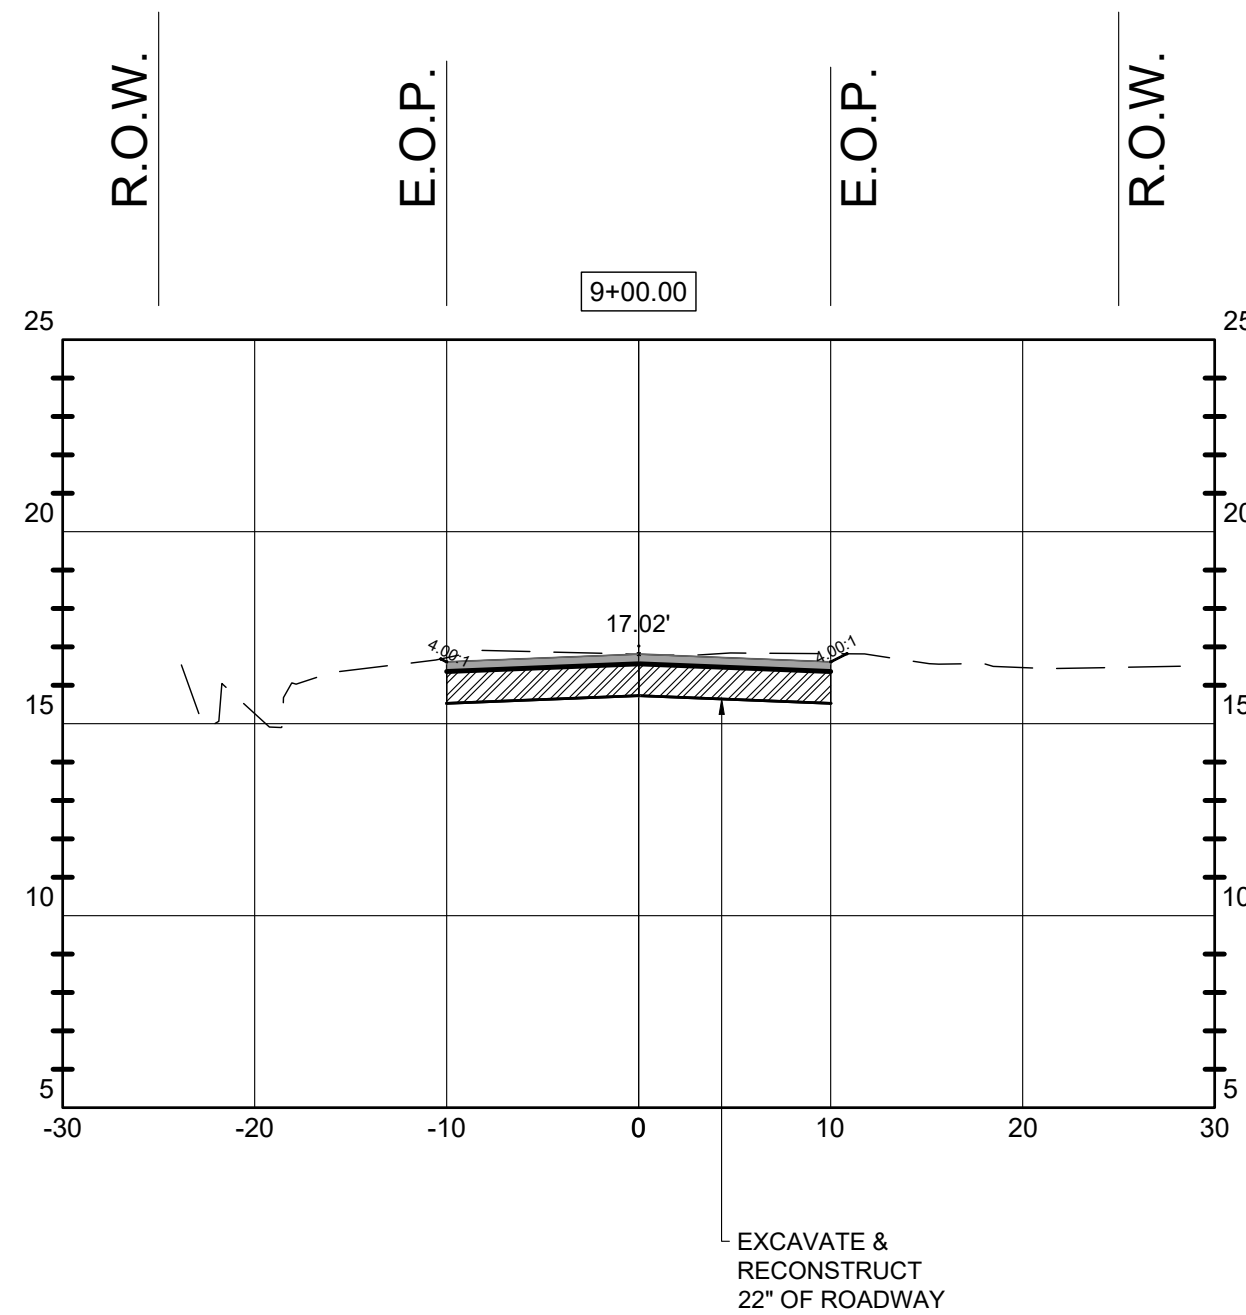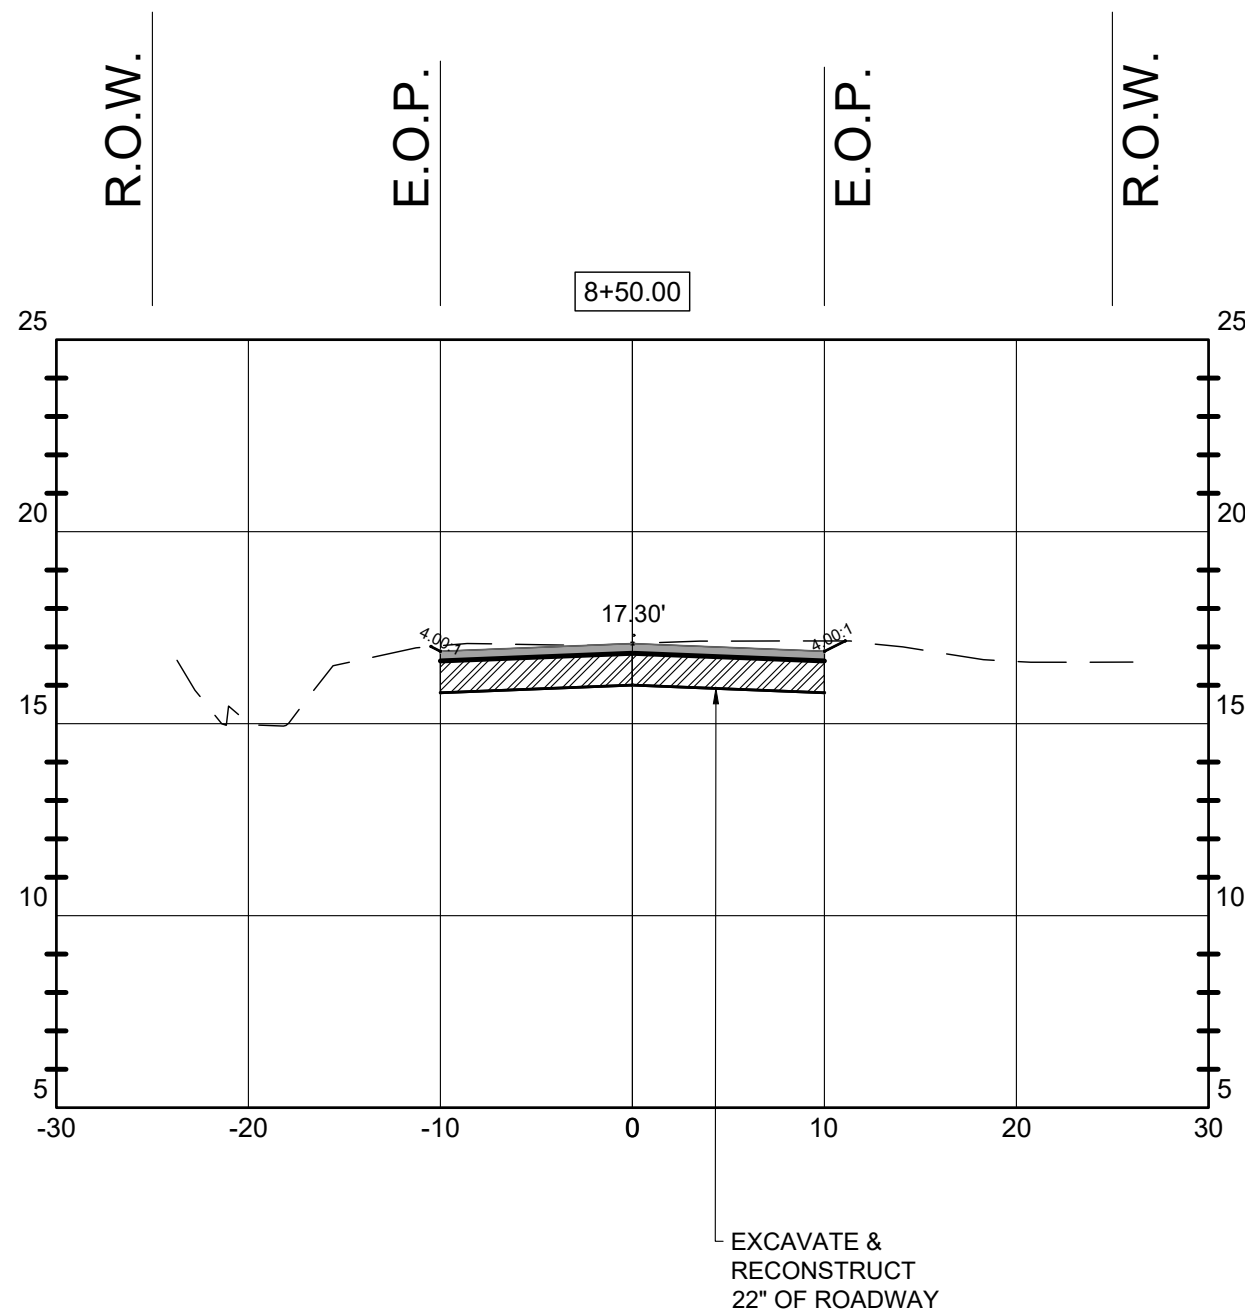

HOR. SCALE: 1" = 20'
VER. SCALE: 1" = 10'

BID SET

No.	Date	Revision
1	09/28/26	ADDENDUM 4
2	09/10/26	ADDENDUM 2

Designed: B. Silcox
Drawn: B. Silcox
Checked: E. Moore, P.E.
Job No.: 1620.032
Date: 7/16/2026

LANCE DRIVE
SECTIONS

2025 ROADWAY
RESURFACING PROJECTS
CITY OF PARKER - BAY COUNTY - FLORIDA

THIS SHEET NOT VALID FOR
CONSTRUCTION WITHOUT
COMPLETE SET OF PLANS.













Sheet No.

C2.1



Elizabeth S. Moore, PE
FL License No.: 57607

NOTES:
CONTRACTOR TO ADD
COMPACTED FILL ALONG THE
EDGE OF THE ROADWAY IF
THE DROPOFF IS MORE THAN
1.0' AND SHALL BE PLACED
AT A SLOPE OF 1:4 IN
ACCORDANCE WITH 2026 OR
CURRENT EDITION OF FDOT
STANDARD INDEX 570-010.

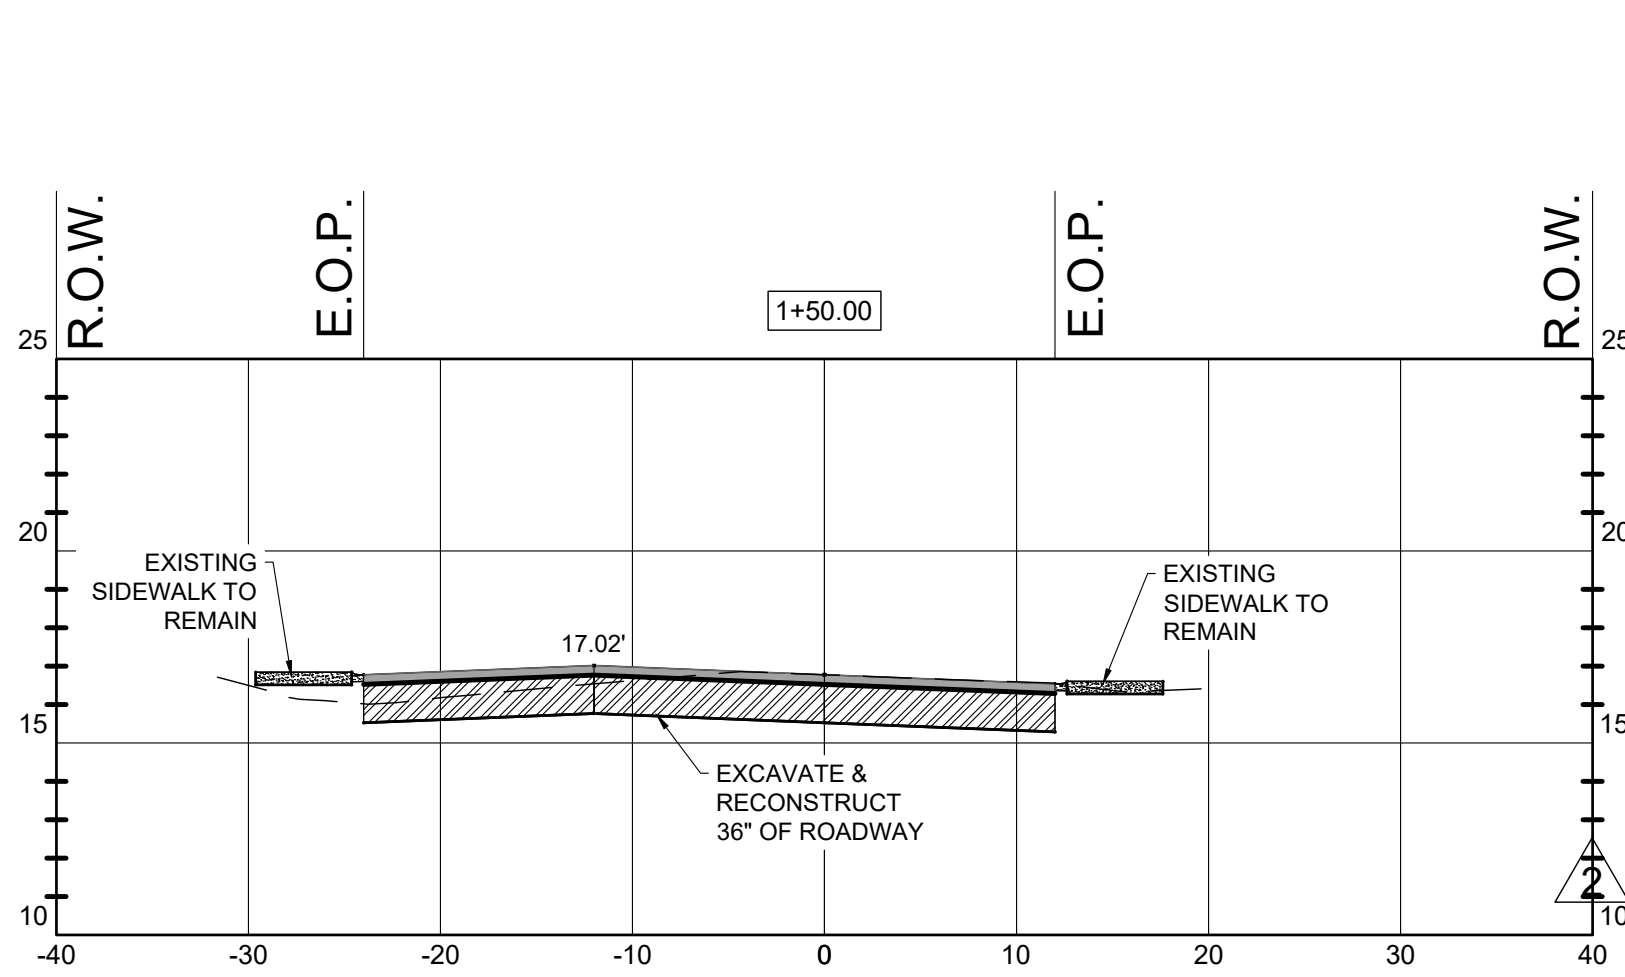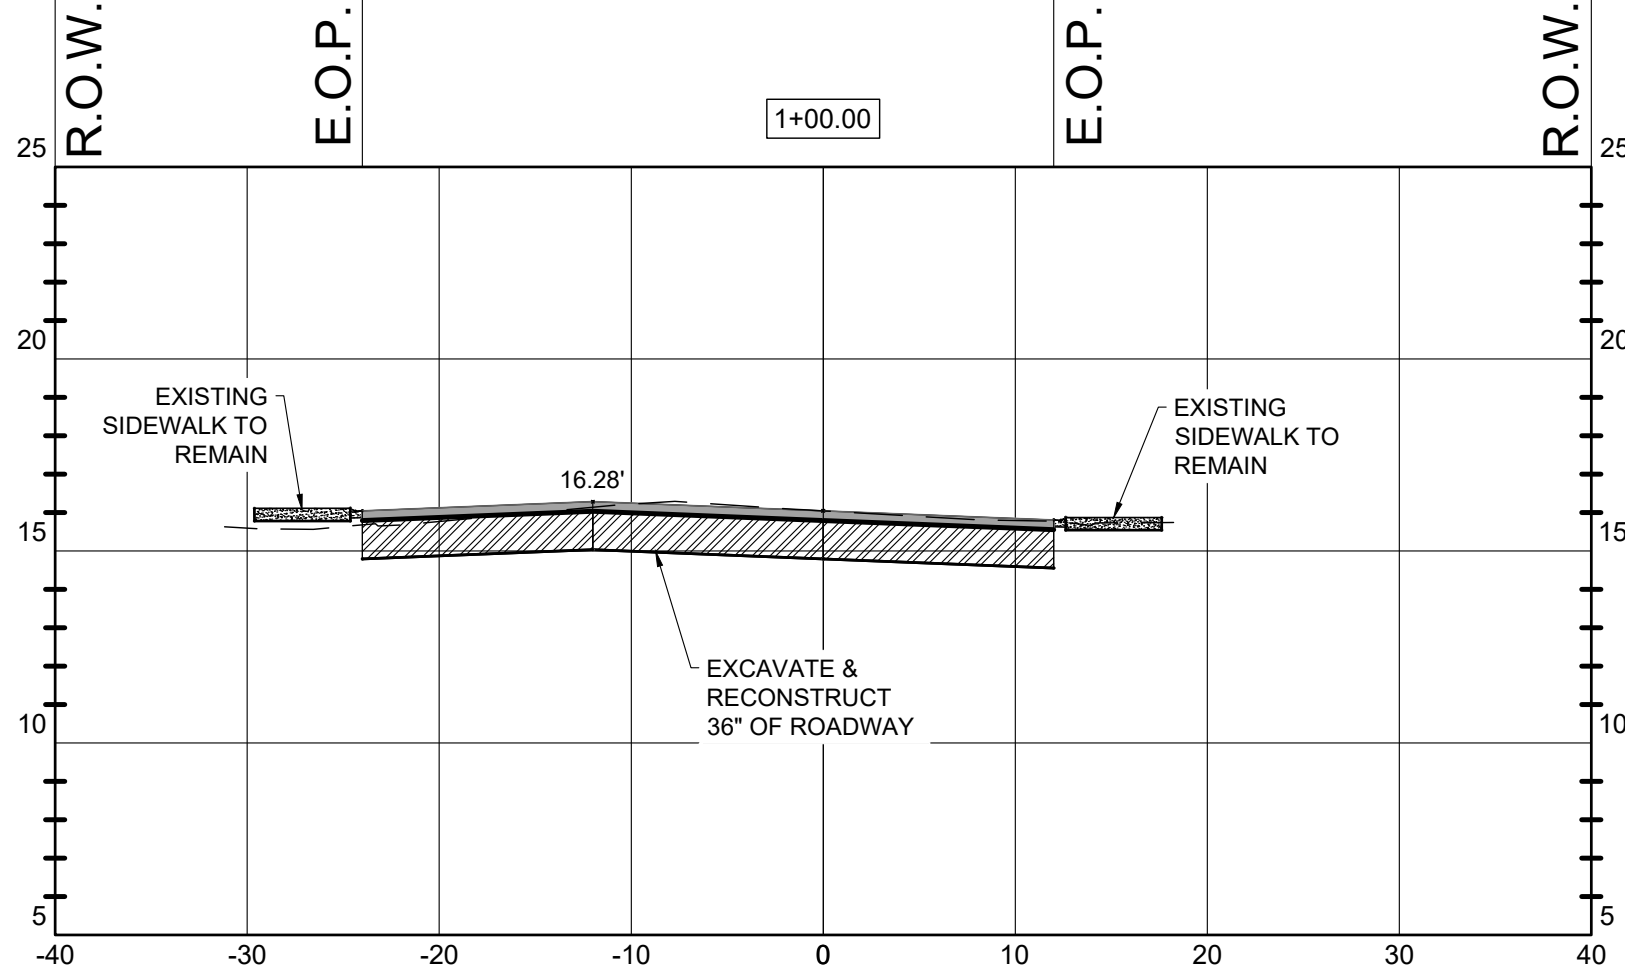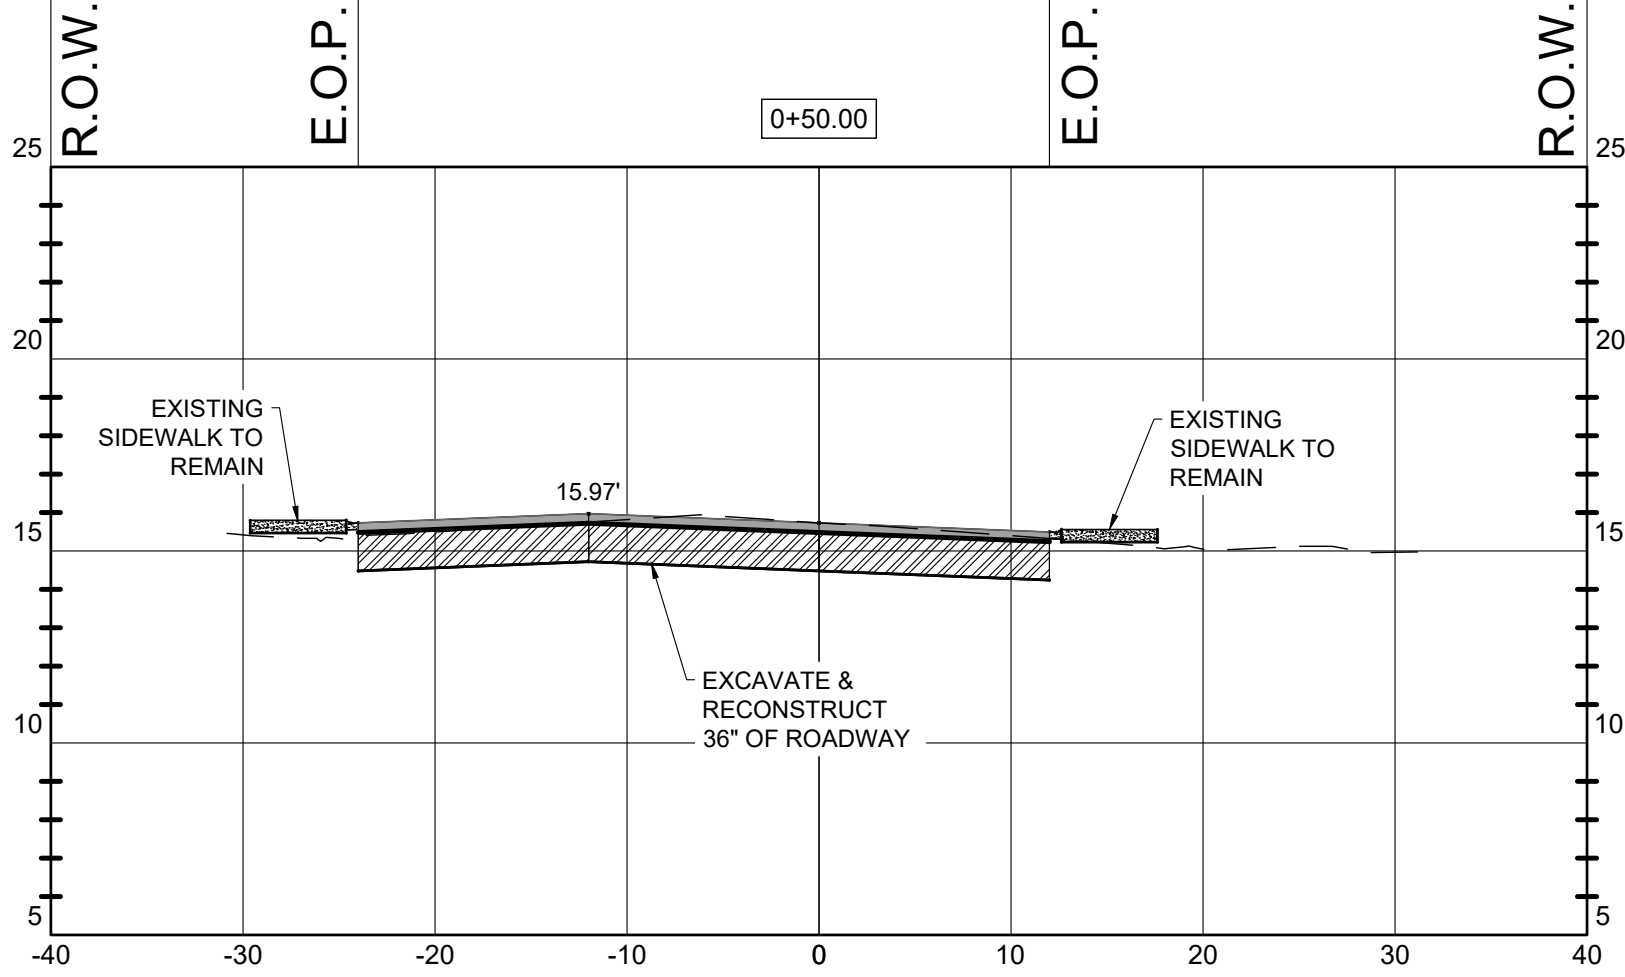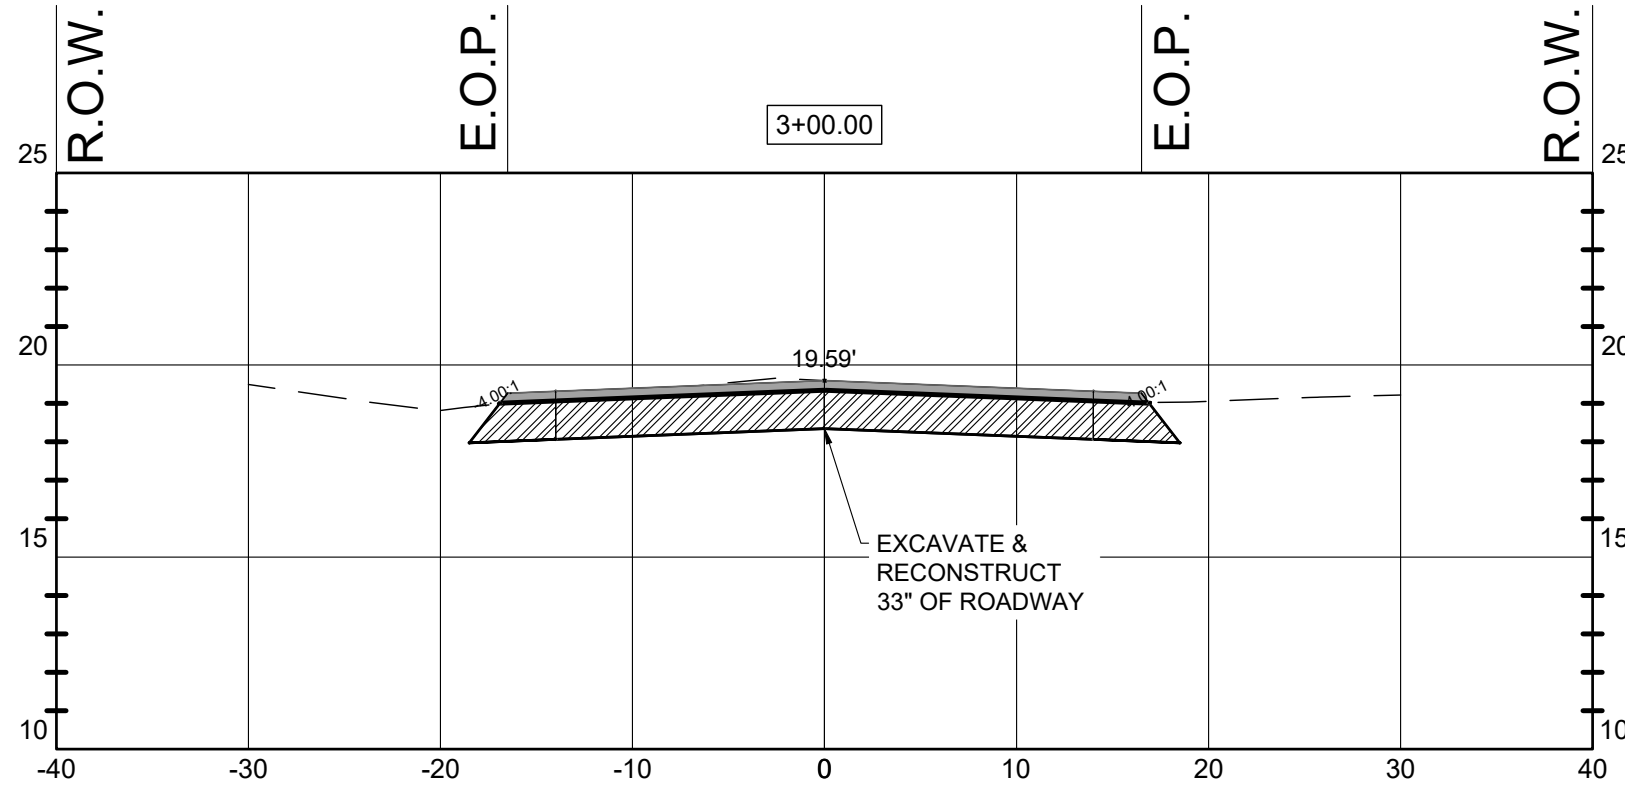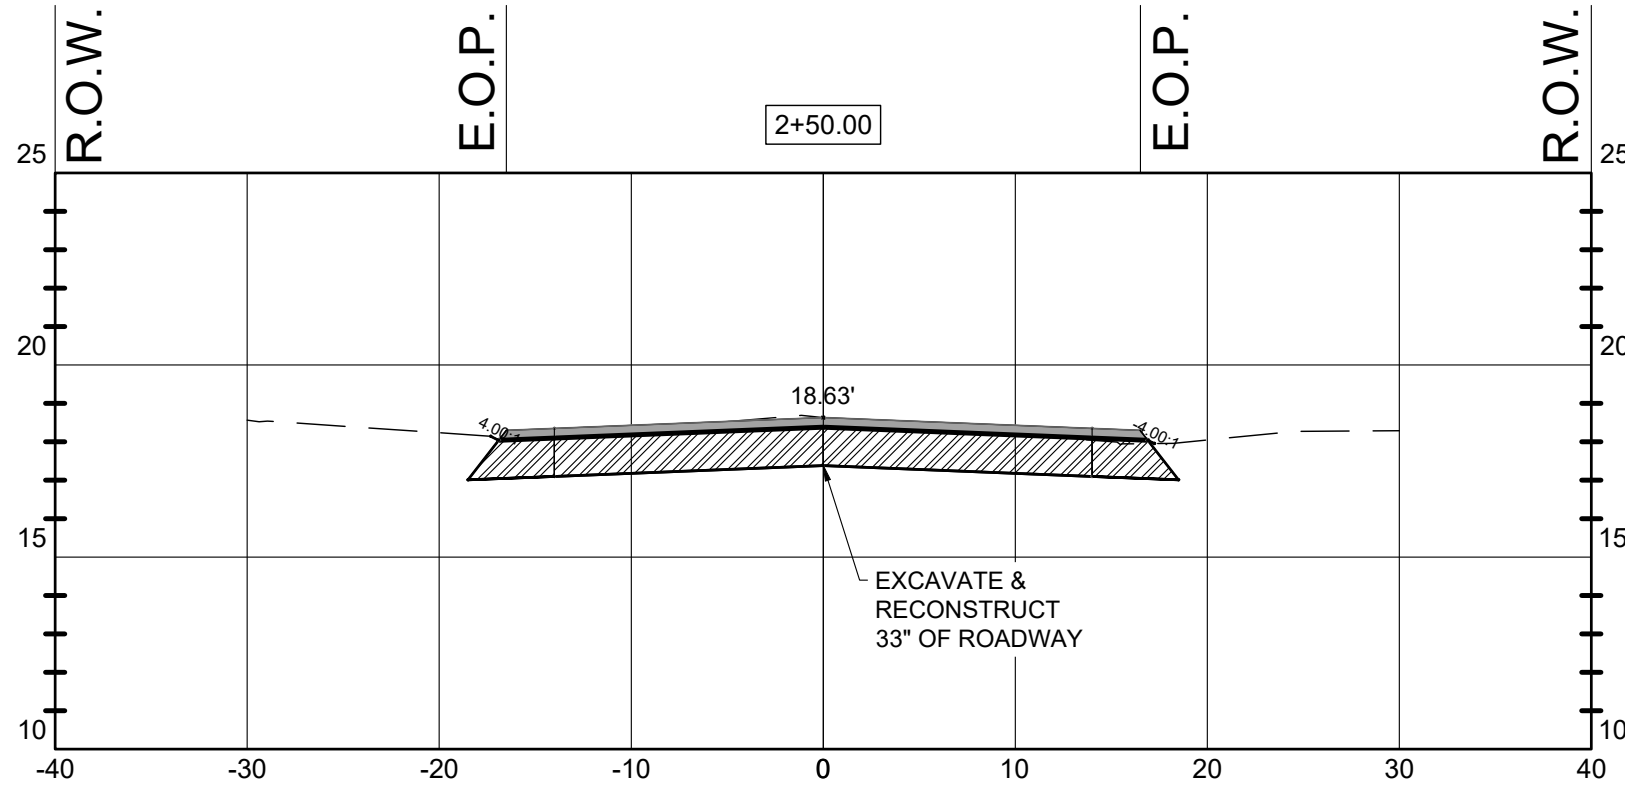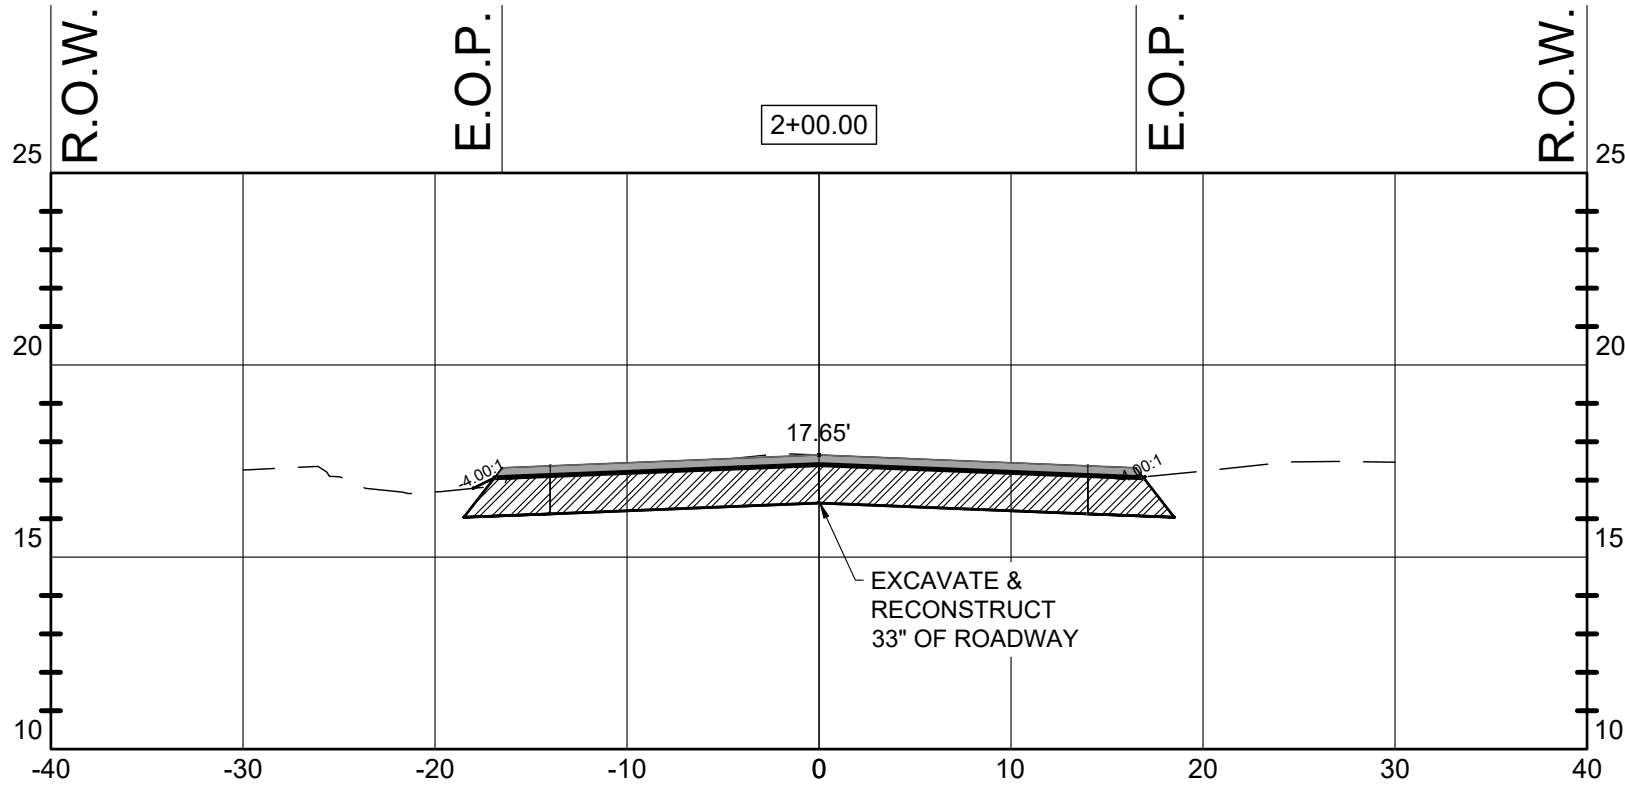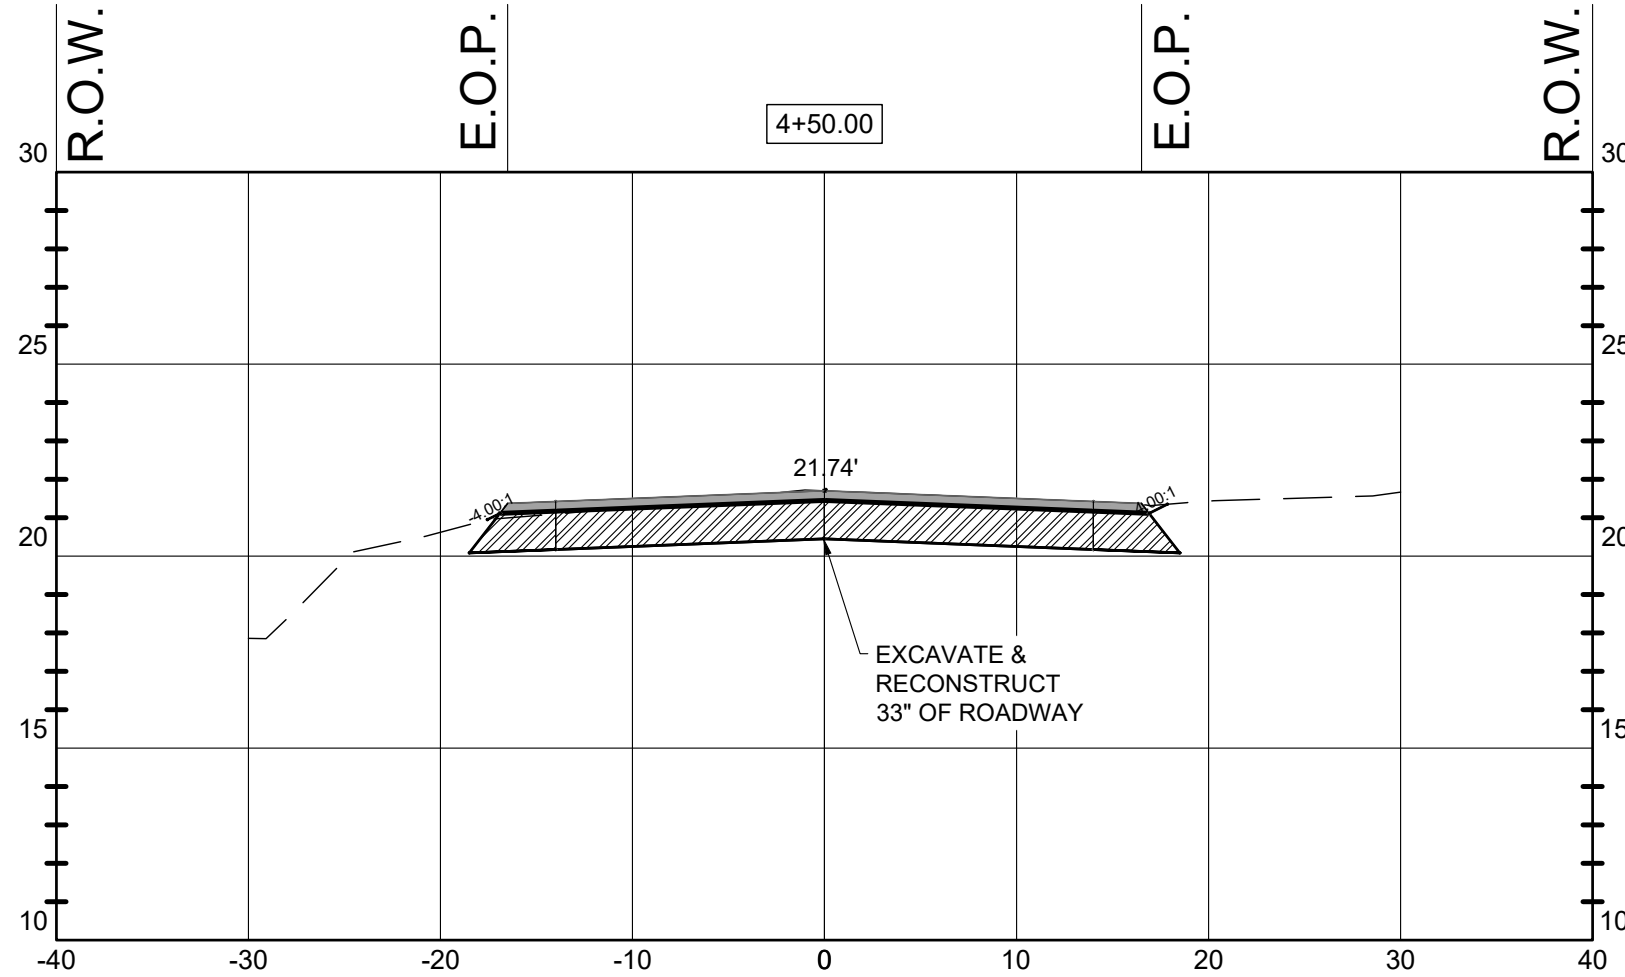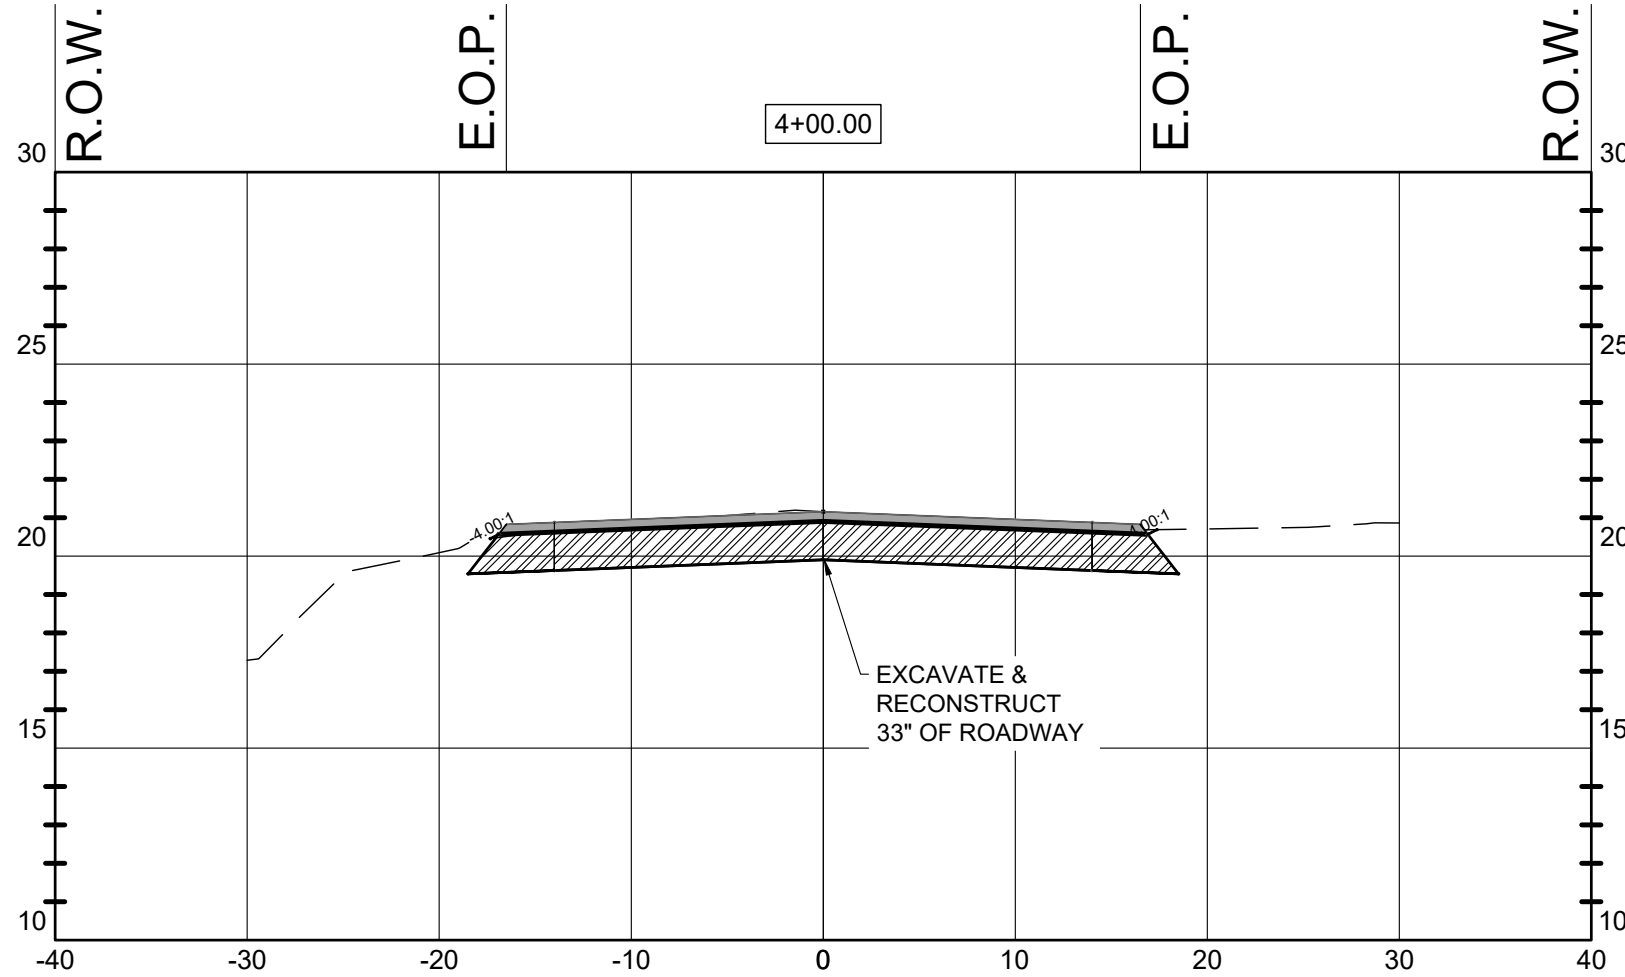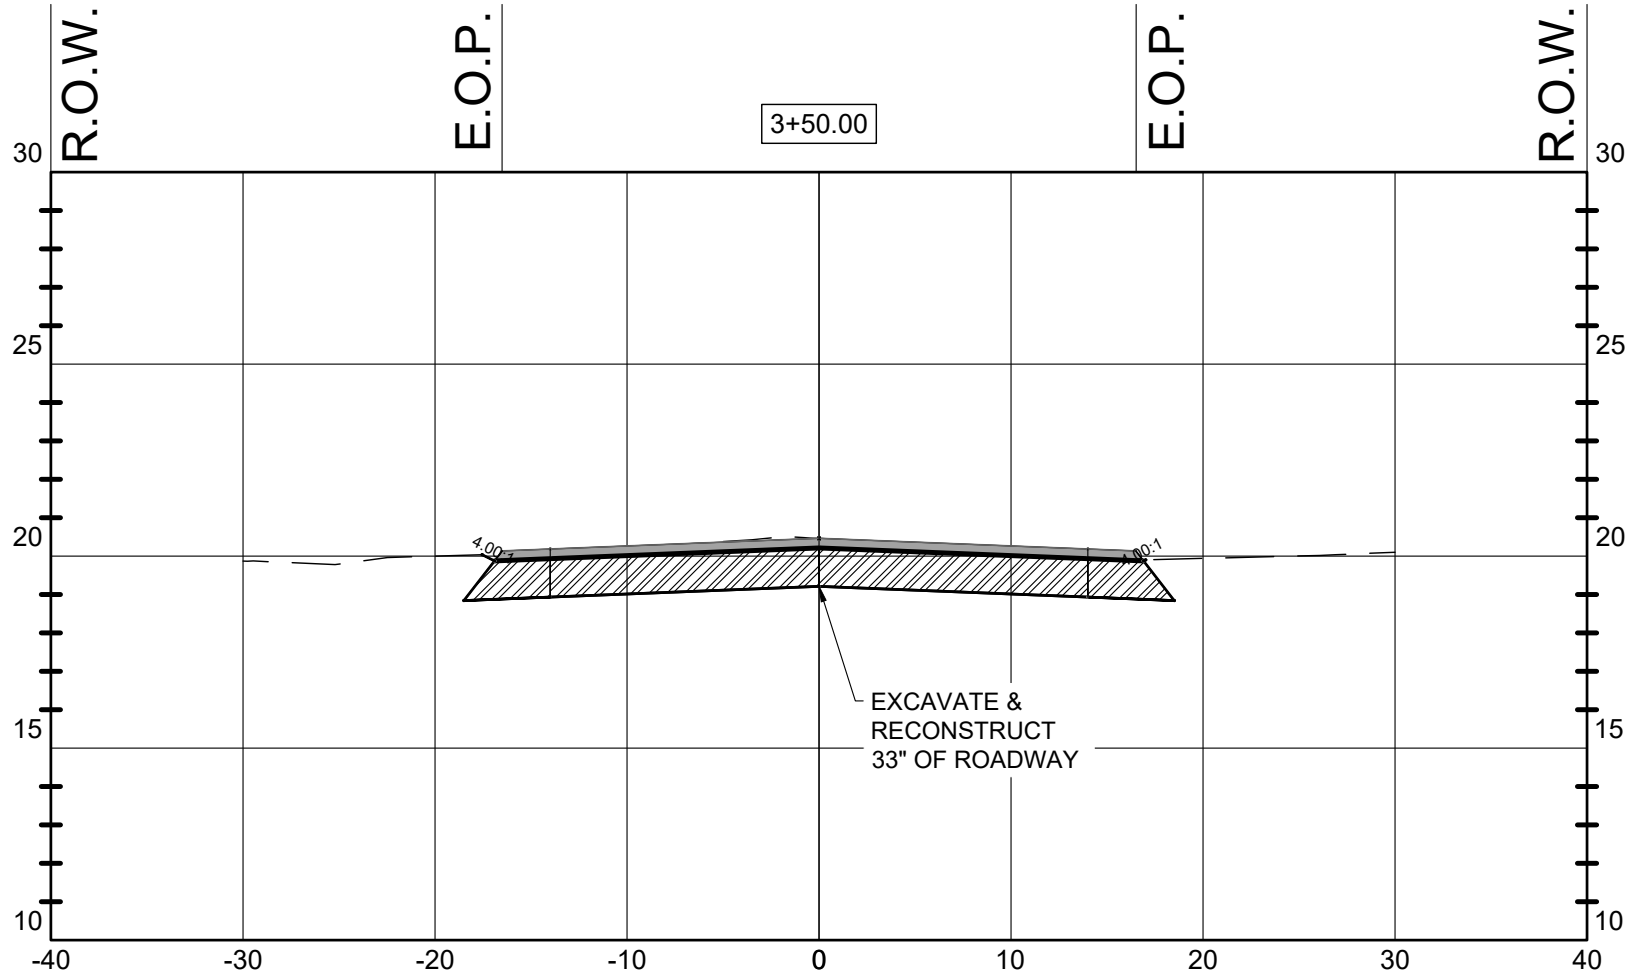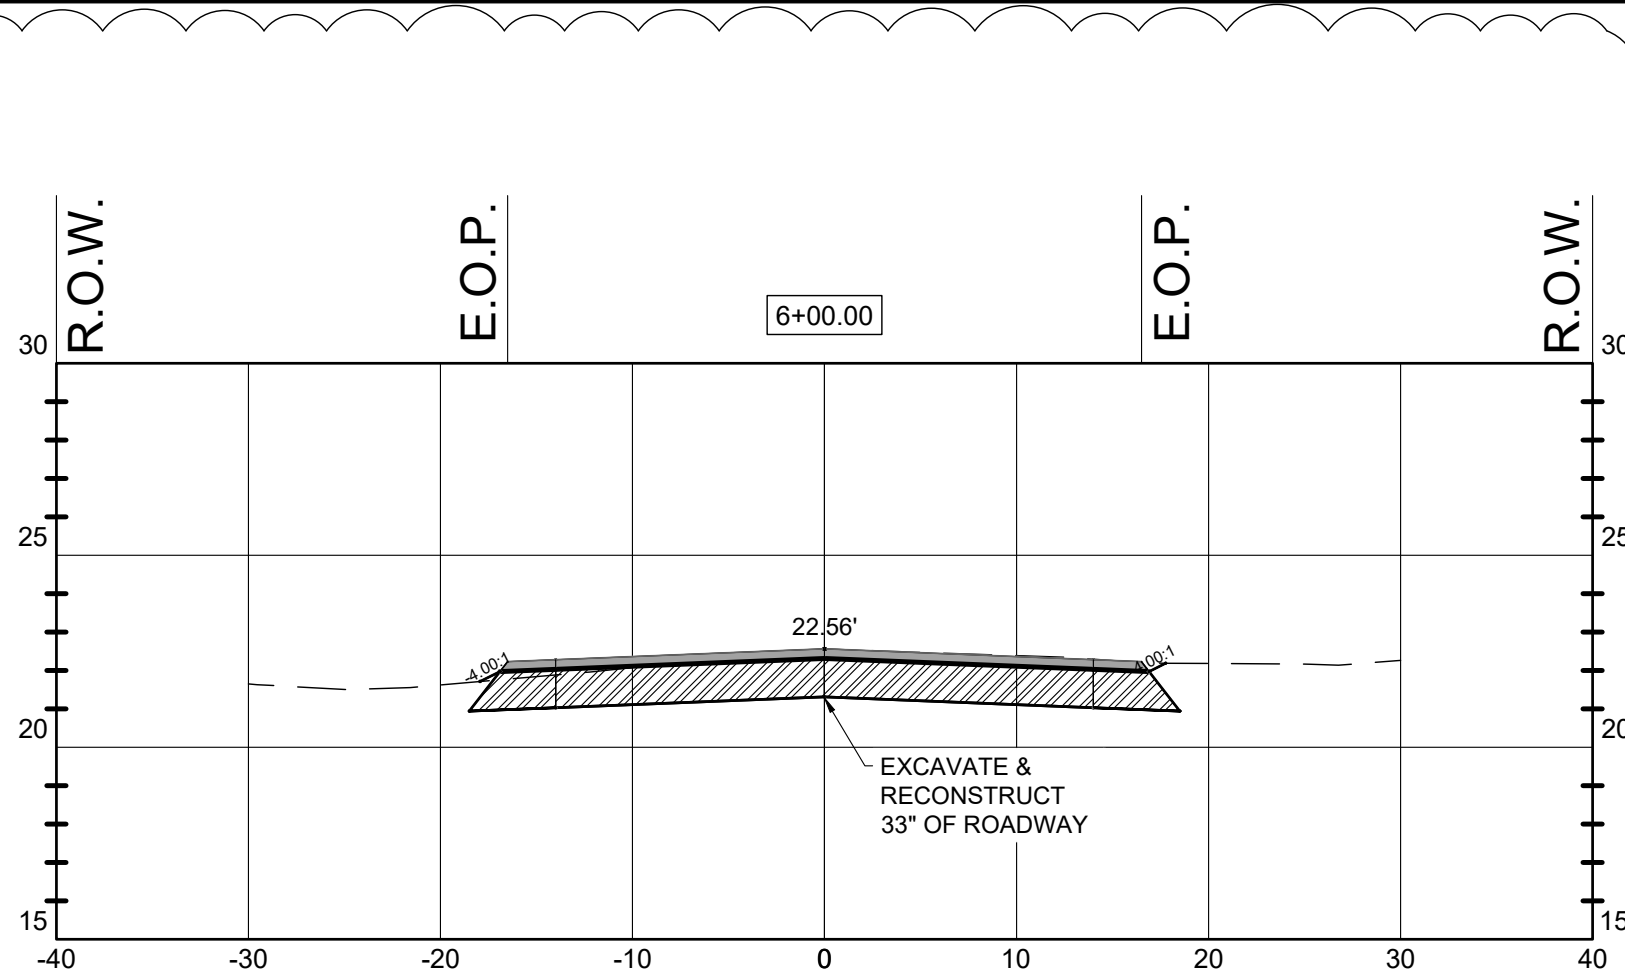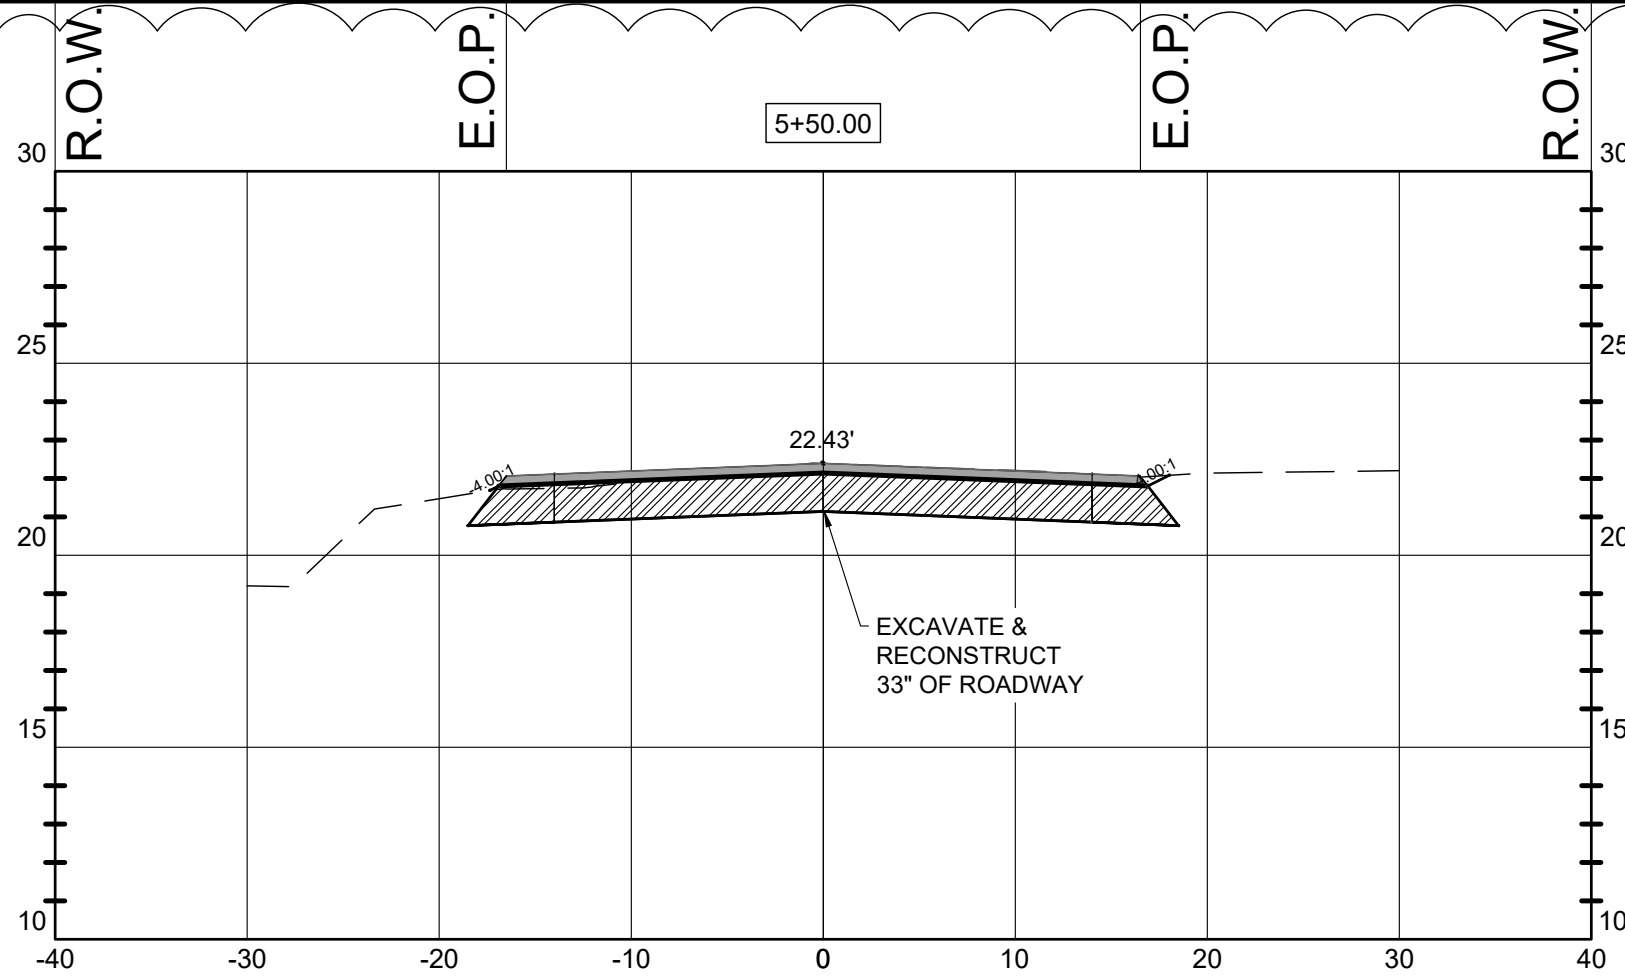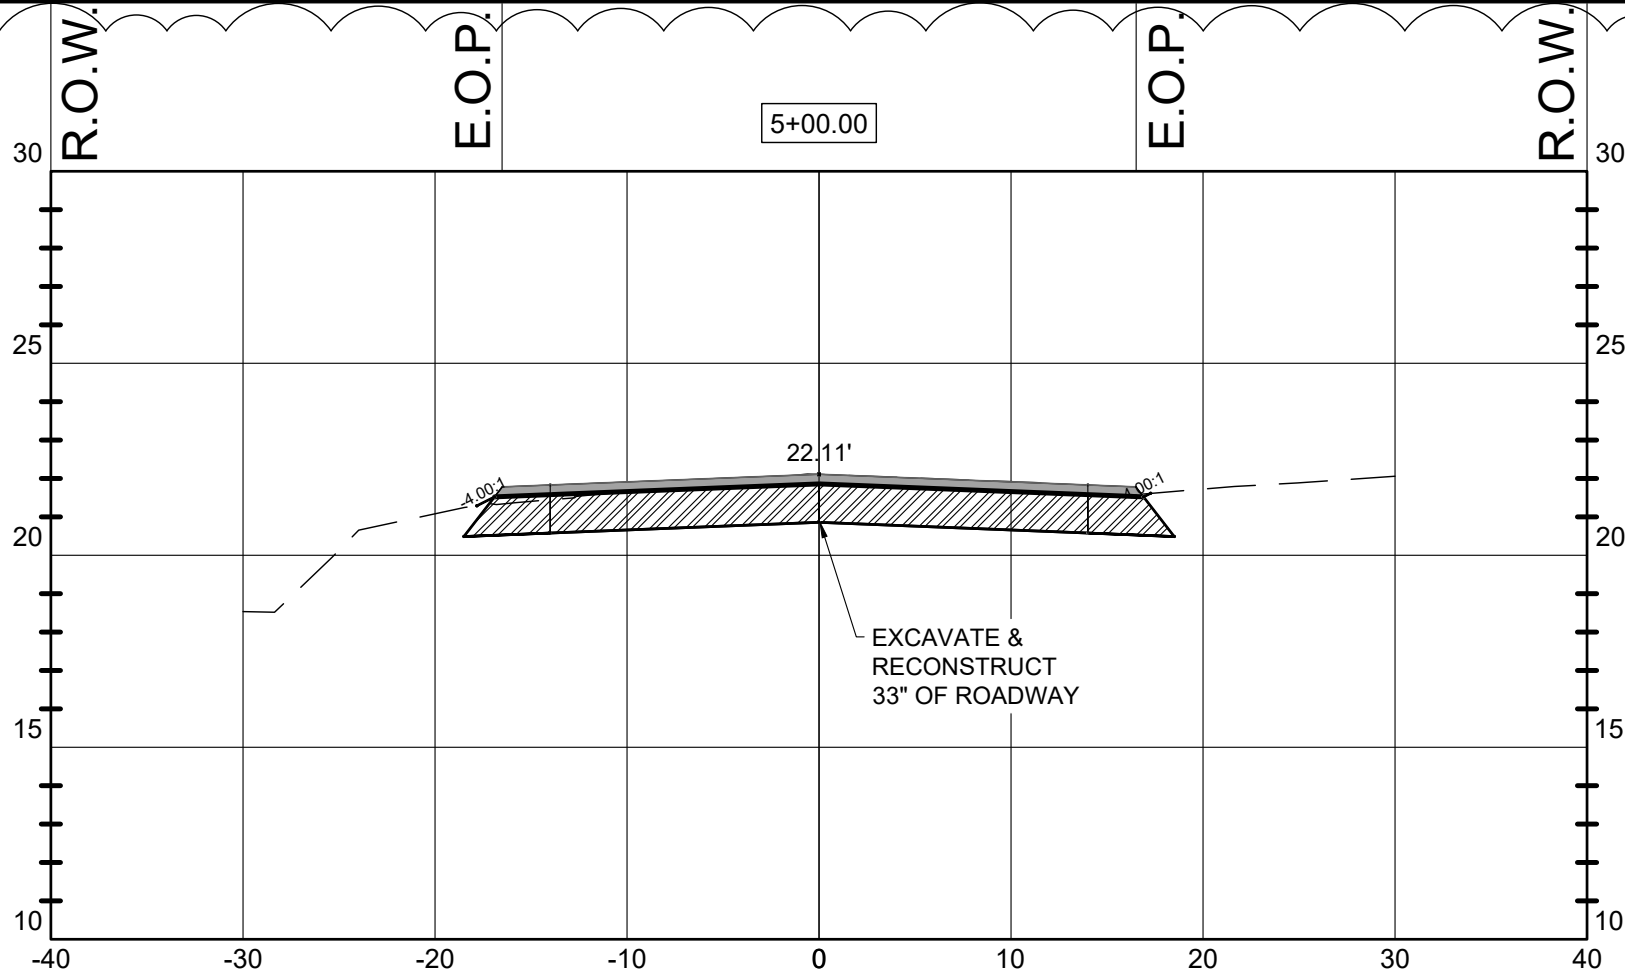

HOR. SCALE: 1" = 20'
VER. SCALE: 1" = 10'



Elizabeth S. Moore, PE
FL License No.: 57607

BID SET

No.	Date	Revision
1	09/29/26	ADDENDUM 4
2	09/10/26	ADDENDUM 2

Designed: B. Silcox
Drawn: B. Silcox
Checked: E. Moore, P.E.
Job No.: 1620.032
Date: 7/16/2026













HWY 22A - (BOB LITTLE ROAD)
SECTIONS

2025 ROADWAY
RESURFACING PROJECTS
CITY OF PARKER - BAY COUNTY - FLORIDA

THIS SHEET NOT VALID FOR
CONSTRUCTION WITHOUT
COMPLETE SET OF PLANS.

Sheet No.
C2.2

NOTES:
CONTRACTOR TO ADD
COMPACTED FILL ALONG
THE EDGE OF THE ROADWAY
IF THE DROPOFF IS MORE
THAN 1.0' AND SHALL BE
PLACED AT A SLOPE OF 1:4 IN
ACCORDANCE WITH 2026 OR
CURRENT EDITION OF FDOT
STANDARD INDEX 570-010.

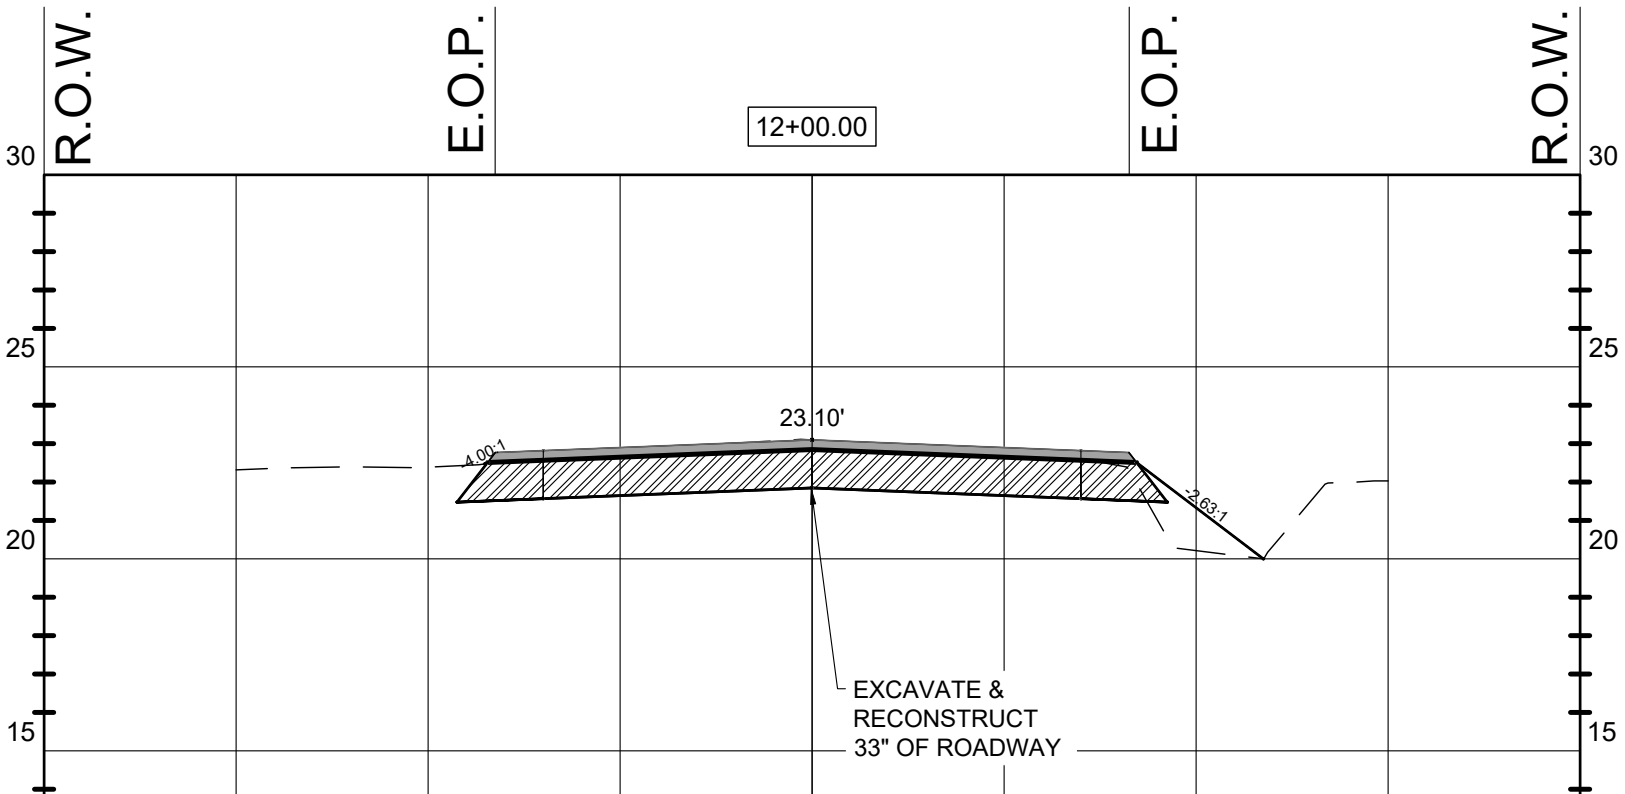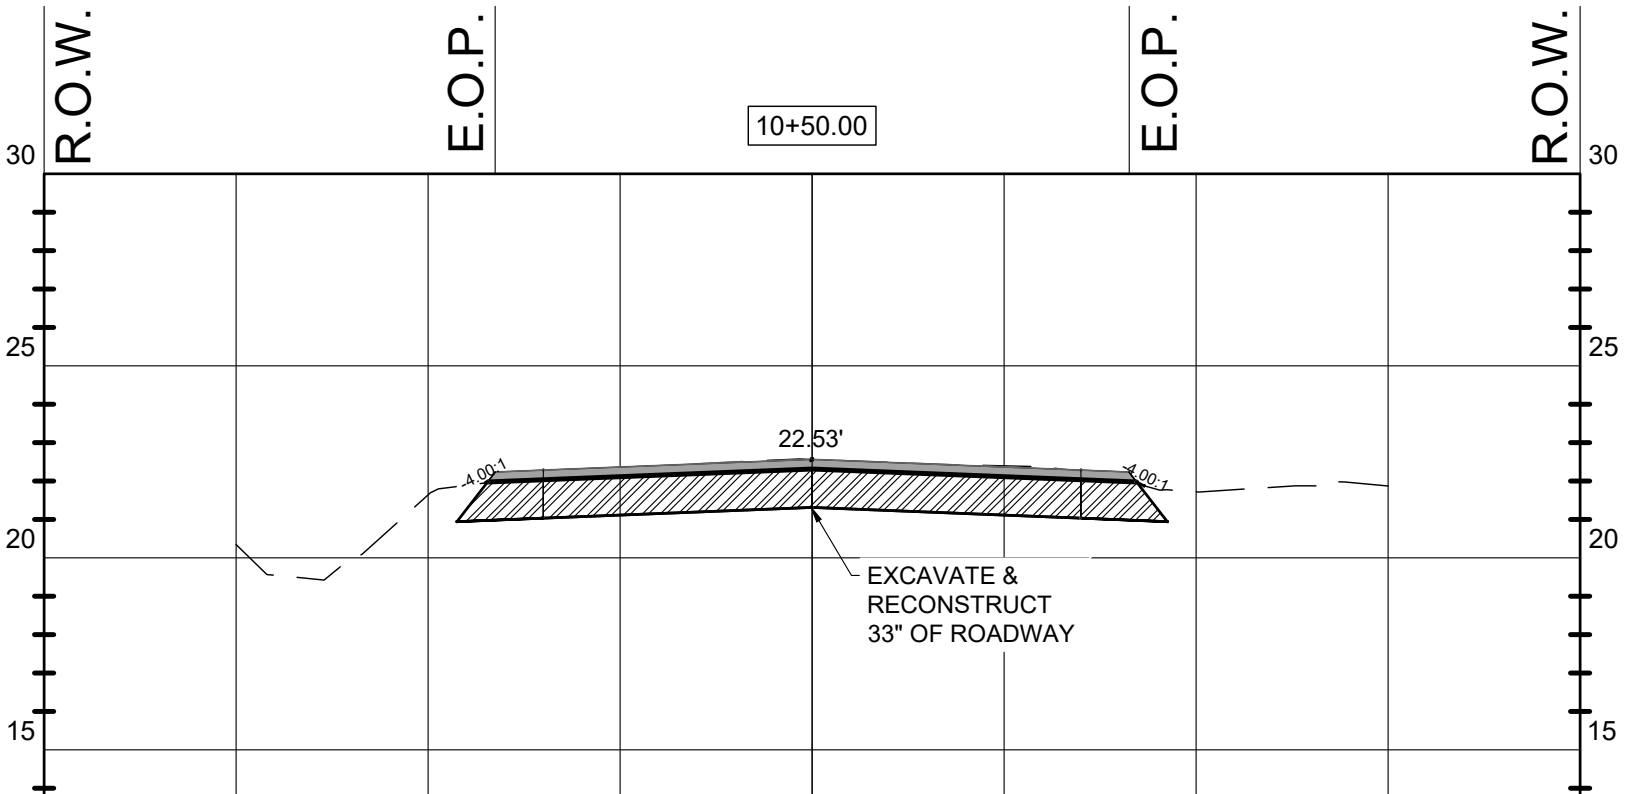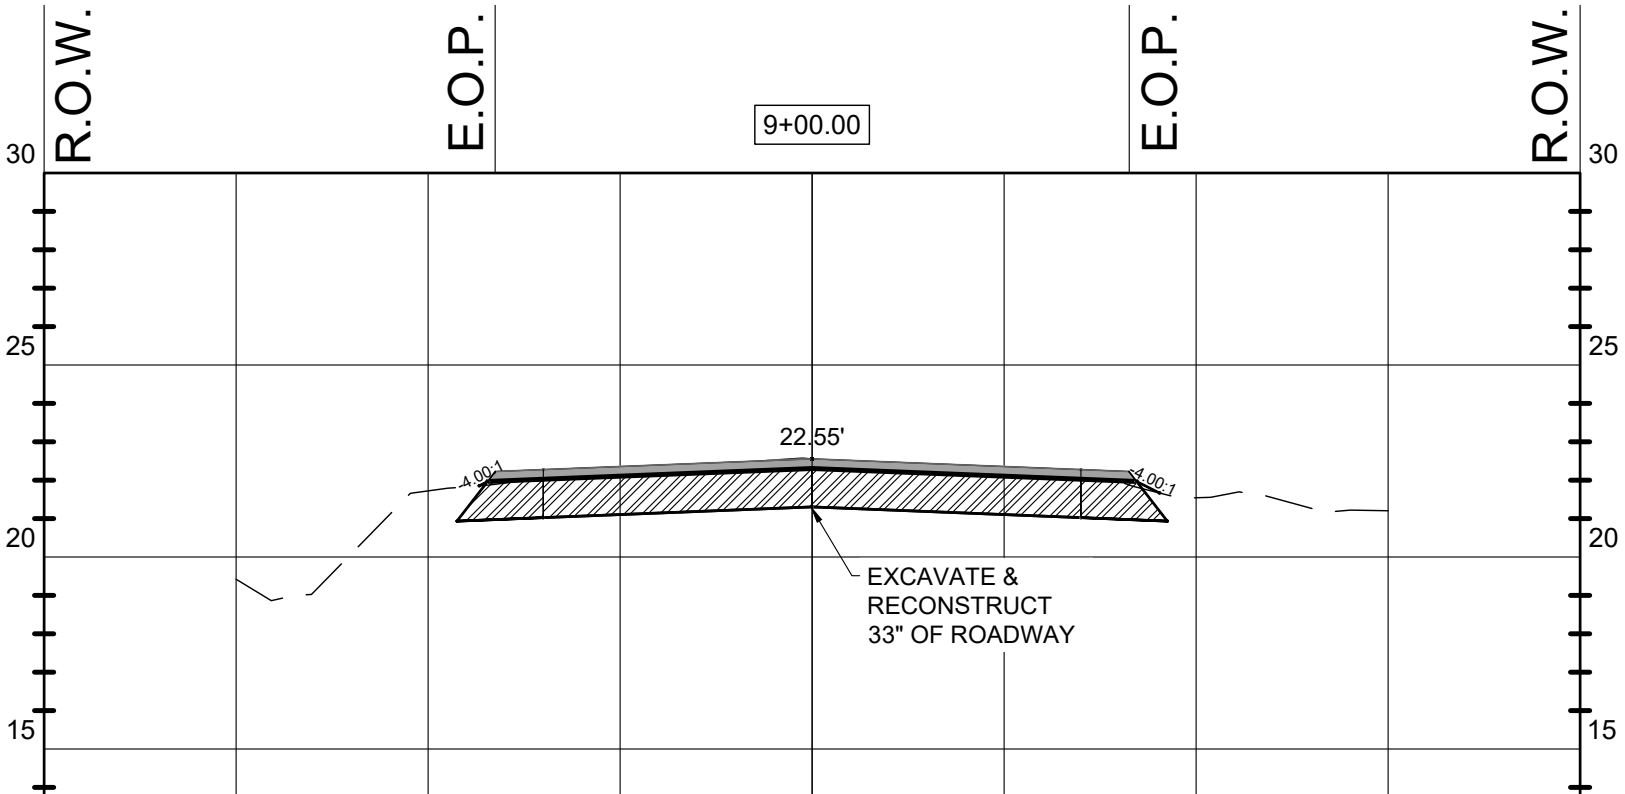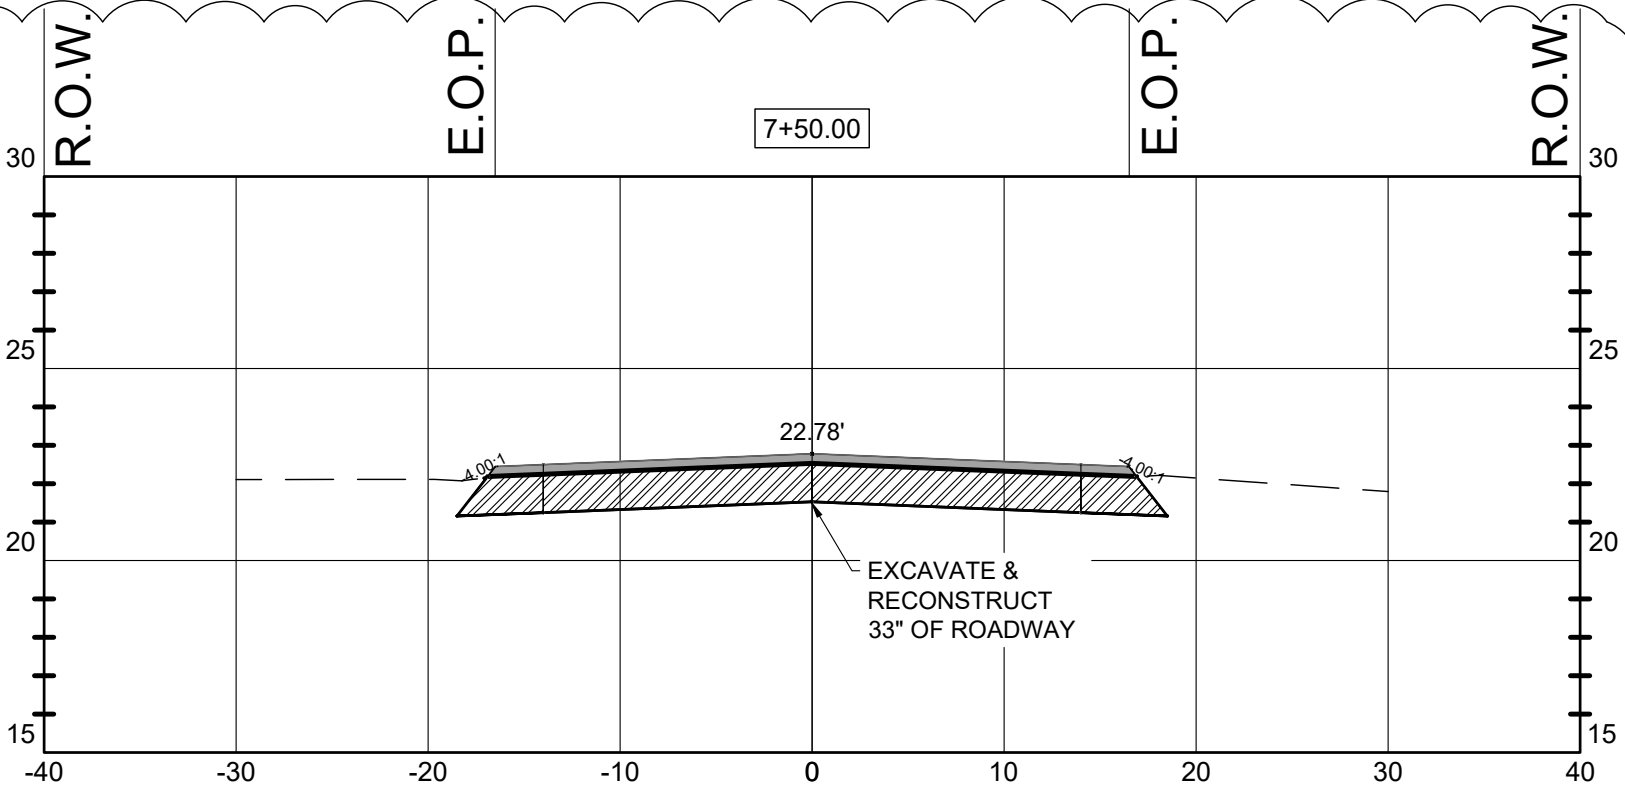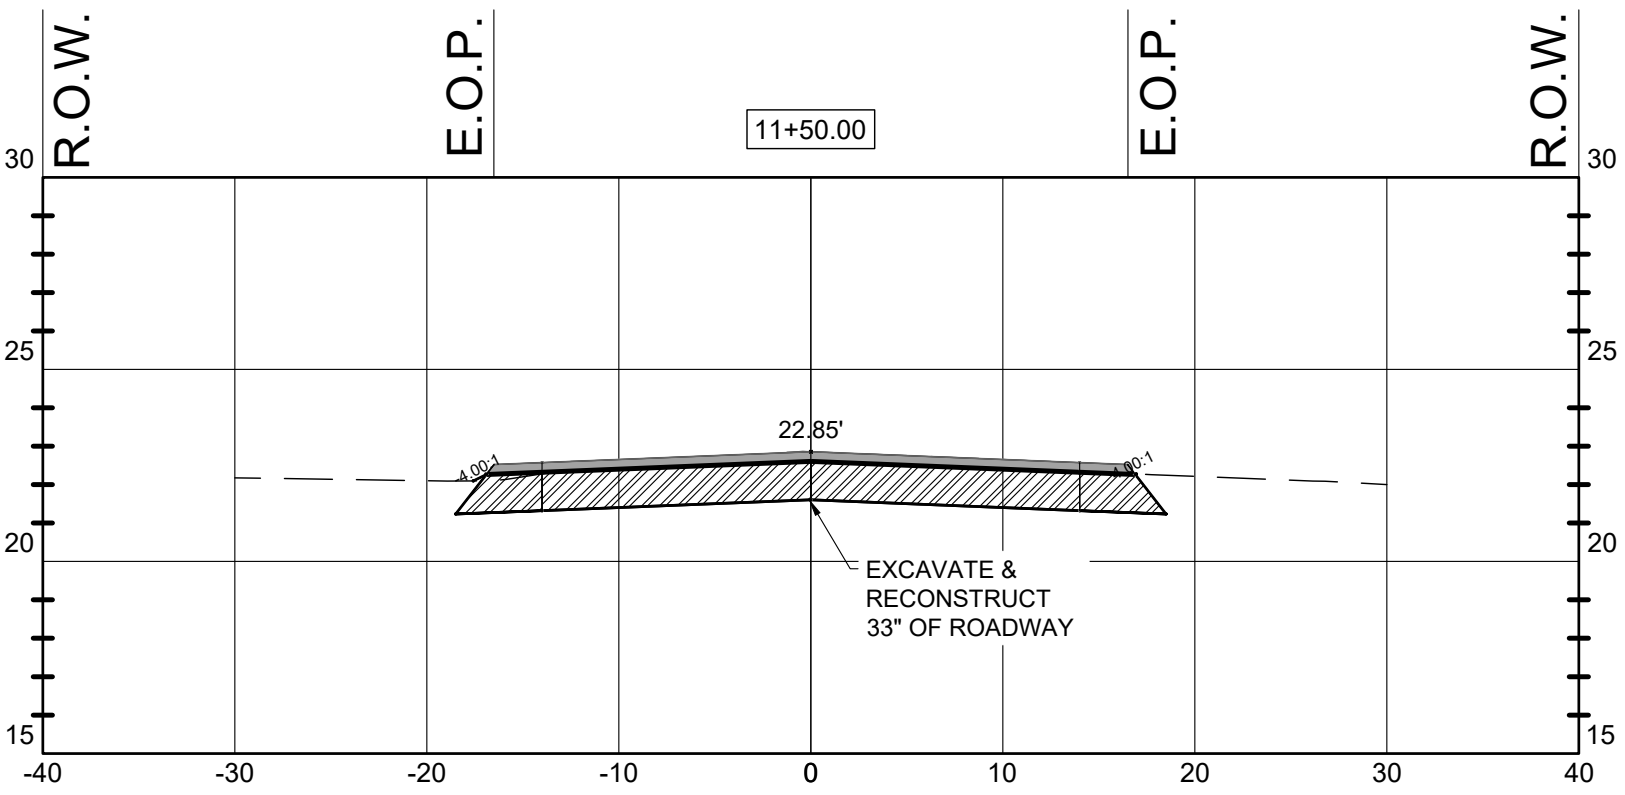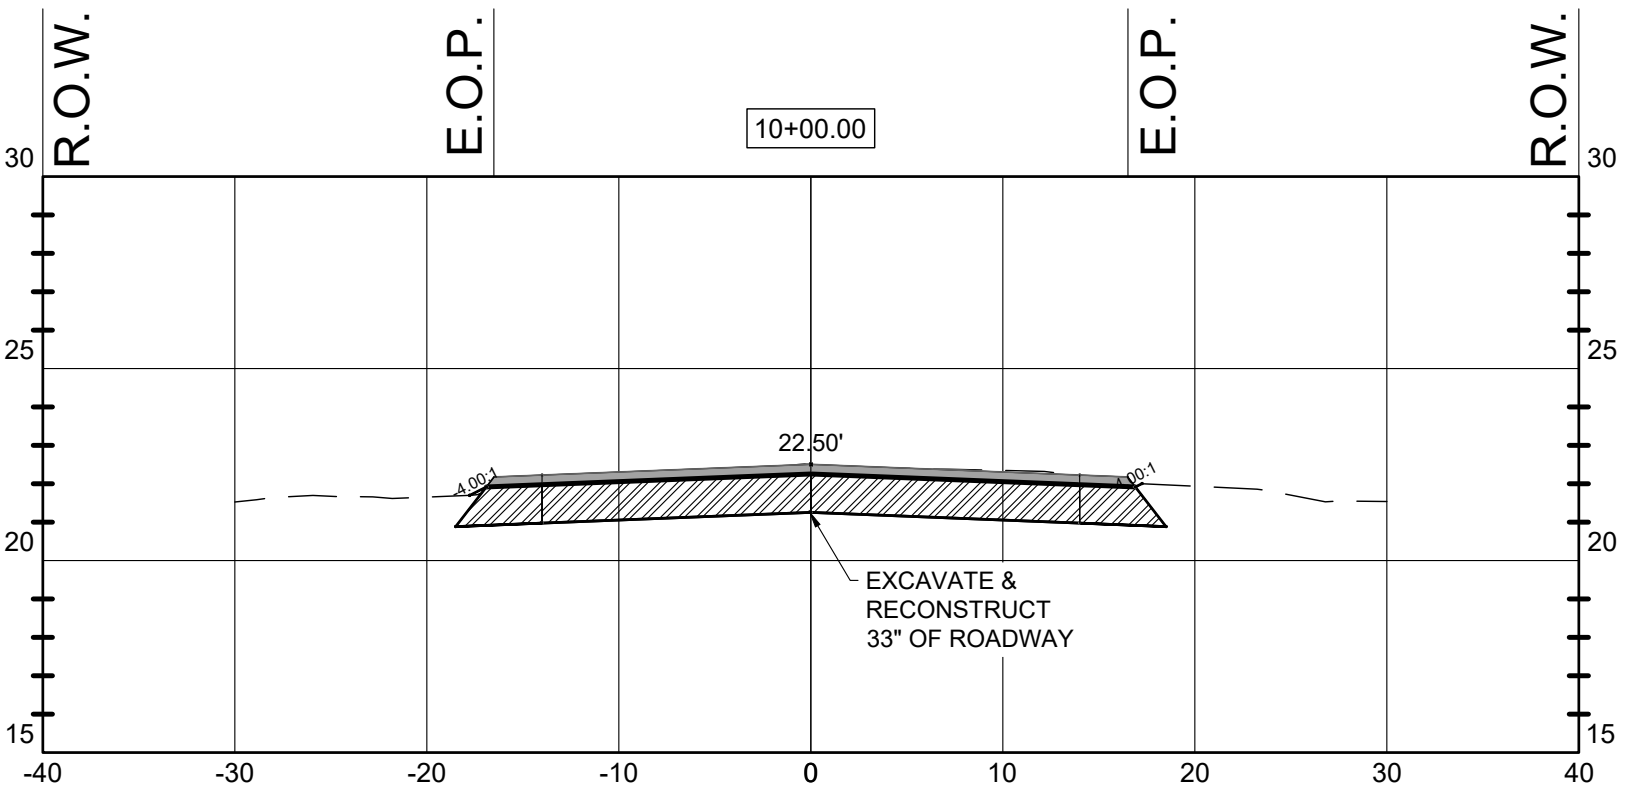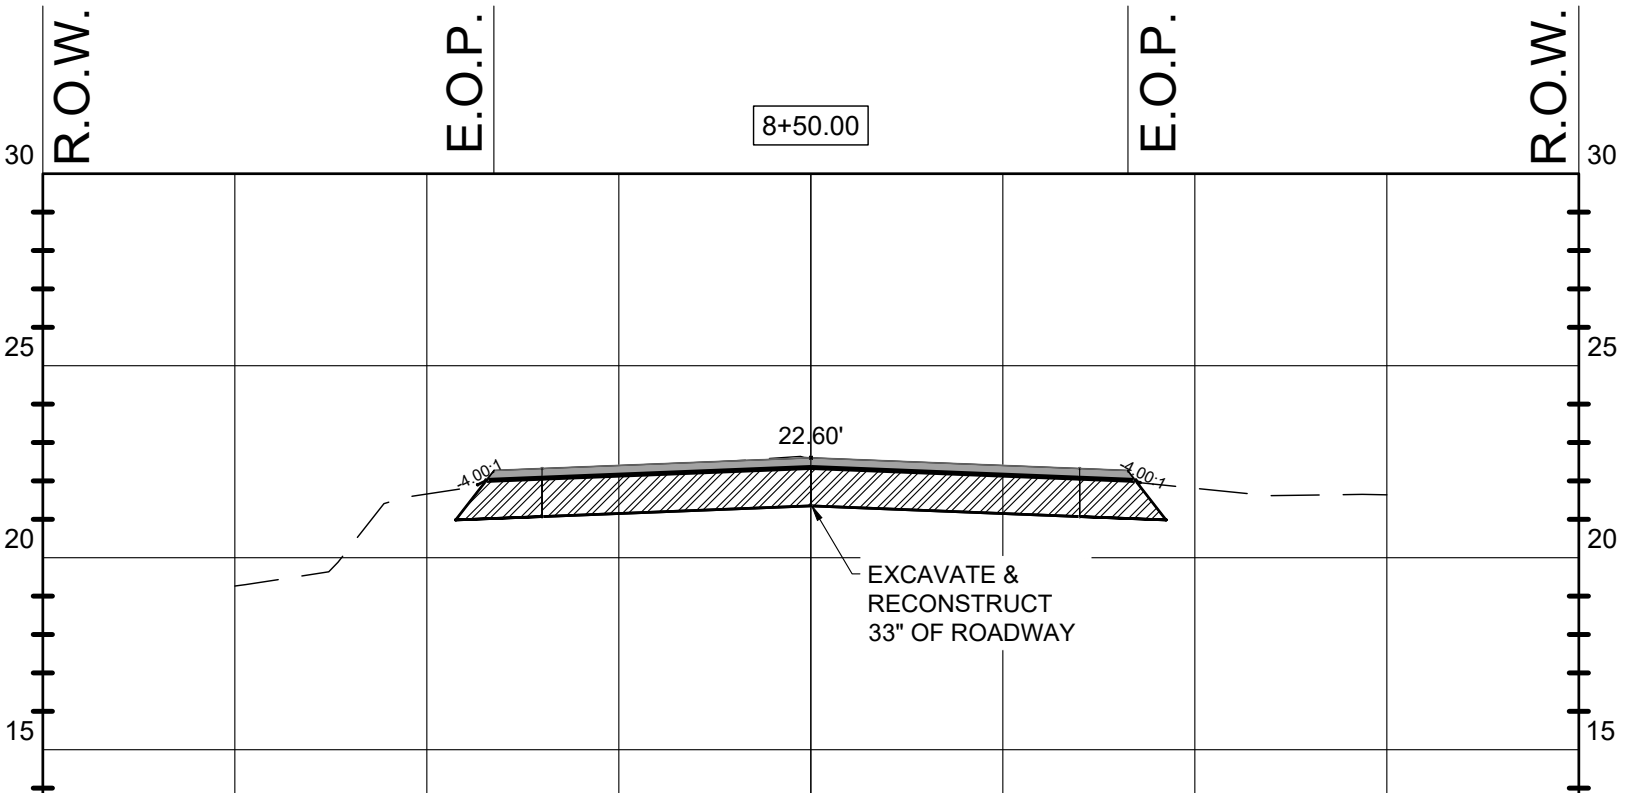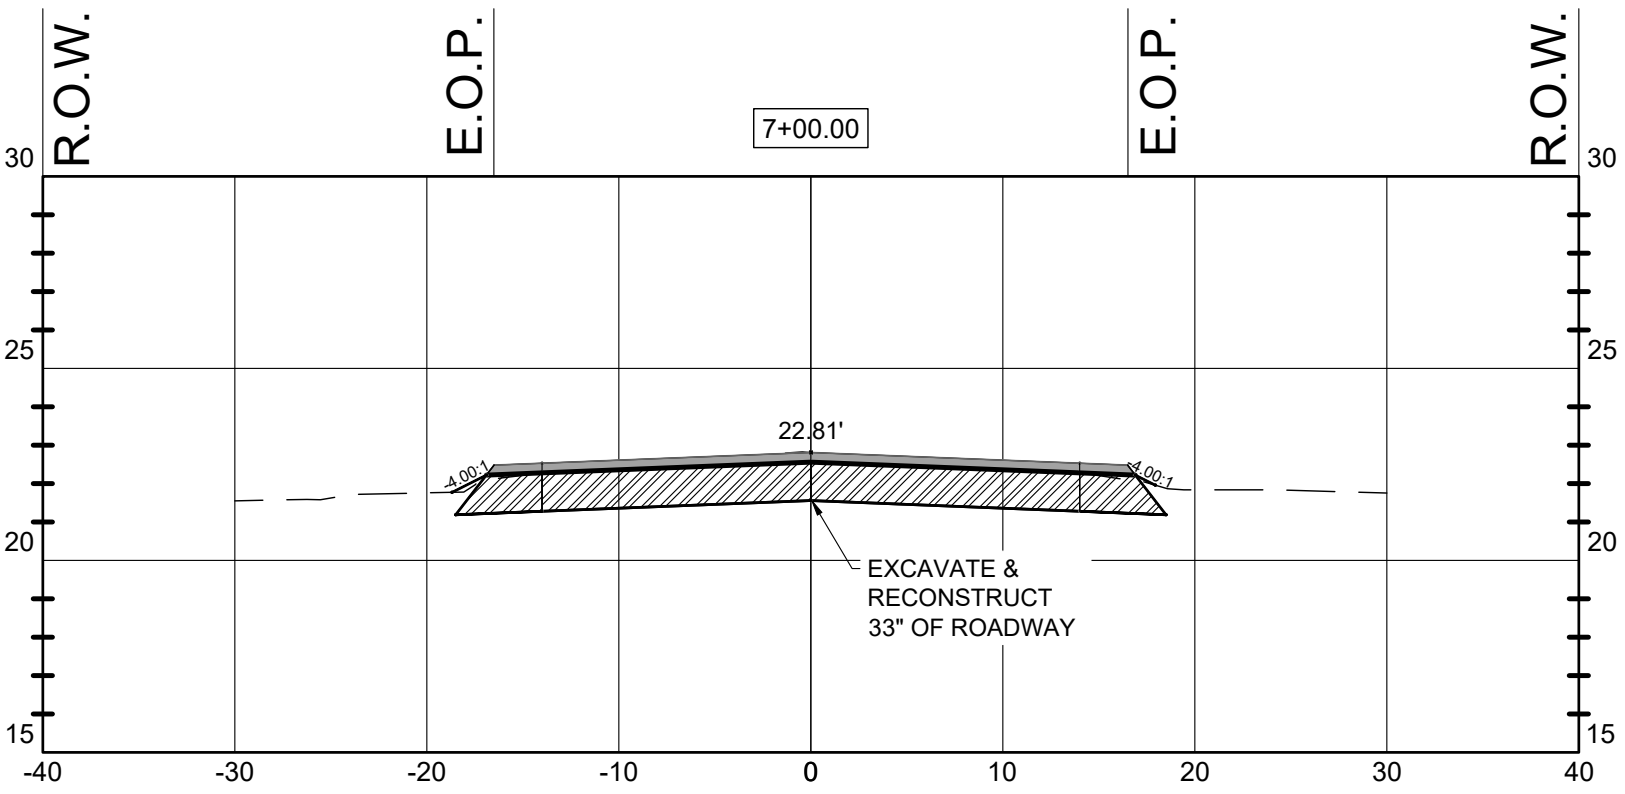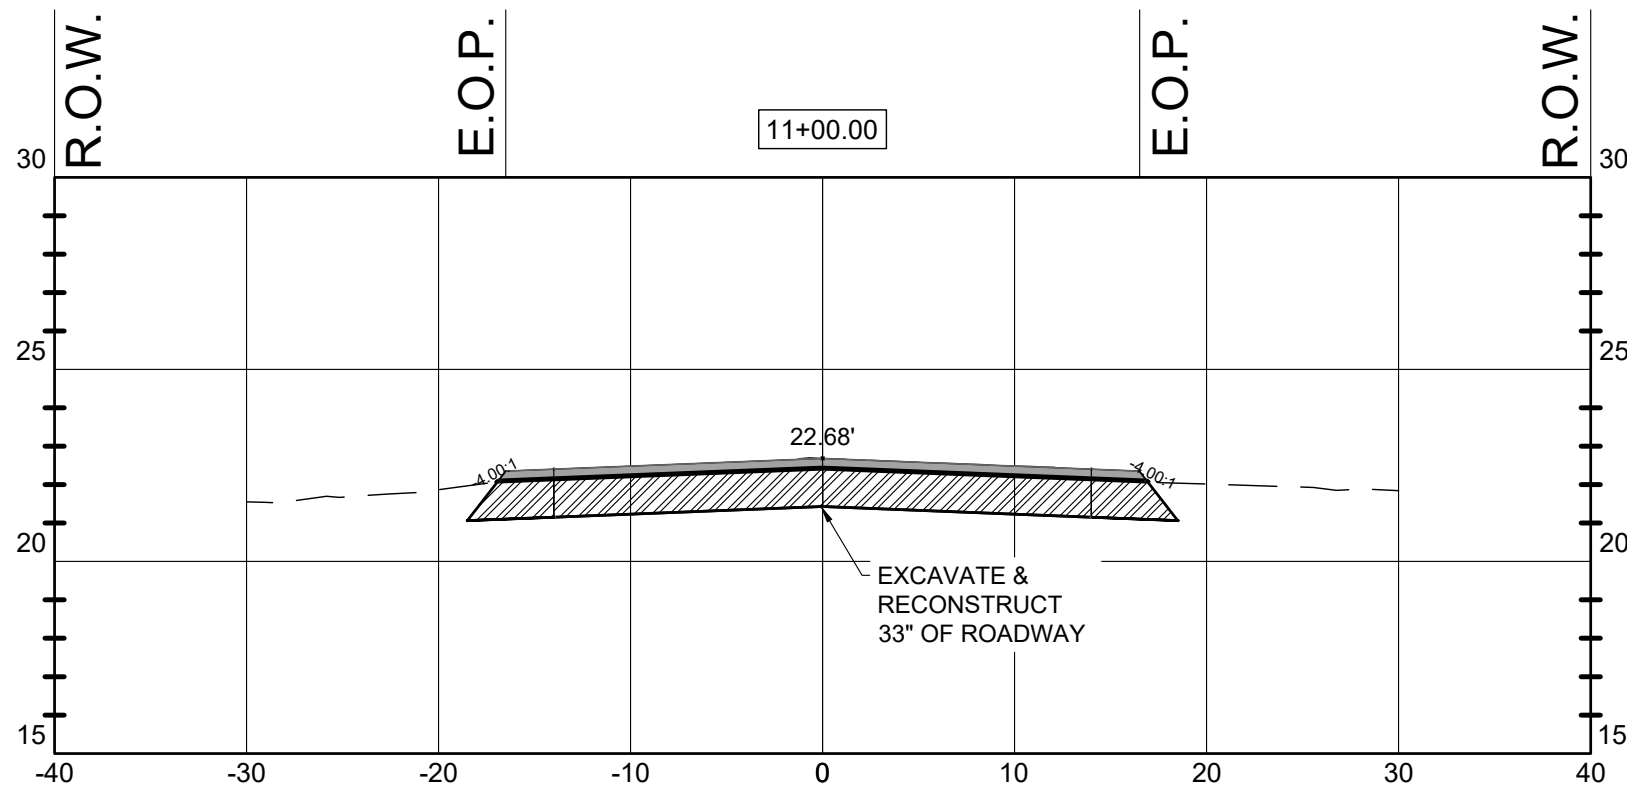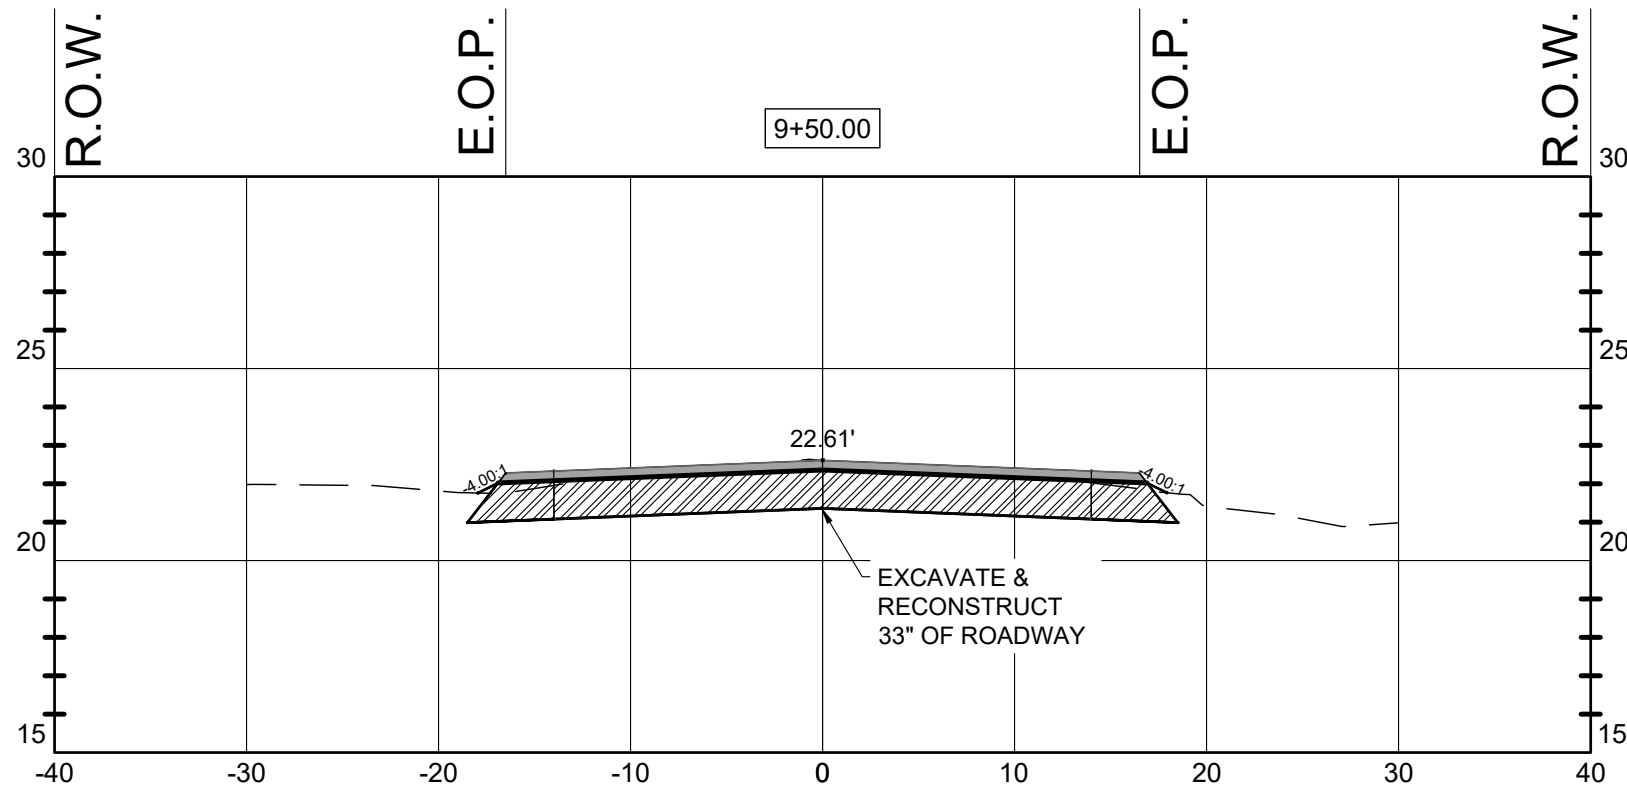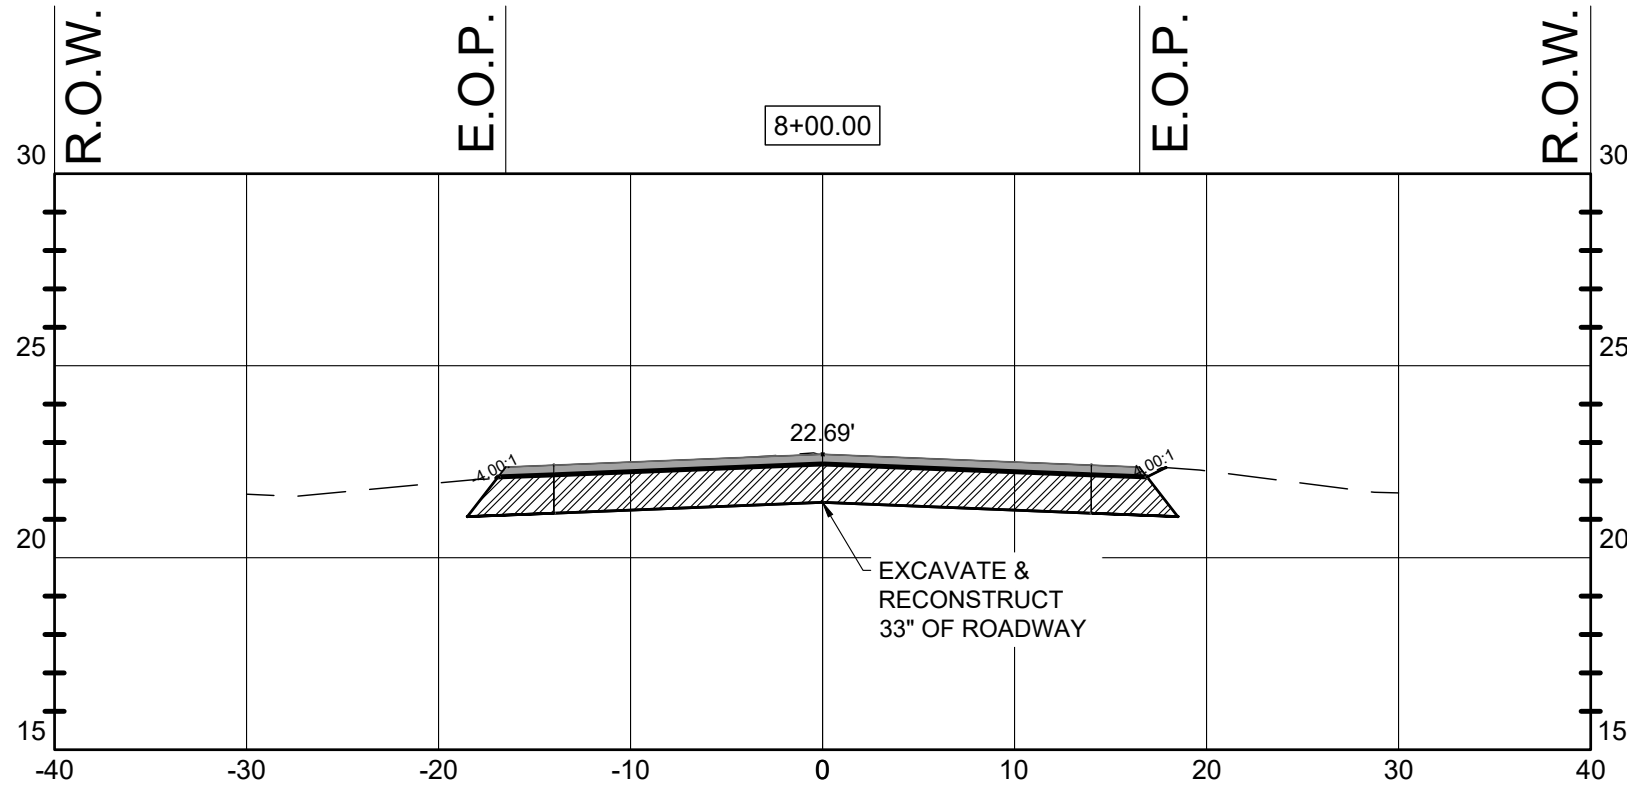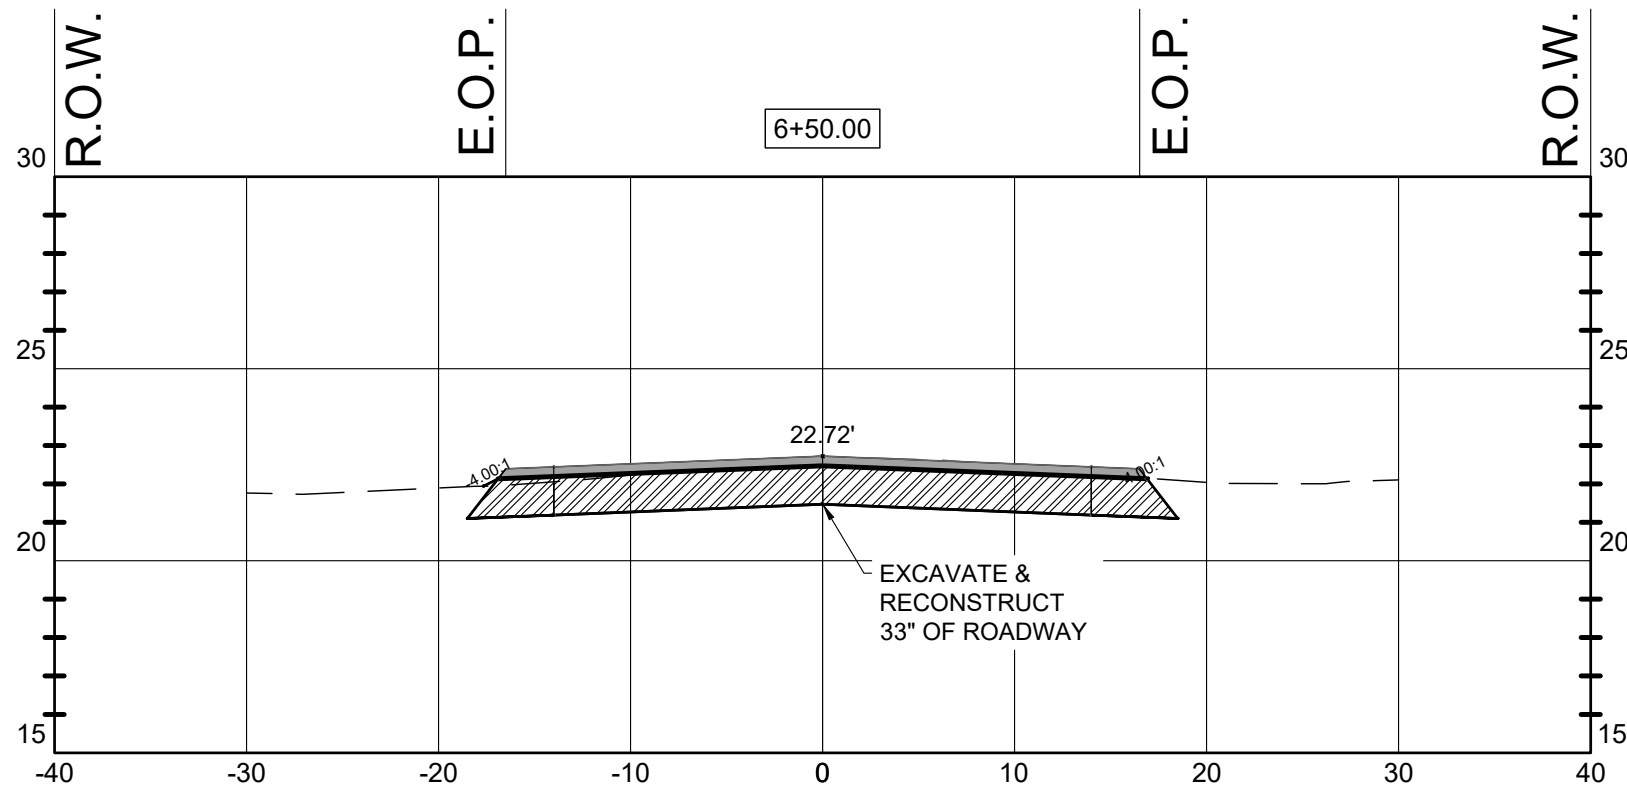

HOR. SCALE: 1" = 20'
VER. SCALE: 1" = 10'



Elizabeth S. Moore, PE
FL License No.: 57607

BID SET

No.	Date	Revision
1	09/29/26	ADDENDUM 4
2	09/10/26	ADDENDUM 2












Designed: B. Silcox
Drawn: B. Silcox
Checked: E. Moore, P.E.
Job No.: 1620.032
Date: 7/16/2026

HWY 22A - (BOB LITTLE ROAD)
SECTIONS
2025 ROADWAY
RESURFACING PROJECTS
CITY OF PARKER - BAY COUNTY - FLORIDA

THIS SHEET NOT VALID FOR
CONSTRUCTION WITHOUT
COMPLETE SET OF PLANS.

Sheet No.
C2.3

Diagram illustrating a cross-section of a road excavation and reconstruction project. The diagram shows a road profile with a central excavation area shaded with diagonal lines. The road is 33 feet wide, and the excavation is 24.06 feet deep. The road is flanked by a Right of Way (R.O.W.) line and an Edge of Pavement (E.O.P.) line. The diagram is labeled with stationing 17+00.00 and includes a note: "EXCAVATE & RECONSTRUCT 33' OF ROADWAY".

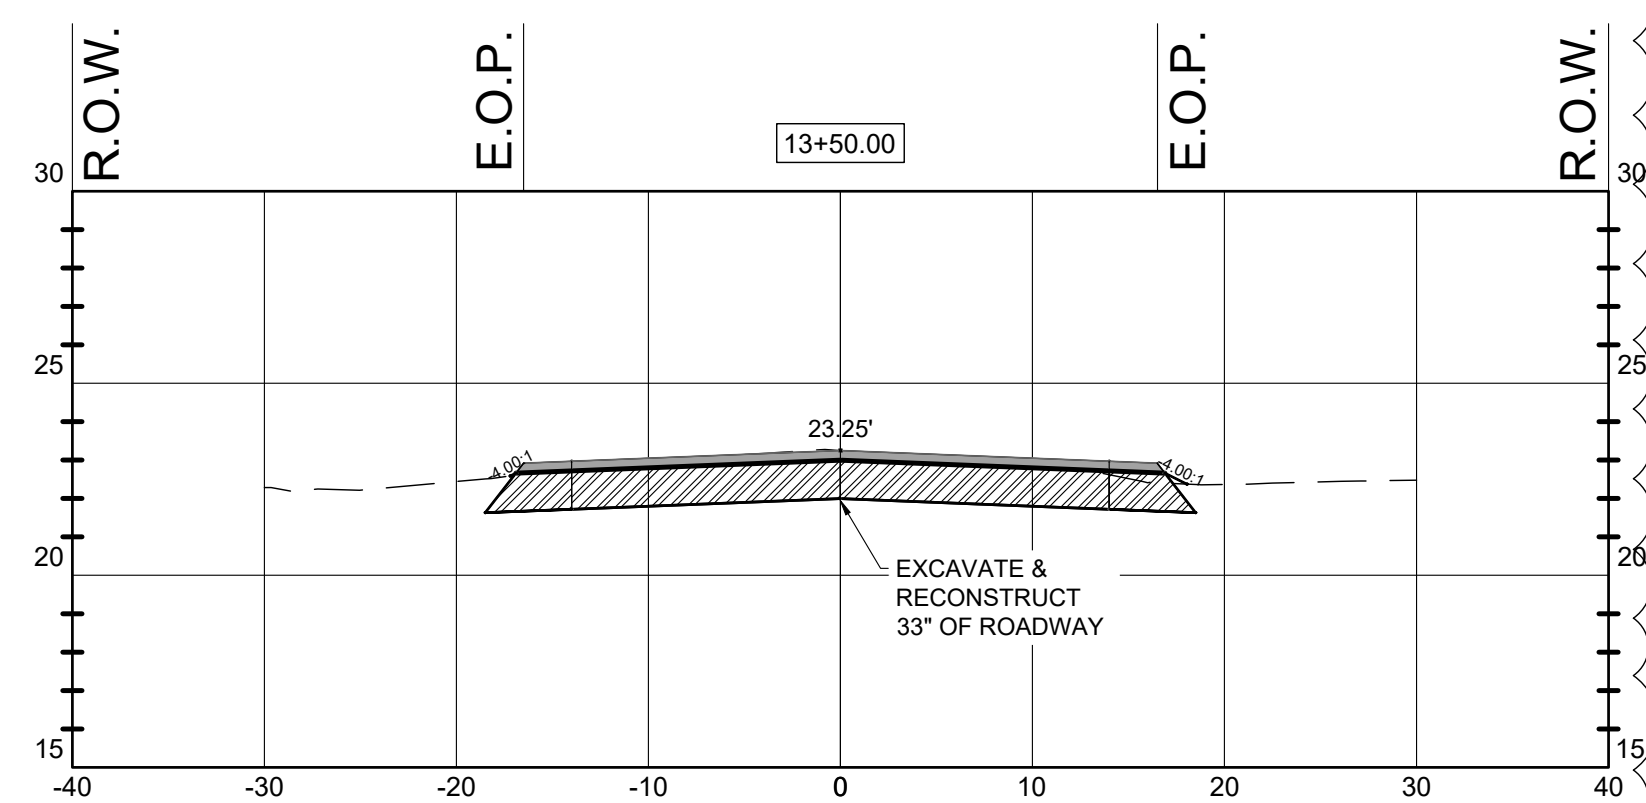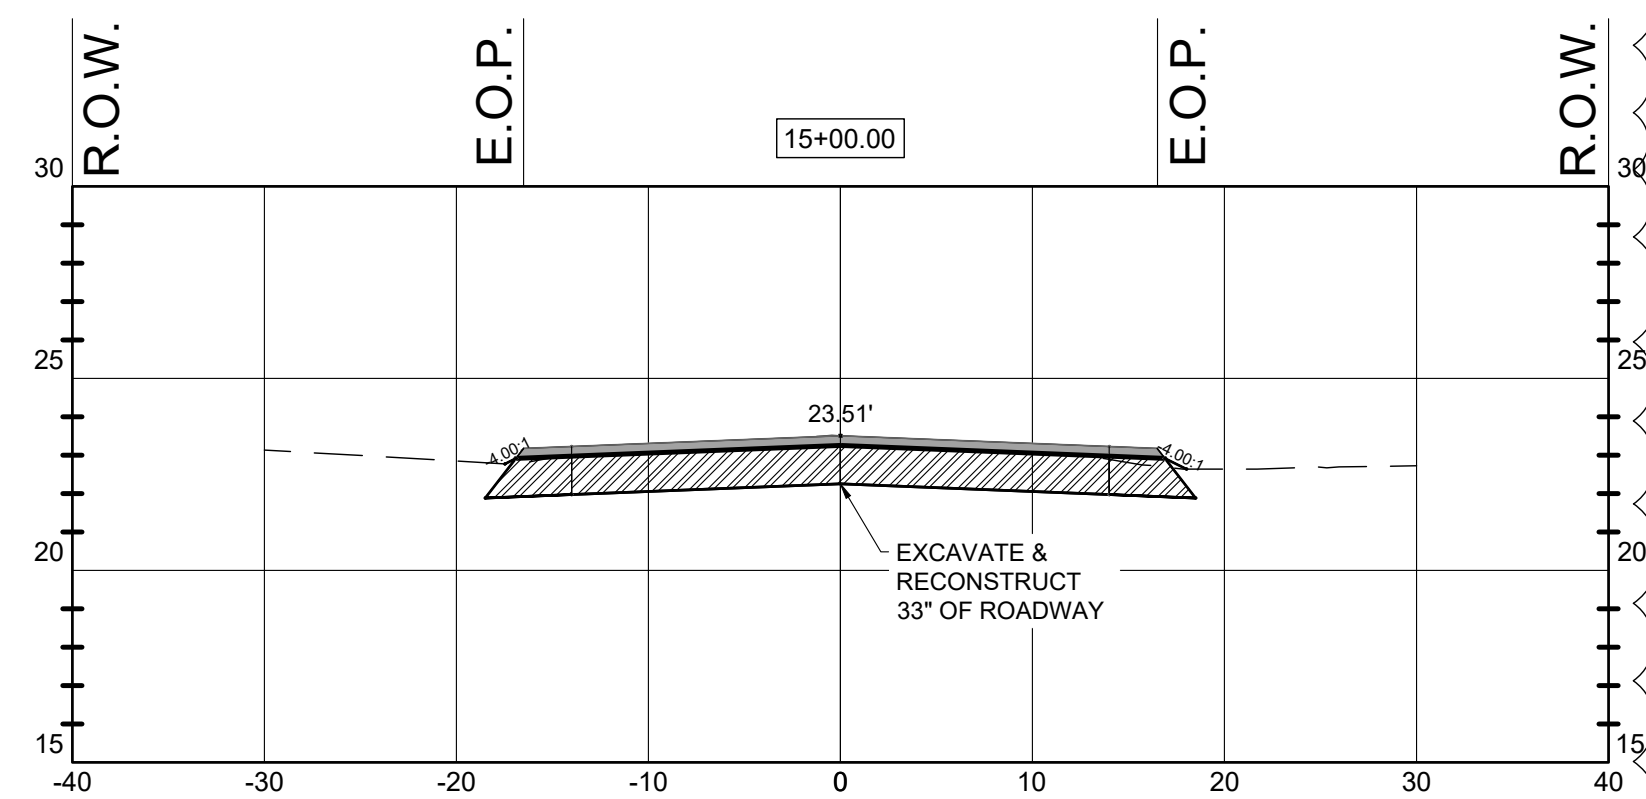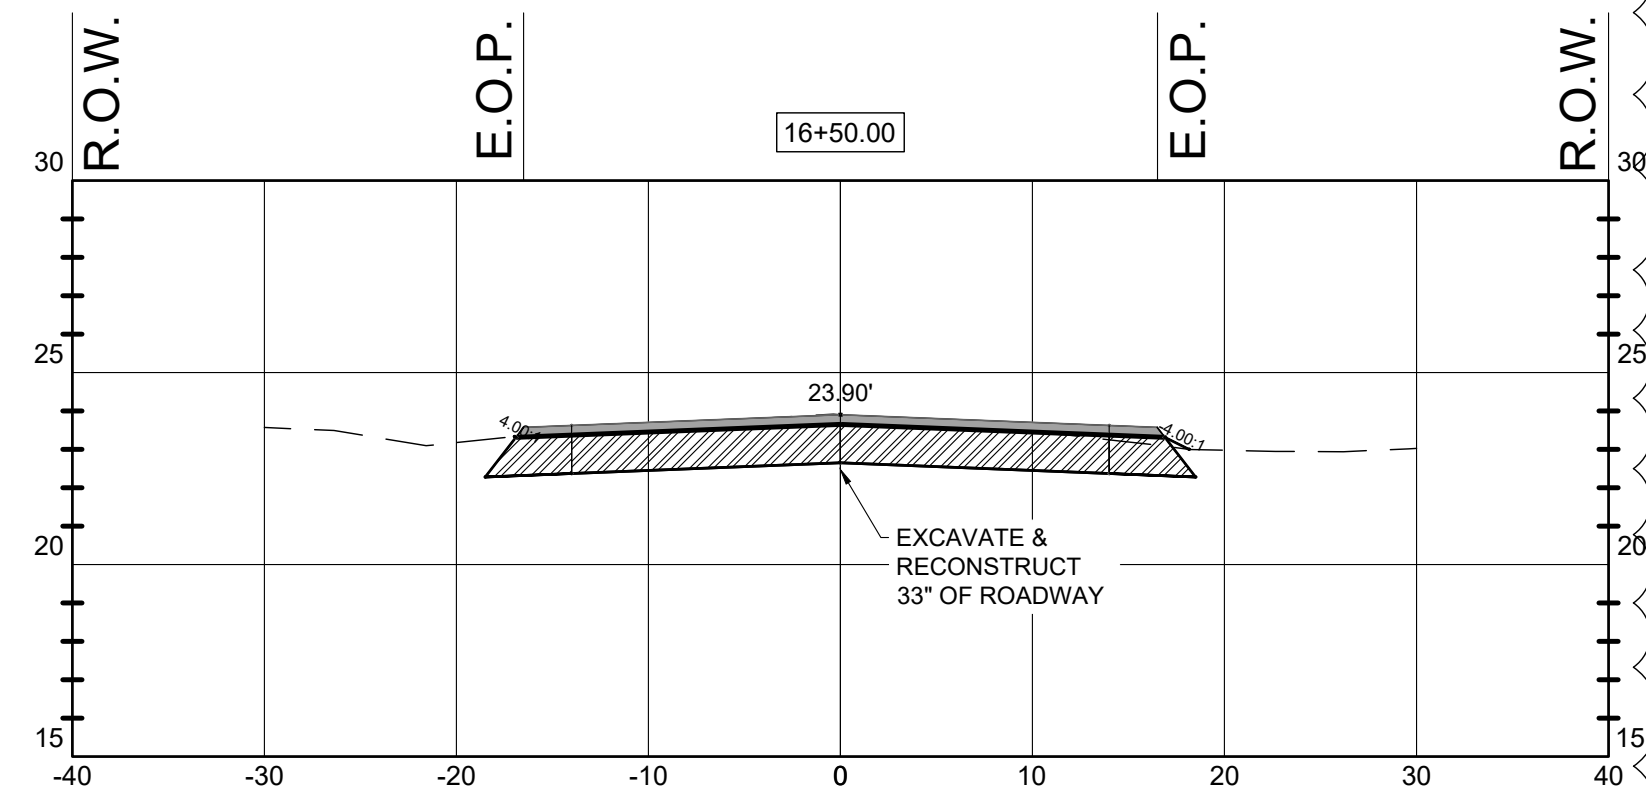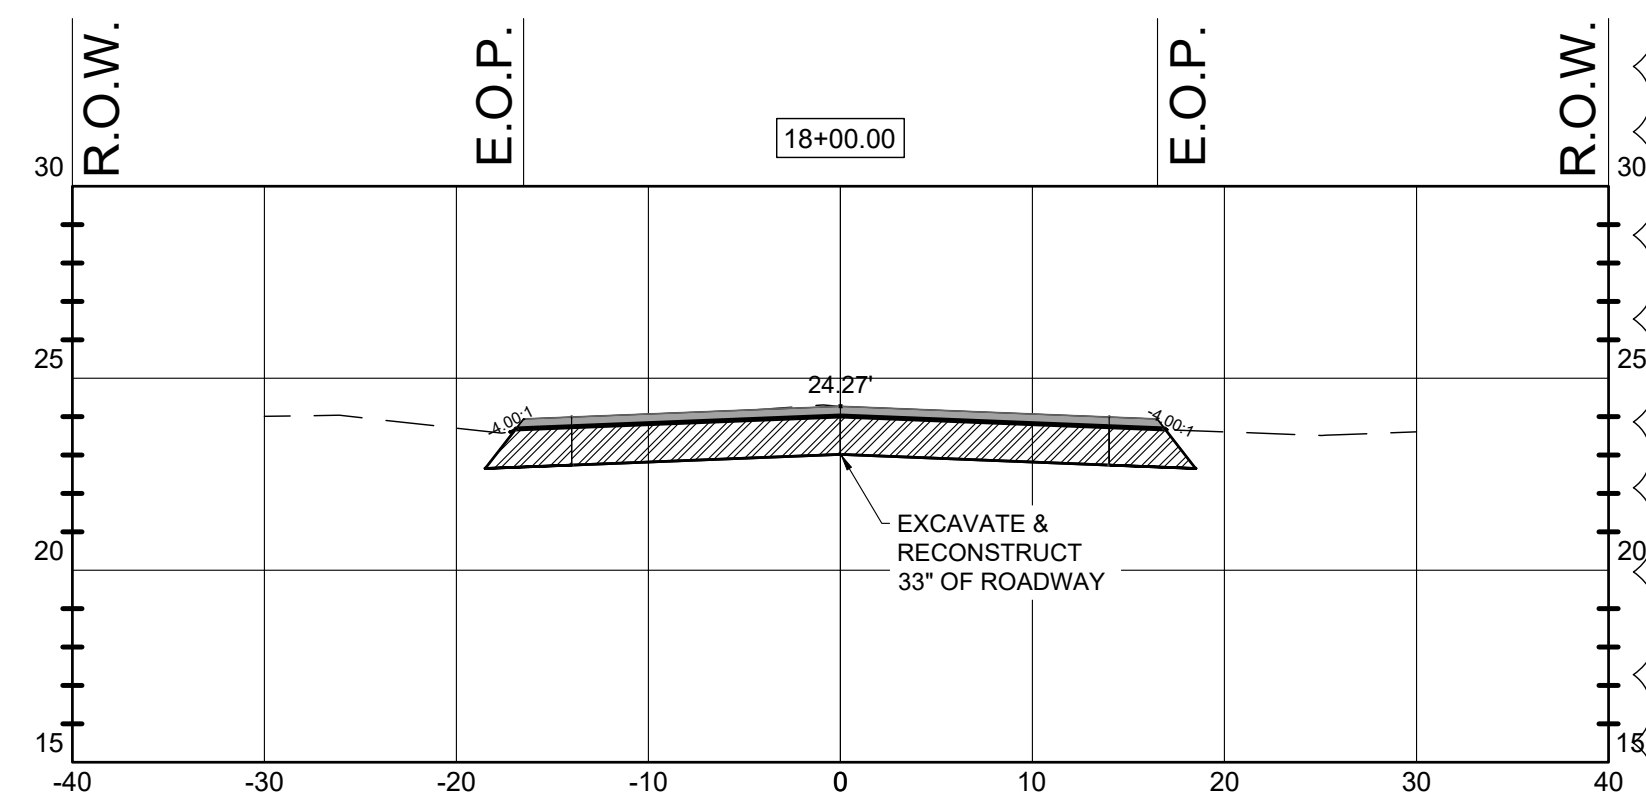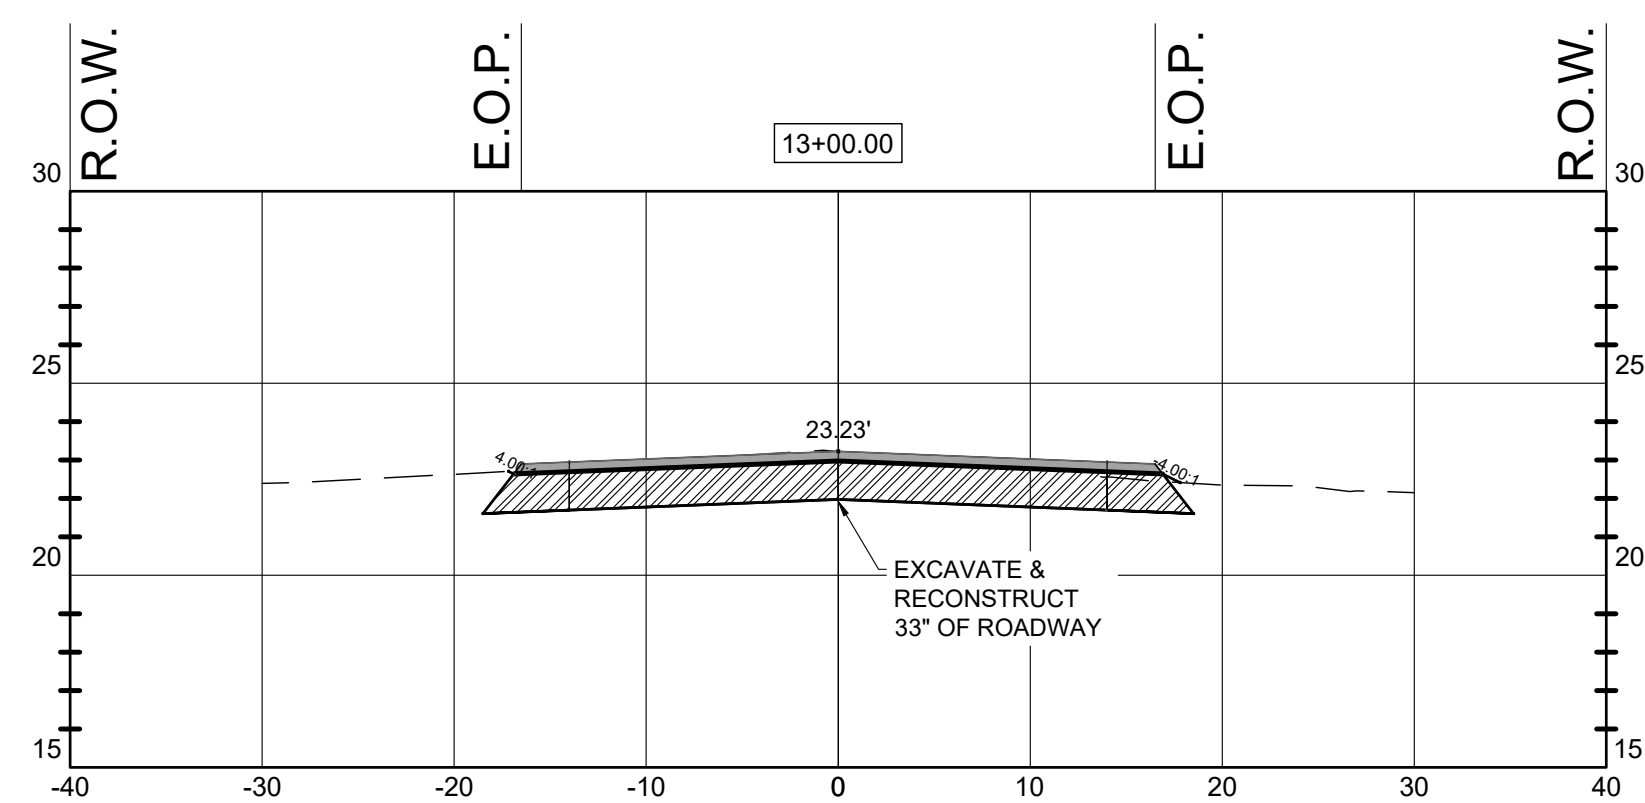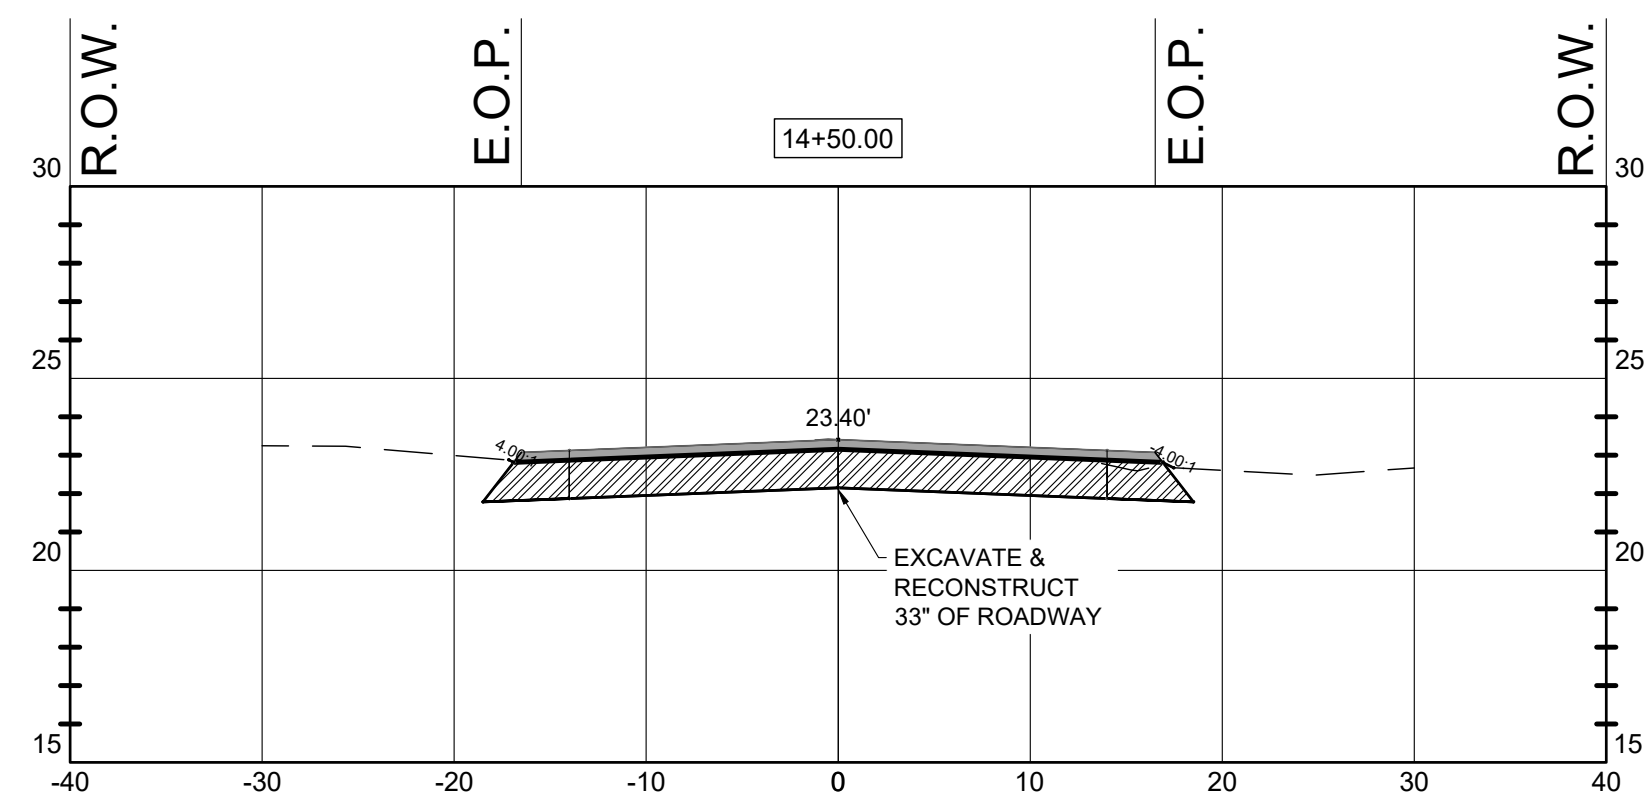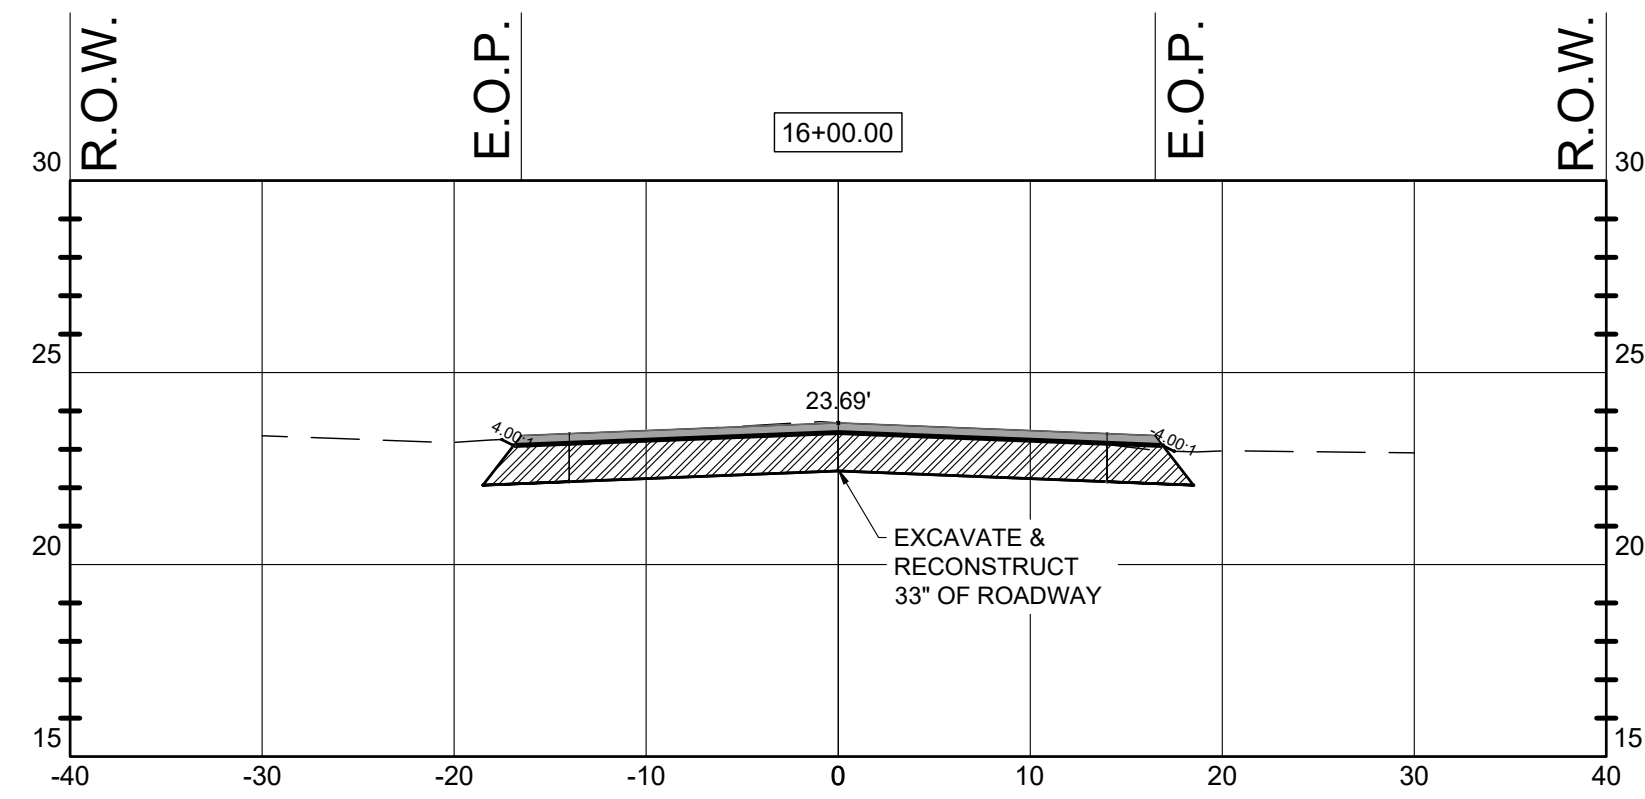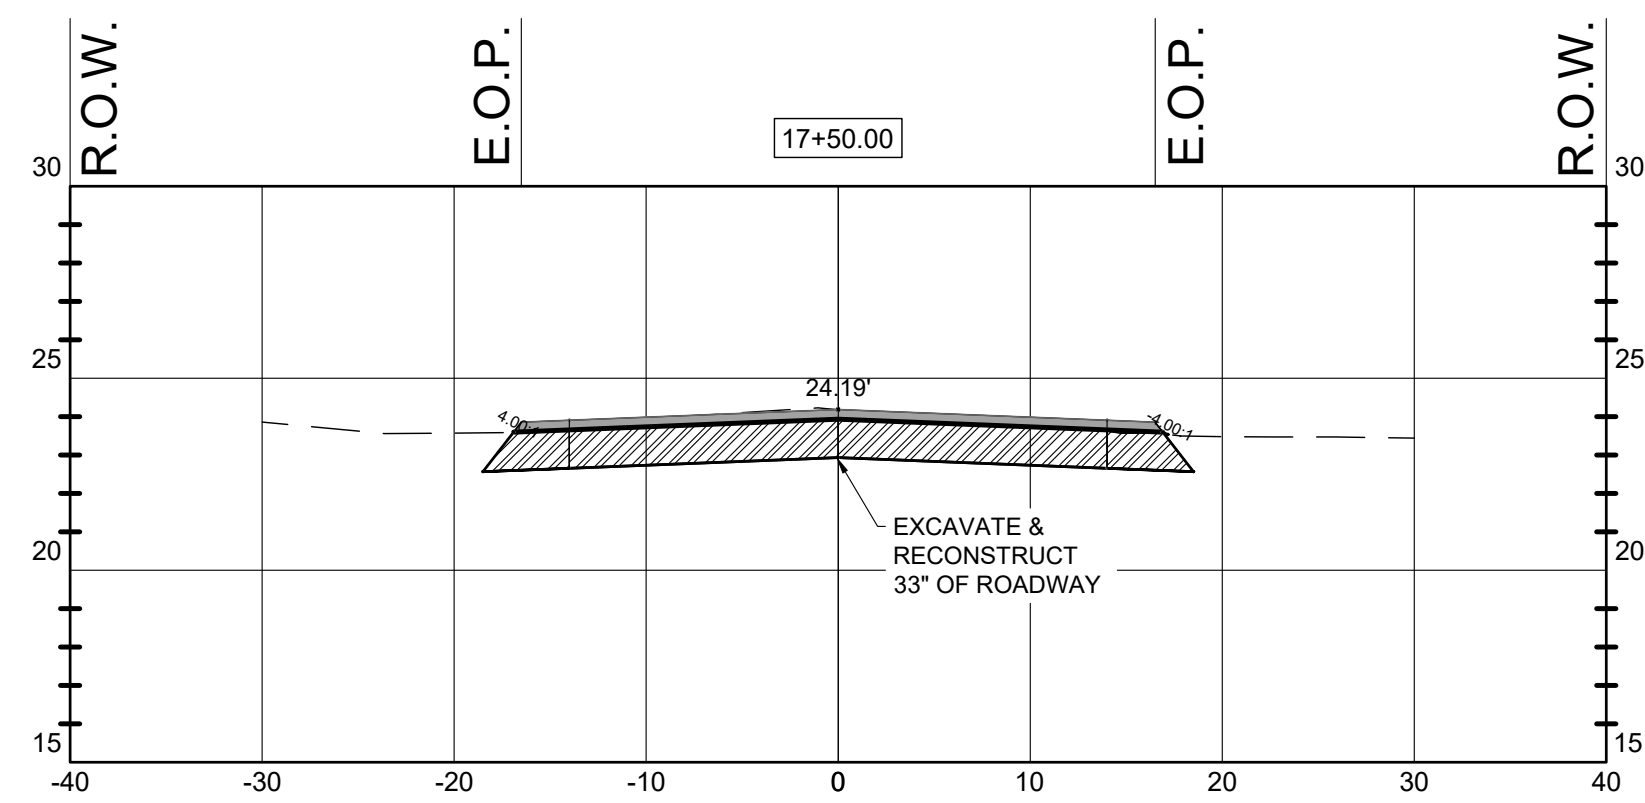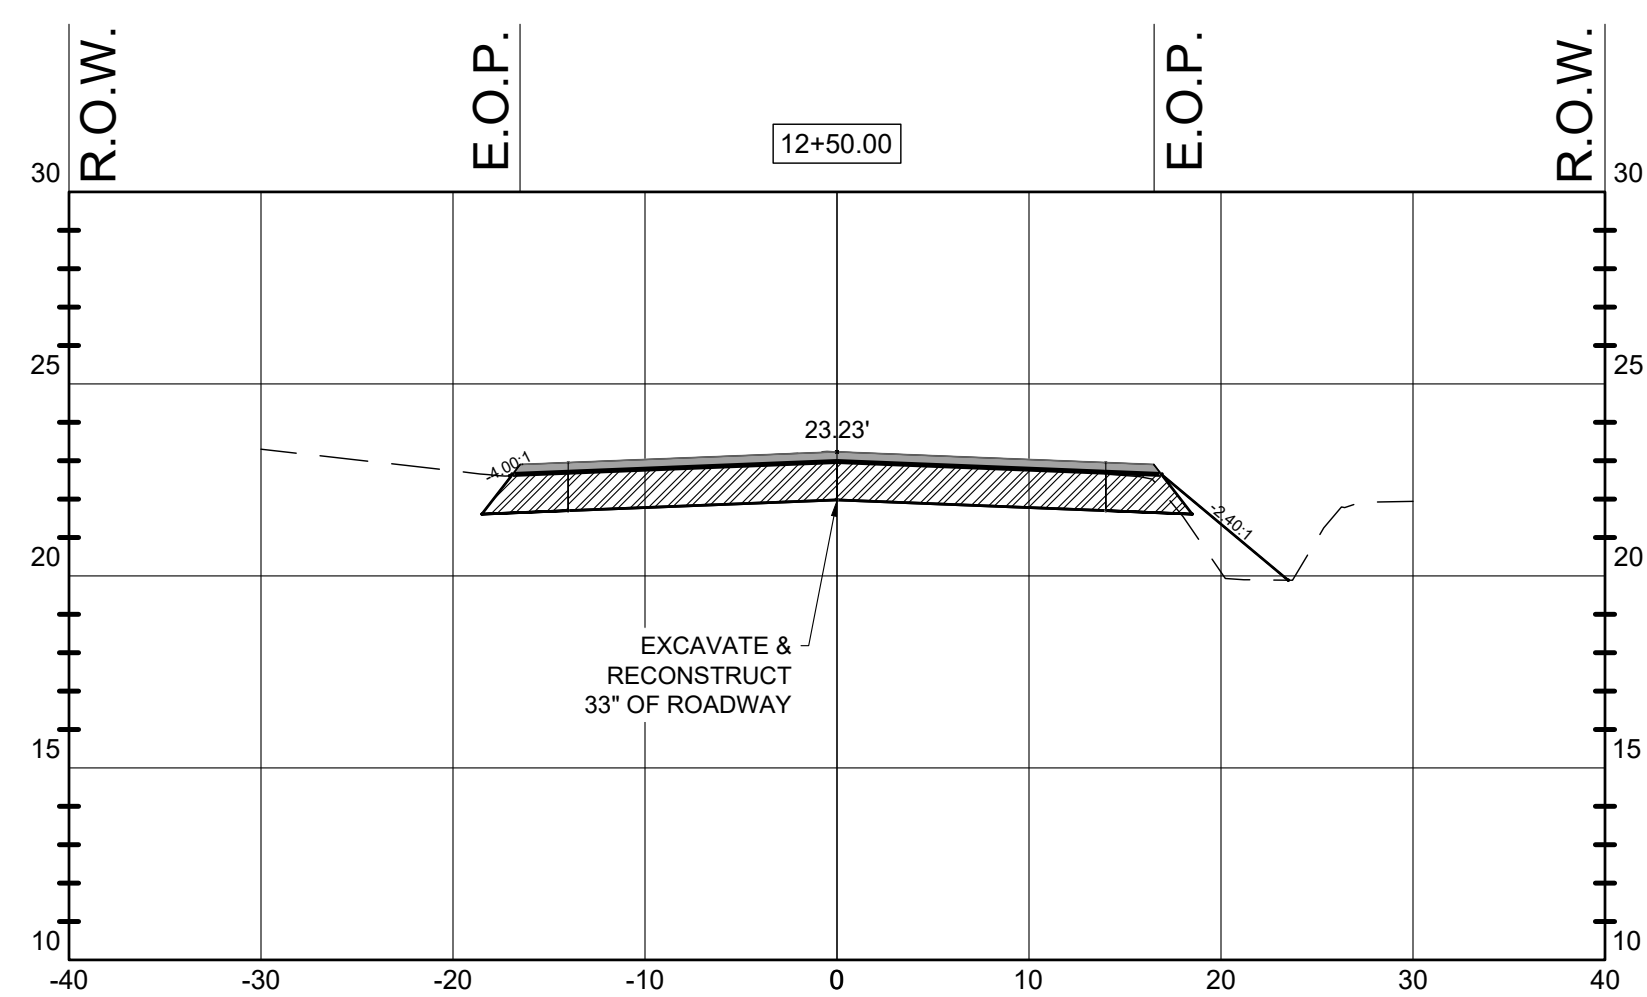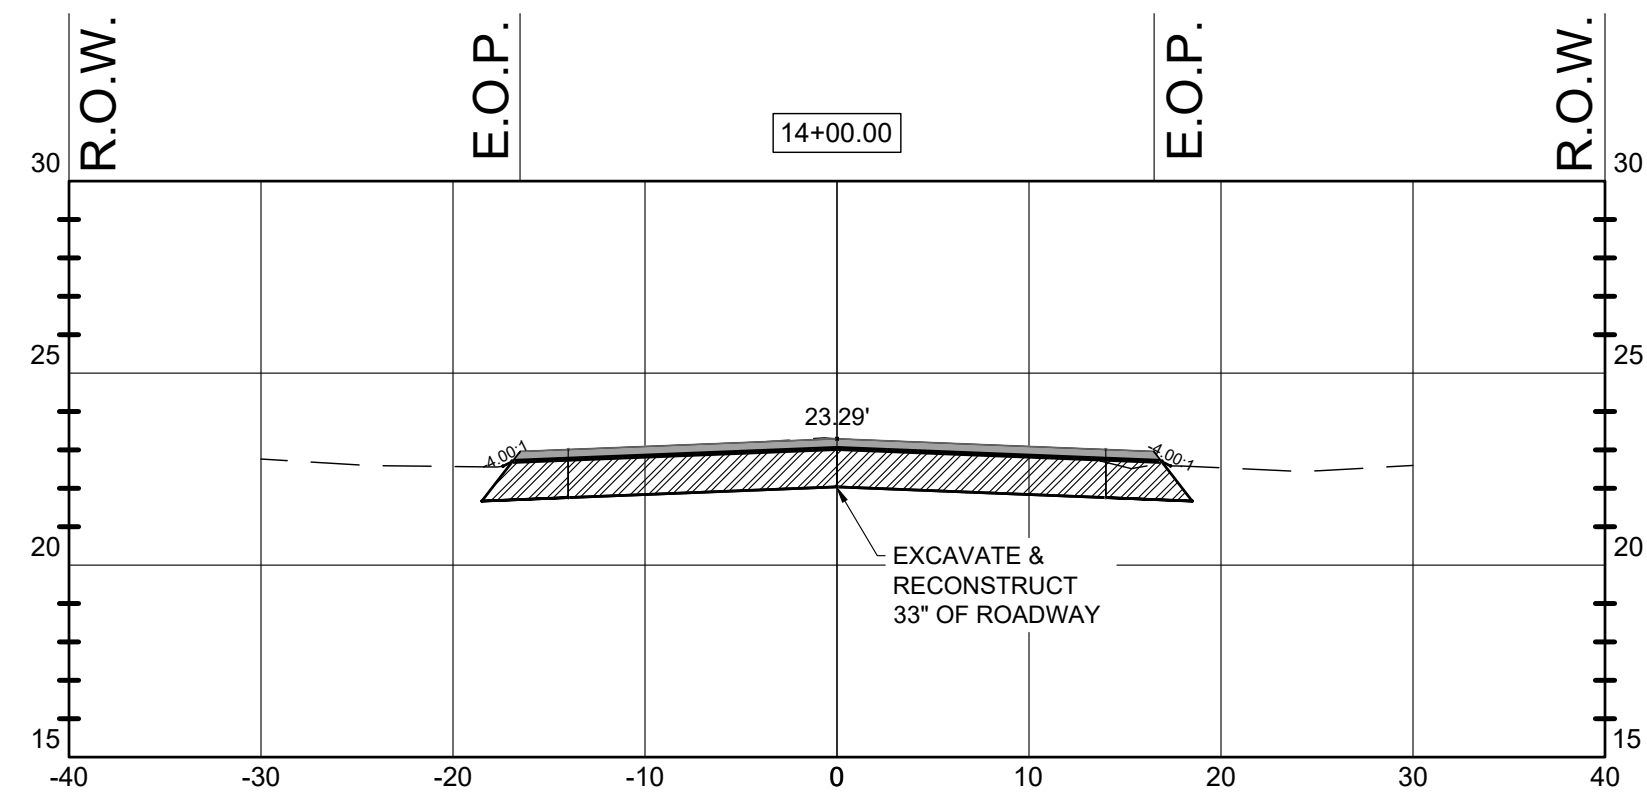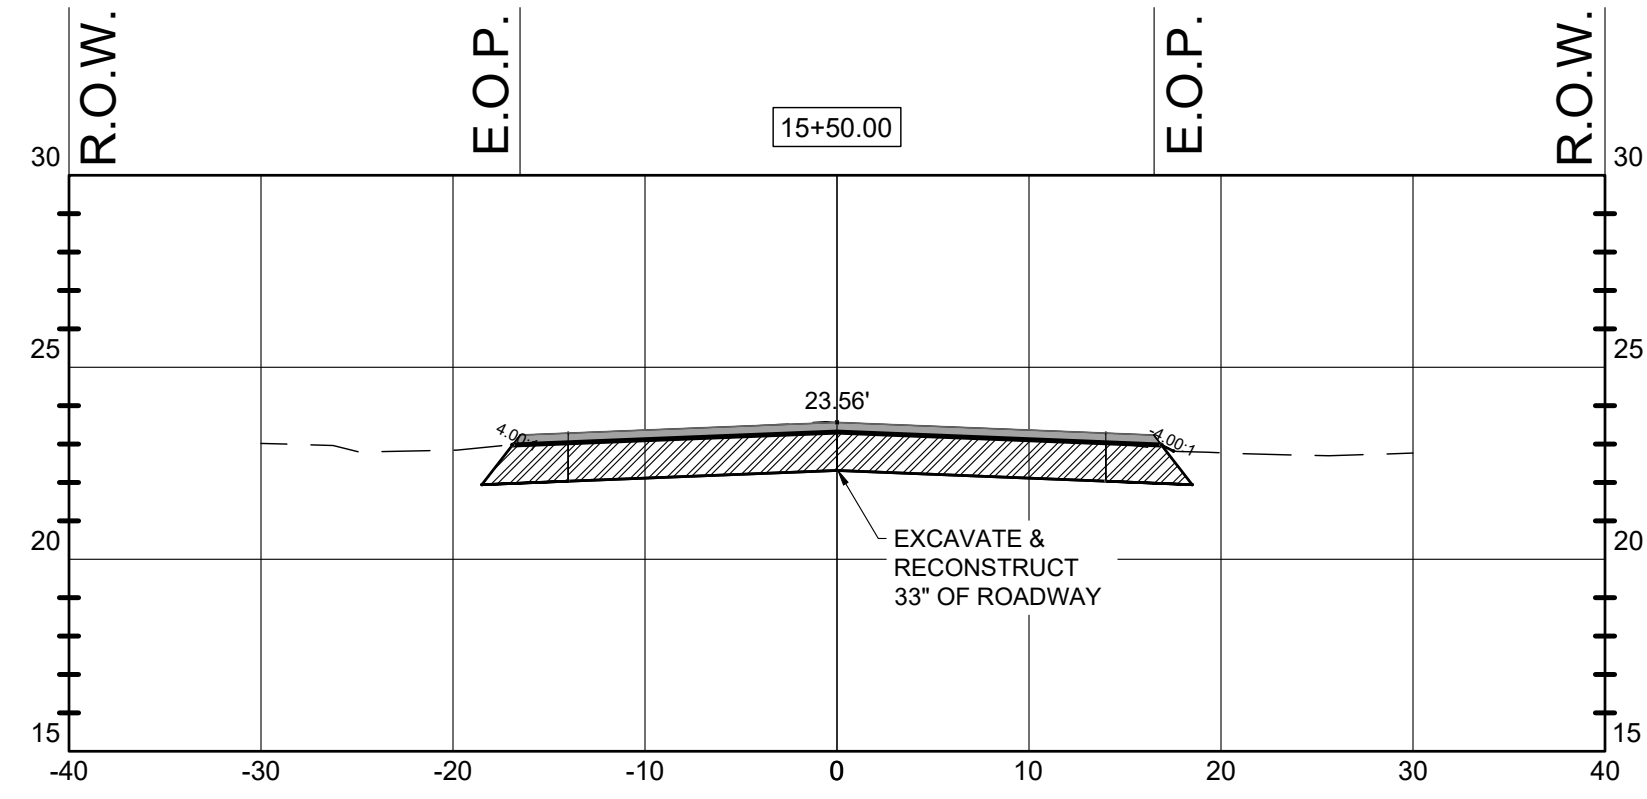

HOR. SCALE: 1" = 20'

VER. SCALE: 1" = 10'

Anchor **CEI**
Engineering that works,
P 850.215.1285 • F 850.215.1286
450 Maitricola Avenue, Panama City, FL 32401
CA Number: 31422

Elizabeth S. Moore, PE
FL License No.: 57607

BID SET

ADDENDUM 4	09/29/26	ADDENDUM 4
ADDENDUM 2	09/10/26	ADDENDUM 2
Revision	Date	No.

Designed: B. Silcox
Drawn: B. Silcox
Checked: E. Moore, P.E.
Job No.: 1620.032
Date: 7/16/2026

HWY 22A - (BOB LITTLE ROAD) SECTIONS













2025 ROADWAY RESURFACING PROJECTS

CITY OF PARKER - BAY COUNTY - FLORIDA

THIS SHEET NOT VALID FOR
CONSTRUCTION WITHOUT
COMPLETE SET OF PLANS.

Sheet No.
C2.4

NOTES:
CONTRACTOR TO ADD COMPACTED FILL ALONG THE
EDGE OF THE ROADWAY IF THE DROPOFF IS MORE
THAN 1.0' AND SHALL BE PLACED AT A SLOPE OF 1:4
IN ACCORDANCE WITH 2026 OR CURRENT EDITION
OF FDOT STANDARD INDEX 570-010.

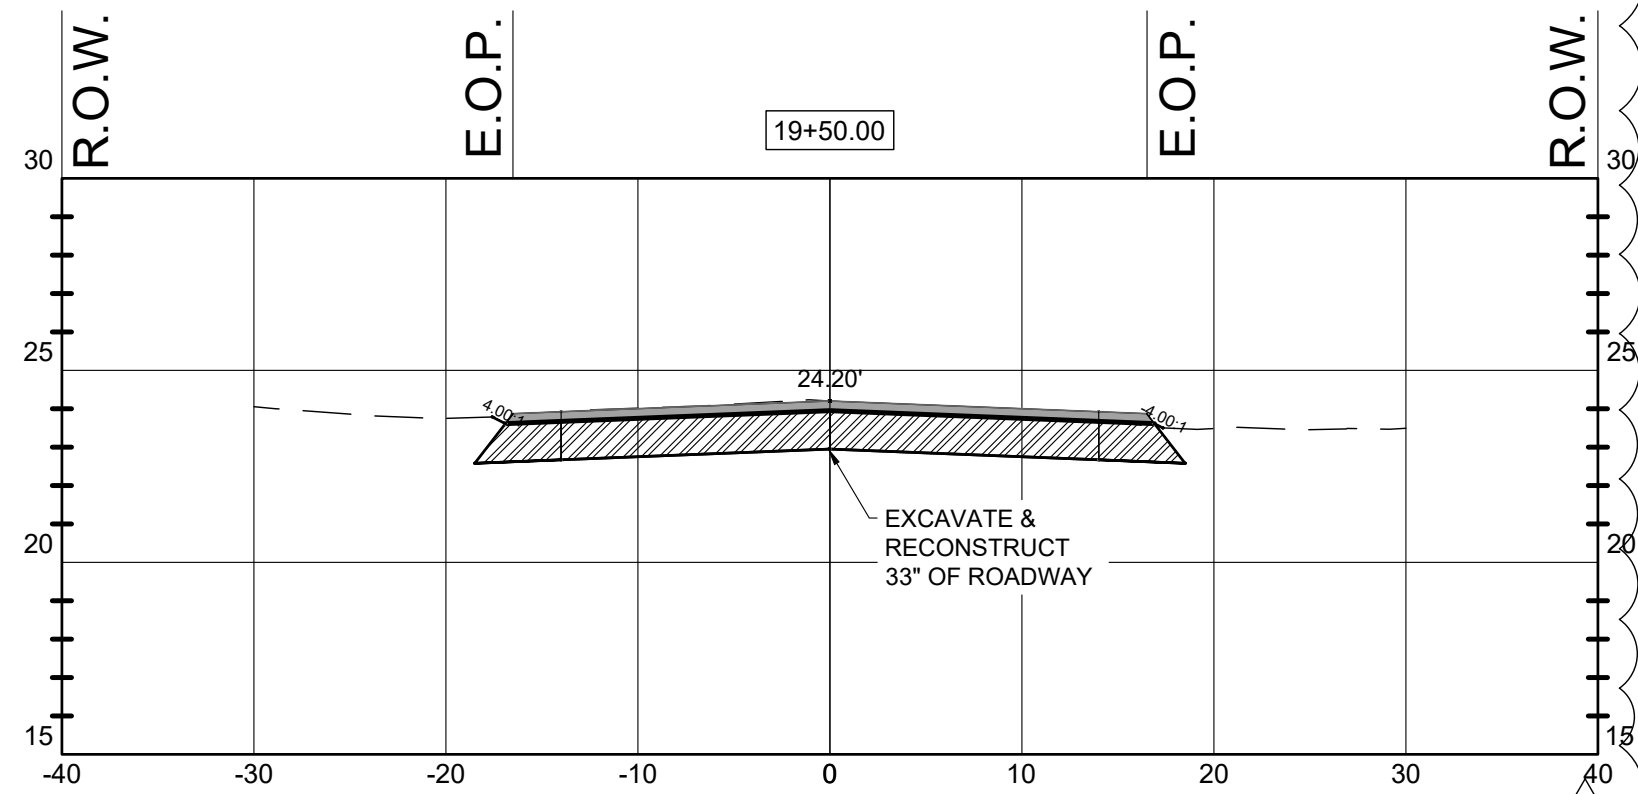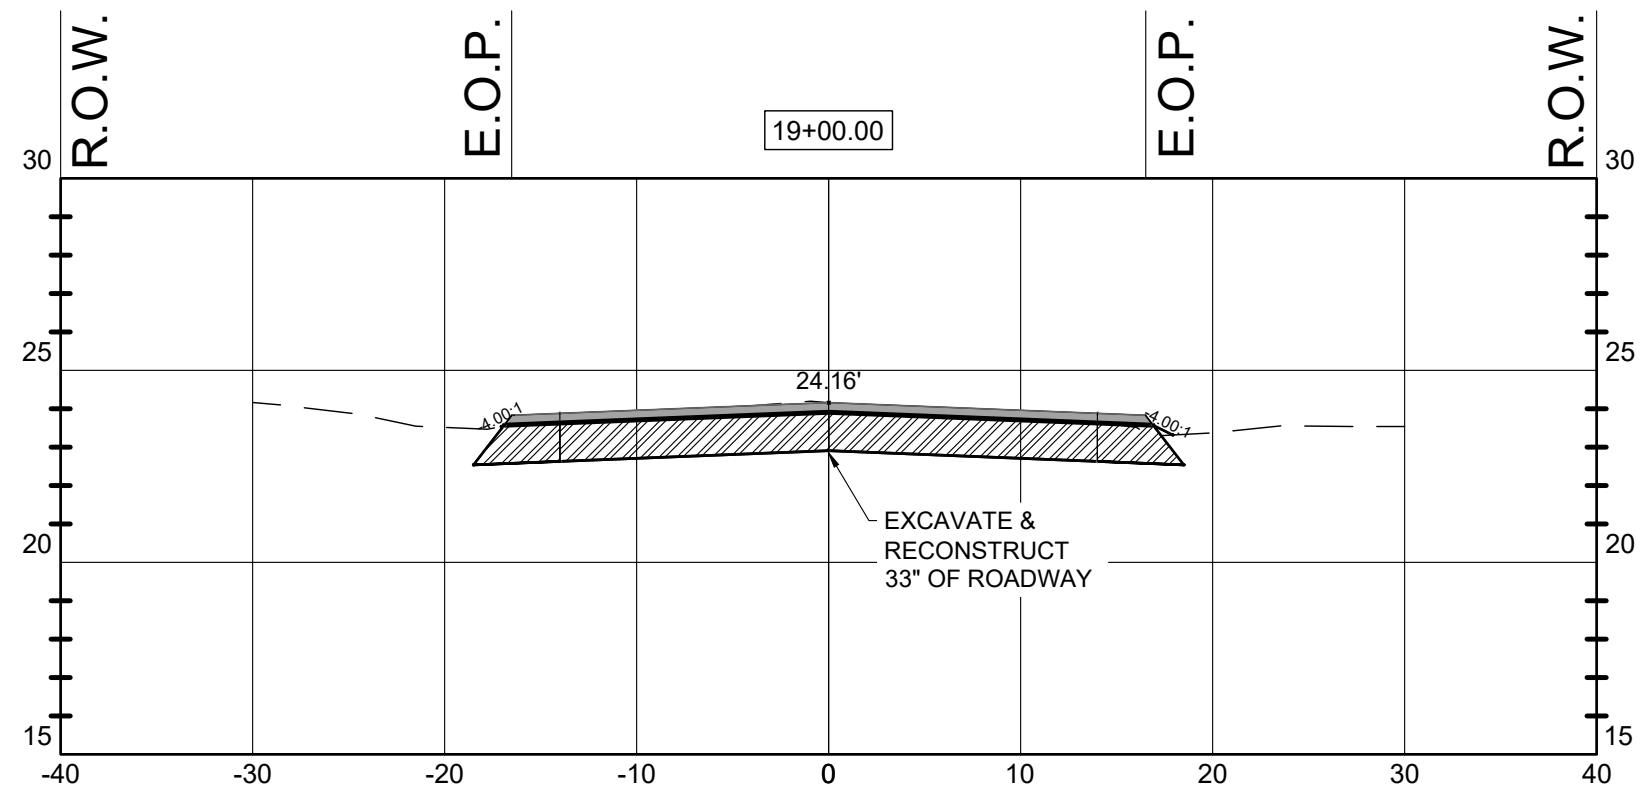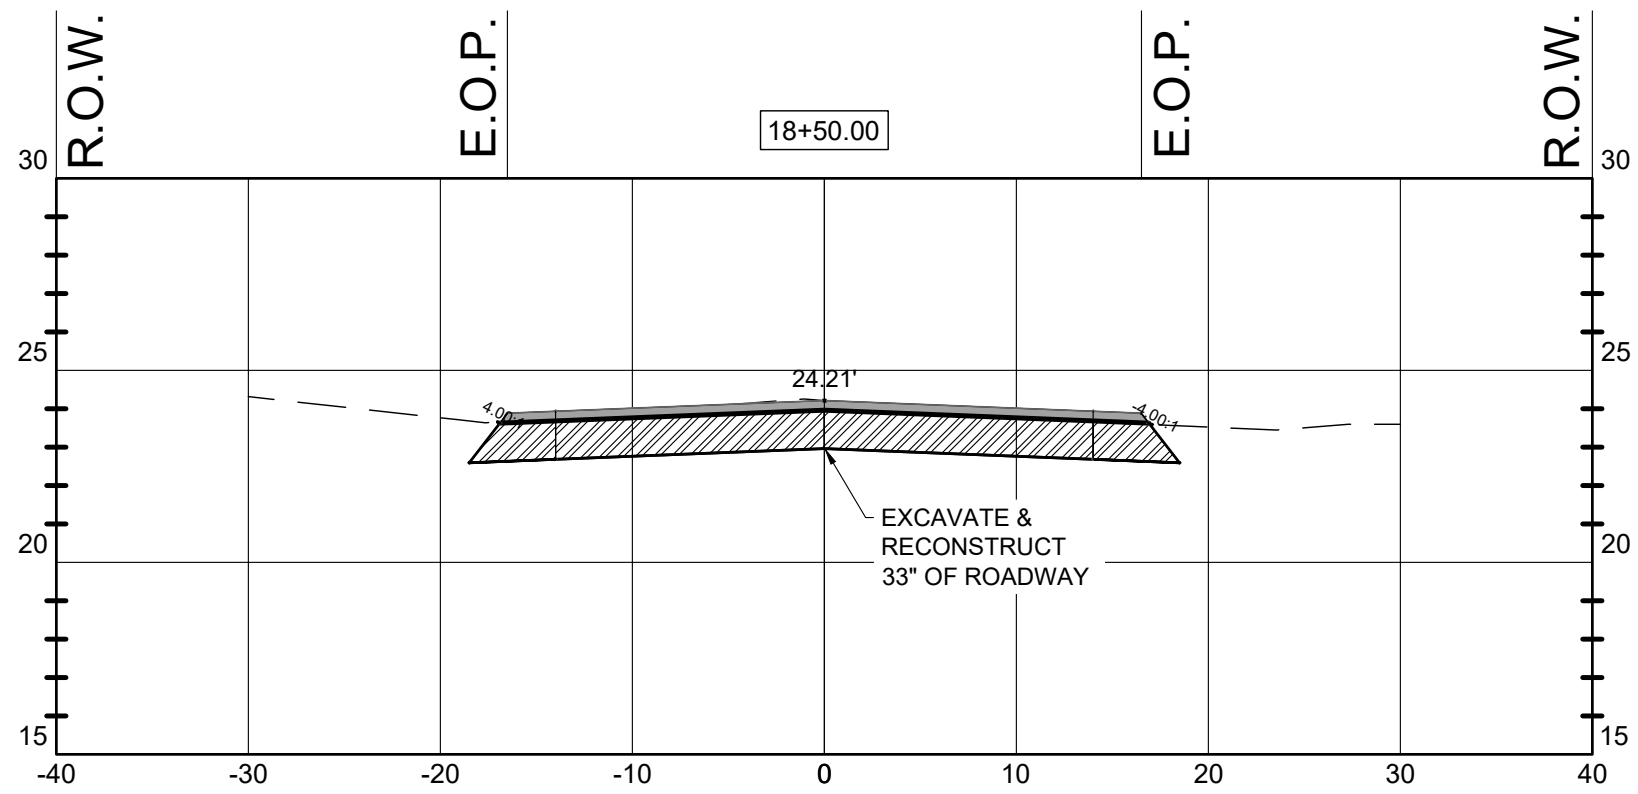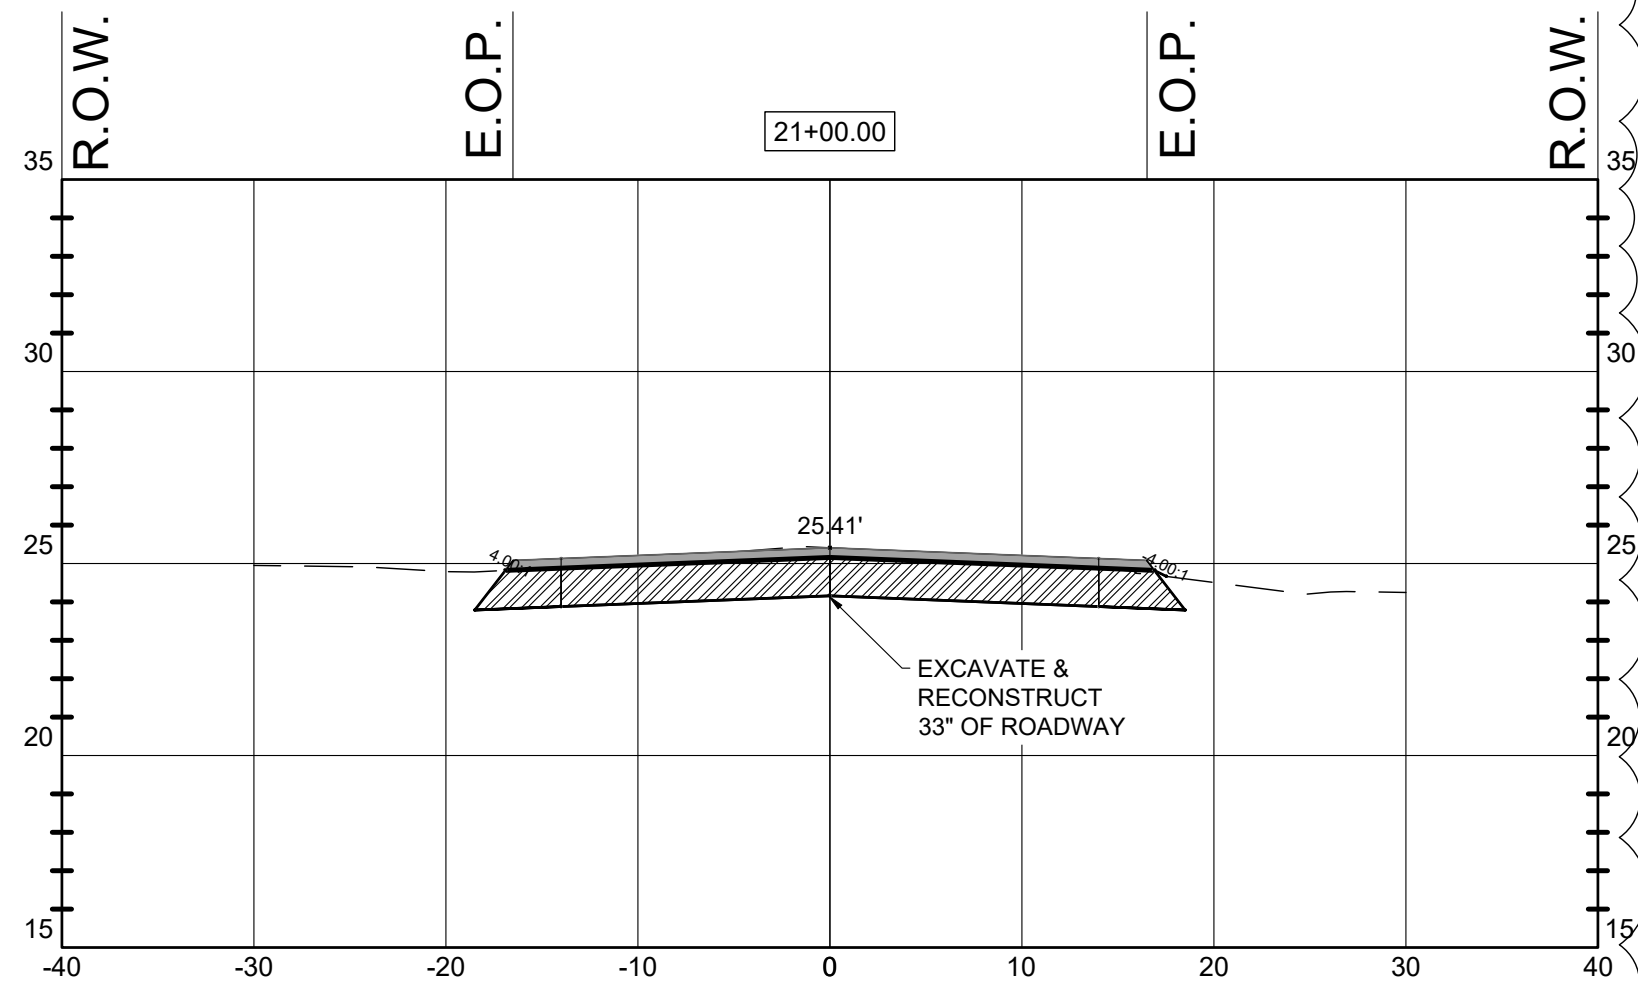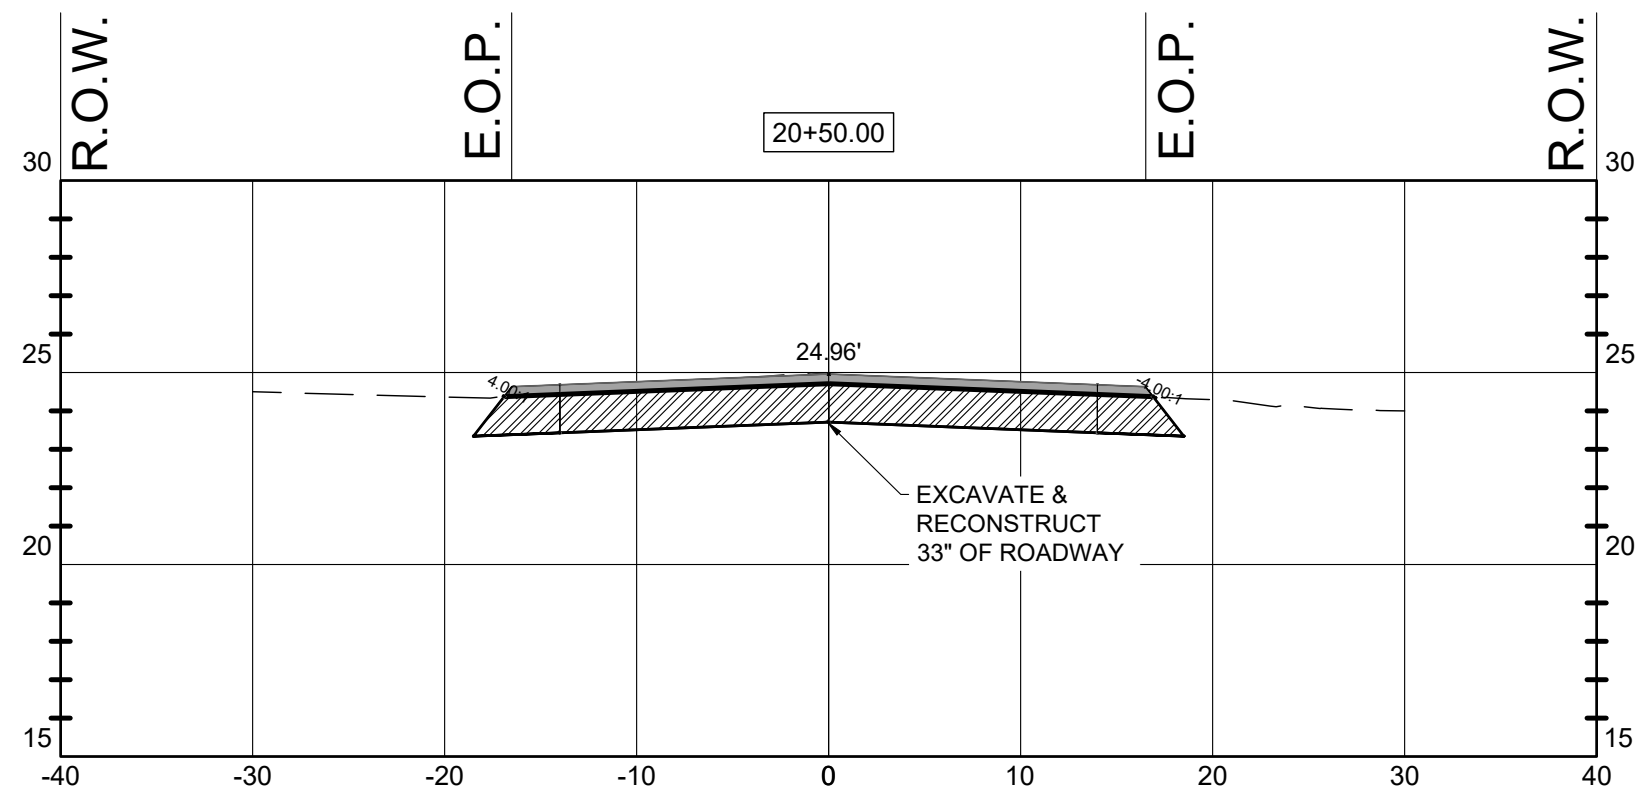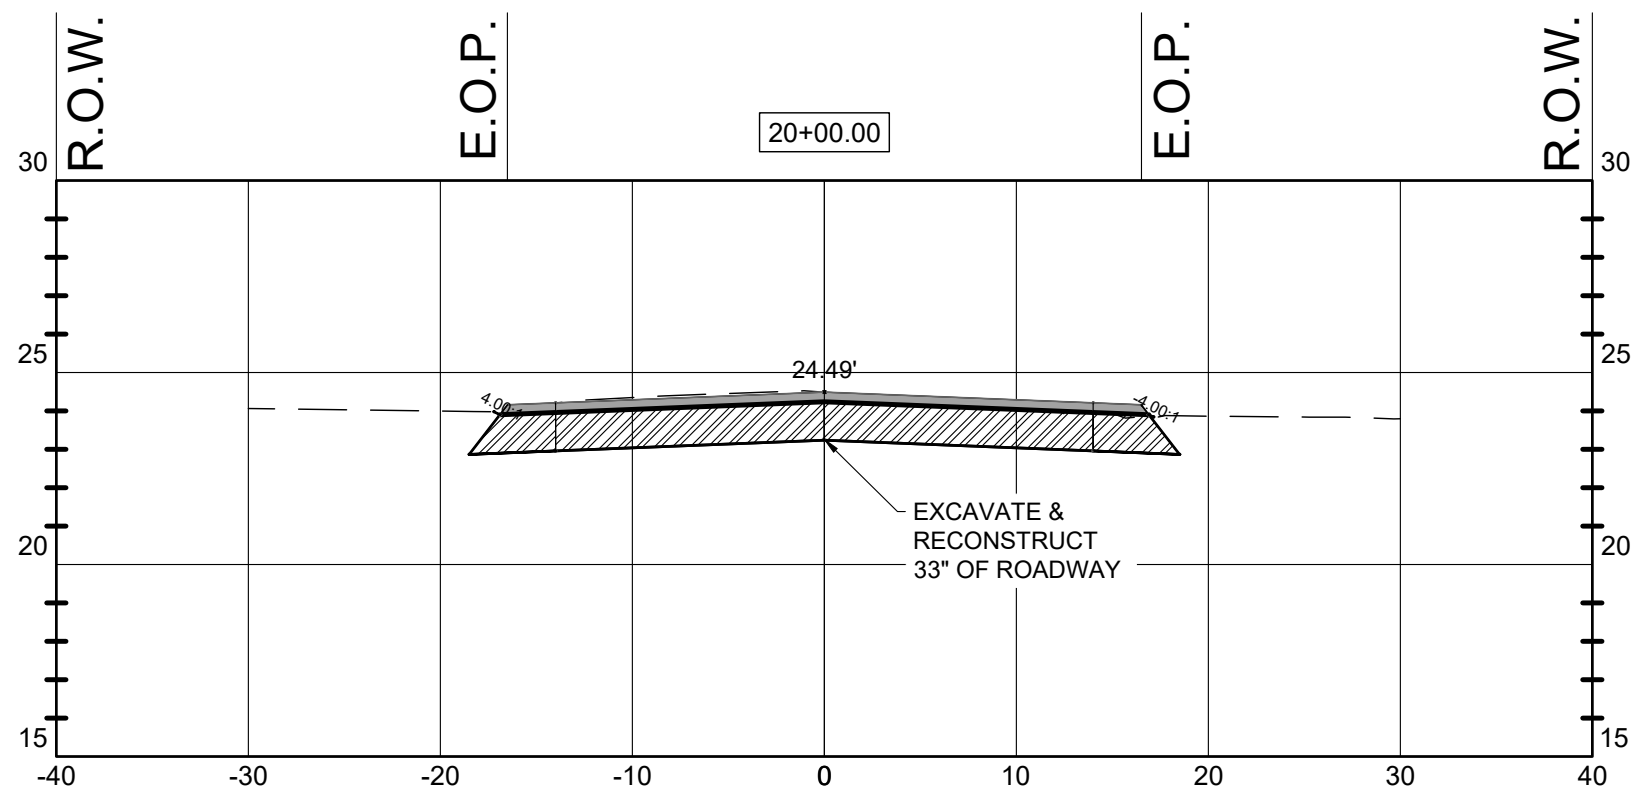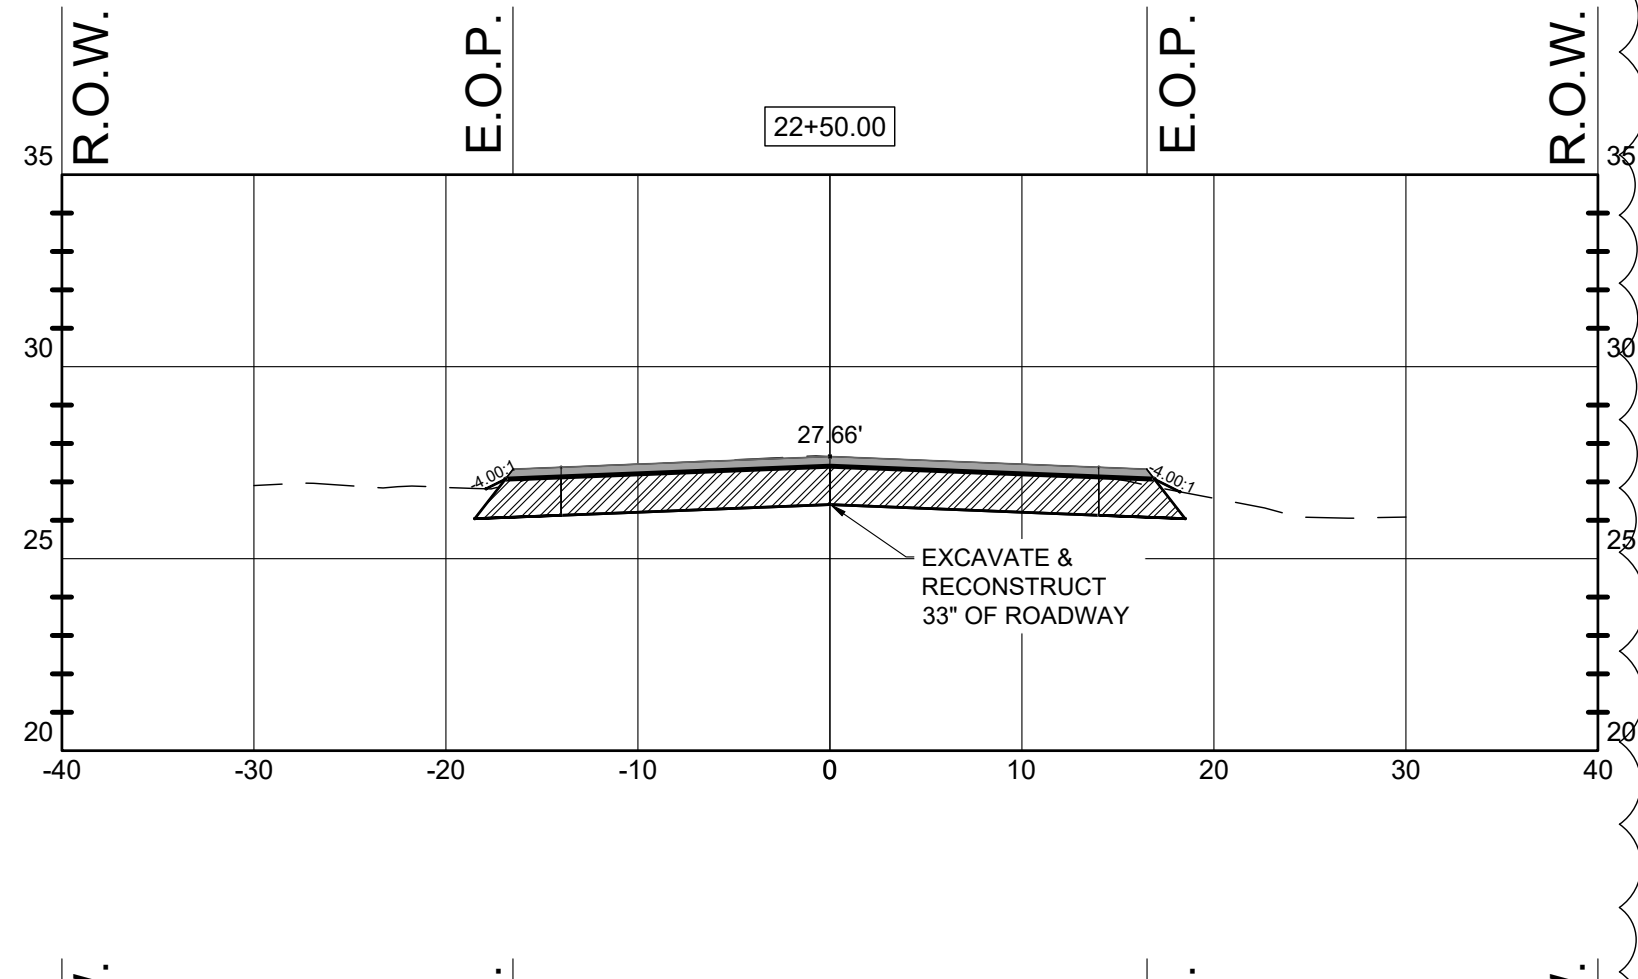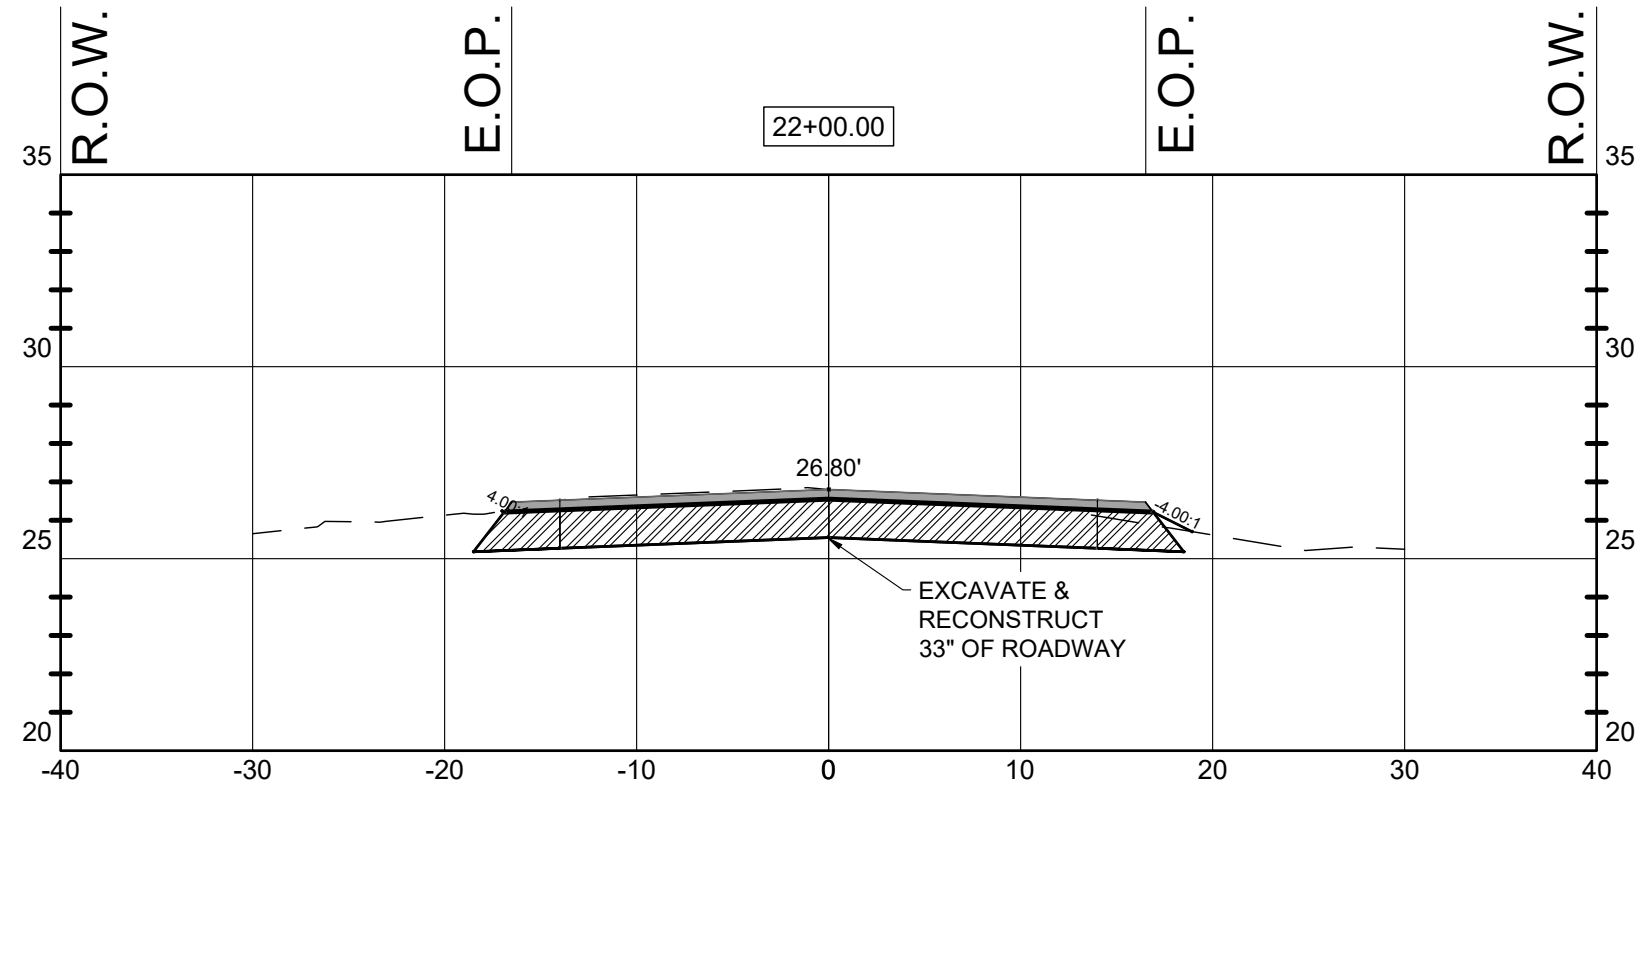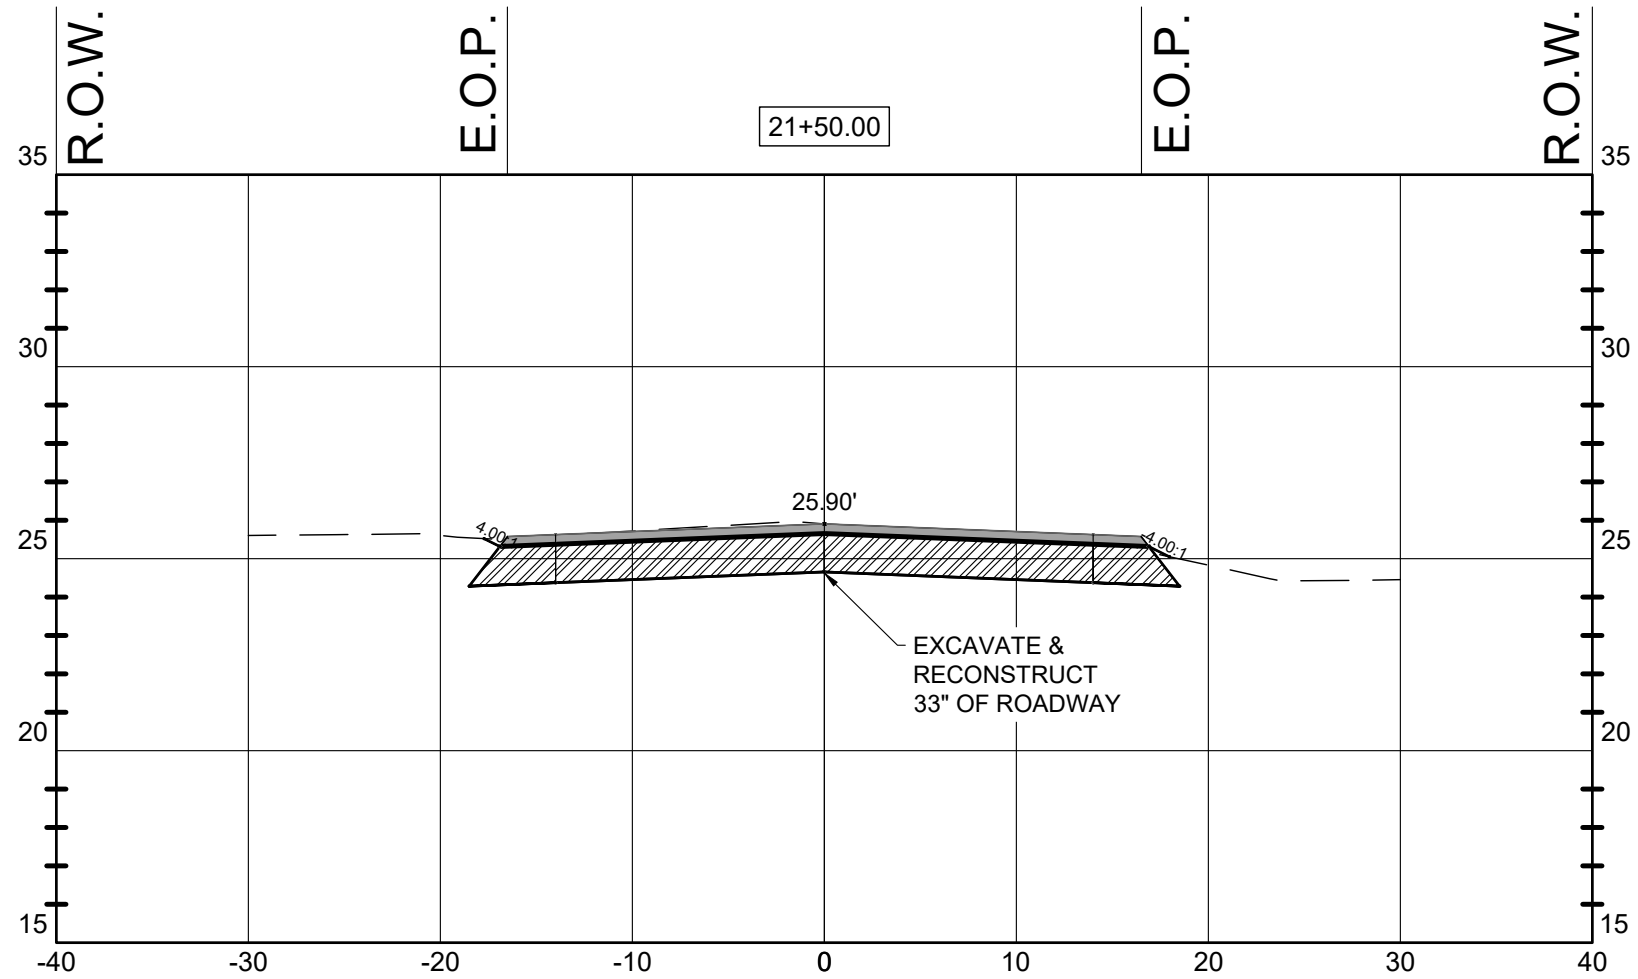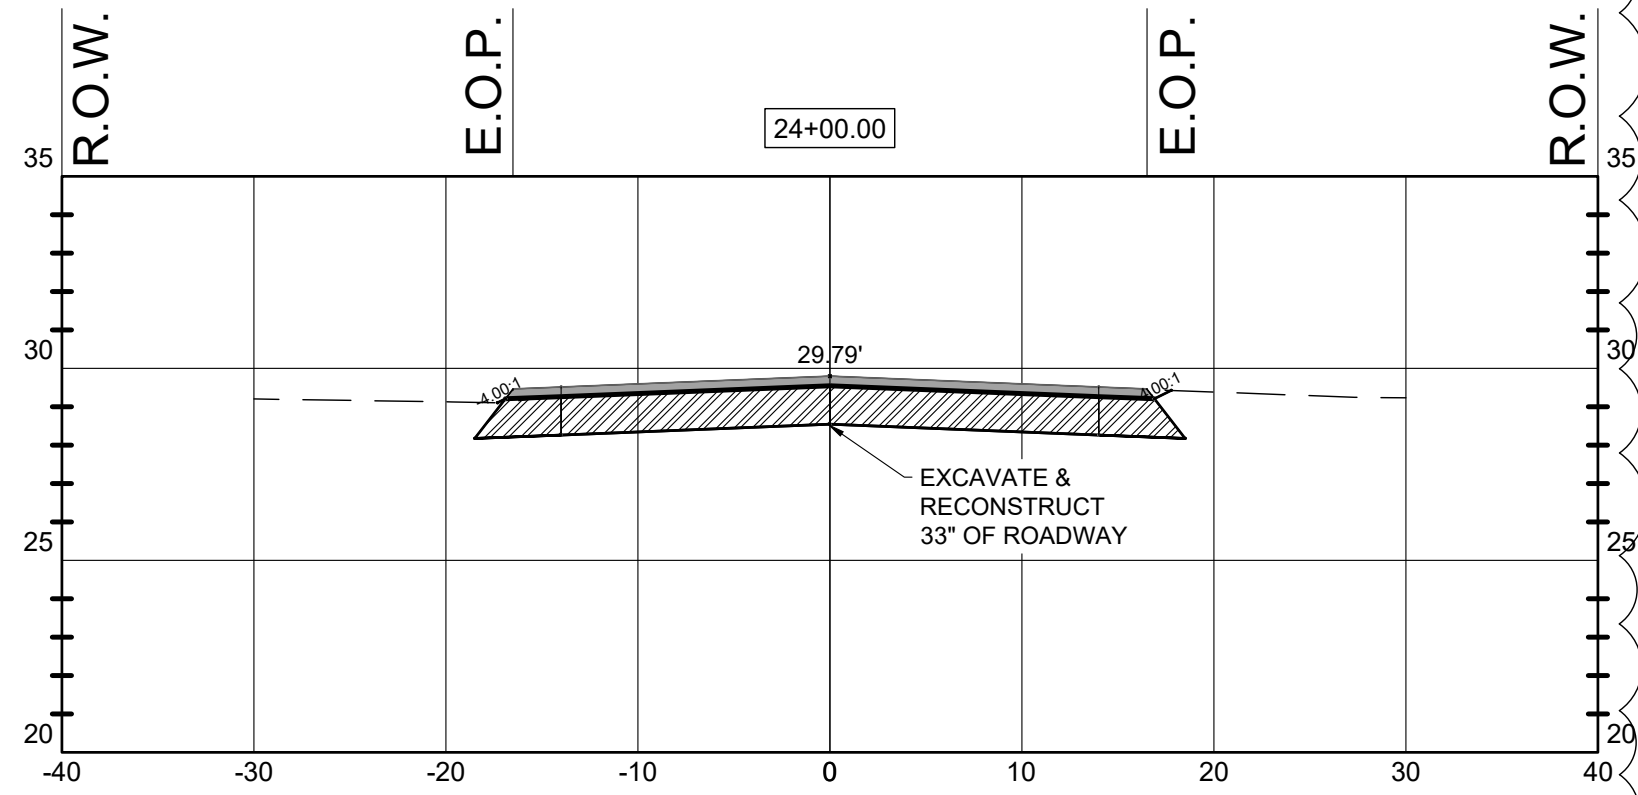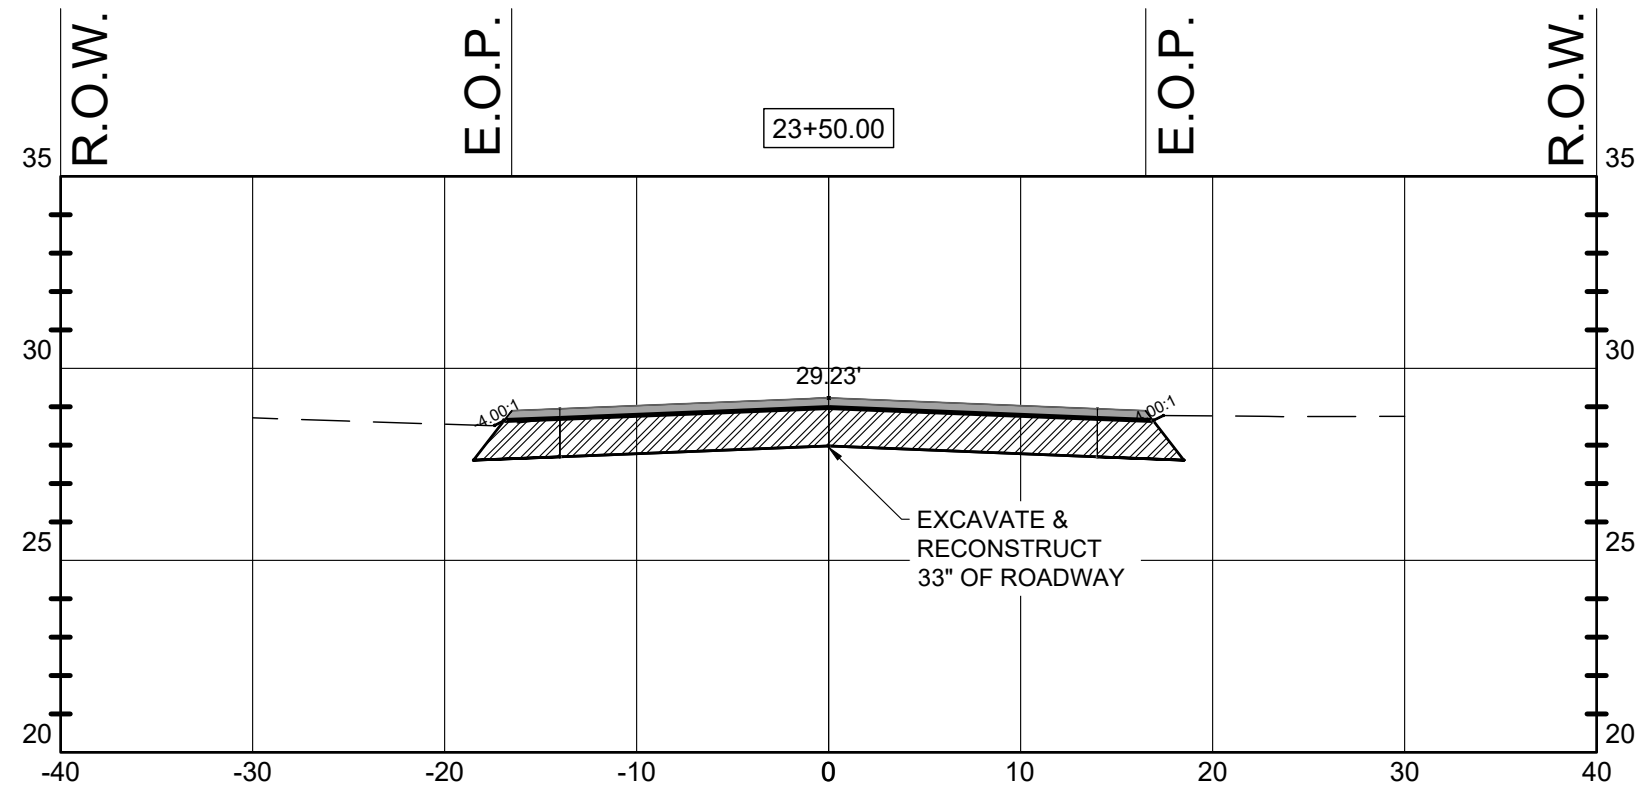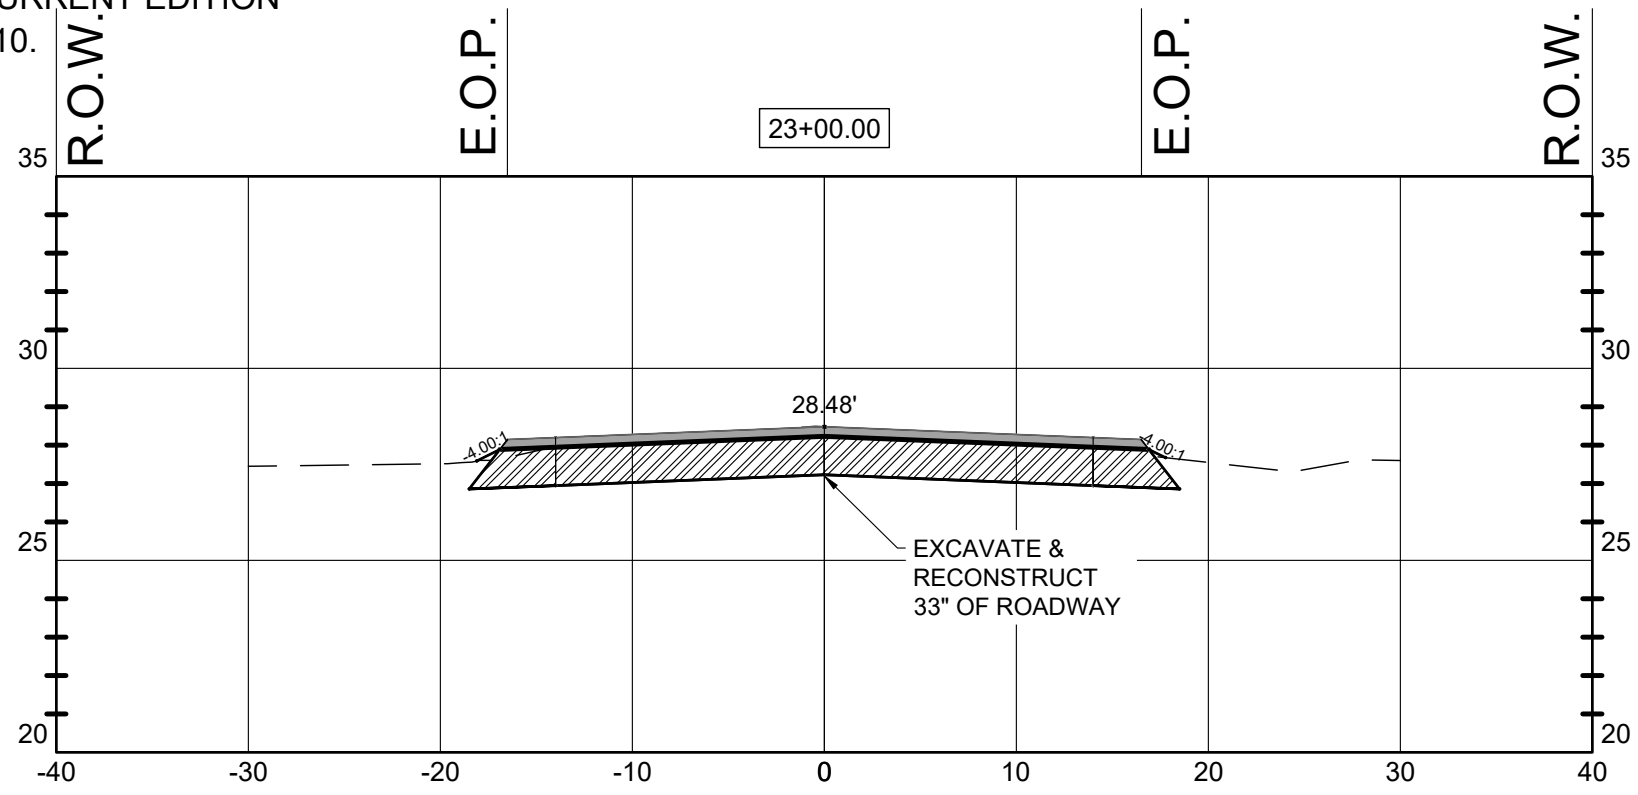

HOR. SCALE: 1" = 20'
VER. SCALE: 1" = 10'



Elizabeth S. Moore, PE
FL License No.: 57607

BID SET

No.	Date	Revision
1	09/28/26	ADDENDUM 4
2	09/10/26	ADDENDUM 2













Designed: B. Silcox
Drawn: B. Silcox
Checked: E. Moore, P.E.
Job No.: 1620.032
Date: 7/16/2026

HWY 22A - (BOB LITTLE ROAD)
SECTIONS
2025 ROADWAY
RESURFACING PROJECTS
CITY OF PARKER - BAY COUNTY - FLORIDA

THIS SHEET NOT VALID FOR
CONSTRUCTION WITHOUT
COMPLETE SET OF PLANS.

Sheet No.
C2.5

NOTES:
CONTRACTOR TO ADD
COMPACTED FILL ALONG THE
EDGE OF THE ROADWAY IF
THE DROPOFF IS MORE THAN
1.0" AND SHALL BE PLACED
AT A SLOPE OF 1:4 IN
ACCORDANCE WITH 2026 OR
CURRENT EDITION OF FDOT
STANDARD INDEX 570-010.

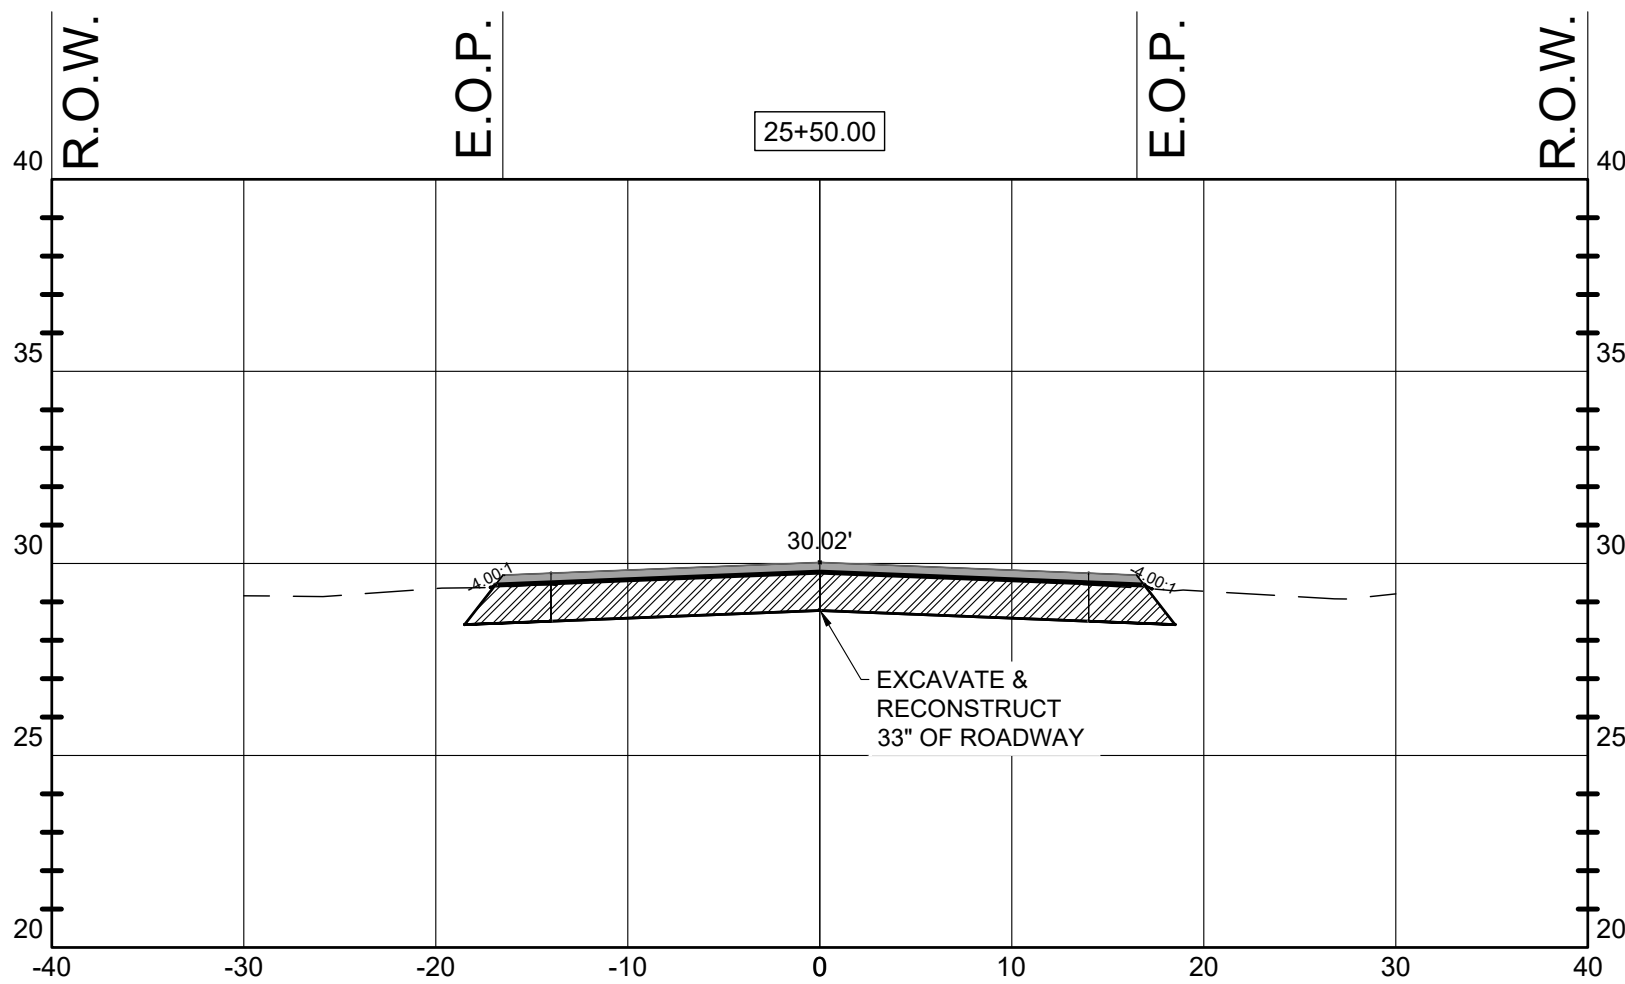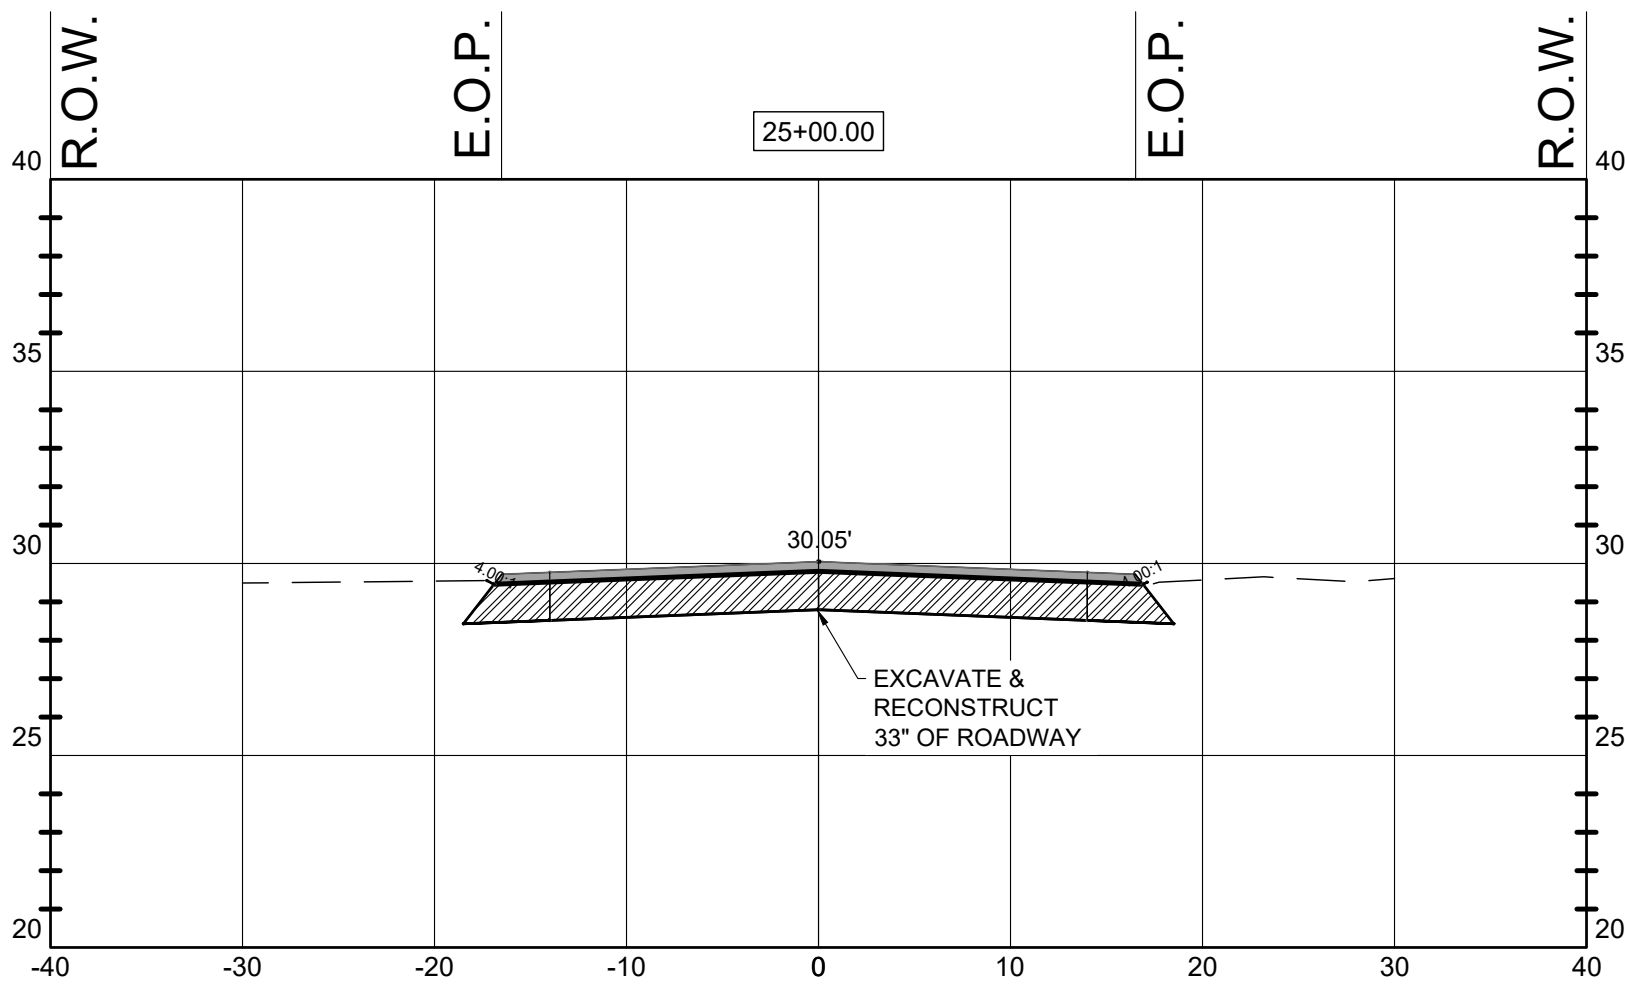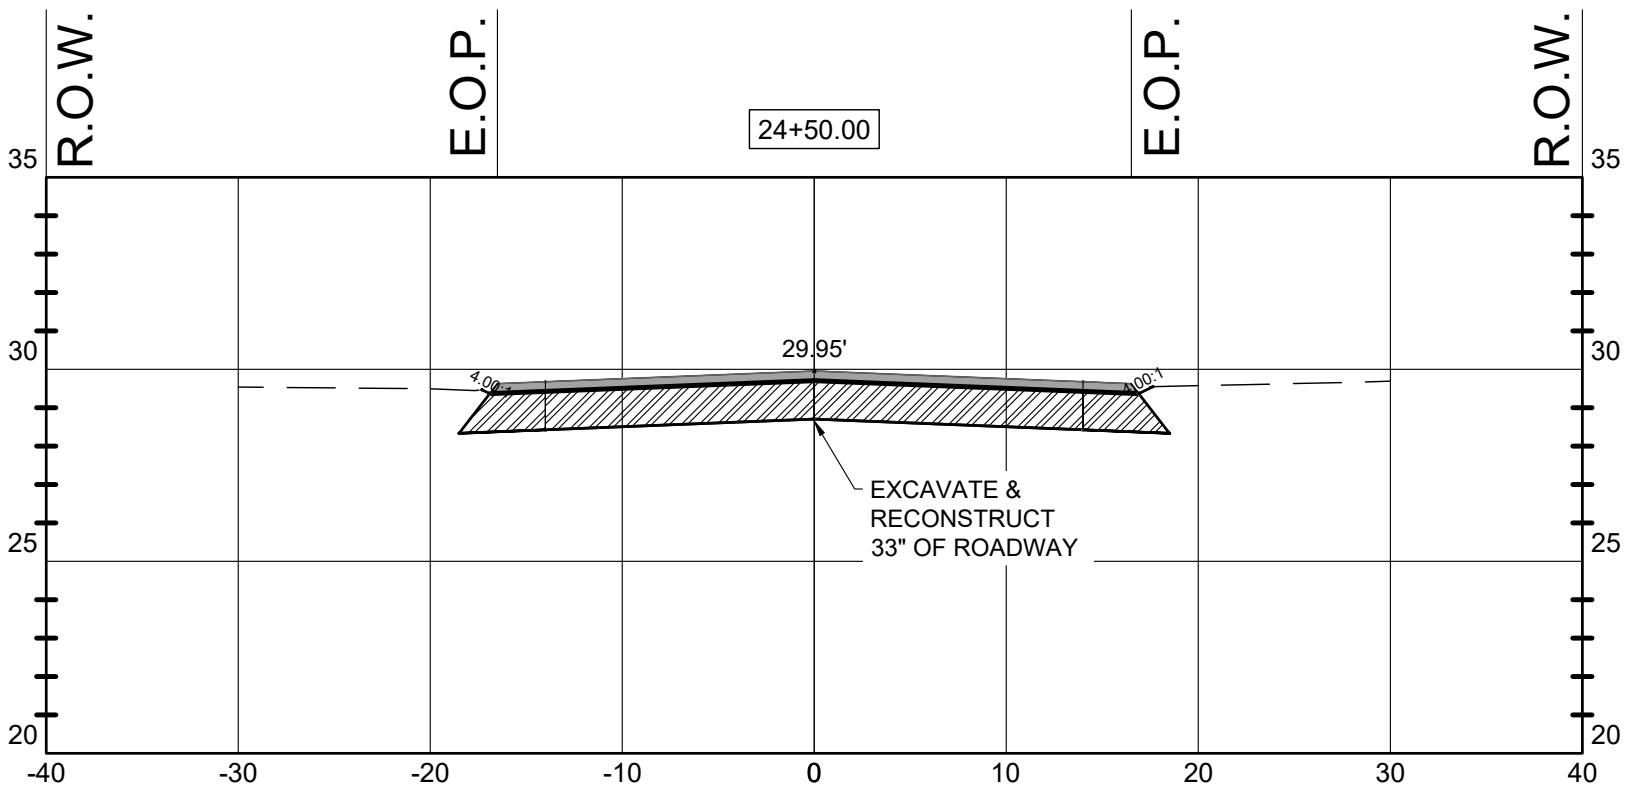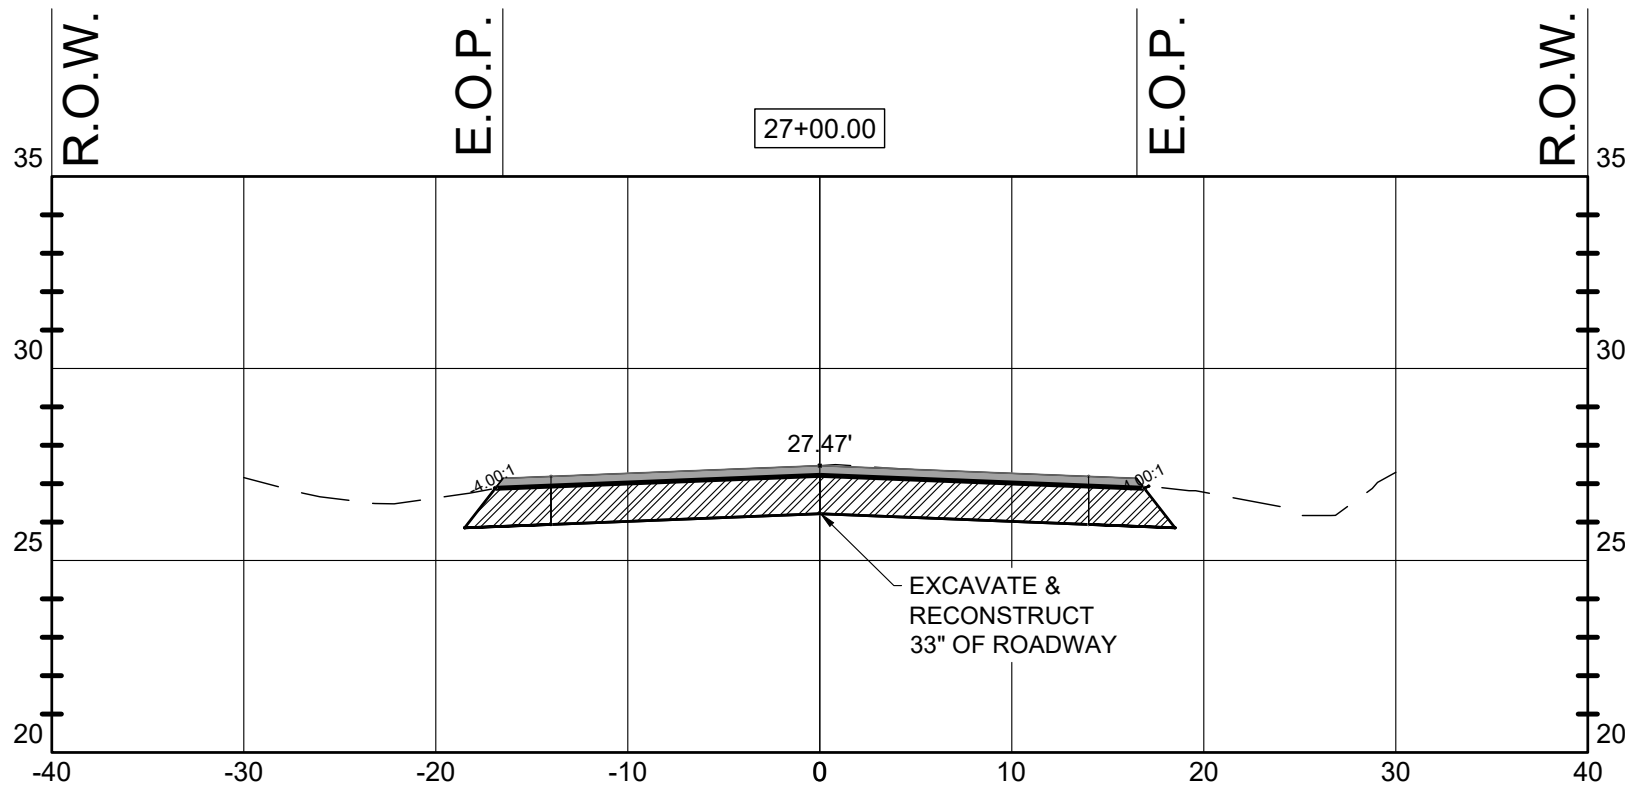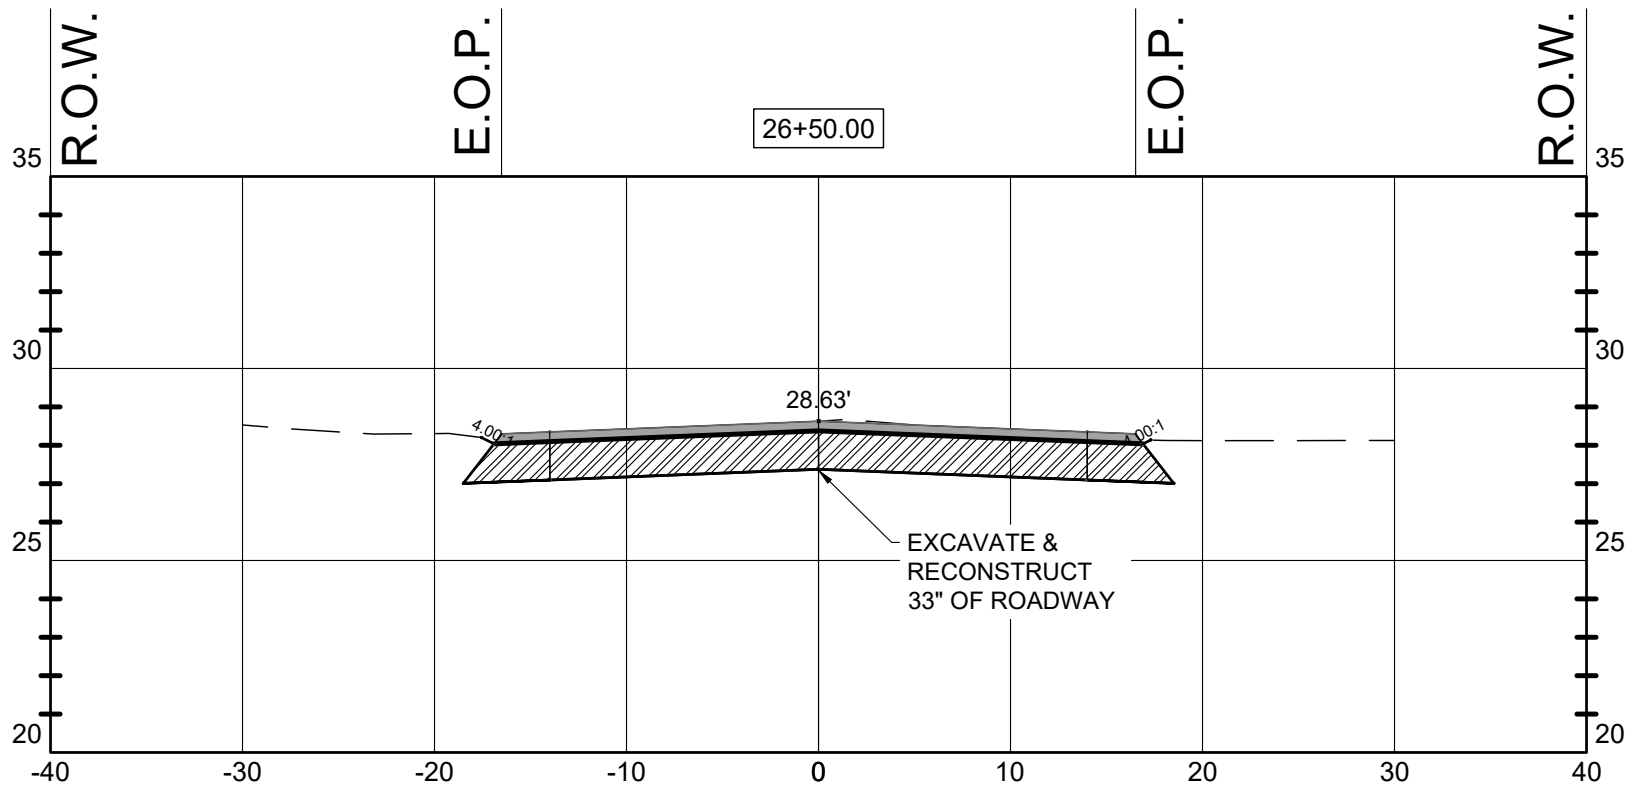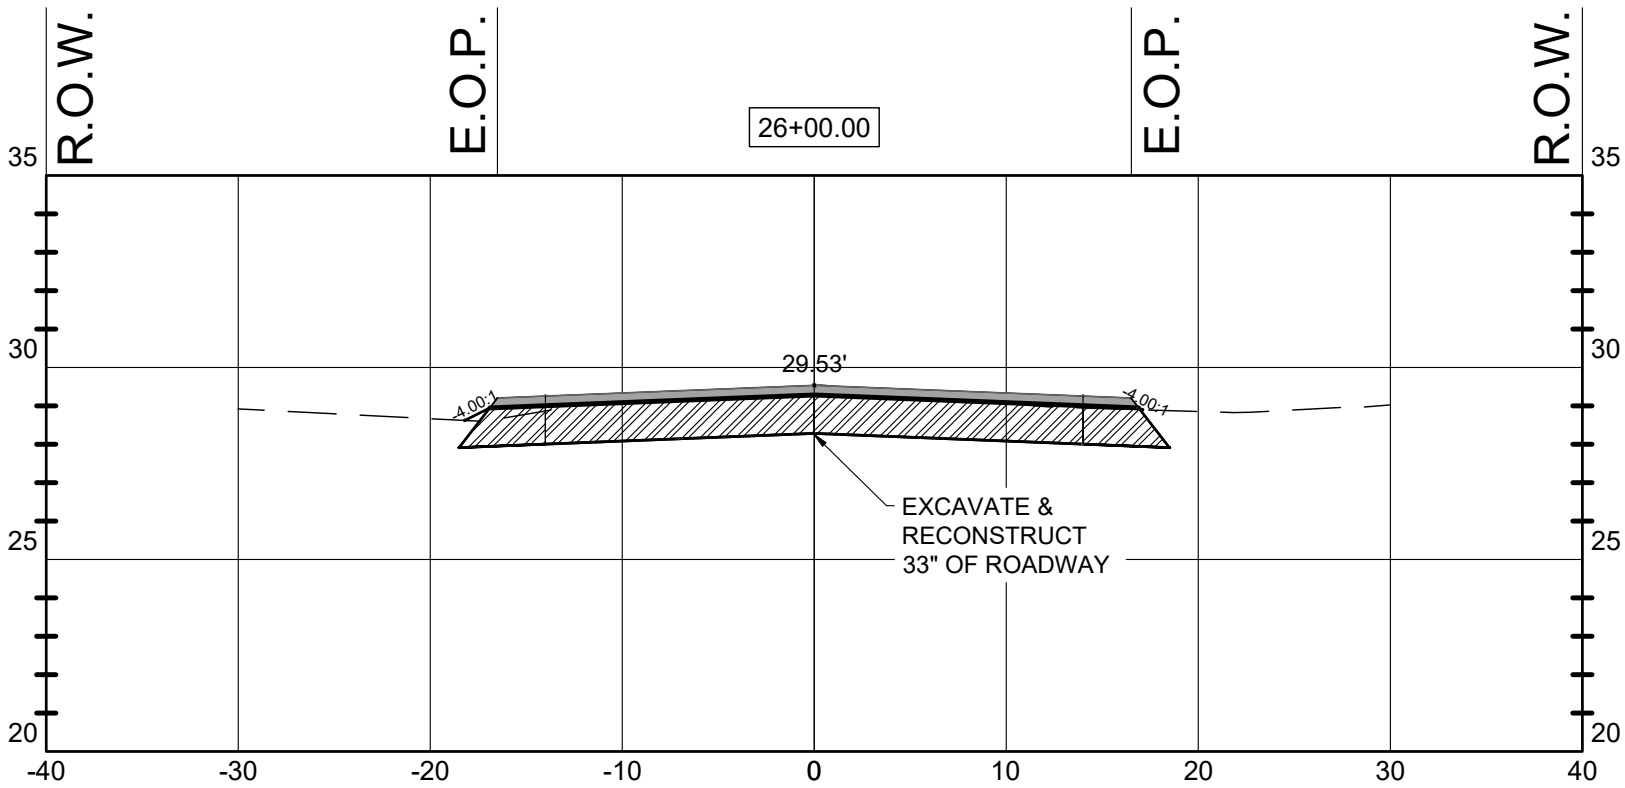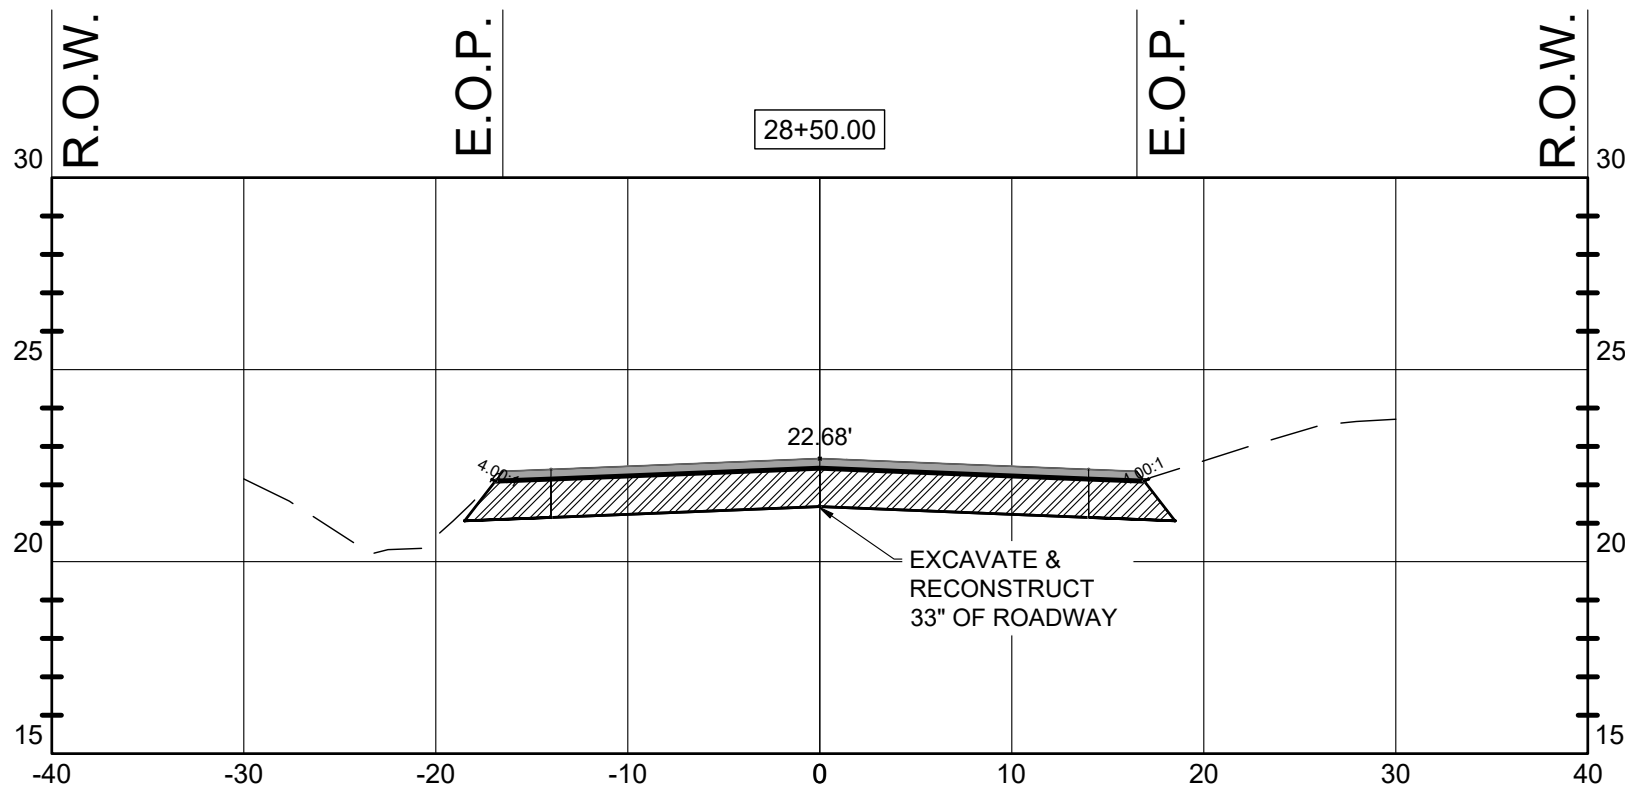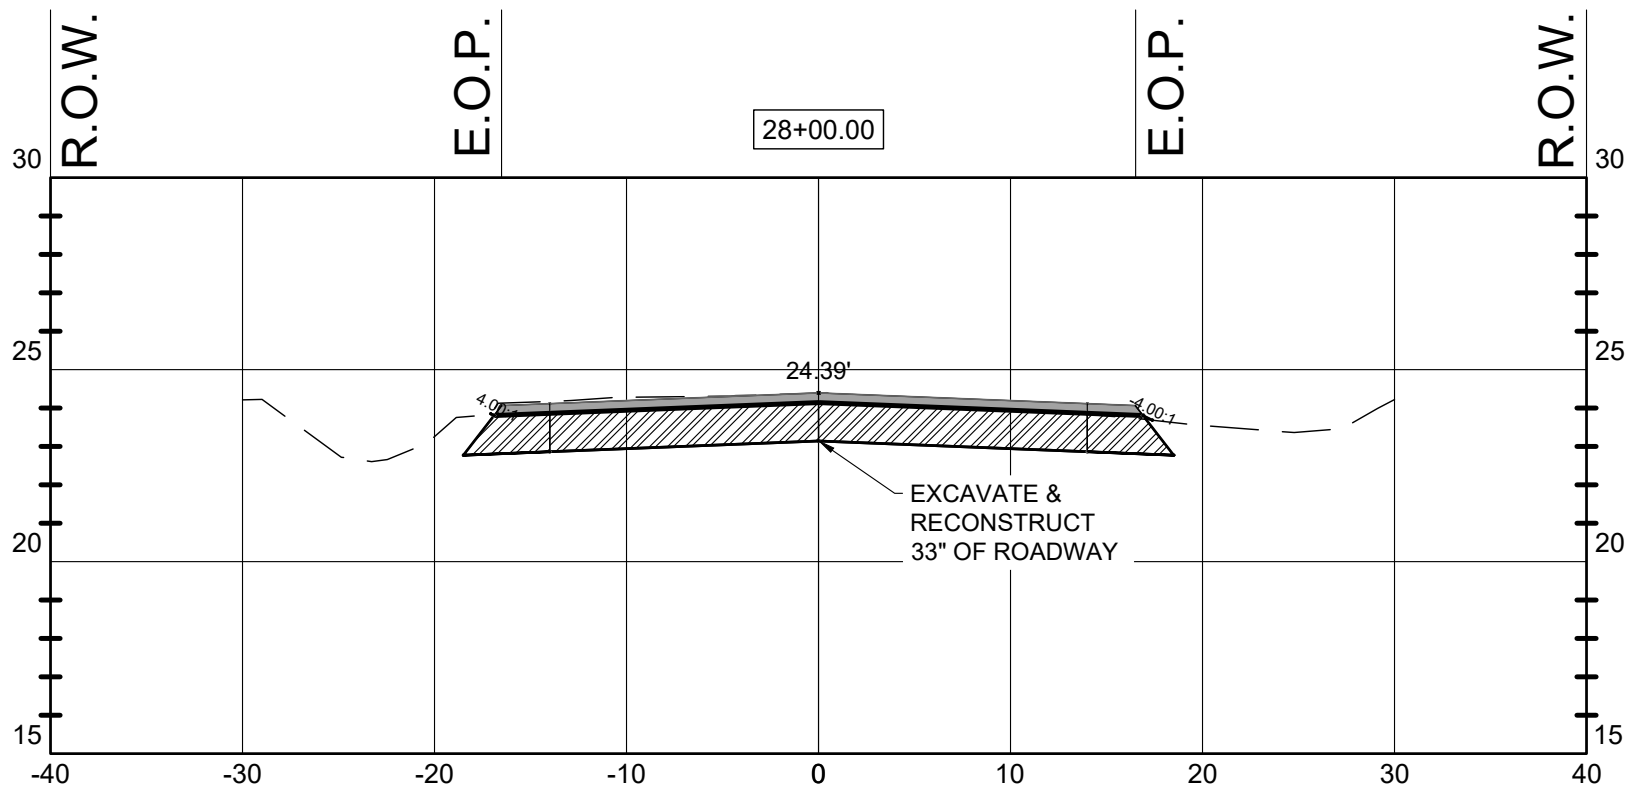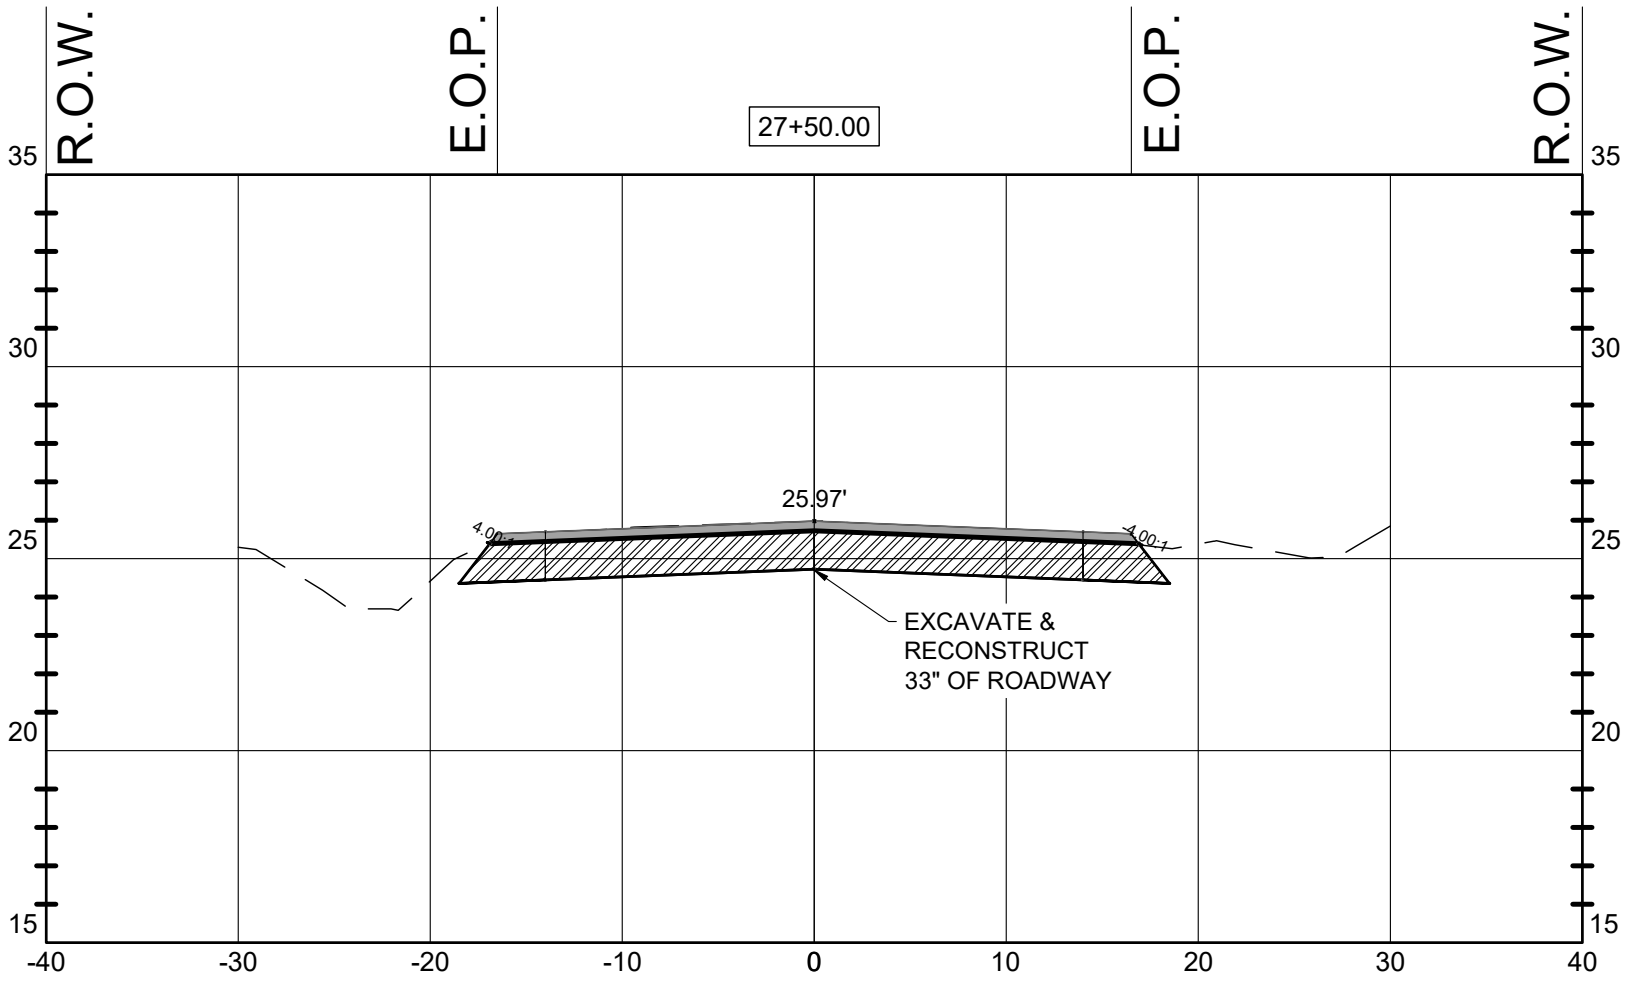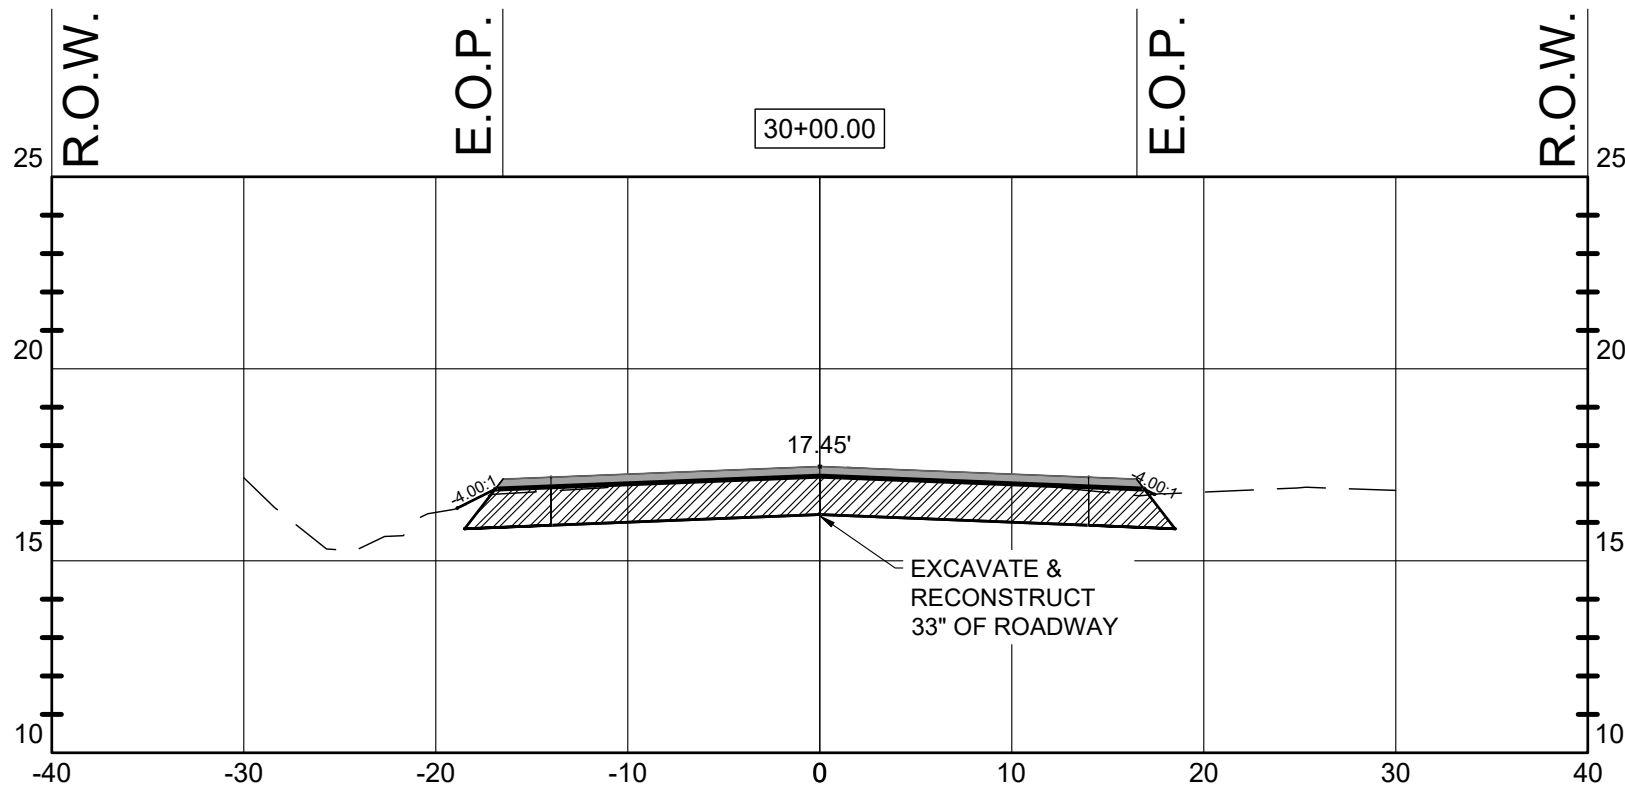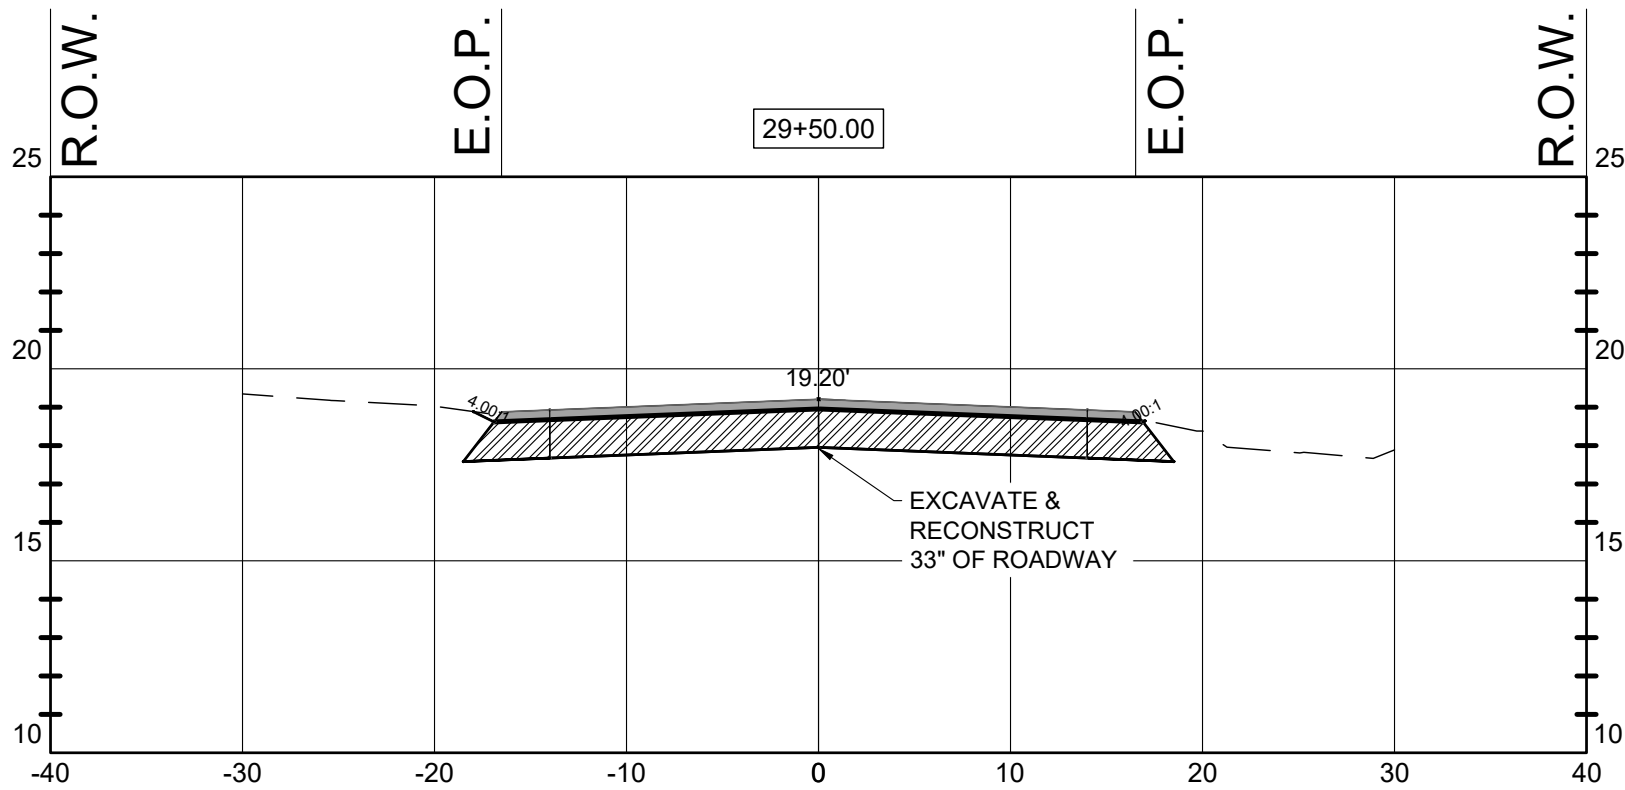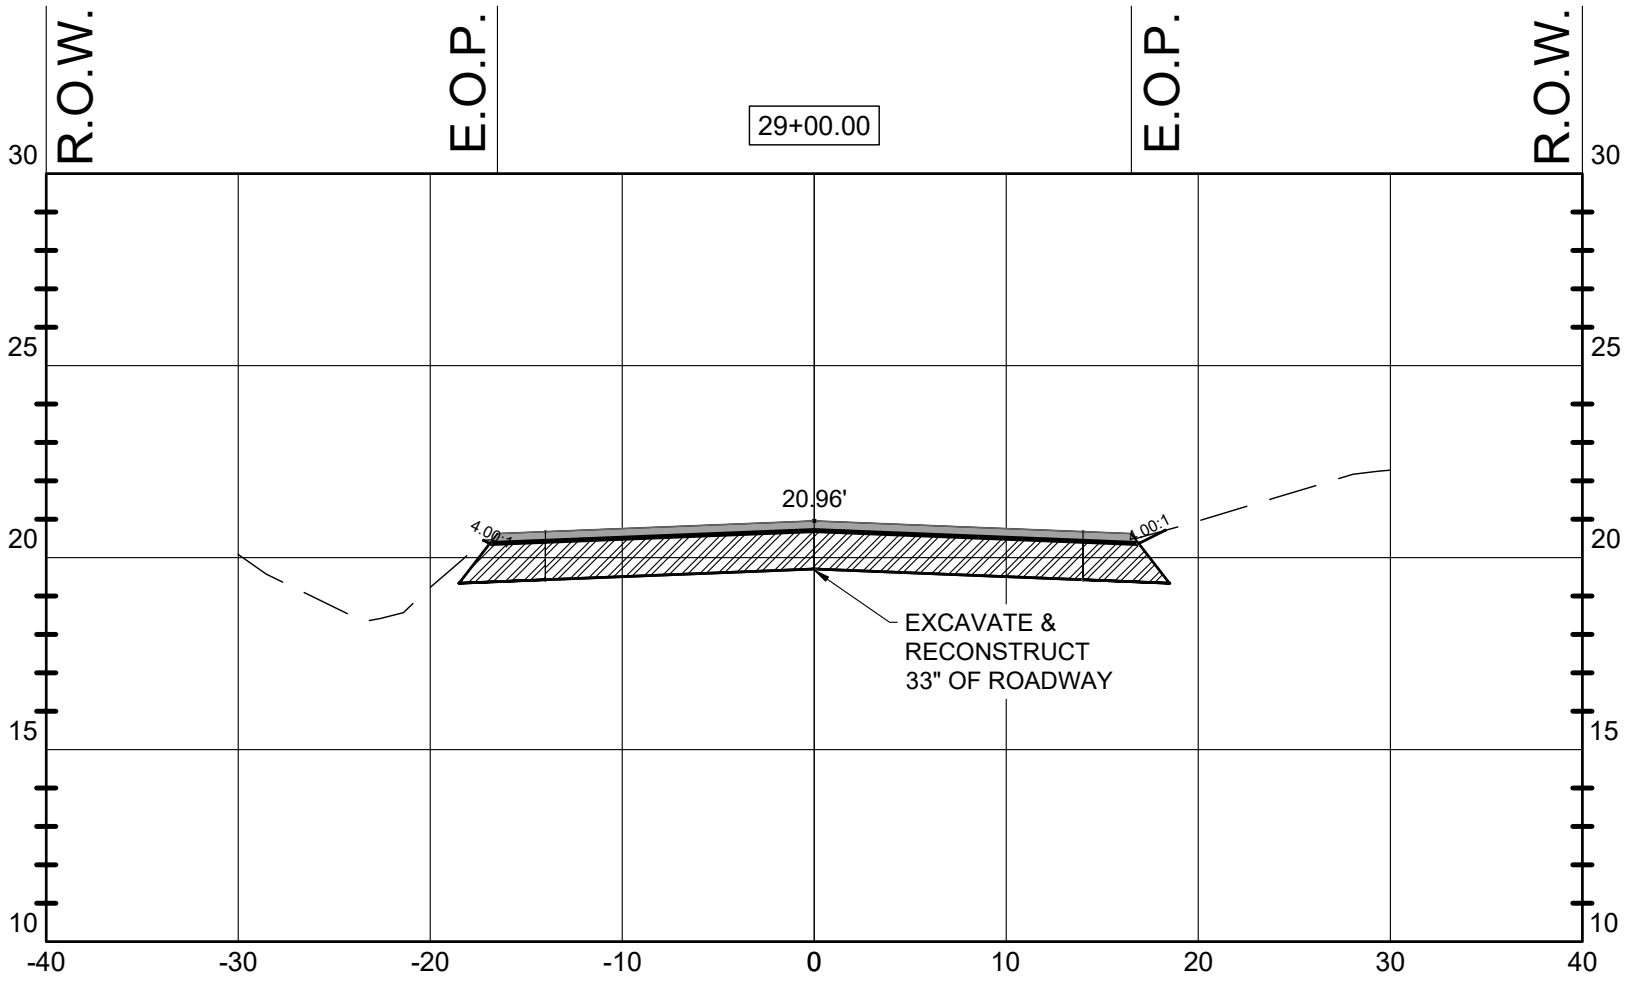

2

HOR. SCALE: 1" = 20'
VER. SCALE: 1" = 10'



P #50215 1285 - F #50215 1286
450 Magnolia Avenue, Panama City, FL 32401
CA Number 31422

Elizabeth S. Moore, PE
FL License No.: 57607

BID SET

No.	Date	Revision
1	09/29/26	ADDENDUM 4
2	09/10/26	ADDENDUM 2

Designed: B. Silcox
Drawn: B. Silcox
Checked: E. Moore, P.E.
Job No.: 1620.032
Date: 7/16/2026

HWY 22A - (BOB LITTLE ROAD)
SECTIONS













2025 ROADWAY
RESURFACING PROJECTS
CITY OF PARKER - BAY COUNTY - FLORIDA

THIS SHEET NOT VALID FOR
CONSTRUCTION WITHOUT
COMPLETE SET OF PLANS.

Sheet No.

C2.6

NOTES:
CONTRACTOR TO ADD
COMPACTED FILL ALONG THE
EDGE OF THE ROADWAY IF THE
DROPOFF IS MORE THAN 1.0"
AND SHALL BE PLACED AT A
SLOPE OF 1:4 IN ACCORDANCE
WITH 2026 OR CURRENT EDITION
OF FDOT STANDARD INDEX
570-010.

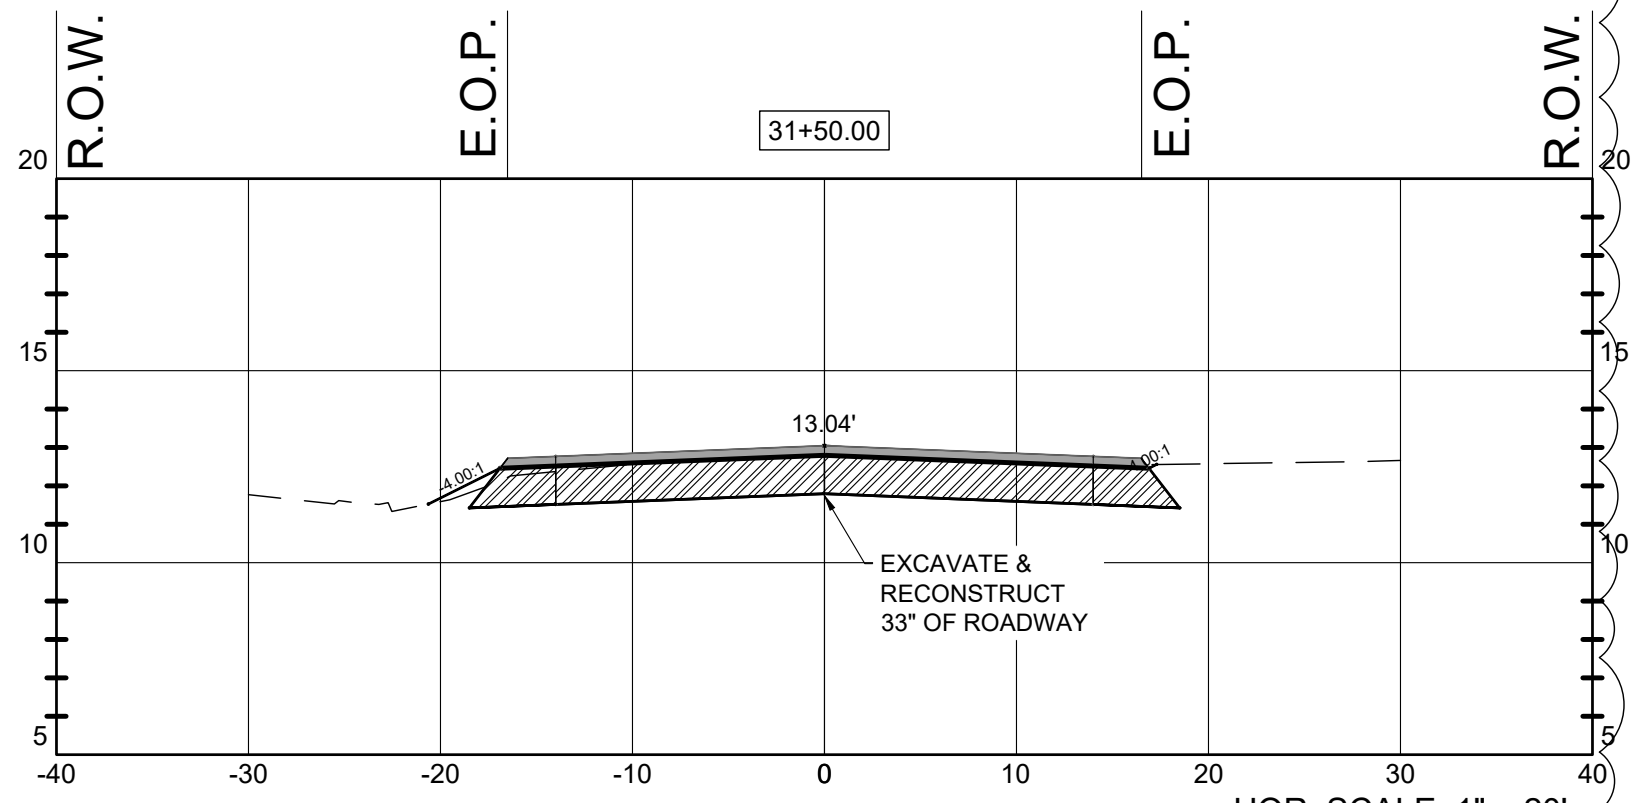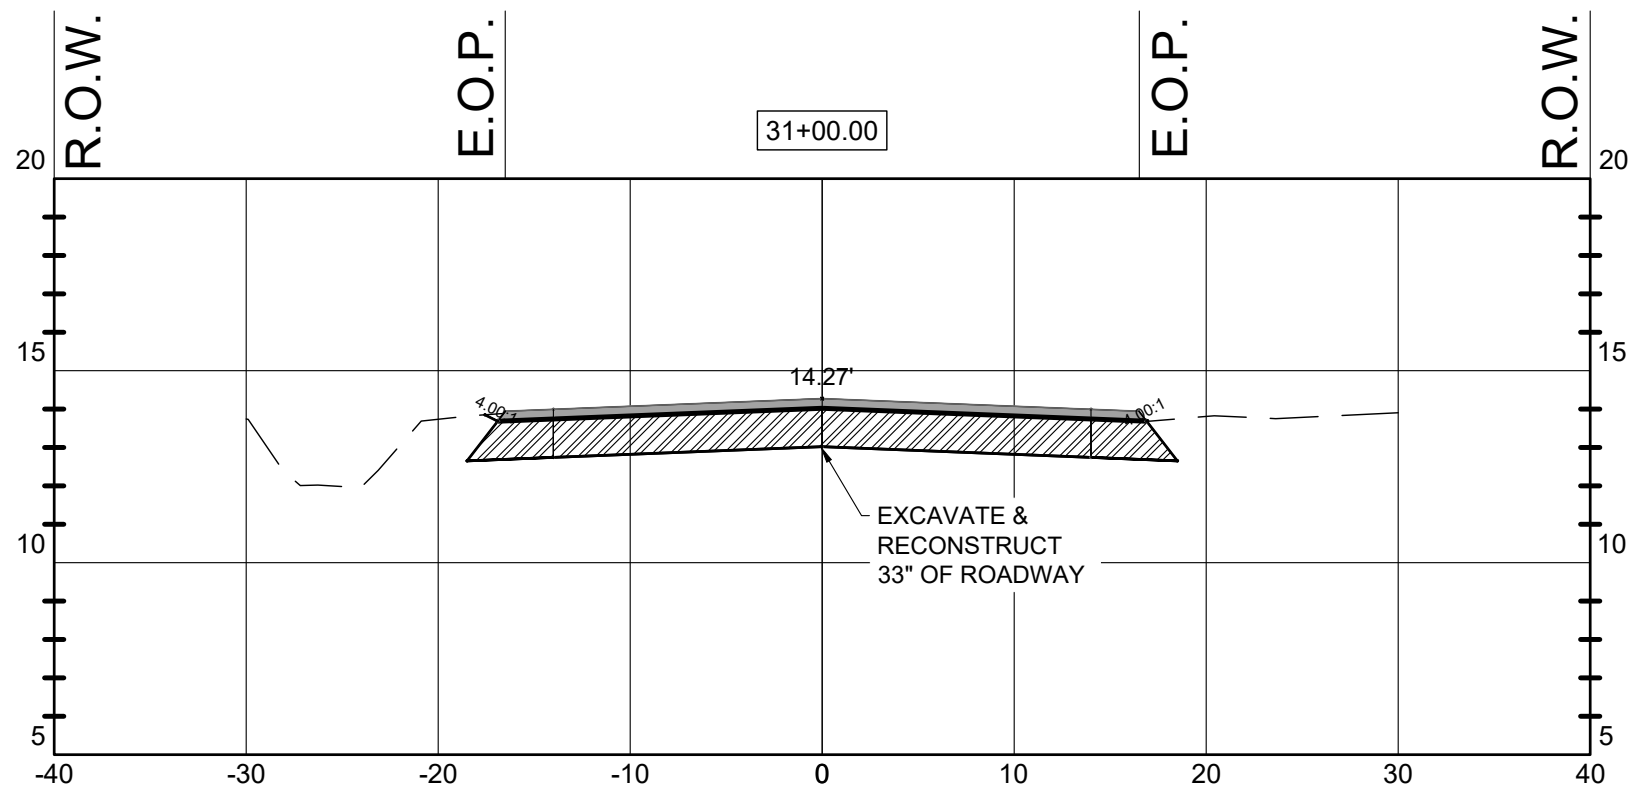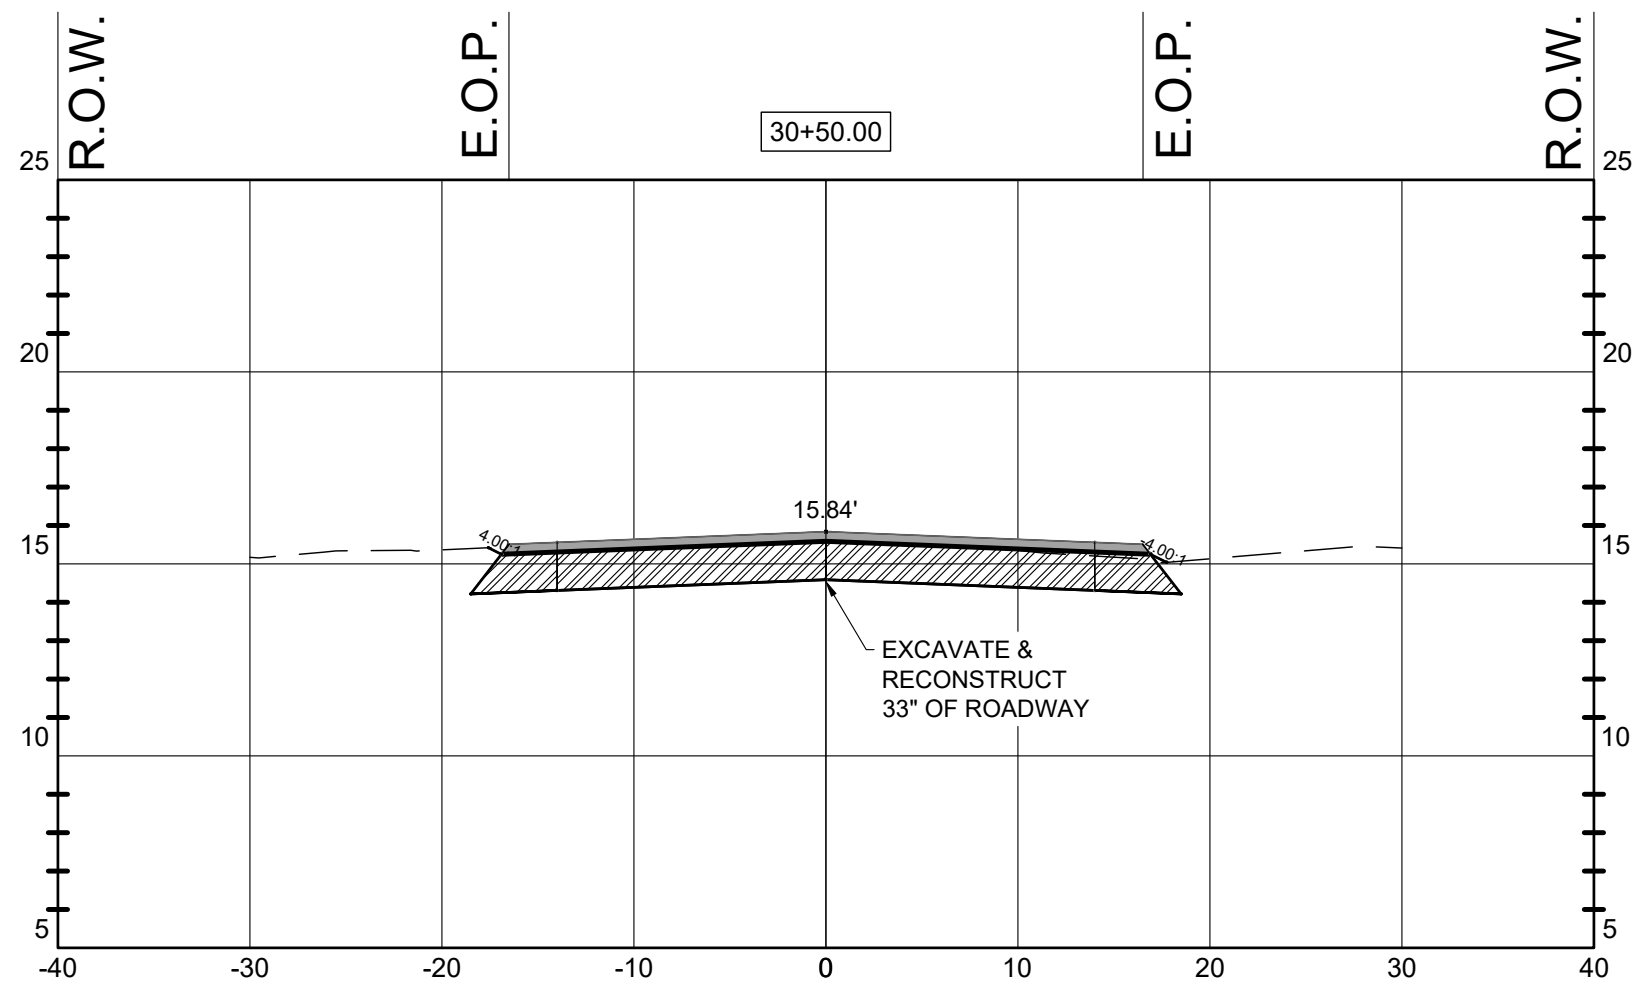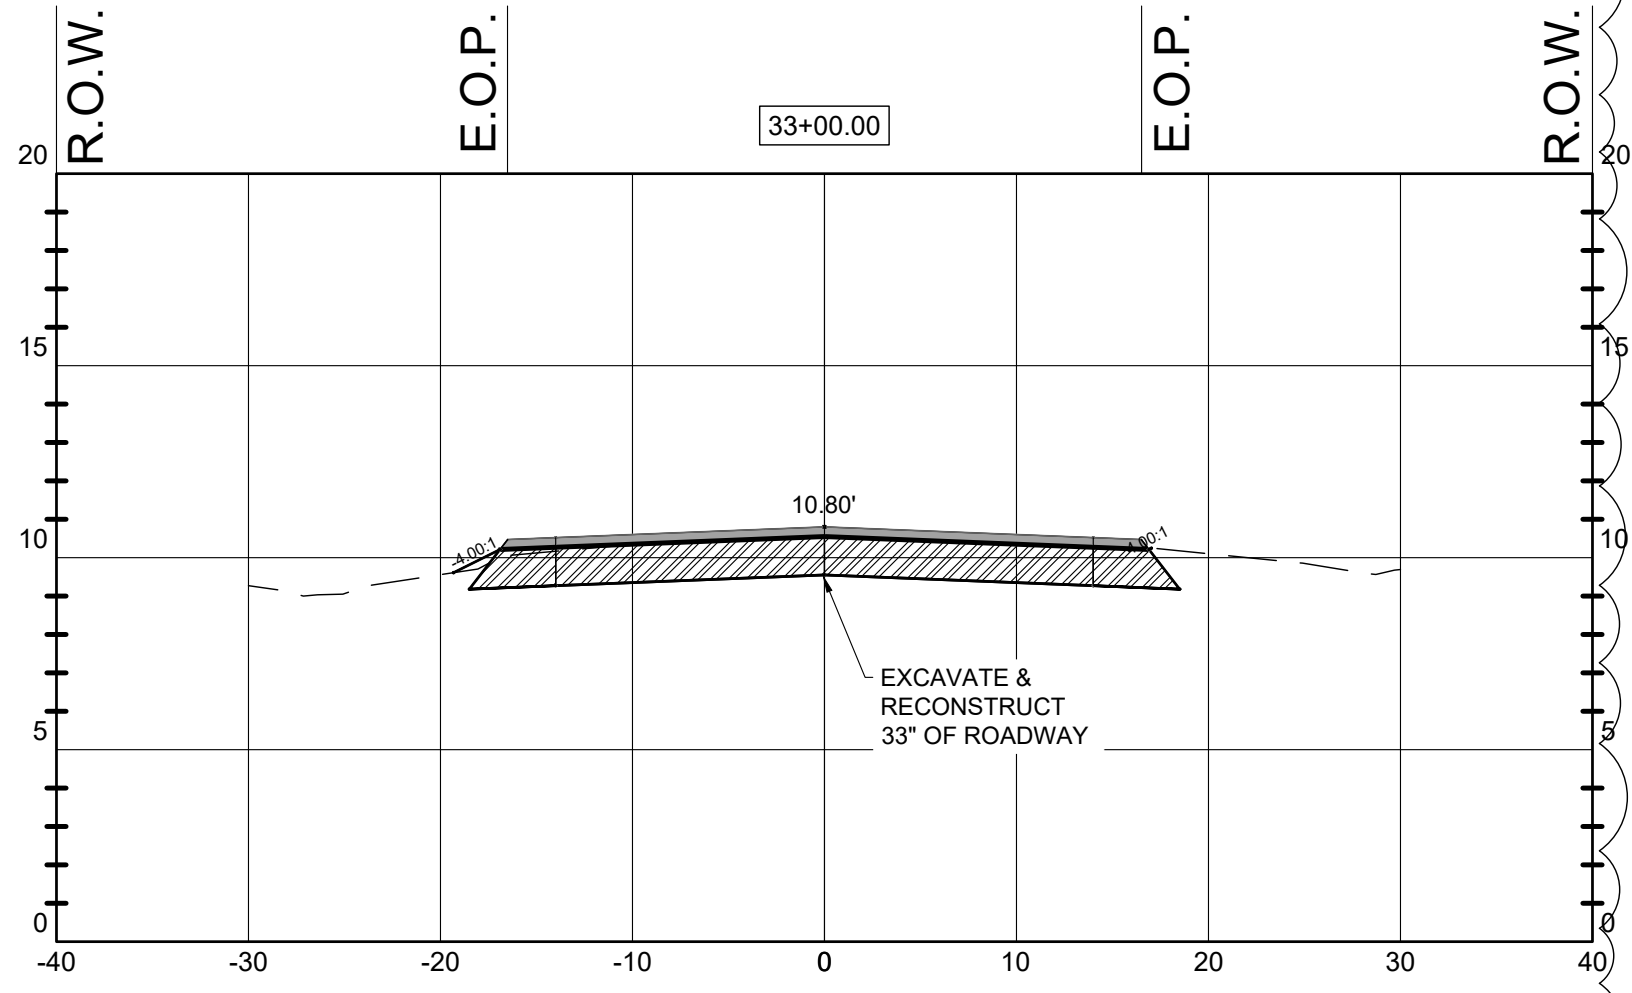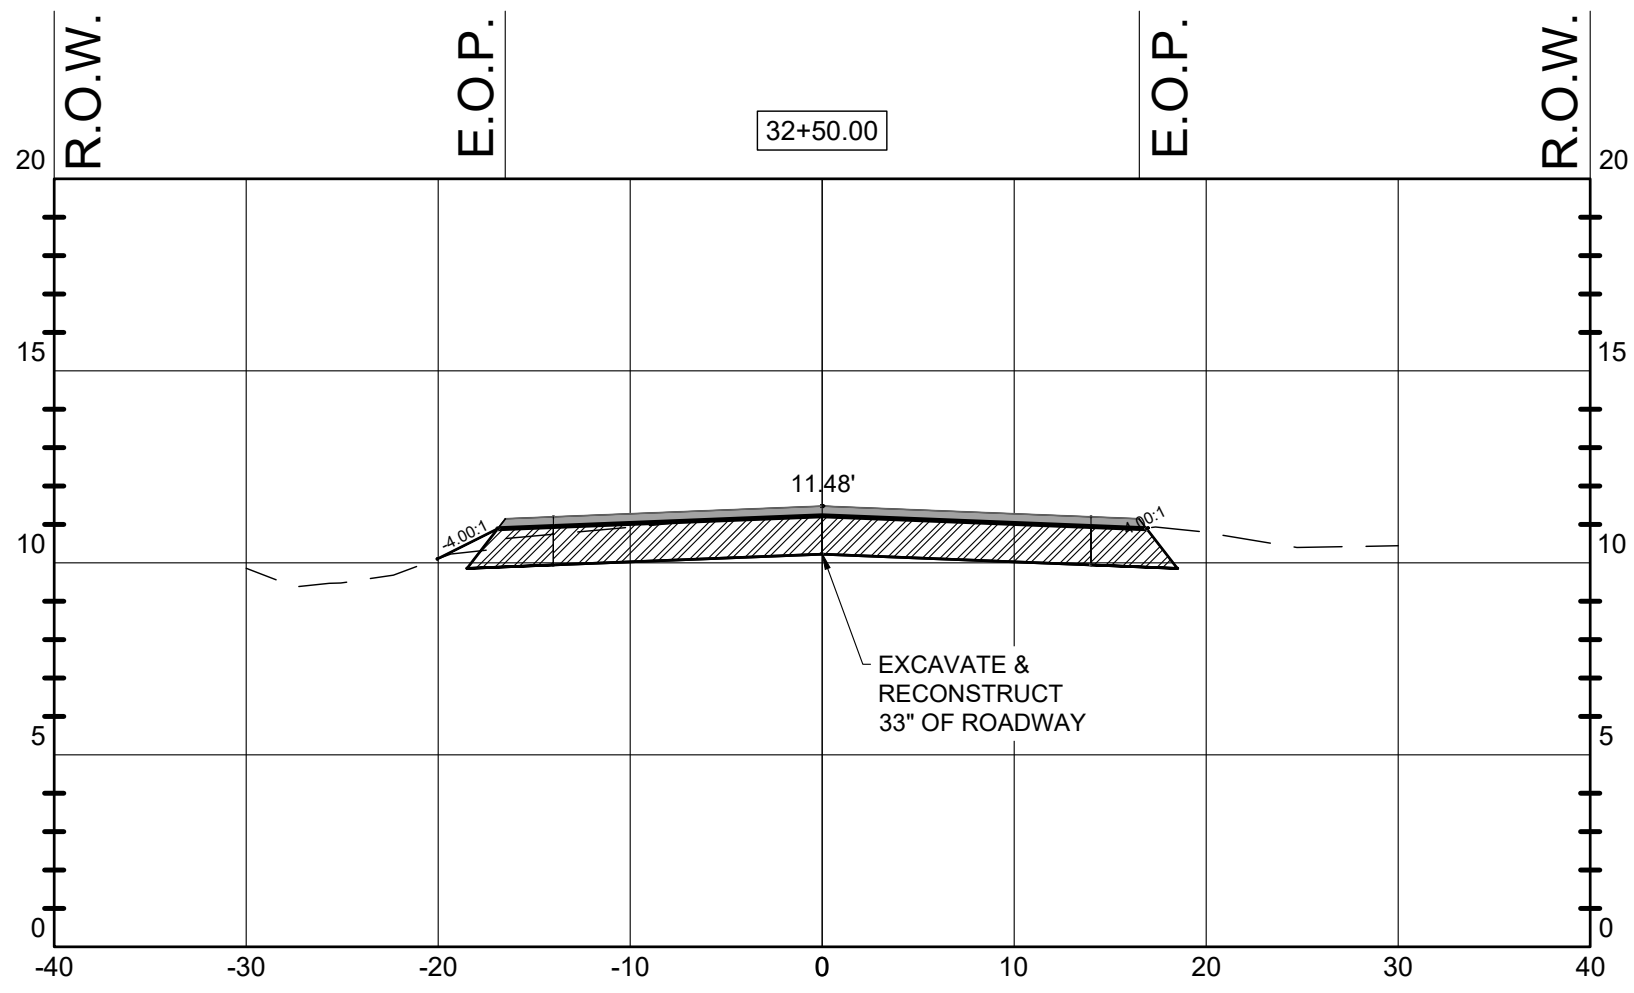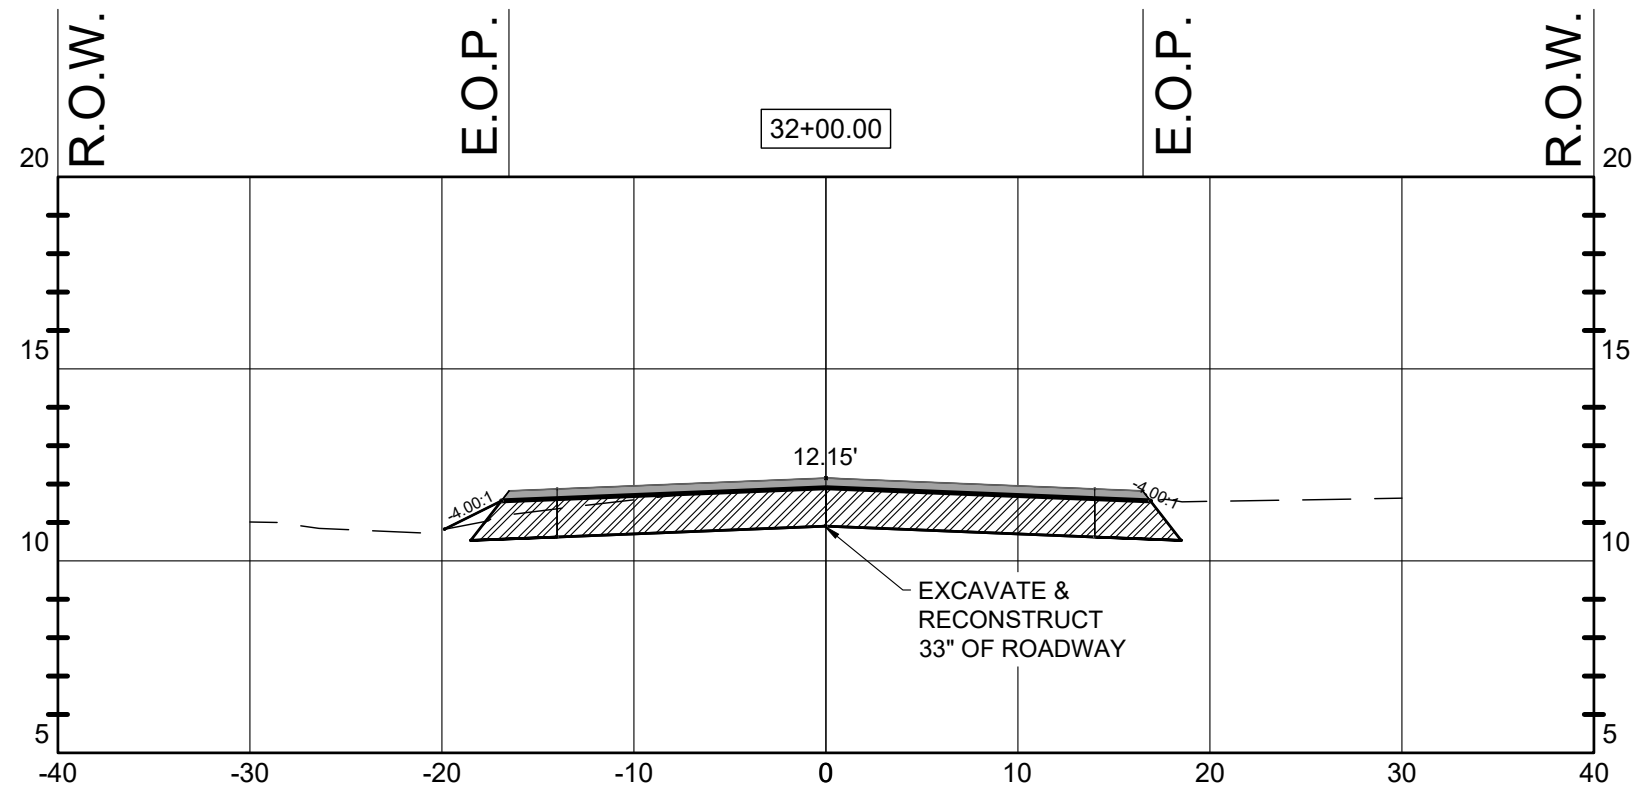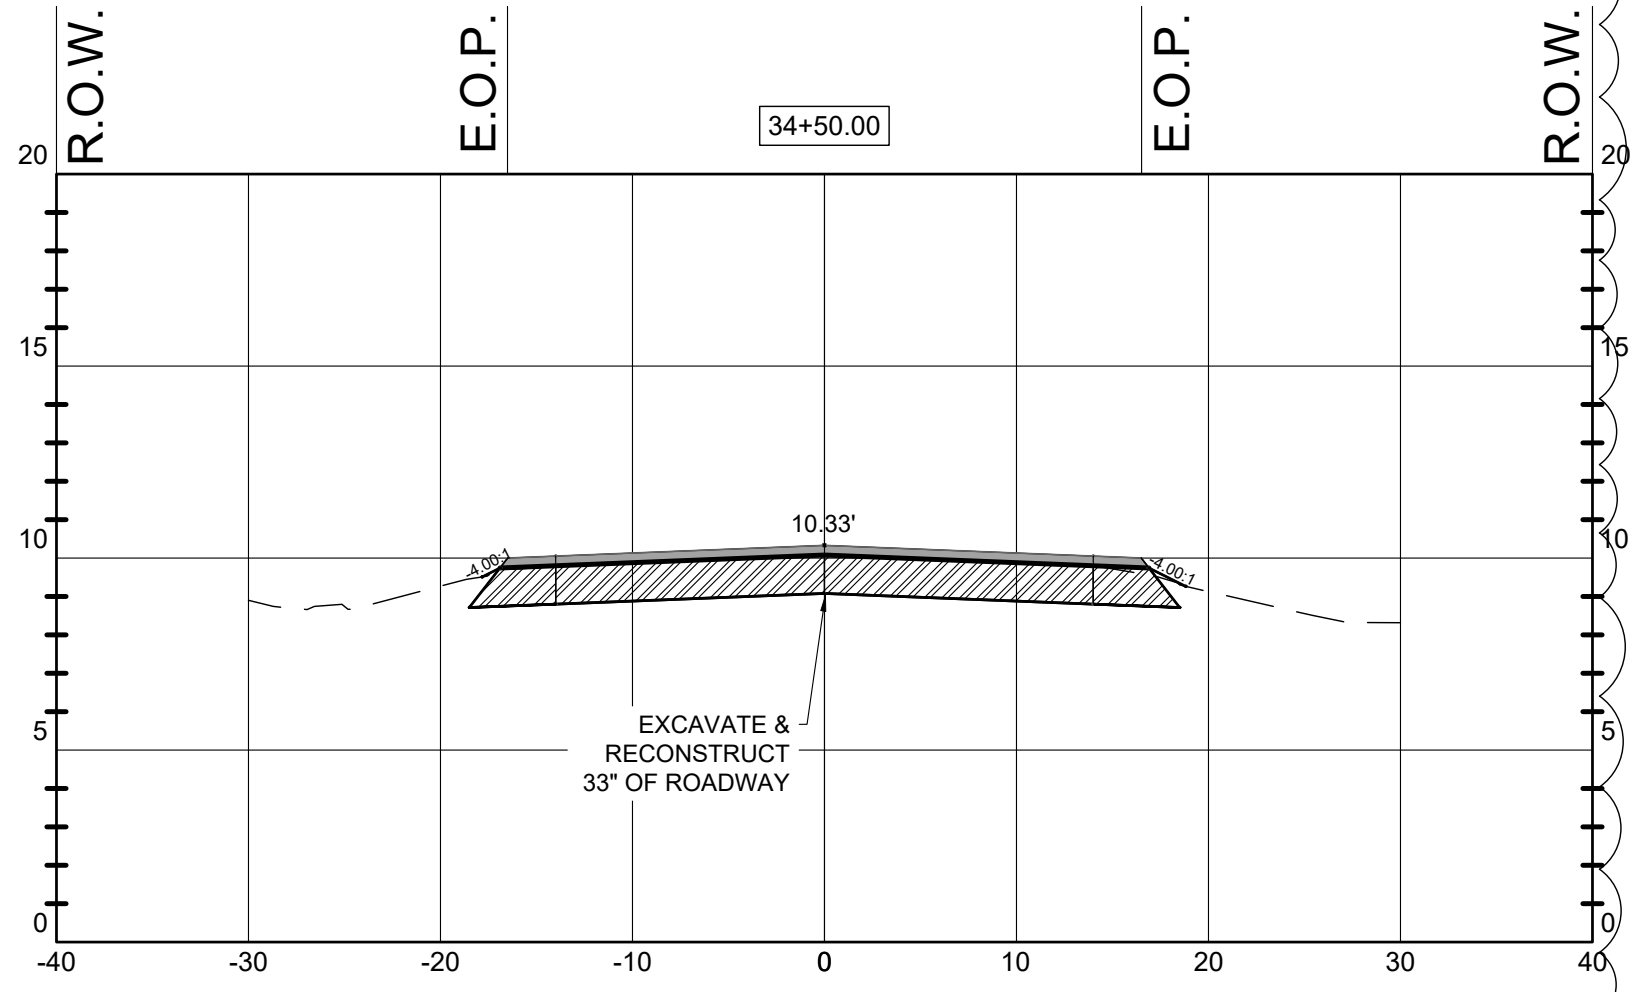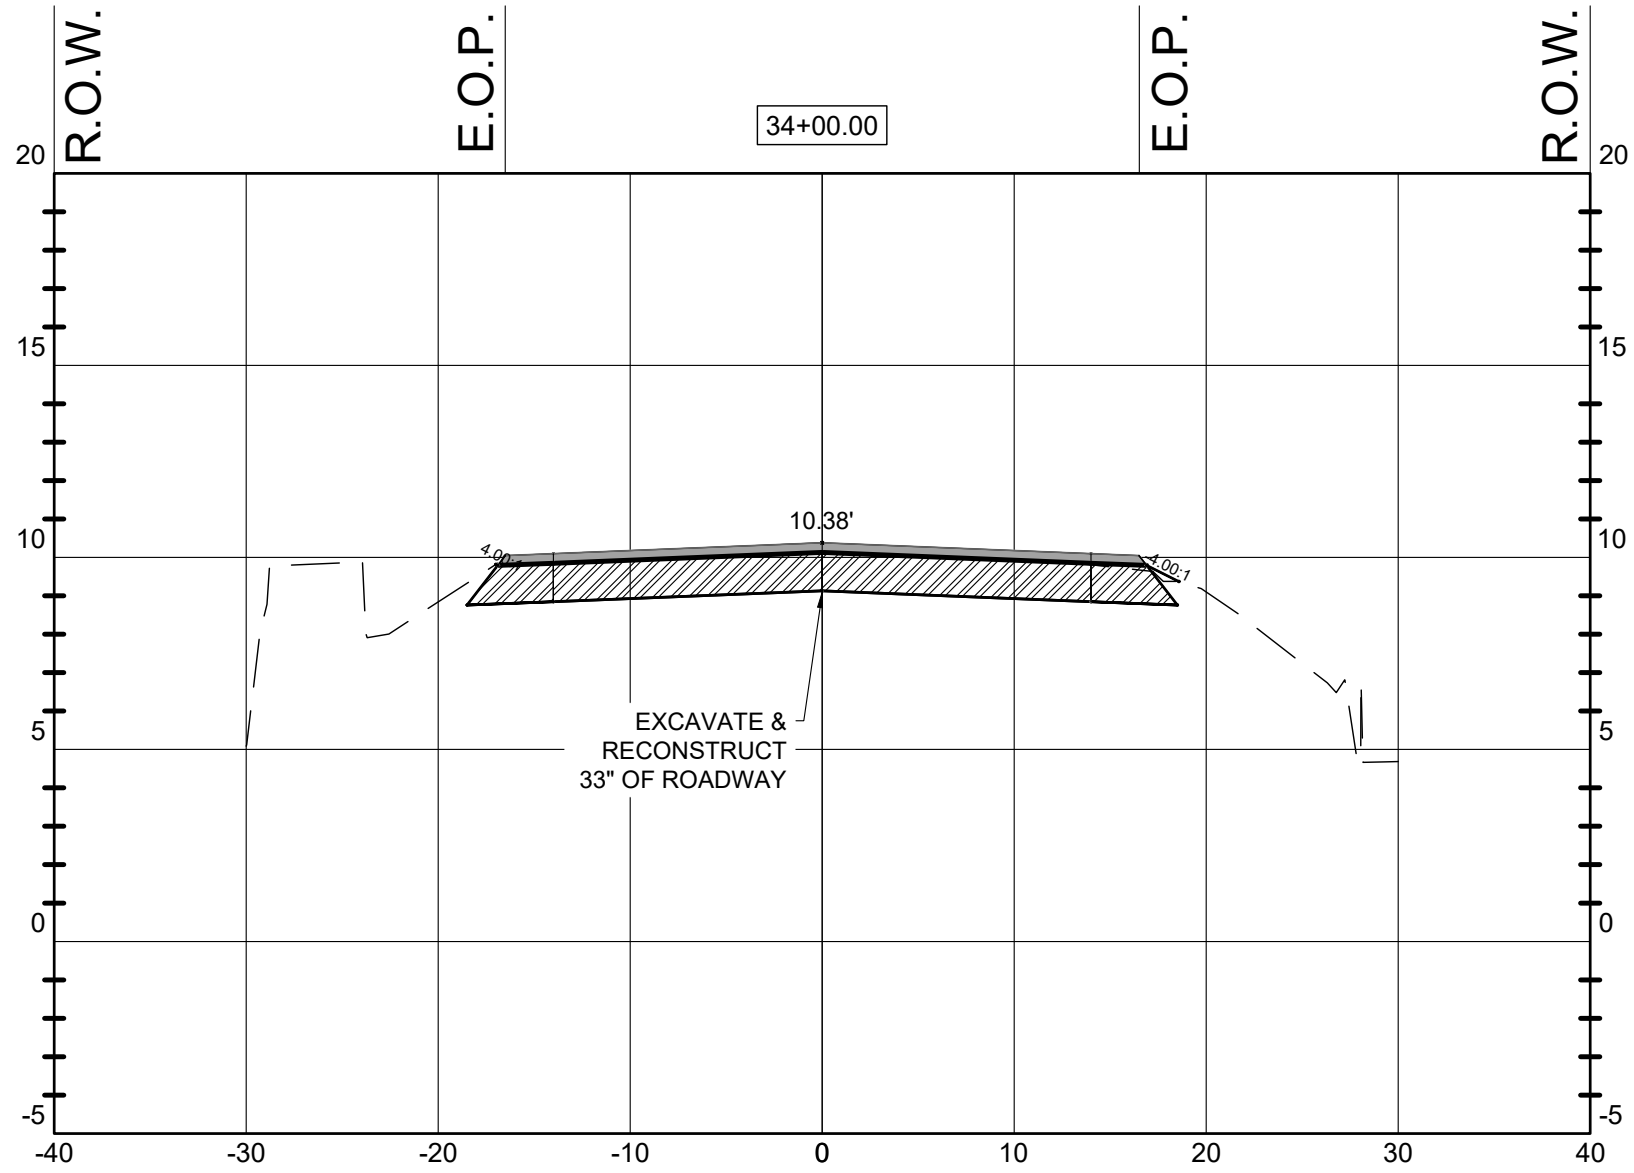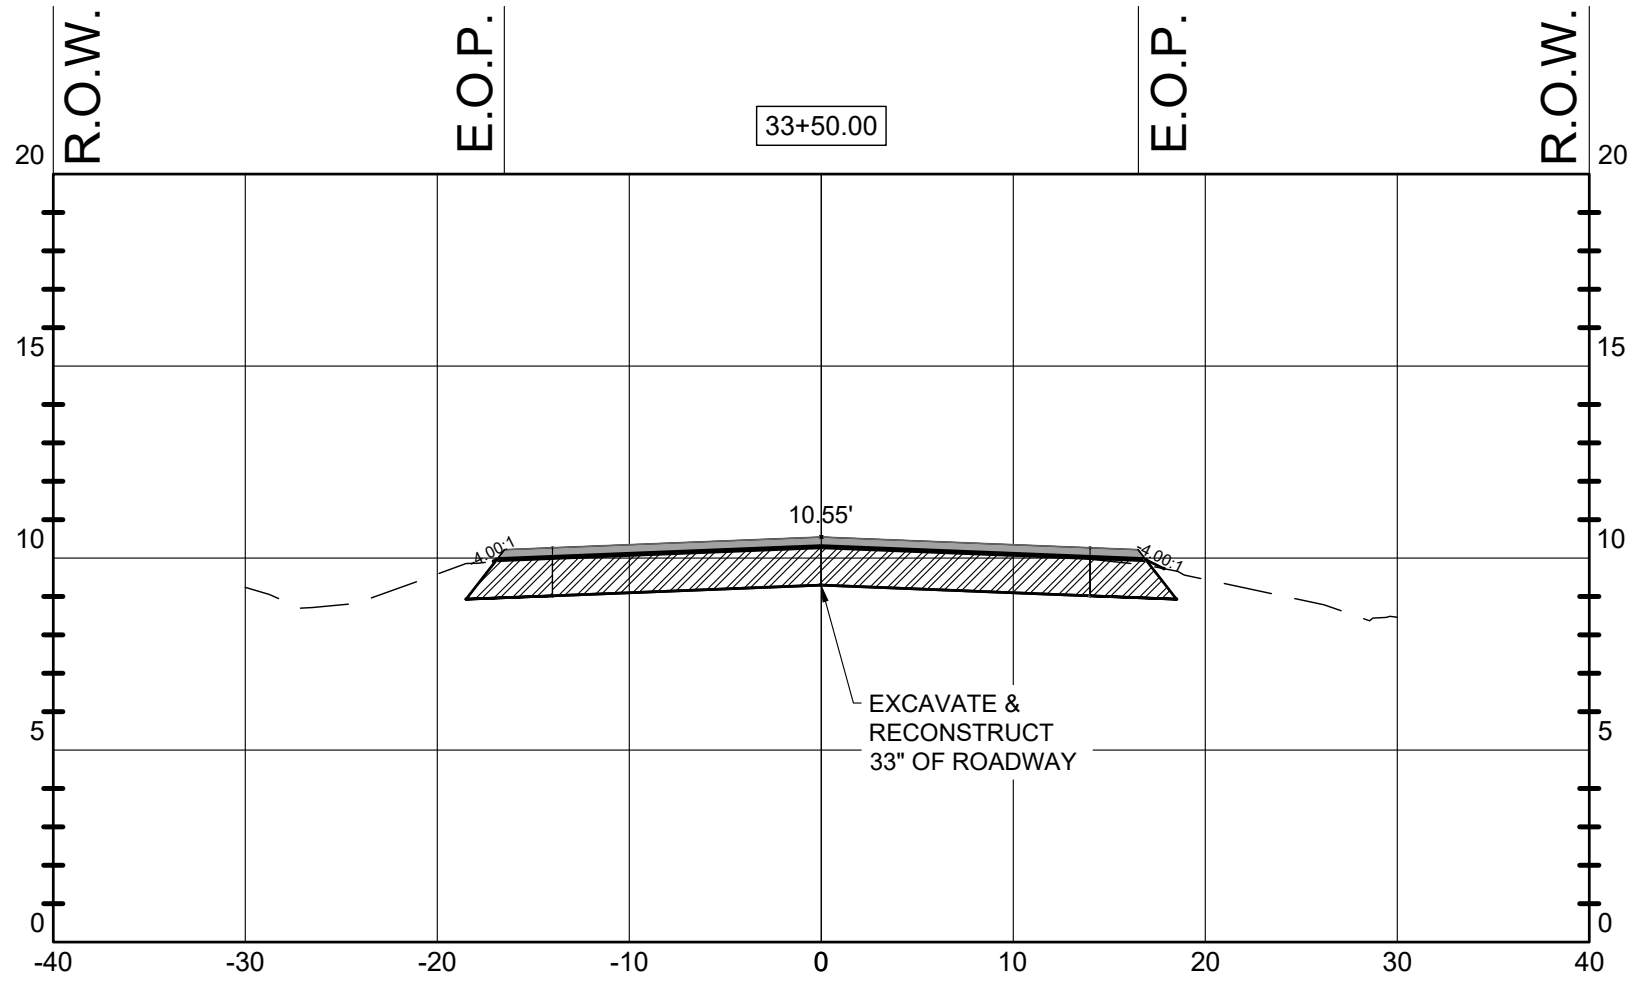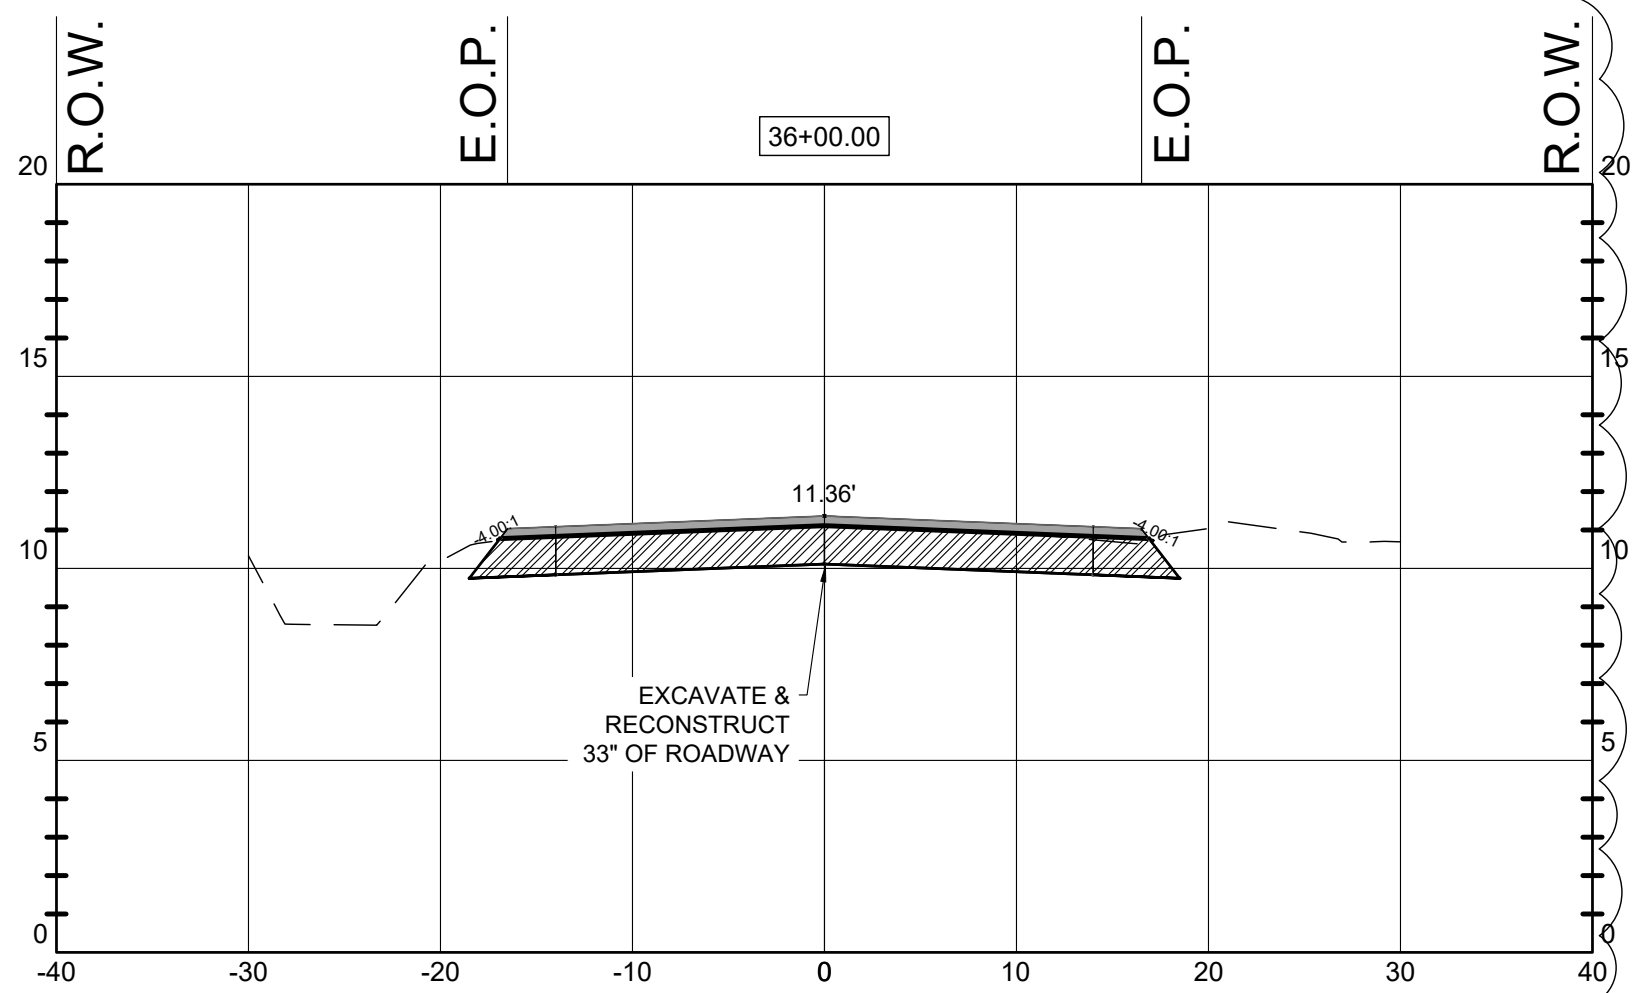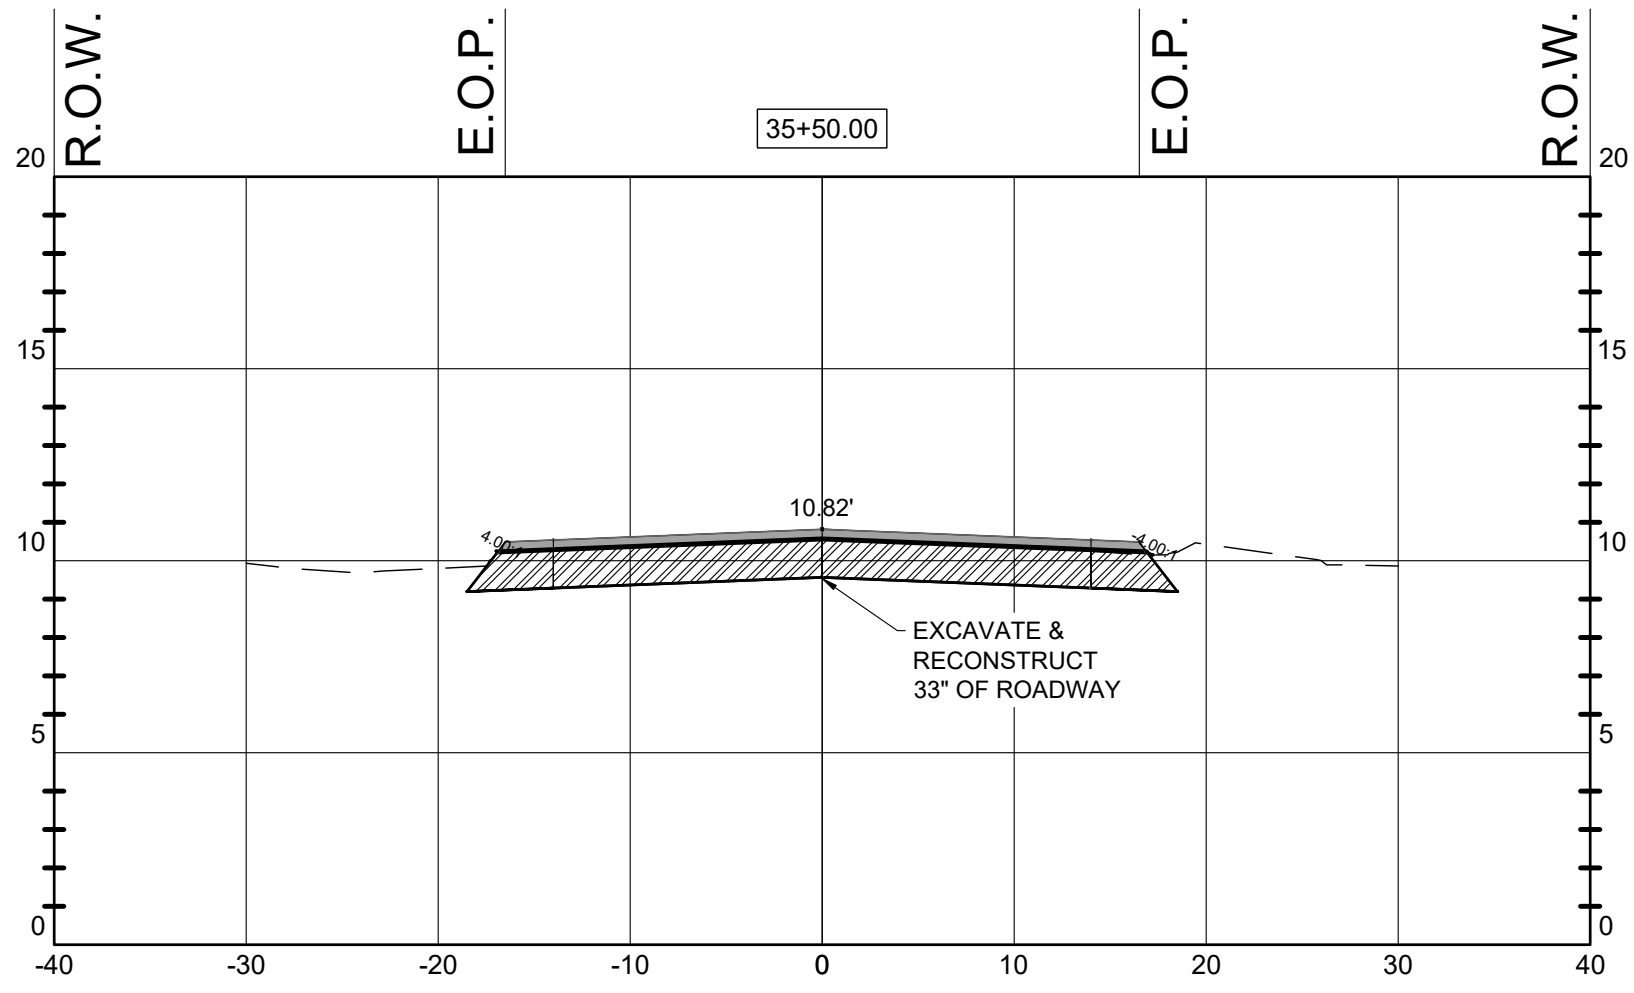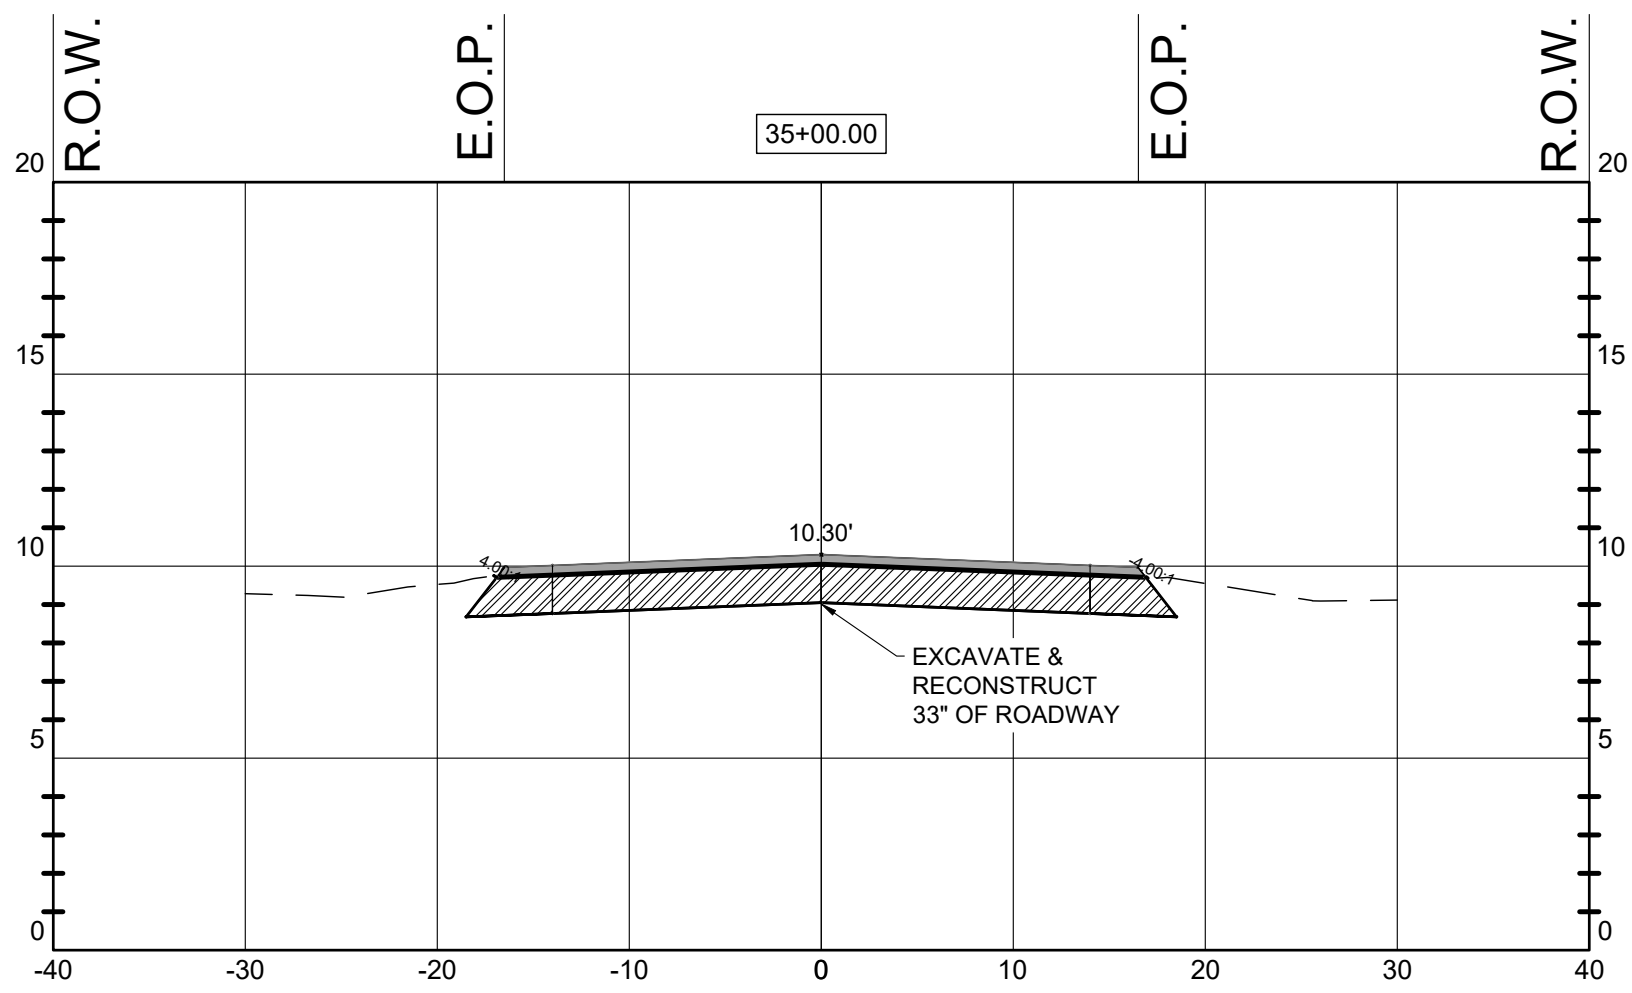

HOR. SCALE: 1" = 20'
VER. SCALE: 1" = 10'



Elizabeth S. Moore, PE
FL License No.: 57607

BID SET

No.	Date	Revision
1	09/29/26	ADDENDUM 4
2	09/10/26	ADDENDUM 2

Designed: B. Silcox
Drawn: B. Silcox
Checked: E. Moore, P.E.
Job No.: 1620.032
Date: 7/16/2026













HWY 22A - (BOB LITTLE ROAD)
SECTIONS

2025 ROADWAY
RESURFACING PROJECTS
CITY OF PARKER - BAY COUNTY - FLORIDA

THIS SHEET NOT VALID FOR
CONSTRUCTION WITHOUT
COMPLETE SET OF PLANS.

Sheet No.
C2.7

NOTES:
CONTRACTOR TO ADD
COMPACTED FILL ALONG THE
EDGE OF THE ROADWAY IF
THE DROPOFF IS MORE THAN
1.0' AND SHALL BE PLACED AT
A SLOPE OF 1:4 IN
ACCORDANCE WITH 2026 OR
CURRENT EDITION OF FDOT
STANDARD INDEX 570-010.

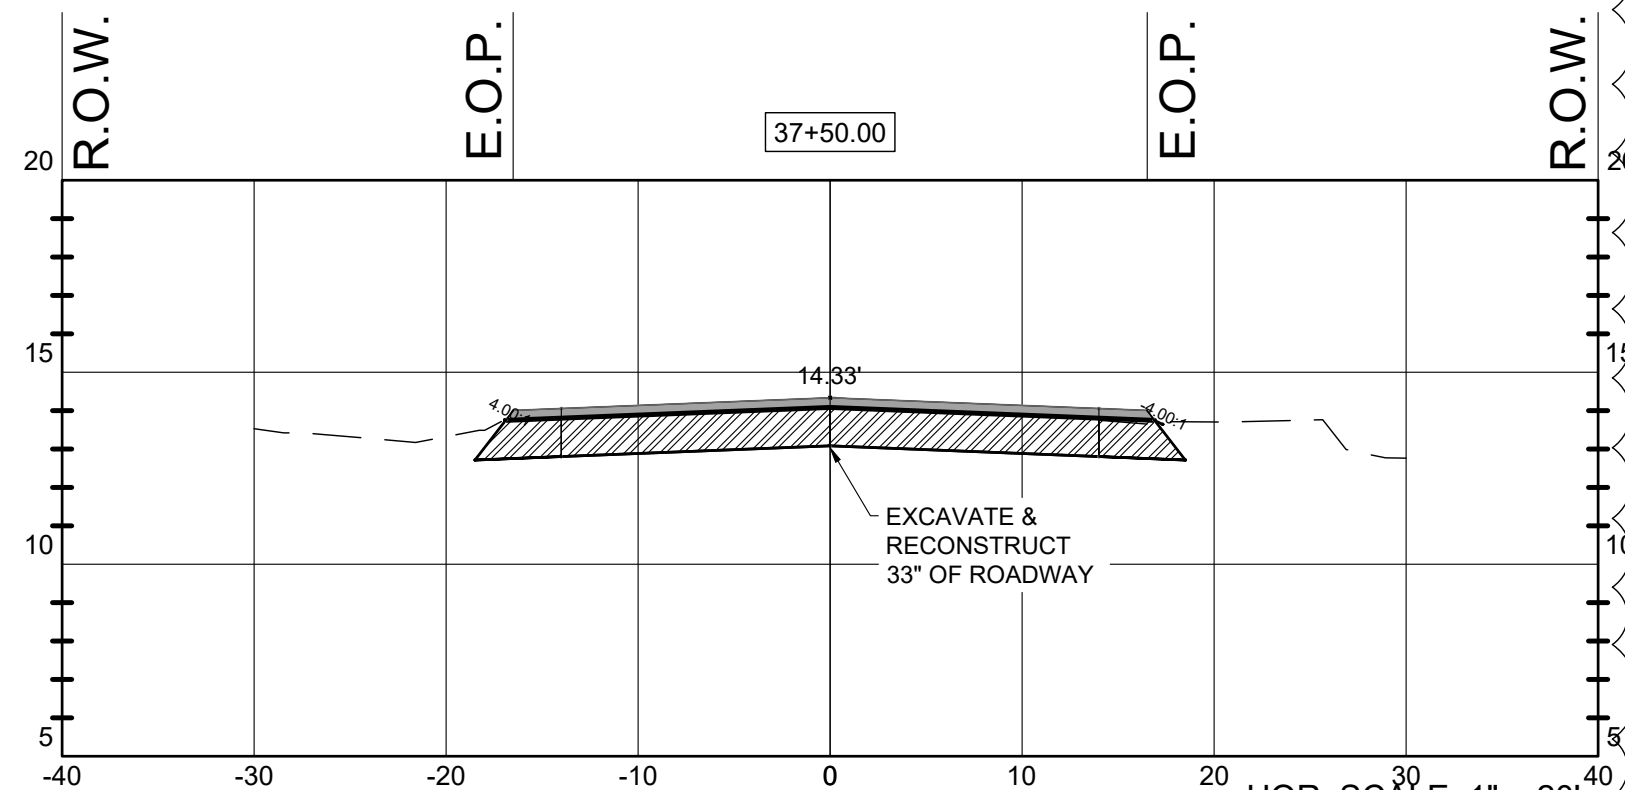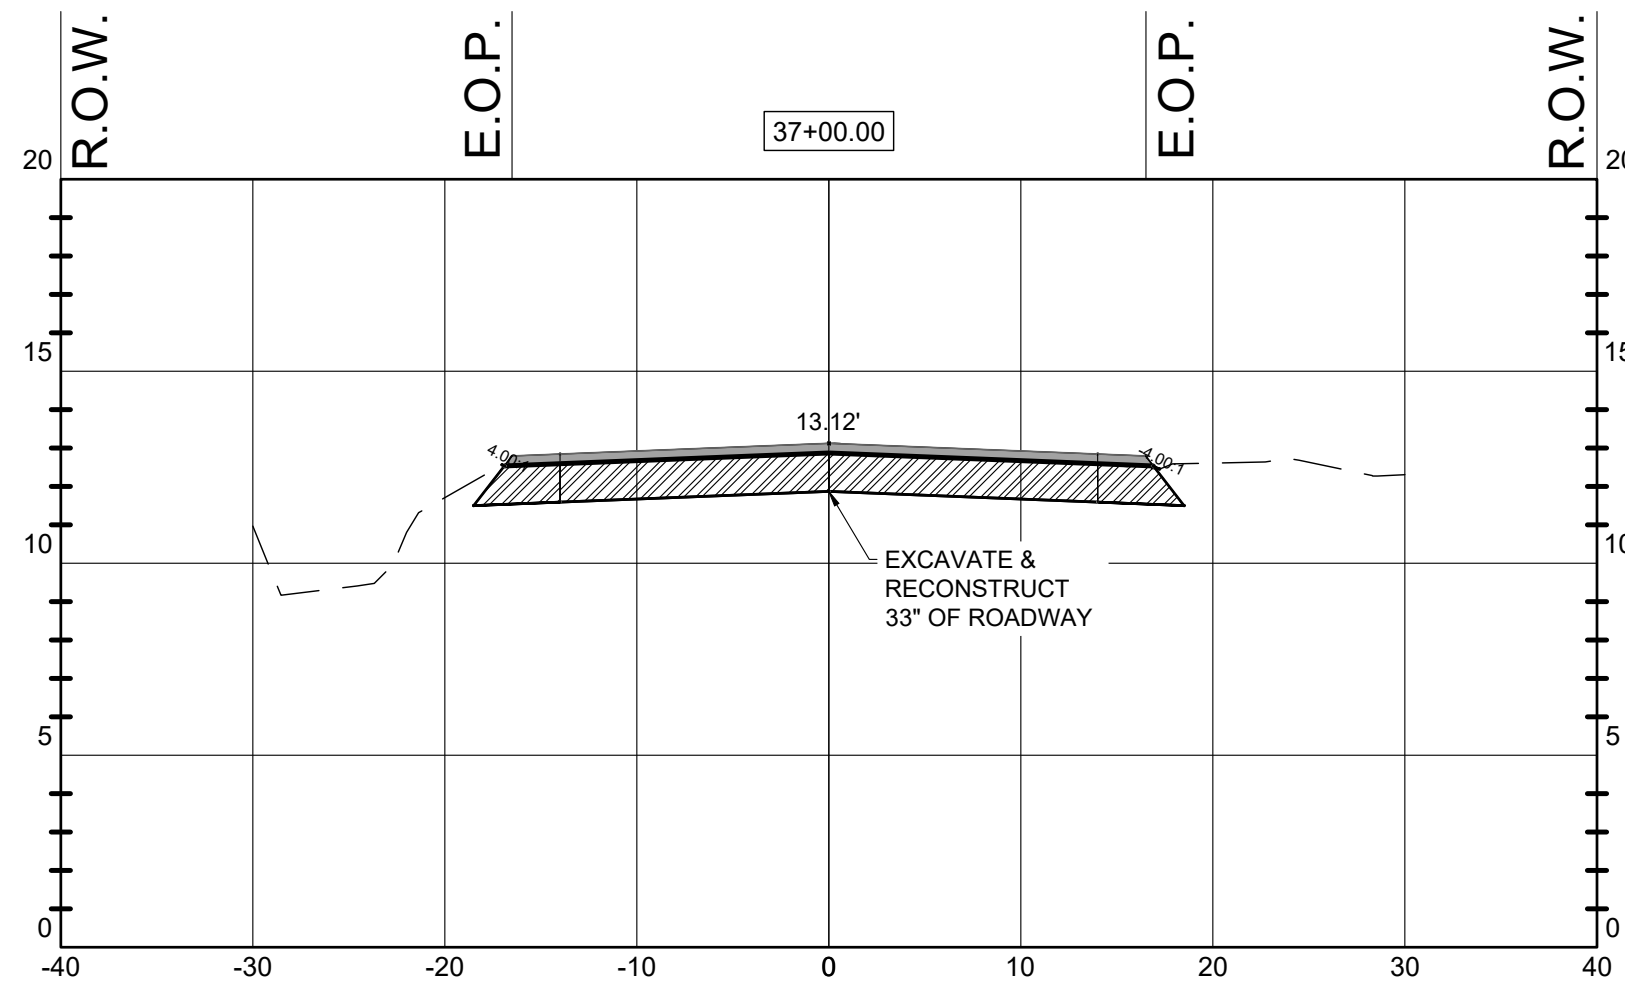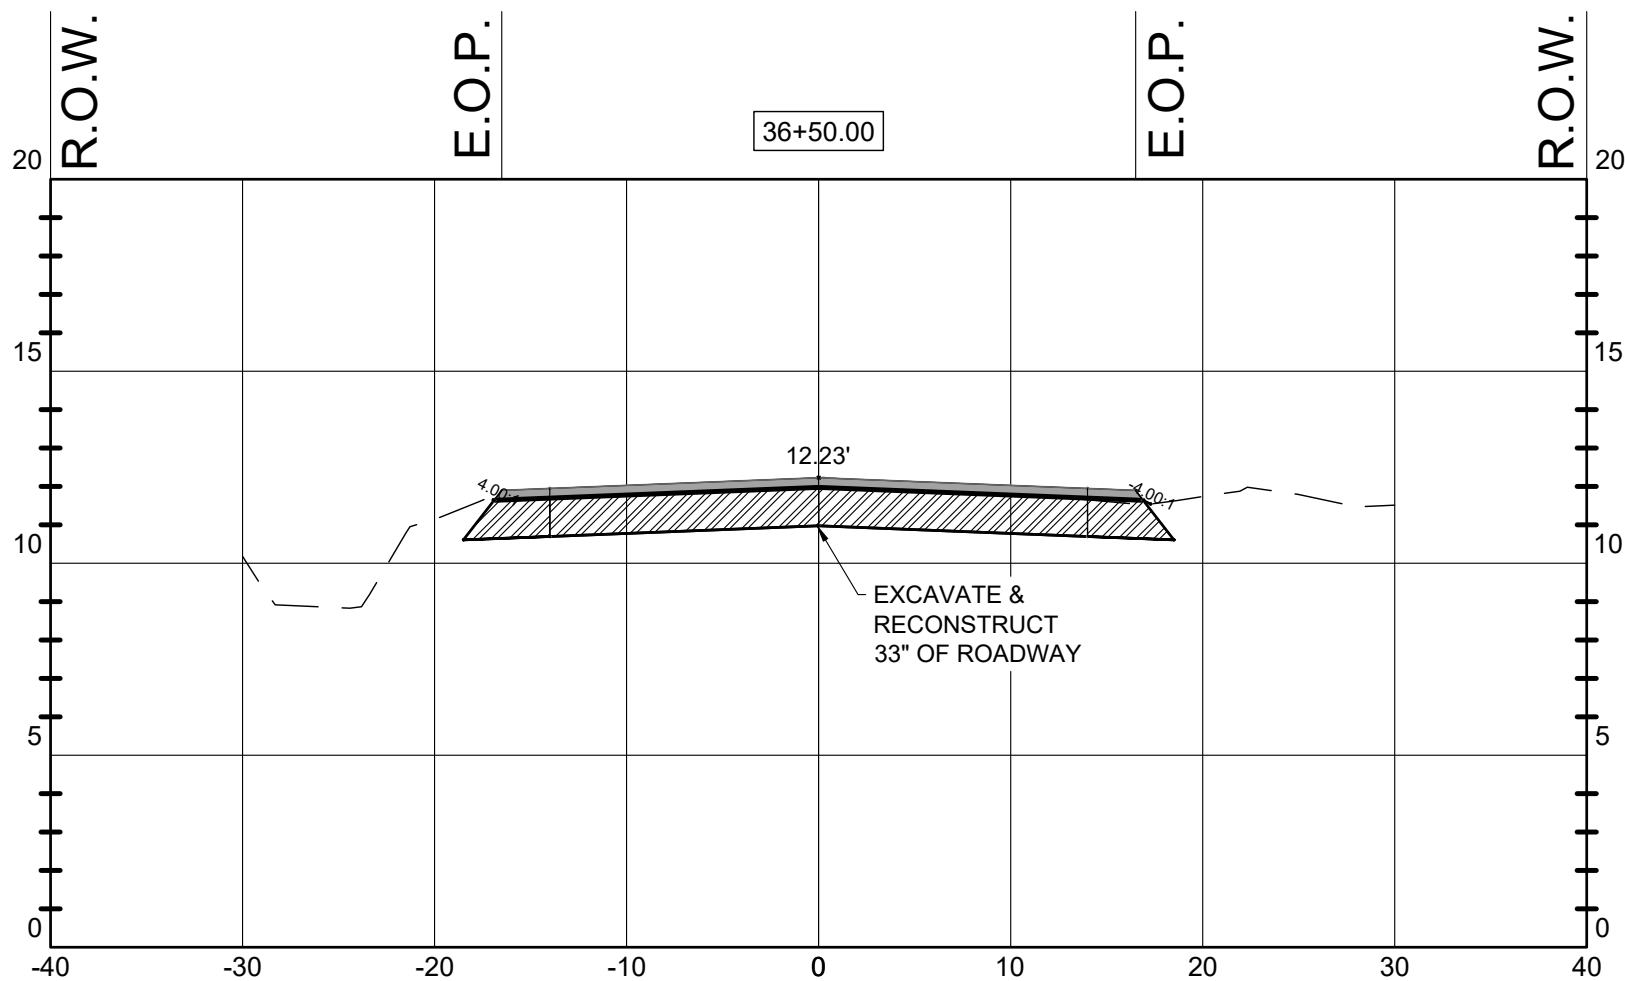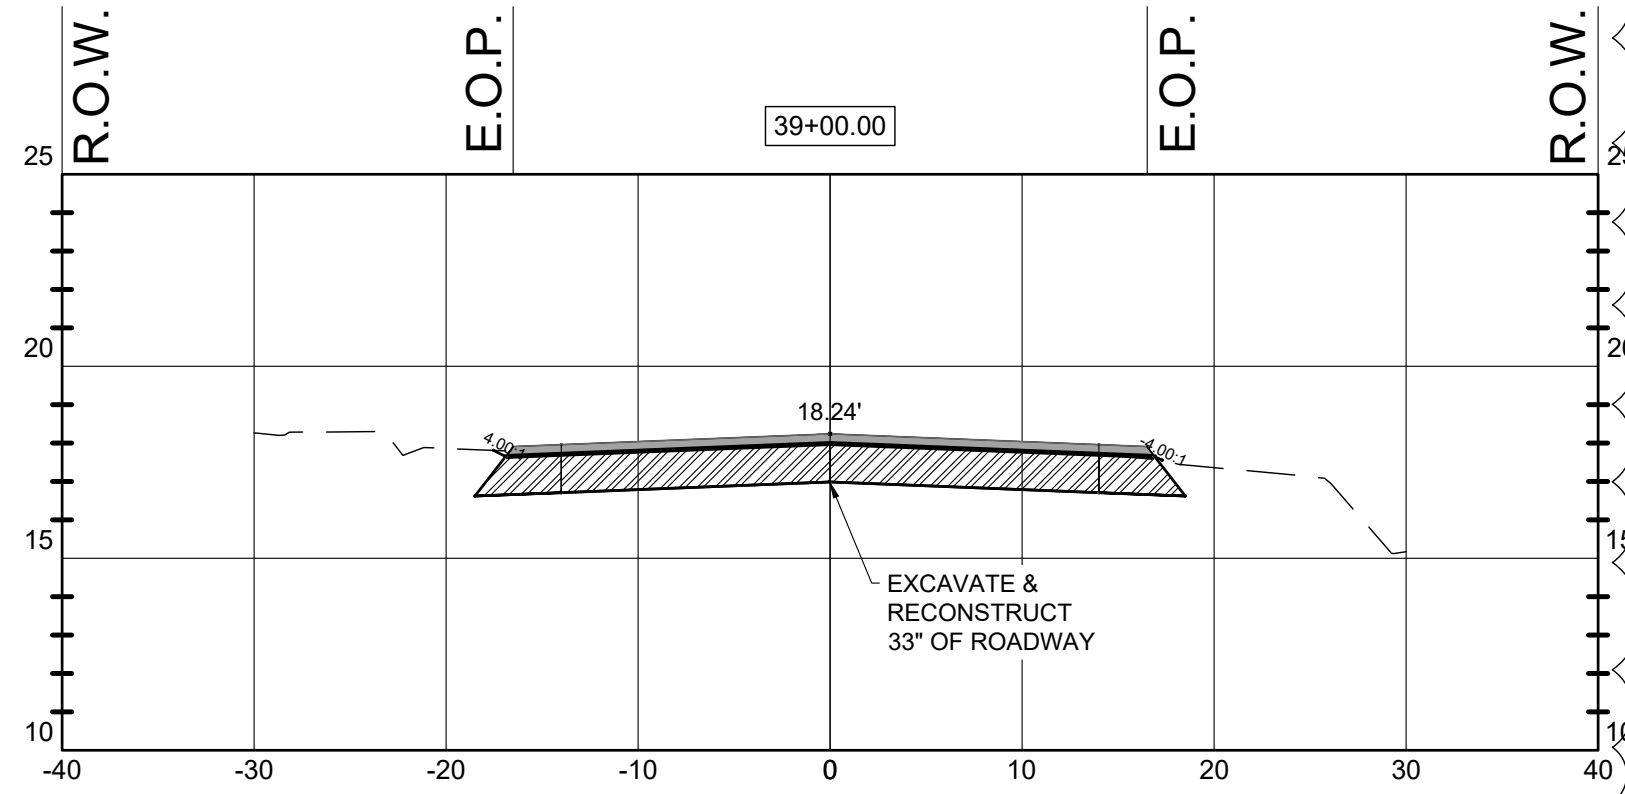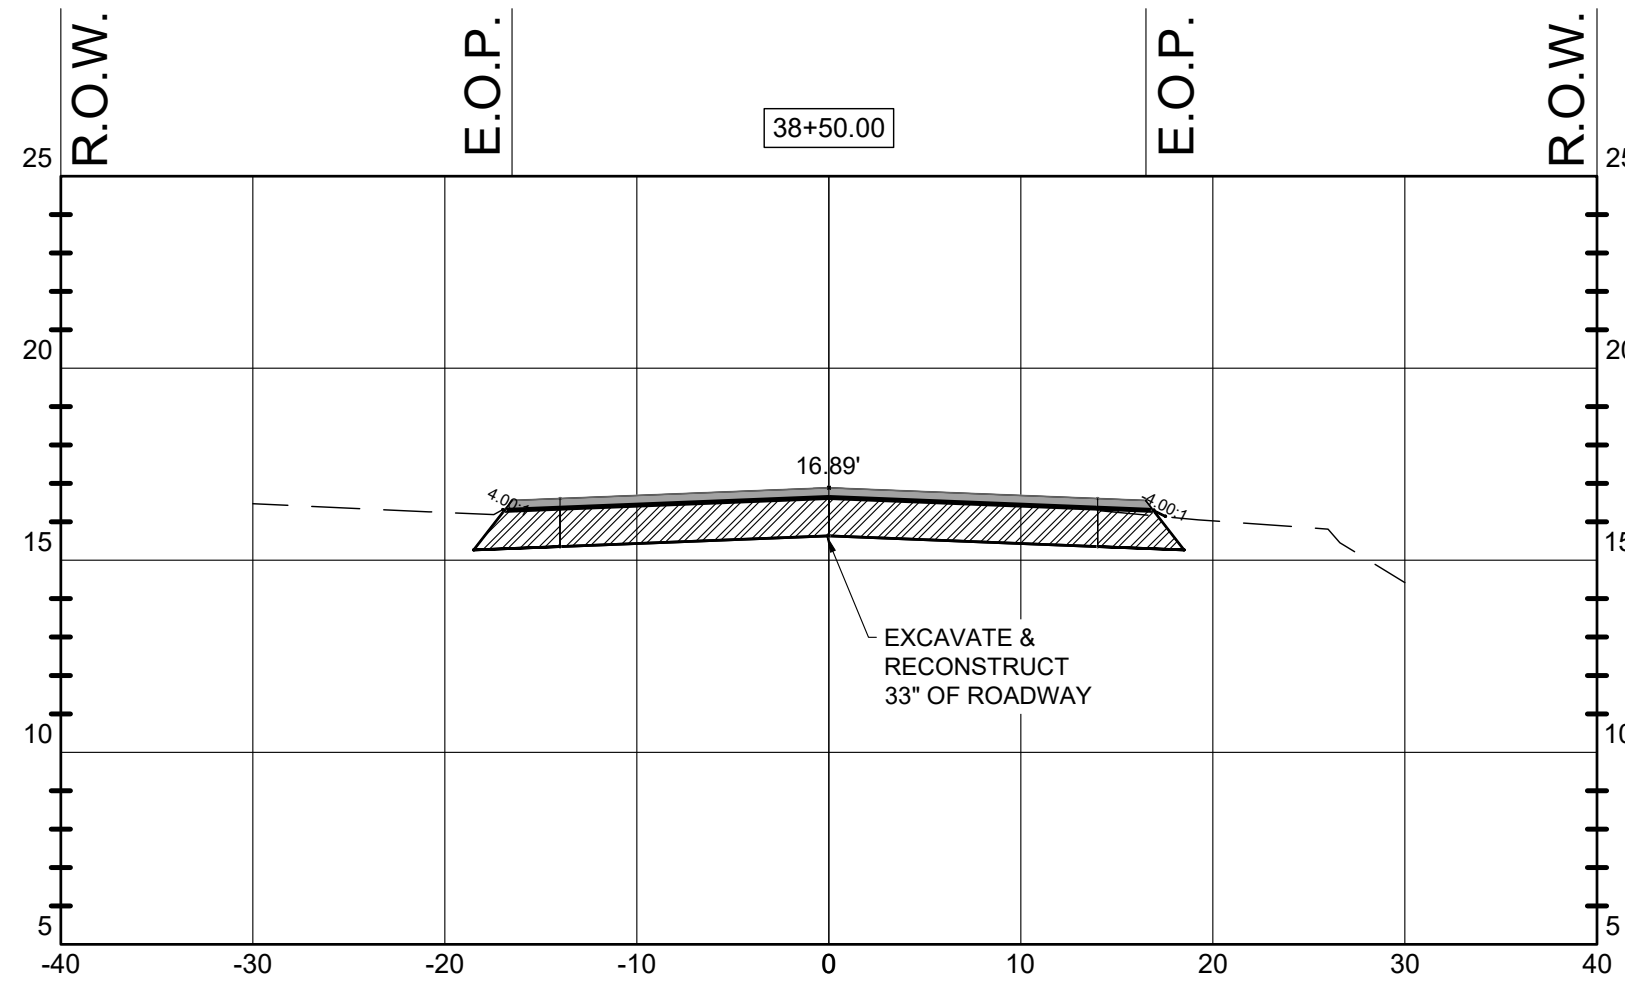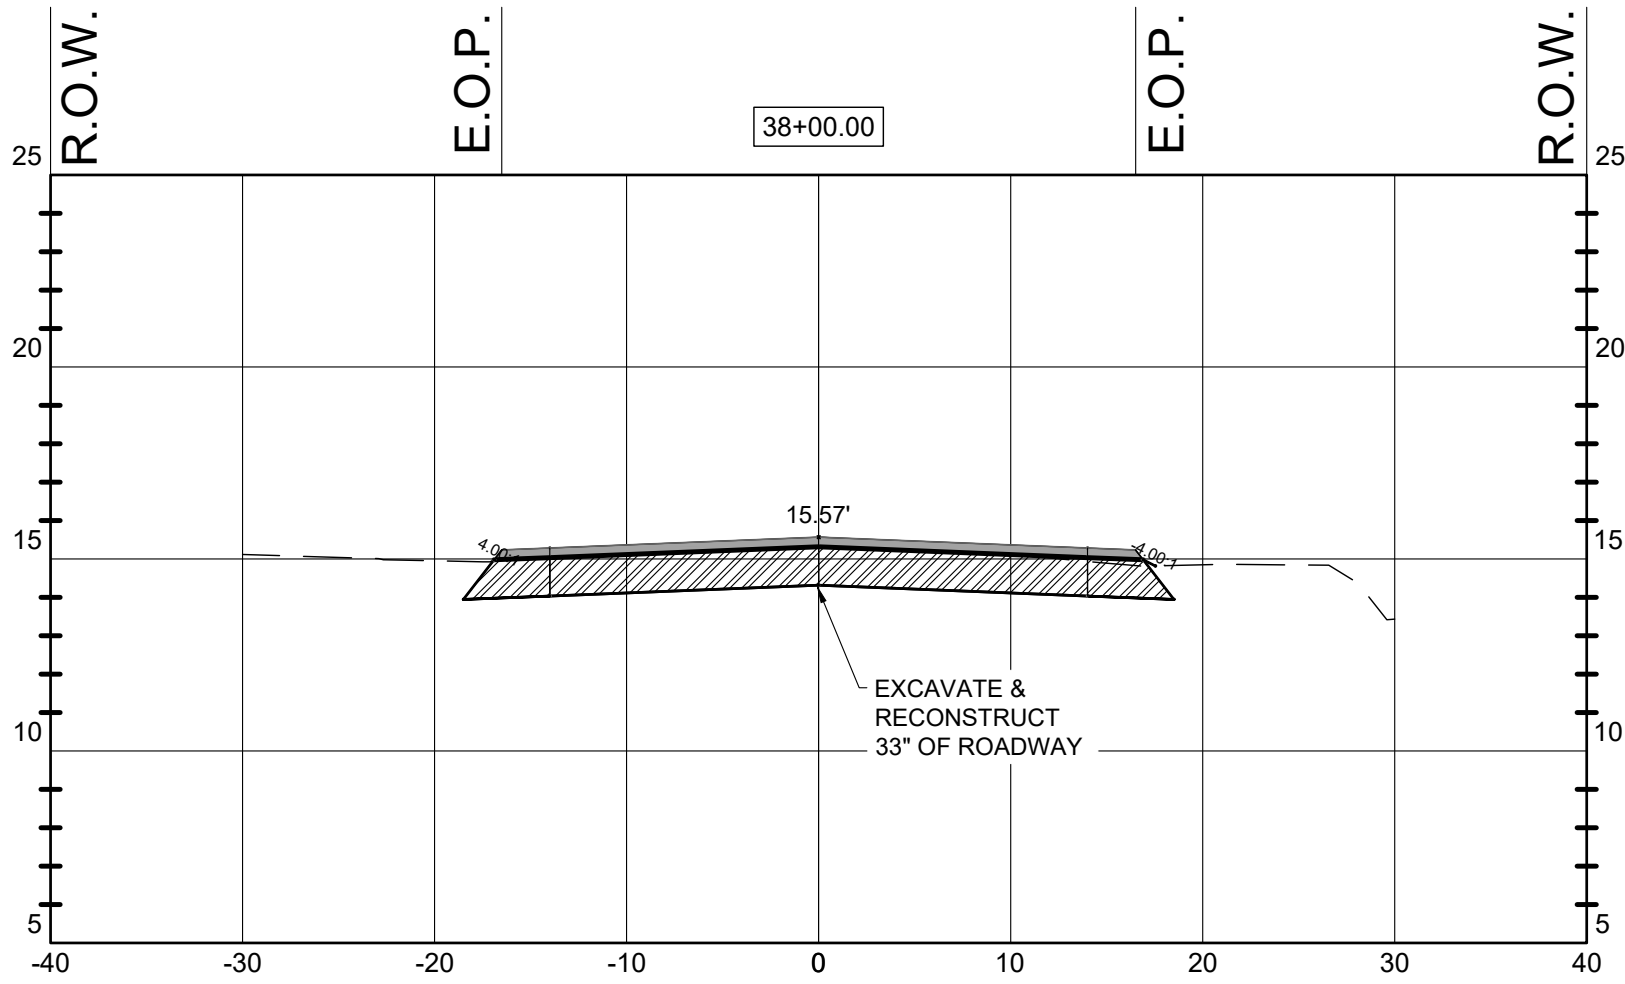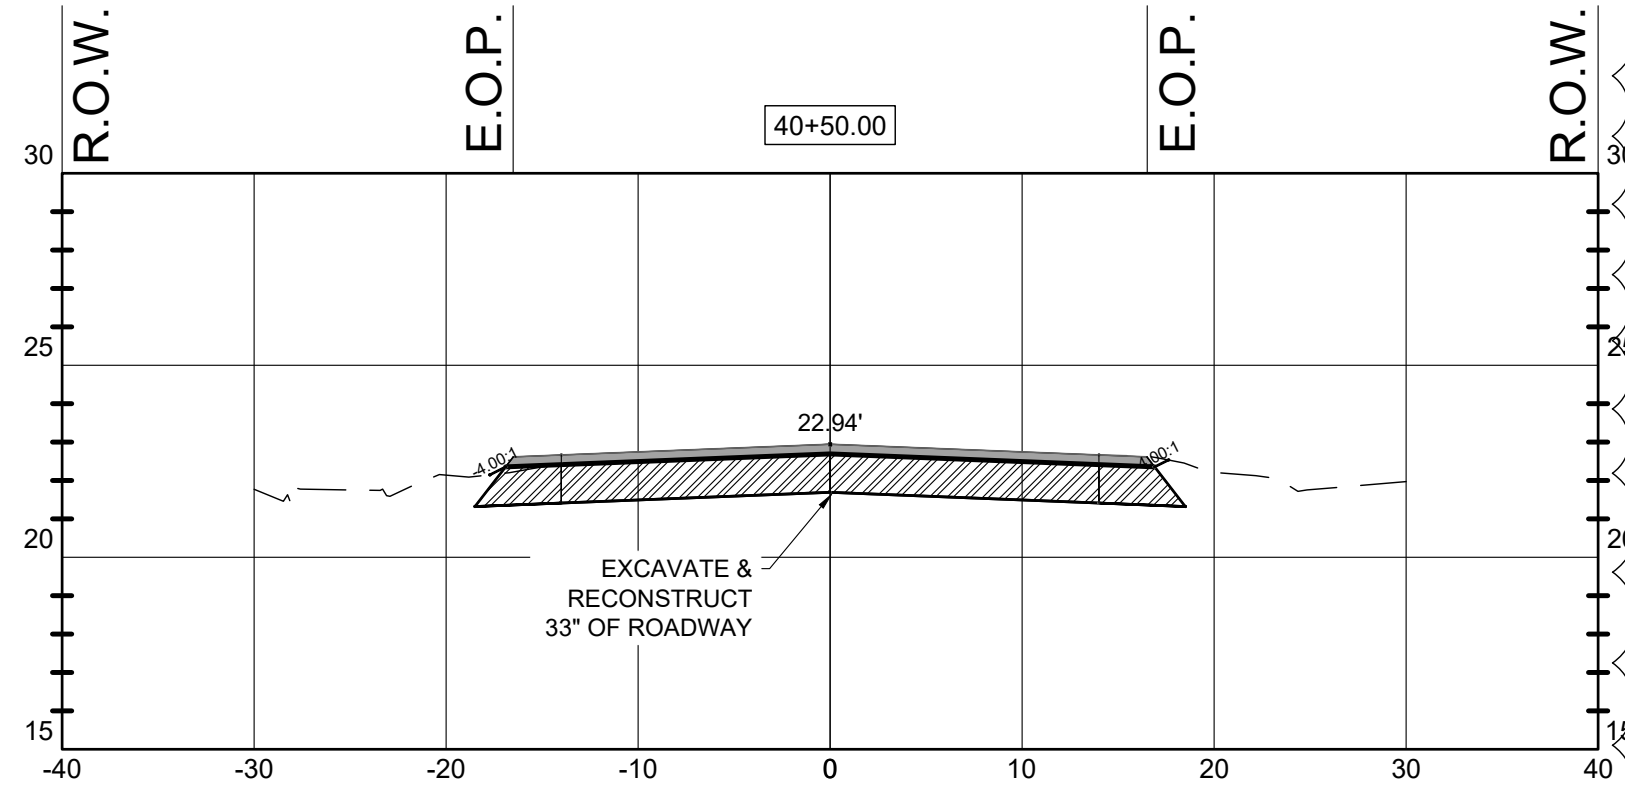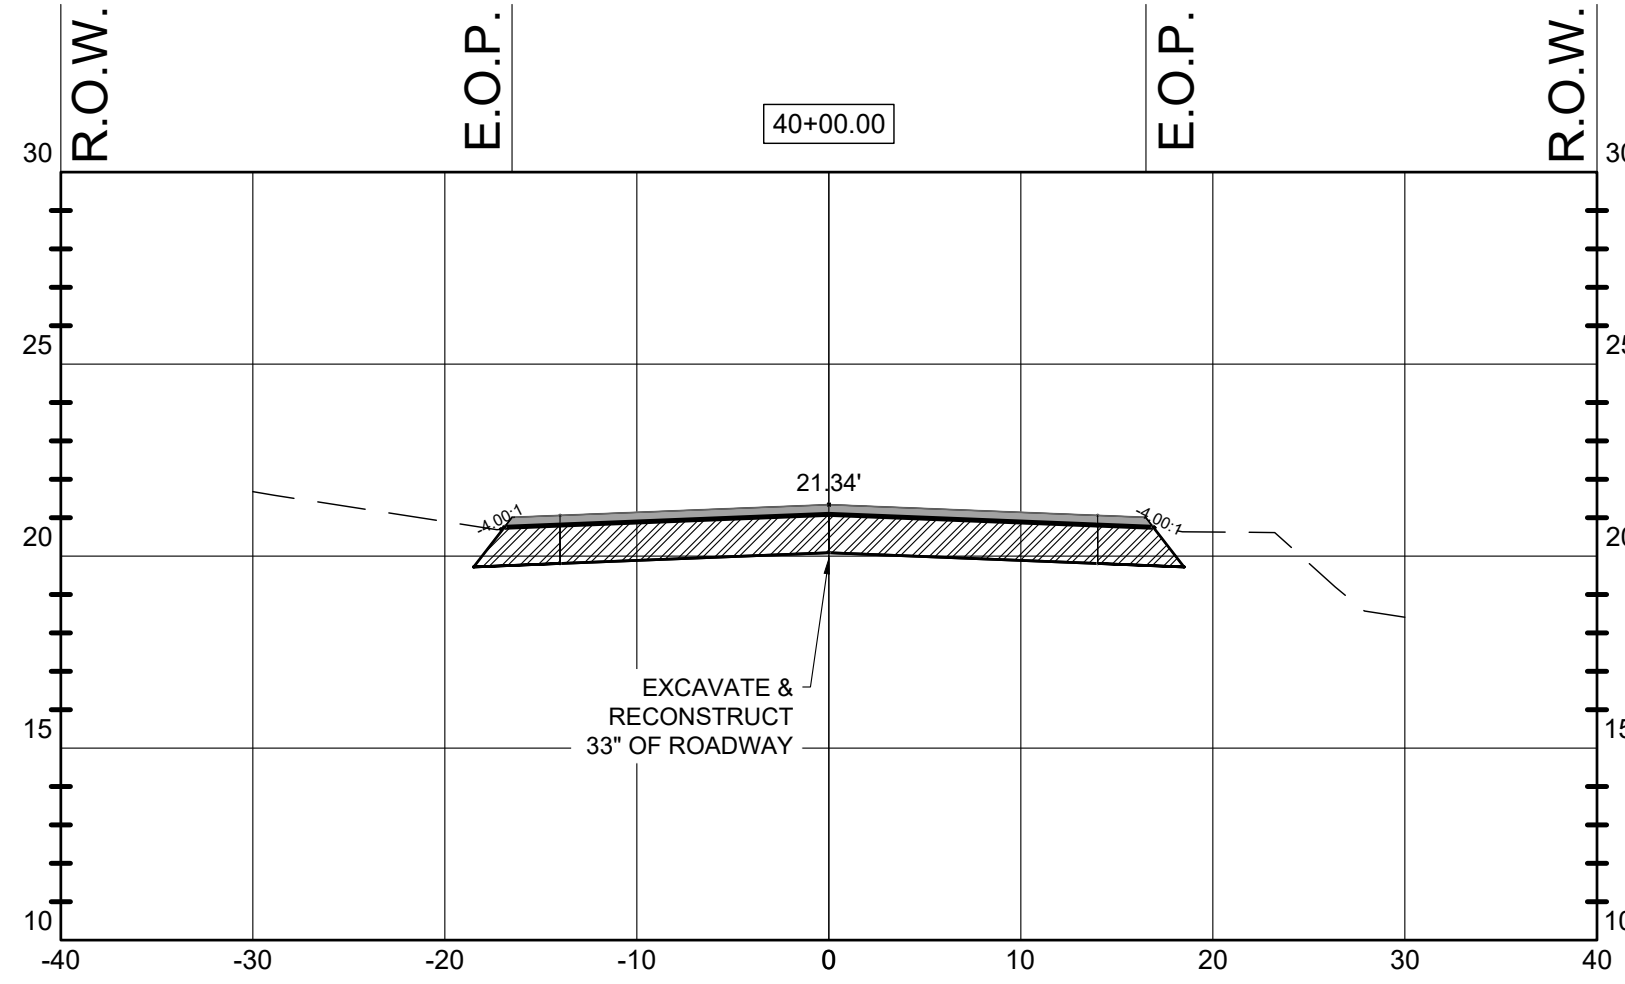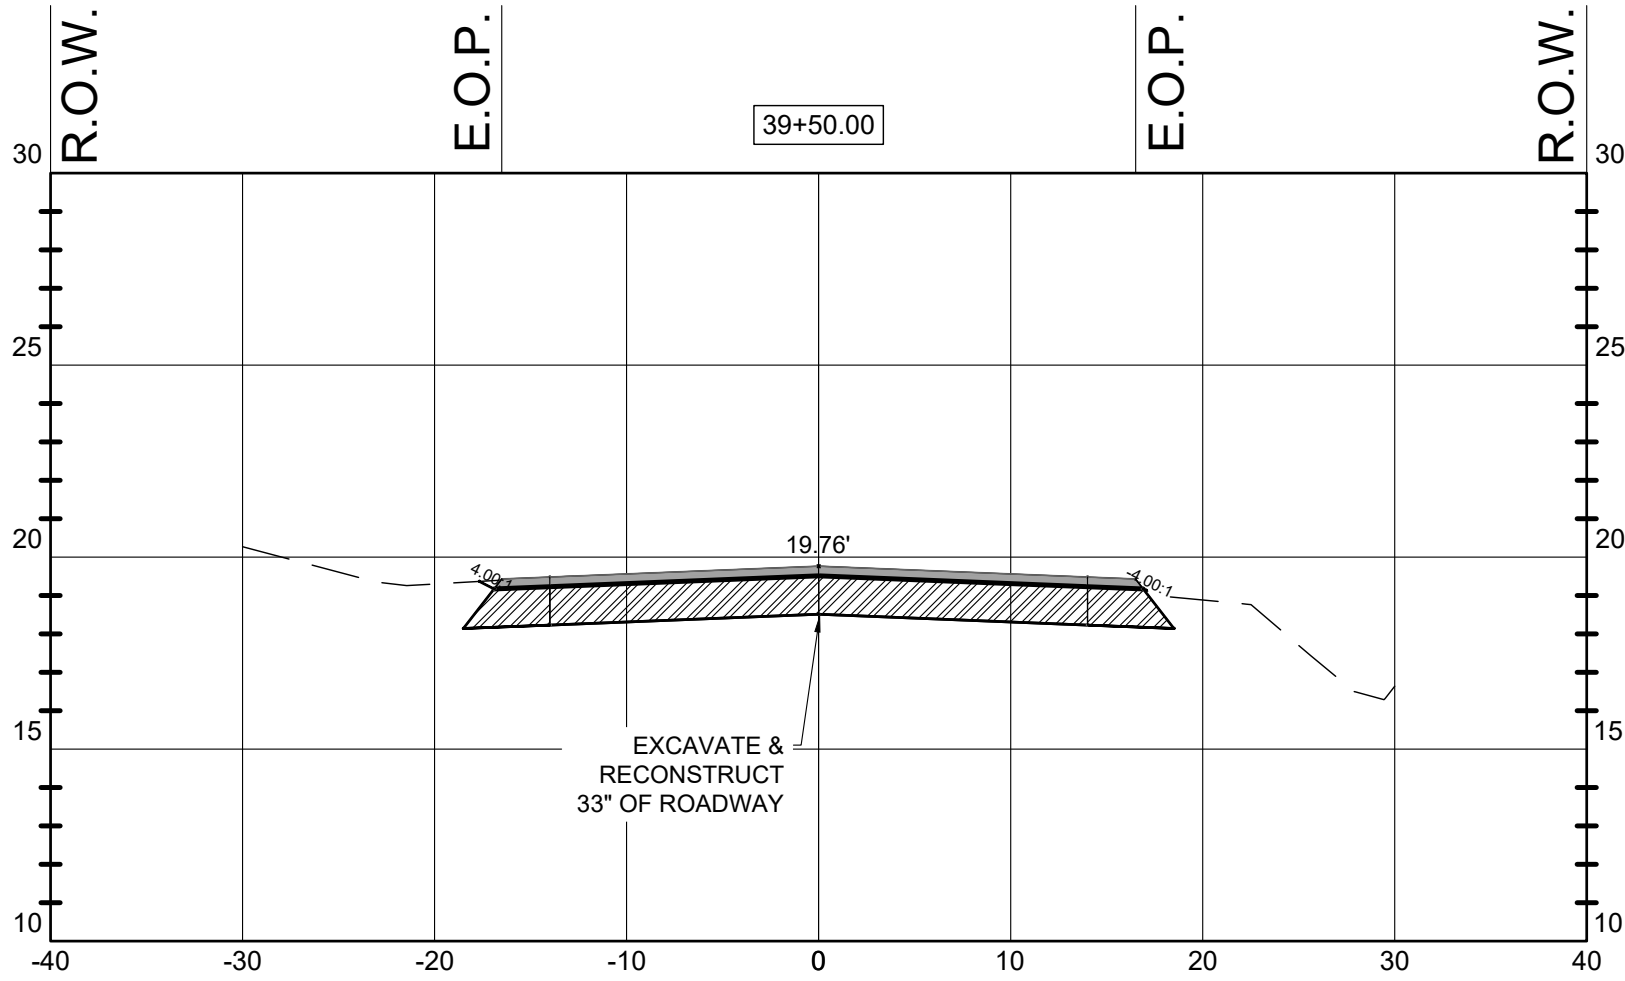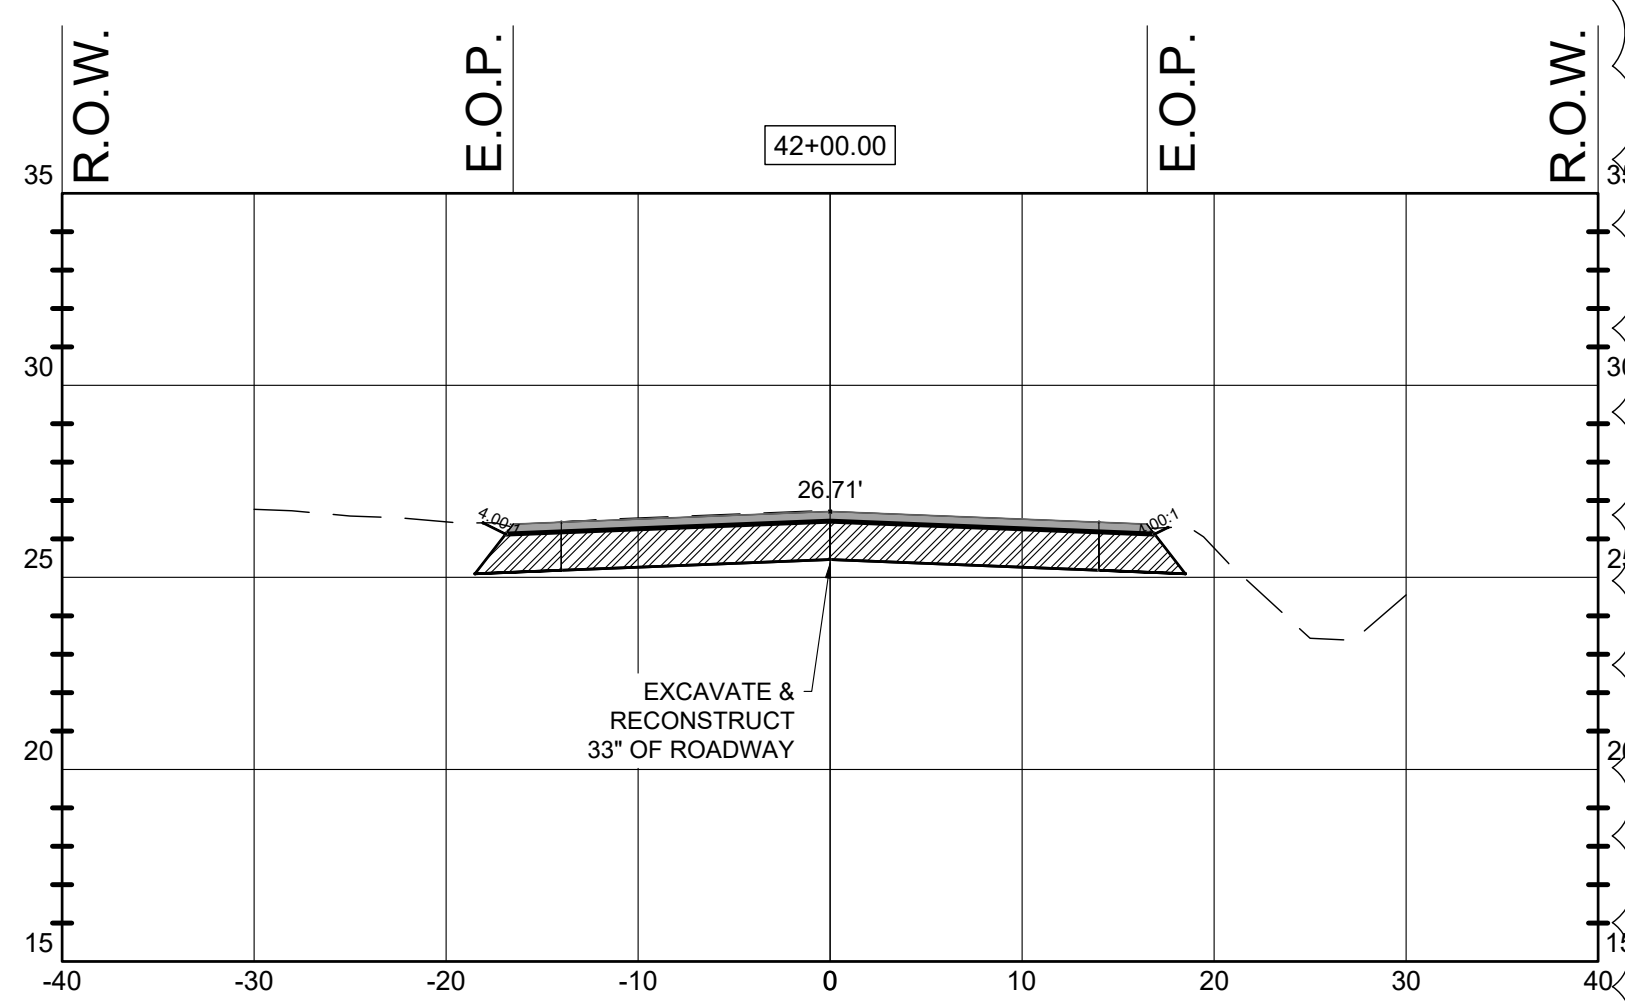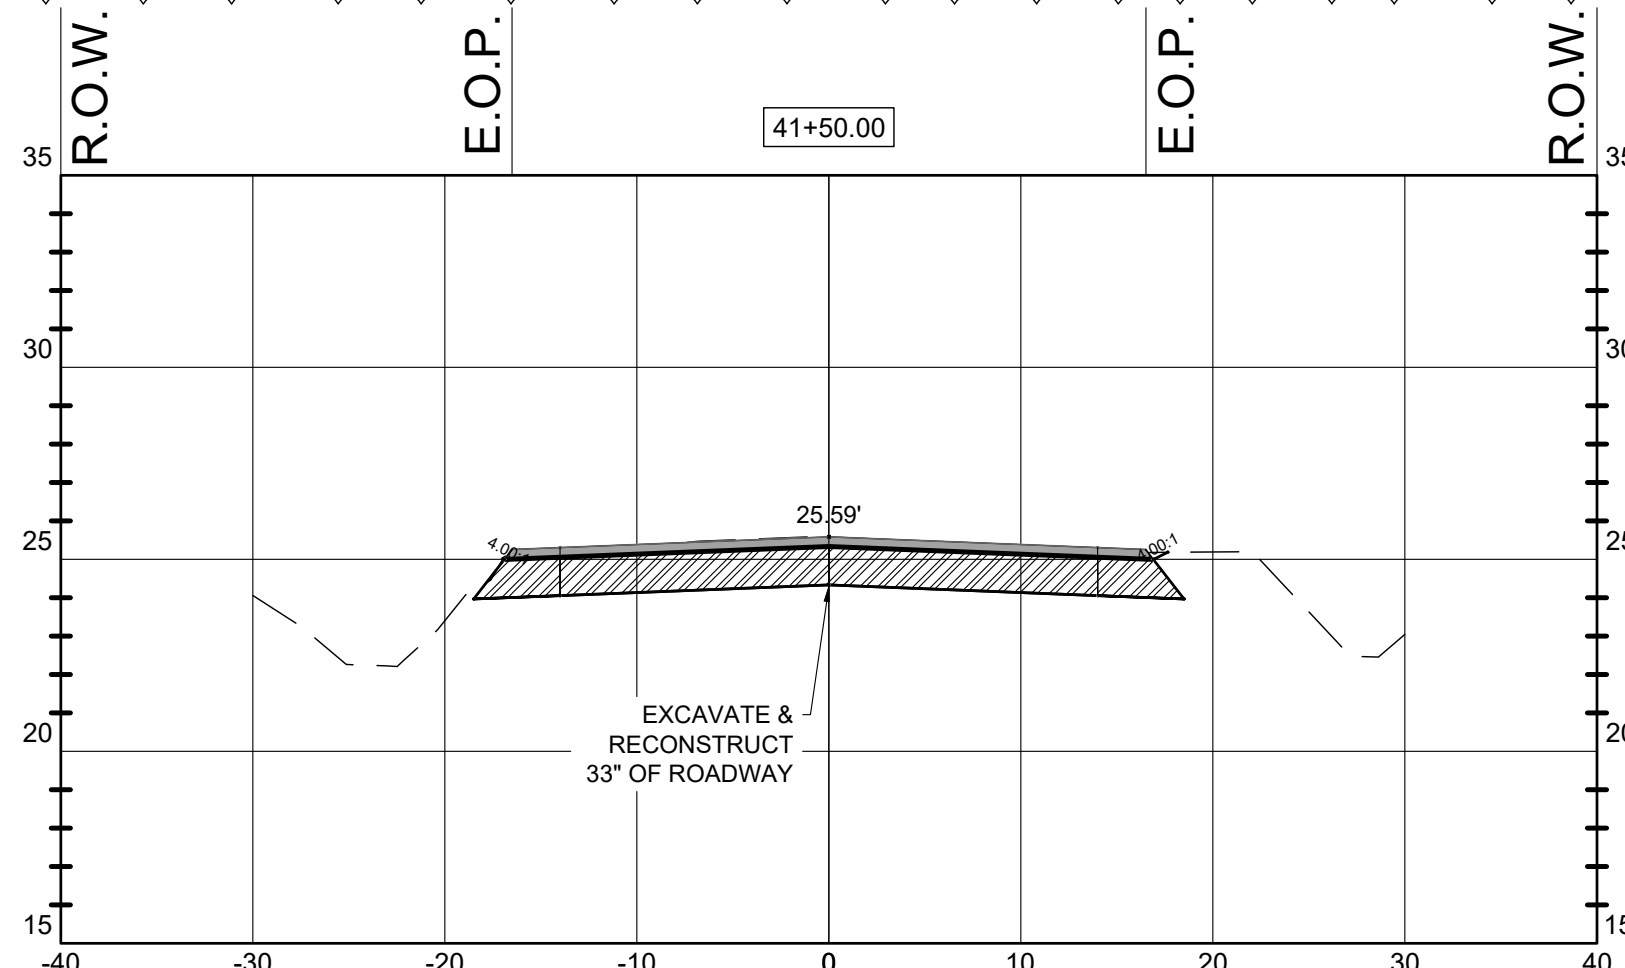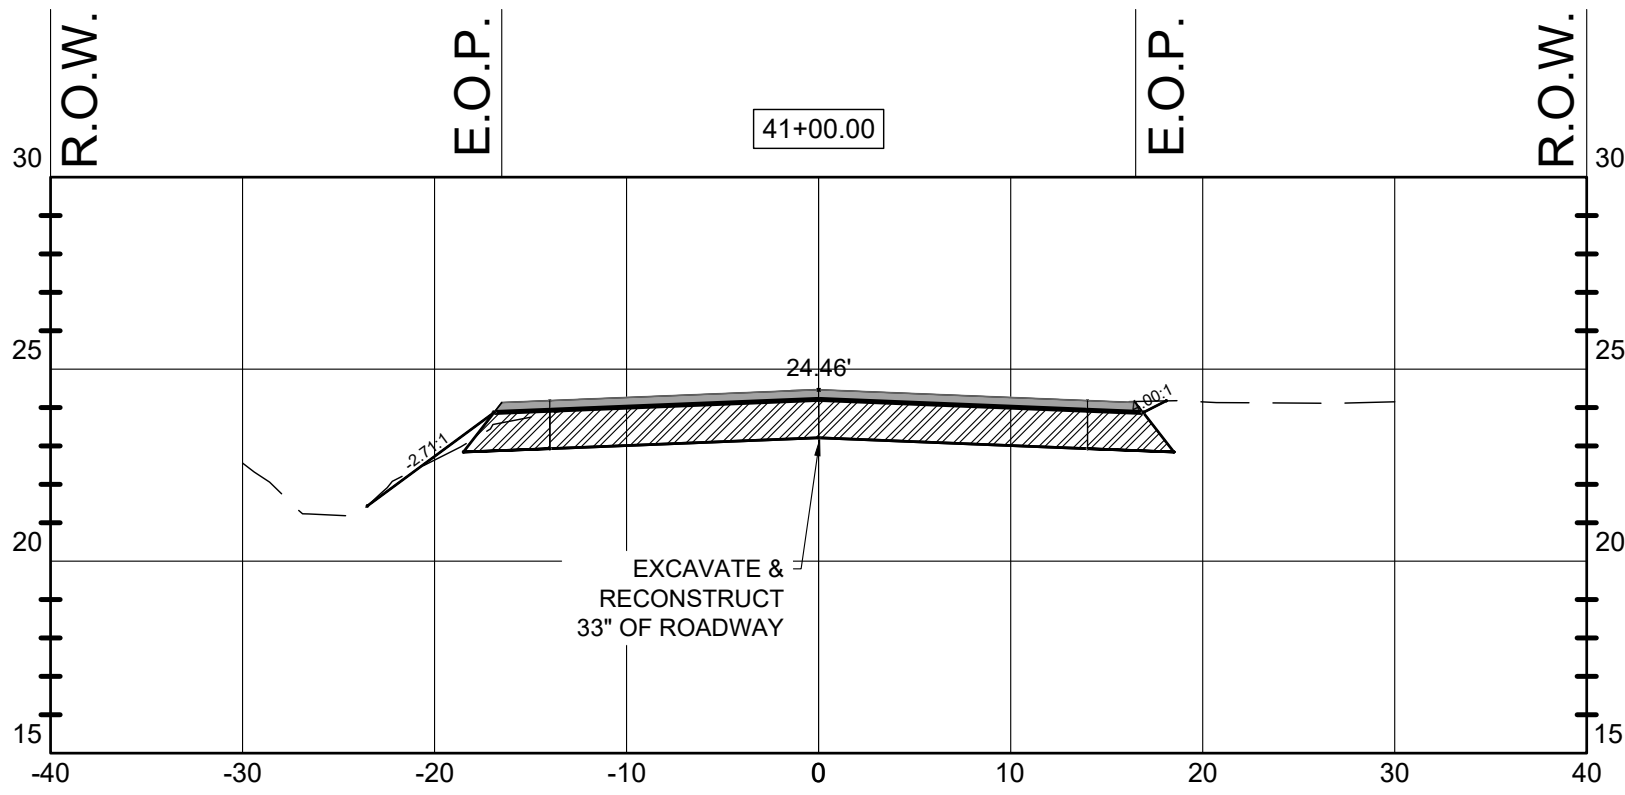

Elizabeth S. Moore, PE
FL License No.: 57607

BID SET

No.	Date	Revision
1	09/29/26	ADDENDUM 4
2	09/10/26	ADDENDUM 2

Designed: B. Silcox
Drawn: B. Silcox
Checked: E. Moore, P.E.
Job No.: 1620.032
Date: 7/16/2026













HWY 22A - (BOB LITTLE ROAD)
SECTIONS

2025 ROADWAY
RESURFACING PROJECTS
CITY OF PARKER - BAY COUNTY - FLORIDA

THIS SHEET NOT VALID FOR
CONSTRUCTION WITHOUT
COMPLETE SET OF PLANS.

Sheet No.
C2.8

NOTES:
CONTRACTOR TO ADD
COMPACTED FILL ALONG
THE EDGE OF THE ROADWAY
IF THE DROPOFF IS MORE
THAN 1.0" AND SHALL BE
PLACED AT A SLOPE OF 1:4
IN ACCORDANCE WITH 2026
OR CURRENT EDITION OF
FDOT STANDARD INDEX
570-010.

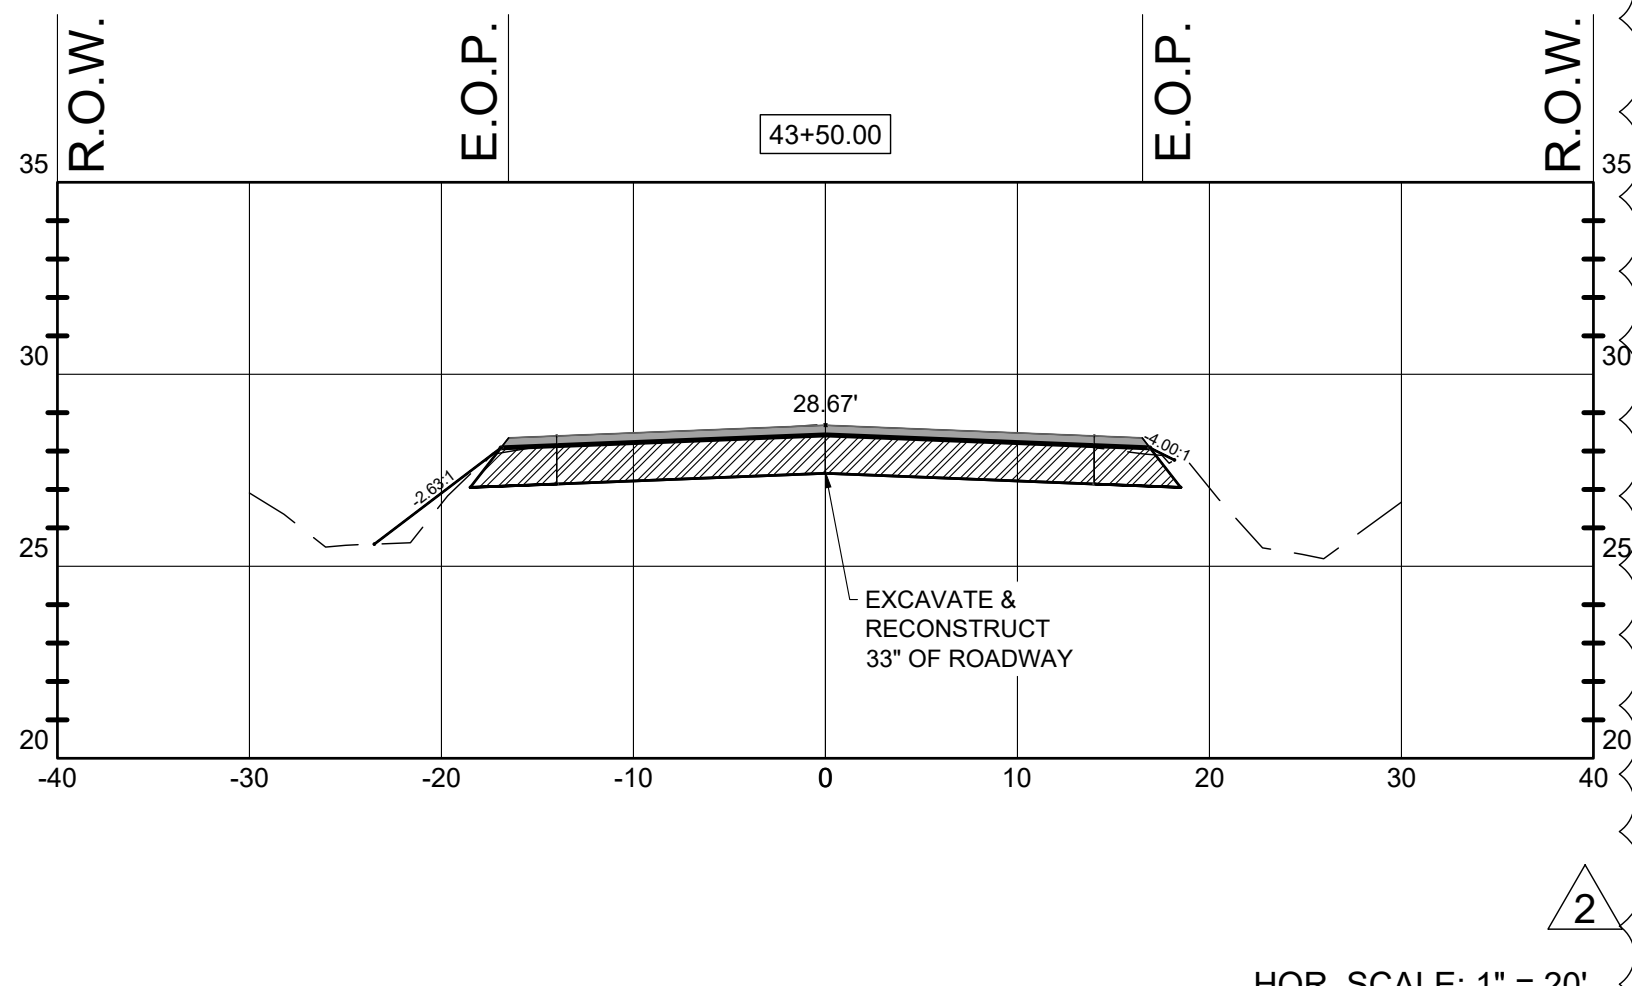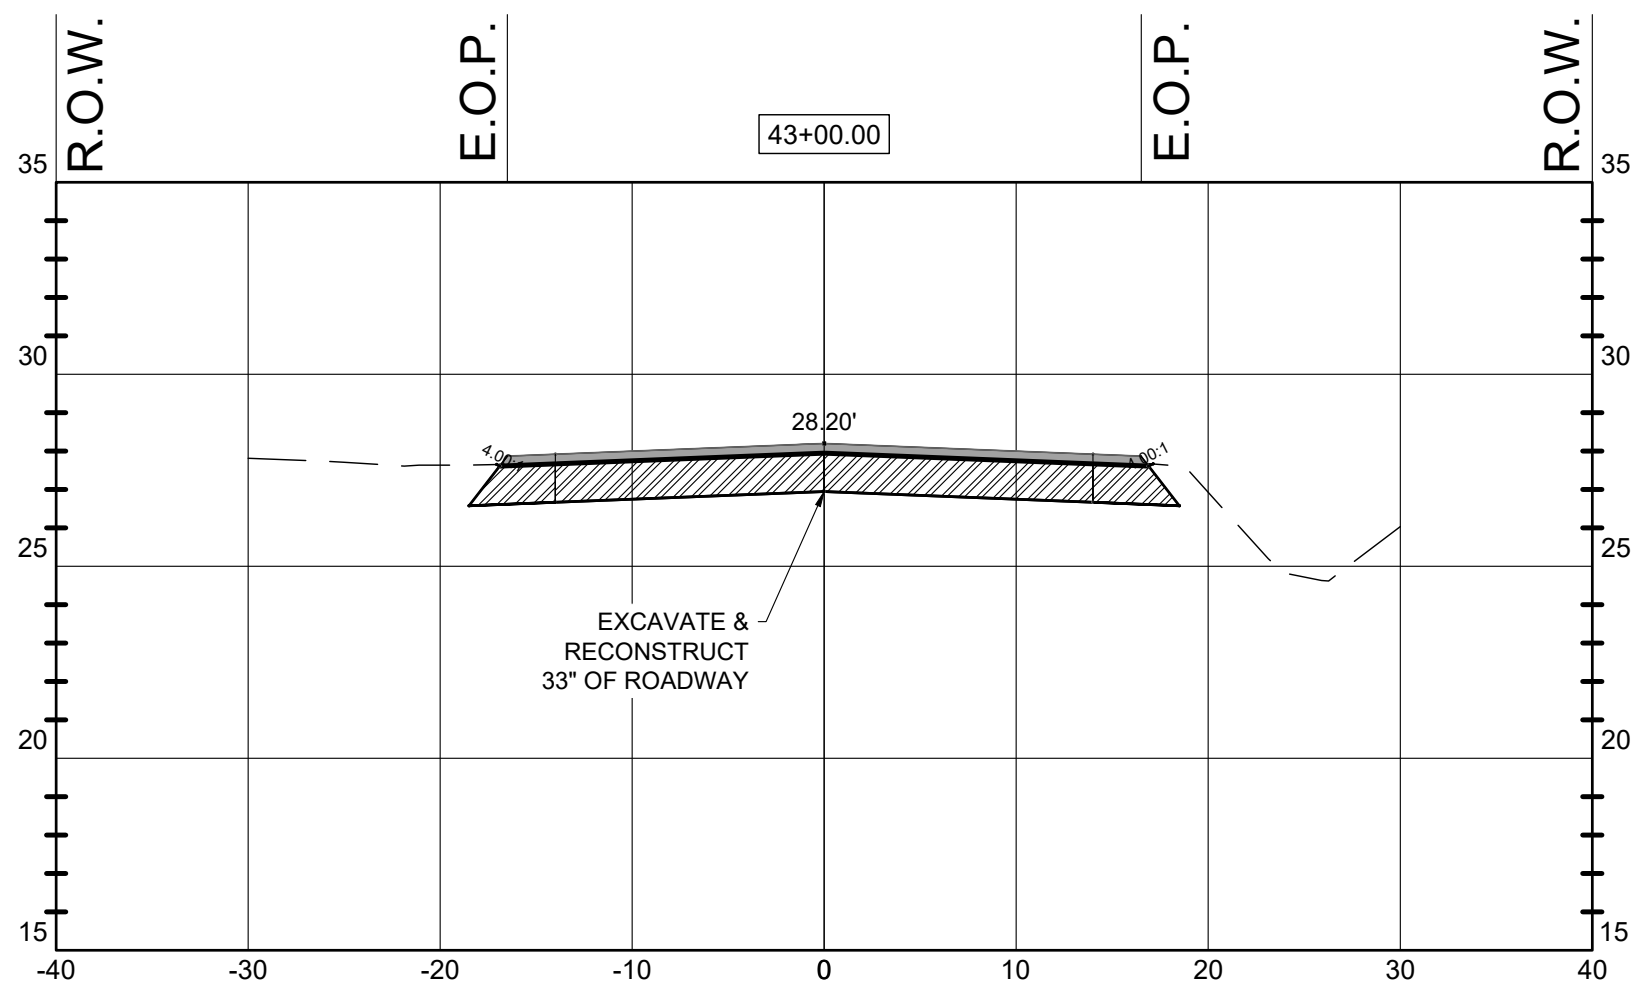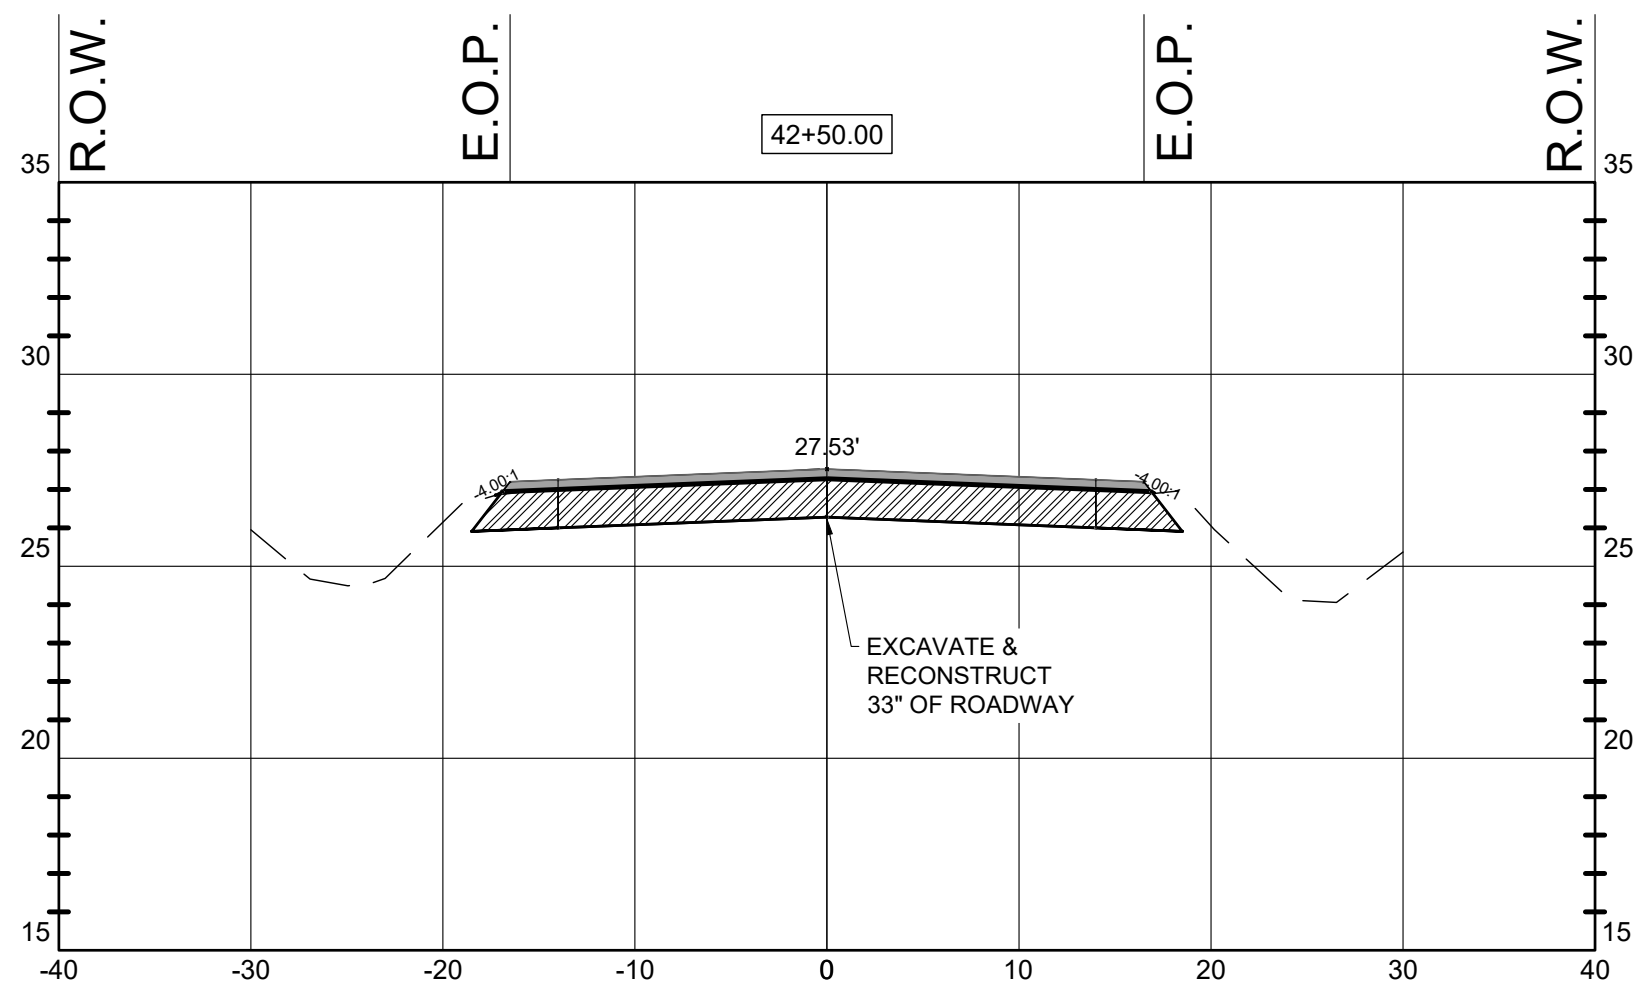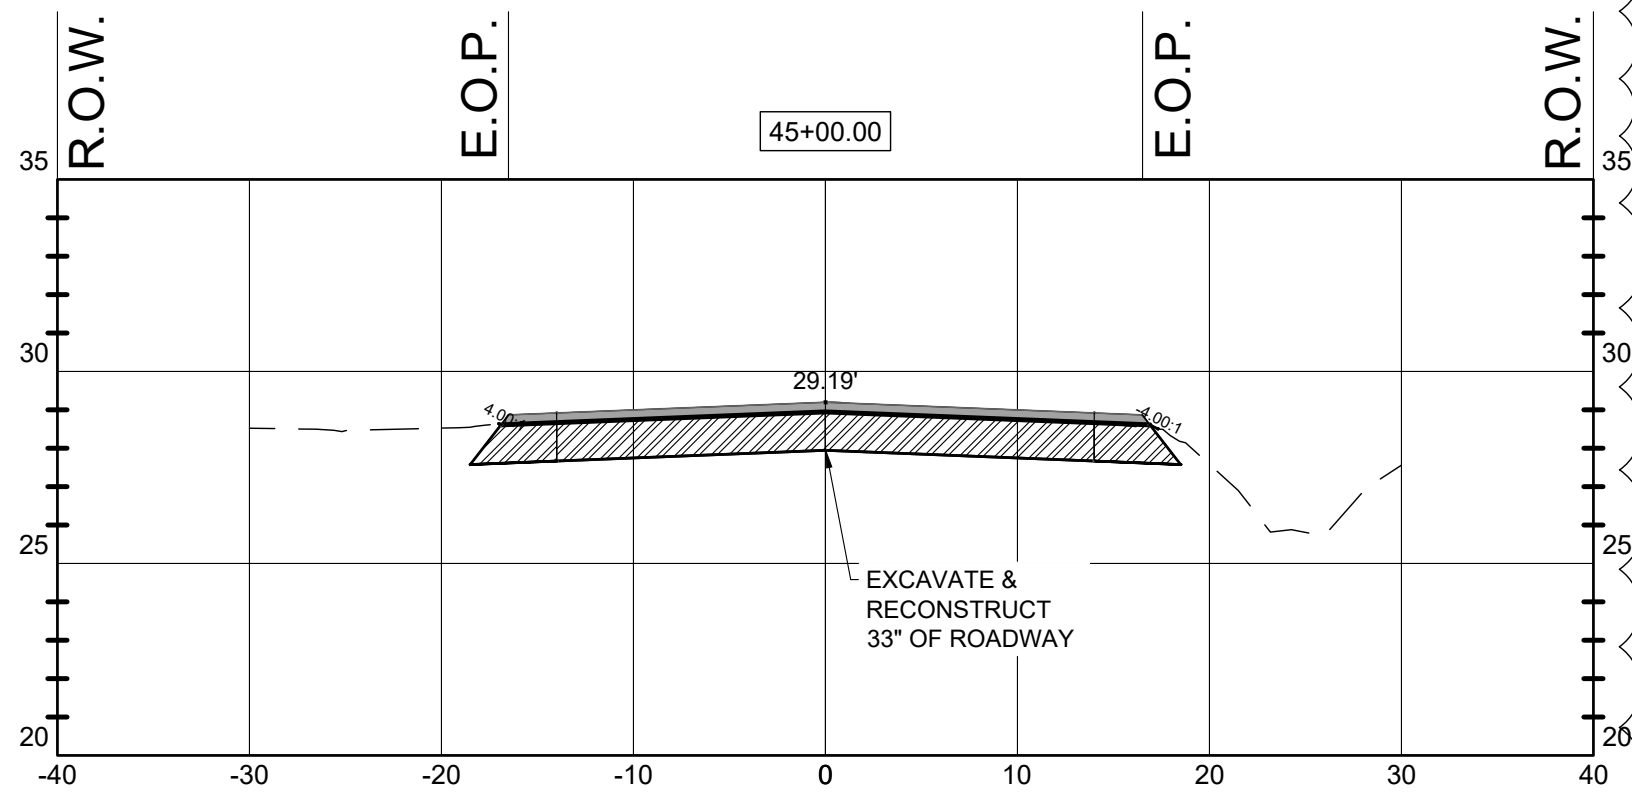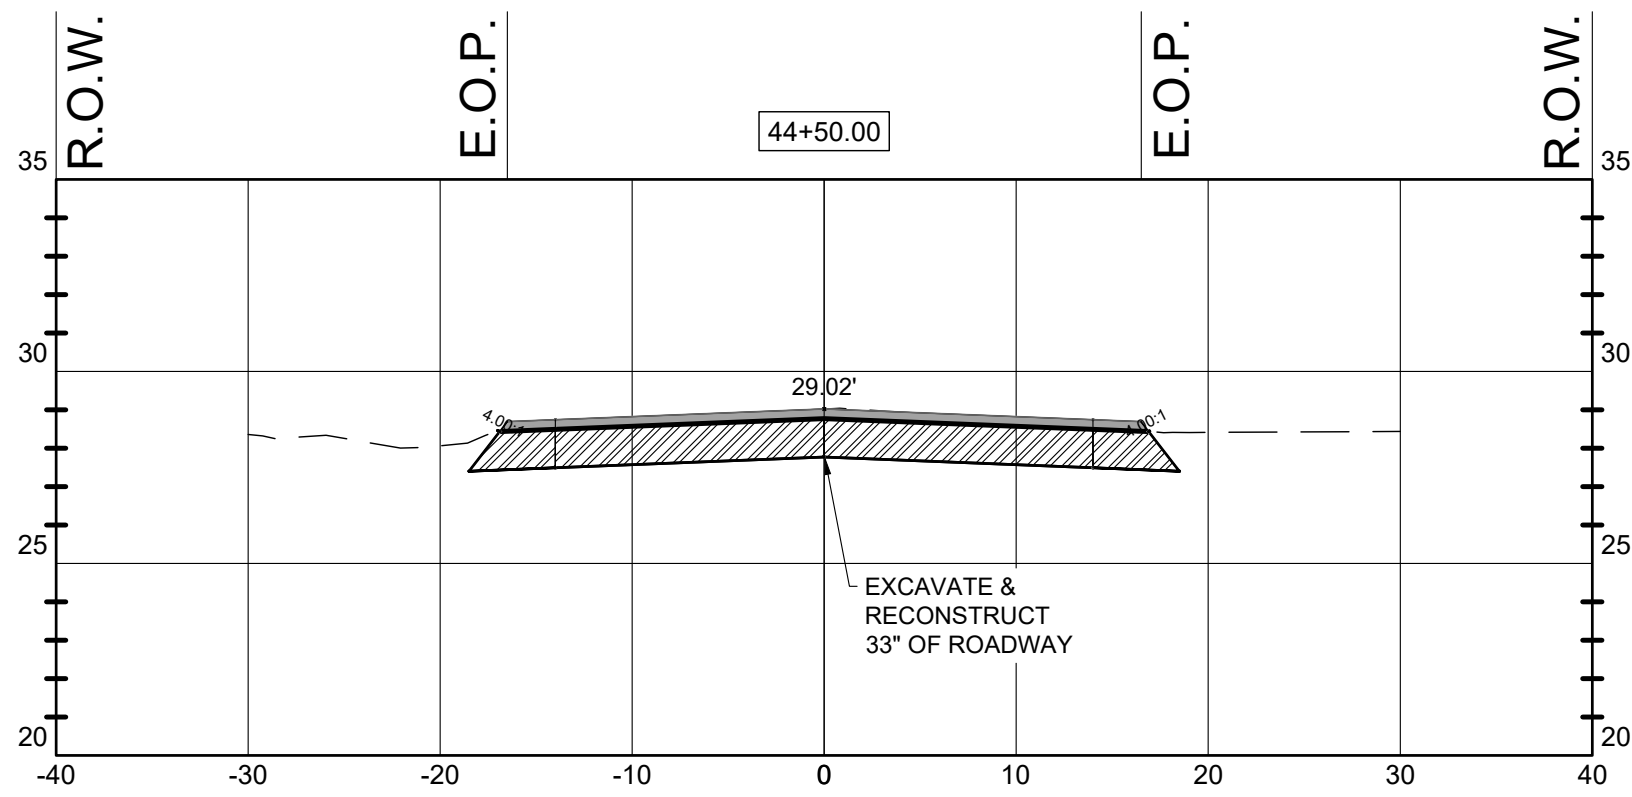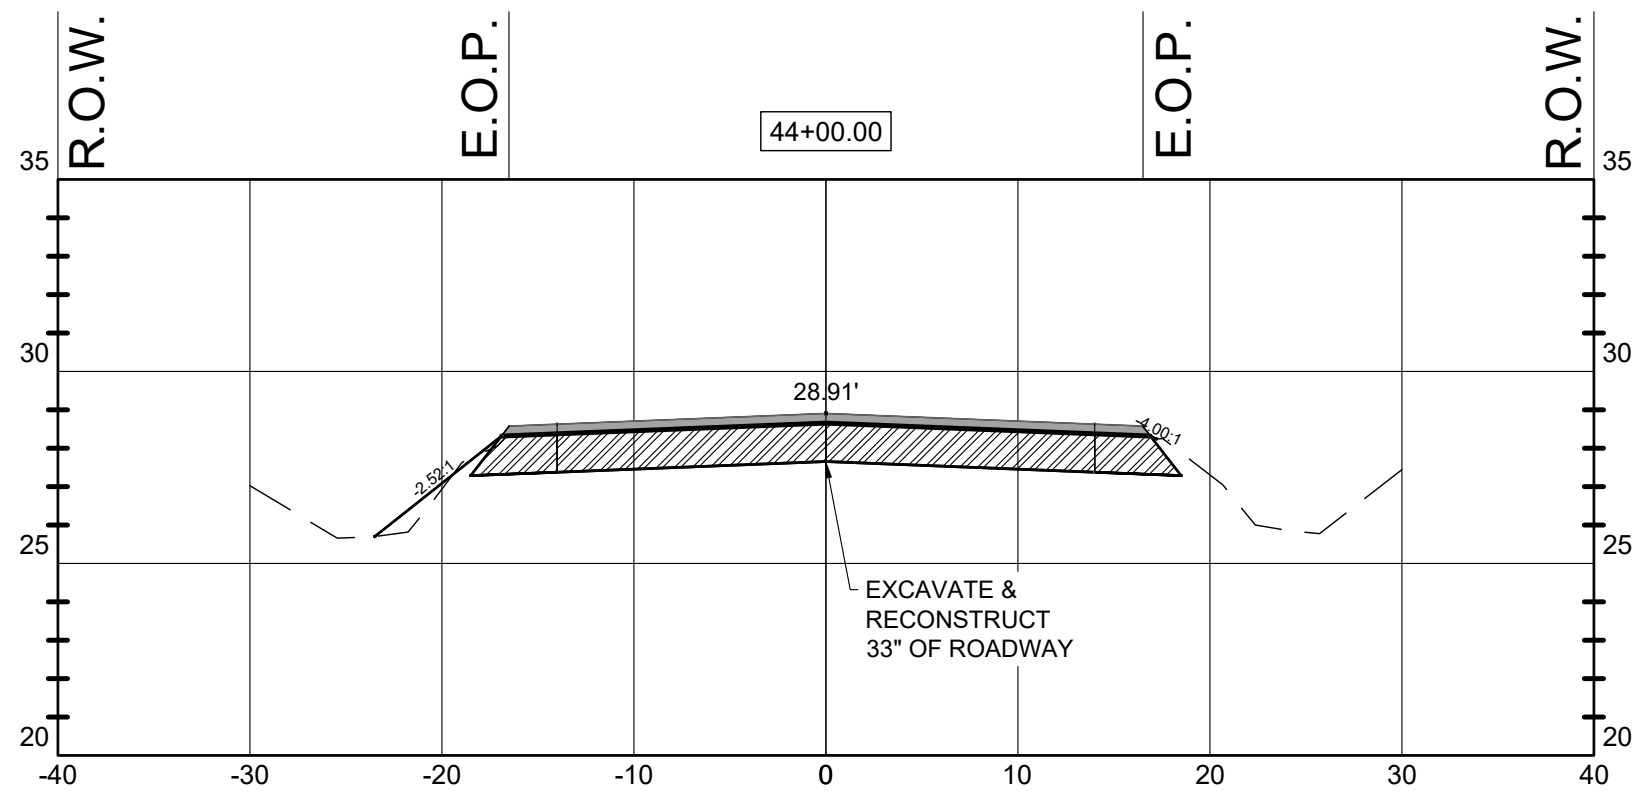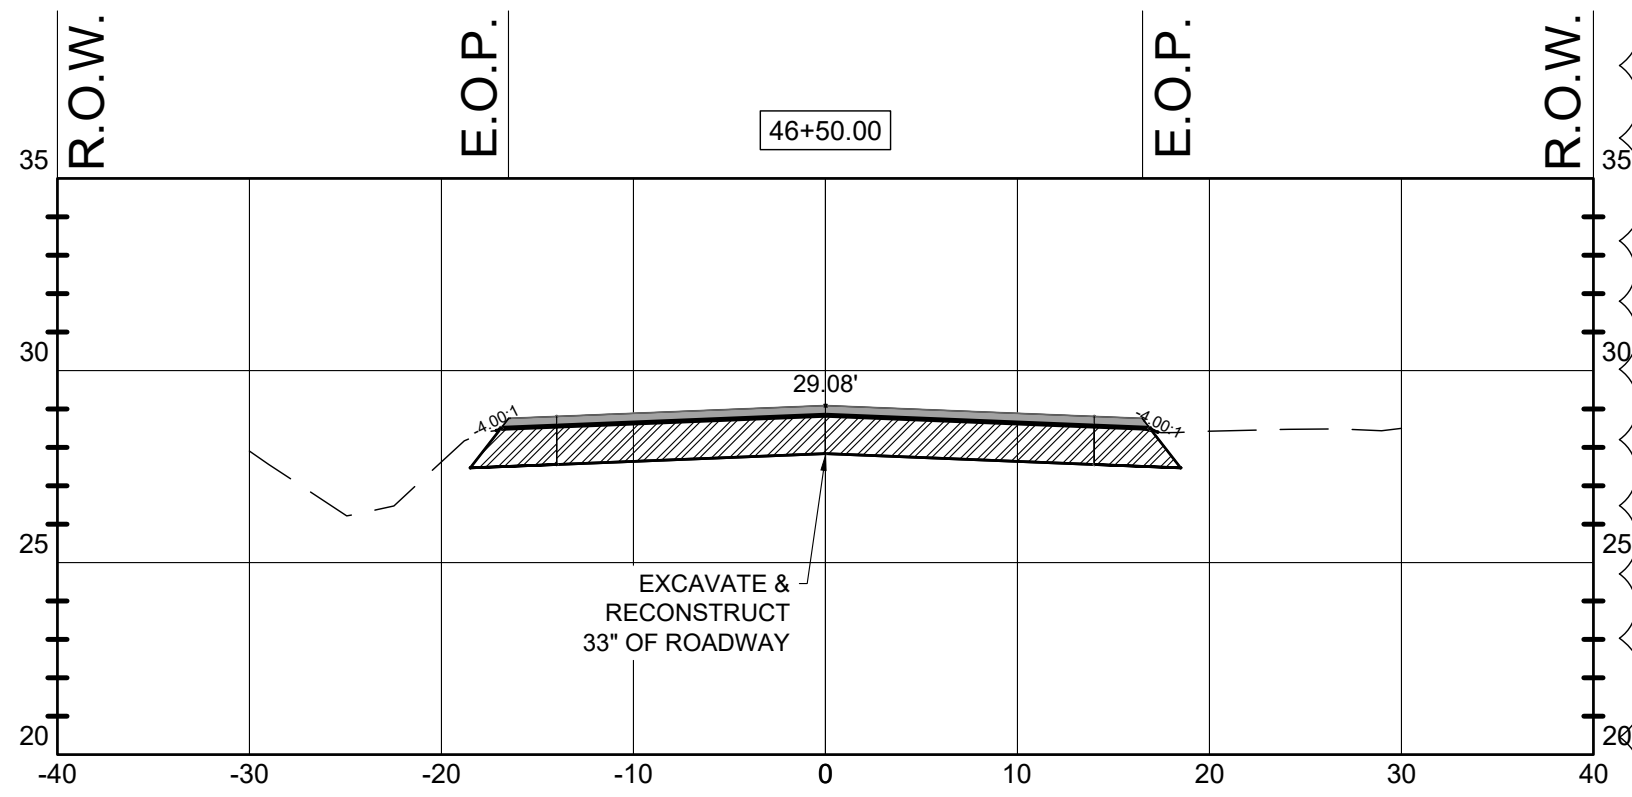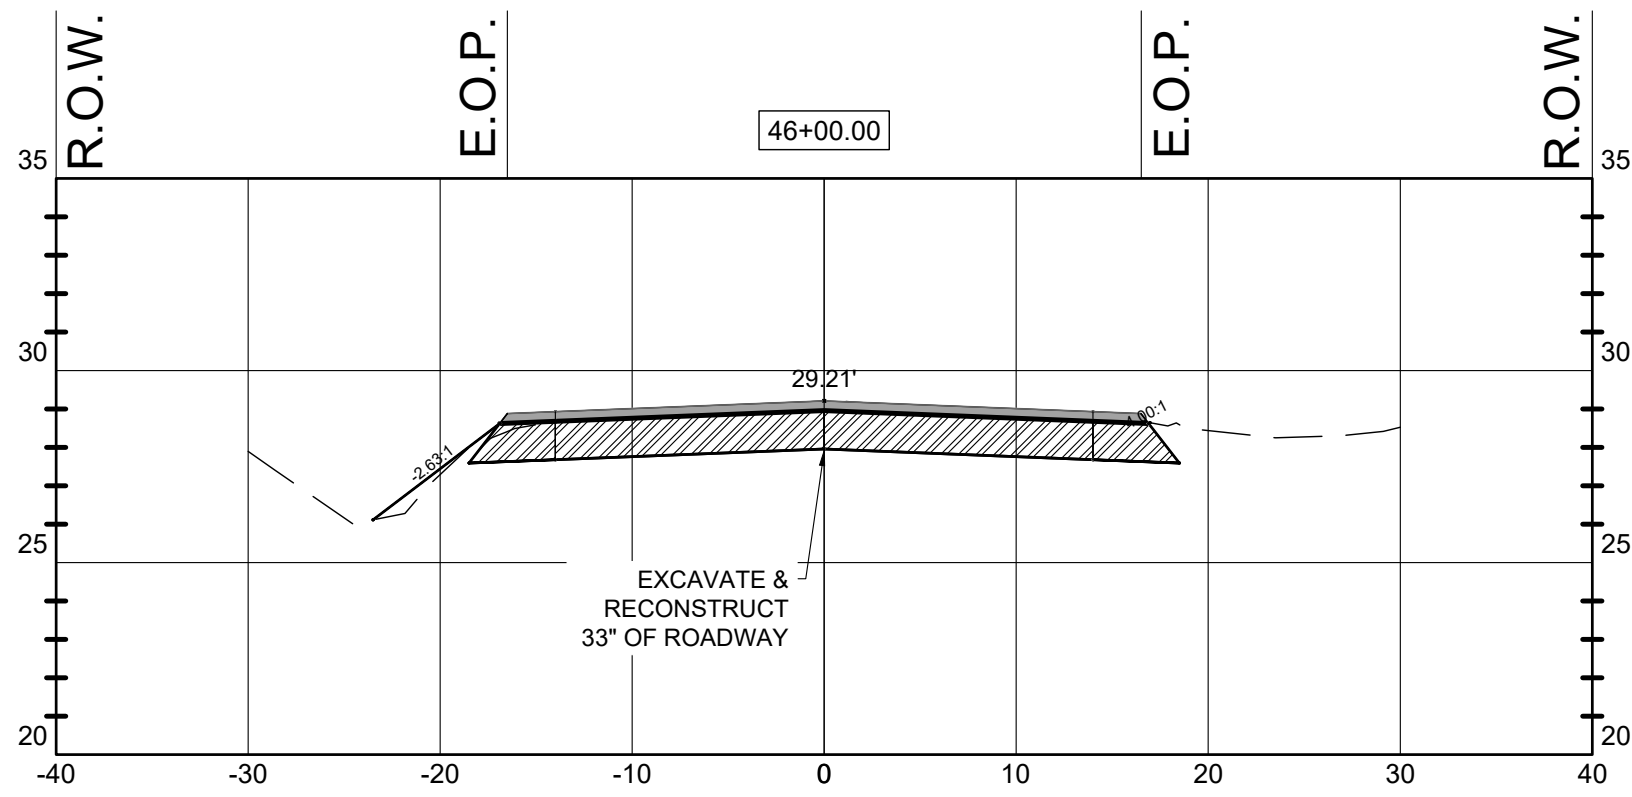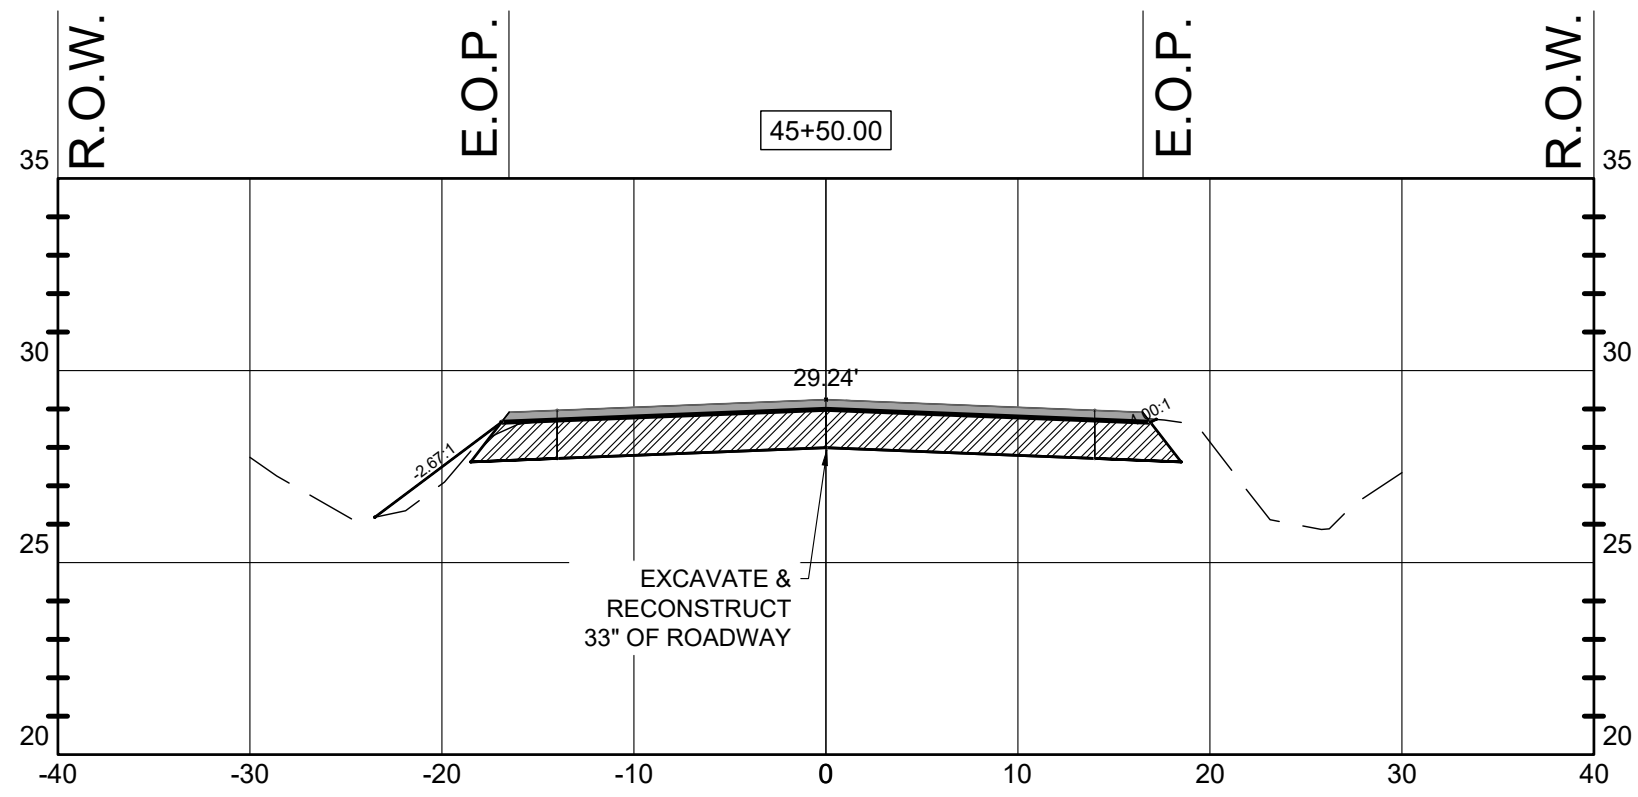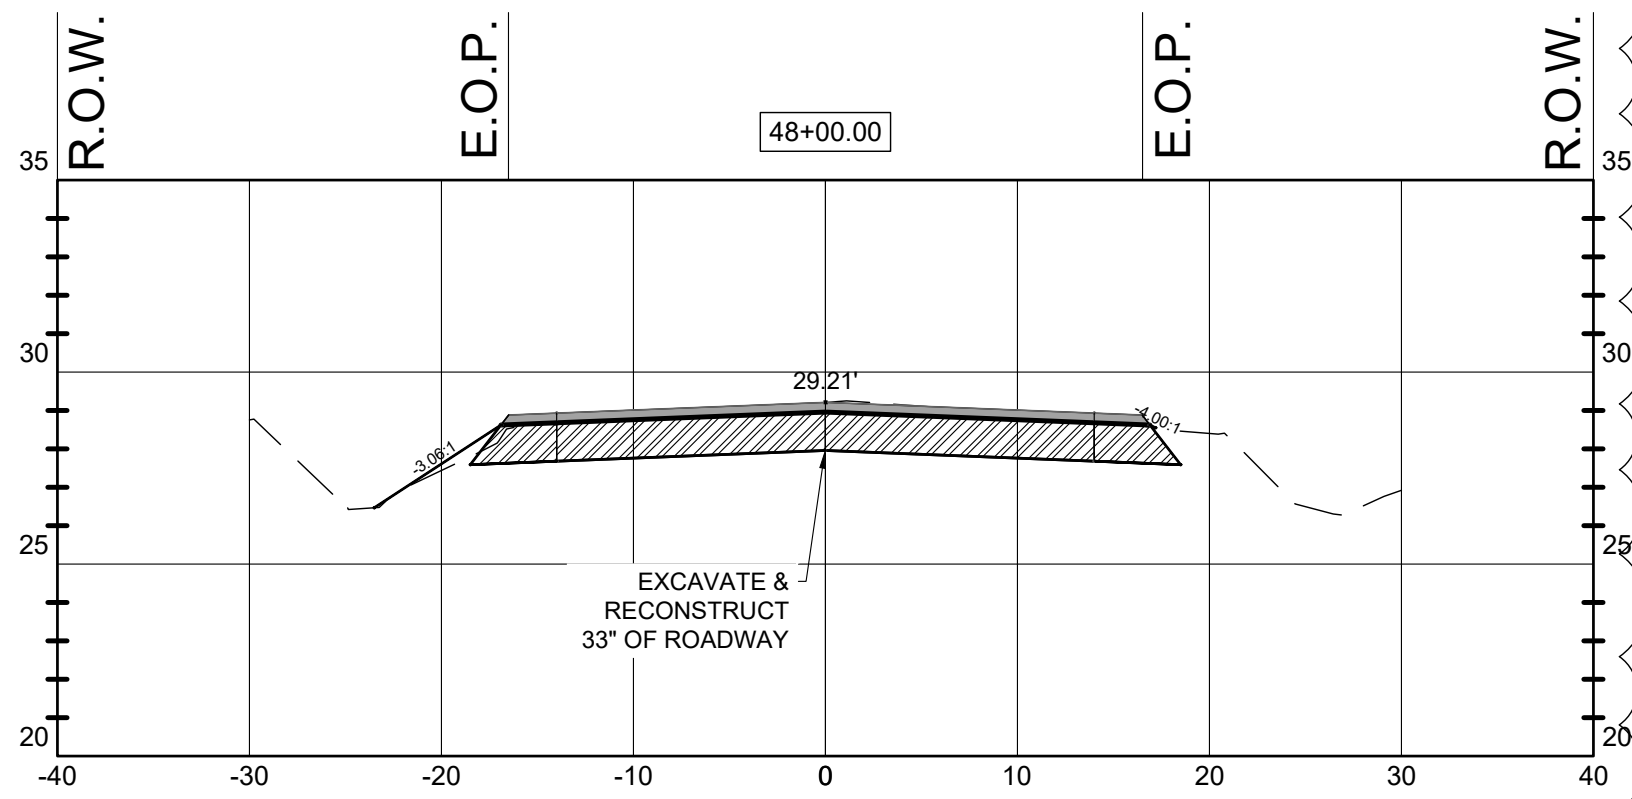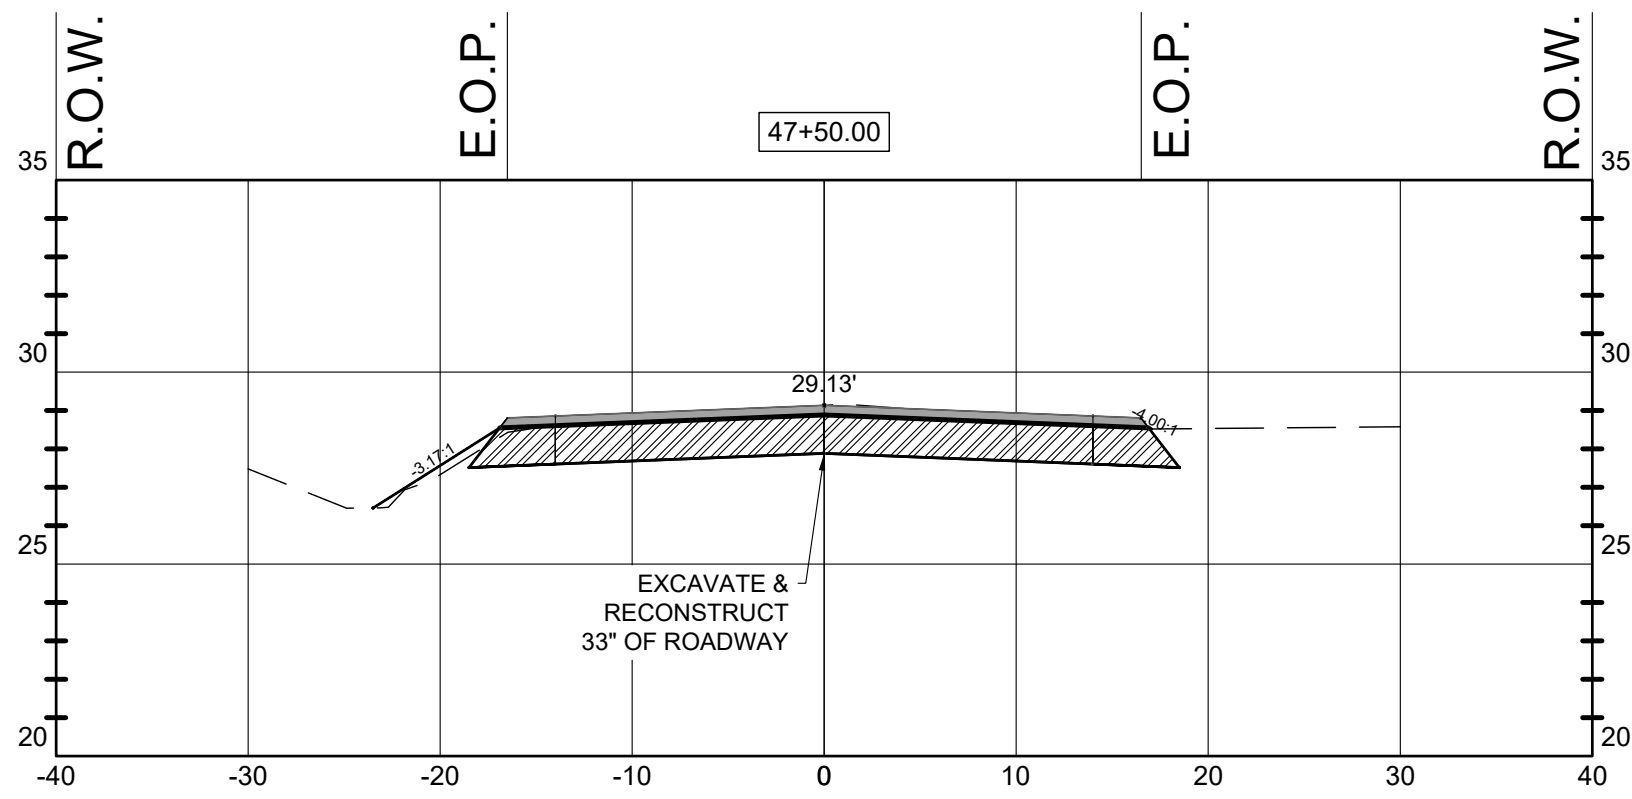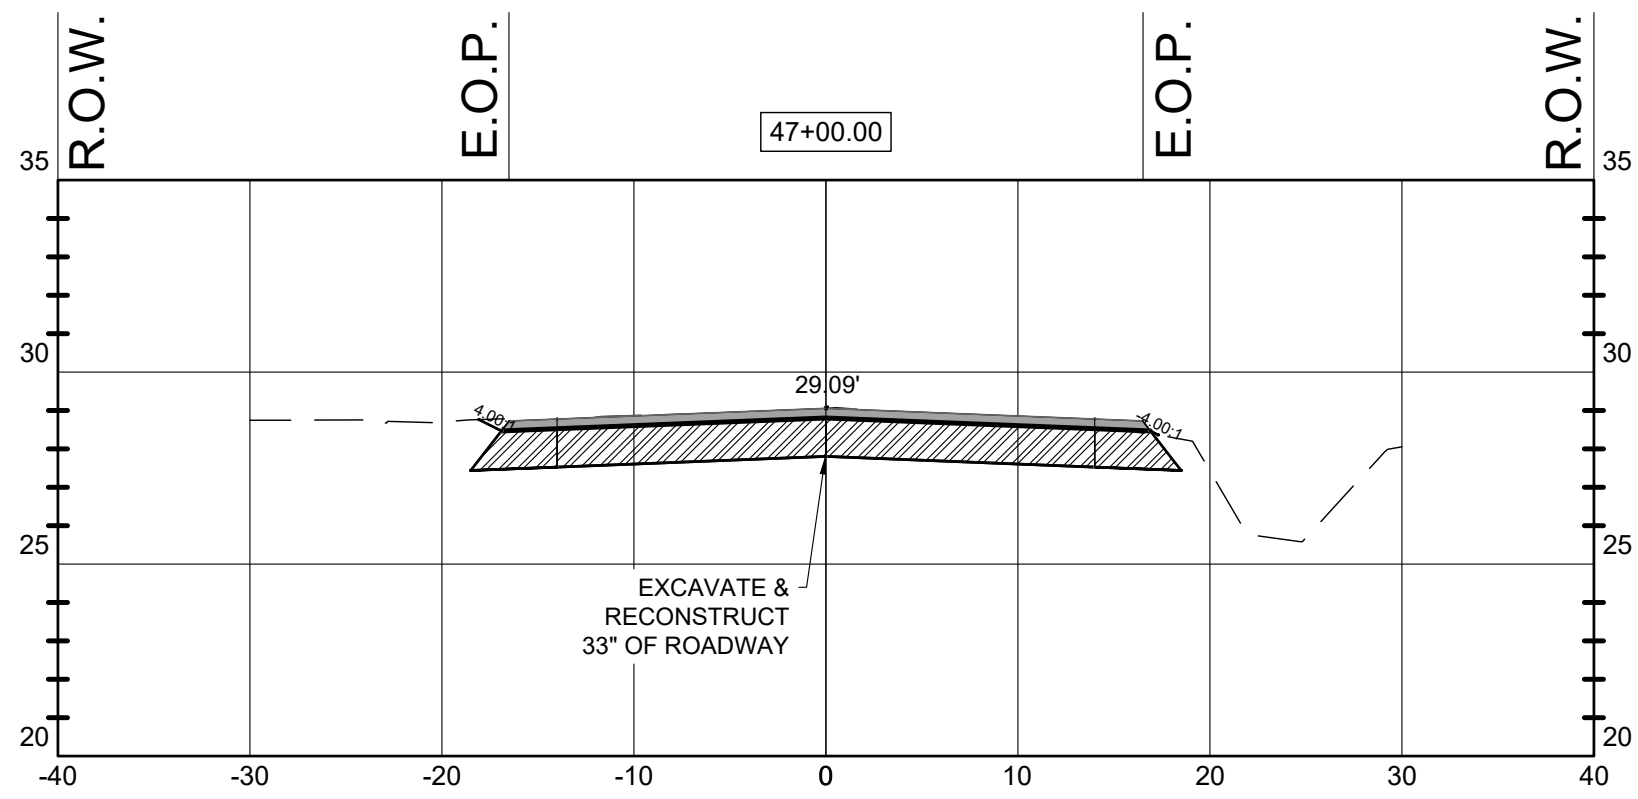

HOR. SCALE: 1" = 20'
VER. SCALE: 1" = 10'



Elizabeth S. Moore, PE
FL License No.: 57607

BID SET

No.	Date	Revision
1	09/29/26	ADDENDUM 4
2	09/10/26	ADDENDUM 2

Designed: B. Silcox
Drawn: B. Silcox
Checked: E. Moore, P.E.
Job No.: 1620.032
Date: 7/16/2026

HWY 22A - (BOB LITTLE ROAD)
SECTIONS
2025 ROADWAY
RESURFACING PROJECTS
CITY OF PARKER - BAY COUNTY - FLORIDA

THIS SHEET NOT VALID FOR
CONSTRUCTION WITHOUT
COMPLETE SET OF PLANS.

Sheet No.
C2.9

BID SET

No.	Date	Revision
1		
2		
Designed: B. Silcox
Drawn: B. Silcox
Checked: E. Moore, P.E.
Job No.: 1620.032
Date: 7/16/2026

HWY 22A - (BOB LITTLE ROAD)
SECTIONS

**2025 ROADWAY
RESURFACING PROJECTS**
CITY OF PARKER - BAY COUNTY - FLORIDA









THIS SHEET NOT VALID FOR
CONSTRUCTION WITHOUT
COMPLETE SET OF PLANS.

Sheet No.
C2.10













2

HOR. SCALE: 1" = 20'
VER. SCALE: 1" = 10'

NOTES:
CONTRACTOR TO ADD COMPACTED FILL ALONG THE
EDGE OF THE ROADWAY IF THE DROPOFF IS MORE
THAN 1.0' AND SHALL BE PLACED AT A SLOPE OF 1:4
IN ACCORDANCE WITH 2026 OR CURRENT EDITION
OF FDOT STANDARD INDEX 570-010.

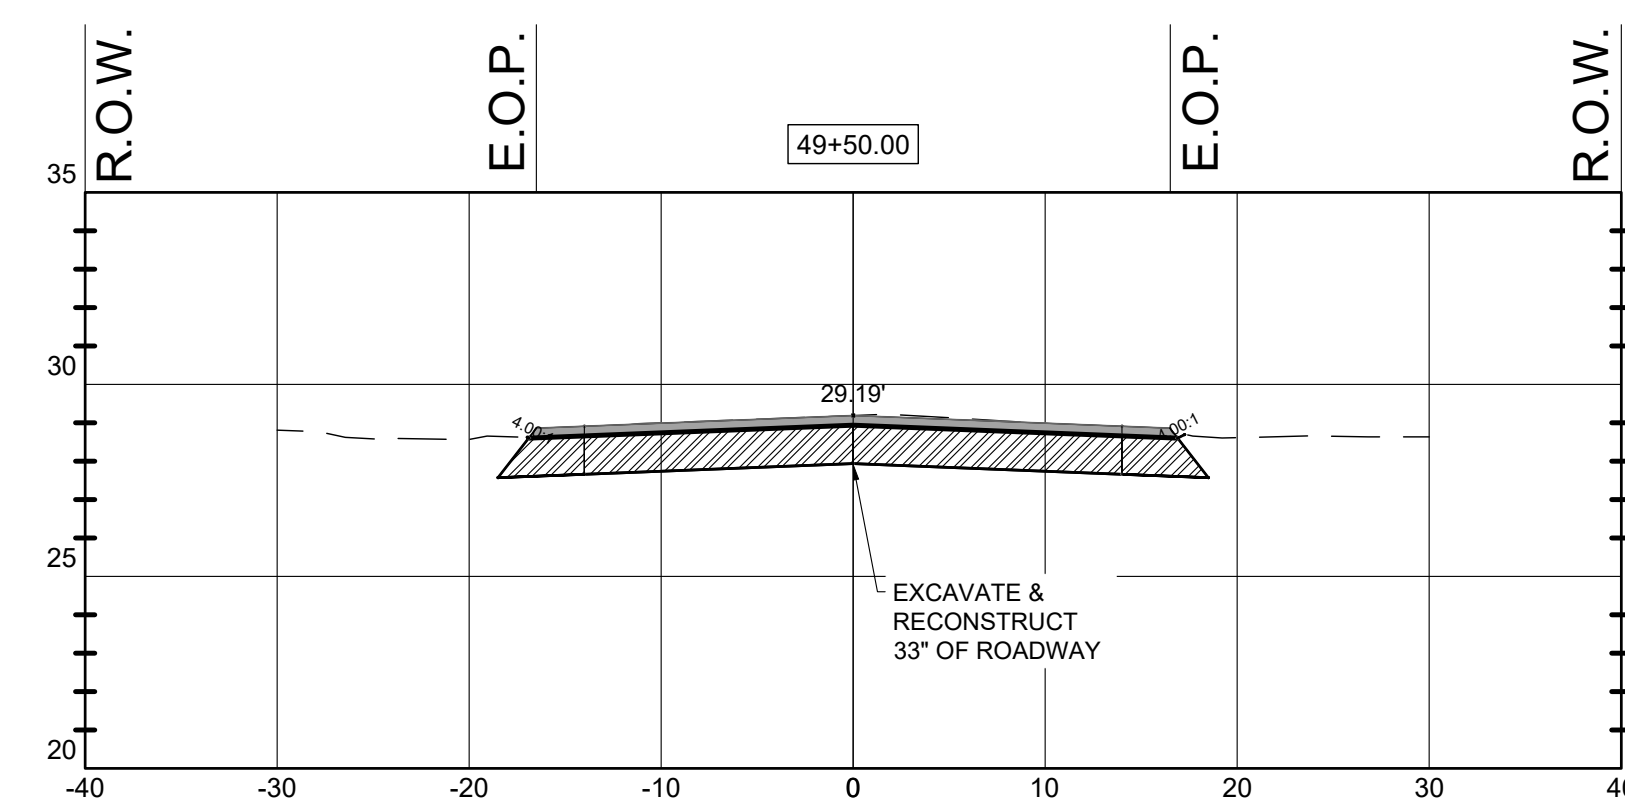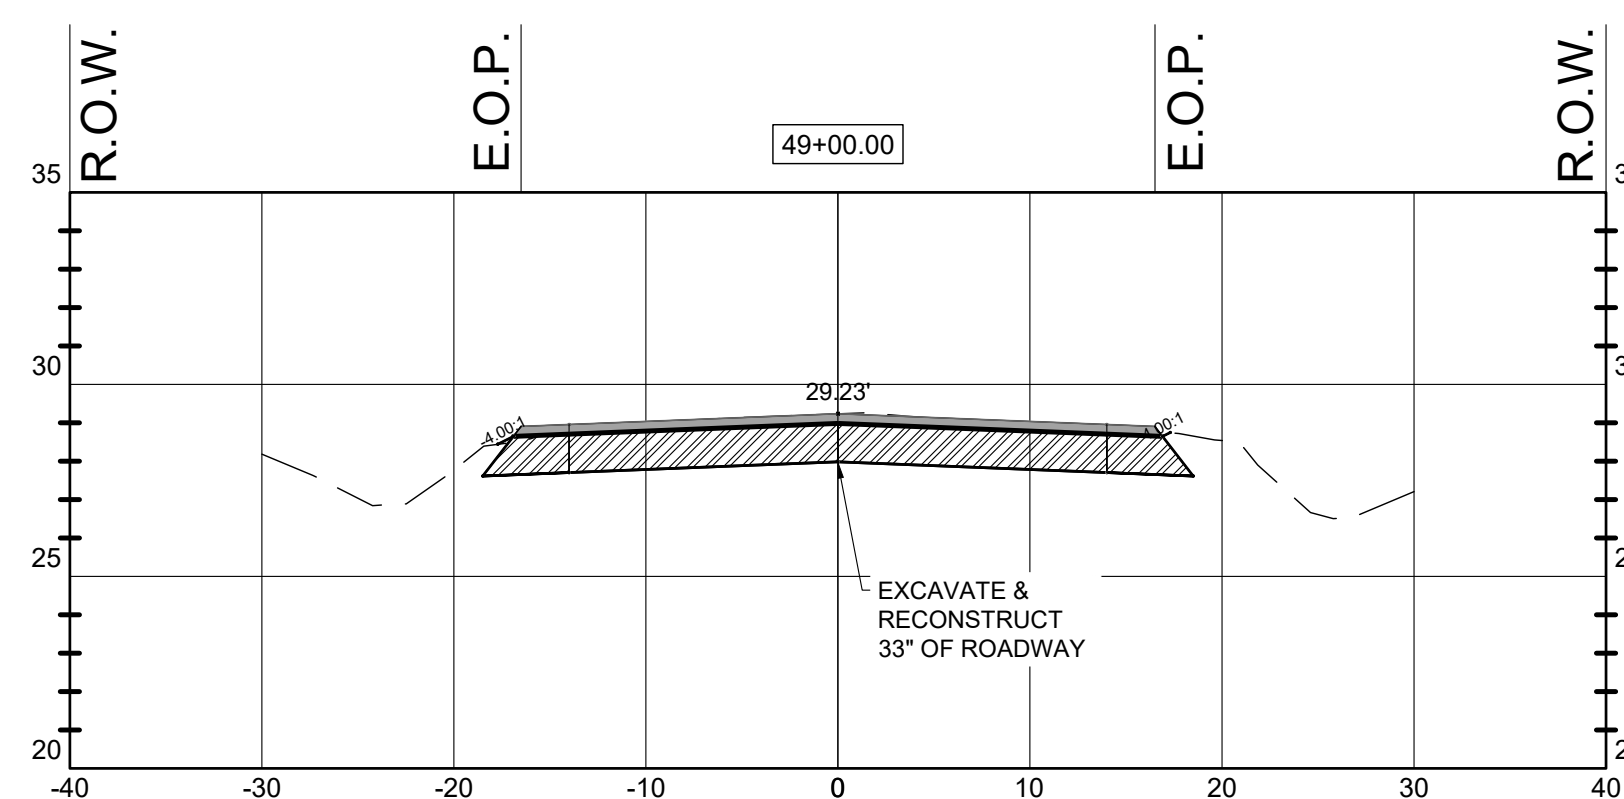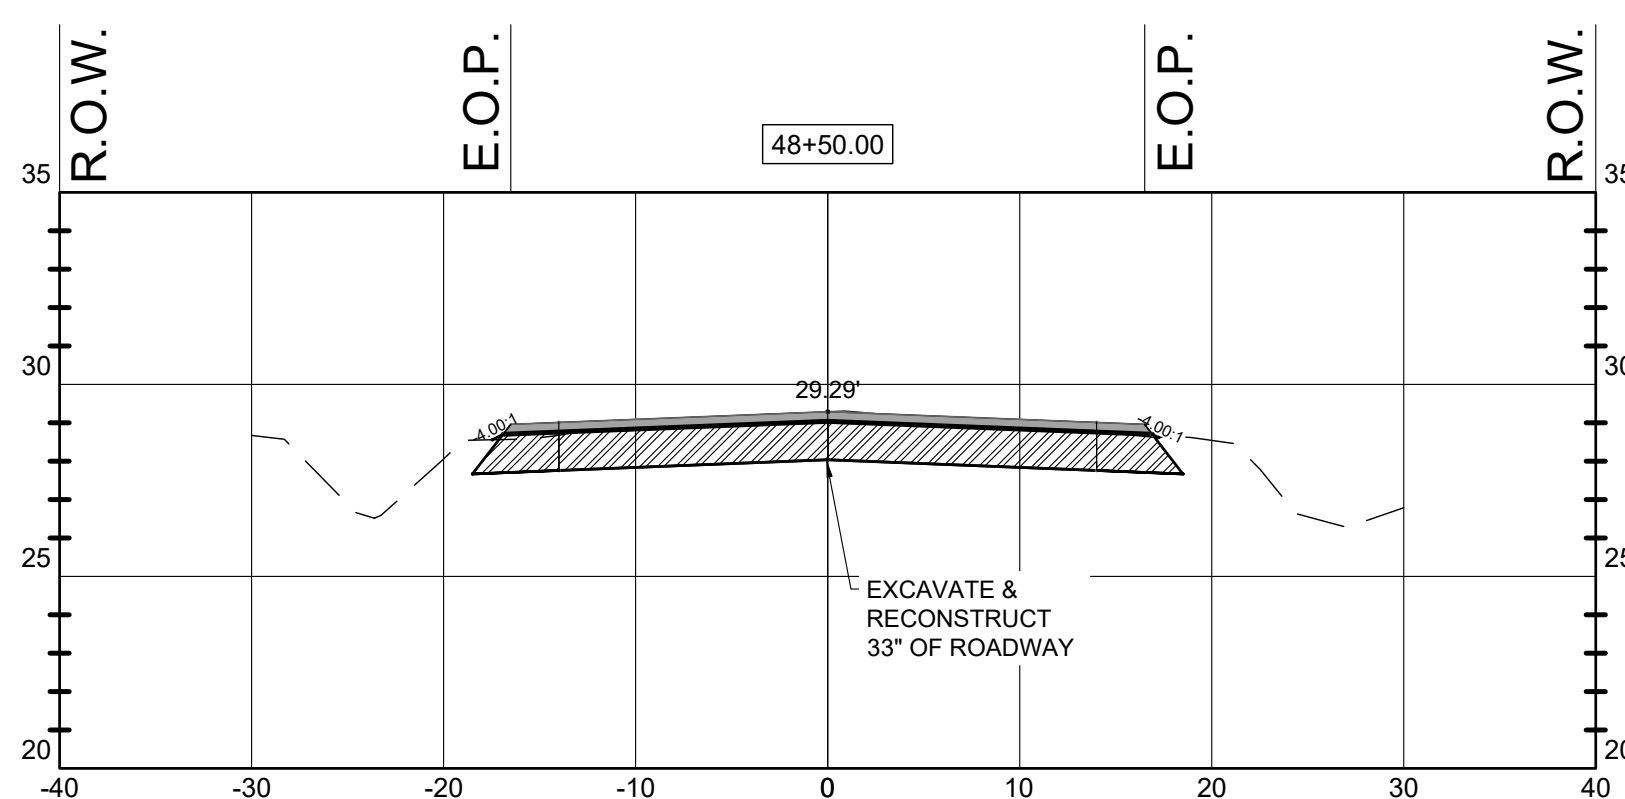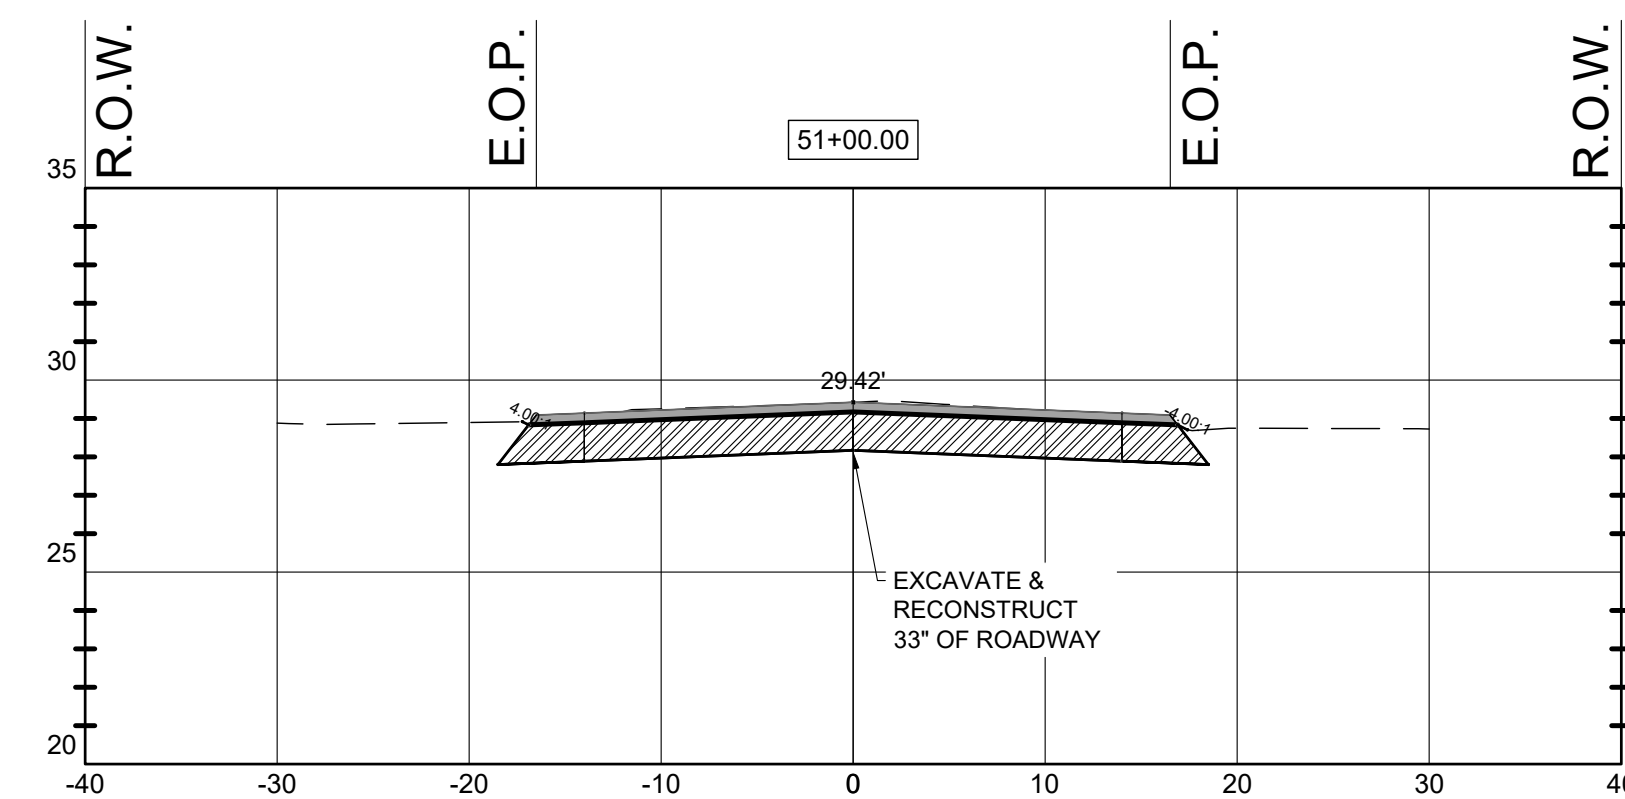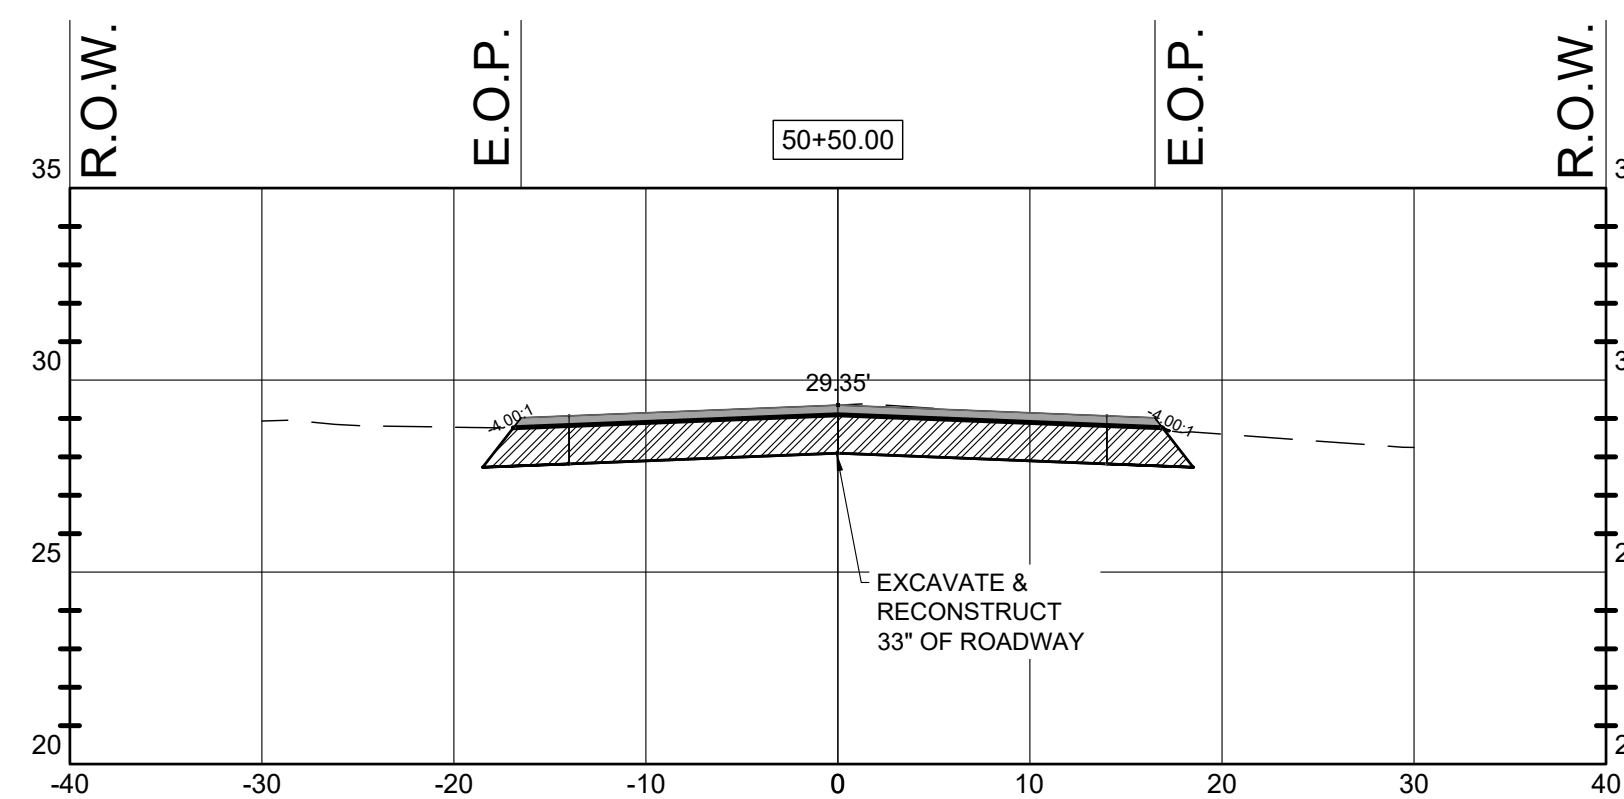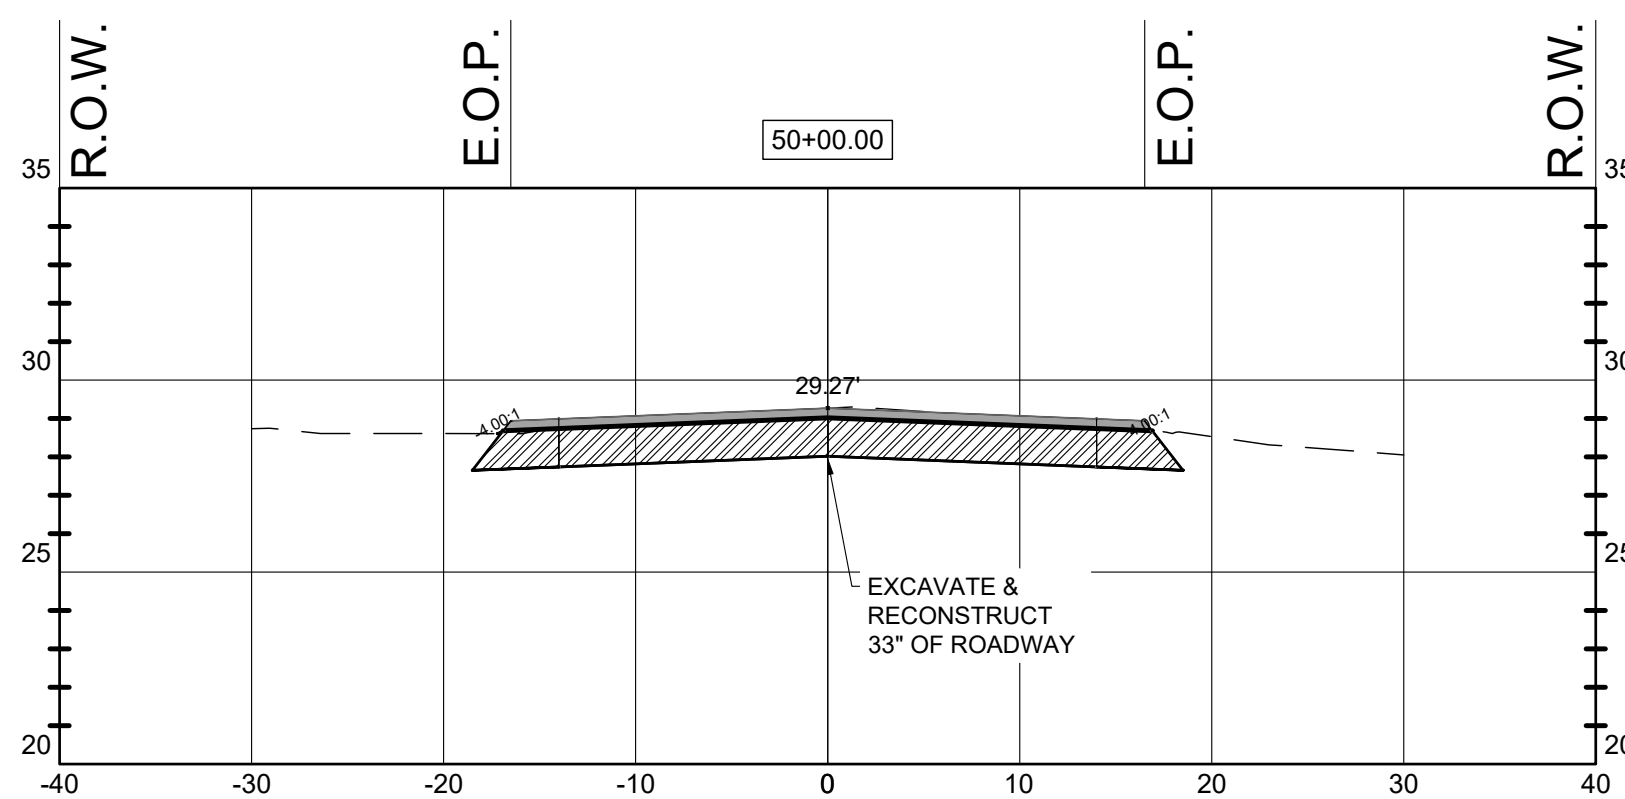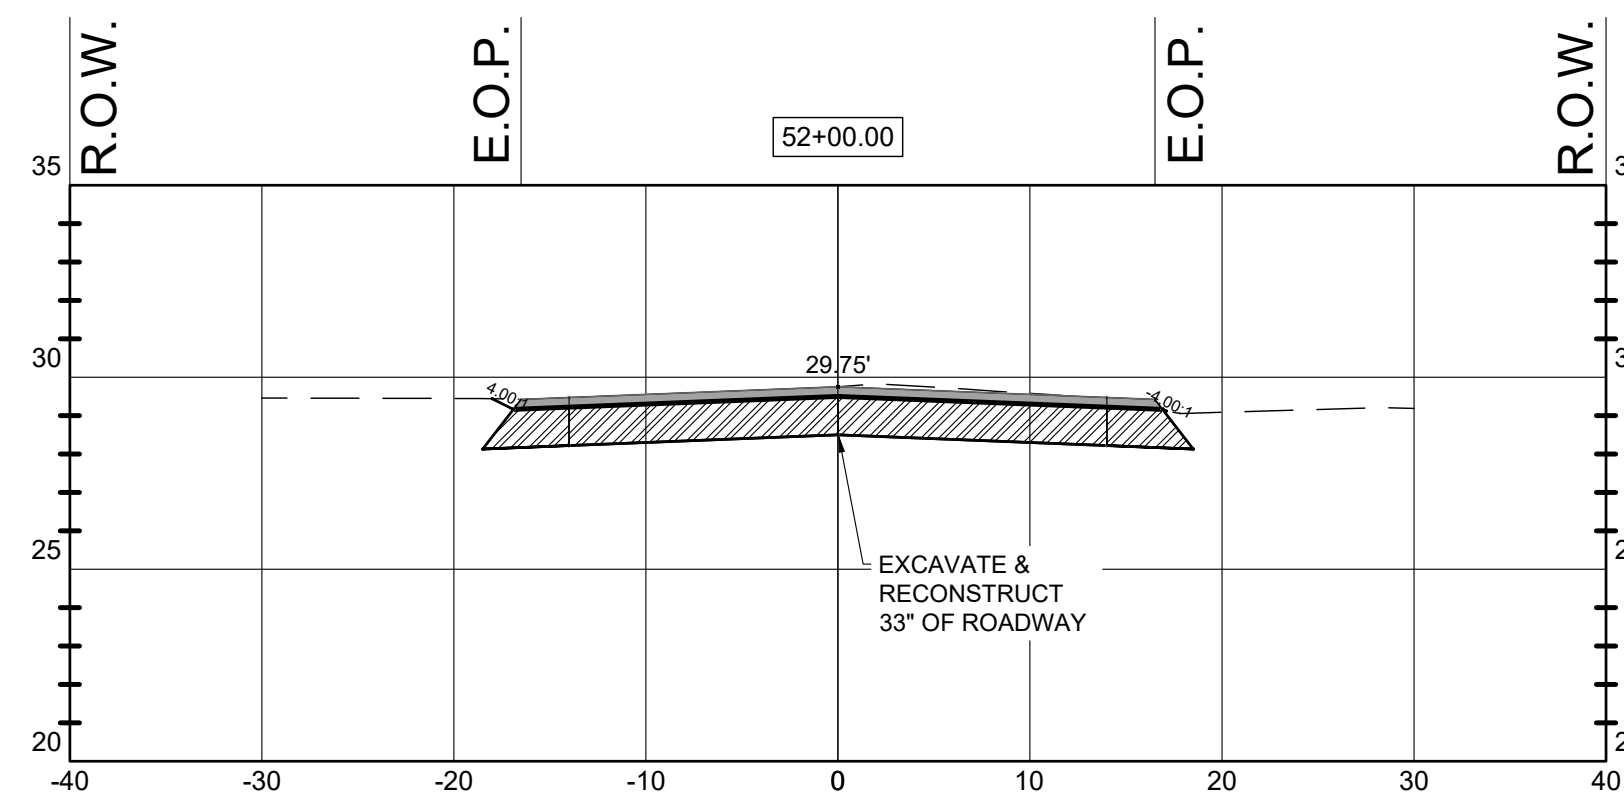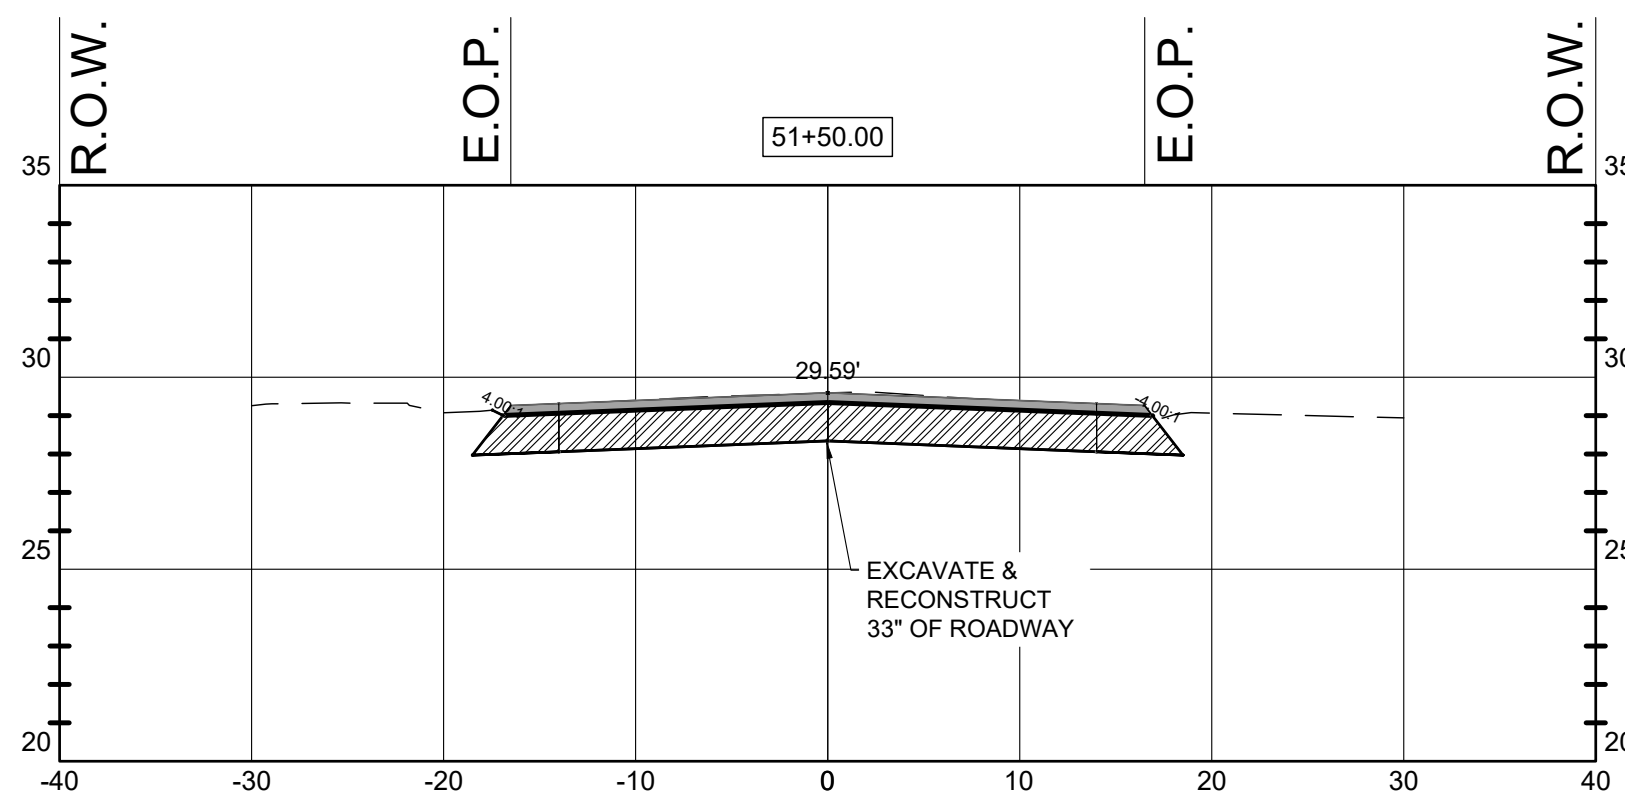

NOTES:
CONTRACTOR TO ADD COMPACTED FILL ALONG THE
EDGE OF THE ROADWAY IF THE DROPOFF IS MORE
THAN 1.0' AND SHALL BE PLACED AT A SLOPE OF 1:4
IN ACCORDANCE WITH 2026 OR CURRENT EDITION
OF FDOT STANDARD INDEX 570-010.

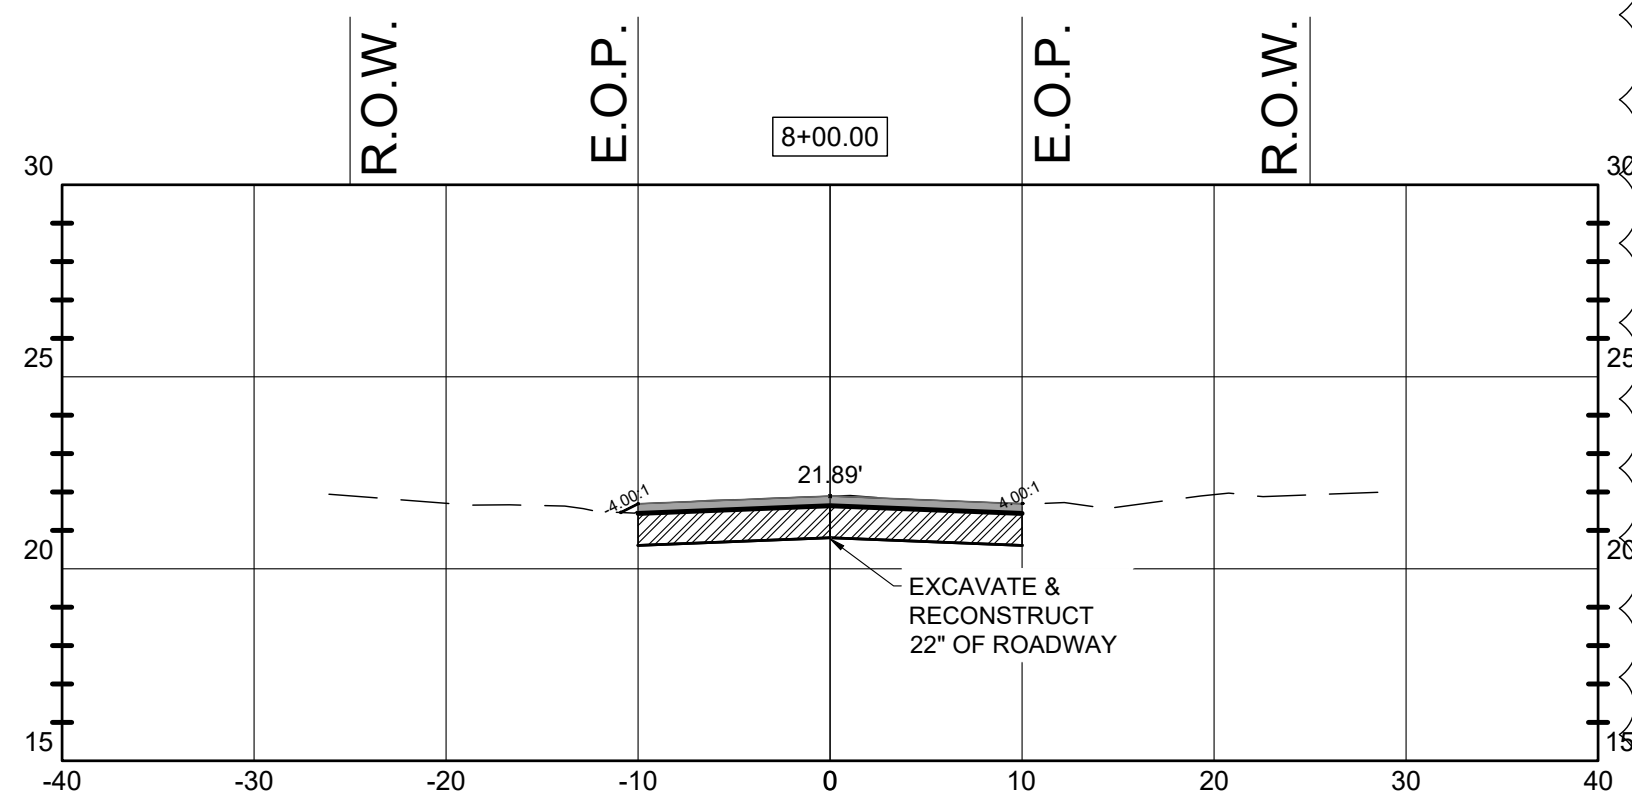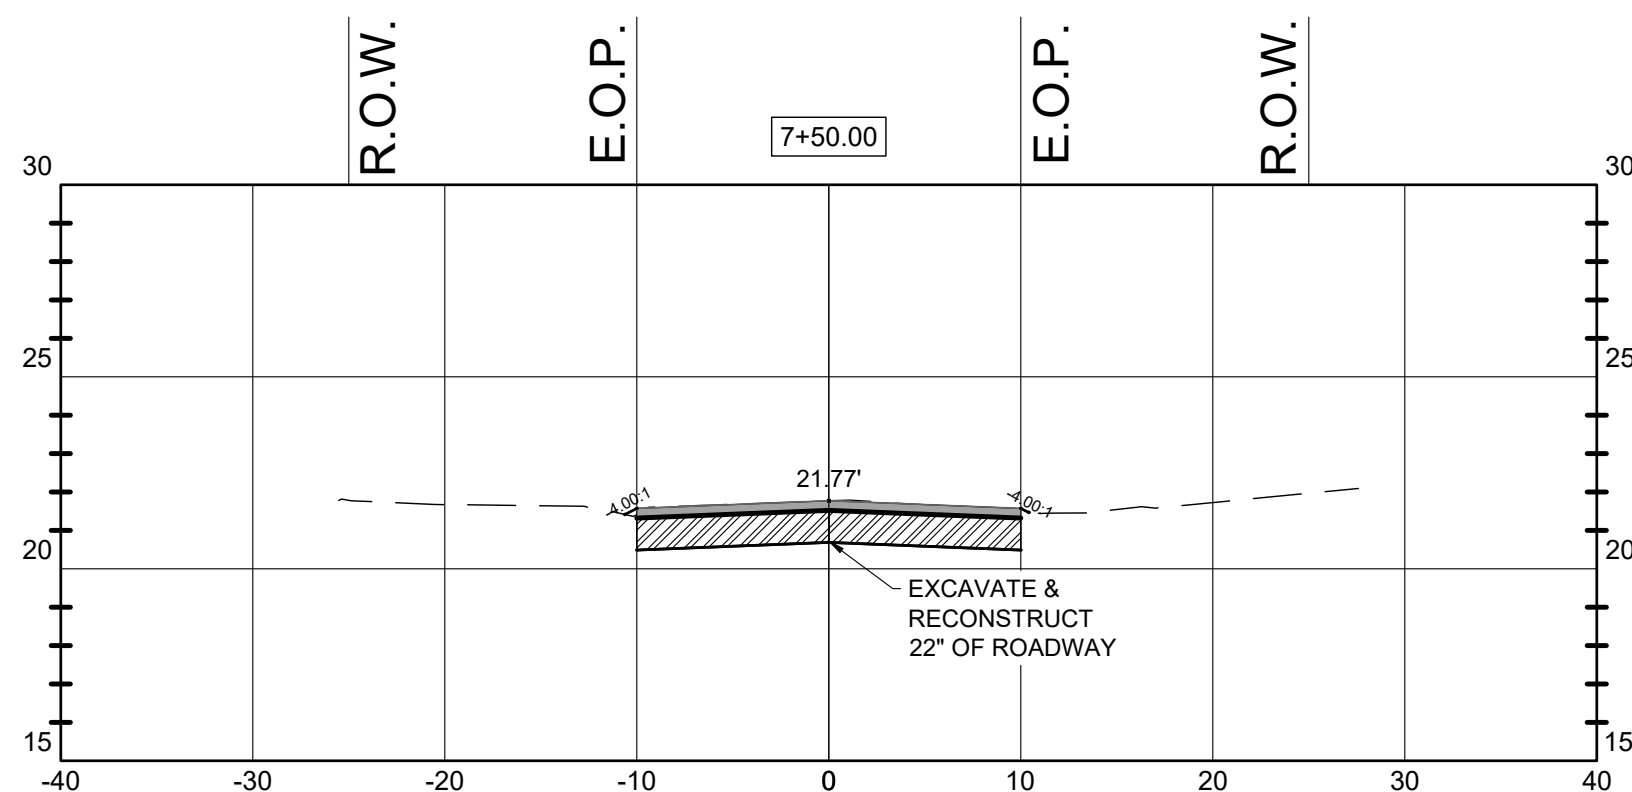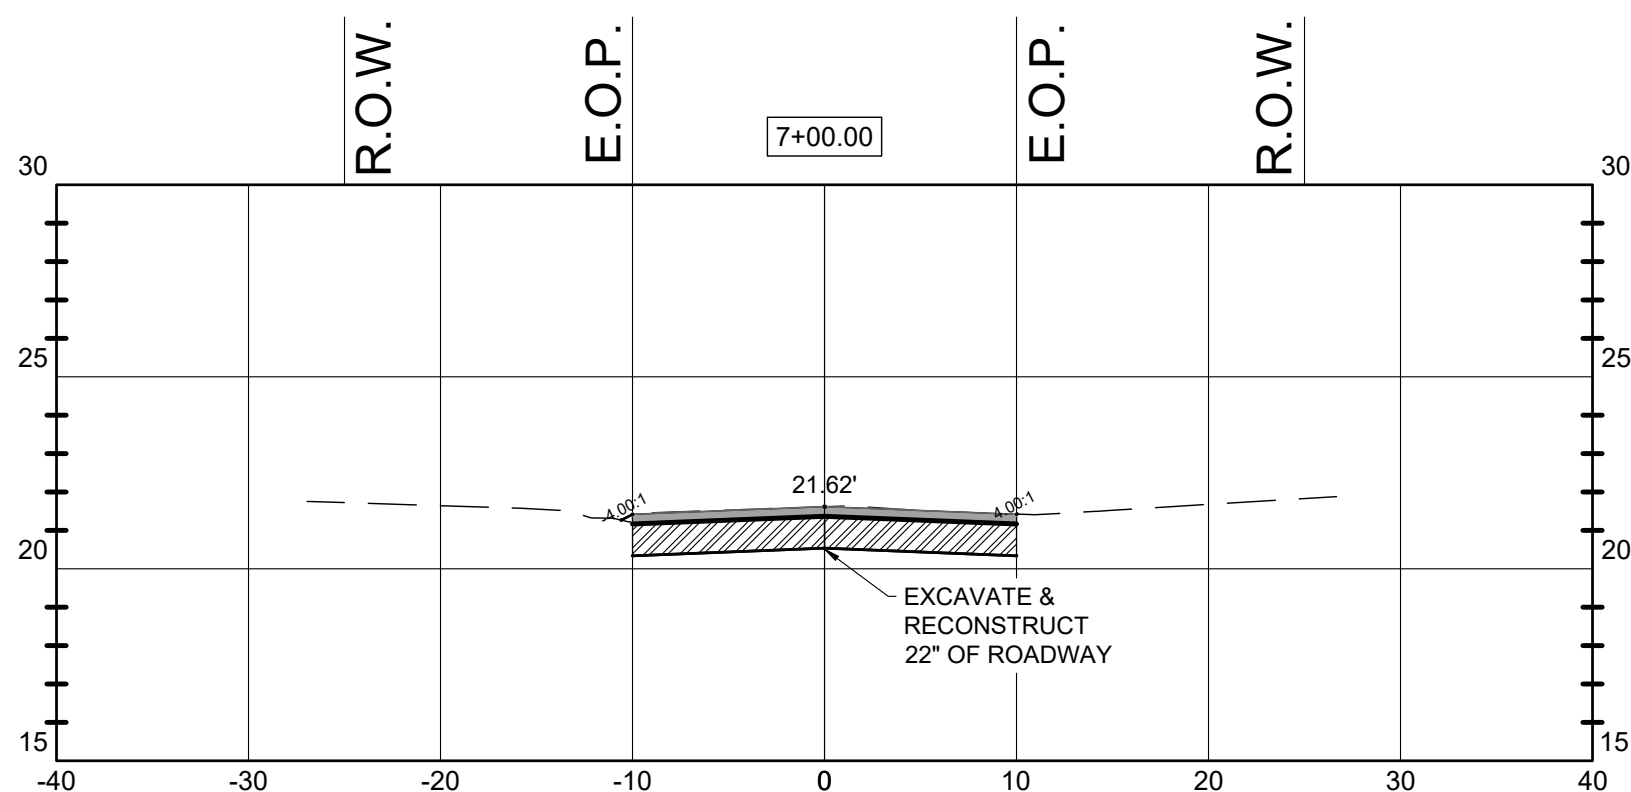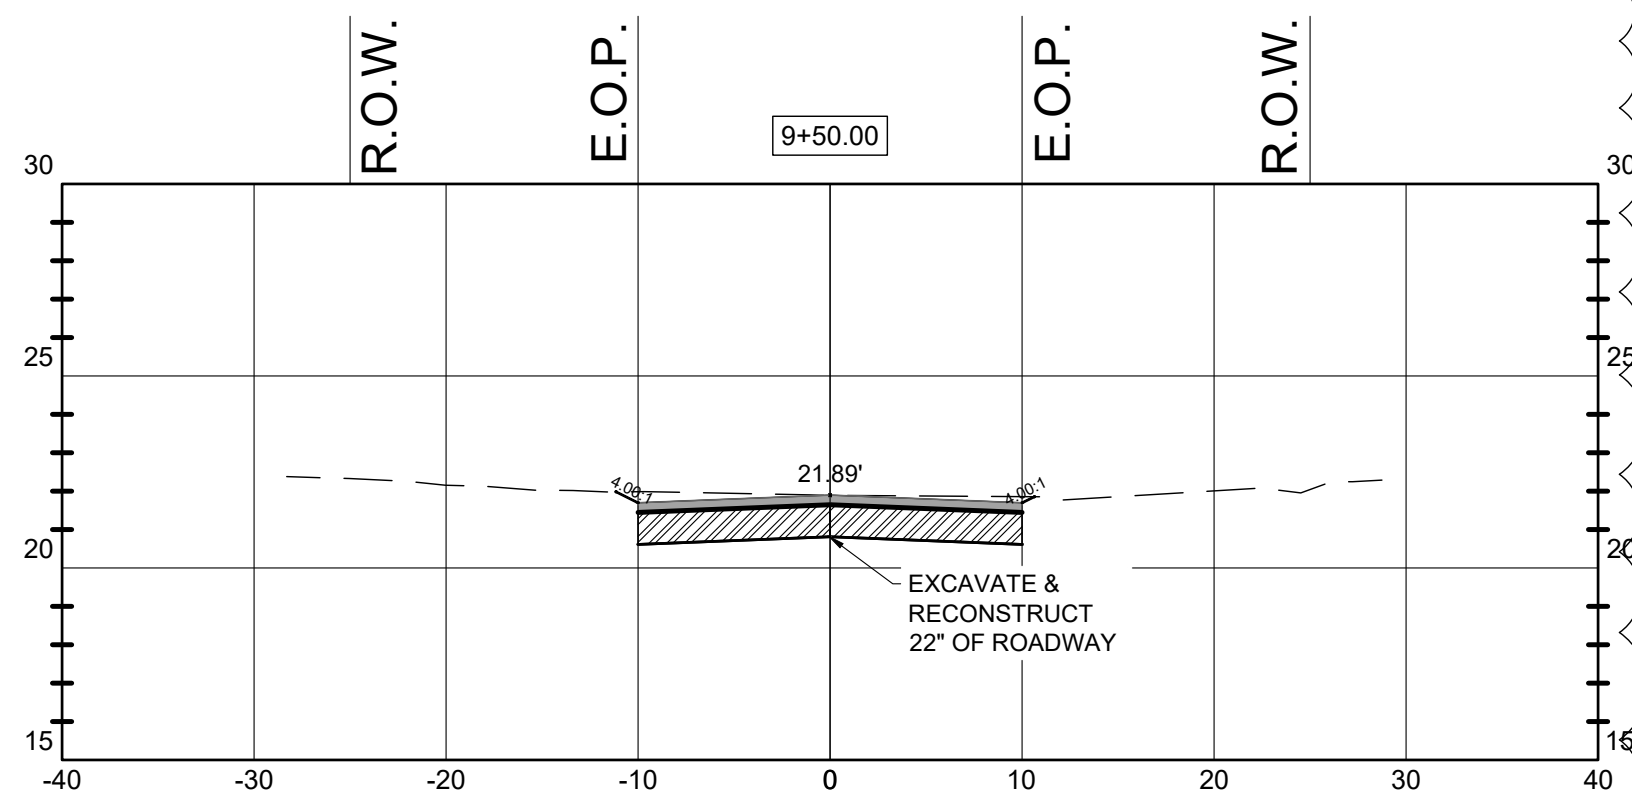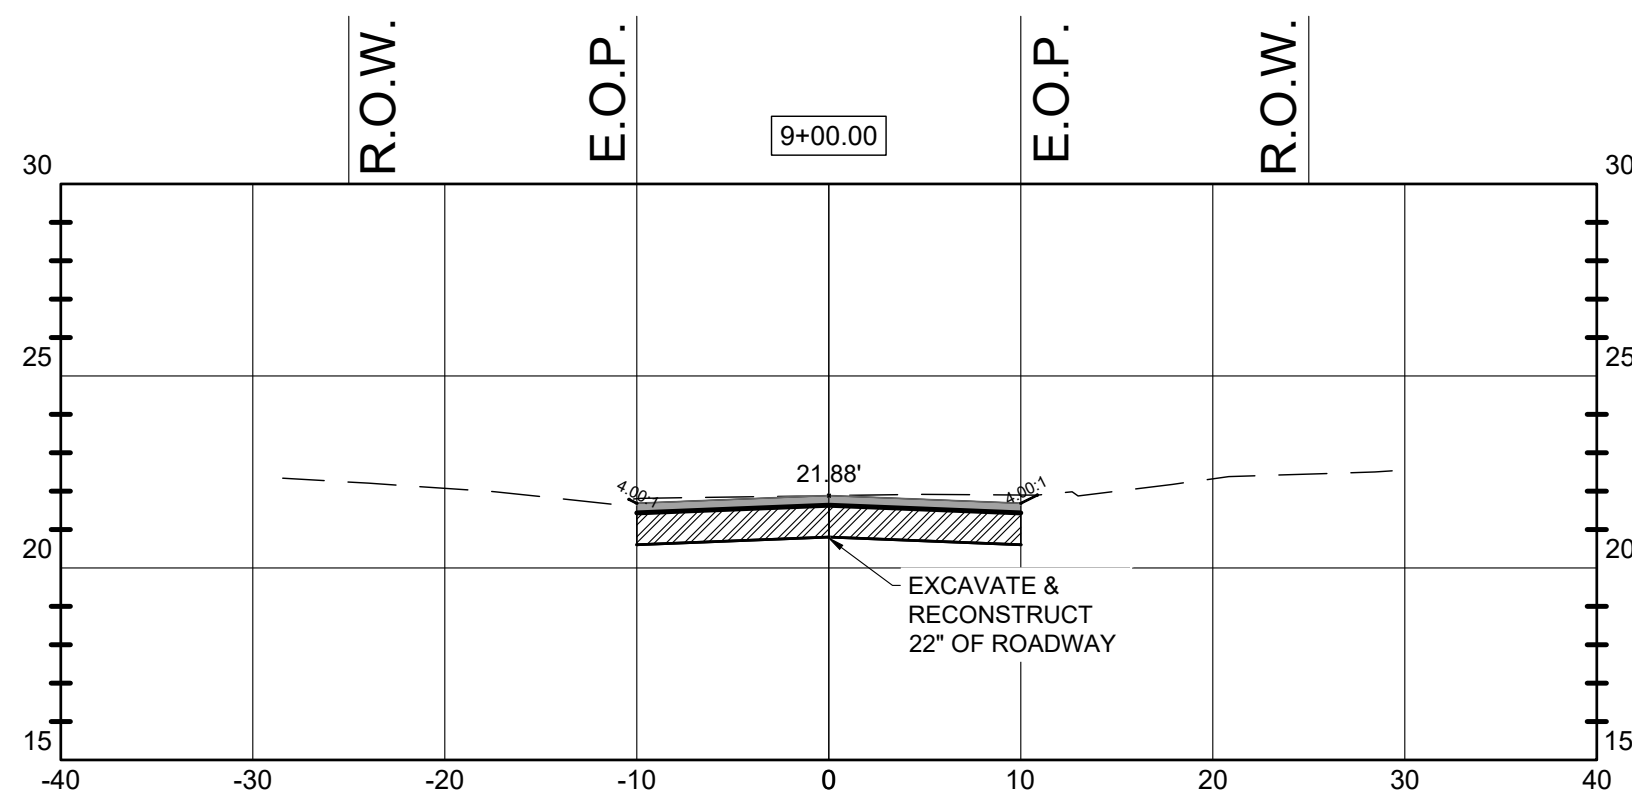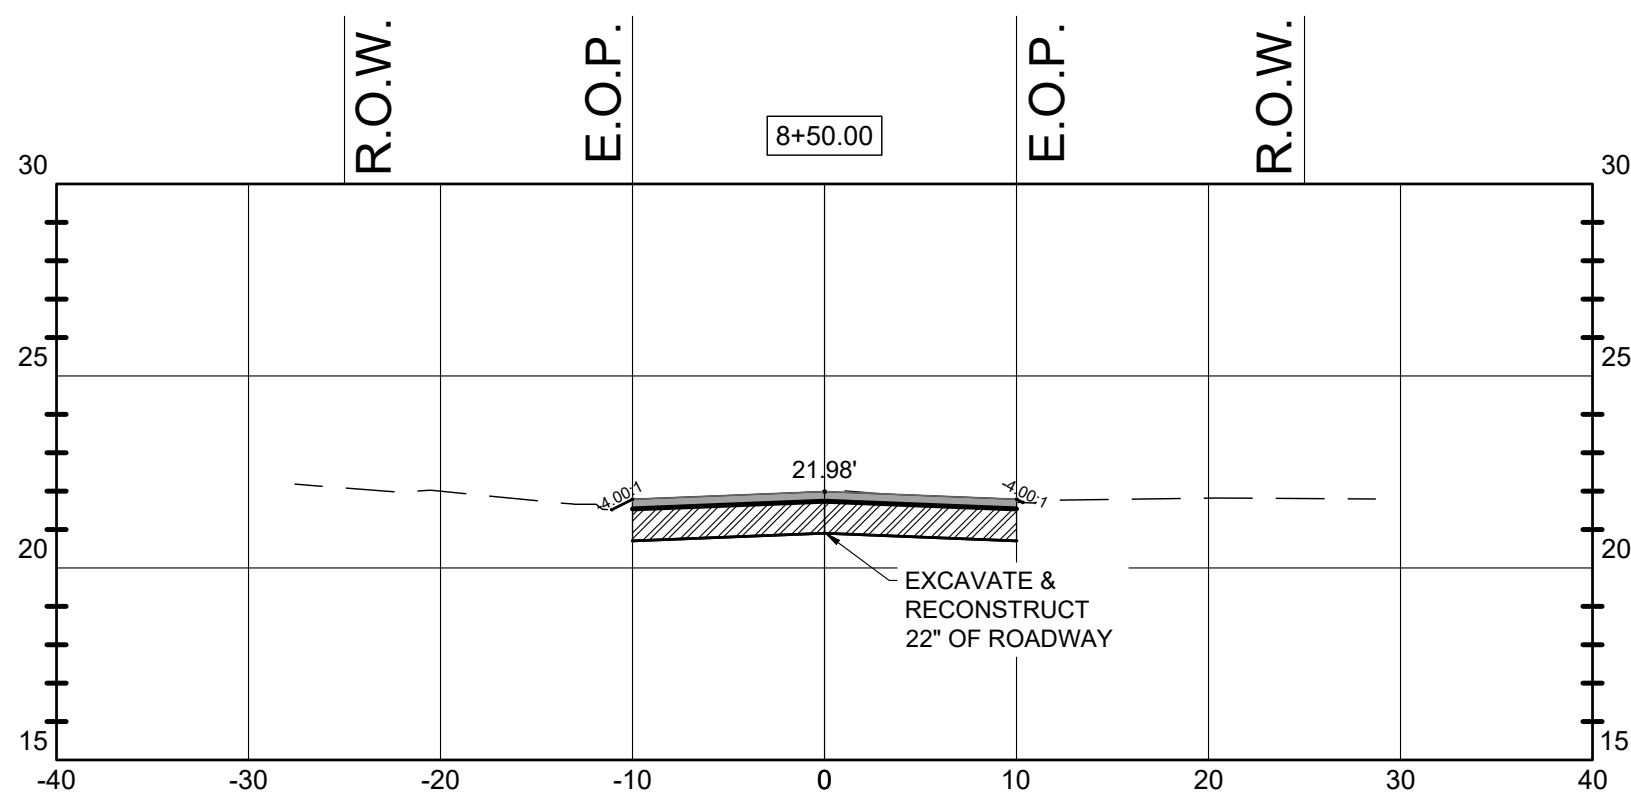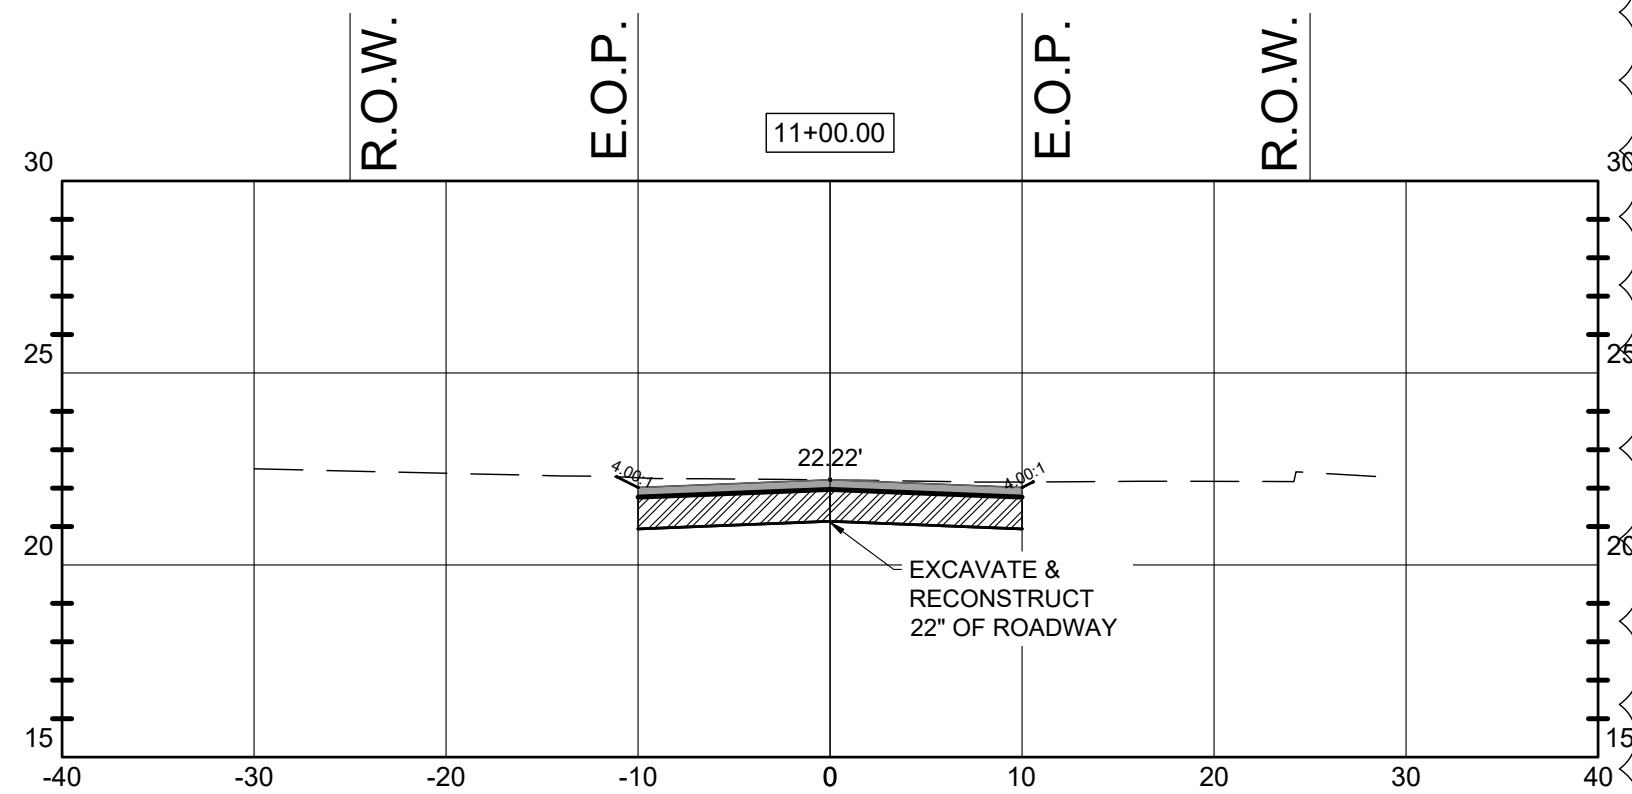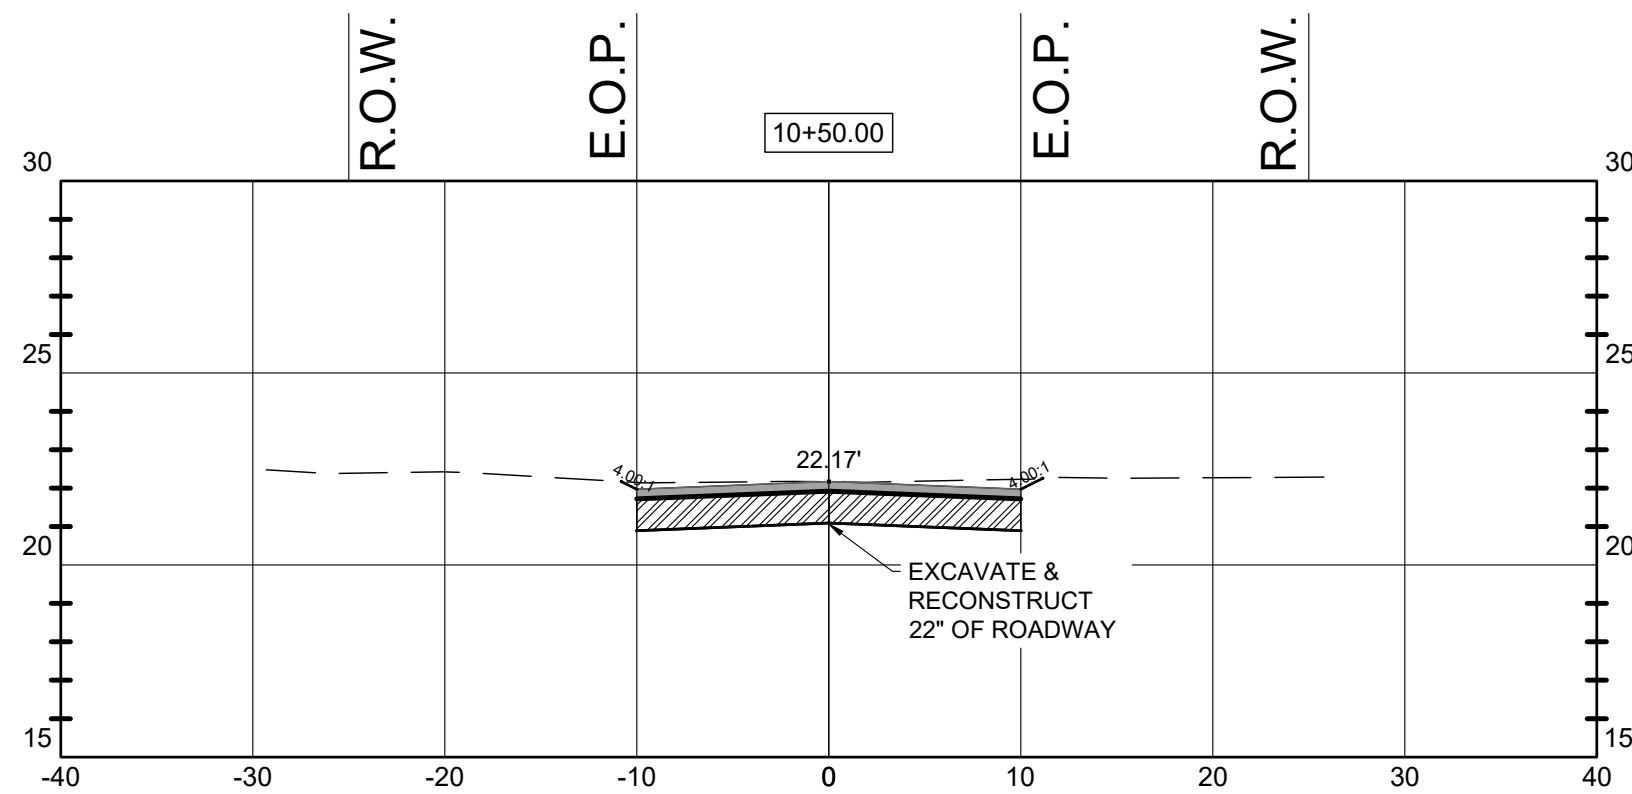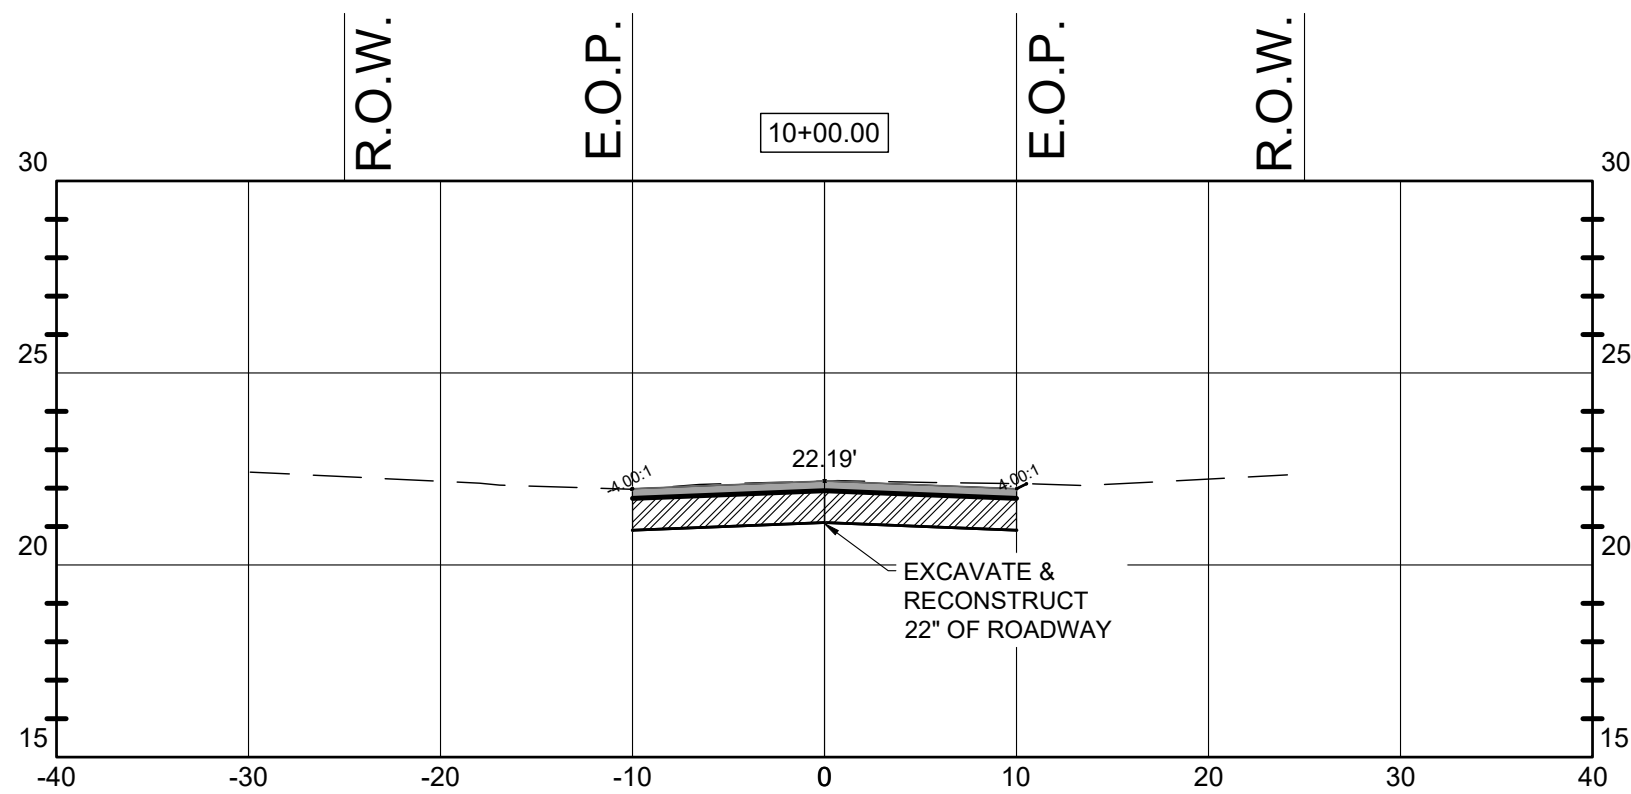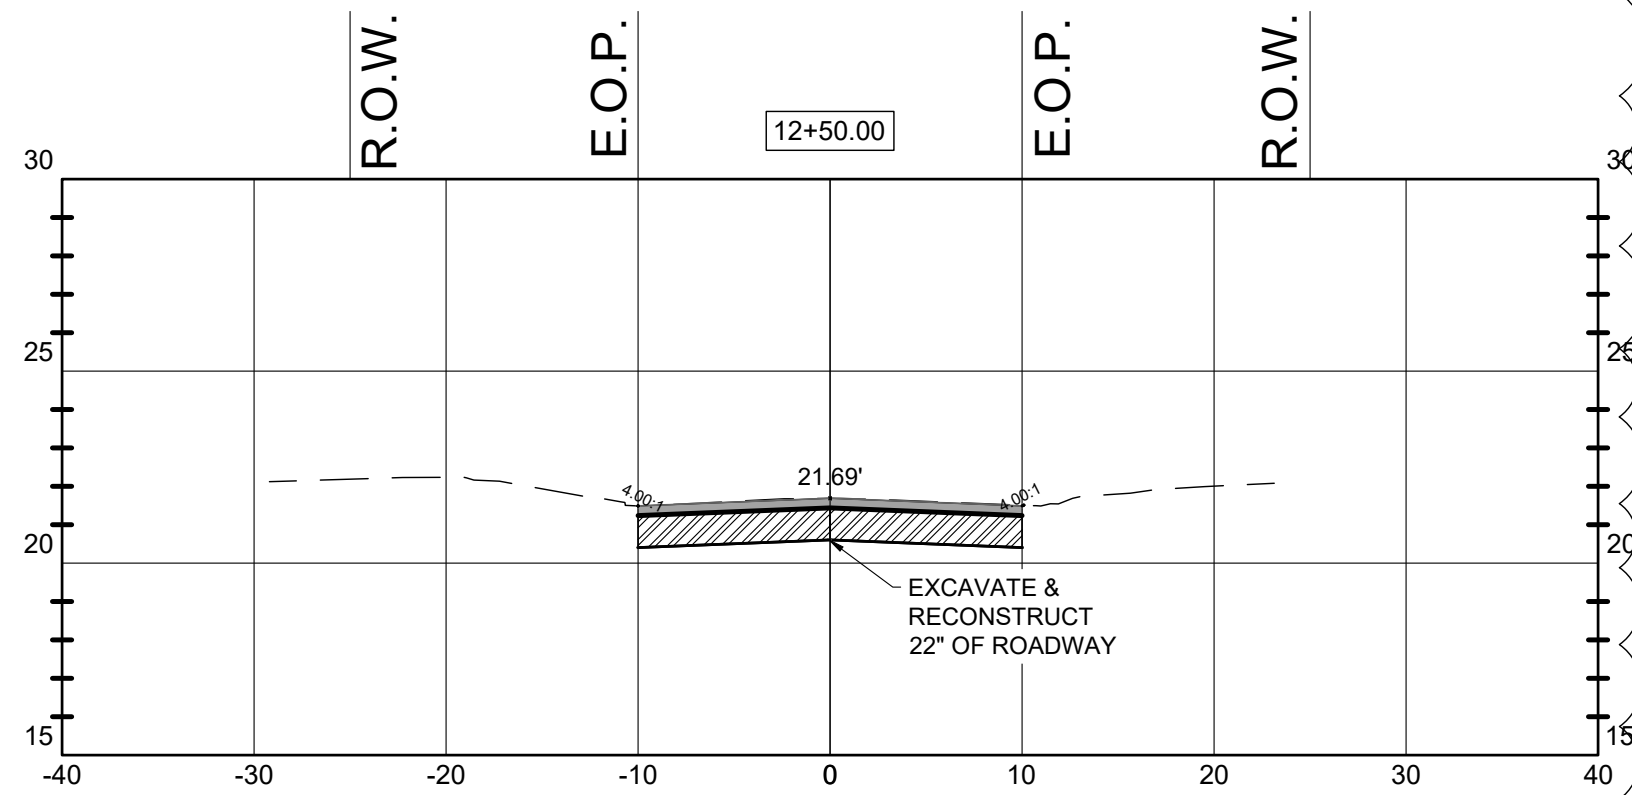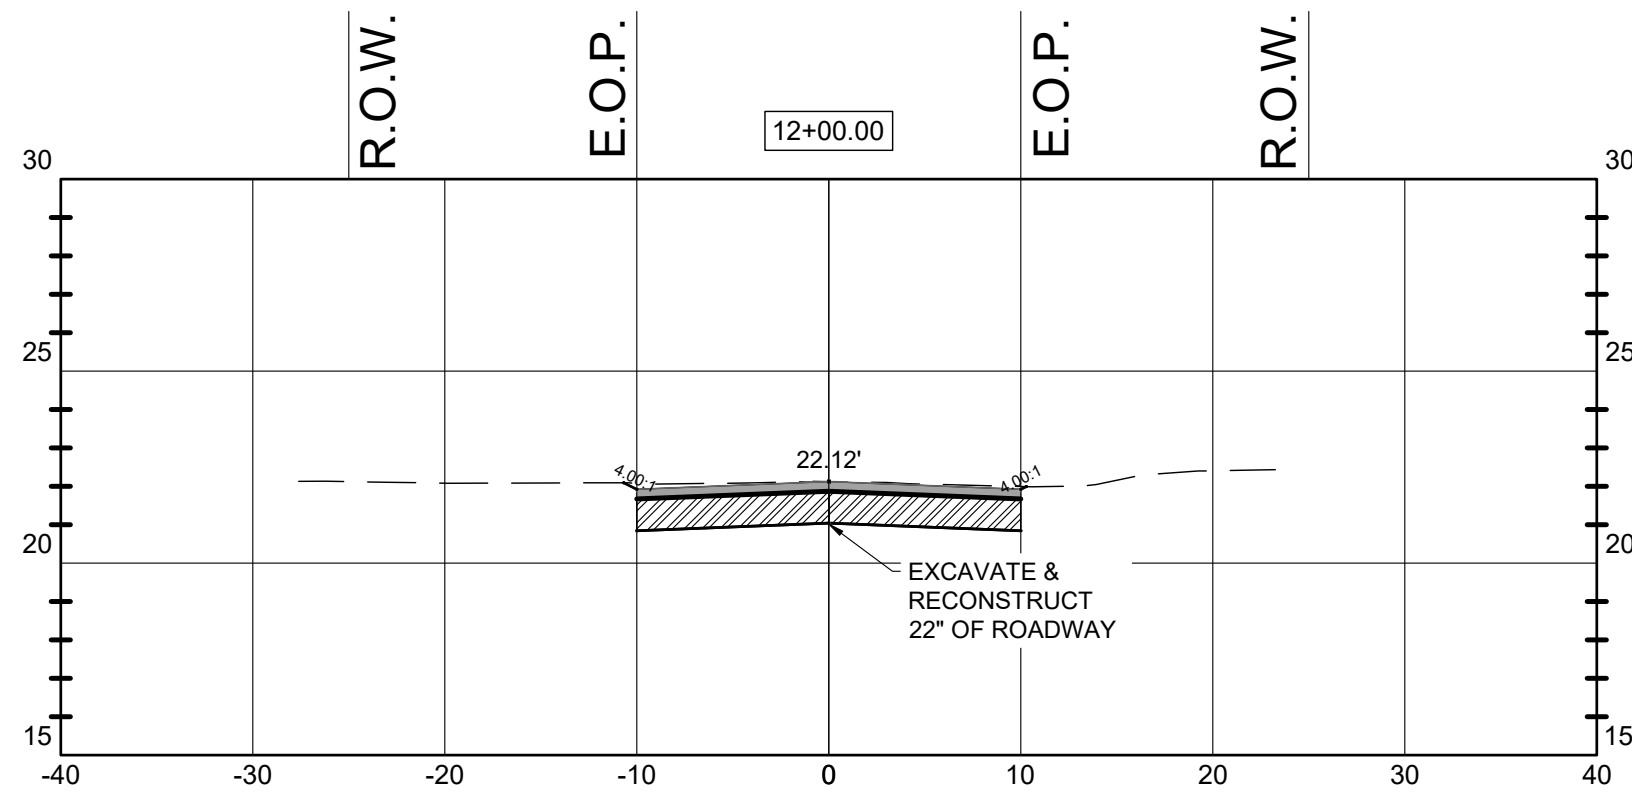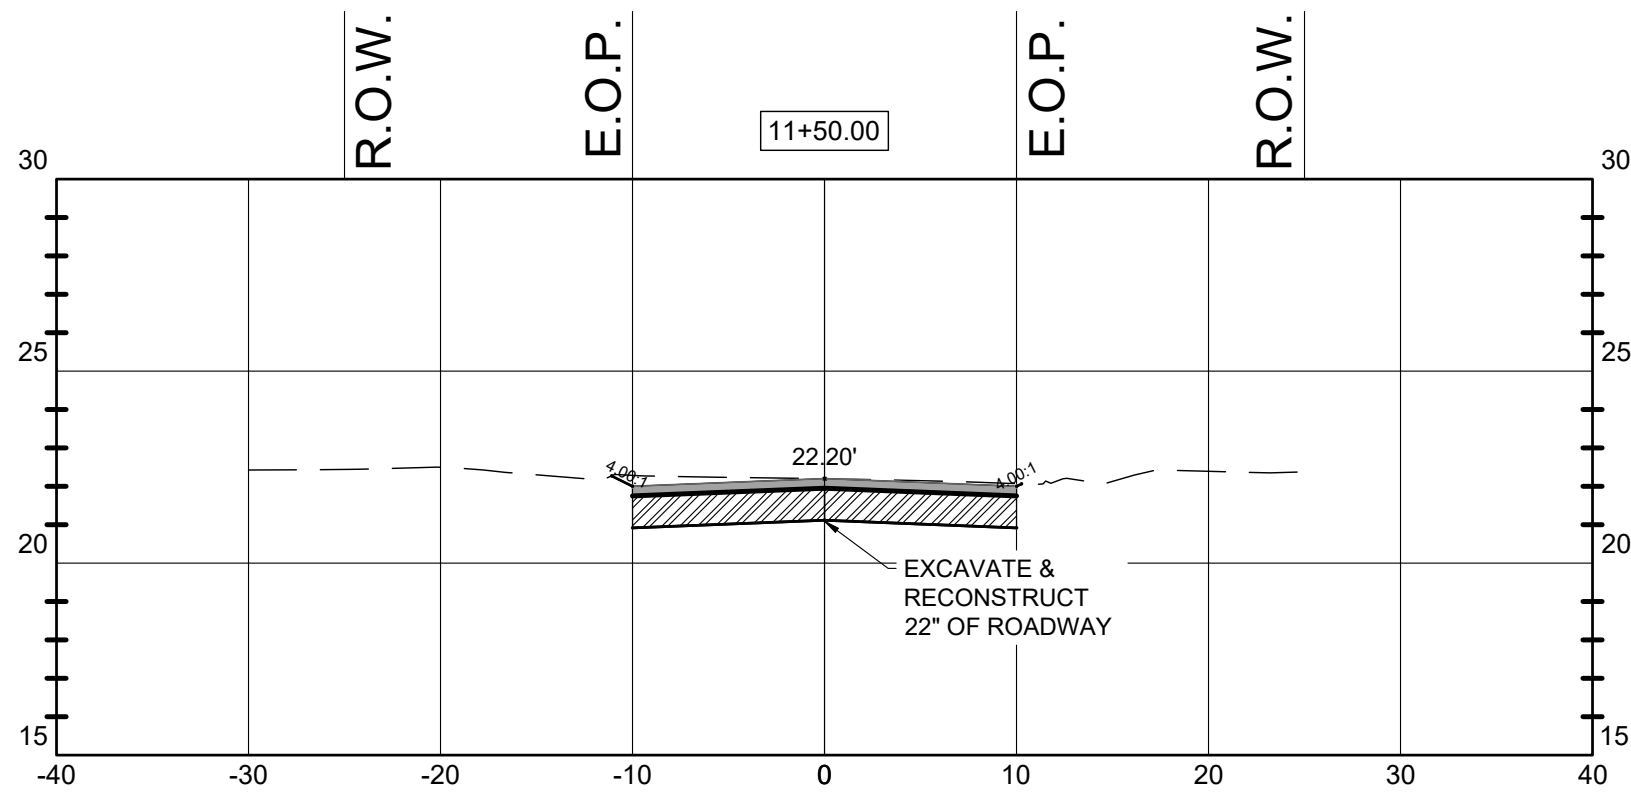

2

HOR. SCALE: 1" = 20'
VER. SCALE: 1" = 10'



Elizabeth S. Moore, PE
FL License No.: 57607

BID SET

No.	Date	Revision
1	09/28/26	ADDENDUM 4
2	09/10/26	ADDENDUM 2













Designed: B. Silcox
Drawn: B. Silcox
Checked: E. Moore, P.E.
Job No.: 1620.032
Date: 7/16/2026

N. 9th STREET
SECTIONS
**2025 ROADWAY
RESURFACING PROJECTS**
CITY OF PARKER - BAY COUNTY - FLORIDA

THIS SHEET NOT VALID FOR
CONSTRUCTION WITHOUT
COMPLETE SET OF PLANS.

Sheet No.
C2.12

NOTES:
CONTRACTOR TO ADD COMPACTED FILL ALONG THE EDGE OF THE ROADWAY IF THE DROPOFF IS MORE THAN 1.0" AND SHALL BE PLACED AT A SLOPE OF 1:4 IN ACCORDANCE WITH 2026 OR CURRENT EDITION OF FDOT STANDARD INDEX 570-010.

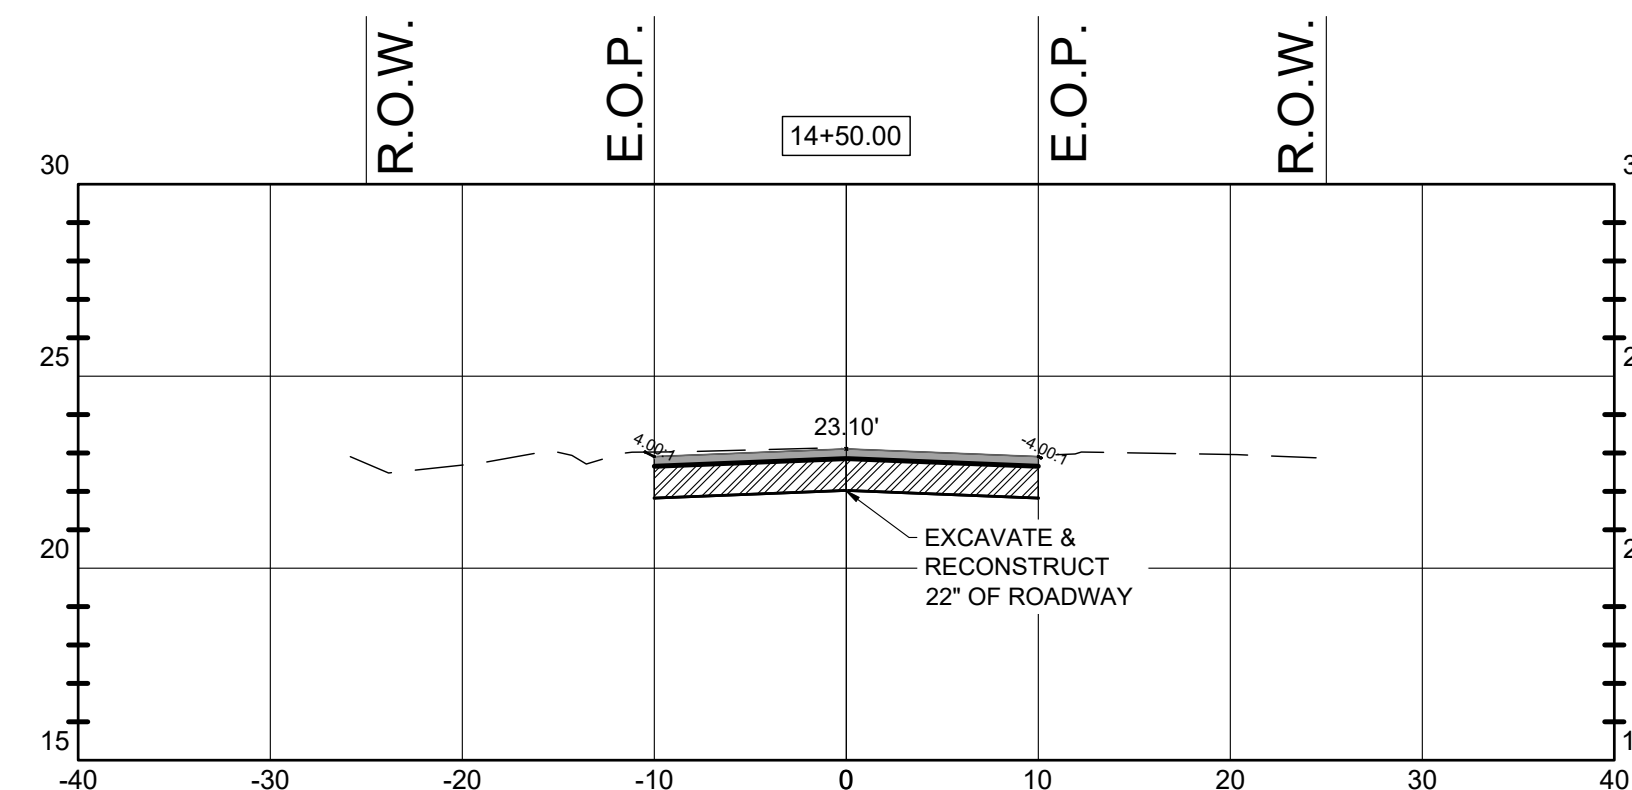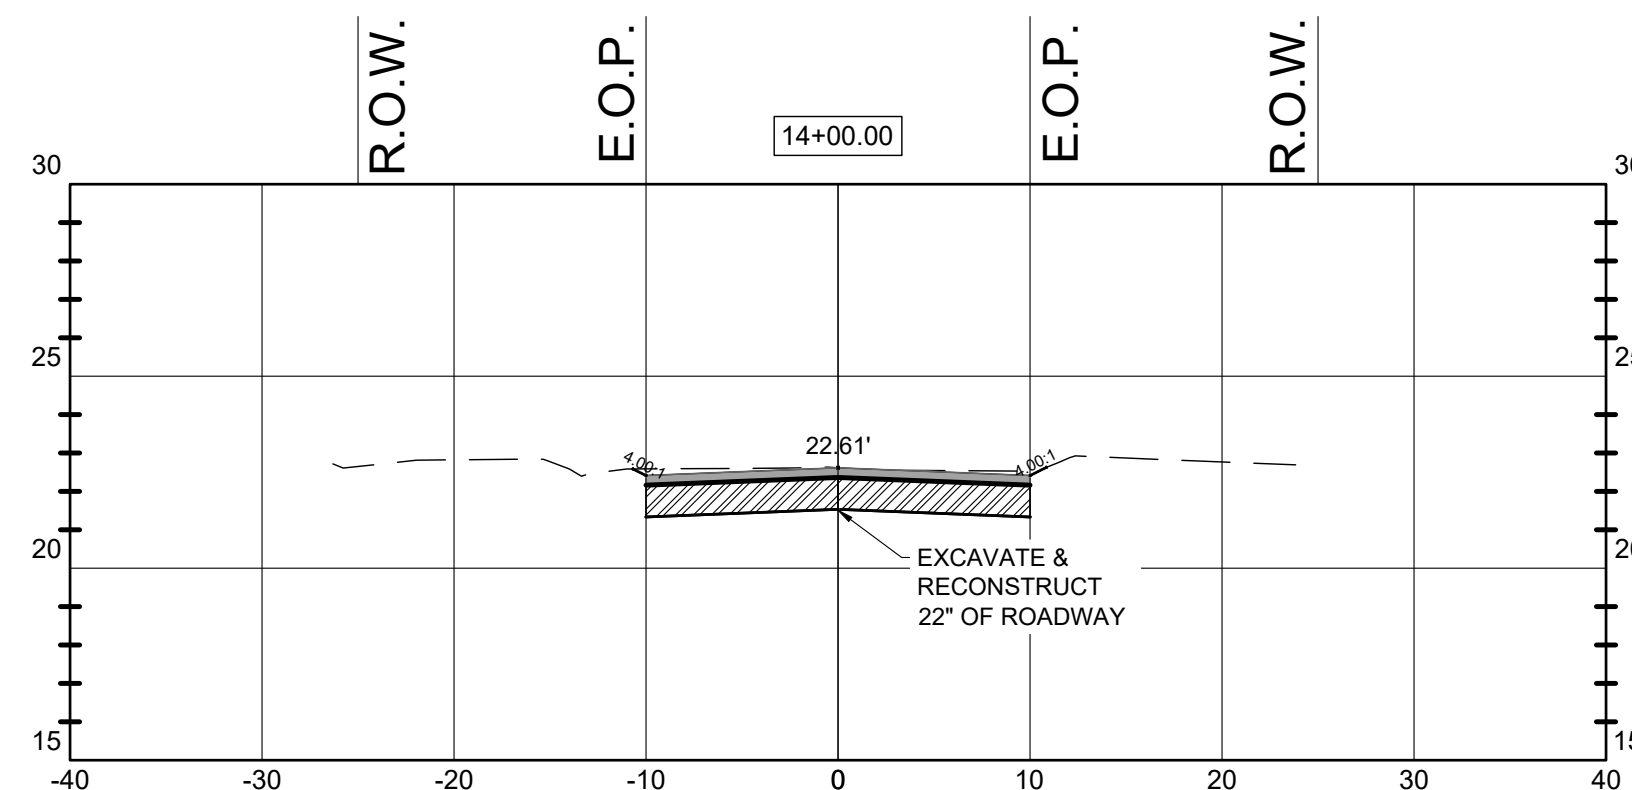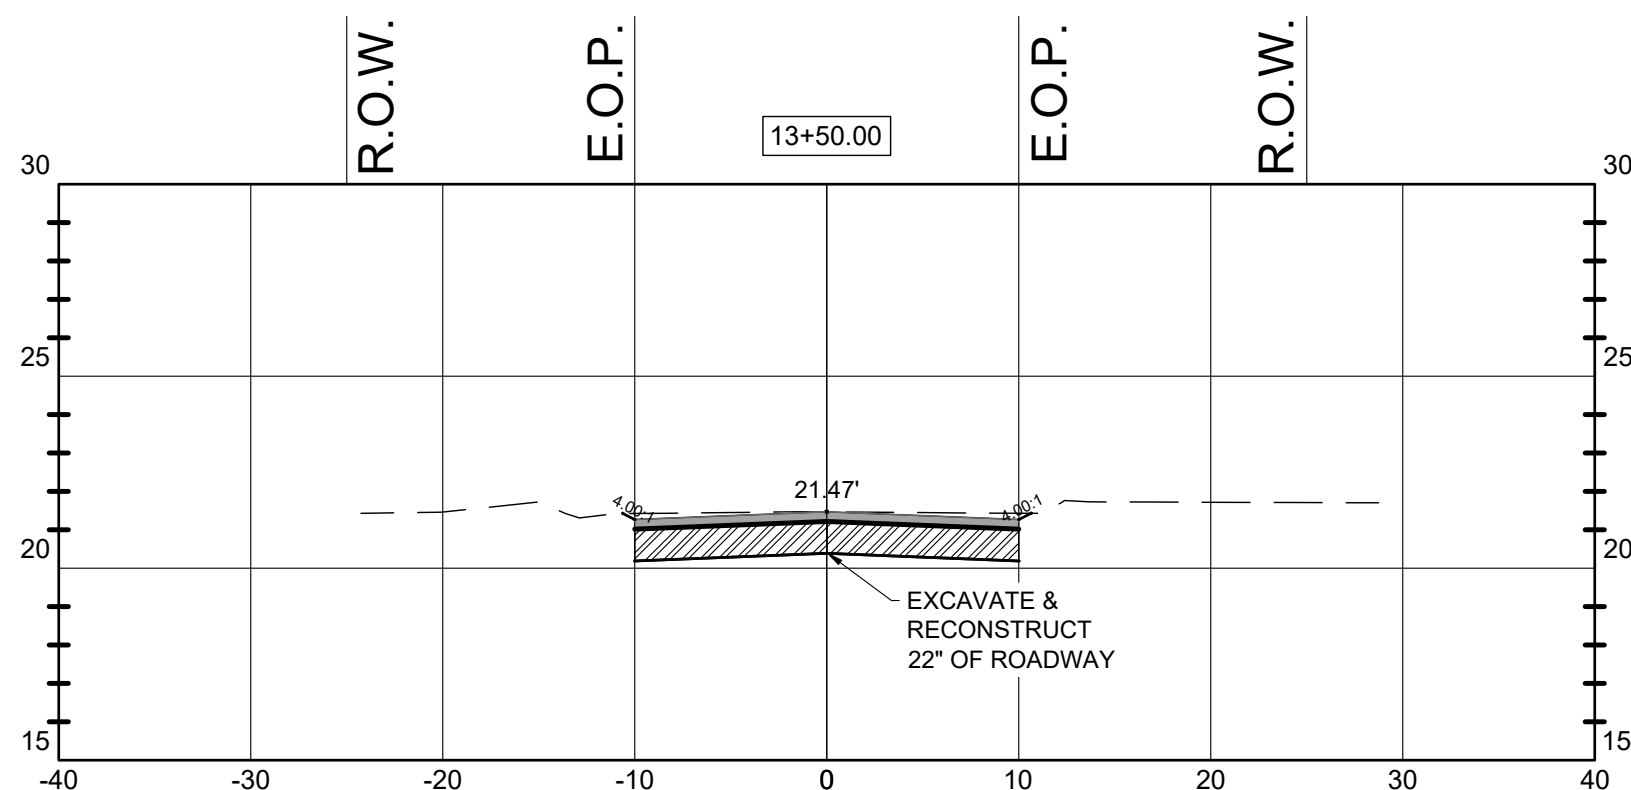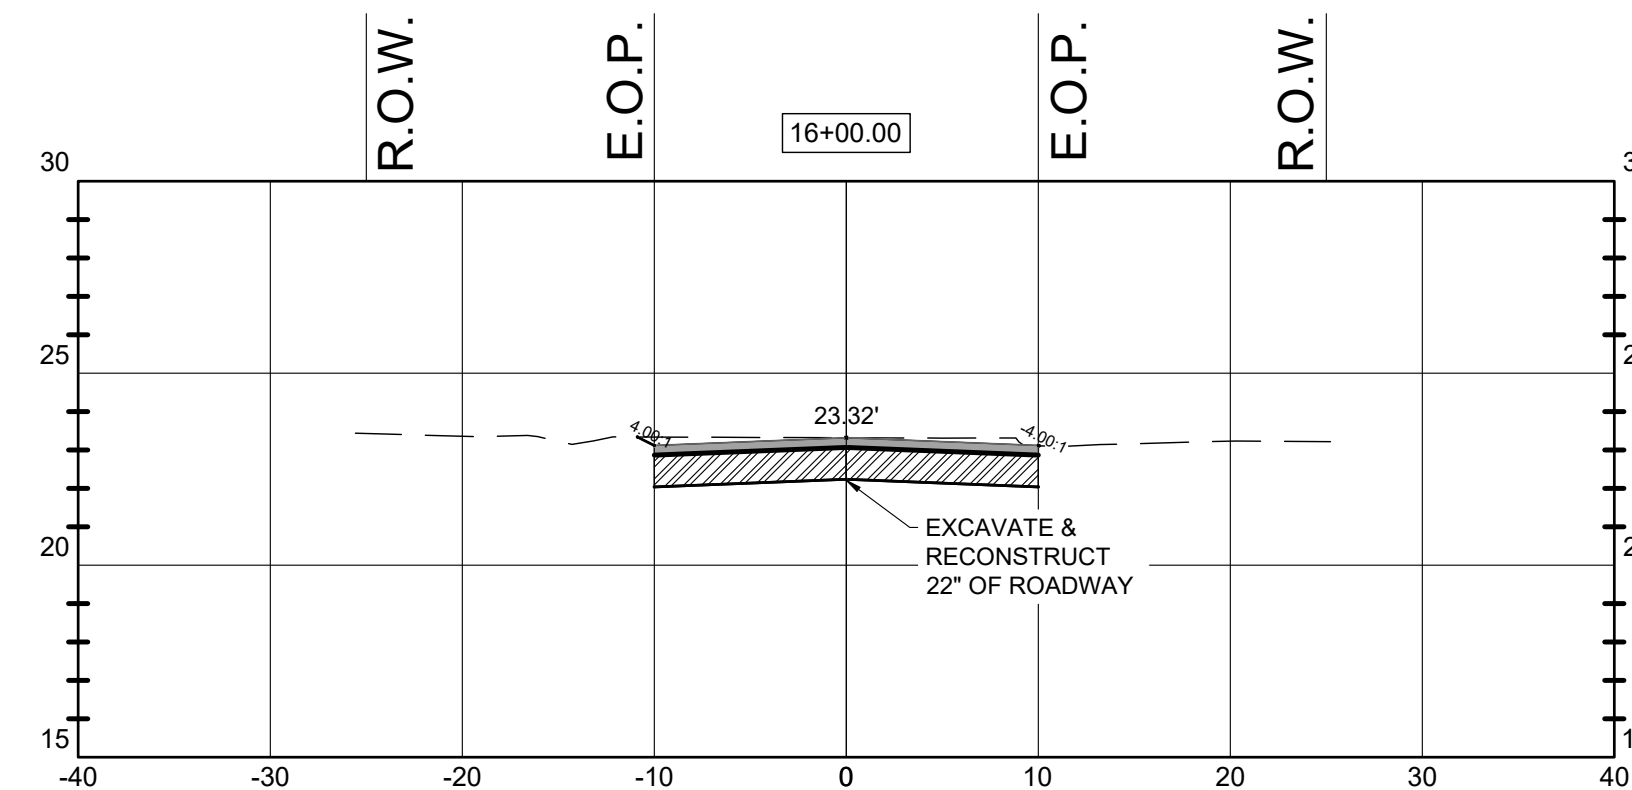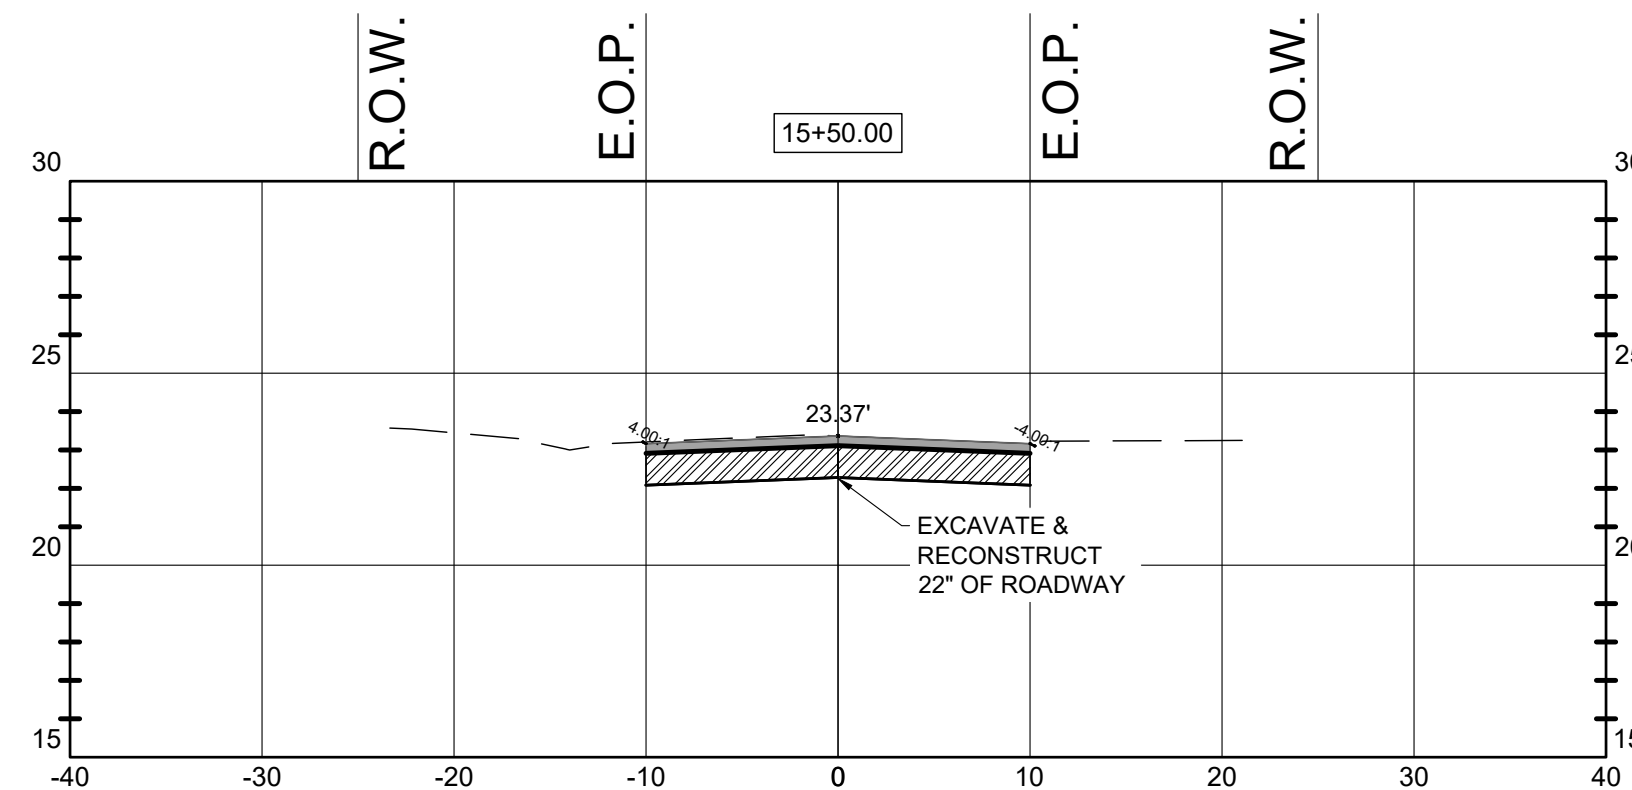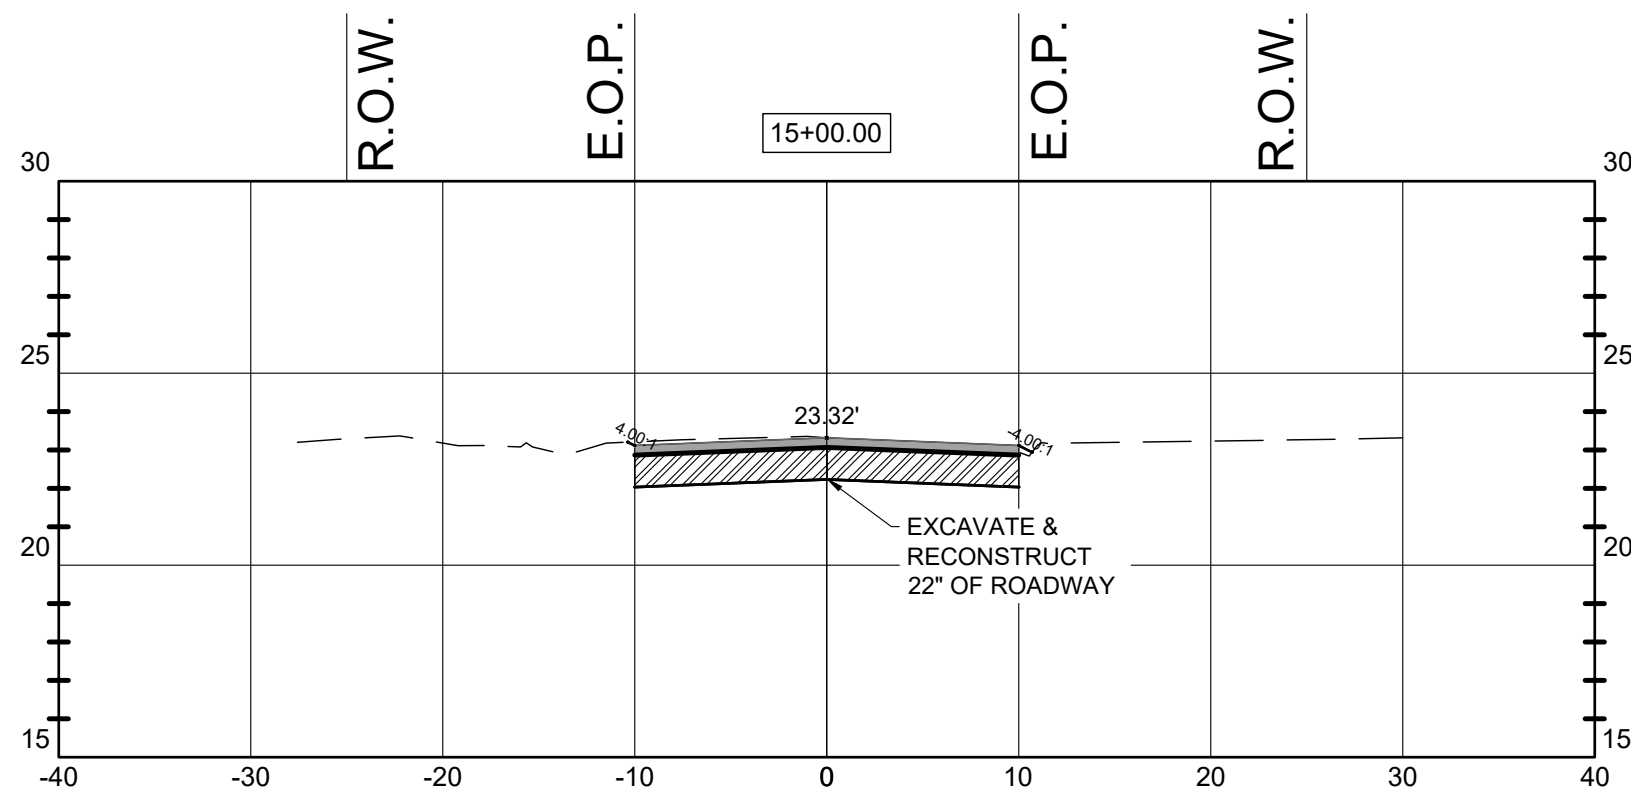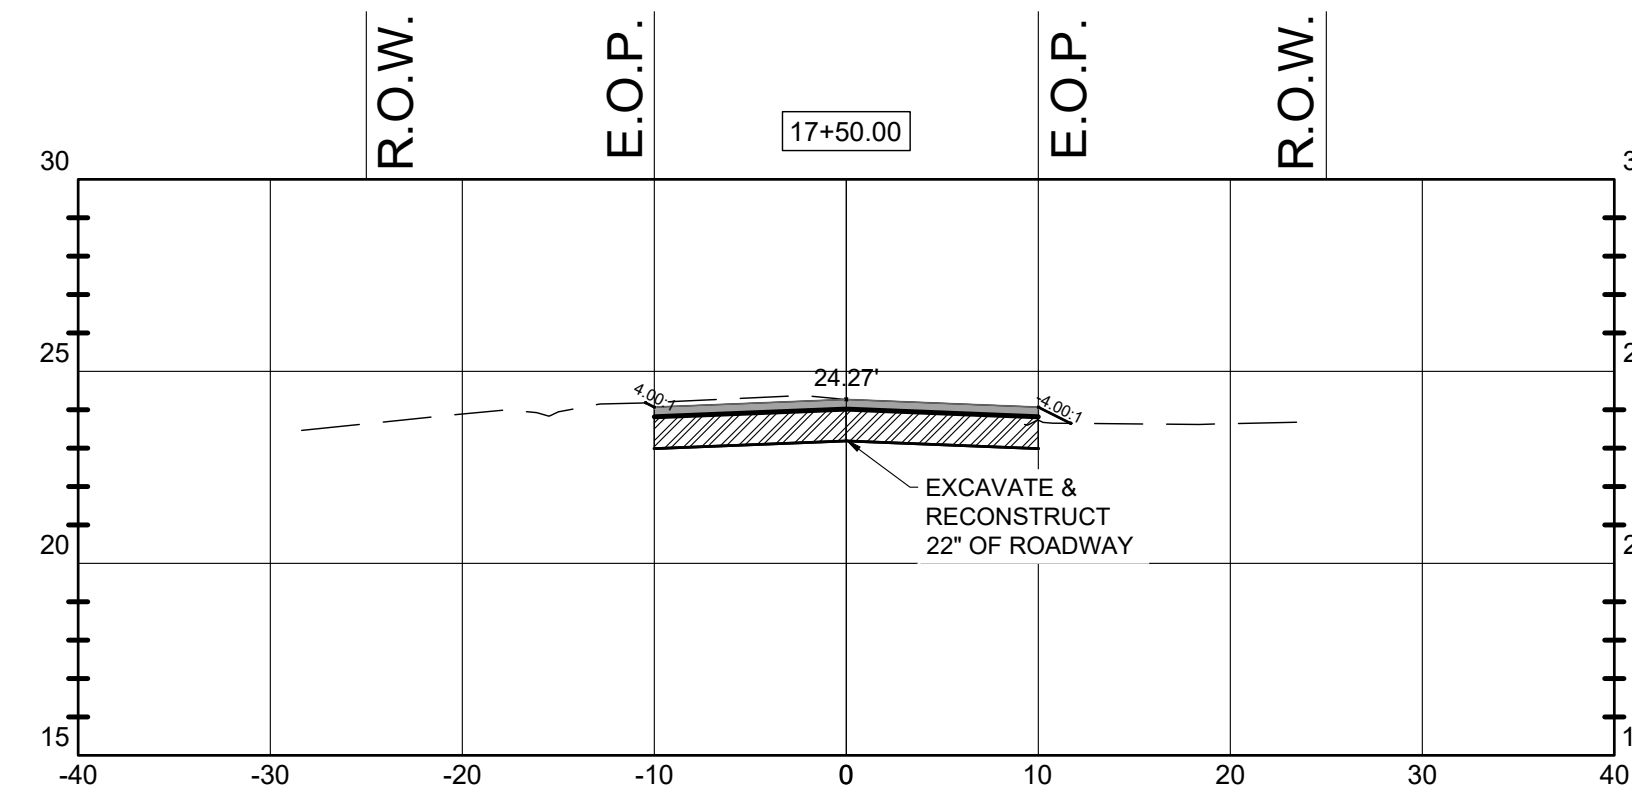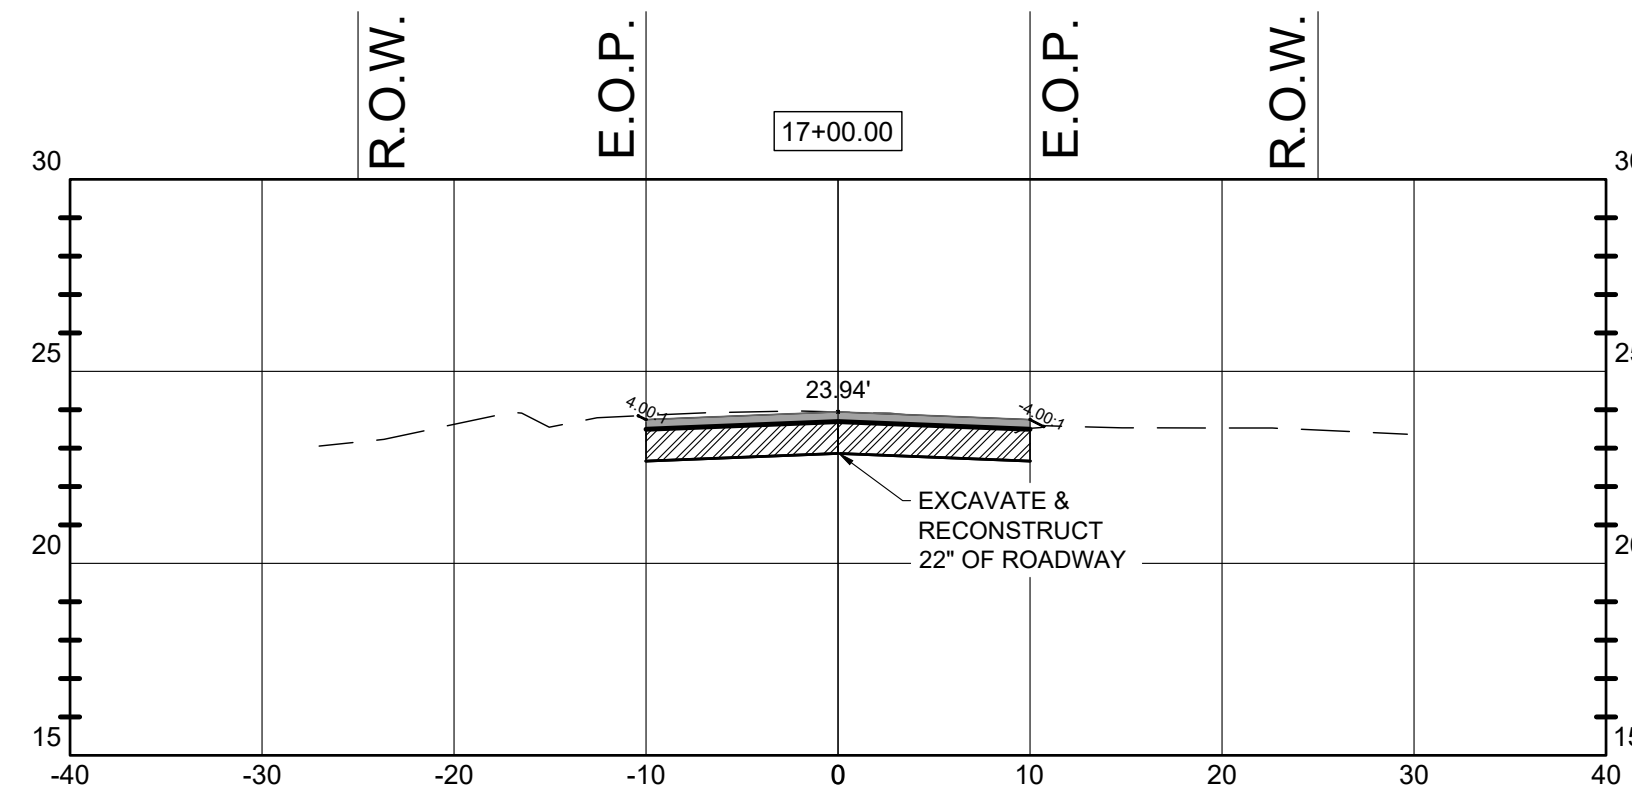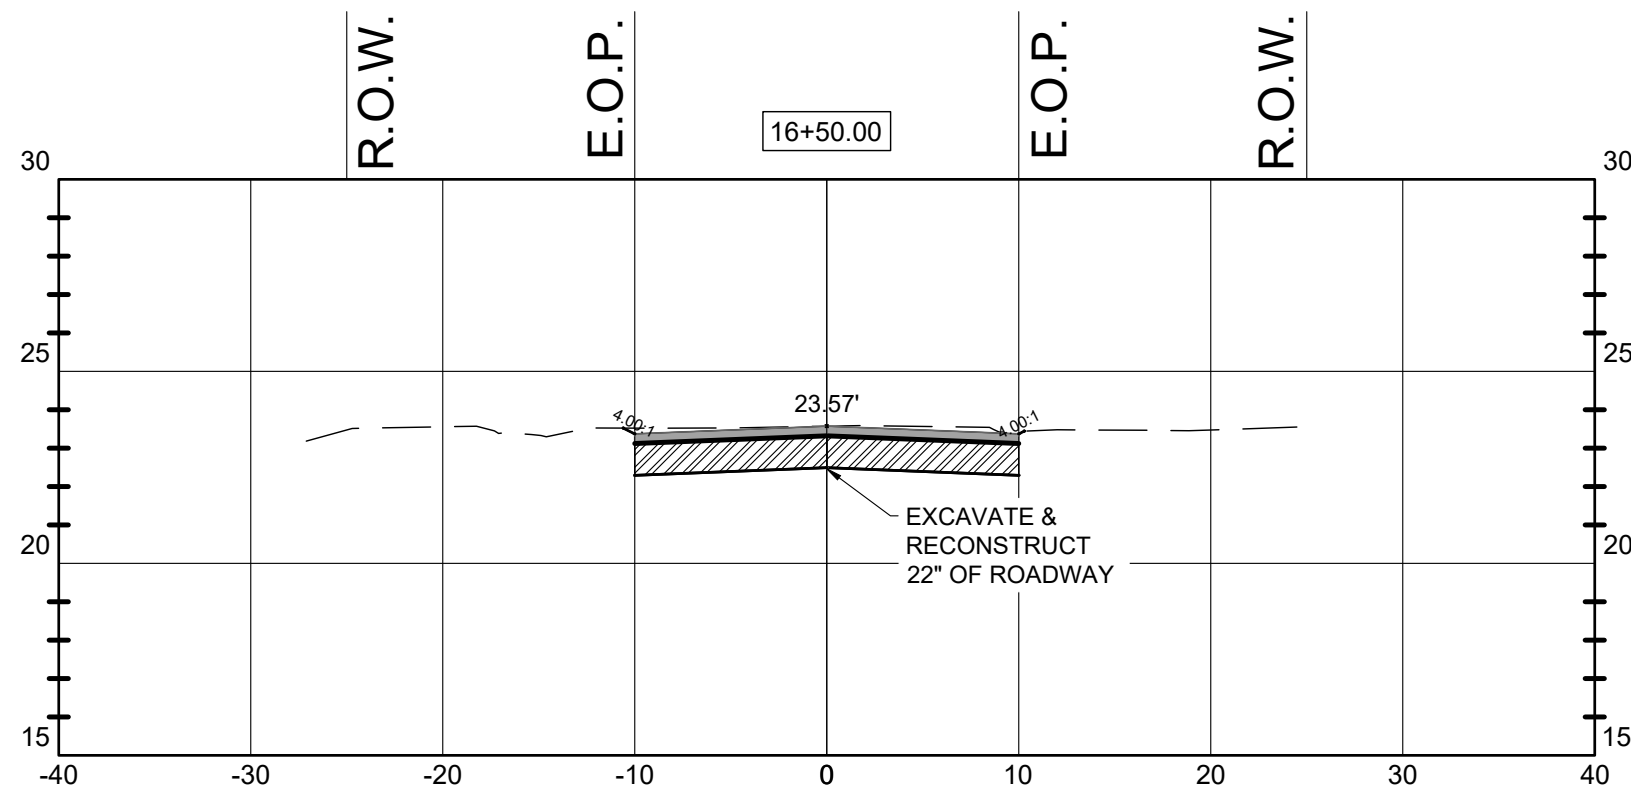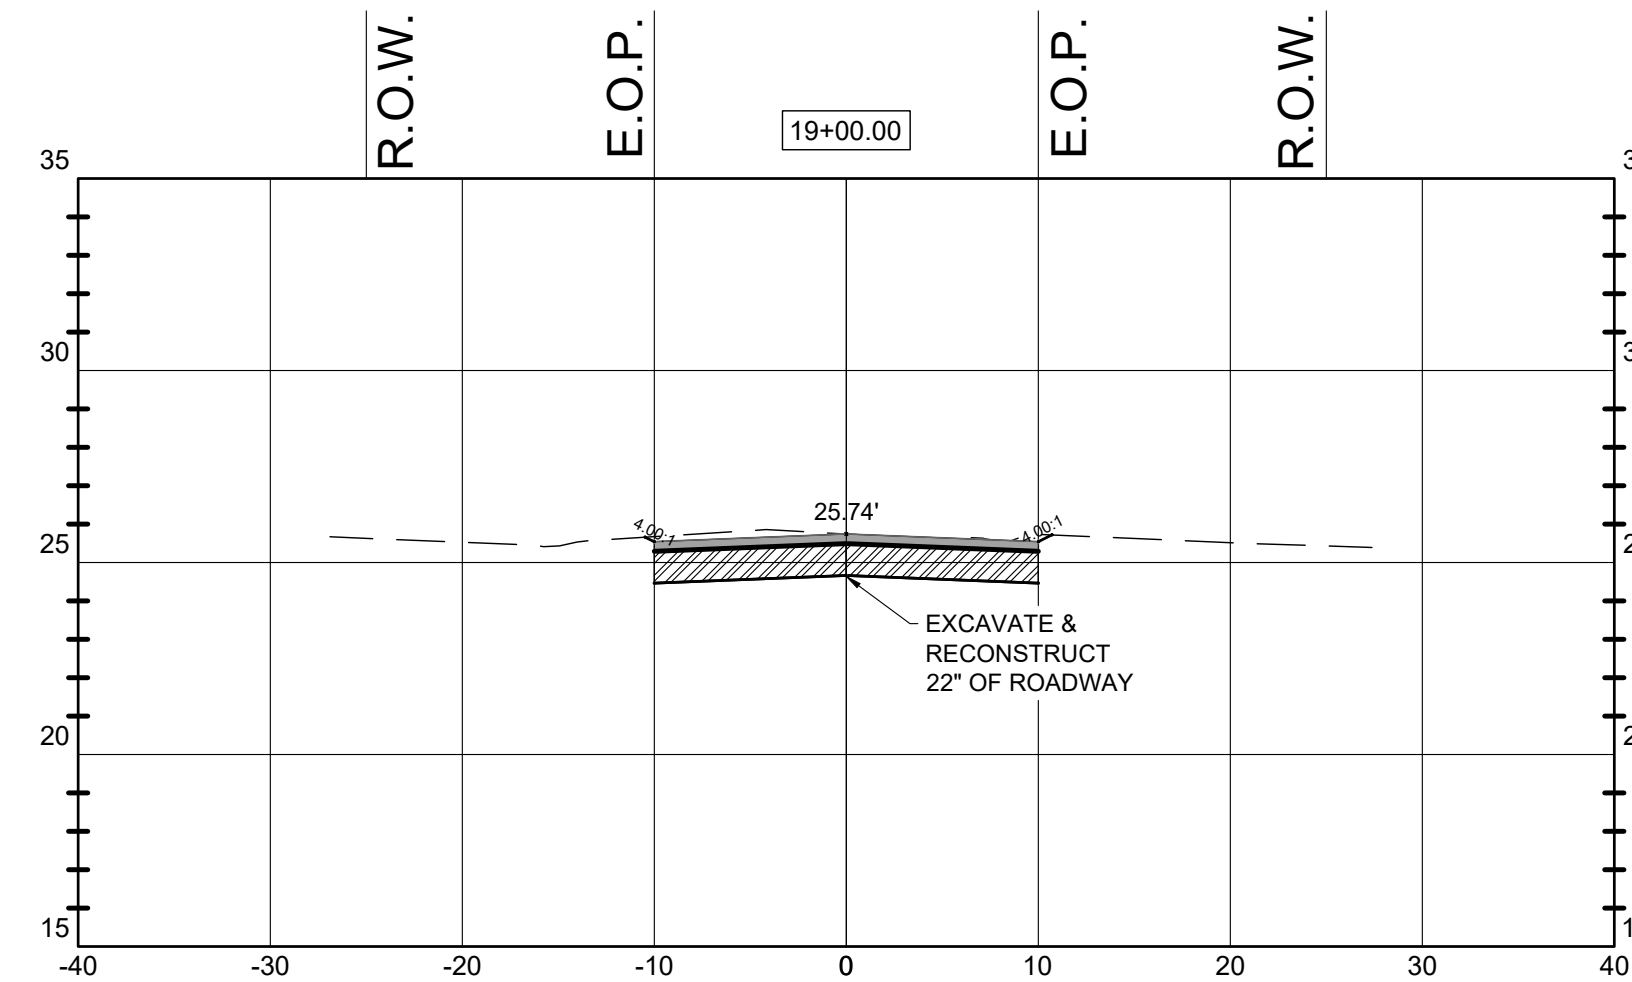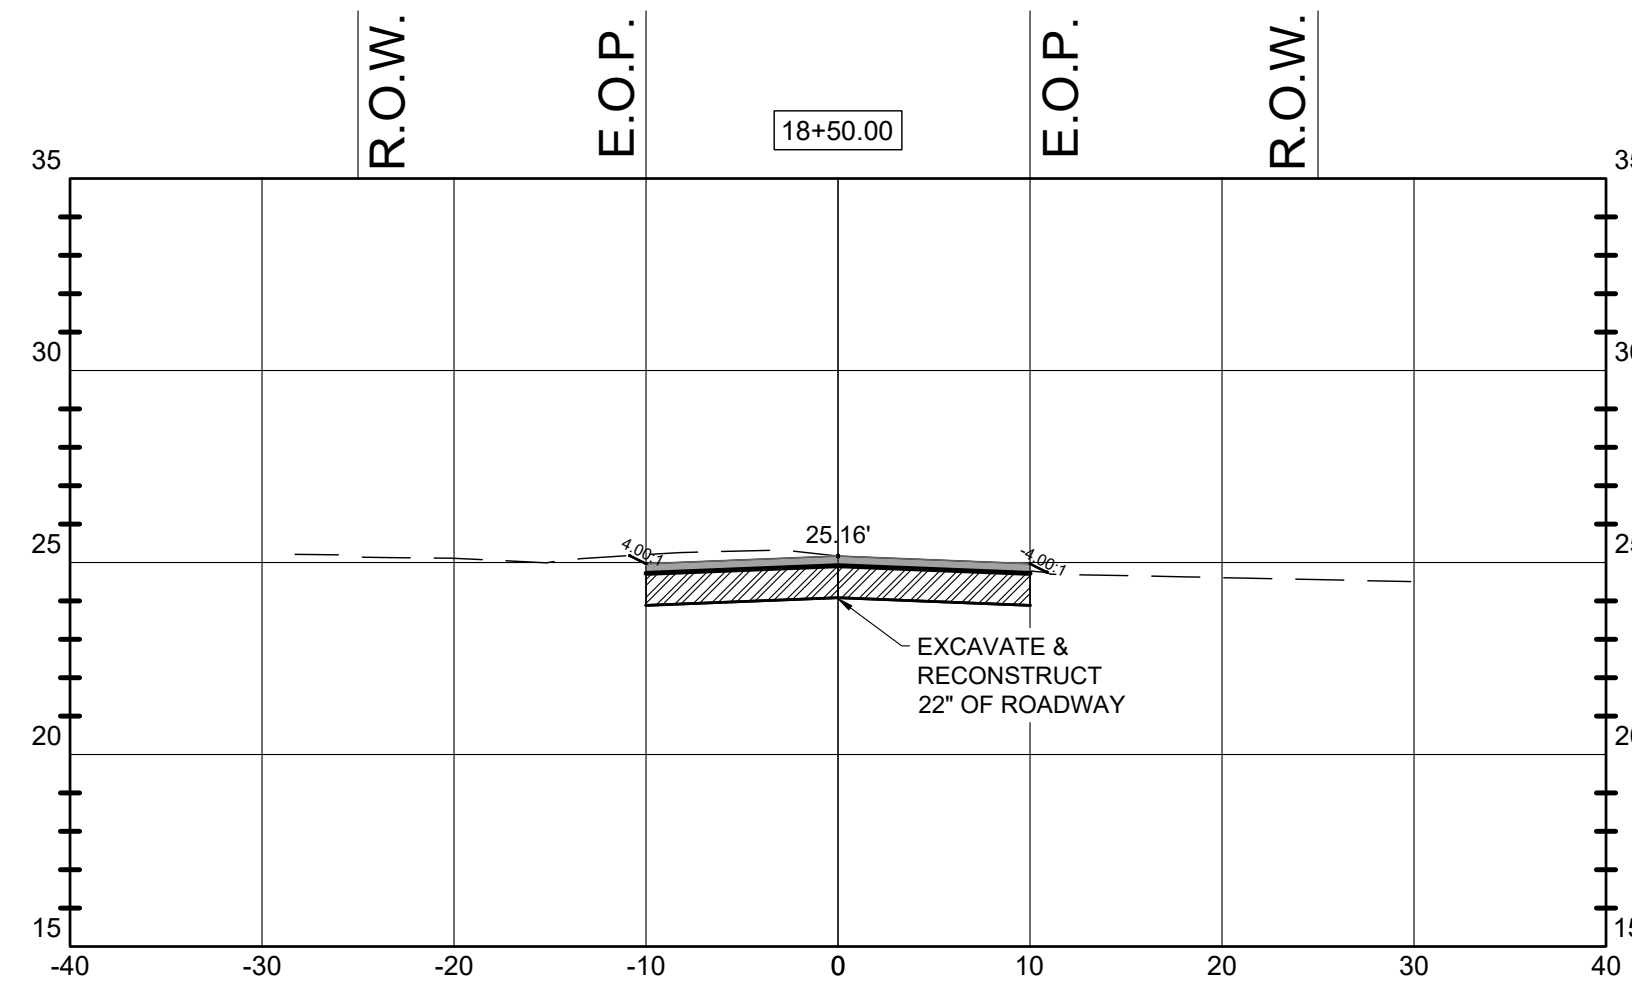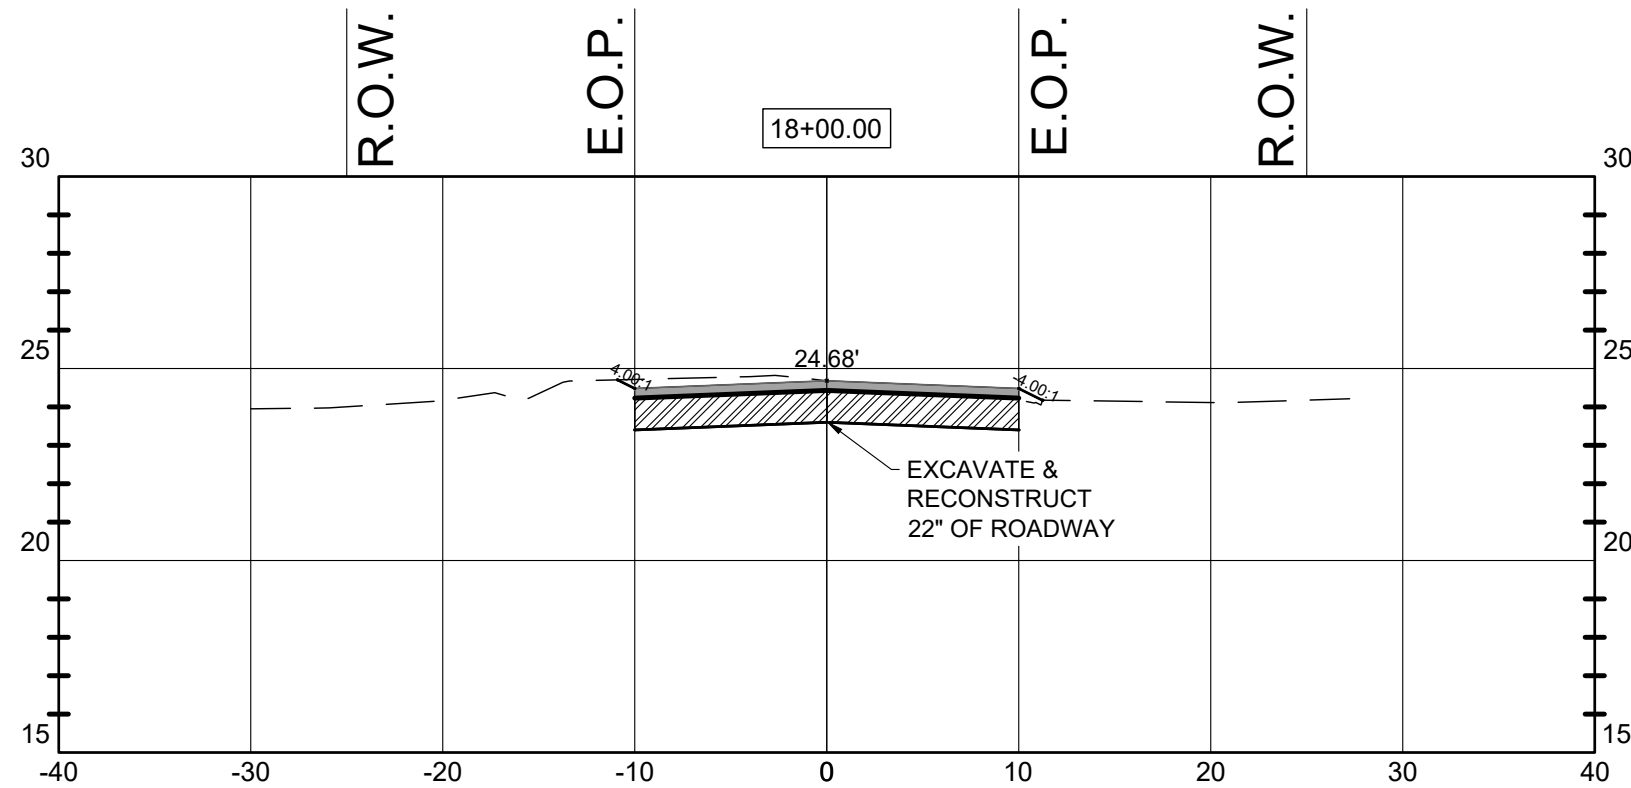

HOR. SCALE: 1" = 20'
VER. SCALE: 1" = 10'

[illegible]




Designed:	B. Silcox
Drawn:	B. Silcox
Checked:	E. Moore, P.E.
Job No.:	1620.032
Date:	7/16/2026

**N. 9TH STREET
SECTIONS**

THIS SHEET NOT VALID FOR
CONSTRUCTION WITHOUT
COMPLETE SET OF PLANS.

Sheet No.
C2.13

NOTES:
CONTRACTOR TO ADD COMPACTED FILL ALONG THE
EDGE OF THE ROADWAY IF THE DROPOFF IS MORE
THAN 1.0" AND SHALL BE PLACED AT A SLOPE OF 1:4
IN ACCORDANCE WITH 2026 OR CURRENT EDITION
OF FDOT STANDARD INDEX 570-010.

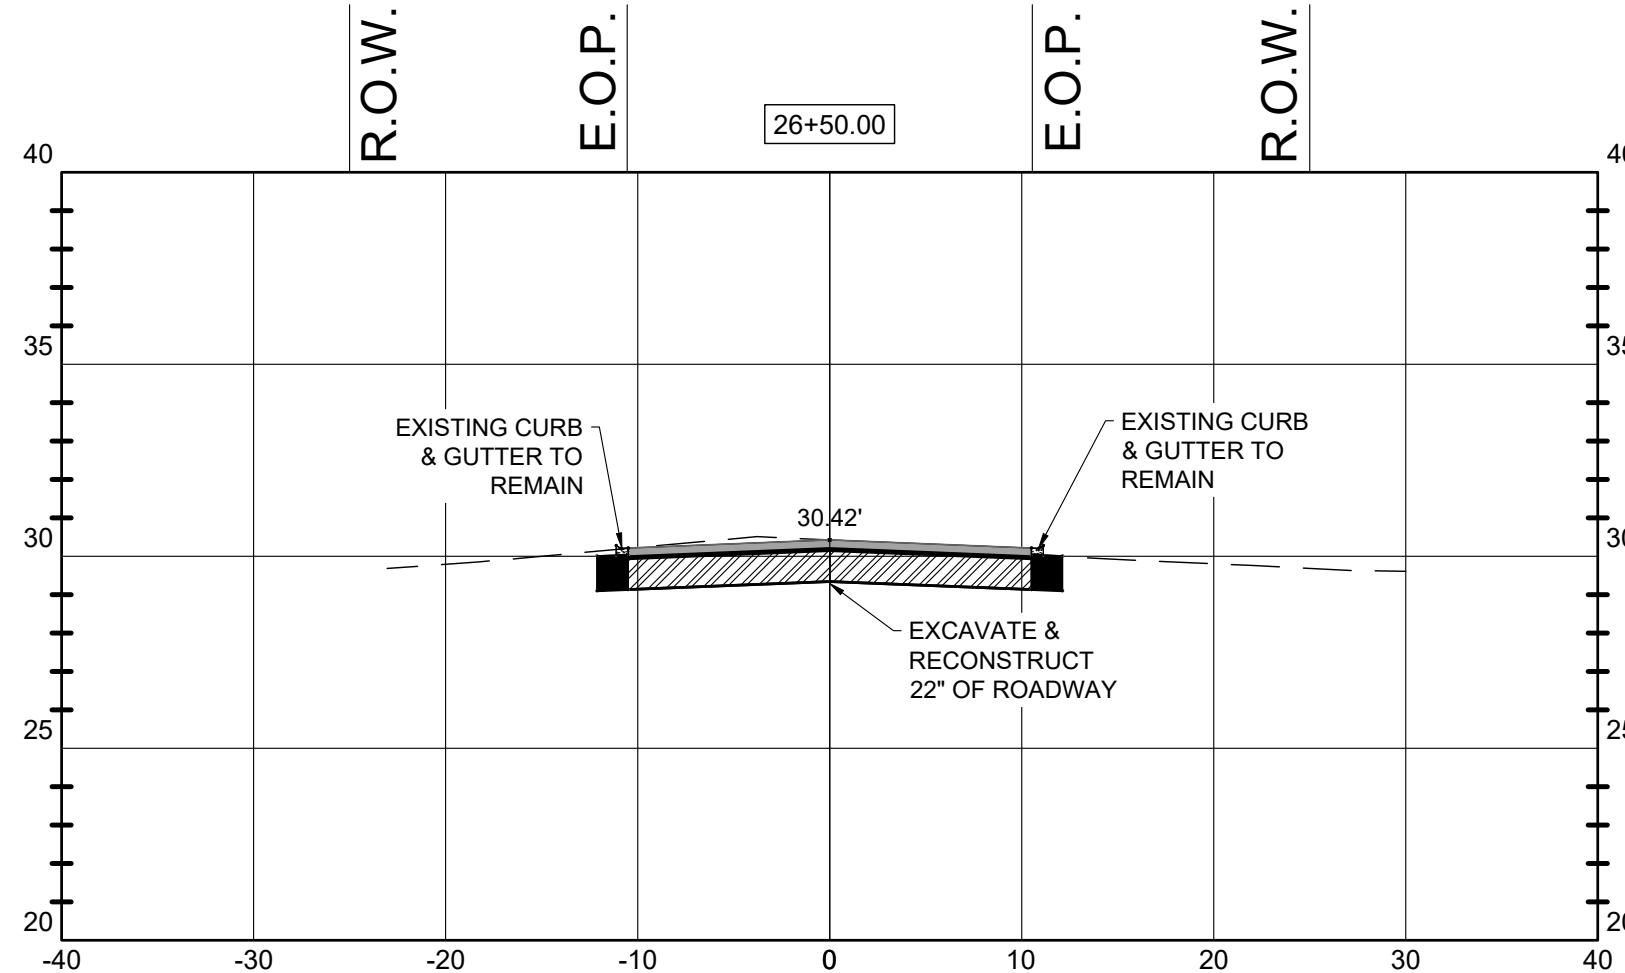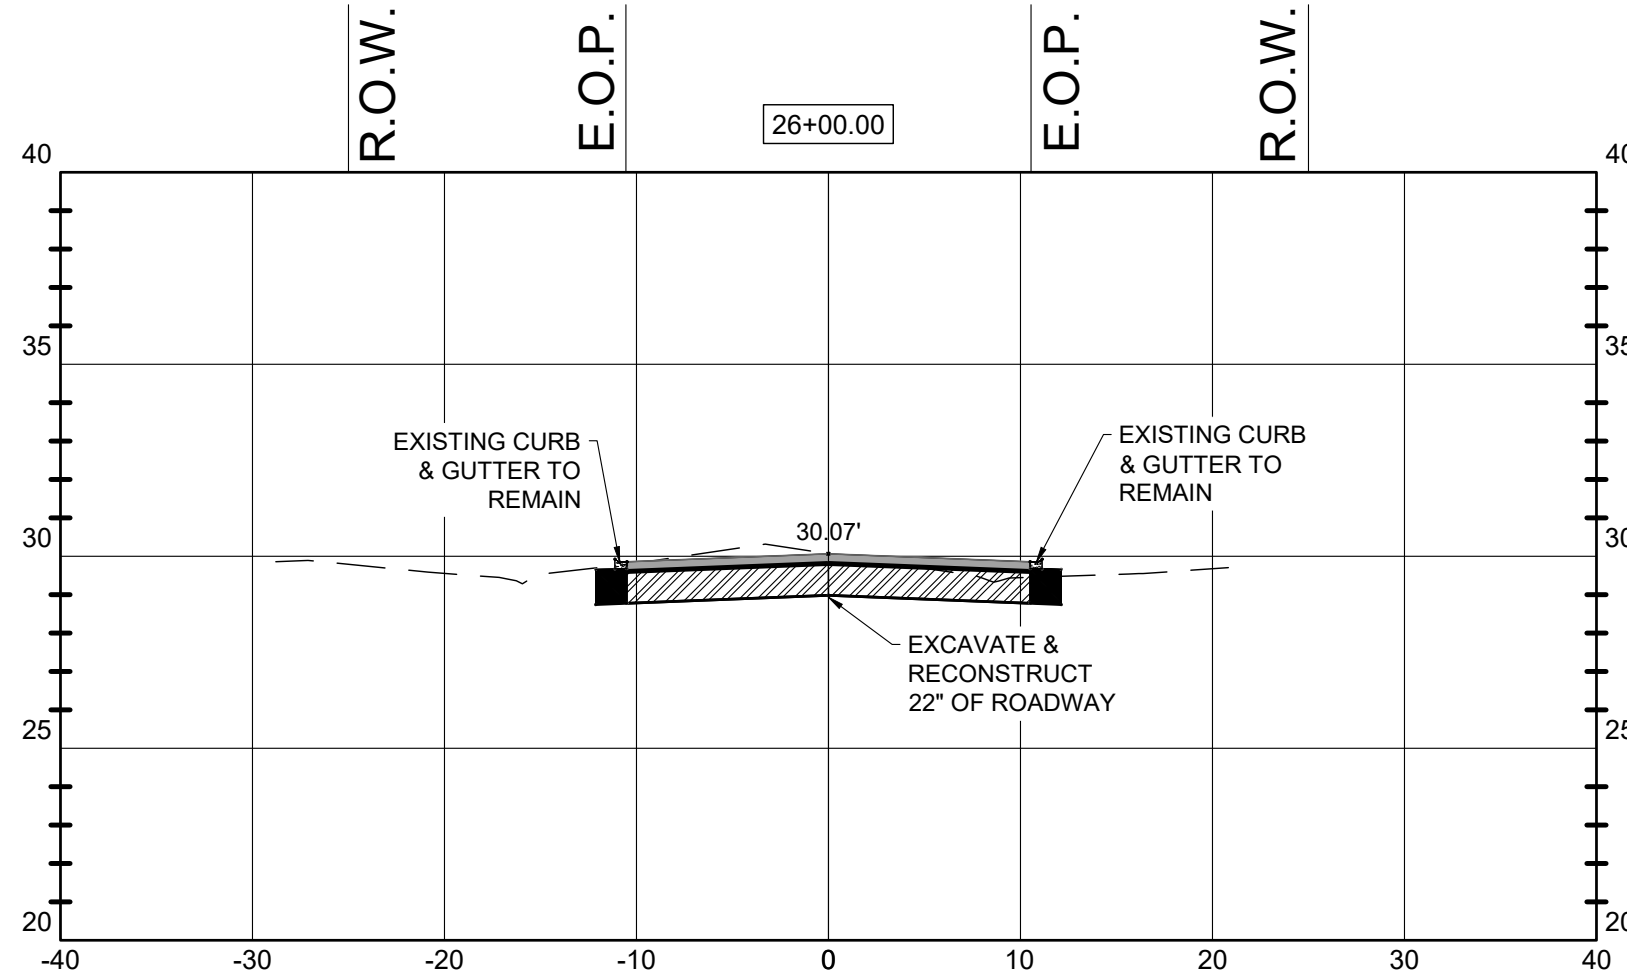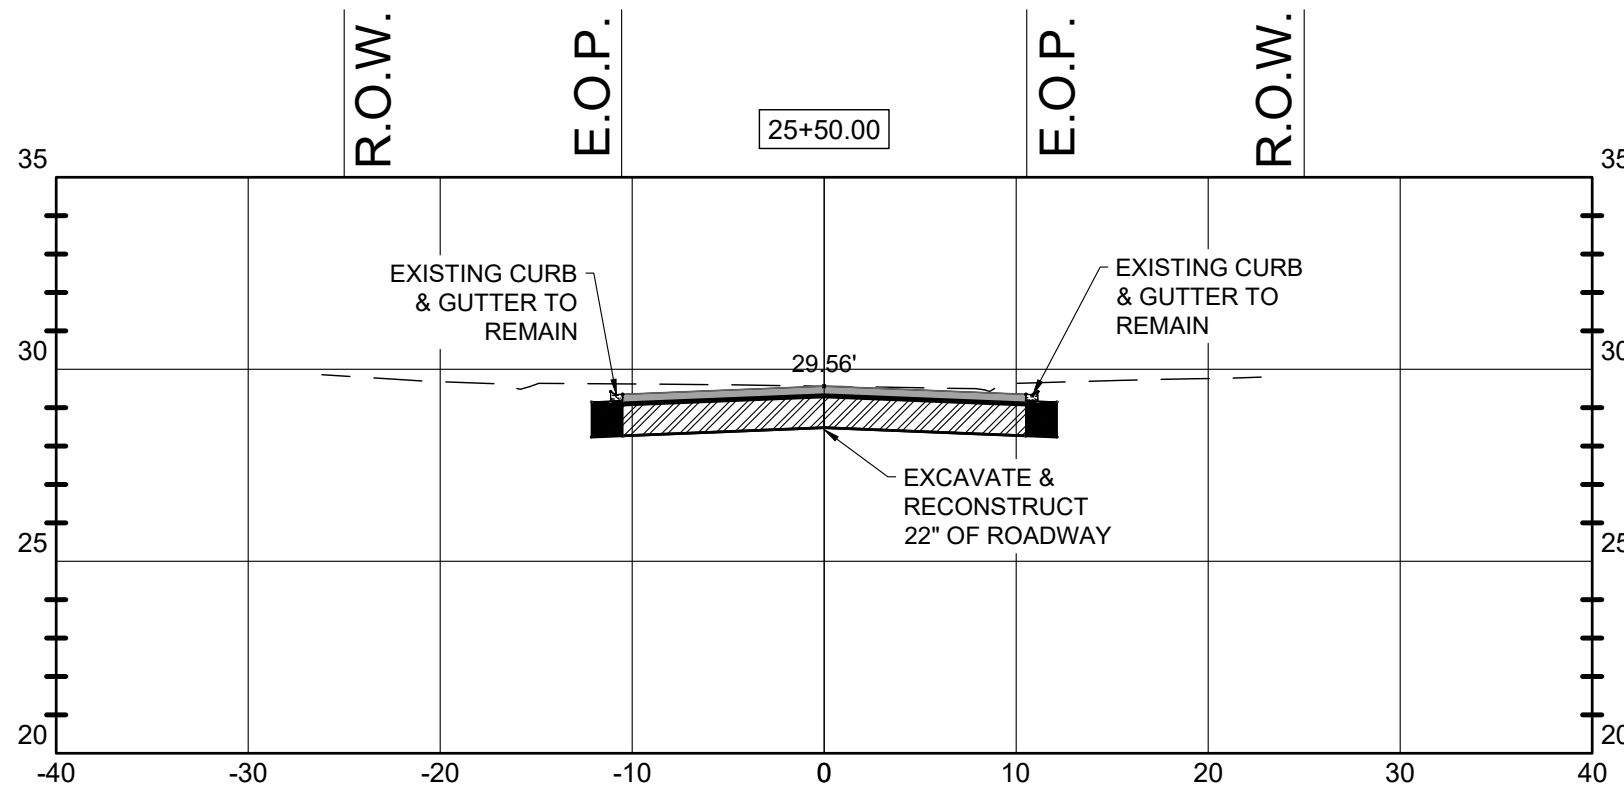

HOR. SCALE: 1" = 20'
VER. SCALE: 1" = 10'

2

BID SET

[illegible]

Designed:	B. Silcox
Drawn:	B. Silcox
Checked:	E. Moore, P.E.
Job No.:	1620.032
Date:	7/16/2026

**N. 9TH STREET
SECTIONS**

**2025 ROADWAY
RESURFACING PROJECTS**



CITY OF PARKER - BAY COUNTY - FLORIDA

THIS SHEET NOT VALID FOR
CONSTRUCTION WITHOUT
COMPLETE SET OF PLANS.


Sheet No.
C2.15

Anchor
Engineering that works,
CEI
P 850.215.1246 • F 850.215.1246
450 Magnolia Avenue, Panama City, FL 32401
CA Number 314422

Elizabeth S. Moore, PE
FL License No.: 57607

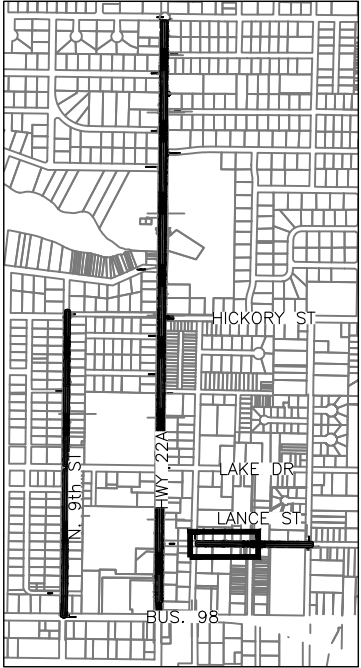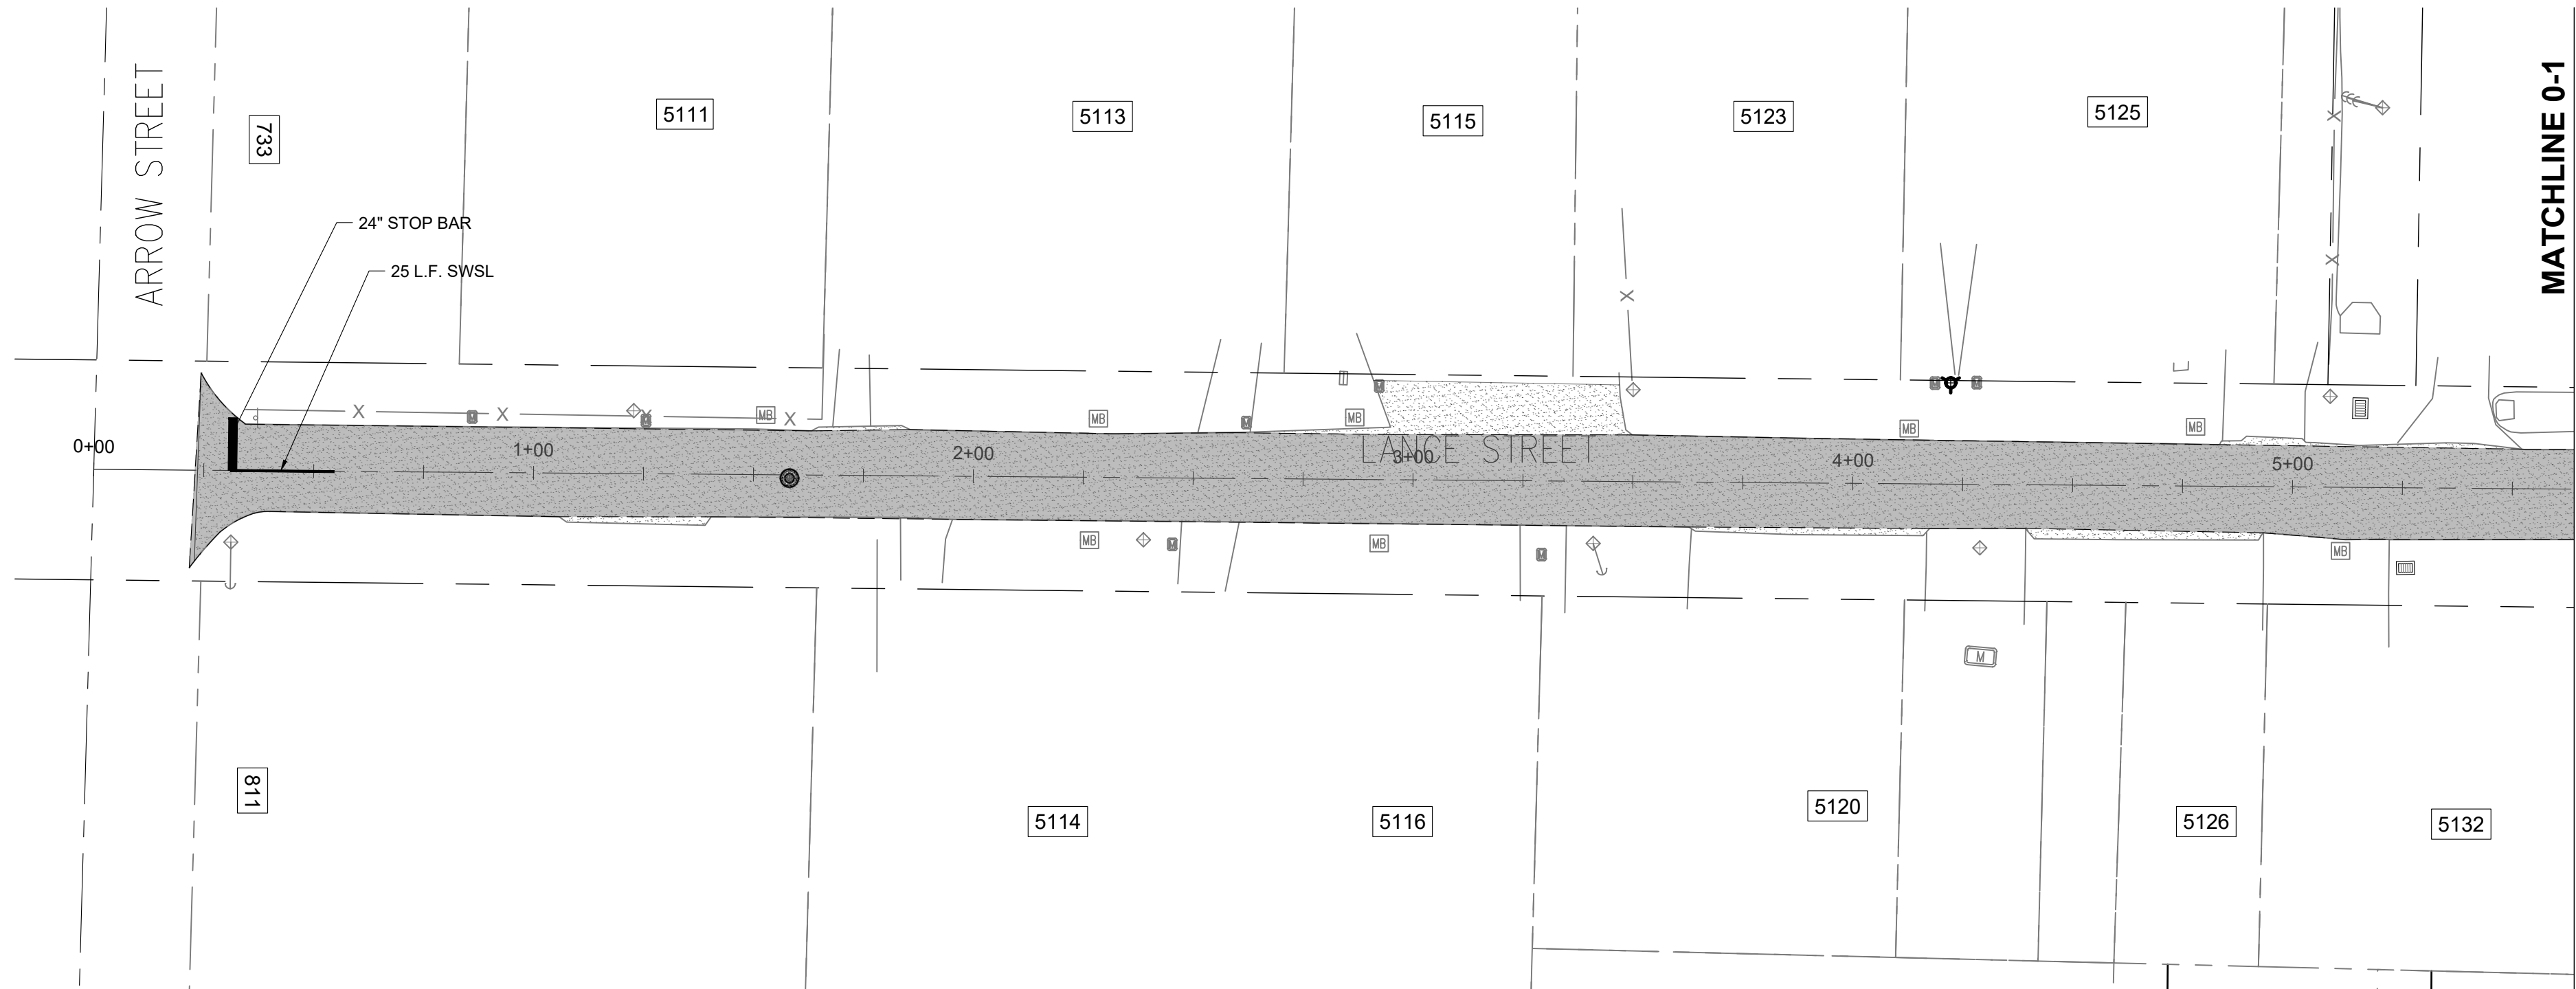

KEY MAP
NOT TO SCALE

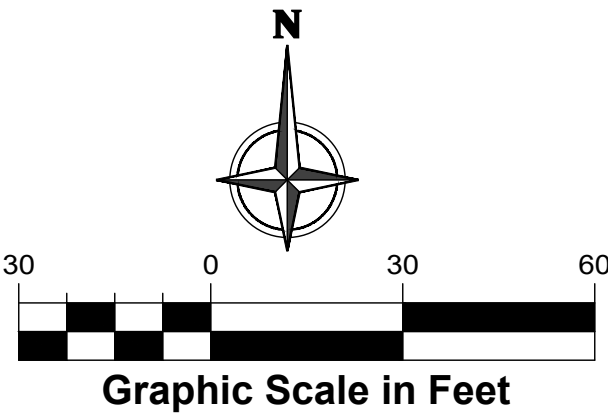

PAINT STRIPING
ABBREVIATIONS:

- SWSL - SINGLE WHITE SOLID LINE
- SYSL - SINGLE YELLOW SOLID LINE
- DYSL - DOUBLE YELLOW SOLID LINE
- SWDL - SINGLE WHITE DASHED LINE
- SBYL - SINGLE BROKEN YELLOW LINE

NOTE:
1. PAVEMENT STRIPING AND MARKINGS PER FDOT
STANDARD INDEX 711-001-1. SEE PAVEMENT
STRIPING AND MARKING DETAIL SHEET.

BID SET

No.	Date	Revision
1		
2		
Designed: B. Silcox
Drawn: B. Silcox
Checked: E. Moore, P.E.
Job No.: 1620.032
Date: 7/16/2026

LANCE DRIVE PAVEMENT STRIPING &
MARKING PLAN


2025 ROADWAY
RESURFACING PROJECTS
CITY OF PARKER - BAY COUNTY - FLORIDA

THIS SHEET NOT VALID FOR
CONSTRUCTION WITHOUT
COMPLETE SET OF PLANS.


Sheet No.
C3.0



Elizabeth S. Moore, PE
FL License No.: 57607

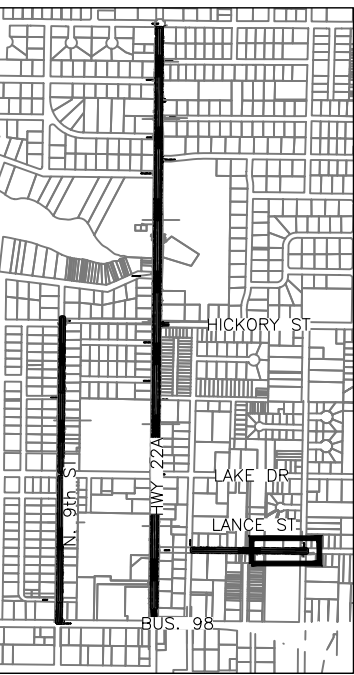

KEY MAP
NOT TO SCALE

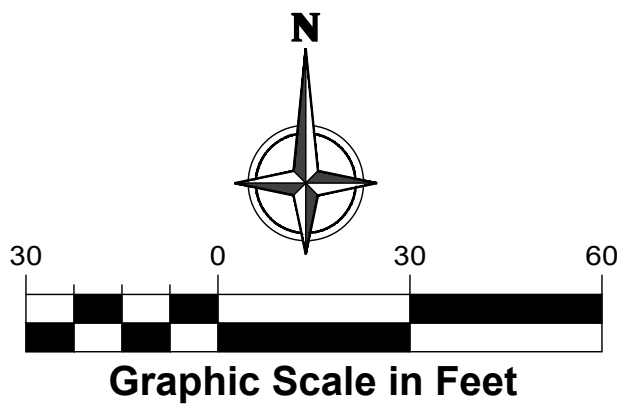

PAINT STRIPING ABBREVIATIONS:

SWSL	- SINGLE WHITE SOLID LINE
SYSL	- SINGLE YELLOW SOLID LINE
DYSL	- DOUBLE YELLOW SOLID LINE
SWDL	- SINGLE WHITE DASHED LINE
SBYL	- SINGLE BROKEN YELLOW LINE

NOTE:
1. PAVEMENT STRIPING AND MARKINGS PER FDOT
STANDARD INDEX 711-001-1. SEE PAVEMENT
STRIPING AND MARKING DETAIL SHEET.

LANCE DRIVE PAVEMENT STRIPING & MARKING PLAN

**2025 ROADWAY
RESURFACING PROJECTS**
CITY OF PARKER - BAY COUNTY - FLORIDA

Anchor **CEI**
Engineering that works.
P 950.215 1285 • F 950.215 1286
450 Magnolia Avenue, Panama City, FL 32401
CA Number: 31422

Elizabeth S. Moore, PE
FL License No.: 57607

BID SET

[illegible]

Designed: B. Silcox

Drawn: B. Silcox

Checked: E. Moore, P.E.

Job No.: 1620.032

Date: 7/16/2026



THIS SHEET NOT VALID FOR
CONSTRUCTION WITHOUT
COMPLETE SET OF PLANS.

Sheet No.


C3.1

BEGIN
HWY 22A CONSTRUCTION

U.S. BUSINESS HIGHWAY 98

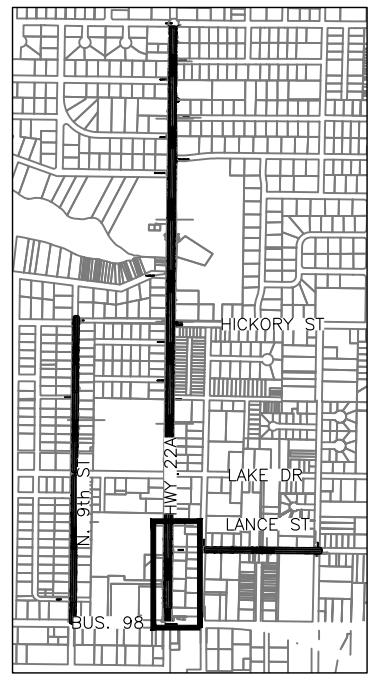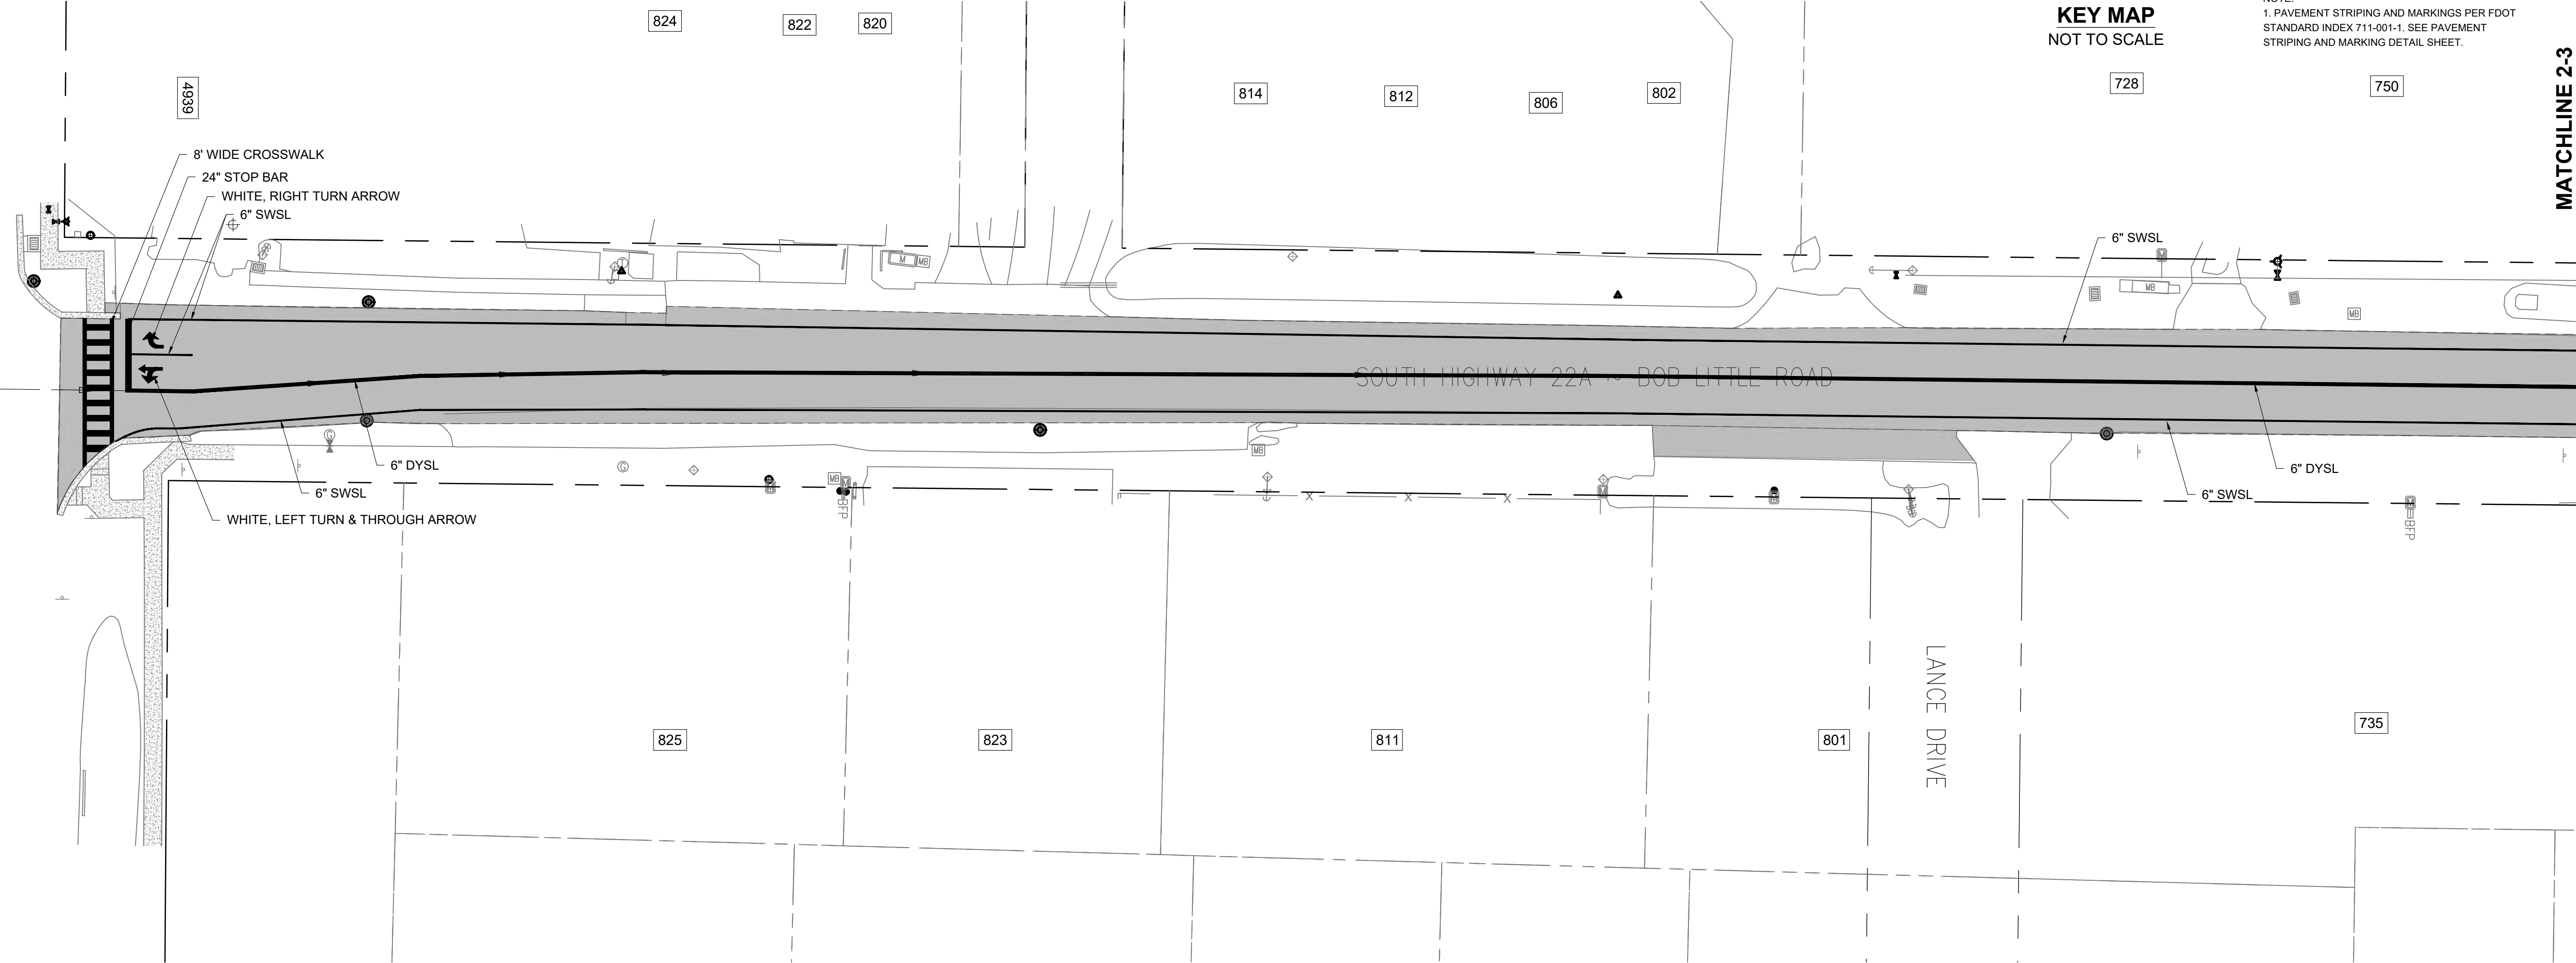

KEY MAP
NOT TO SCALE

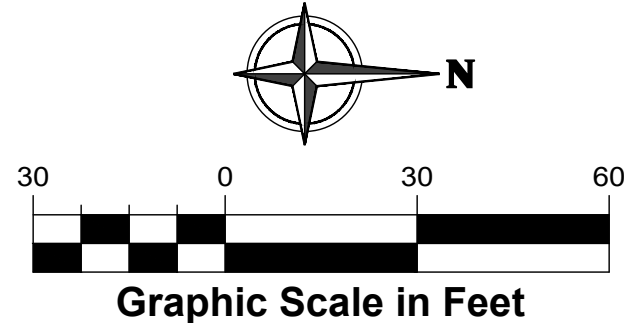

PAINT STRIPING
ABBREVIATIONS:

- | | |
|------|-----------------------------|
| SWSL | - SINGLE WHITE SOLID LINE |
| SYSL | - SINGLE YELLOW SOLID LINE |
| DYSL | - DOUBLE YELLOW SOLID LINE |
| SWDL | - SINGLE WHITE DASHED LINE |
| SBYL | - SINGLE BROKEN YELLOW LINE |

NOTE:
1. PAVEMENT STRIPING AND MARKINGS PER FOOT
STANDARD INDEX 711-001-1. SEE PAVEMENT
STRIPING AND MARKING DETAIL SHEET.

MATCHLINE 2-3
SEE SHEET C3.3

HWY 22A (BOB LITTLE ROAD)
PAVEMENT STRIPING & MARKING PLAN

2025 ROADWAY
RESURFACING PROJECTS
CITY OF PARKER - BAY COUNTY - FLORIDA

THIS SHEET NOT VALID FOR
CONSTRUCTION WITHOUT
COMPLETE SET OF PLANS.

Sheet No.
C3.2

BID SET

No.	Date	Revision

Designed: B. Silcox
Drawn: B. Silcox
Checked: E. Moore, P.E.
Job No.: 1620.032
Date: 7/16/2026




Anchor CEI
Engineering that works.

P #50215 1285 - F #50215 1286
450 Magnolia Avenue, Panama City, FL 32401
CA Number 31422

Elizabeth S. Moore, PE
FL License No.: 57607



NOTE:
1. PAVEMENT STRIPING AND MARKINGS PER FDOT
STANDARD INDEX 711-001-1. SEE PAVEMENT
STRIPING AND MARKING DETAIL SHEET.

 

No.	Date	Revision
1		
2		
Designed:	B. Silcox
Drawn:	B. Silcox
Checked:	E. Moore, P.E.
Job No.:	1620.032
Date:	7/16/2026

**HWY 22A (BOB LITTLE ROAD)
PAVEMENT STRIPING & MARKING PLAN**




**2025 ROADWAY
RESURFACING PROJECTS**
CITY OF PARKER - BAY COUNTY - FLORIDA

THIS SHEET NOT VALID FOR
CONSTRUCTION WITHOUT
COMPLETE SET OF PLANS.

Sheet No.
C3.3

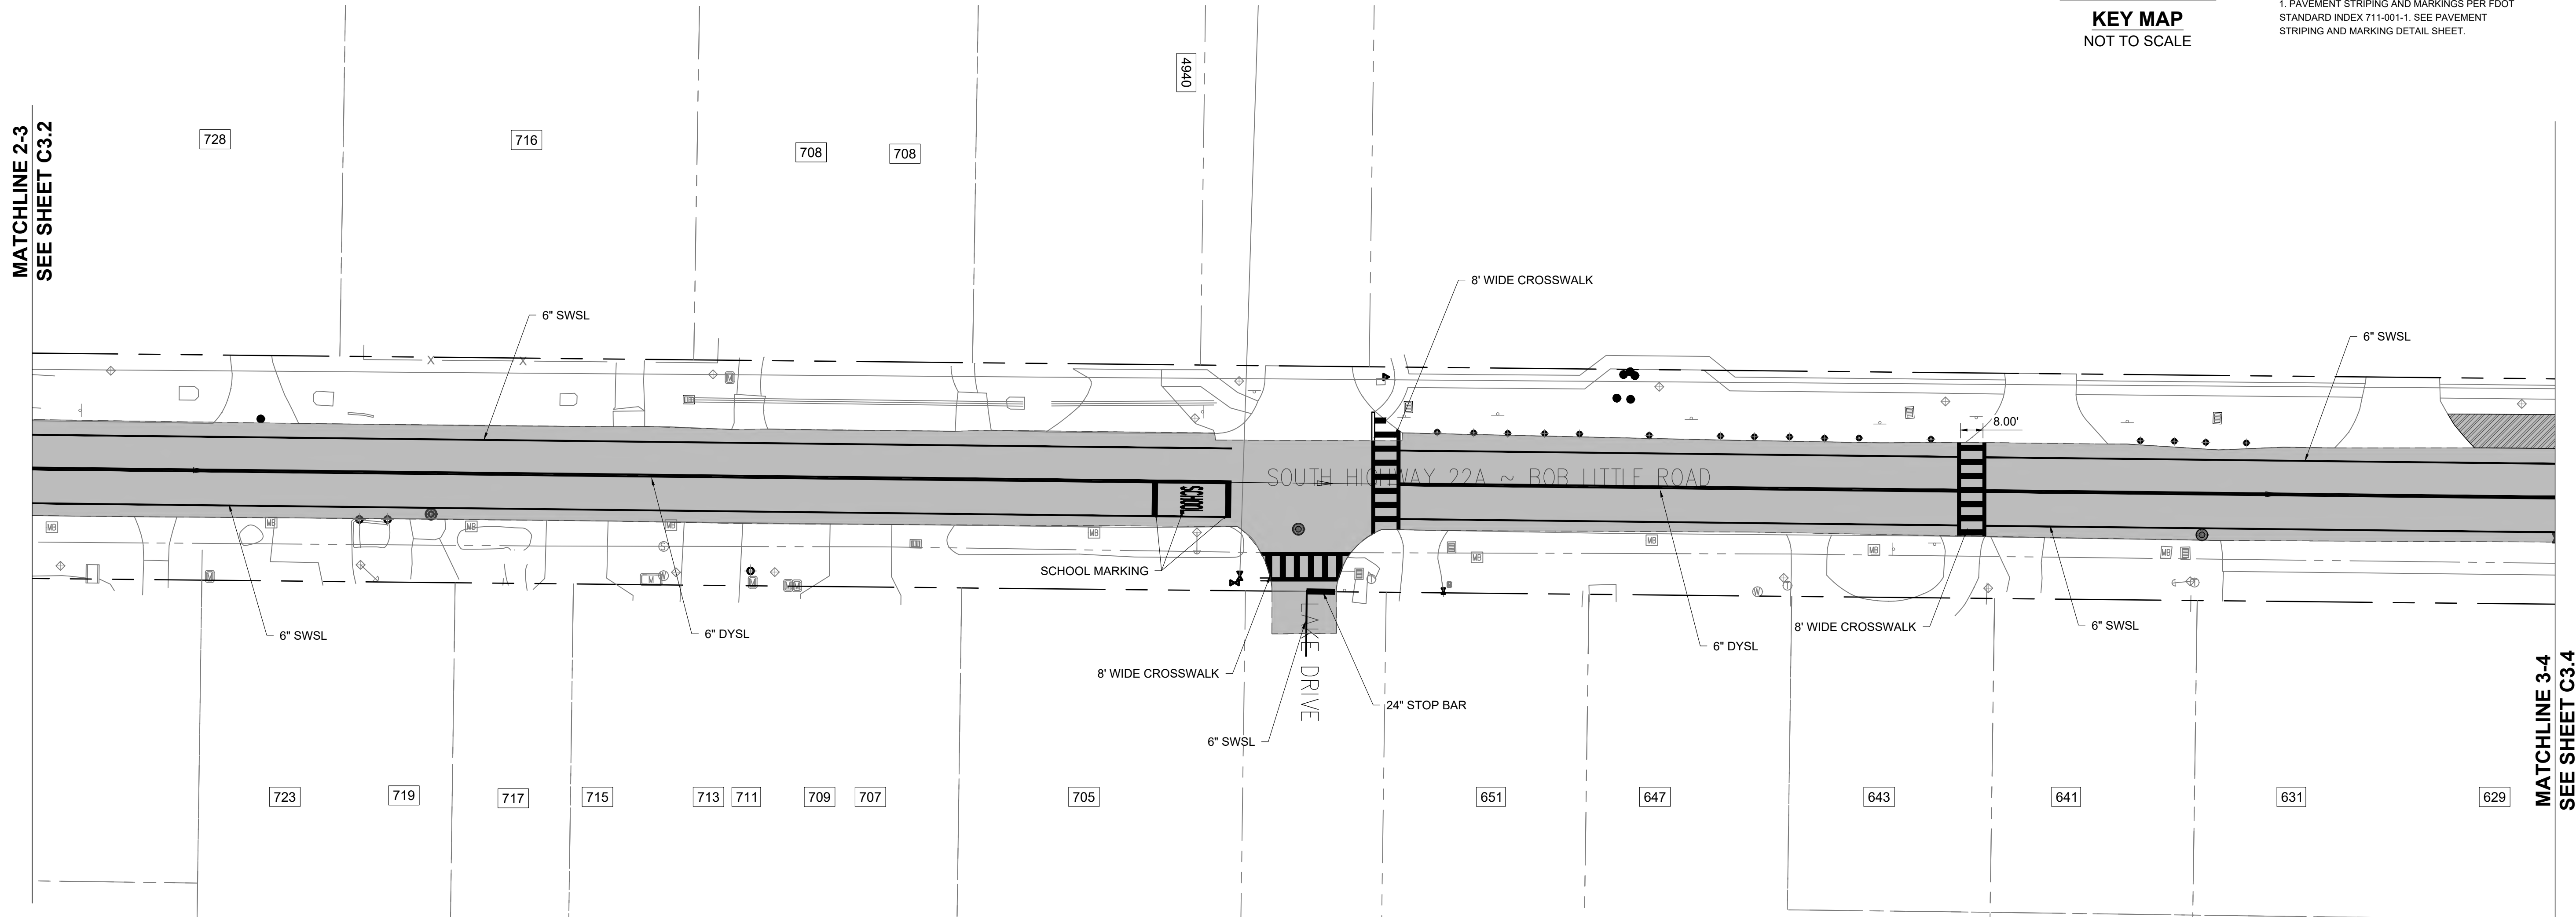

MATCHLINE 3-4
SEE SHEET C3.3

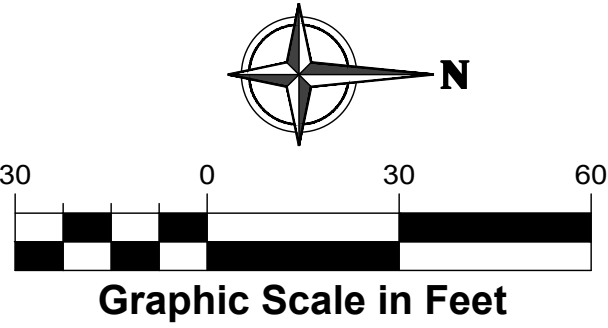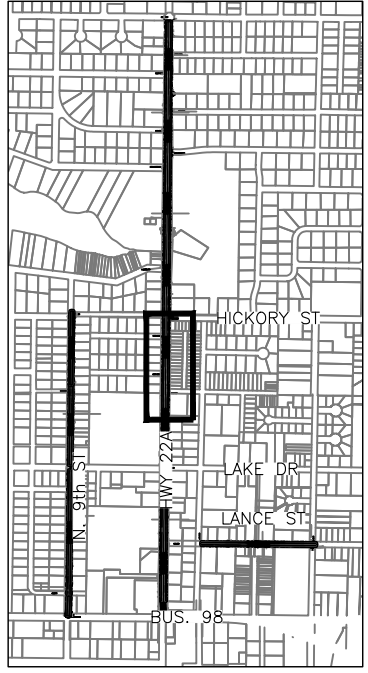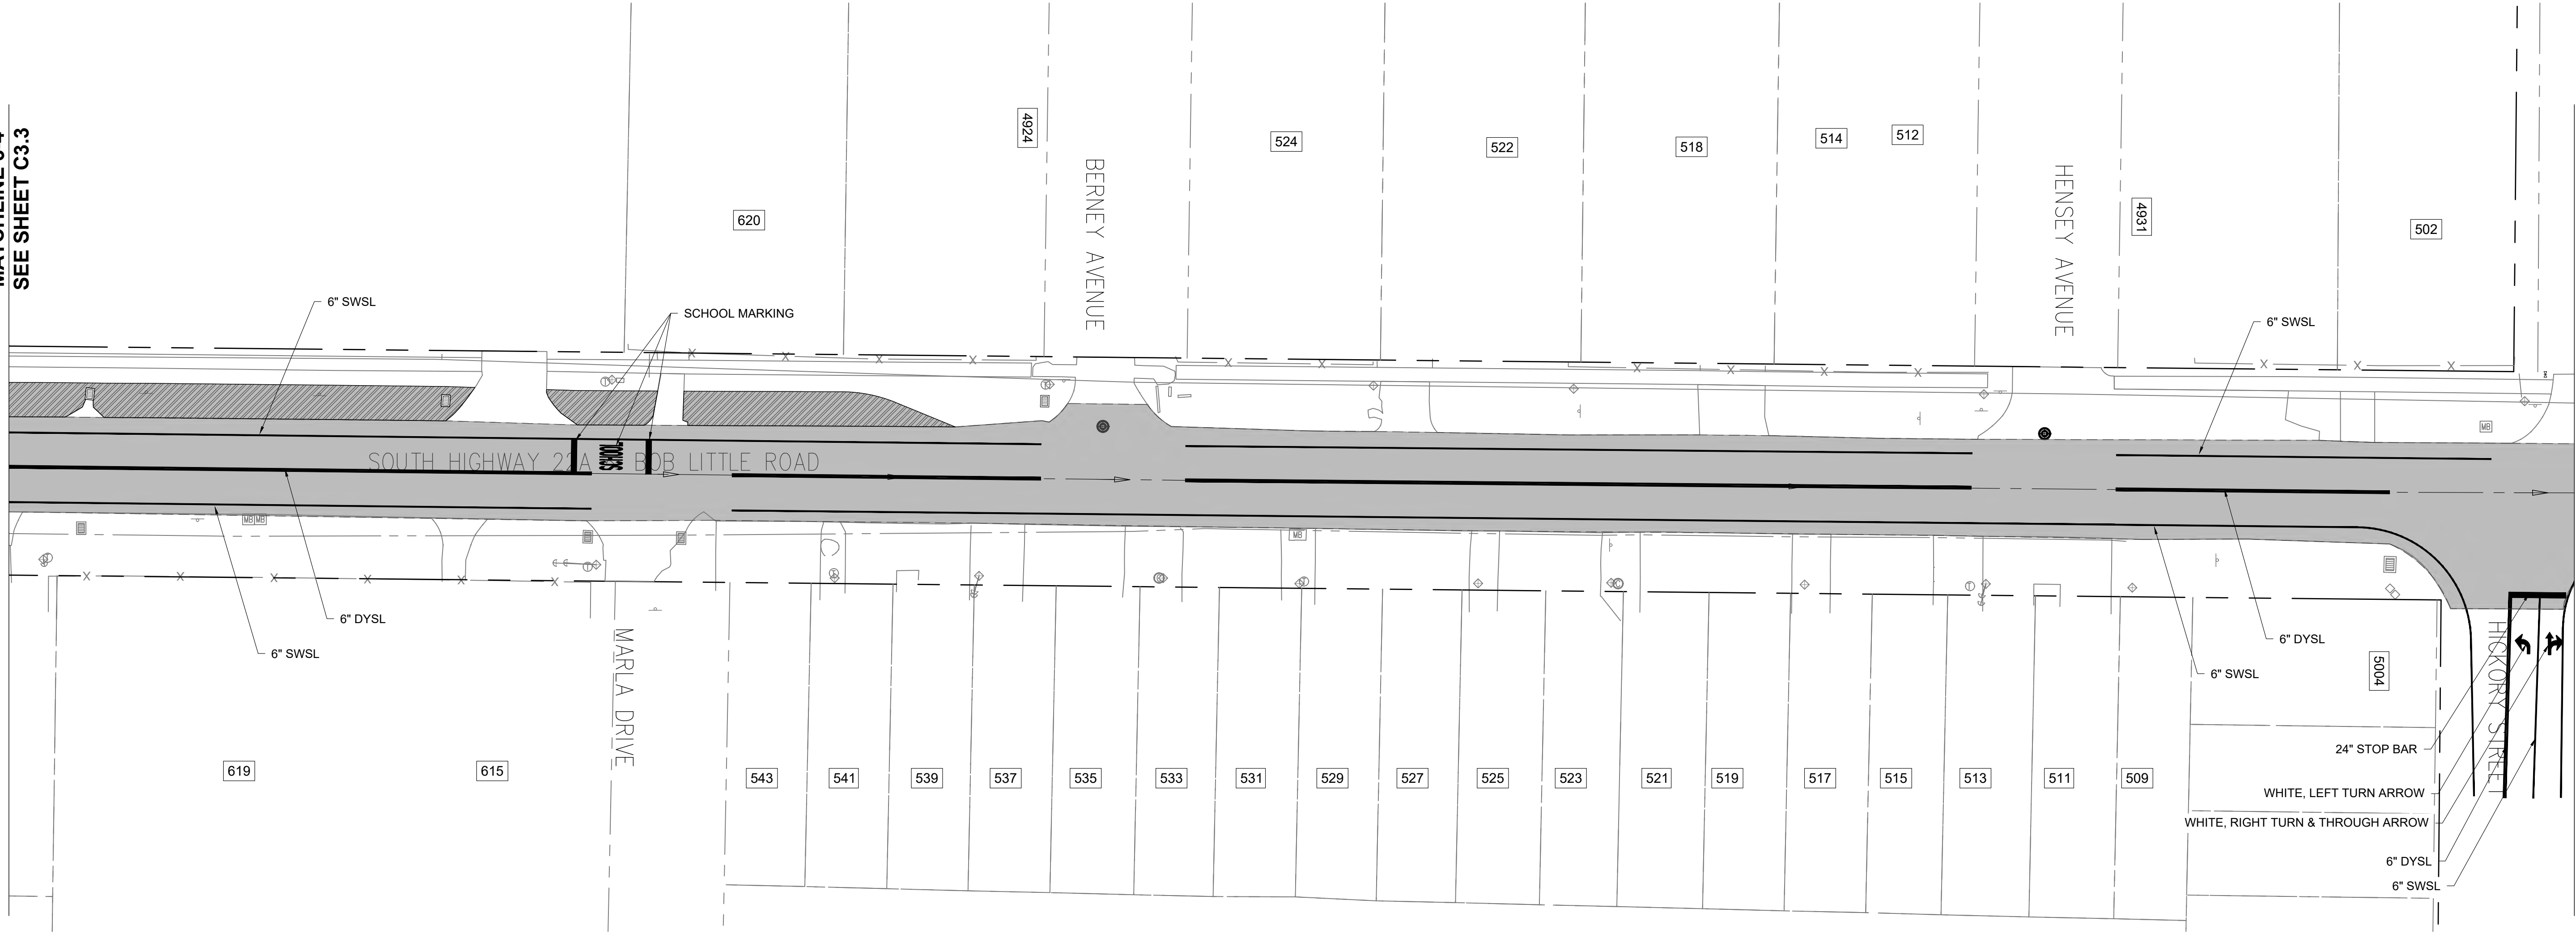

PAINT STRIPING ABBREVIATIONS:

- | | |
|------|-----------------------------|
| SWSL | - SINGLE WHITE SOLID LINE |
| YSYL | - SINGLE YELLOW SOLID LINE |
| DYSL | - DOUBLE YELLOW SOLID LINE |
| SWDL | - SINGLE WHITE DASHED LINE |
| SBYL | - SINGLE BROKEN YELLOW LINE |

NOTE:
1. PAVEMENT STRIPING AND MARKINGS PER FDOT STANDARD INDEX 711-001-1. SEE PAVEMENT STRIPING AND MARKING DETAIL SHEET.

MATCHLINE 4-5
SEE SHEET C3.5

HWY 22A (BOB LITTLE ROAD)
PAVEMENT STRIPING & MARKING PLAN

**2025 ROADWAY
RESURFACING PROJECTS**
CITY OF PARKER - BAY COUNTY - FLORIDA

THIS SHEET NOT VALID FOR
CONSTRUCTION WITHOUT
COMPLETE SET OF PLANS.

Sheet No.
C3.4



BID SET

No.	Date	Revision
1		
2		
3		
4		
5		
6		
7		
8		
9		
10		


Designed:	B. Silcox
Drawn:	B. Silcox
Checked:	E. Moore, P.E.
Job No.:	1620.032
Date:	7/16/2026



Elizabeth S. Moore, PE
FL License No.: 57607

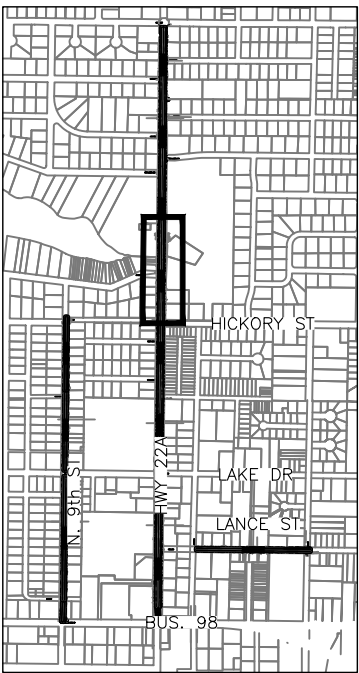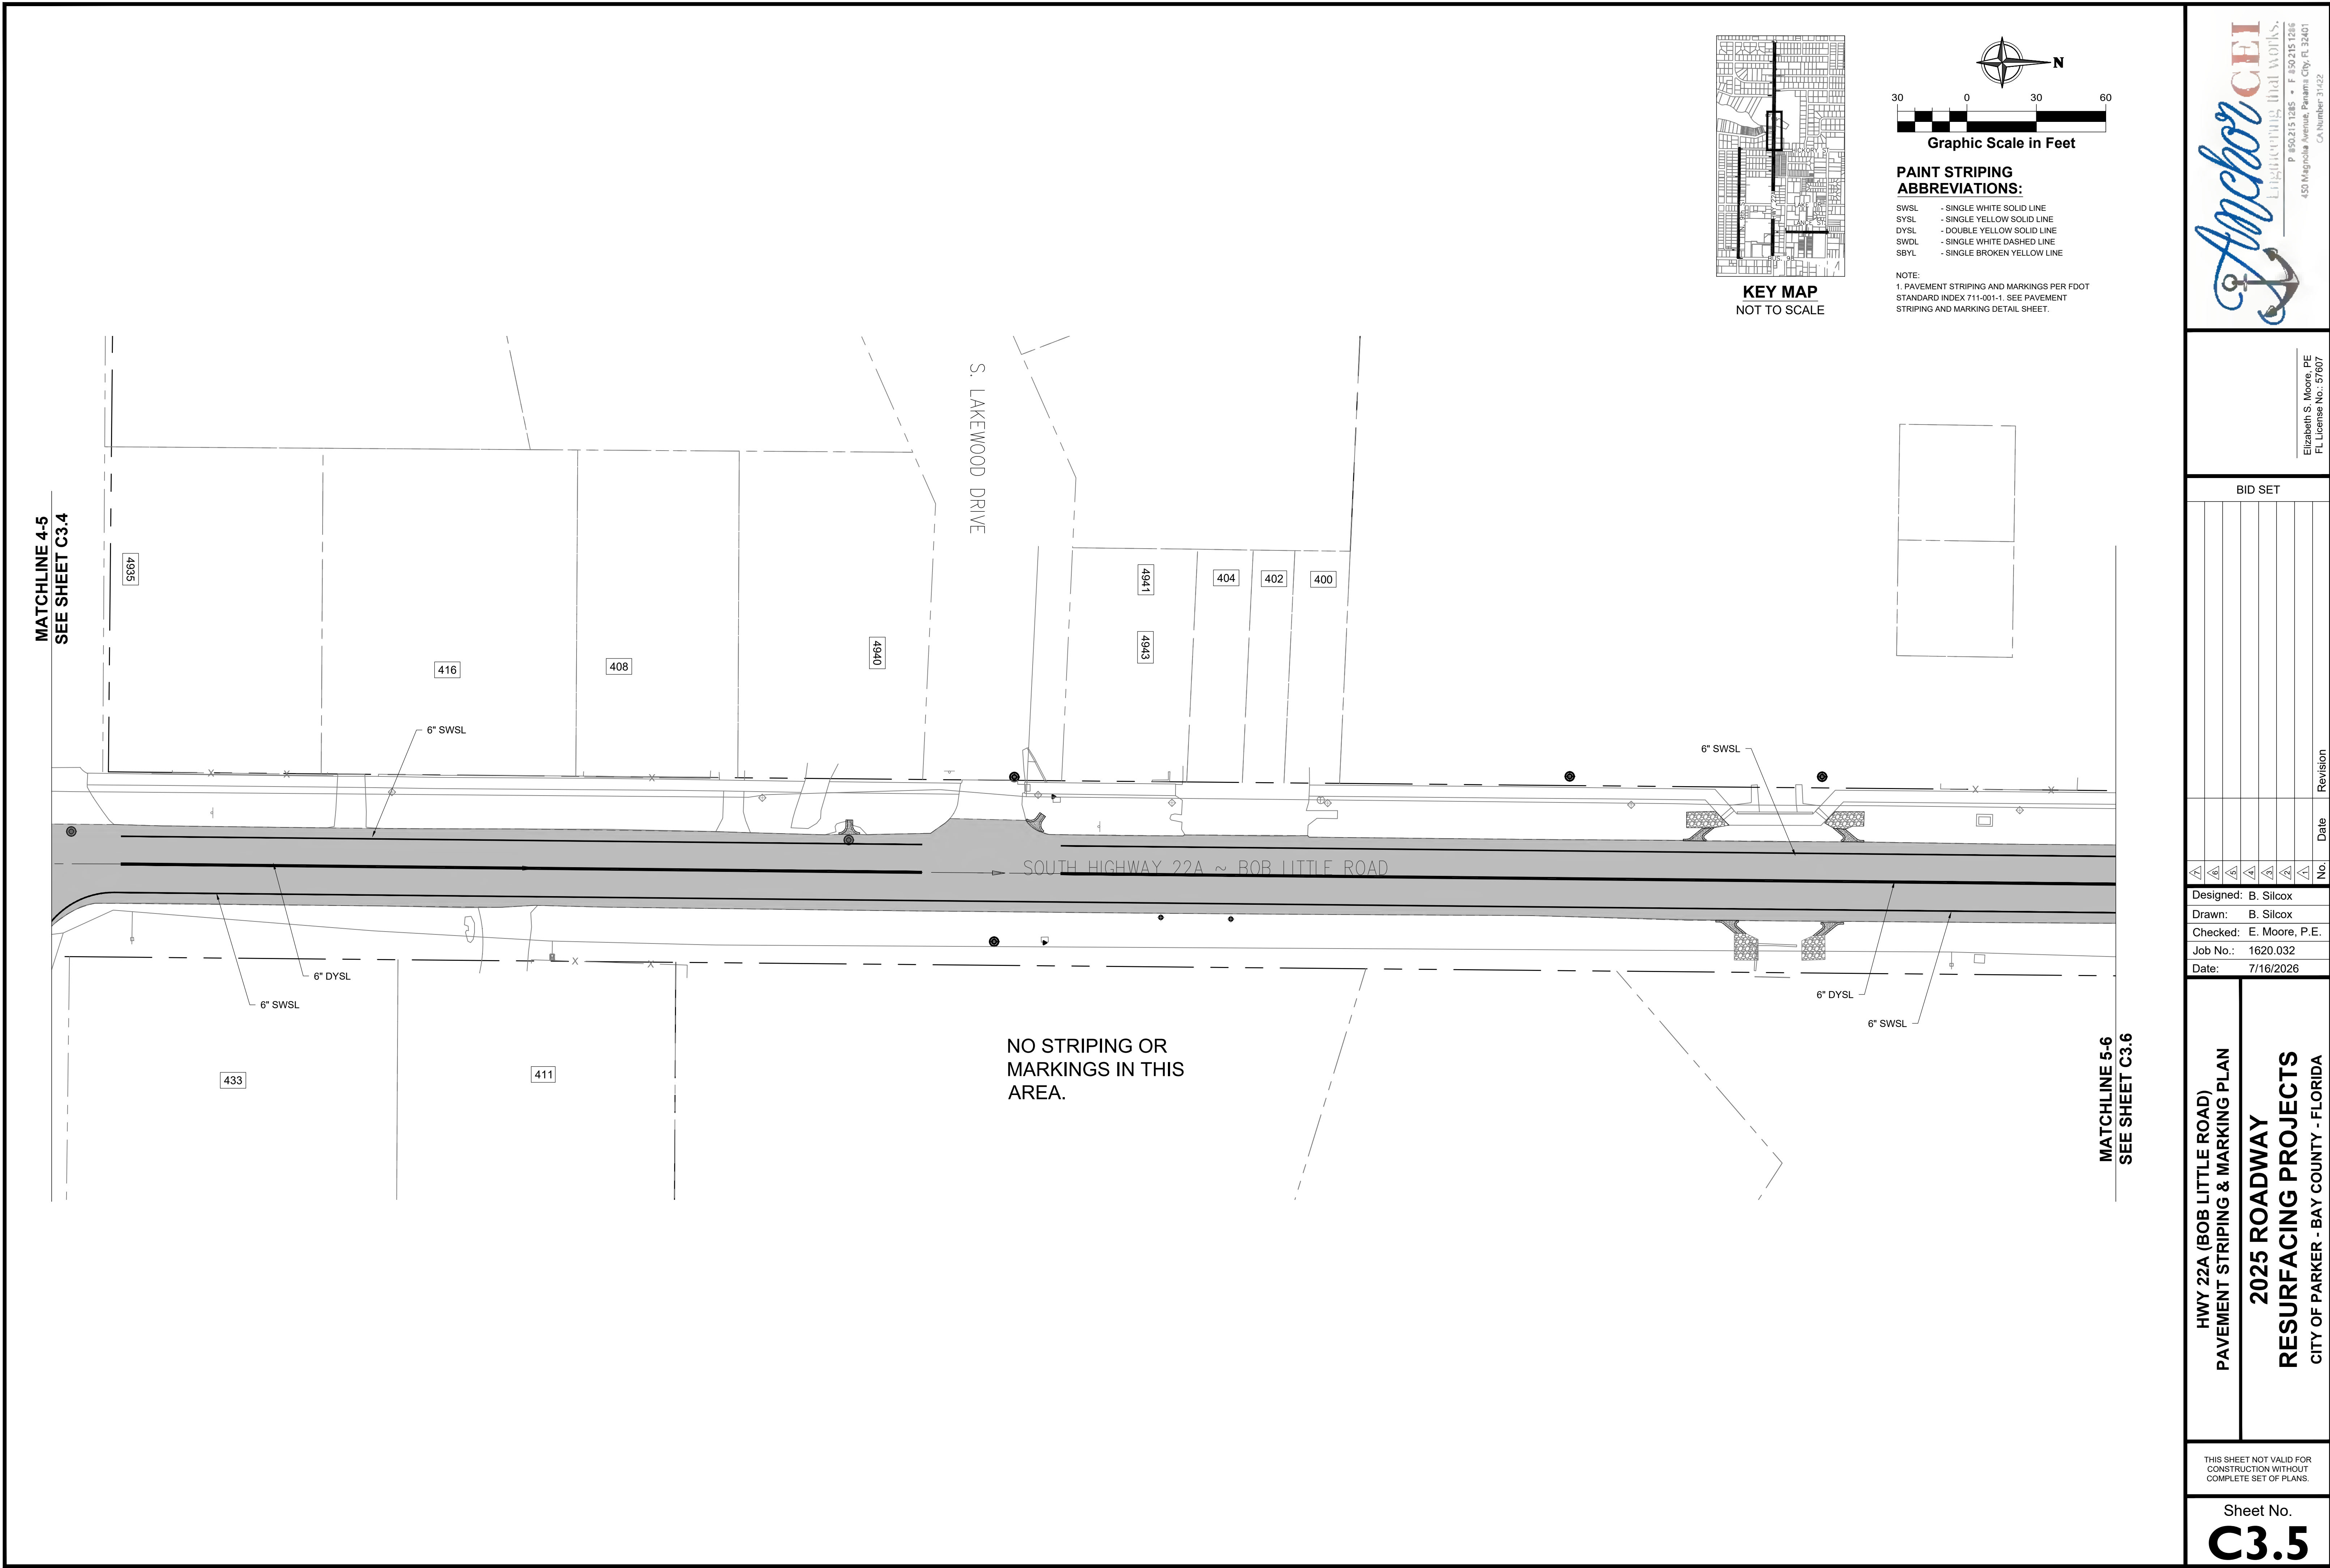

KEY MAP
NOT TO SCALE

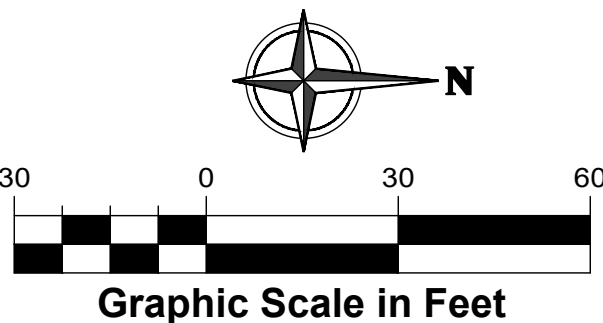

PAINT STRIPING
ABBREVIATIONS:

- SWSL - SINGLE WHITE SOLID LINE
- SYSL - SINGLE YELLOW SOLID LINE
- DYSL - DOUBLE YELLOW SOLID LINE
- SWDL - SINGLE WHITE DASHED LINE
- SBYL - SINGLE BROKEN YELLOW LINE

NOTE:
1. PAVEMENT STRIPING AND MARKINGS PER FDOT
STANDARD INDEX 711-001-1. SEE PAVEMENT
STRIPING AND MARKING DETAIL SHEET.

BID SET

No.	Date	Revision

Designed: B. Silcox
Drawn: B. Silcox
Checked: E. Moore, P.E.
Job No.: 1620.032
Date: 7/16/2026

HWY 22A (BOB LITTLE ROAD)
PAVEMENT STRIPING & MARKING PLAN

2025 ROADWAY
RESURFACING PROJECTS
CITY OF PARKER - BAY COUNTY - FLORIDA

THIS SHEET NOT VALID FOR
CONSTRUCTION WITHOUT
COMPLETE SET OF PLANS.


Sheet No.
C3.5




Anchor CEI
Engineering that works.

P #502151285 - F #502151286
450 Magnolia Avenue, Panama City, FL 32401
CA Number 31422

Elizabeth S. Moore, PE
FL License No.: 57607

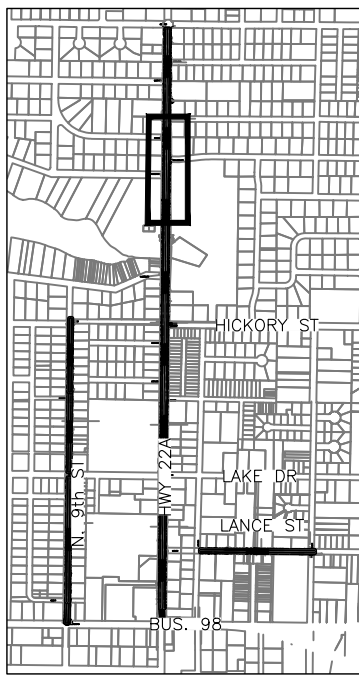


KEY MAP
NOT TO SCALE

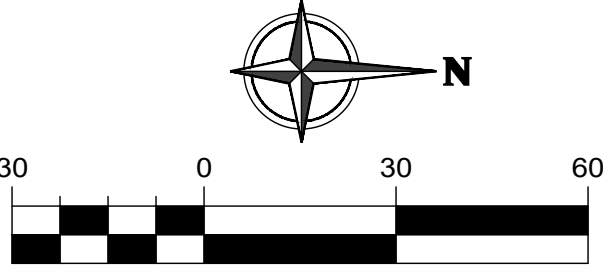

PAINT STRIPING
ABBREVIATIONS:

- | | |
|------|-----------------------------|
| SWSL | - SINGLE WHITE SOLID LINE |
| SYSL | - SINGLE YELLOW SOLID LINE |
| DYSL | - DOUBLE YELLOW SOLID LINE |
| SWDL | - SINGLE WHITE DASHED LINE |
| SBYL | - SINGLE BROKEN YELLOW LINE |

NOTE:
1. PAVEMENT STRIPING AND MARKINGS PER FDOT
STANDARD INDEX 711-001-1. SEE PAVEMENT
STRIPING AND MARKING DETAIL SHEET.

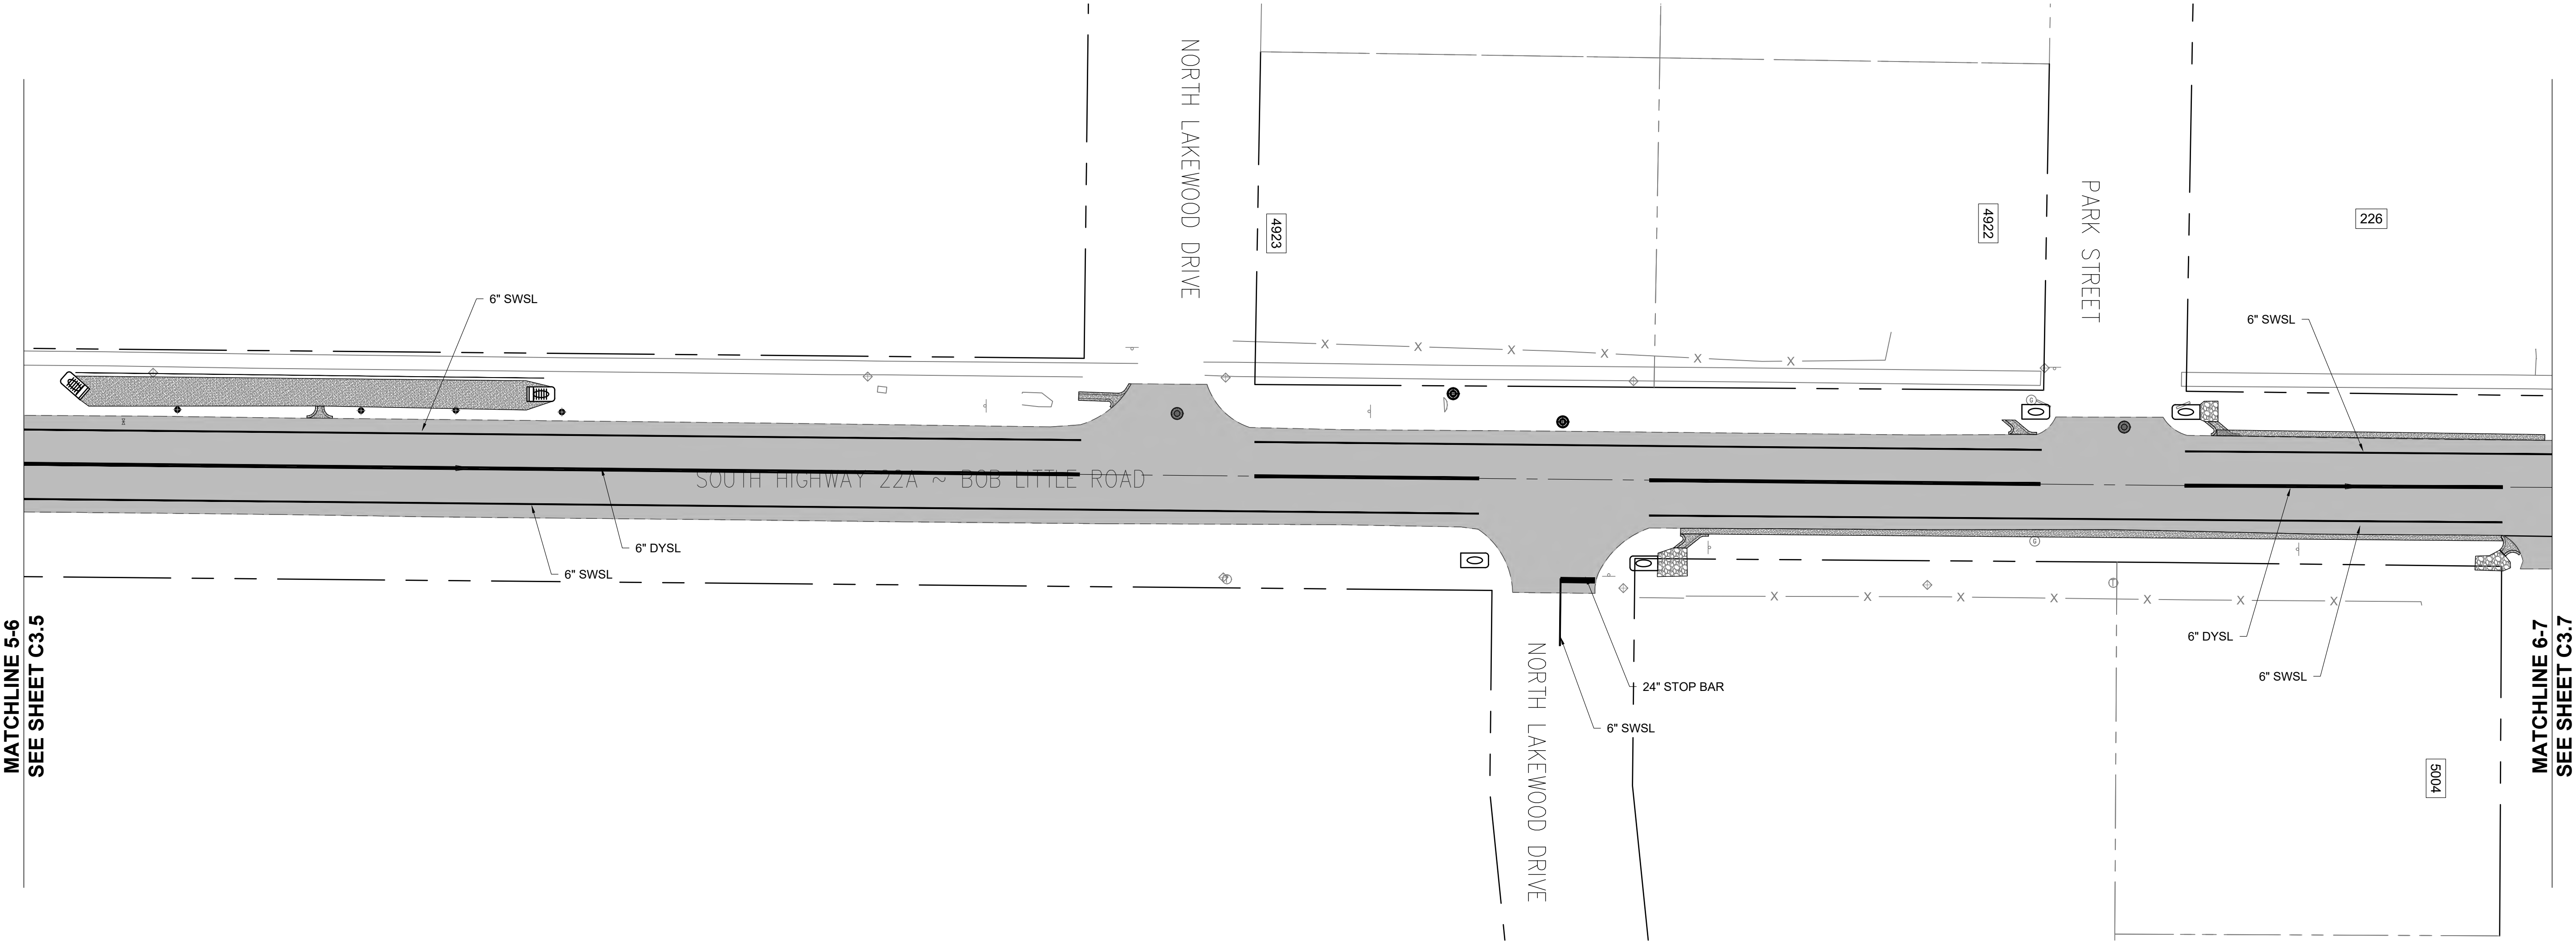

MATCHLINE 5-6
SEE SHEET C3.5

MATCHLINE 6-7
SEE SHEET C3.7

HWY 22A (BOB LITTLE ROAD)
PAVEMENT STRIPING & MARKING PLAN

2025 ROADWAY
RESURFACING PROJECTS
CITY OF PARKER - BAY COUNTY - FLORIDA

THIS SHEET NOT VALID FOR
CONSTRUCTION WITHOUT
COMPLETE SET OF PLANS.

Sheet No.
C3.6



BID SET

No.	Date	Revision
1		
2		
3		
4		
5		
6		
7		
8		
9		
10		


Designed: B. Silcox
Drawn: B. Silcox
Checked: E. Moore, P.E.
Job No.: 1620.032
Date: 7/16/2026



Elizabeth S. Moore, PE
FL License No.: 57607

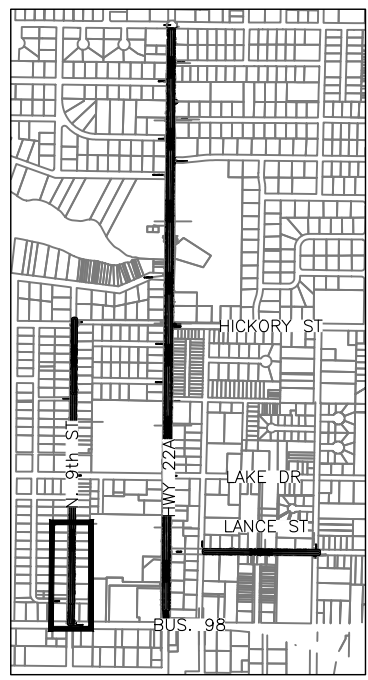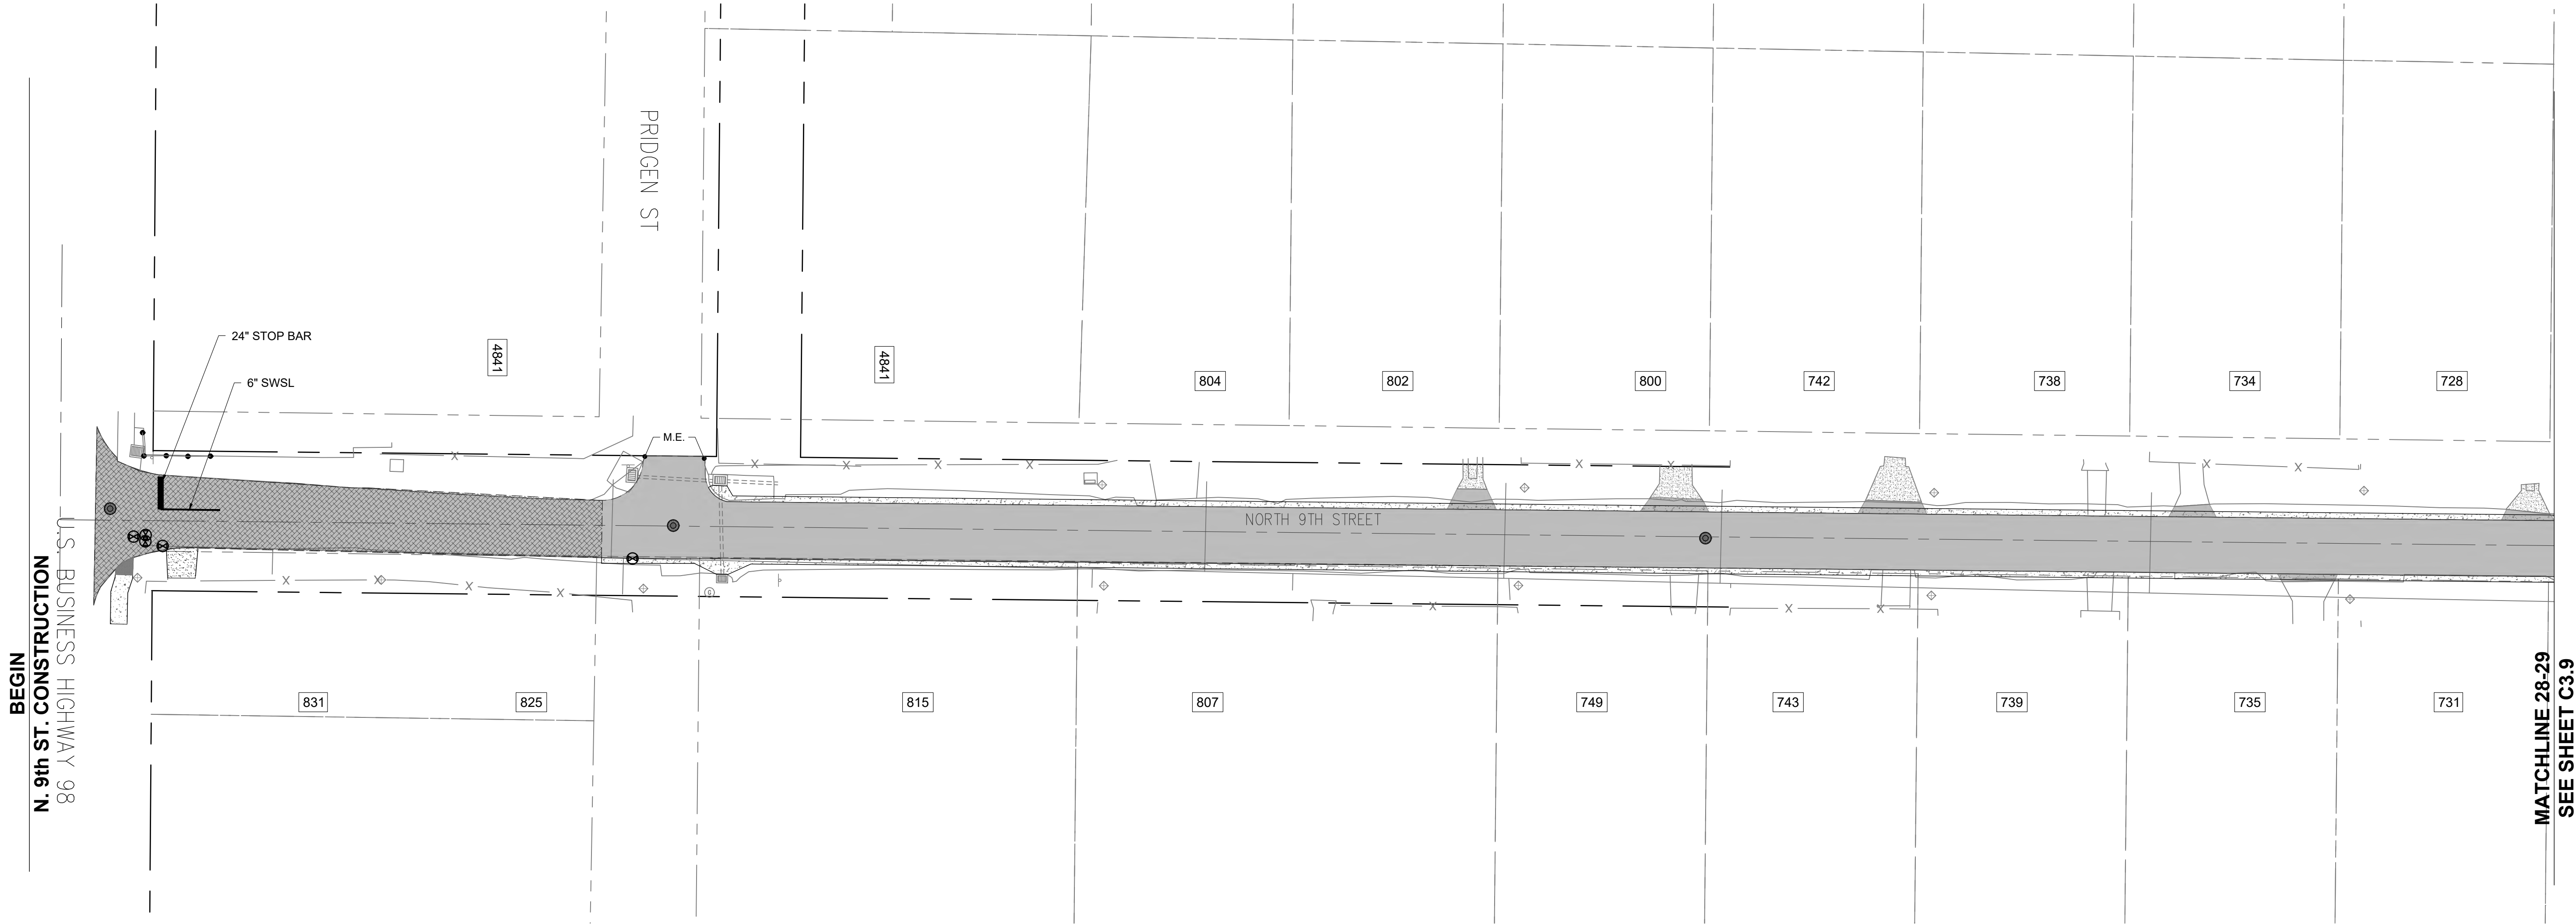

KEY MAP
NOT TO SCALE

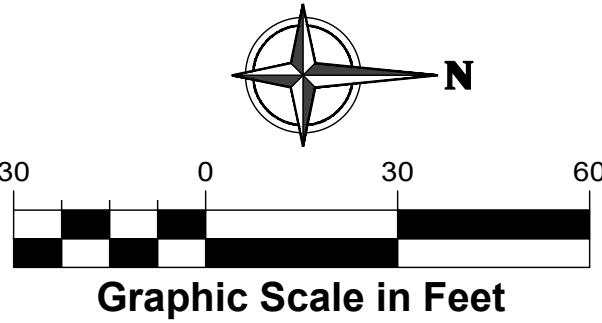

PAINT STRIPING
ABBREVIATIONS:

- | | |
|------|-----------------------------|
| SWSL | - SINGLE WHITE SOLID LINE |
| SYSL | - SINGLE YELLOW SOLID LINE |
| DYSL | - DOUBLE YELLOW SOLID LINE |
| SWDL | - SINGLE WHITE DASHED LINE |
| SBYL | - SINGLE BROKEN YELLOW LINE |

NOTE:
1. PAVEMENT STRIPING AND MARKINGS PER FDOT
STANDARD INDEX 711-001-1. SEE PAVEMENT
STRIPING AND MARKING DETAIL SHEET.

N. 9TH STREET
PAVEMENT STRIPING & MARKING PLAN
2025 ROADWAY
RESURFACING PROJECTS
CITY OF PARKER - BAY COUNTY - FLORIDA

THIS SHEET NOT VALID FOR
CONSTRUCTION WITHOUT
COMPLETE SET OF PLANS.

Sheet No.
C3.8

BID SET



No.	Date	Revision
1		
2		
3		
4		
5		
6		
7		
8		
9		
10		

Designed: B. Silcox
Drawn: B. Silcox
Checked: E. Moore, P.E.
Job No.: 1620.032
Date: 7/16/2026


Elizabeth S. Moore, PE
FL License No.: 57607

Anchor CEI
Engineering that works.
P #502151285 • F #502151286
450 Magnolia Avenue, Panama City, FL 32401
CA Number 31422

MATCHLINE 8-9
SEE SHEET C3.8

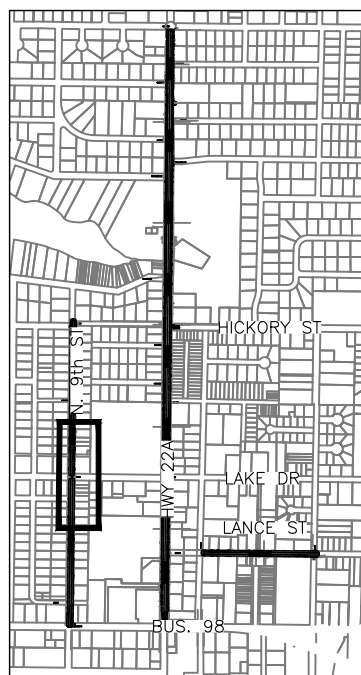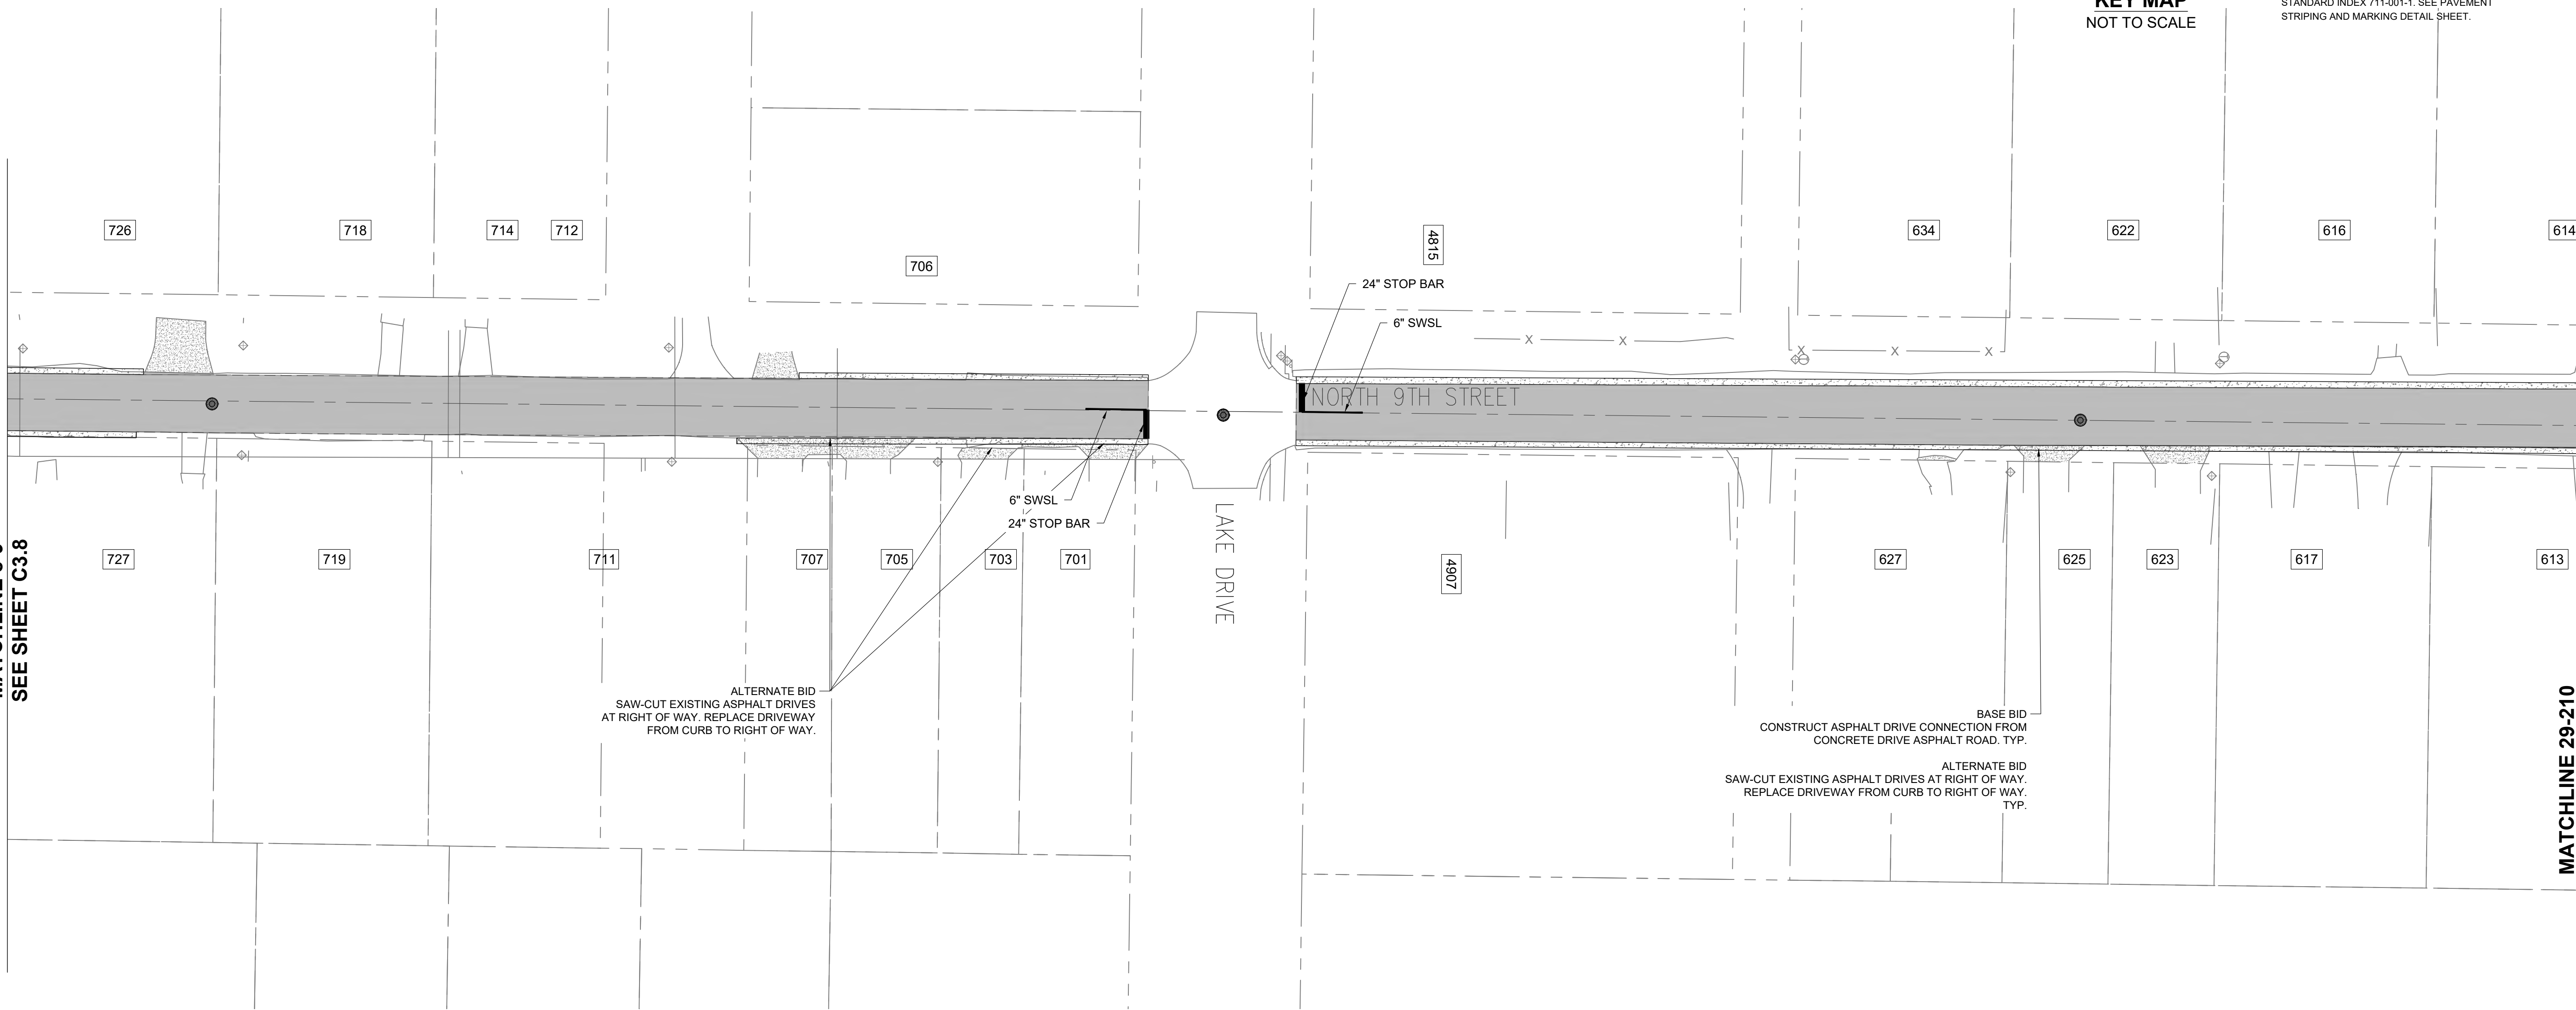

KEY MAP
NOT TO SCALE

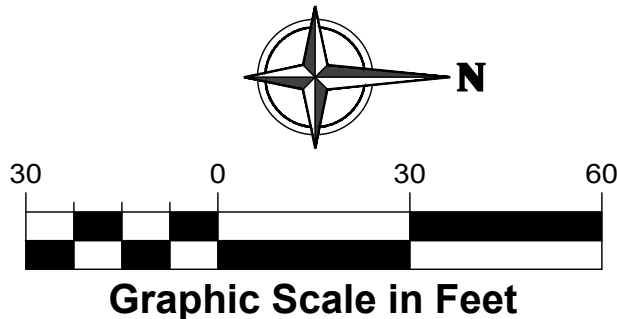

PAINT STRIPING
ABBREVIATIONS:

- | | |
|------|-----------------------------|
| SWSL | - SINGLE WHITE SOLID LINE |
| SYSL | - SINGLE YELLOW SOLID LINE |
| DYSL | - DOUBLE YELLOW SOLID LINE |
| SWDL | - SINGLE WHITE DASHED LINE |
| SBYL | - SINGLE BROKEN YELLOW LINE |

NOTE:
1. PAVEMENT STRIPING AND MARKINGS PER FOOT
STANDARD INDEX 711-001-1. SEE PAVEMENT
STRIPING AND MARKING DETAIL SHEET.

ALTERNATE BID
SAW-CUT EXISTING ASPHALT DRIVES
AT RIGHT OF WAY. REPLACE DRIVEWAY
FROM CURB TO RIGHT OF WAY.

BASE BID
CONSTRUCT ASPHALT DRIVE CONNECTION FROM
CONCRETE DRIVE ASPHALT ROAD. TYP.

ALTERNATE BID
SAW-CUT EXISTING ASPHALT DRIVES AT RIGHT OF WAY.
REPLACE DRIVEWAY FROM CURB TO RIGHT OF WAY.
TYP.

MATCHLINE 29-210
SEE SHEET C3.10

HWY 22A (BOB LITTLE ROAD)
PAVEMENT STRIPING & MARKING PLAN

2025 ROADWAY
RESURFACING PROJECTS
CITY OF PARKER - BAY COUNTY - FLORIDA

THIS SHEET NOT VALID FOR
CONSTRUCTION WITHOUT
COMPLETE SET OF PLANS.

Sheet No.

C3.9

BID SET


No.	Date	Revision
1		
2		
3		
4		
5		
6		
7		
8		
9		
10		

Designed: B. Silcox
Drawn: B. Silcox
Checked: E. Moore, P.E.
Job No.: 1620.032
Date: 7/16/2026




Elizabeth S. Moore, PE
FL License No.: 57607

MATCHLINE 29-210
SEE SHEET C3.9

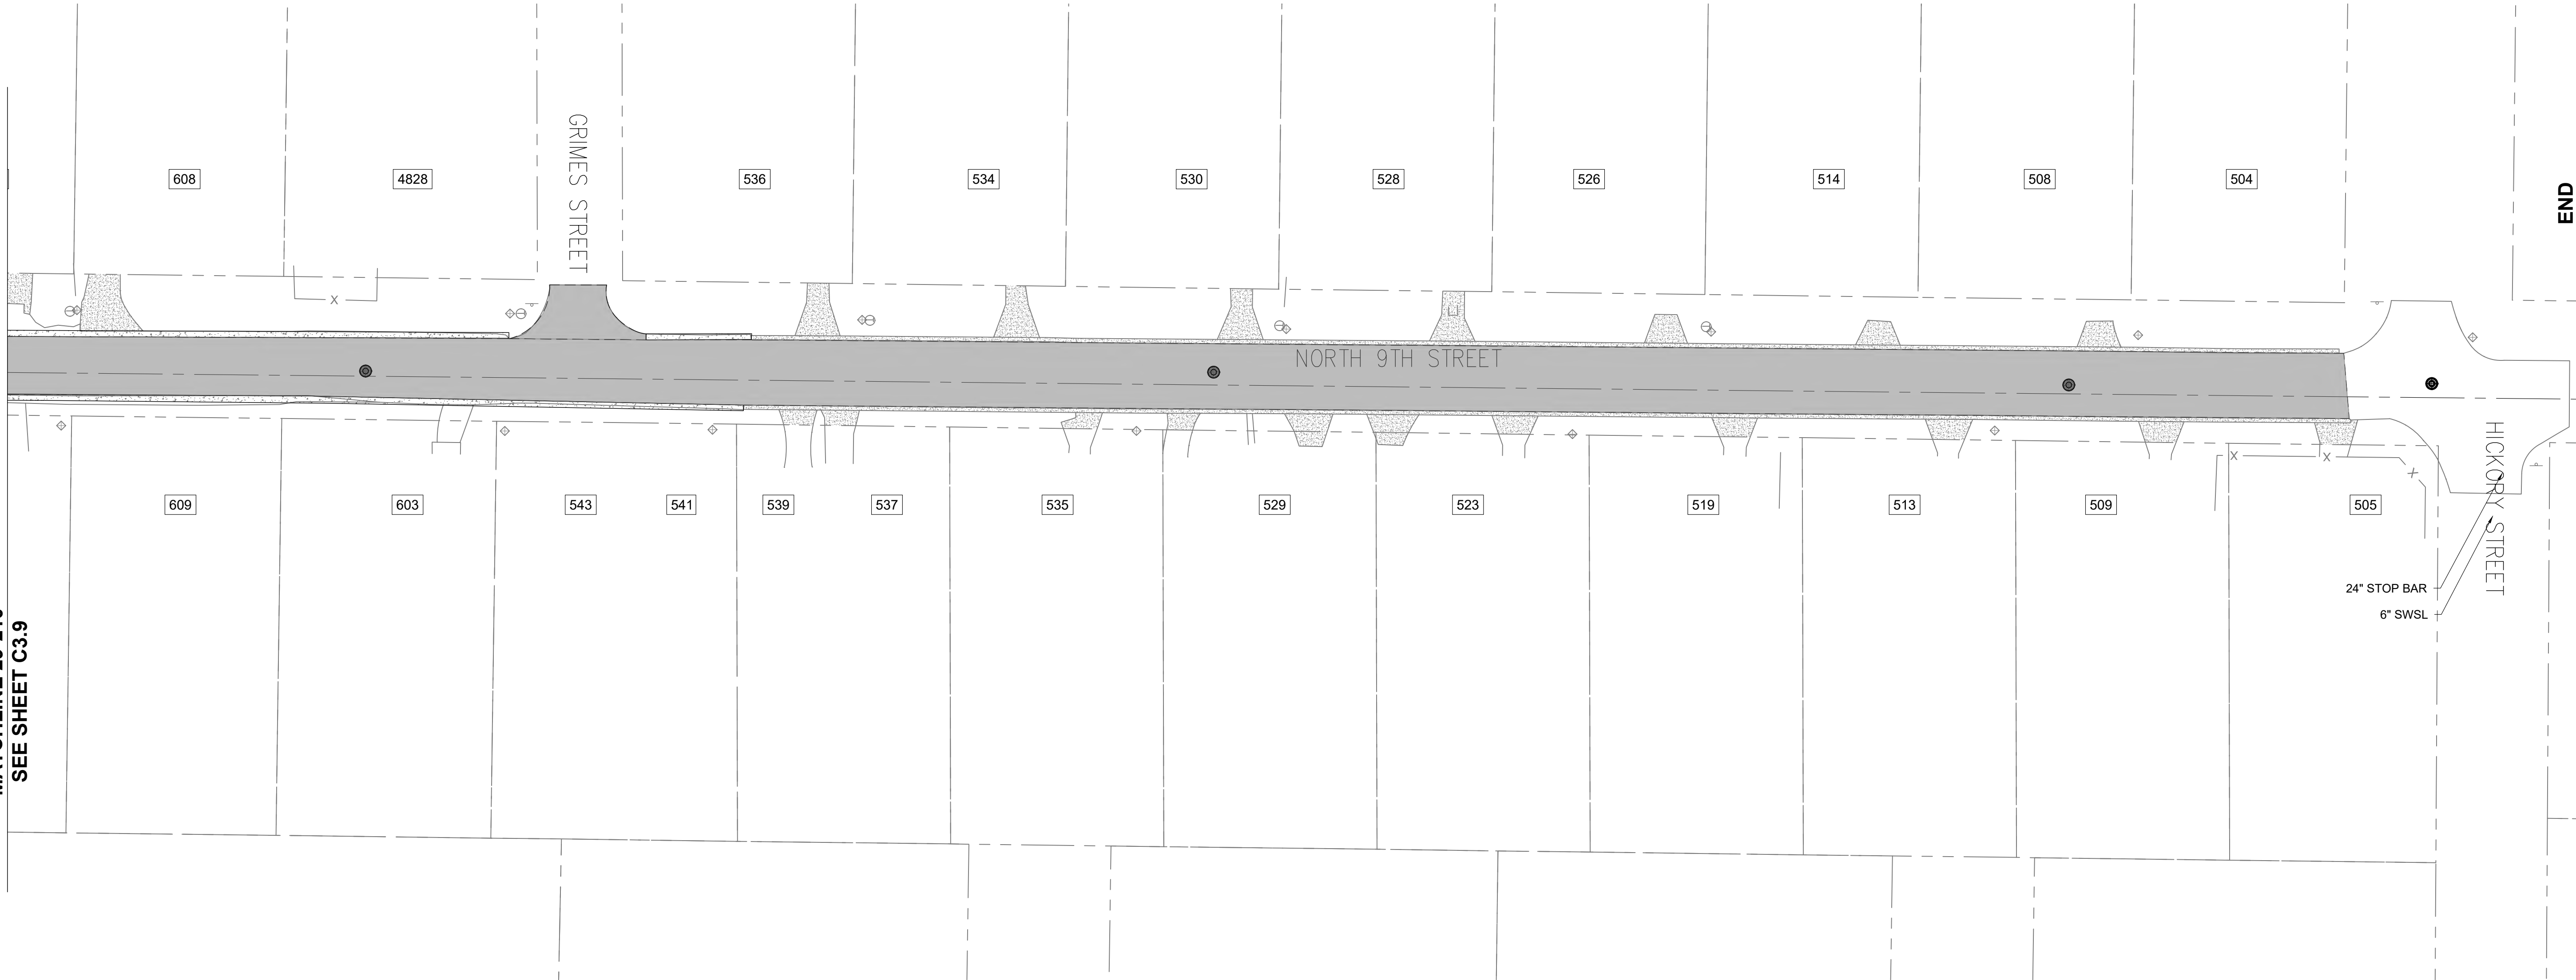

KEY MAP
NOT TO SCALE

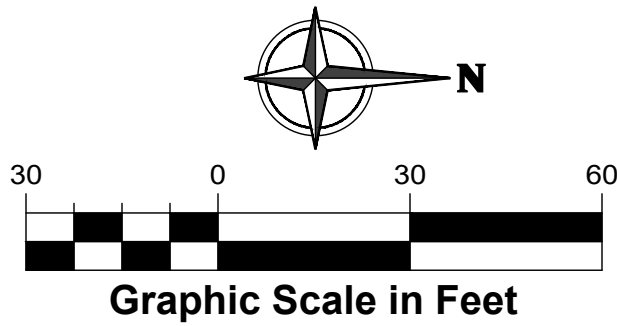

PAINT STRIPING
ABBREVIATIONS:

- SWSL - SINGLE WHITE SOLID LINE
- SYSL - SINGLE YELLOW SOLID LINE
- DYSL - DOUBLE YELLOW SOLID LINE
- SWDL - SINGLE WHITE DASHED LINE
- SBYL - SINGLE BROKEN YELLOW LINE

NOTE:
1. PAVEMENT STRIPING AND MARKINGS PER FOOT
STANDARD INDEX 711-001-1. SEE PAVEMENT
STRIPING AND MARKING DETAIL SHEET.

END
N. 9th ST CONSTRUCTION

HWY 22A (BOB LITTLE ROAD)
PAVEMENT STRIPING & MARKING PLAN

2025 ROADWAY
RESURFACING PROJECTS
CITY OF PARKER - BAY COUNTY - FLORIDA

THIS SHEET NOT VALID FOR
CONSTRUCTION WITHOUT
COMPLETE SET OF PLANS.

Sheet No.
C3.10

BID SET


No.	Date	Revision
1		
2		
3		
4		
5		
6		
7		
8		
9		
10		

Designed: B. Silcox
Drawn: B. Silcox
Checked: E. Moore, P.E.
Job No.: 1620.032
Date: 7/16/2026


Elizabeth S. Moore, PE
FL License No.: 57607

Anchor **CEI**
Engineering and Construction
P #50215 1285 - F #50215 1286
450 Magnolia Avenue, Panama City, FL 32401
CA Number 31422


10/7/2022 2:56:13 PM 10/7/2022 2:56:13 PM 10/7/2022 2:56:21 PM 10/7/2022 2:56:21 PM

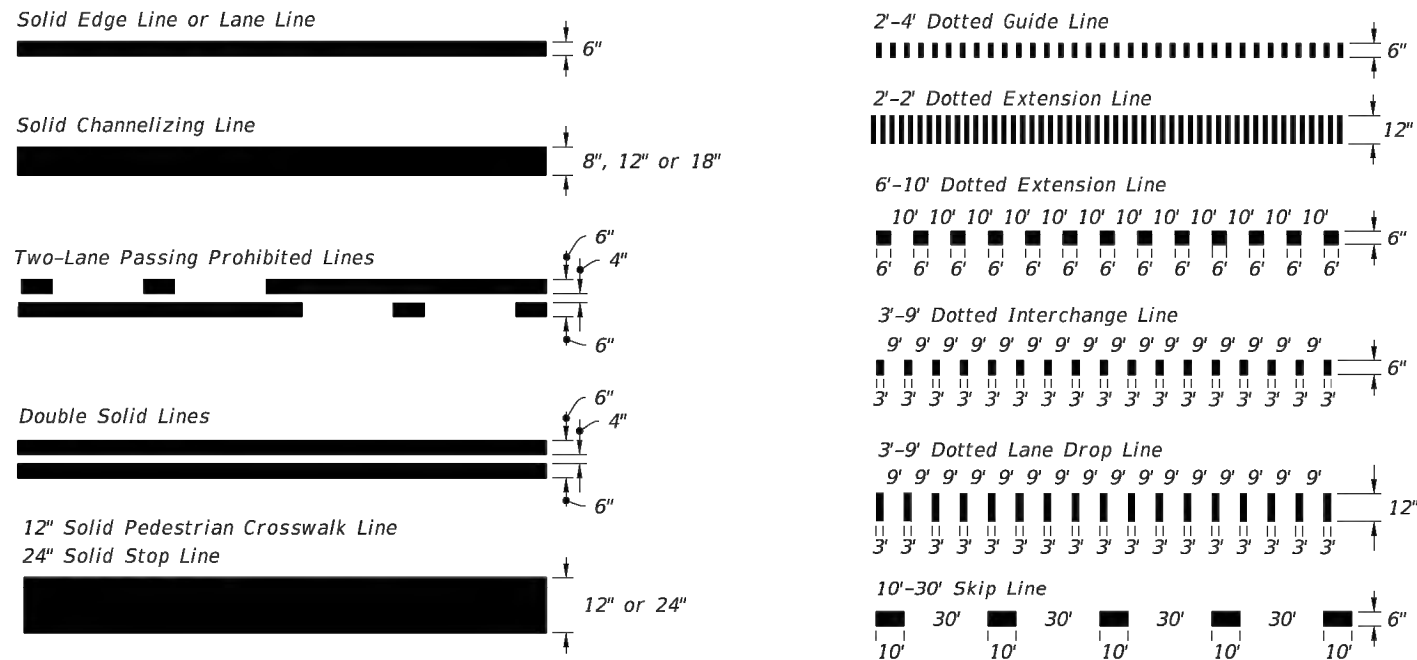


PAVEMENT MARKING LINES

 


10'-30' SKIP LINE WITH CONTRAST MARKINGS

 


DOTTED LINE WITH ALTERNATING CONTRAST MARKINGS (3-9 Dotted Line Shown, Other Dotted Lines Similar)

 

LONGITUDINAL SOLID LANE LINE WITH CONTRAST MARKINGS (Not For Use On Edge Lines)

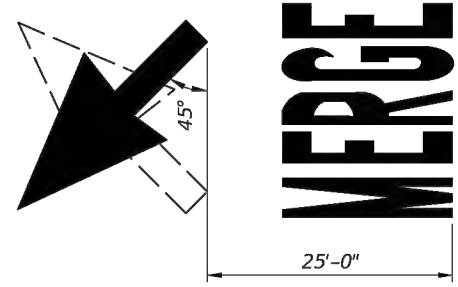


MARKINGS FOR MERGE

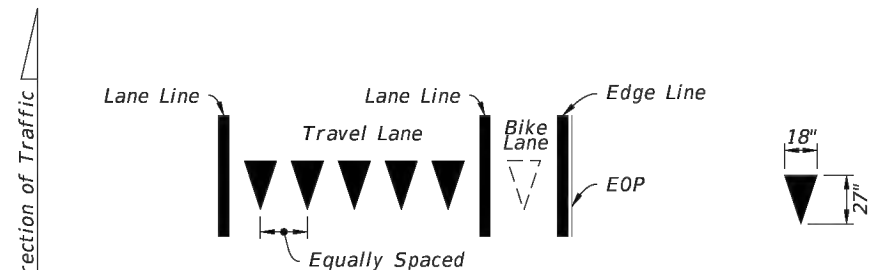

Yield Lines consist of five - 18" X 27" white triangles which face traffic. Equally space triangles within traffic lane. When a bike lane is present, add one additional triangle in the center of the bike lane.

YIELD LINES





LAST REVISION	DESCRIPTION:	FY 2023-24 STANDARD PLANS	INDEX	SHEET
11/01/22			711-001	2 of 13

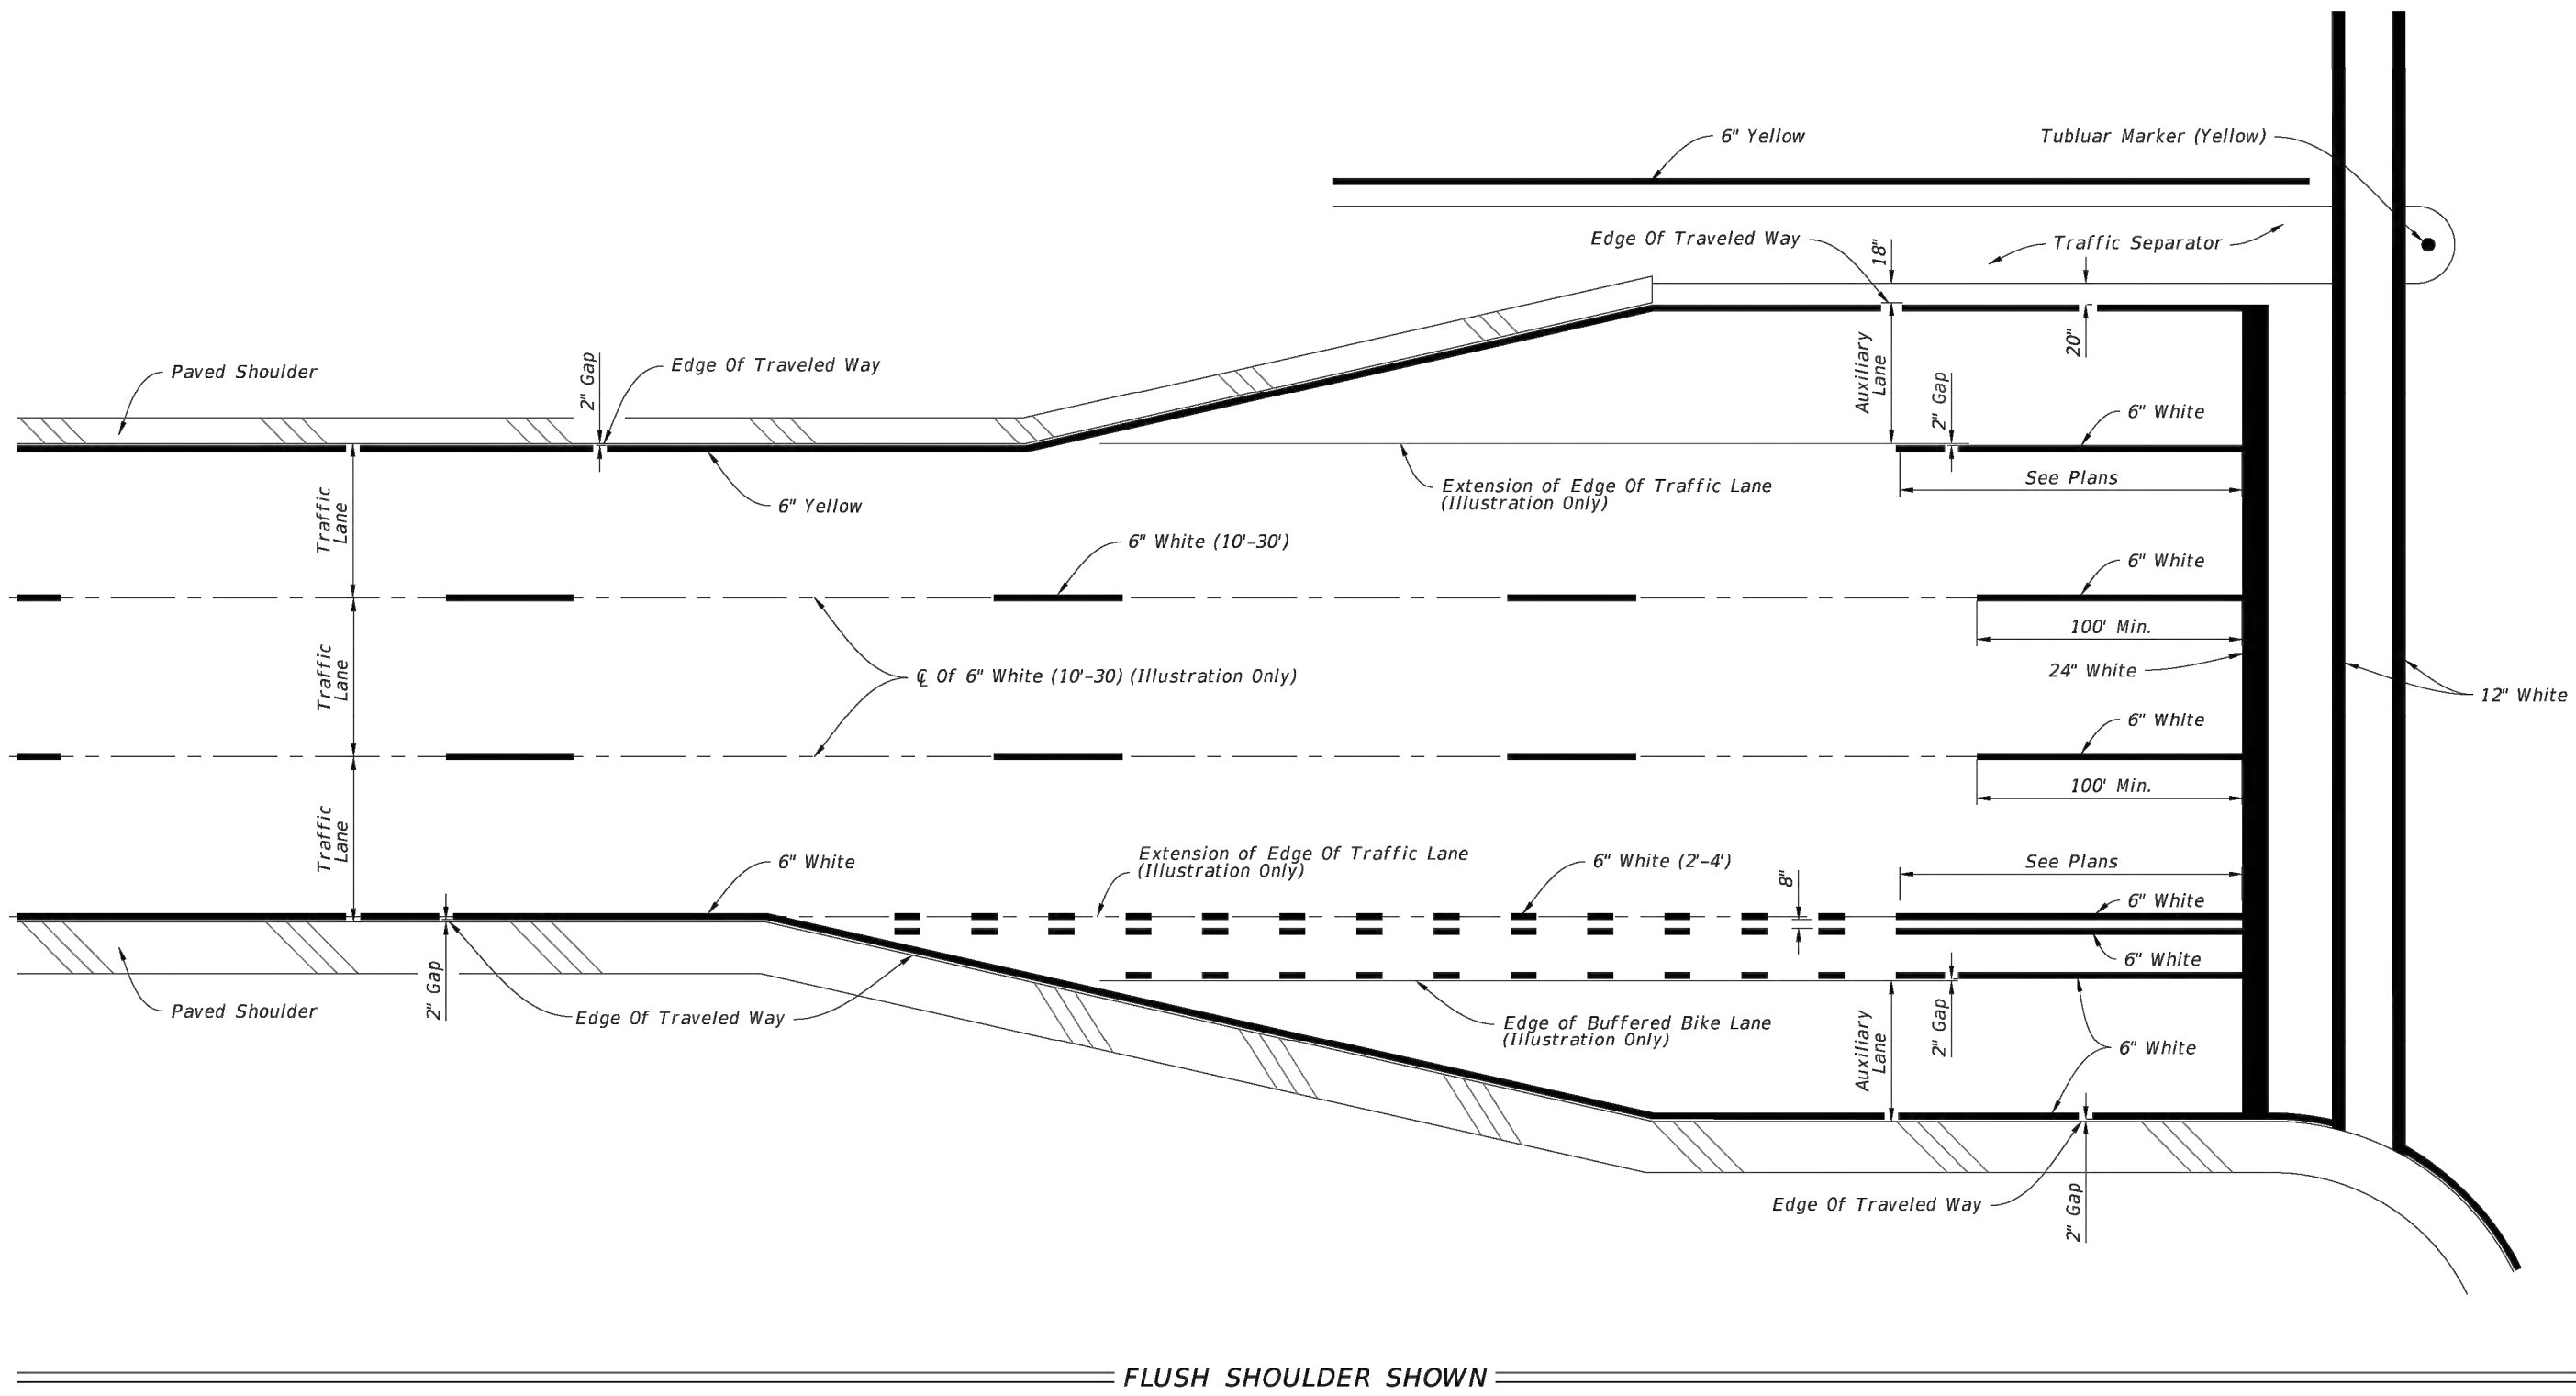


FLUSH SHOULDER SHOWN

PLACEMENT OF LONGITUDINAL PAVEMENT MARKINGS


LAST REVISION	DESCRIPTION:	FY 2023-24 STANDARD PLANS	INDEX	SHEET
11/01/21			711-001	6 of 13

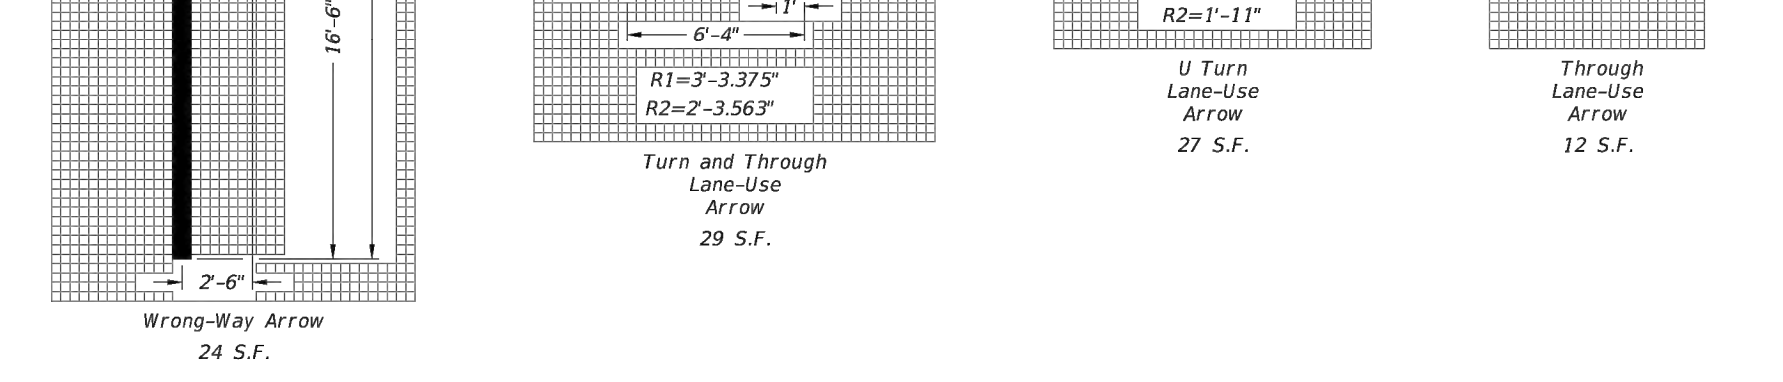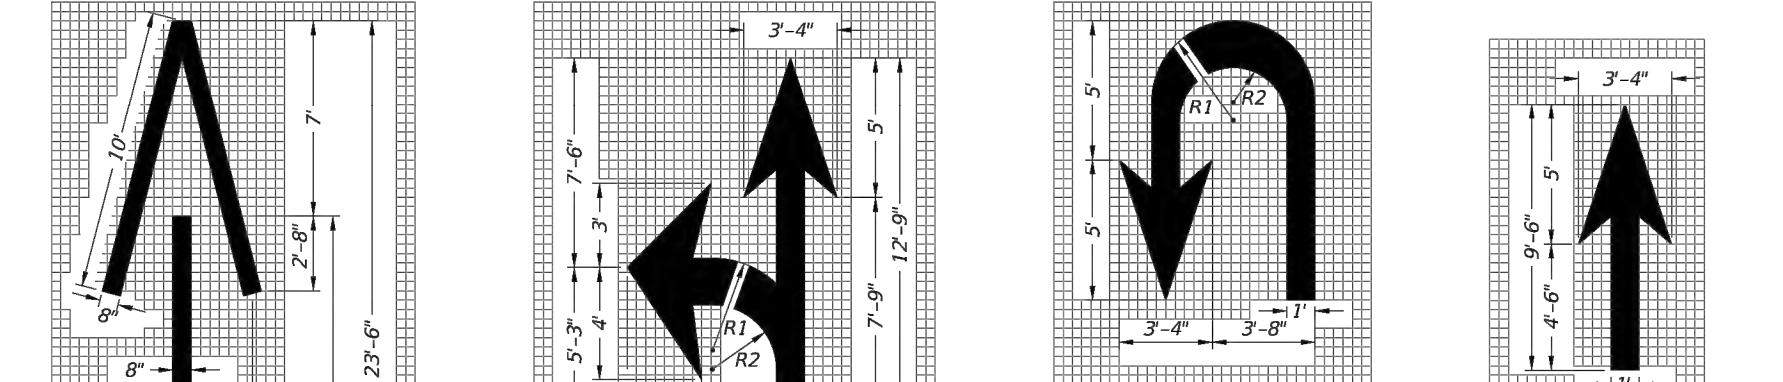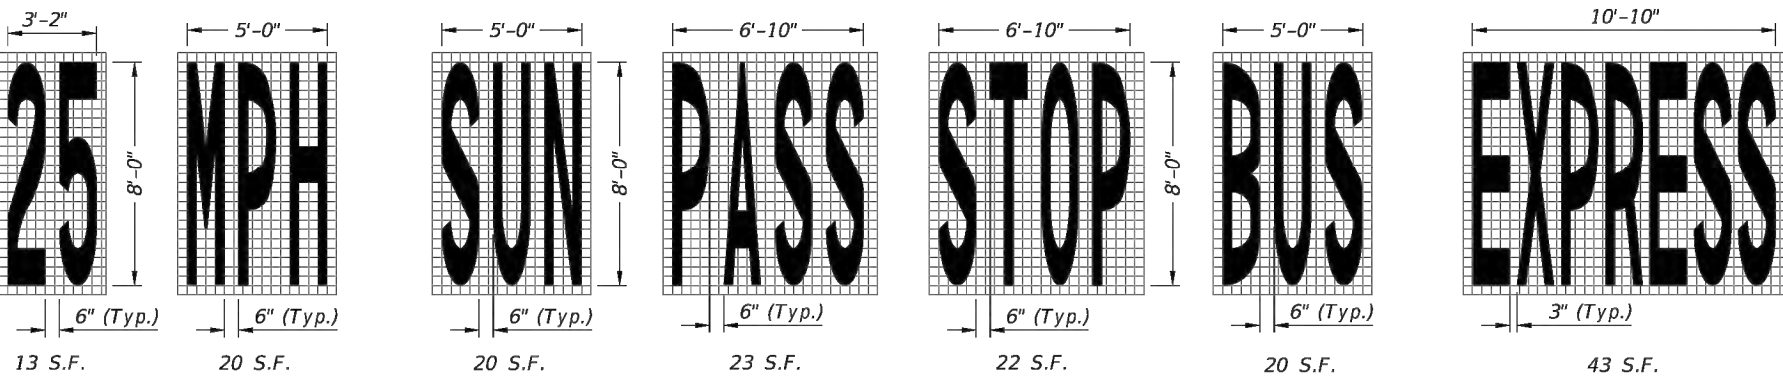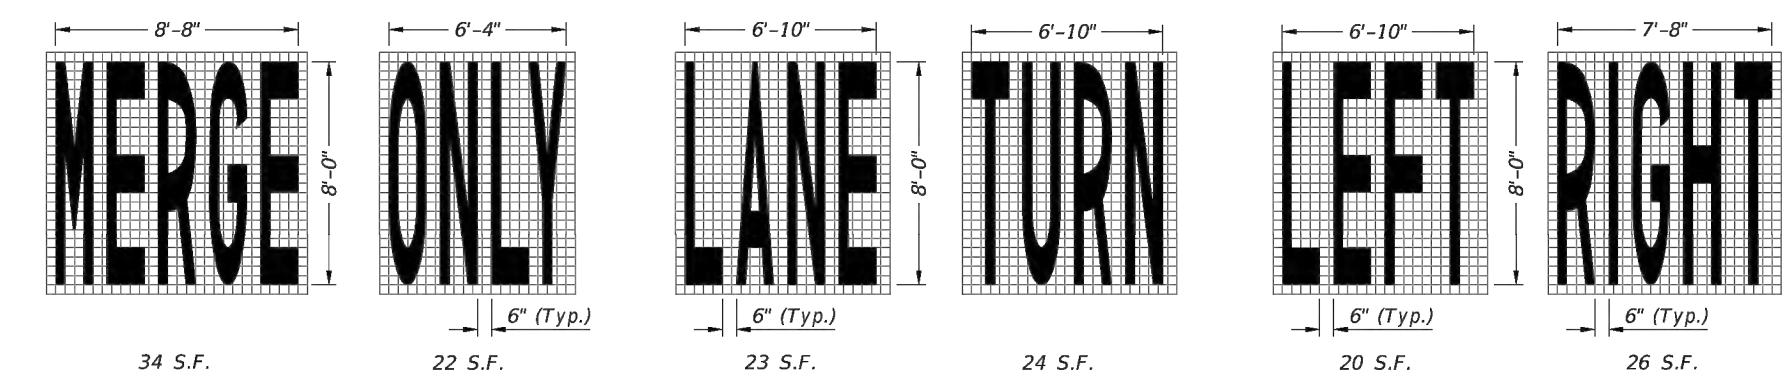


PAVEMENT MESSAGE AND ARROW DETAILS

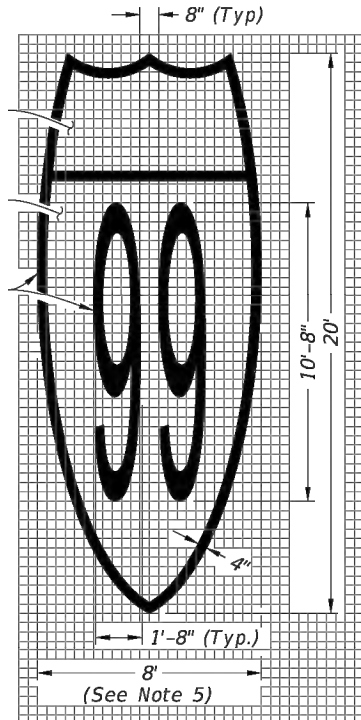


Route Shield for Limited Access Roadways: Interstate Route Shield Shown: U.S. and State Route Shield Similar

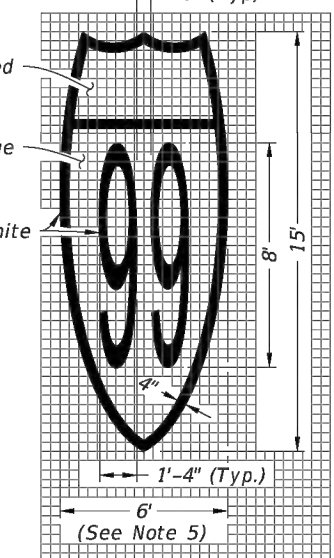


Route Shield for Arterials and Collectors: Arterial Route Shield Shown: U.S. and State Route Shield Similar

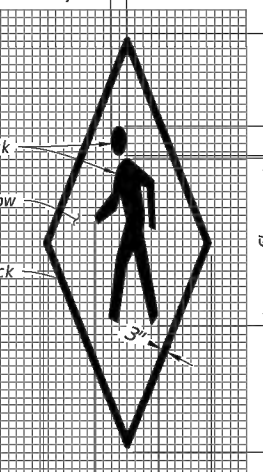


In Pavement Warning Marking

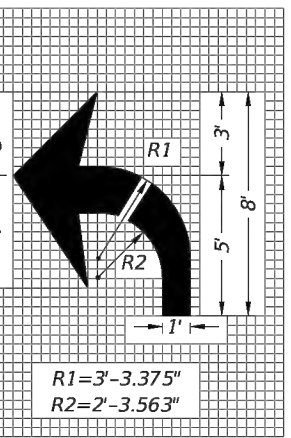

Turn Lane-Use Arrow (Left Turn Shown - Right Turn Similar)

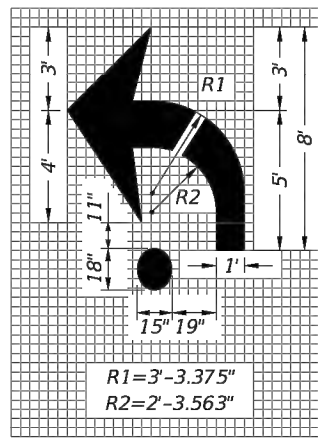


Roundabout Approach Arrow

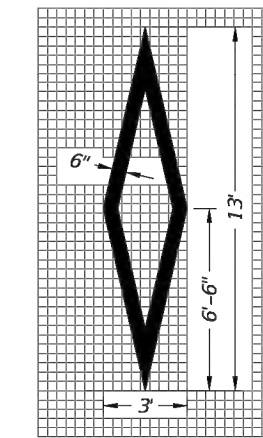


Preferential Lane Symbol

- PAVEMENT MESSAGES NOTES:
1. Place all pavement messages 25' back from the stop line.
 2. Dimensions are within 1" ±.
 3. All grids are 4' x 4'.
 4. All pavement messages must be white except Route Shields and In Pavement Warning Markings.
 5. Increase width of route shield for routes with three digits.

LAST REVISION	DESCRIPTION:	FY 2023-24 STANDARD PLANS	INDEX	SHEET
11/01/21			711-001	1 of 13

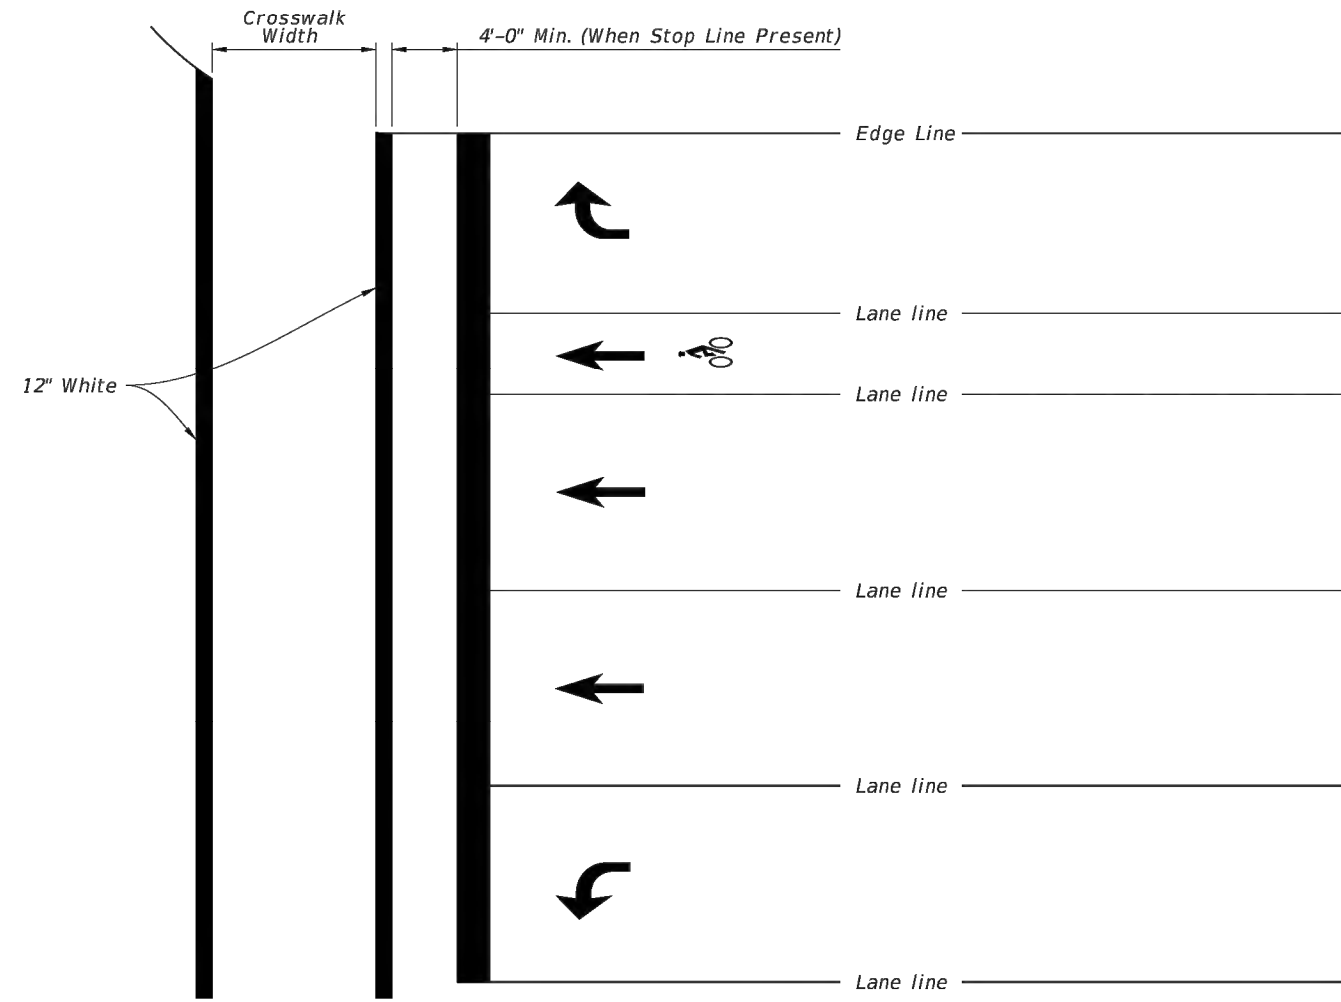

STANDARD CROSSWALK DETAILS

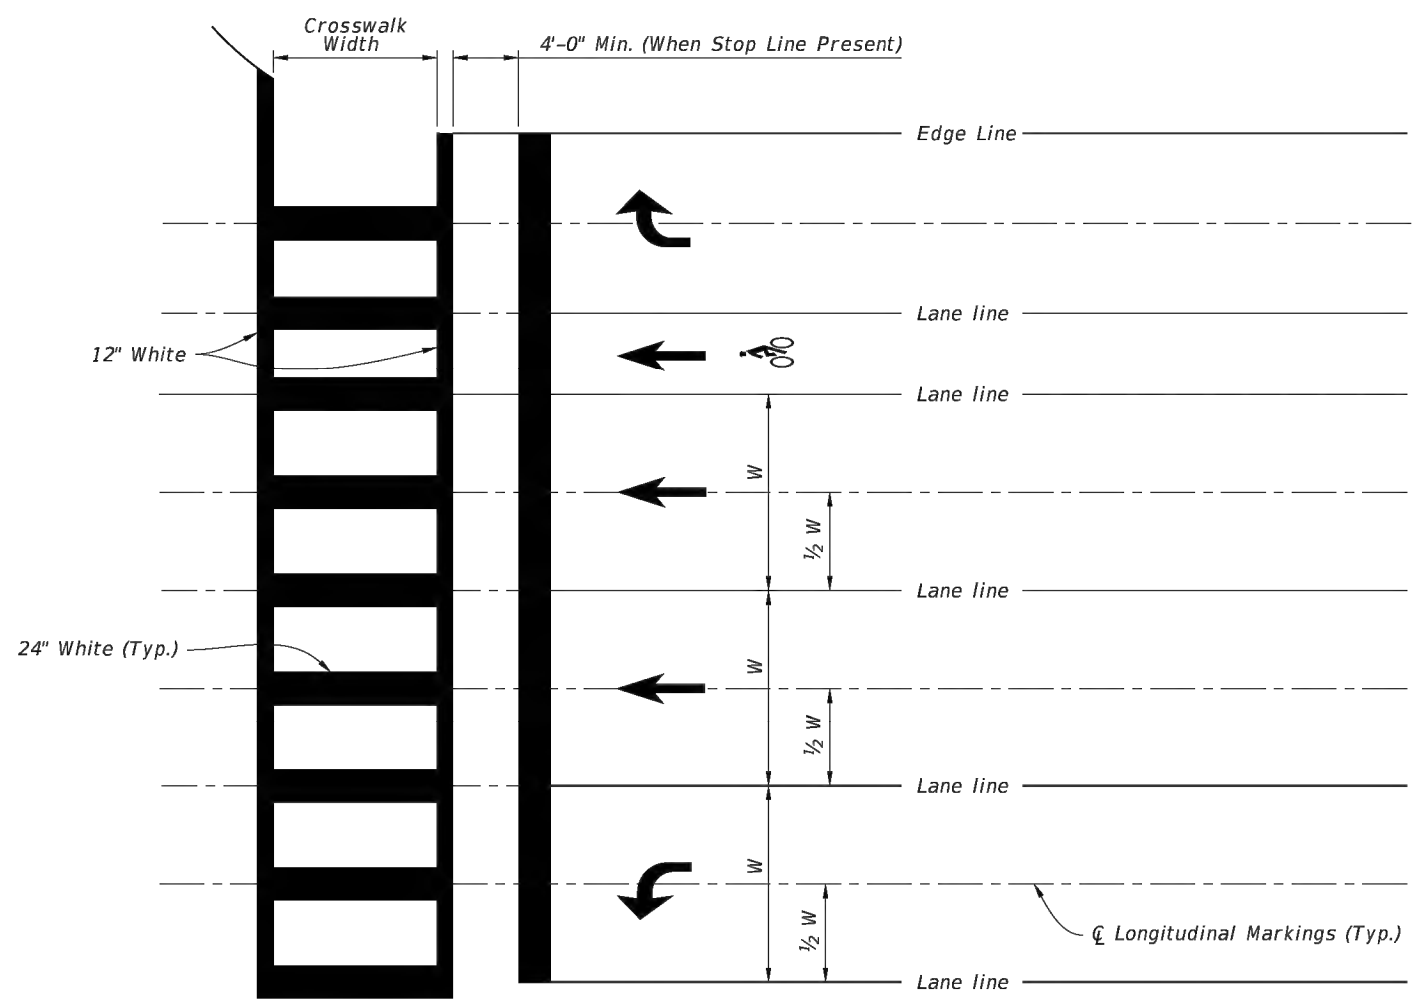

SPECIAL EMPHASIS CROSSWALK DETAILS

- NOTES:
1. For crosswalk width, exceed width of the adjacent sidewalk, but do not make width less than 6' for intersection crosswalks and 10' for midblock crosswalks. Measure width from the inside of the transverse crosswalk markings.
 2. When the Special Emphasis Crosswalk is not perpendicular to the lane lines, make the longitudinal markings parallel to the lane lines.
 3. Refer to Index 522-002 when Curb Ramps are present.

LAST REVISION	DESCRIPTION:	FY 2023-24 STANDARD PLANS	INDEX	SHEET
11/01/21			711-001	9 of 13

BID SET

No.	Date	Revision
1		
2		
3		
4		
5		
6		
7		
8		
9		
10		


Designed: B. Silcox
Drawn: B. Silcox
Checked: E. Moore, P.E.
Job No.: 1620.032
Date: 7/16/2026

FDOT PAVEMENT STRIPING AND MARKING STANDARD DETAILS
2025 ROADWAY RESURFACING PROJECTS
CITY OF PARKER - BAY COUNTY - FLORIDA

THIS SHEET NOT VALID FOR CONSTRUCTION WITHOUT COMPLETE SET OF PLANS.


Sheet No.

C3.11

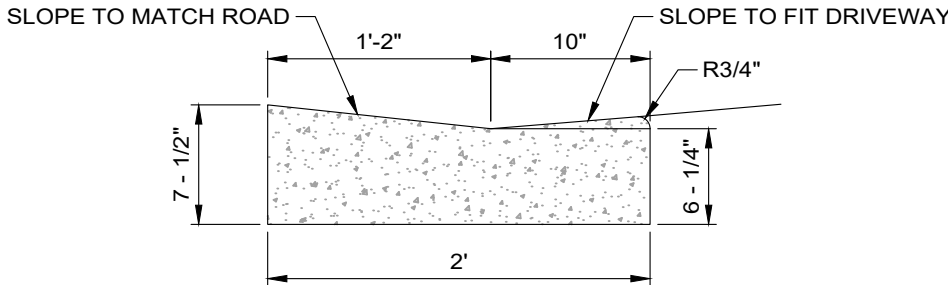


- NOTES
1. THE CONCRETE FOR CURBS SHALL BE DEPARTMENT OF TRANSPORTATION CLASS "T" CONCRETE, AND HAVE A COMPRESSIVE STRENGTH OF 3000 PSI.
 2. ALL CURBS SHALL HAVE CONTRACTION JOINTS AND SHALL BE CONSTRUCTED AT INTERVALS NOT TO EXCEED 10'-0" ON CENTERS FOR ALL CURBS.


CONCRETE DROP CURB
N.T.S.

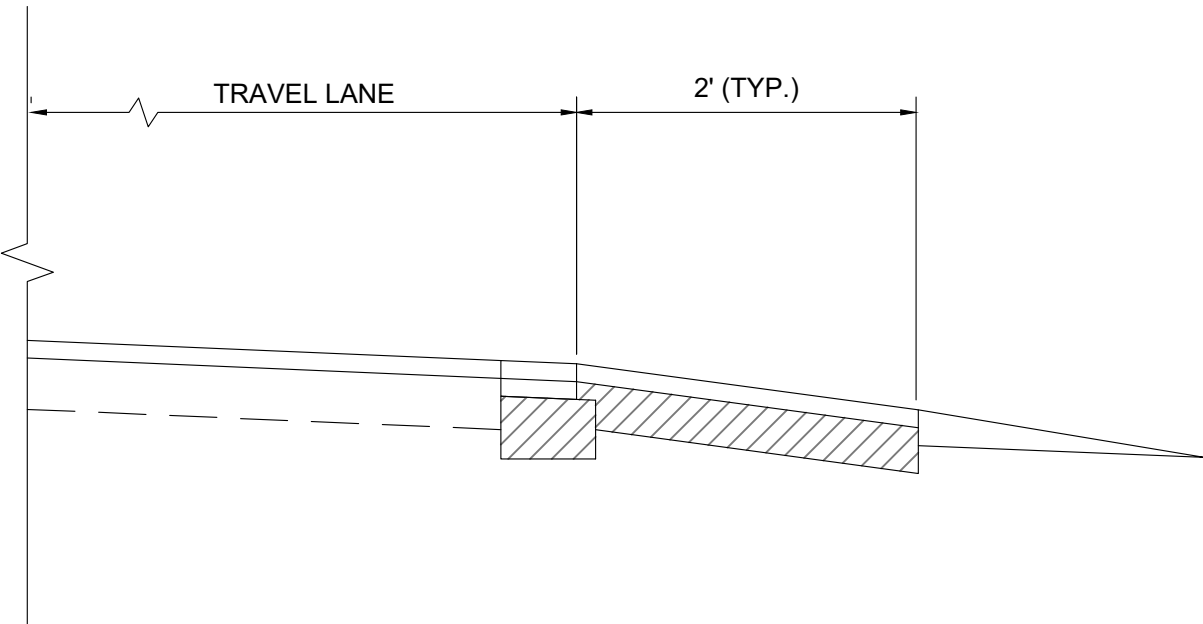


DRIVEWAY TURNOUT DETAIL
SCALE: NOT TO SCALE

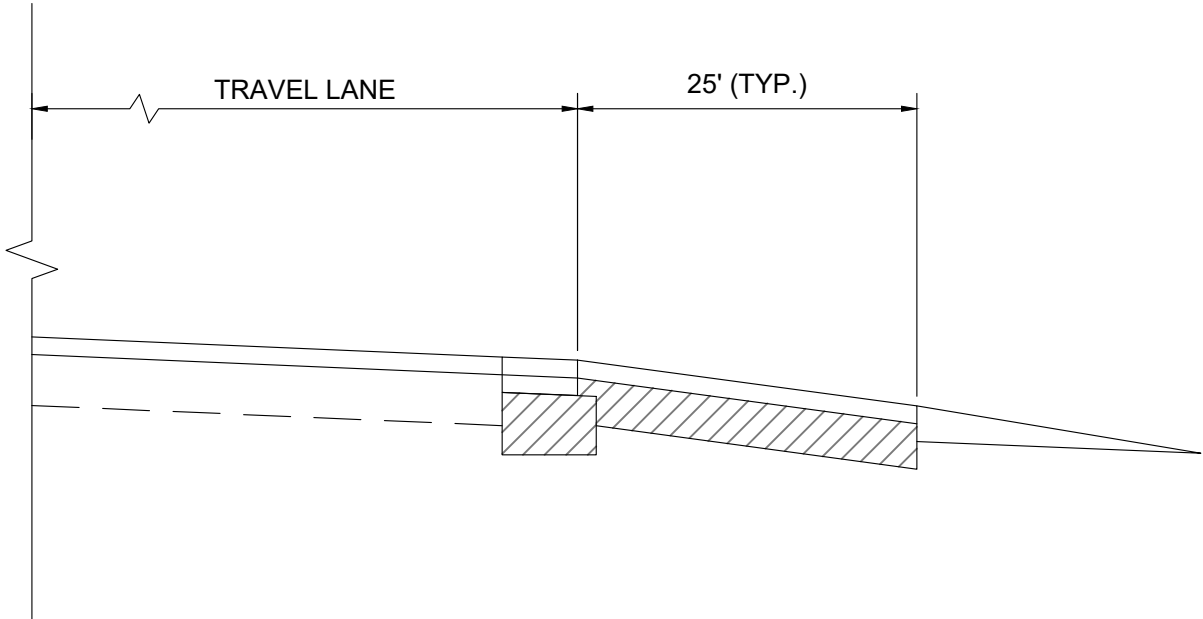


SIDE ROAD TURNOUT DETAIL
SCALE: NOT TO SCALE

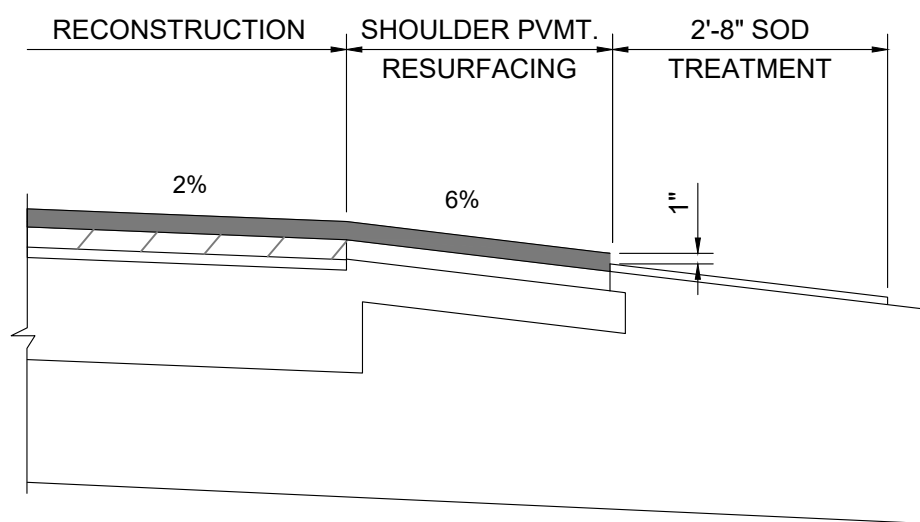


SHOULDER PAVEMENT DETAIL
N.T.S.

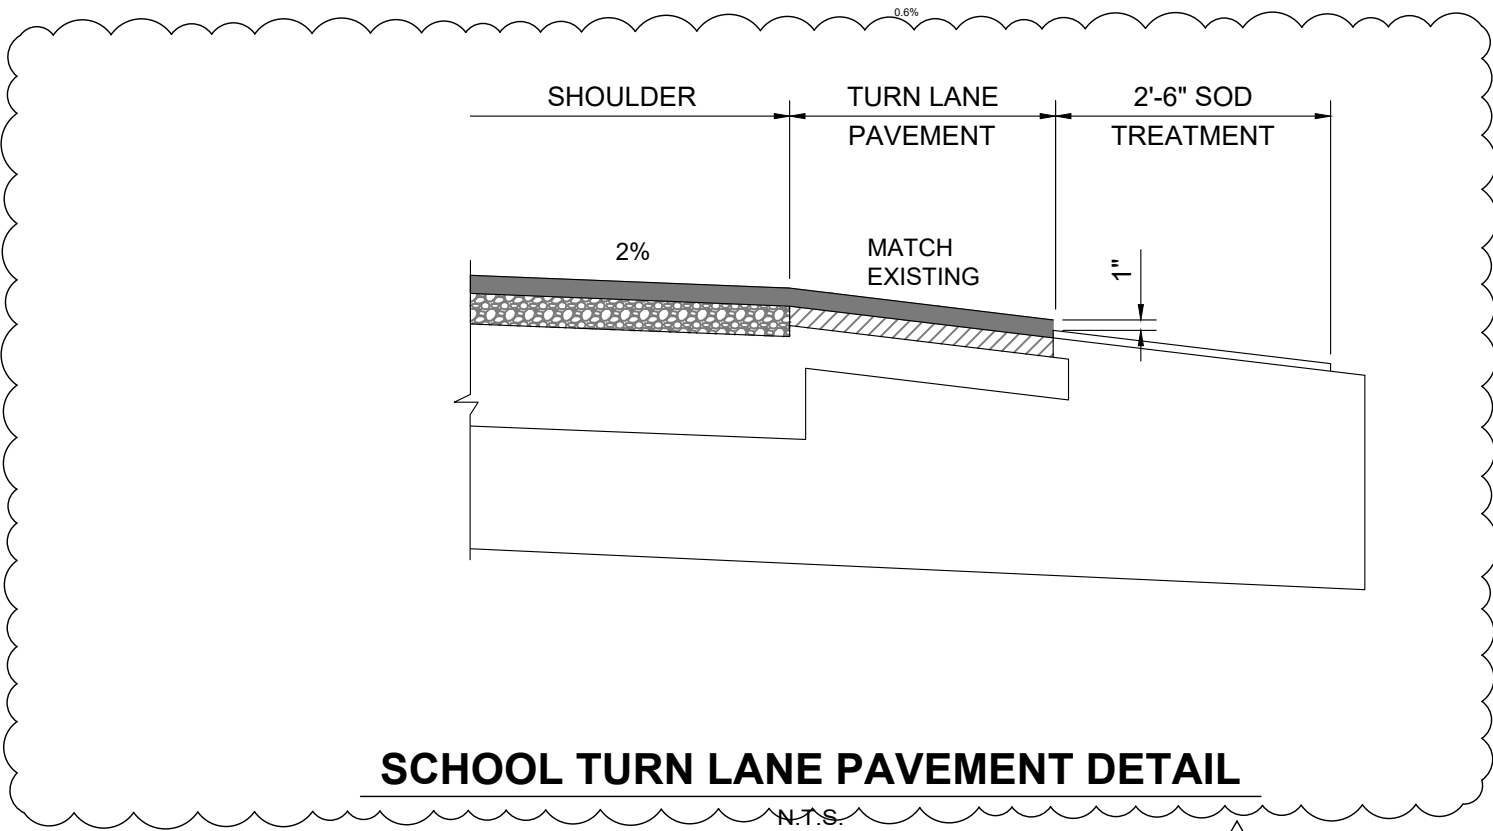

SCHOOL TURN LANE PAVEMENT DETAIL
N.T.S.

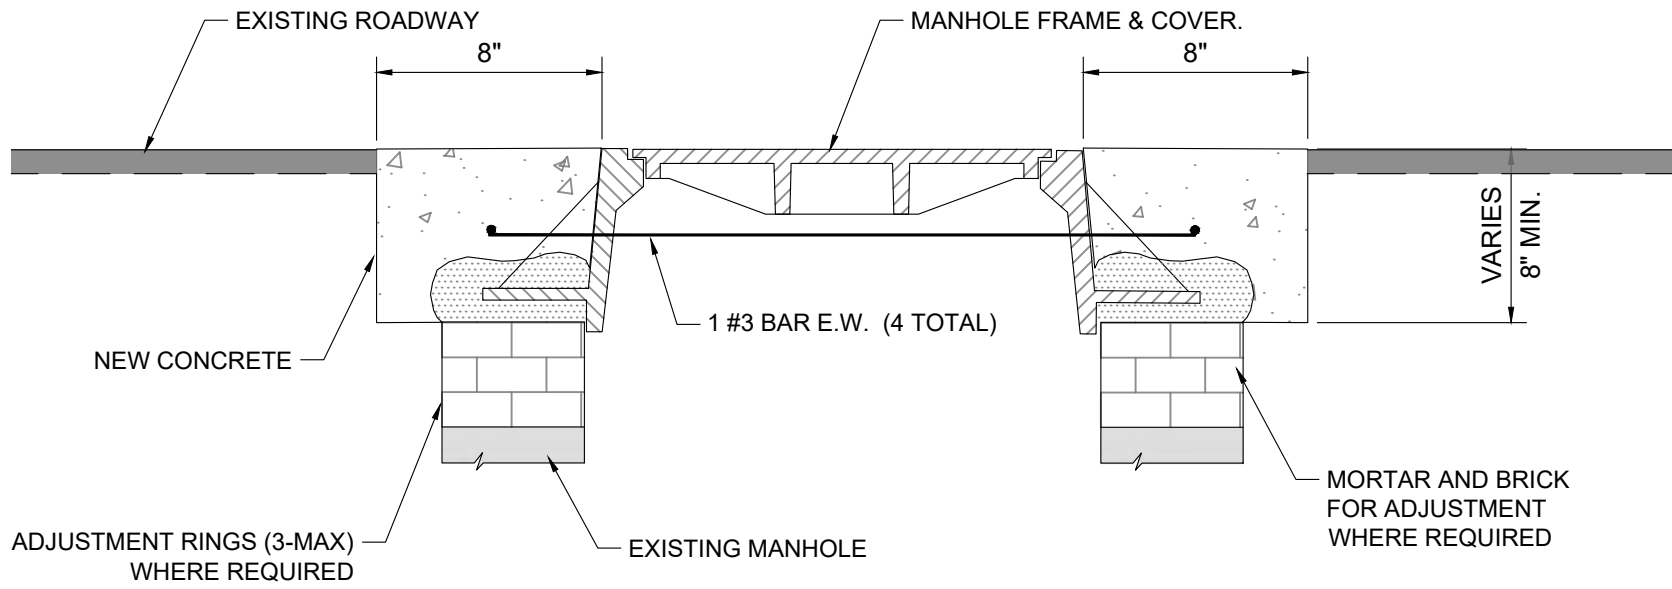


ELEVATION

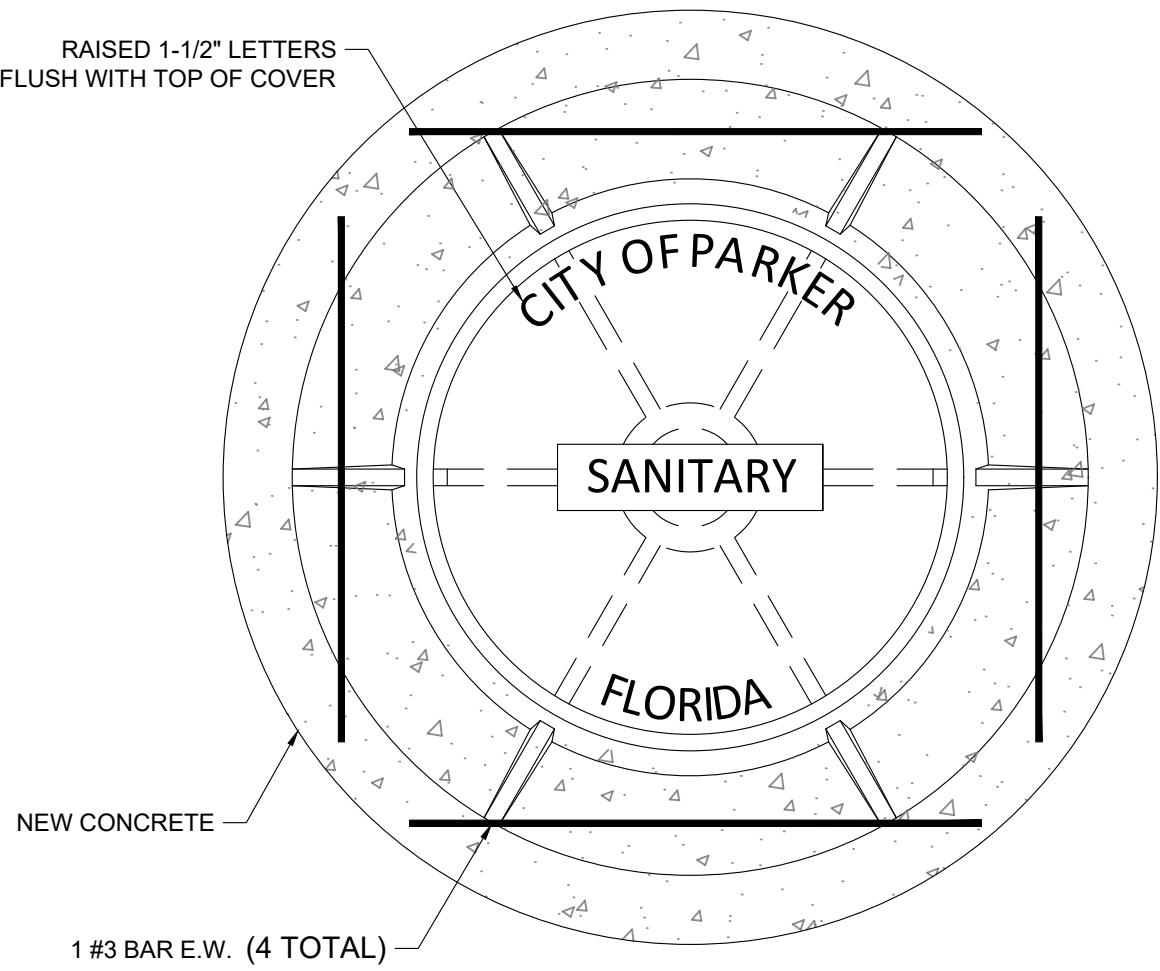

PLAN


- NOTE:
1. FRAME AND COVER TO BE TRAFFIC BEARING U.S. FOUNDRY #227 OR EQUAL.
 2. LID SHALL HAVE NON-PENETRATING PICK HOLES.
 3. THE PORTION OF THE FRAME AND COVER WHICH FORMS THE COVER SEAT SHALL BE MACHINED SO THAT NO ROCKING IS POSSIBLE.
 4. MANHOLES IN PAVED AREAS SHALL BE BROUGHT TO PROPER GRADE AFTER THE PAVING HAS BEEN REPLACED. NEW PAVING SHALL BE CUT AS REQUIRED TO BRING MANHOLE TO GRADE WITH CONCRETE COLLAR TO THE DIMENSIONS SHOWN AND BE ROUND.
 5. ALL MANHOLE FRAMES AND COVERS SHALL BE SET TO GRADE AND IN THE SAME PLANE OF THE PAVED SURFACE (NOT NECESSARILY LEVEL).

MANHOLE FRAME & COVER ADJUSTMENT
N.T.S.

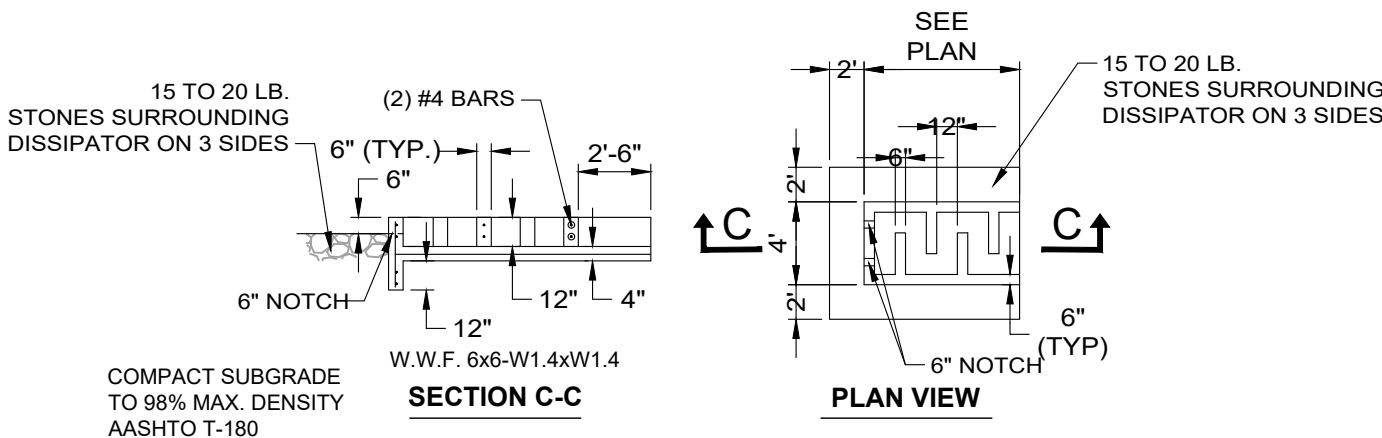


SECTION C-C

CONSTRUCTION TO BE 2500 P.S.I. PRECAST OR IN PLACE SHOP DRAWINGS REQUIRED

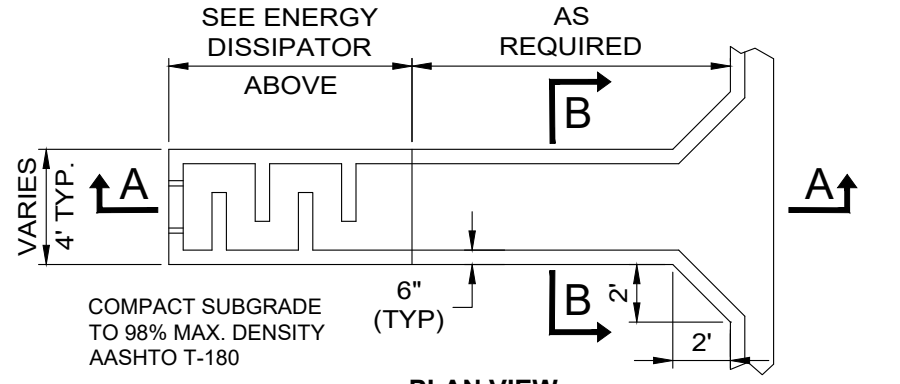


PLAN VIEW

CONSTRUCTION TO BE 2500 P.S.I. PRECAST OR IN PLACE SHOP DRAWINGS REQUIRED

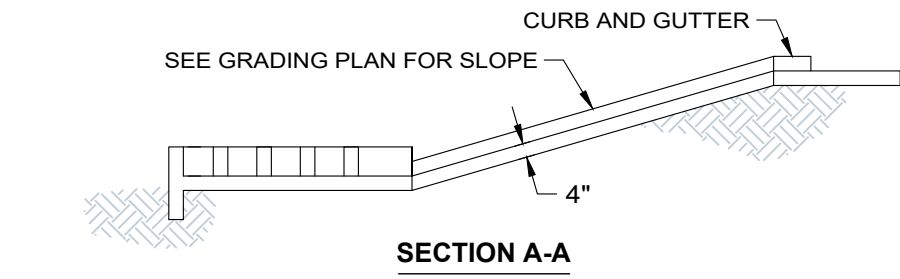

SECTION A-A

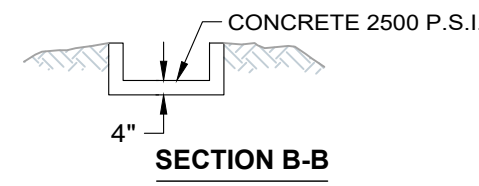

SECTION B-B

CONCRETE FLUME
N.T.S.

CONSTRUCTION DETAILS & SECTIONS

C4.0



P #50215 1285 - F #50215 1286
450 Magnolia Avenue, Panama City, FL 32401
CA Number 31422

Elizabeth S. Moore, PE
FL License No.: 57607

09/10/26 ADDENDUM 2